
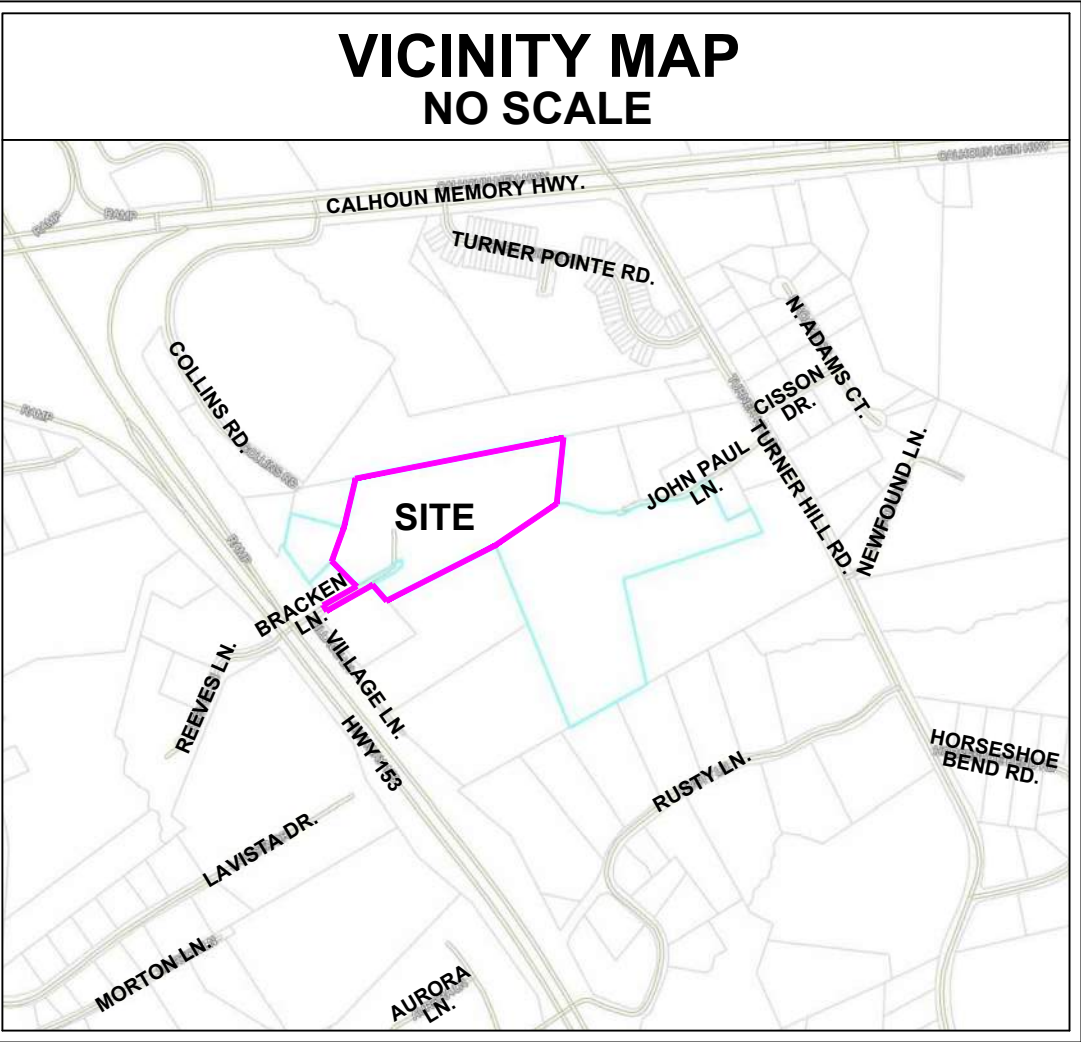


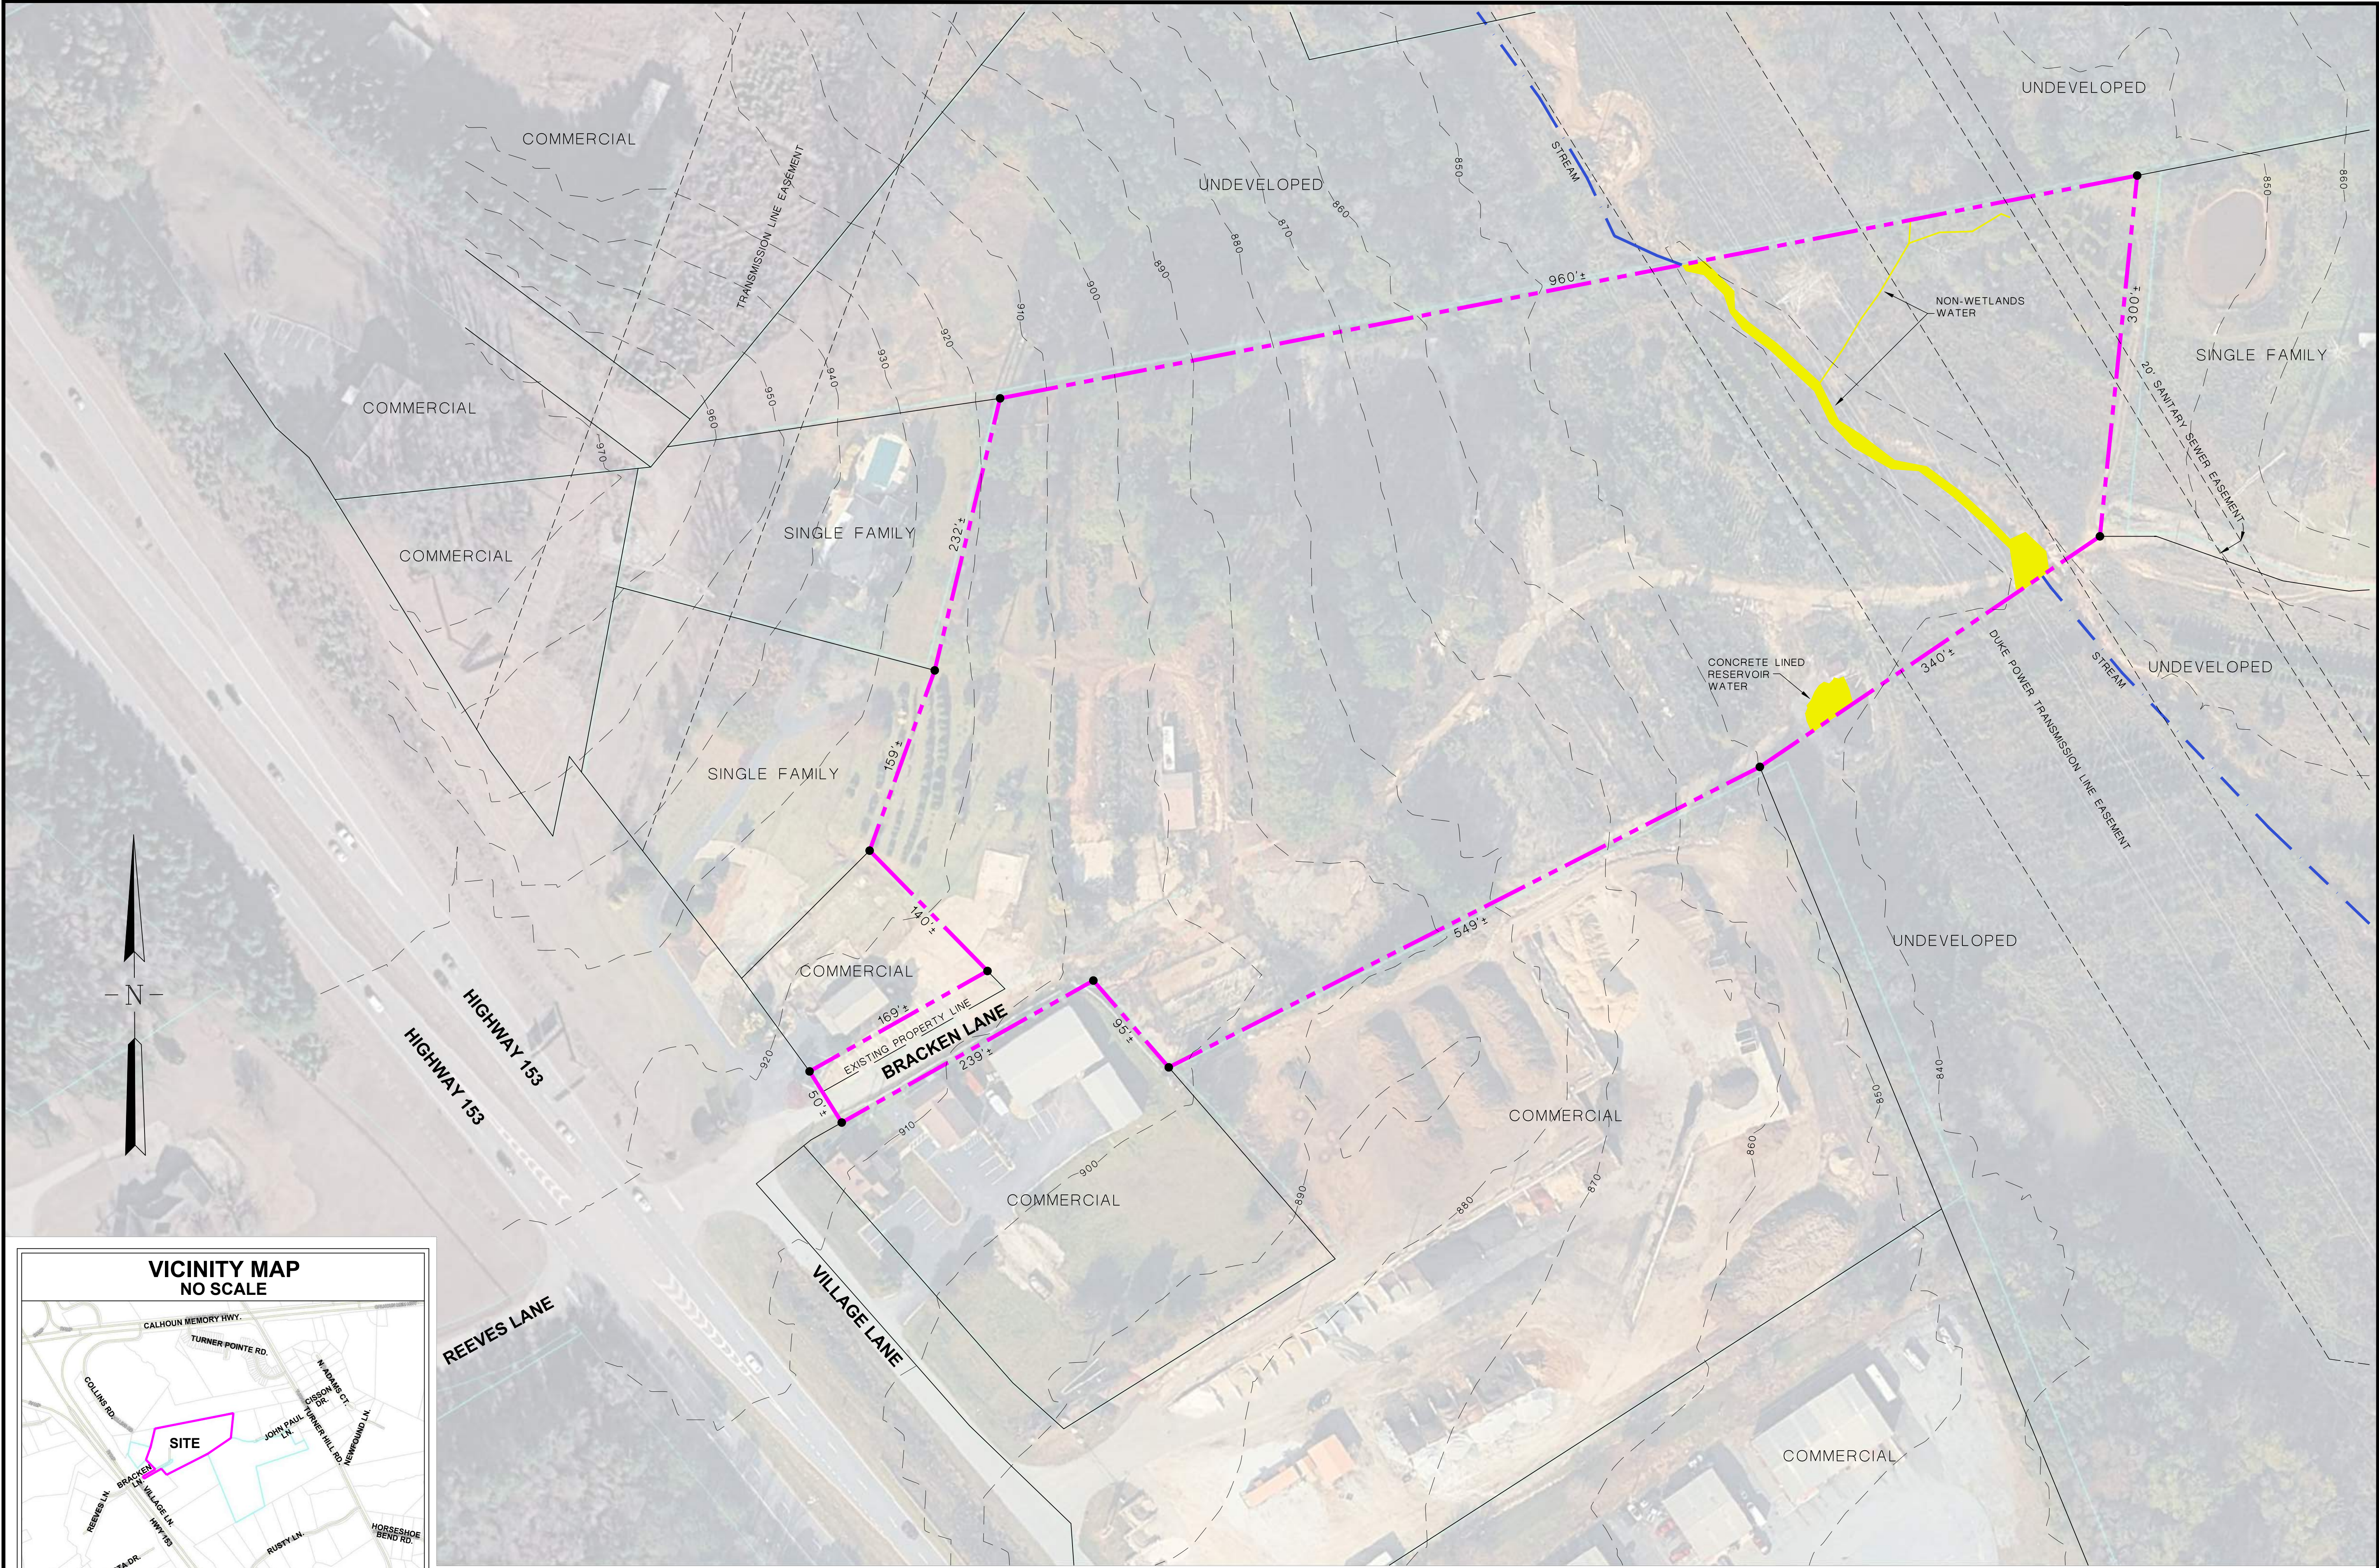

EXISTING CONDITIONS

SCALE 1"=60'

McKean & Associates
ARCHITECTS
MONTGOMERY, ALABAMA

BRACKEN LANE APARTMENTS
EASLEY, SOUTH CAROLINA

Sheet Title:
EXISTING
CONDITIONS

Project No:

Date: 05-01-26

Revised:

Drawn By: BTT



Checked By: RLM

Sheet No:

C-1

Sequence 1 of 4




LEGEND	
UNIT TYPE	COUNT
UNIT 'A' - ONE BEDROOM	4 UNITS
UNIT 'Ahc' - ONE BEDROOM - HANDICAP	1 UNIT
UNIT 'Asi' - ONE BEDROOM - SENSORY	1 UNIT
UNIT 'B' - TWO BEDROOM	45 UNITS
UNIT 'Bhc' - TWO BEDROOM - HANDICAP	2 UNITS
UNIT 'Bsi' - TWO BEDROOM - SENSORY	1 UNIT
TOTAL UNITS	54 UNITS
PARKING SPACES:	108
SITE AREA:	10.53 ACRES±
PARCEL TAX MAP #	5049-18-31-5847
ZONING:	GDD

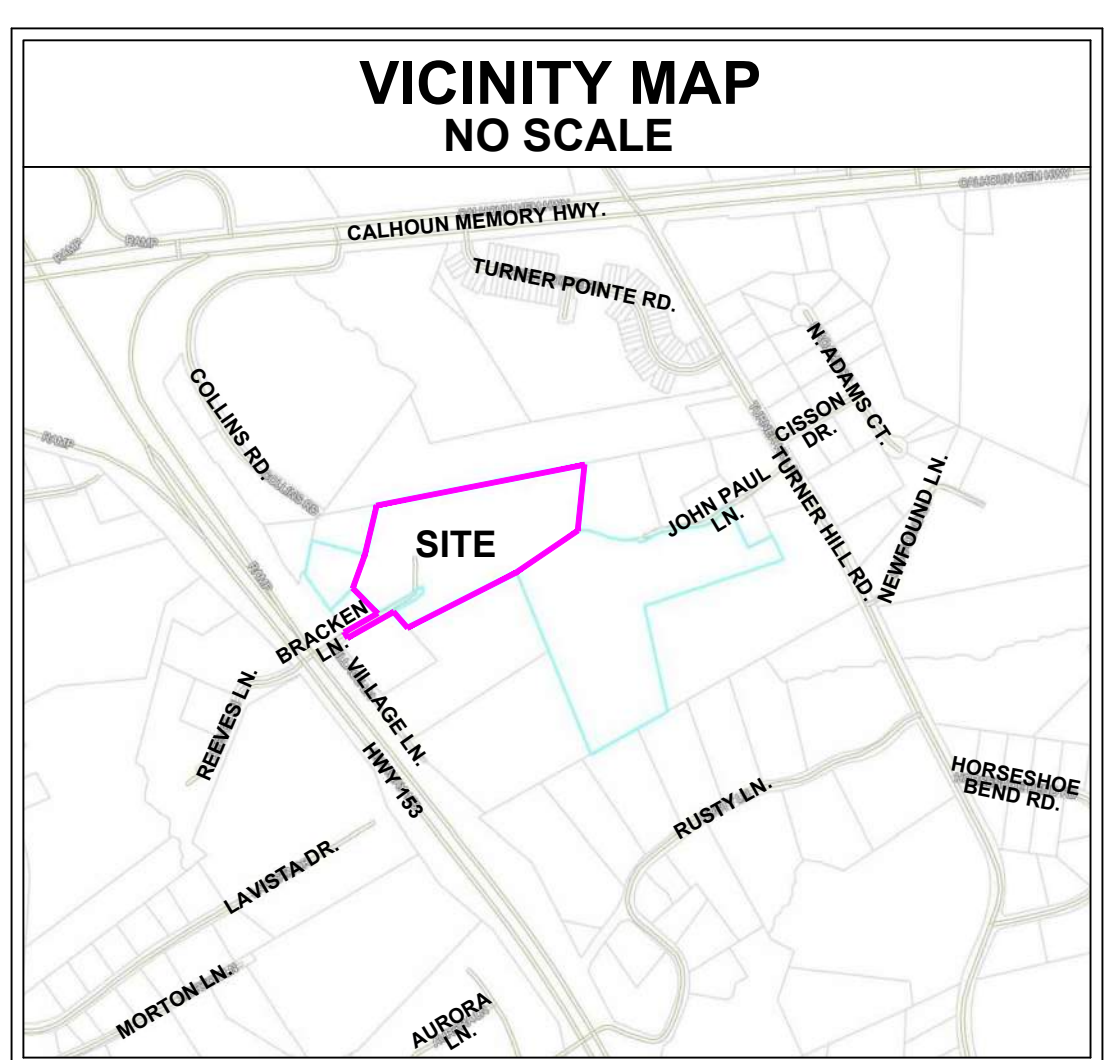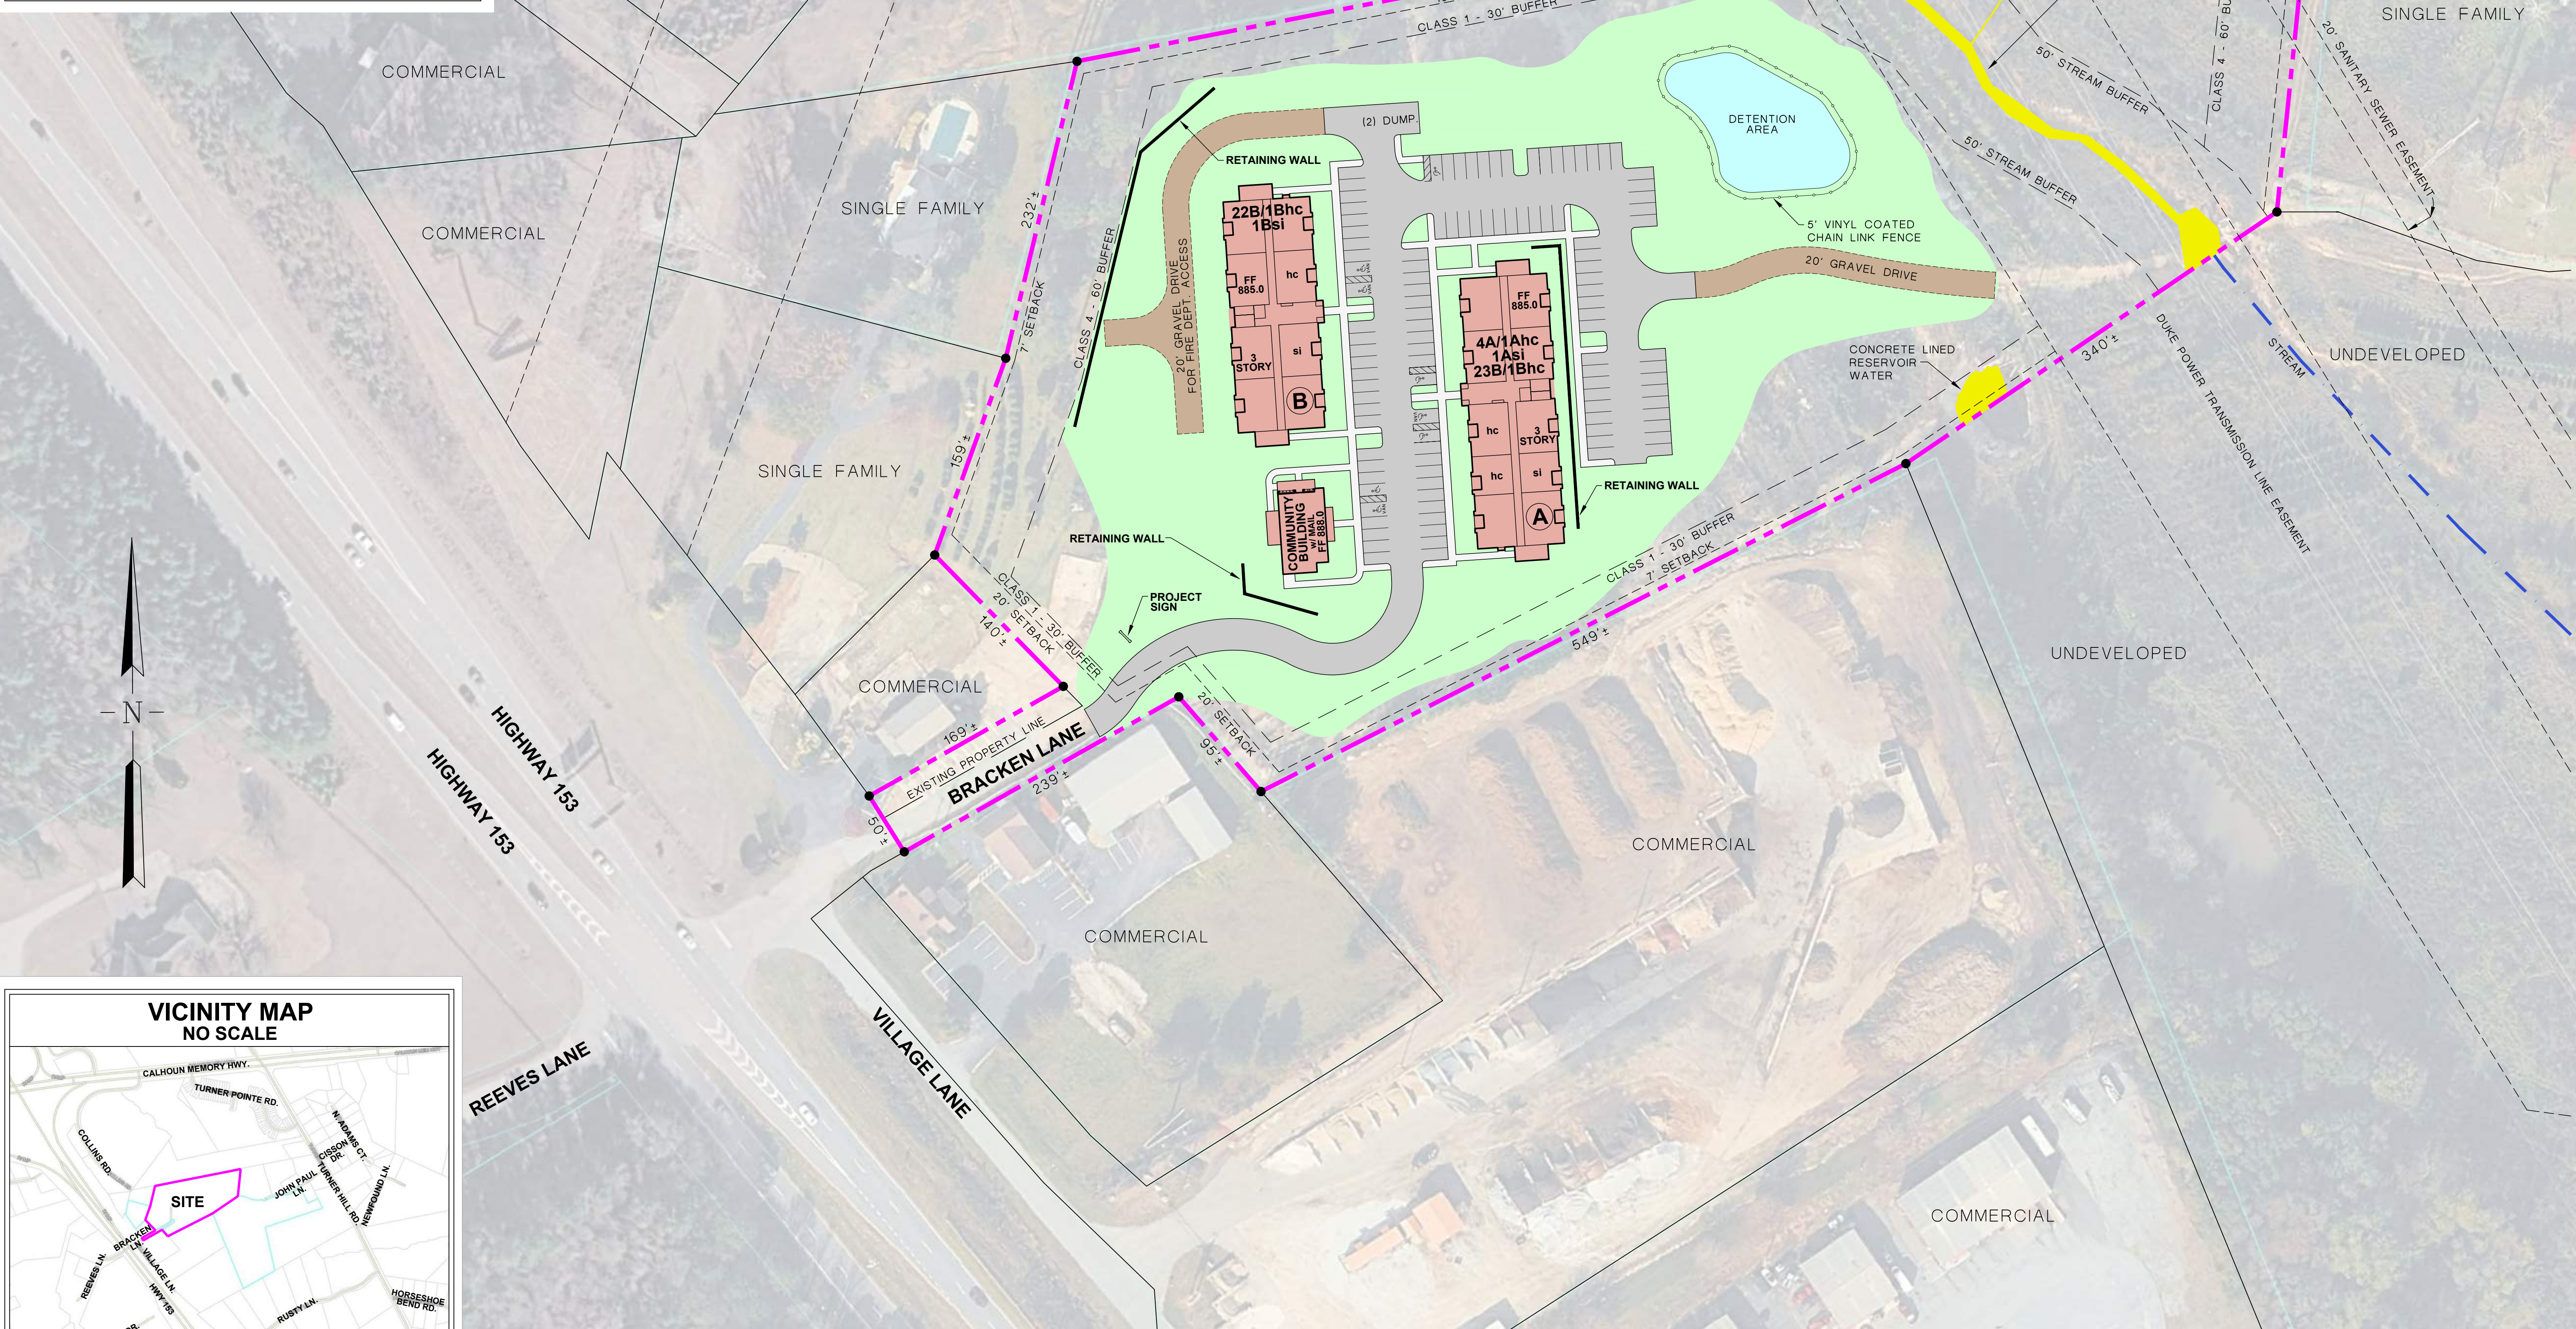

SCHEMATIC SITE PLAN


SCALE 1"=60'

LEGEND	
UNIT TYPE	COUNT
UNIT 'A' - ONE BEDROOM	4 UNITS
UNIT 'Ahc' - ONE BEDROOM - HANDICAP	1 UNIT
UNIT 'Asi' - ONE BEDROOM - SENSORY	1 UNIT
UNIT 'B' - TWO BEDROOM	45 UNITS
UNIT 'Bhc' - TWO BEDROOM - HANDICAP	2 UNITS
UNIT 'Bsi' - TWO BEDROOM - SENSORY	1 UNIT
TOTAL UNITS	54 UNITS
PARKING SPACES:	108
SITE AREA:	10.53 ACRES±
PARCEL TAX MAP #	5049-18-31-5847
ZONING:	GDD

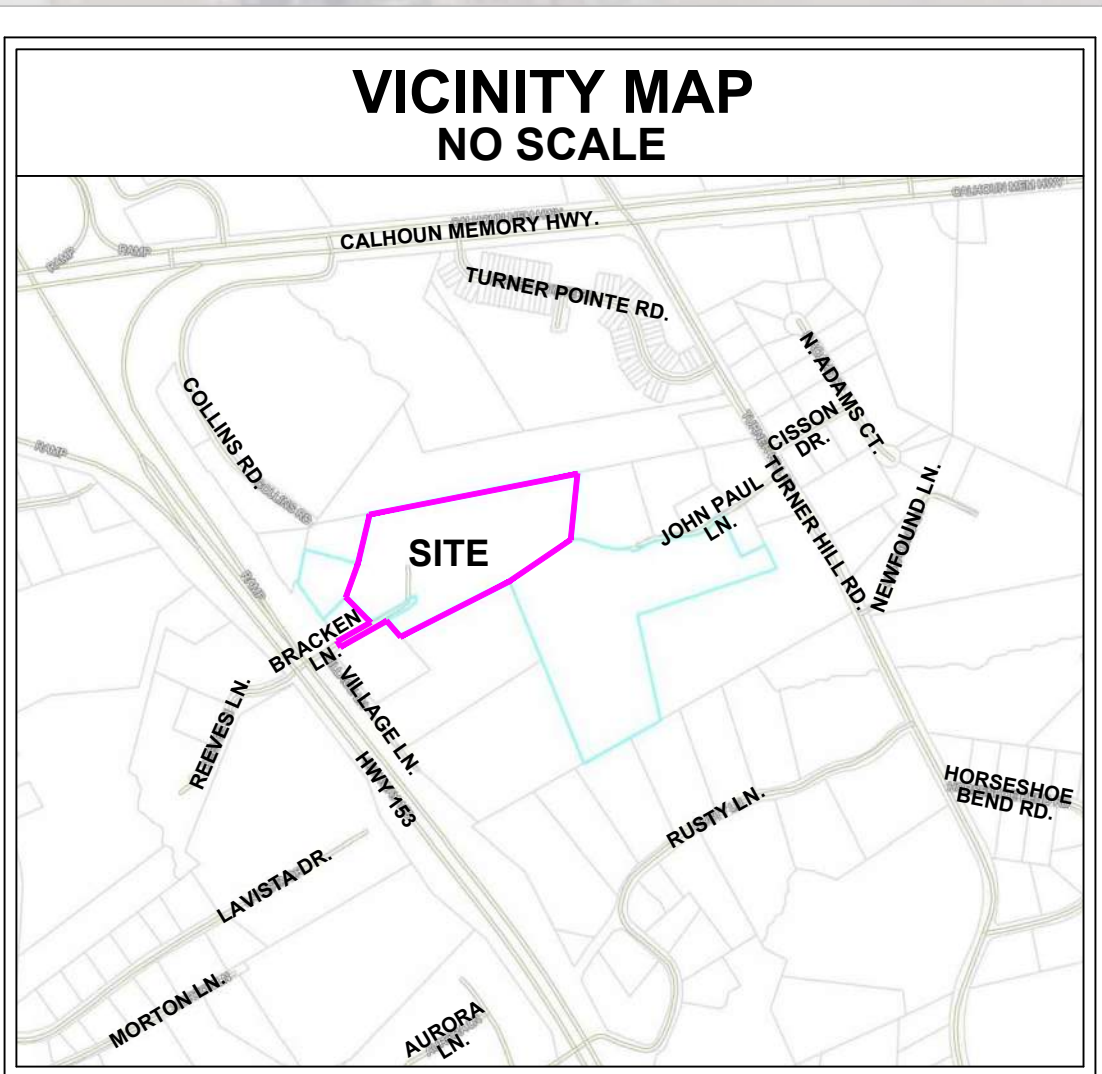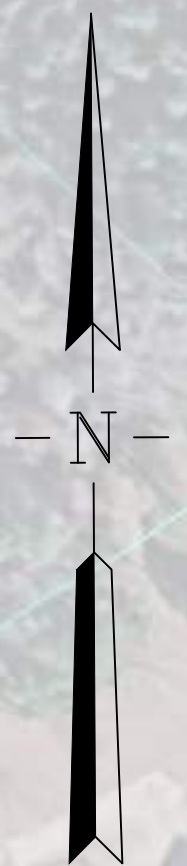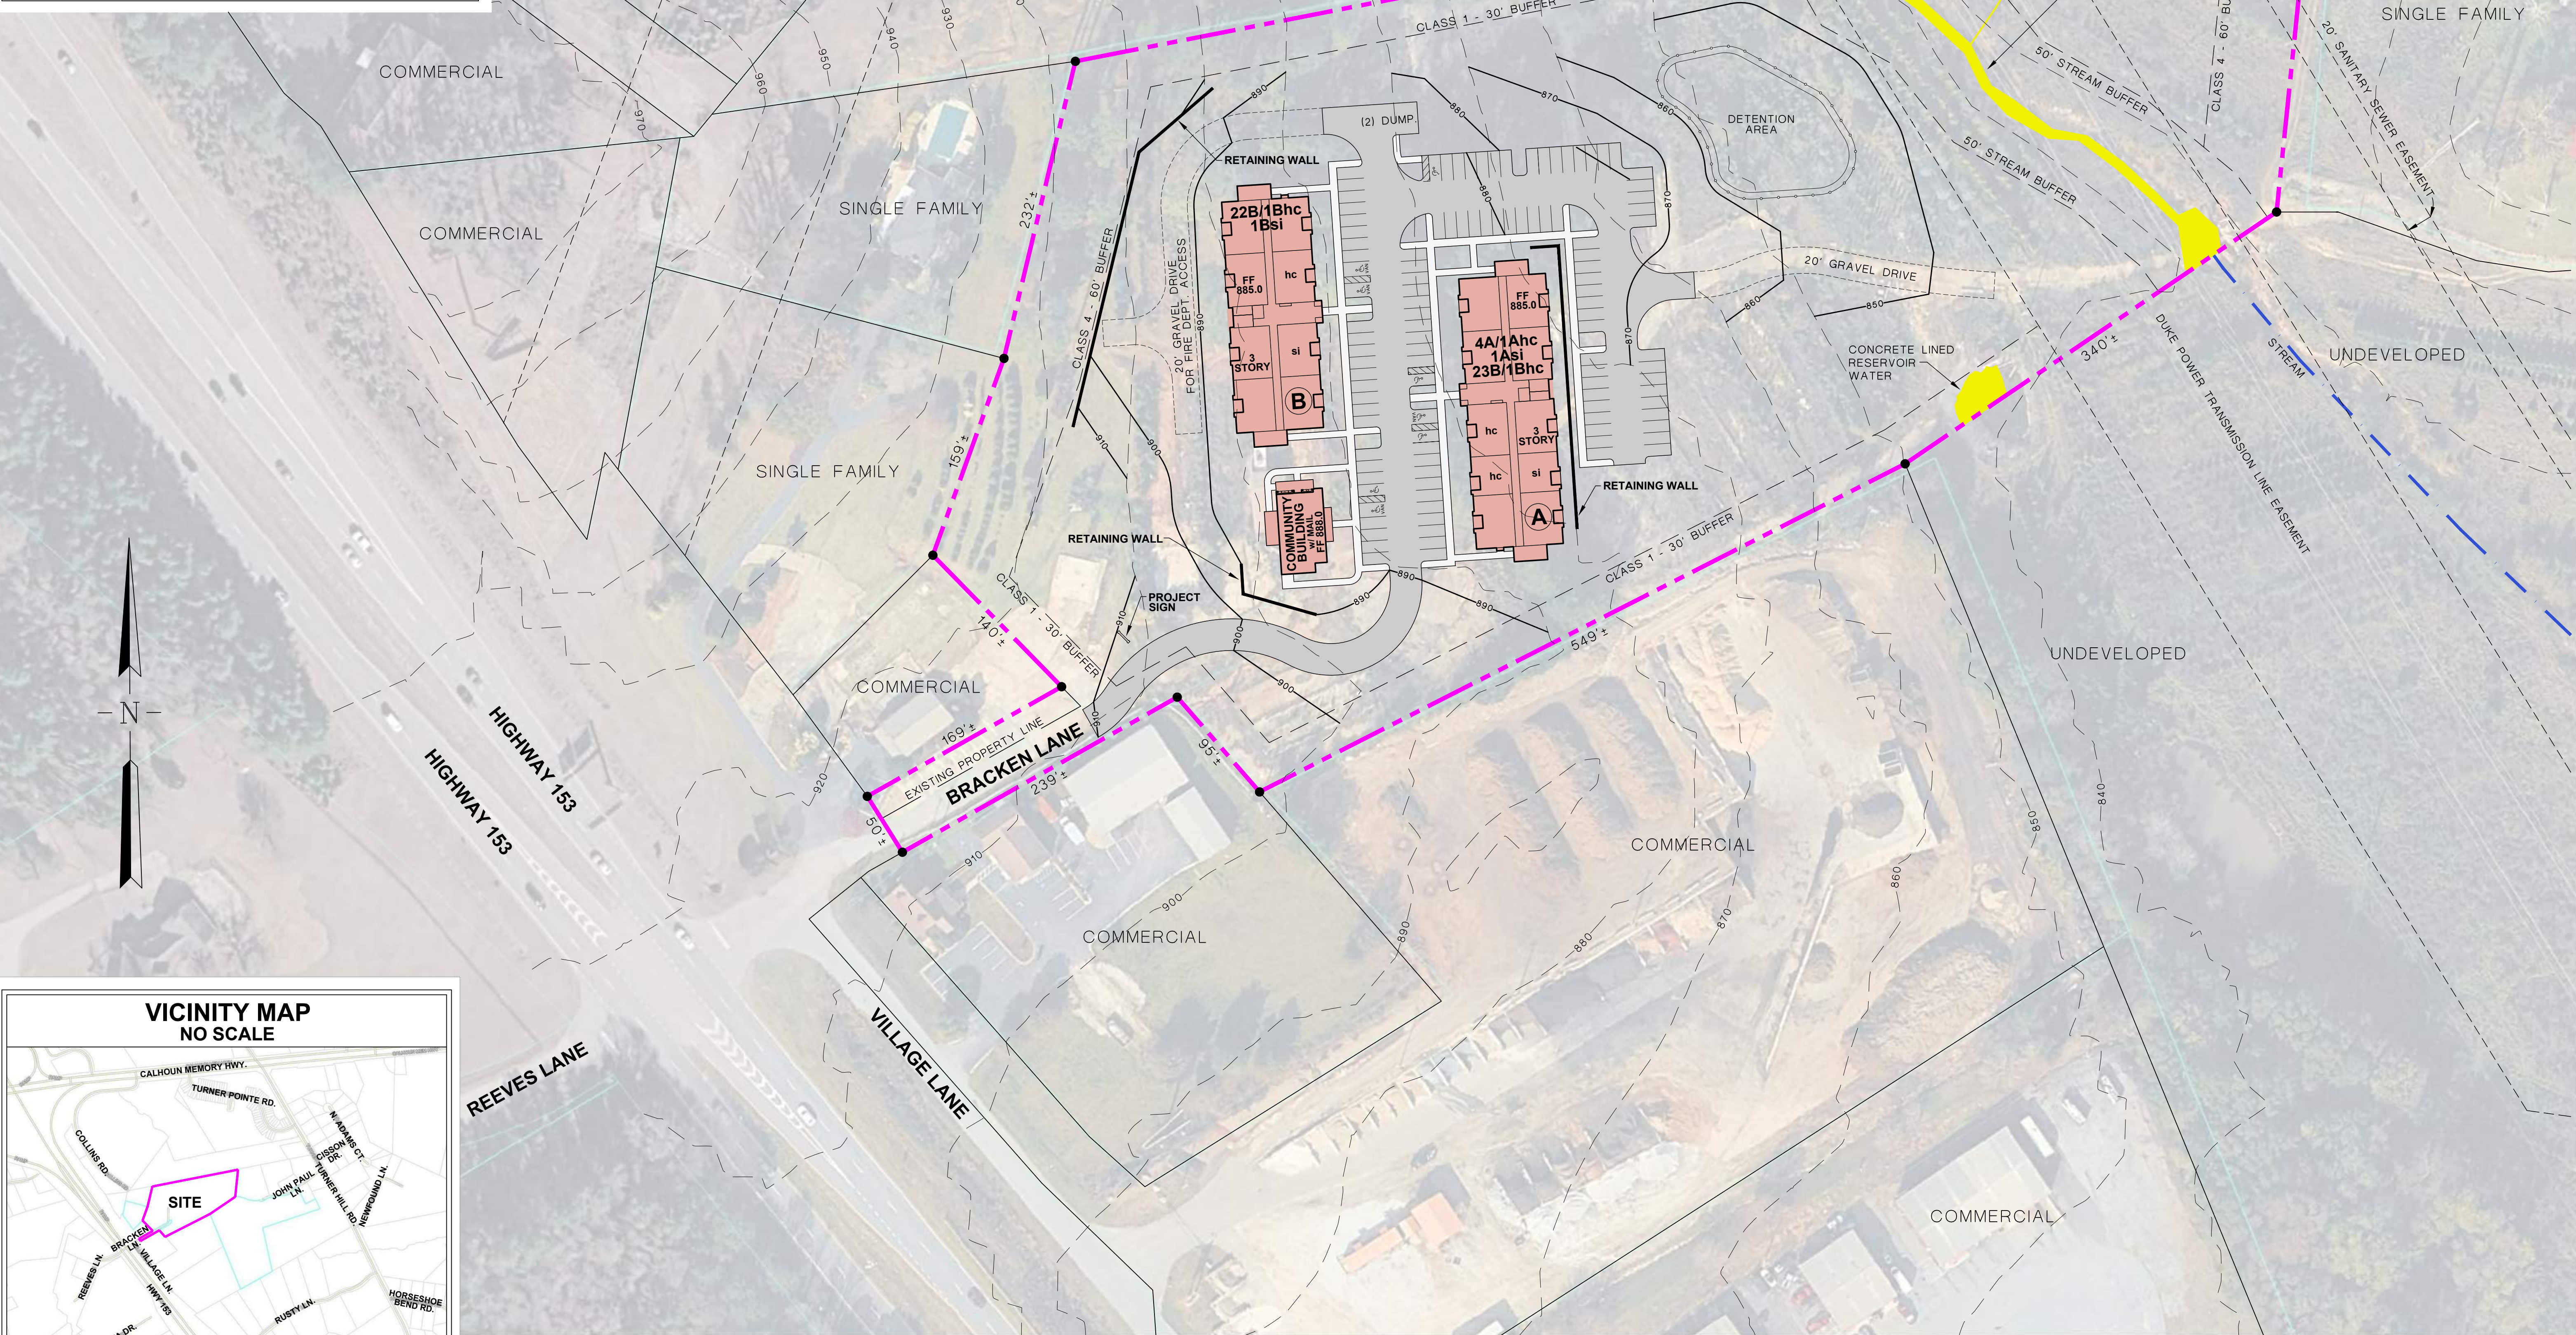

SCHEMATIC GRADING PLAN

SCALE 1"=60'

 

Sheet Title:
SCHEMATIC
GRADING PLAN

Project No:	
Date:	05-01-26
Revised:	
Drawn By:	BTT
Checked By:	RLM

Sheet No:
C-3
Sequence of 4

