Phase I Environmental Site Assessment

Radcliffe Manor

200 Coming Street

Charleston, Charleston County, South Carolina

April 16, 2026 | Terracon Project No. EN267072

Prepared for:

Radcliffe Manor Apartments, LP
206 Peach Way
Columbia, MO

Prepared by:

Terracon Consultants, Inc.
North Charleston, South Carolina

Terracon
Nationwide
Terracon.com
Facilities
Environmental
Geotechnical
Materials

1800 Reynolds Ave
North Charleston 29405-7871
P 843-884-1234
F 843-884-9234
Terracon.com

April 16, 2026

Radcliffe Manor Apartments, LP
206 Peach Way
Columbia, MO 65203

Attn: Mr. Jay Cox
E: jcox@jesholdings.com

Re: Phase I Environmental Site Assessment
Radcliffe Manor
200 Coming Street
Charleston, Charleston County, South Carolina
Terracon Project No. EN267072

Dear Mr. Cox:

Terracon Consultants, Inc. (Terracon) is pleased to submit the enclosed Phase I Environmental Site Assessment (ESA) report for the above-referenced subject property (hereinafter known as the 'site'). This assessment was performed in accordance with our proposal/work authorization PEN267072, authorized on March 18, 2026.

We appreciate the opportunity to be of service to you on this project. In addition to ESA services, our professionals provide other environmental, geotechnical, construction materials, and facilities services on a wide variety of projects locally, regionally, and nationally. For more detailed information on all of Terracon's services please visit our website at www.terracon.com. If there are any questions regarding this report or if we may be of further assistance, please do not hesitate to contact us.

Sincerely,

Terracon Consultants, Inc.

Kevin L. Wright, G.I.T.
Senior Staff Scientist

Andy Ruocco
Principal

Attachments: Phase I ESA Report - Radcliffe Manor

Table of Contents

Executive Summary ..... **i**
Findings and Opinions i
Significant Data Gaps v
Conclusions v
Recommendations v

1.0 Introduction **1**
1.1 Site Description 1
1.2 Scope of Services 1
1.3 Standard of Care 2
1.4 Additional Scope Limitations, ASTM Deviations, and Data Gaps 3
1.5 Reliance 4
1.6 Client Provided Information 5

2.0 Physical Setting **6**

3.0 Historical Use Information **7**
3.1 Historical Topographic Maps, Aerial Photographs, and Sanborn Maps 7
3.2 Historical City Directories 11
3.3 Site Ownership 13
3.4 Title Search 13
3.5 Environmental Liens and Activity and Use Limitations 13
3.6 Interviews Regarding Current and Historical Site Uses 14
3.7 Prior Report Review 14

4.0 Records Review **17**
4.1 Federal and State/Tribal Databases 17
4.2 Local Agency Inquiries 22

5.0 Site Reconnaissance **23**
5.1 General Site Information 23
5.2 Overview of Current Site Occupants 24

5.3 Overview of Current Site Operations 24
5.4 Site Observations 24
6.0 Adjoining Property Reconnaissance 28
7.0 Additional Services 29
7.1 Limited Lead Paint Testing 29
8.0 Declaration 30

Appendices

APPENDIX A Exhibit 1: Topographic Map, Exhibit 2: Site Diagram

APPENDIX B Site Photographs

APPENDIX C Historical Documentation, User Questionnaire, and Previous Reports

APPENDIX D Environmental Database Information, Physical Setting Report, and Agency Responses

APPENDIX E Limited Lead Paint Survey Testing Report

APPENDIX F Credentials

Executive Summary

This Phase I Environmental Site Assessment (ESA) was performed in accordance with our proposal/work authorization PEN267072 dated March 17, 2026, and was conducted consistent with the procedures included in ASTM E1527-21, *Standard Practice for Environmental Site Assessments: Phase I Environmental Site Assessment Process*. The purpose of this ESA was to assist the client in developing information to identify recognized environmental conditions (RECs) in connection with the site as reflected by the scope of this report. The ESA was conducted under the supervision or responsible charge of Andy Ruocco, Environmental Professional. Kevin L. Wright performed the site reconnaissance on March 27, 2026.

Findings and Opinions

A summary of the findings is provided below. It should be recognized that details were not included or fully developed in this section, and the report must be read in its entirety for a comprehensive understanding of the items contained herein.

Site Description and Use

According to the Charleston County Tax Assessor, site observations, and information provided by the Client, the site consists of an approximately 1.52-acre parcel of land developed with two multi-story apartment buildings identified as Radcliffe Manor, one unoccupied condemned two-story residential structure, paved access drives, paved parking areas, areas of maintained grass, and landscaped beds located at 200 Coming Street in in the City of Charleston, in Charleston County South Carolina. The approximate center of the site is located at latitude 32.790412, longitude -79.942389. We understand that the purpose of this ESA is to support the client with consideration for SC Housing programs and that the anticipated use of the site is to continue operating as a non-owner-occupied 55-plus apartment living community.

Historical Information

Terracon reviewed reasonably ascertainable historical information regarding the subject site and adjoining properties including historic topographic maps produced by the United States Geological Survey (USGS), historic fire insurance maps produced by the Sanborn Map Company, historic aerial photographs, and historic city directories. Terracon also attempted to interview persons knowledgeable of the site history. According to the historic information reviewed, the identified past uses of the site include single-family residential units with associated detached kitchen buildings and sheds, a school identified as Immaculate Conception Catholic School, and a residential apartment complex identified as Radcliffe Manor. According to the historic information reviewed, the redevelopment of the site into a 55-plus apartment facility began in 2004.

Historically the adjoining properties have consisted of residences, churches, roadways, access drives and a cemetery. Historic fire insurance maps from 1944 through 1973 depict a "filling station" on the northwest corner of Coming Street and Cannon Street approximately 175 feet northwest of the site. Groundwater sampling records associated with the historic gas station facility identified as Loves AMOCO obtained from the South Carolina Department of Environmental Services (SCDES) indicate that the hydraulic gradient is away from the subject site in the vicinity of the depicted filling station. The groundwater sampling report further indicates that groundwater samples collected from the two wells closest to the subject site (depicted as MW-5 and MW-4 in the report figures) were non-detect for a group of volatile organic compounds (VOCs) that included benzene, toluene, ethylbenzene, and xylenes (BTEX) in addition to lead (Pb) during a 2008 sampling event. Applicable portions of the 2008 Loves AMOCO groundwater report have been included in Appendix D. A Phase II ESA conducted in 2004 on the subject site that was obtained from SCDES through a Freedom of Information Act (FOIA) request was not indicative of impacts to the shallow groundwater on the site. The 2004 Phase II Report conducted by Gaia detailed the installation of three temporary monitoring wells on the subject site. A copy of the SCDES-provided 2004 Phase II report of the subject site is included in Appendix C.

The presence of an above ground storage tank (AST) is apparent in multiple aerial photographs and depicted on multiple historic topographic maps approximately 230 feet north-northeast of the site, north of Cannon Street. Historic fire insurance maps depict the AST as a 439,000 cubic foot "Gasometer" and a "Iron Gas Holder". Historically gasometers (also known as gas holders) were used to store natural gas or coal gas near atmospheric pressure. Pressurization of the gas was achieved using a movable cap. The natural or coal gas would have been piped to streetlights, businesses, and homes in the surrounding area. By 1955 the gasometer/gas holder is depicted as "empty" in a fire insurance map. A 1973 fire insurance map also depicts the AST as "empty". By 1979 the AST is no longer apparent in aerial photographs. The historic depictions of a gasometer/gas holder approximately 230 feet north-northeast of the site does not represent REC to the site based on the historic function of the AST, relative distance from the site, and the results of previous groundwater studies discussed above.

The historical information reviewed by Terracon was not indicative of RECs in connection with the site. The historic information reviewed is discussed further in section 3.0.

Previous Reports

Terracon requested the client provide any previous environmental reports associated with the site that they may have. Previous reports provided by the client including multiple Phase I ESAs and a Phase II Site Investigation were not indicative of RECs in connection with the site. The previous reports provided by the client are discussed further in section 3.7.

Records Review

Terracon reviewed a selection of state, federal and tribal environmental databases to identify regulated facilities associated with the site and nearby properties. The subject site was identified as a delisted leaking aboveground storage tank (Delisted LST) facility in the environmental databases reviewed. According to available records, a release was reported from an above ground storage tank (AST) on the site on March 26, 2004. The South Carolina Department of Environmental Services issued a no further action (NFA) letter regarding the release on June 7, 2004. The available records further indicate that the Delisted LAST facility status is marked as closed. Terracon previously filed a Freedom of Information Act (FOIA) request with SCDES to request any records or additional information regarding the Delisted LAST Facility. In response to the FOIA request, the SCDES provided a copy of a Phase II Site Investigation report issued by GaiaTech on April 12, 2024. According to the 2004 Phase II Site Investigation report, GaiaTech installed three temporary monitoring wells across the site on March 30, 2004. The 2004 Phase II Site Investigation report does not address the presence of a LAST; however, a site diagram included in the report does depict the presence of a portable diesel fuel AST on the northern portion of the site. Based on the findings of the Phase II Site Investigation report, the shallow groundwater on the site did not appear to be impacted by on-site or offsite releases of petroleum products. Based on a review of available records, regulatory status and the findings of the SCDES-provided Phase II report, the listing of the site as a Delisted LST facility does not appear to represent a REC to the site at this time.

A leaking underground storage tank (LUST) facility identified as the Former Loves AMOCO was listed in the environmental databases reviewed at 40 Cannon Street approximately 175 feet northwest of the site. Records maintained by the SCDES indicate that the Loves AMOCO LUST facility operated 10 USTs that contained various hydrocarbons. All 10 of the UST were abandoned by method of removal between 2004 and 2005 according to the SCDES UST registry website. The Loves AMOCO LUST facility reported a petroleum release on December 27, 1991, which was confirmed by SCDES on March 20, 1992. The SCDES issued a NFA letter to the Loves AMOCO LUST facility on September 23, 2008. A representative of the SCDES UST division provided a copy of a 2008 groundwater sampling report issued by S&ME. A potentiometric surface map included in the 2008 groundwater report indicates that the general direction of groundwater movement is to the northeast, away from the subject site. The 2008 groundwater sampling report further indicates that the two wells closest to the site (MW-5 and MW-6) were non-detect for BTEX, MTBE, naphthalene, and lead. Based on relative distance, regulatory status, and the findings reported in the SCDES-provided 2008 groundwater sampling report, the Loves AMOCO LUST facility formerly located at 40 Cannon Street does not appear to represent a REC to the subject site.

The remaining facilities listed in the environmental databases reviewed do not appear to represent RECs to the site at this time based on relative distance, topographic gradient, the results of previous investigations discussed herein, and/or regulatory status.

Site Reconnaissance

Terracon personnel conducted a site reconnaissance on March 27, 2026. The subject site was observed to be developed with two apartment buildings, one condemned residential structure, paved access drives, paved parking areas, and landscaped beds.

The building on-site identified as Building 200 A was observed to be a three-story historic school building that had been redeveloped into residential apartment units. The on-site building identified as Building 200 B was observed to be a purpose-built 2-story apartment building with residential units, administrative office areas, and common gathering spaces. A two-story wooden residential structure located on the northeastern portion of the site was observed to be in disrepair. Signage on the residential structure indicated that it had been condemned by the City of Charleston and was unsafe to enter. Due to safety concerns, the condemned residential structure was not accessed by Terracon personnel during the site reconnaissance. The eastern portion of the site appears to include an access easement that extends from the central portion of the site toward Saint Philip Street (St. Philip Street) in an east-northeastern direction. This easement portion of the site is blocked by a concrete wall from the main portion of the site and consists of a paved access drive.

Features of note observed on the site include two elevators (one in Building 200 A, and one in Building 200 B), one interior floor drain, two dry-waste dumpsters.

The features and conditions observed on the site during the reconnaissance were not indicative of RECs. The site reconnaissance is discussed further in section 5.0 of this report. Photographs taken of the site are included in Appendix B.

Adjoining Properties

The site is bordered by the following:

The area north of the site consists of an unoccupied commercial building and residential structures followed by Cannon Street, followed by a commercial office building and residential development.

The area east of the site generally consists of single-family residences, a commercial building associated with a church, and paved access drives followed by St. Philip Street which is followed by single-family residential development.

The area south of the site is developed with a hair salon, single-family and multi-family residential units and restaurants.

Coming Street extends in a general north-northwestern direction along the western boundary of the site. The area west of Coming Street is developed with single-family residential units and a walled cemetery.

Visual observations of the adjoining properties were not indicative of RECs in connection with the subject site.

Significant Data Gaps

Significant data gaps (SDGs) were not identified.

Additional Services

Per the agreed scope of services, the following additional services were conducted:

Lead-based paint testing: For consideration of the SC Housing Low-income Housing Tax Credit, lead-based paint testing was conducted on the historic school building (Building 200 A) on the site. Testing was completed within five (5) randomly selected residential units using a combination of paint-chip sampling with laboratory analysis and in-situ X-ray fluorescence (XRF) field screening. Based on the limited testing performed, lead-based paint was not identified above applicable SCDES regulatory limits in the samples analyzed or on the painted surfaces evaluated. At this time, no additional lead-based paint investigation is recommended. However, if significant renovation or demolition activities are planned in the future, additional assessment may be required. Additional information regarding the scope, methodology, limitations, and detailed findings of the limited LBP testing is provided in Section 7.1 of this report. A complete copy of the Limited Lead Paint Testing report issued by Terracon is also included in Appendix E.

Conclusions

We have performed a Phase I ESA consistent with the procedures included in ASTM Practice E1527-21 at Radcliffe Manor, located at 200 Coming Street, Charleston, Charleston County, South Carolina, the site. RECs, Controlled RECs (CRECs) and/or SDGs were not identified in connection with the site.

Recommendations

Based on the scope of services, limitations, and conclusions of this assessment, Terracon does not recommend further investigation of the site at this time.

1.0 Introduction

1.1 Site Description

Site Name	Radcliffe Manor
Site Location/Address	200 Coming Street, Charleston, Charleston County, South Carolina
Parcel Number	4601201049
Land Area	Approximately 1.52 acres
Site Improvements	One three-story brick building with an approximate 8,000 square-foot footprint, (Building 200 A); one two-story apartment building with an approximate 15,000 square-foot footprint (Building 200 B); One two-story, wooden residential structure (condemned) with an approximate 1,000 square-foot footprint; paved parking areas, landscaped beds, and paved access drives;
Anticipated Future Site Use	Non-owner-occupied apartments
Reason for the ESA	Consideration for SC Housing Program(s)

The location of the site is depicted on Exhibit 1 of Appendix A, which was reproduced from a portion of the United States Geological Survey (USGS) 7.5-minute series topographic map. The site and adjoining properties are depicted on the Site Diagram, which is included as Exhibit 2 of Appendix A.

1.2 Scope of Services

This Phase I Environmental Site Assessment (ESA) was performed in accordance with our proposal/work authorization PEN257127 dated April 7, 2025, and was conducted consistent with the procedures included in ASTM E1527-21, *Standard Practice for Environmental Site Assessments: Phase I Environmental Site Assessment Process*. The purpose of this ESA was to assist the client in developing information to identify RECs in connection with the site as reflected by the scope of this report. Recognized environmental conditions are defined by ASTM E1527-21 as "(1) the presence of hazardous substances or petroleum products in, on, or at the subject property due to a release to the environment; (2) the likely presence of hazardous substances or petroleum products in, on, or at the subject property due to a release or likely release to the environment; or (3) the presence of hazardous substances or petroleum products in, on, or at the subject property under conditions that pose a material threat of a future release to the environment." This ESA includes consideration of the movement of

hazardous substances and petroleum products in any form, including migration of vapor in the subsurface. A de minimis condition is not a recognized environmental condition.

This purpose was undertaken through user-provided information, a regulatory database review, historical and physical records review, interviews (including local government inquiries, as applicable), and a visual noninvasive reconnaissance of the site and adjoining properties. Limitations, ASTM deviations, and significant data gaps (if identified) are noted in the applicable sections of the report.

Review of Perfluoroalkyl and Polyfluoroalkyl Substances (PFAS)

PFAS are a family of compounds which are considered emerging contaminants of concern due to their mobility and longevity in the environment. PFAS has been used in many products, including but not limited to fire-fighting foam, anti-stick coatings, stain and water-repellent coatings, electroplating, and paper products, among others. On July 8, 2024, US EPA designated two PFAS compounds, perfluorooctanoic acid (PFOA) and perfluorooctanesulfonic acid (PFOS), including their salts and structural isomers, as hazardous substances under CERCLA; accordingly, PFOA and PFOS was evaluated within the scope of E1527-21. Please note that PFAS compounds are ubiquitous in the environment and this limited review is not to be construed as confirmation that PFAS compounds are not present in, at or under the site.

1.3 Standard of Care

This ESA was performed in accordance with generally accepted practices of this profession, undertaken in similar studies at the same time and in the same geographical area. We have endeavored to meet this standard of care, but may be limited by conditions encountered during performance, a client-driven scope of work, or inability to review information not received by the report date. Where appropriate, these limitations are discussed in the text of the report, and an evaluation of their significance with respect to our findings has been conducted.

Phase I ESAs, such as the one performed at this site, are of limited scope, are noninvasive, and cannot eliminate the potential that hazardous, toxic, or petroleum substances are present or have been released at the site beyond what is identified by the limited scope of this ESA. In conducting the limited scope of services described herein, certain sources of information and public records were not reviewed. It should be recognized that environmental concerns may be documented in public records that were not reviewed. No ESA can wholly eliminate uncertainty regarding the potential for RECs in connection with a property. Performance of this practice is intended to reduce, but not eliminate, uncertainty regarding the potential for RECs. No warranties, express or implied, are intended or made. The limitations herein must be considered when the user of this report formulates opinions as to risks associated with the site or otherwise uses the report for any other purpose. These risks may be further evaluated – but not

eliminated – through additional research or assessment. We will, upon request, advise you of additional research or assessment options that may be available and associated costs.

1.4 Additional Scope Limitations, ASTM Deviations, and Data Gaps

Based upon the agreed-on scope of services, this ESA did not include subsurface or other invasive assessments, vapor intrusion assessments or indoor air quality assessments (i.e., evaluation of the presence of vapors within a building structure), business environmental risk evaluations, or other services not particularly identified and discussed herein. Credentials of the company (Statement of Qualifications) have not been included in this report but are available upon request. Pertinent documents are referred to in the text of this report, and a separate reference section has not been included. Reasonable attempts were made to obtain information within the scope and time constraints set forth by the client; however, in some instances, the information requested is not, or was not, received by the issuance date of the report. Information obtained for this ESA was received from several sources that we believe to be reliable; nonetheless, the authenticity or reliability of these sources cannot and is not warranted hereunder. This ESA was further limited by the following:

- Because some of the apartment units were occupied during the site reconnaissance, Terracon personnel did not enter every individual residential unit. Based on the residential nature of the apartment units, this limitation is not expected to significantly change the outcomes findings and opinions of this report.
- A two-story residential structure located on the site was observed to have signage indicating that the structure was condemned and unsafe to enter. As such, Terracon personnel did not enter the condemned structure due to safety concerns. Based on the residential nature of the structure, this limitation is not expected to significantly change the outcomes, findings, and opinions of this report. However, if evidence of RECs (including USTs) becomes apparent during future demolition and/or clearing activities, further investigation may be warranted.
- Historically some buildings (including schools and residences) in the Charleston area utilized petroleum-based heating oil. In some cases, heating oil was stored in USTs. It should be noted that heating oil USTs are not regulated by the SCDES UST Program and often do not show up on regulatory databases. While no direct evidence of heating oil USTs was observed during a previous Limited GPR Survey on the site, based on the age and historic functions of the buildings, the site may contain unidentified heating oil USTs. If USTs are discovered during site future development activities, additional investigation may be warranted.

An evaluation of the significance of limitations and missing information with respect to our findings has been conducted, and where appropriate, significant data gaps are identified and discussed in the text of the report. However, it should be recognized that an evaluation of significant data gaps is based on the information available at the time of report issuance, and an evaluation of information received after the report issuance date may result in an alteration of our conclusions, recommendations, or opinions. We have no obligation to provide information obtained or discovered by us after the issuance date of the report, or to perform any additional services, regardless of whether the information would affect any conclusions, recommendations, or opinions in the report. This disclaimer specifically applies to any information that has not been provided by the client.

This report represents our service to you as of the report date and constitutes our final document; its text may not be altered after final issuance. Findings in this report are based upon the site's current utilization, information derived from the most recent reconnaissance and from other activities described herein; such information is subject to change. Certain indicators of the presence of hazardous substances, petroleum products or PFAS compounds may have been latent, inaccessible, unobservable, or not present during the most recent reconnaissance and may subsequently become observable (such as after site renovation or development). Further, these services are not to be construed as legal interpretation or advice.

1.5 Reliance

This ESA report is prepared for the exclusive use and reliance of Radcliffe Manor Apartments, LP. Use or reliance by any other party is prohibited without the written authorization of Radcliffe Manor Apartments LP and Terracon Consultants, Inc. (Terracon).

Reliance on the ESA by the client and all authorized parties will be subject to the terms, conditions and limitations stated in the proposal, ESA report, and Terracon's Agreement for Services. The limitation of liability defined in the Agreement for Services is the aggregate limit of Terracon's liability to the client and all relying parties.

Continued viability of this report is subject to ASTM E1527-21 Section 4.6. If the ESA will be used by a different user (third party) than the user for whom the ESA was originally prepared, the third party must also satisfy the user's responsibilities in Section 6 of ASTM E1527-21.

1.6 Client Provided Information

Prior to the site visit, client's representative was asked to provide the following user questionnaire information as described in ASTM E1527-21 Section 6.

- **Client Questionnaire Responses**

Client Questionnaire Item	Client Did Not Respond	Client's Response		
		N/A*	Yes	No
Actual Knowledge of Environmental Liens that may encumber the site.				X
Actual Knowledge of Activity Use Limitations (AULs) that may encumber the site.				X
Specialized Knowledge or Experience that is material to a REC in connection with the site.				X
Actual Knowledge of a Lower Purchase Price because contamination is known or believed to be present at the site.				X
Commonly Known or Reasonably Ascertainable Information that is material to a REC in connection with the site.				X
Obvious Indicators of Releases at the site.				X

*N/A = Not Applicable

Terracon's consideration of the client-provided information did not identify RECs. A copy of the questionnaire is included in Appendix C.

2.0 Physical Setting

Physical Setting Information		Source
Topography		
Site Elevation	Approximately 9-10 feet above mean sea level	USGS Topographic Map, Charleston, SC Quadrangle (2020)
Topographic Gradient	Relatively flat area with general gradient towards the south	
Closest Surface Water	Alberta Sottile Long Lake, approximately 3,700 ft southwest	
Soil Characteristics		
Soil Type	UR – Uban Land-Yauhannah-Yemassee Ogeechee association	Charleston County, SC USDA-NRCS Web Soil Survey Accessed May 7, 2025
Description	The USDA uses UR to describe soils in a largely built environment that are >75% covered by impervious surfaces; the underlying soils are likely silty sands and clays	
Geology/Hydrogeology		
Formation	Wando Formation	Surficial Geologic Map of the Charleston Region, USGS (2014)
Description	The Barrier-island sand facies (Qws) of the late Pleistocene Wando Formation consist of a 25 ft thick unit of fine-grained quartz sand;	
Estimated Depth to First Occurrence of Groundwater	5 – 6 feet below current grade	2008 Phase II report issued by GaiaTech (Appendix D)
*Hydrogeologic Gradient	Not known - may be inferred to be parallel to topographic gradient (primarily to the south).	

* The groundwater flow direction and the depth to shallow, unconfined groundwater, if present, would likely vary depending upon seasonal variations in rainfall and other hydrogeological features. Without the benefit of on-site groundwater monitoring wells surveyed to a datum, groundwater depth and flow direction beneath the site cannot be directly ascertained.

3.0 Historical Use Information

Terracon reviewed the following historical sources to develop a history of the previous uses of the site and surrounding area. Copies of selected historical documents are included in Appendix C.

3.1 Historical Topographic Maps, Aerial Photographs, and Sanborn Maps

Readily available historical USGS topographic maps, selected historical aerial photographs (at approximately 10-to-15-year intervals) and historical fire insurance maps produced by the Sanborn Map Company were reviewed to evaluate land development and obtain information concerning the history of development on and near the site. Reviewed historical topographic maps, aerial photographs, and Sanborn maps are summarized below.

Historical fire insurance maps produced by the Sanborn Map Company were requested from ERIS to evaluate past uses and relevant characteristics of the site and surrounding properties. ERIS provided Sanborn maps as summarized below.

- Topographic maps:
  - USGS: Charleston, SC Quadrangle, 7.5-nimute series, Dated: **1919, 1948, 1958, 1971, 1979, 1983, 1994, 2014, 2017, 2020** (Scale as shown)
- Aerial photographs:
  - Agriculture Stabilization & Conservation Service: Dated: **1941, 1949** (1" = 500')
  - USGS: Dated: **1957, 1971, 1989, 1994,** (1" = 500')
  - United States Air Force: Dated: **1968:** (1" = 500')
  - Unted States Department of Agriculture: Dated: **1979, 2005, 2006, 2009, 2011, 2013, 2015, 2017, 2019, 2021, 2023** (1" = 500')
  - Maxar Technologies: Dated: **2024** (1" = 500')
- Sanborn Fire Insurance Map(s): **1888, 1902, 1944, 1951, 1955, 1967, 1973** (Scale as shown)

- **Historical Maps and Aerial Photographs**

Direction	Description
Site	**1888-1902:** The fire insurance maps depict multiple residences with detached kitchen buildings, barns, sheds and outhouses; **1919:** The USGS map depict urban development; **1941:** The historic school building identified as Building 200 A is apparent in the aerial photograph; the remaining portions of the site appear to be cleared; **1944:** The fire insurance map depicts the Building identified as 200 A as the "immaculate Conception Catholic School", multiple single-family residences are depicted on the site; **1948-1957:** The USGS map depicts one building on the site in the location of the current Building 200 A; building 200 A is apparent in the aerial photographs a residential structure is apparent in the location where the current condemned house is located; the fire insurance maps depict the Immaculate Conception Catholic School, and three single-family residences; **1958-1994:** The USGS maps depict a school building; the fire insurance maps depicts the development of a gymnasium and auditorium building on the southern portion of the site; two buildings are apparent in the aerial photographs; **2005-2024:** The building identified as a gymnasium/auditorium is no longer apparent; the development of Building 200 B is apparent; the USGS maps no longer depict a school on the site;
North	**1888-1902:** The fire insurance maps depict residential development and stores followed by Cannon Street which is followed by more residential development and the depiction of an "Iron Gasometer"; **1919:** The USGS map depicts urban development; **1941:** Residential structures are apparent on the northern adjoining property, followed by a roadway, followed by structures and an AST identified as a "gasometer" which is depicted approximately 230 feet northeast of the site north of Cannon Street; **1944-1957:** The fire insurance maps depict the development of a "Filling Station" (identified as the Former Loves AMOCO) north of Cannon Street and east of Coming Street approximately 175 feet north-northwest of the site; the AST north of Cannon Street formerly depicted as a "Gasometer" is now depicted as a "Gas Holder"; the AST is also depicted on the USGS map and apparent in the aerial photographs; **1958-1968:** The USGS Maps depicts the AST north of Cannon Street as a water tank; the fire insurance map depicts the AST as an "Empty Gas Holder"; a filling station is still depicted north of Cannon Street and east of Coming Street approximately 175 feet north-northwest of the site; the AST and filling station are apparent in the aerial photographs; **1971-1994:** The AST identified as a Gasometer/Gas Holder is no longer apparent in aerial photographs; however it is still depicted as an "Empty Gas Holder" in the 1973 fire insurance map, and depicted as a water tank in the USGS maps; **2005:** The filling station located north of

Direction	Description
	Cannon Street and east of Coming Street is no longer appear and the property appear to be cleared; an excavation is apparent in the area formerly developed with the AST identified as a Gasometer/Gas Holder; **2006-2024:** The northern adjoining property appears to consist primarily of residential structures and one commercial building followed by Cannon Street; the area north of Cannon Street appears to be redeveloped with residential and commercial structures;
East	**1888-1902:** The fire insurance maps depict single-family residences, tenement housing, sheds, and detached kitchen buildings followed by St. Philip Street and more residential development; **1919:** The USGS Map depicts urban development including roadways; **1941-1944:** The area appears to be densely developed with residential structures followed by St. Philip Street and more residential development; the fire insurance maps depict single-family residences and tenement housing followed by St. Philip Street, followed by residential development; **1951-1955:** The fire insurance maps depict the development of a commercial building identified as the "Reid House Service Center", single-family residences, and out buildings, followed by St. Philip Street, residential development and a dry goods store; **1957-1958:** The area appear to be densely developed with residential structures, paved access drives, and paved parking areas; a commercial building identified as the Reid House is apparent approximately 80 feet east of the southern portion of the site; **1967-2024:** The fire insurance maps depict the development of a United States Post Office (USPO), single family residences, and a building identified as the Reid House; the development of residential and commercial buildings followed by St. Philip Street is apparent;
South	**1888-1902:** The fire insurance map depicts single-family residences, tenant housing; sheds, and stores; **1919:** The USGS map depicts urban development and roadways; **1941:** The area appears to be developed with residential structures followed by a roadway; **1944-1971:** The fire insurance maps depict single-family residences and stores followed by Morris Street; a filling station and automotive repair facility is depicted south of Morris Street and west of Coming Street approximately 240 feet south of the site; the USGS map depicts urban development; **1973:** The fire insurance map depicts residences, stores, and a restaurant followed by Morris Street, followed by offices, residences, and a church, the property formerly depicted as a filling station/auto repair facility south of Morris Street and west of Coming street is now depicted as a vacant building; **1979-2024:** The area appears to be developed with buildings and roadways in the aerial photographs; a church is depicted south of Morris Street in the USGS maps; thar area south of Morris Street and west of

Direction	Description
	Coming Street formerly depicted as a filling station appear to have been redeveloped;
West	**1888-1941:** The fire insurance maps depict Coming Street followed by residences, a grocery store, and a cemetery; the USGS map also depicts a cemetery west of Coming Street; residential development is apparent west of Coming Street in the aerial photograph; **1944-1958:** The fire insurance map depicts residences, a store an a cemetery followed by a bakery; a Service Station and welding shop are depicted approximately 350 feet west of the site on the southwest quadrant of the intersection of Cannon Street and Felix Street; the USGS maps depict a cemetery west of Coming Street; the area appears to be developed with residences and a cemetery in aerial photographs; **1967-1971:** The fire insurance map depicts residences, stores, and a cemetery west of Coming Street; the area appears to be developed with residential structures and a cemetery in aerial photographs; **1973-2024:** The 1973 fire insurance map depicts residences, a cemetery, and stores west of Coming Street; the area west of Coming Street appears to be developed with residences and a cemetery in the aerial photographs; the USGS maps also depict a cemetery west of Coming Street;

Terracon reviewed the above historical sources for indications of RECs associated with the site. The historic filling stations and automotive repair facilities depicted on the historic maps do not appear to represent RECs to the site at this time based on relative distance and the findings of previous studies discussed herein.

The historic maps and aerial photographs reviewed were not indicative of RECs in connection with the site.

3.2 Historical City Directories

The Walsh, Southern Printing and Publishing, Baldwins, Nelsons, Hills, City Publishing Company, and Digital Business city directories used in this study were made available through ERIS (selected years reviewed: 1925-2023) and were reviewed at approximate five-year intervals, if readily available. The current street address for the site was identified as 200 Coming Street.

Historical City Directories

Direction	Description
Site	**200 Coming Street: 1925:** No listing; **1929:** vacant; ; **1934-1942**: Immaculate Conception School; **1948:** No listing;**1955:** Immaculate Conception School; **1961:** No listing; **1968:** Immaculate Conception School; **1970:** No listing; **1973:** Immaculate Conception School; **1979:** Freedom Road School, Charleston County Substance Abuse Program Clinic;**1985:** Father Cleary Hall; **1990:** Father Cleary Hall, Charleston County: Human Services, Mental Health Services, Probation and Parole Offices, Youth Services, **1995:** Father Cleary Hall, South Carolina Probation and Pardon Services; **2000-2003:** Residential listing; **2008:** No listing; **2012-2023:** Radcliffe Manor Apartments (multi-unit residential);
North	**206 Coming Street: 1925-1929:** No listing; **1943-1938:** Buel Furniture Company Warehouse; **1942:** Vacant; **1948-1961:** No listing; **1968:** Christina Hilton; **1970-2023:** No listing; **208 Coming Street: 1925:** No listing; **1929-1934:** Residential; **1938:** No listing; **1942-1955:** NC Mutual Life Insurance Company; **1961:** No listing; **1968-1970:** North Carolina Mutual Life Insurance Company; **1973:** Scott O Life Insurance, NC Mutual Life Insurance Company; FD Bailey Insurance; John D Haynes Insurance; **1979-2000:** NC Mutual Insurance; **2003-2008:** No listing; **2012-2023:** Stems LLC, (retail florist);
East	**165 Saint Philip Street: 1925:** No listing; **1929:** Vacant; **1934:** Residence; **1938;** No listing; **1942-1948:** Residence; **1955:** Reid House of Christian Services; **1961:** No listing; **1968-1985:** Reid House of Christian Services; **1990-1995:** Reid House Adult Day Care Services; Reid Hose Christian Services; **2000:** Reid House Adoption Services; **2003-2012:** Reid House Christian Services; **2016:** Reid House Services; Therapeutic Intervention Services; **2020:** Macedonia AME Church; **2023:** Reid House Christian Services; **169 Saint Philip Street: 1925:** no listing; **1929-1934:** Residential; **1938:** No listing; **1942-1955:** Residence; **1961:** No listing; **1969-1985:** US Post Office Station A; **1990-2023:** No listing;

Direction	Description
South	**190 Coming Street: 1925:** no listing; **1929-1942:** Residential; **1948:** No listing; 1955; Coming Street Barber Shop; **1961:** No listing; **1968:** Coming Street Barber Shop; **1973:** No listing; **1979-1985:** Coming Street Barber Shop; **1990-1995:** No listing; **2000-2003:** Hairs Best by Mark Morris; **2008-2012:** Susans Hair Studio, Hairs Best by Mark Morris; **2016-2020-2023:** Hairs Best by Mark Morris; **186 Coming Street: 1925:** no listing; **1929-1942:** Residential; **1948:** No listing; **1955:** Klines Automatic Laundry, Paradise Barber Shop, Colonial Construction Company; Law Office - Richard Fields; W Jones Dentist; **1961:** No listing; **1968-1970:** VM Jones Dentist; Morris Street Babtist Church, Paradise Barber Shop, Stich and Save Dry Goods; **1973:** W Jones Dr. of Dentistry, Labor Education Advancement Program; **1979:** W Jones Dentist, Style Beauty & Hair Weave Salon; **1985:** Style Beauty & Hair Weave Salon; **1990-2003:** Style Beauty & Hair Weave Salon, Jakes Barber Styling Shop; **2008:** Style Beauty & Hair Weave Salon; **2012:** No listing; **2016:** Two Boroughs Larder; **2020-2023:** Fordhum (retail shop); **42 Morris Street: 1925-1929:** Residential; **1934:** Vacant **1938:** Economy Cab Company; **1942-1955:** Residential; **1961:** Purvis Drug Store; **1968:** Vanant; **1970-1973:** Purvis Pharmacy; **1979:** James Dupree, Joseph Washington; **1985:** Vacant; **1990-2008:** Mel's Beauty Lounge; **2012-2023:** Daves Carry Out; Mel's Beauty Lounge;
West	**189 Coming Street: 1925:** KKBE Cemetery; **1929-1942:** No listing; **1948:** KKBE Cemetery; **1955:** No listing; **1961:** KK Beth Elohim Cemetery; **1968-2012:** No listing; **2016:** Coming Street Cemetery; **2020-2023:** No listing; **191 Coming Street: 1925-1973:** No listing; **1979-1985:** Coming Street Cemetery; **1990-2023:** No listing; **197 Coming Street: 1925:** Residential; **1929-1942:** No listing; **1948:** Residential; **1955:** No listing; **1961-1968:** Residential; **1970:** No listing; **1973-1979:** Residential; **1985:** Vacant; **1990-2008:** Residential; **2012:** Multi-tenant residential; **2016-2023:** Residential; **199 Coming Street: 1925:** Residential; **1929-1942:** No listing; **1948:** Residential; **1955:** No listing; **1961-1968:** Residential; **1970-1973:** No listing; **1979-2023:** Residential; **201 Coming Street: 1925:** Residential; **1929-1942:** No listing; **1948:** Multi-tenant residential; **1955:** No listing; **1961-2003:** Residential; **2012:** No listing; **2016-2023:** Residential; **205 Coming Street: 1925:** Residential; **1929-1942:** No listing; **1948:** Residential; **1955:** No listing; **1961-2012:** Residential; **2016-2023:** No listing;

Direction	Description
	207 Coming Street: 1925: The Beauty Barber Shop; **1929-1942:** No listing; **1948:** The Beauty Barber Shop, **1955:** No listing; **1961-1970:** Beauty Barber Shop, Multiple residential listings; **1973:** No listing; **1979-1985:** Ben's Barber Shop, Residential; **1990-1995:** Residential; **2000-2003:** No listing; **2008:** Residential; **2012:** No listing; **2016-2023:** Residential;

Terracon reviewed the above historical city directories for indications of RECs associated with the site. RECs associated with the site were not identified through a review of available historical city directories.

3.3 Site Ownership

Based on a review of information obtained from the Charleston County Tax Assessor, the current site owner is listed as Radcliffe Associates, LP who acquired the site from Roscoe, LLC on January 2, 2002, who acquired the site from Bishop of Charleston on June 5, 1998. Previous site owners were not identified.

The site owner information reviewed is included in Appendix C.

3.4 Title Search

At the direction of the client, a title search was not included as part of the scope of services. Unless notified otherwise, we assume that the client is evaluating this information outside the scope of this report.

3.5 Environmental Liens and Activity and Use Limitations

Environmental lien and activity and use limitation records recorded against the site were not provided by the client. At the direction of the client, performance of a review of these records was not included as part of the scope of services and unless notified otherwise, we assume that the client is evaluating this information outside the scope of this report.

The ERIS regulatory database report included a review of both Federal and State Engineering Control (EC) and Institutional Control (IC) databases. Based on a review of the database report, the site was not listed on the EC or IC databases. Please note that in addition to these federal and state listings, AULs can be recorded at the county and municipal level that may not be listed in the regulatory database report.

3.6 Interviews Regarding Current and Historical Site Uses

The following individuals were interviewed regarding the current and historical uses of the site.

- **Interviews**

Interviewer	Name / Phone #	Title	Date/Time
Kevin L. Wright	Tamekia Bradford / (912) 688-4038	Regional Property Manager/Owner Representative	March 27, 2026 / 10:10 AM EST

During a telephone interview on March 27, 2026, Ms. Tamekia Bradford, a regional property manager who is familiar with the site, disclosed the following:

Ms. Bradford indicated that she has been familiar with the site for approximately four months as the acting property manager. The only past use of the site Ms. Bradford was aware of was a school. Ms. Bradford was not aware of any past, ongoing, or pending environmental litigation in connection with the site. Ms. Bradford was not aware of any notices of violation of environmental regulations or laws in connection with the site. Ms. Bradford was not aware of any past or current uses of petroleum products or hazardous materials on the site. Ms. Bradford was not aware of any spills or releases of petroleum products or hazardous materials on the site. Ms. Bradford was not aware of any USTs on the site, currently or historically. Ms. Bradford was not aware of any pipelines, wells, sumps, or septic systems on the site. Ms. Bradford was not aware of any landfilling or dumping activities on the site.

Terracon's consideration of the above site representative interviews was not indicative of RECs in connection with the site.

3.7 Prior Report Review

Terracon requested the client provide any previous environmental reports they are aware of for the site. The following previous reports were provided by the client to Terracon for review.

- **Phase I Environmental Site Assessment** – Radcliffe Manor
  Address: 200 Coming Street, Charleston South Carolina
  Dated: December 12, 2002
  Prepared by: GaiaTech Incorporated, of Atlanta, Georgia
  For: Van Matre and Harrison, PC of Columbia Missouri

The 2002 Phase I report issued by GaiaTech Inc. did not identify RECs in connection with the subject site. The 2002 Phase I ESA report did however note the potential for an unidentified UST associated with abandoned piping observed adjacent to the historic

school building (Building 200 A) on the site. The report further states that the site ownership at the time (Roscoe, LLP) indicated in a letter that the abandoned piping was not associated with a UST; however, the 2002 report further noted that the presence of the abandoned piping was not explained by the letter.

Based on the site figure, the abandoned piping identified in the 2002 Phase I ESA report is likely the same piping identified and investigated by Terracon. Based on the findings of Terracon's Limited GPR Survey of the area, the abandoned piping noted in the 2002 report does not appear to represent a REC to the site.

- **Phase I Environmental Site Assessment** – Radcliffe Manor Apartments
  Address: 200 Coming Street, Charleston, South Carolina
  Dated: March 25, 2004
  Prepared by: GaiaTech Incorporated of Atlanta Georgia
  For: GE Real Estate

The March 2004 Phase I ESA report prepared by GaiaTech did not identify RECs in connection with the site. However, the March 2004 report did discuss several features "worthy of note" including the following:

The report noted the Former Loves AMOCO LUST facility located on the northwest quadrant of the intersection of Coming and Cannon Streets proximity 175 feet north-northwest of the site. The Phase I ESA report stated that the AMOCO LUST facility may have potentially impacted the site, but further opined that evidence of impacts was not observed during a geotechnical survey of the site conducted in 1998. While the report did not identify the Former Loves AMOCO LUST facility as a REC, the report did recommend limited sampling to confirm that the off-site LUST facility had not impacted the subject site.

The March 2004 Phase I ESA report noted the potential for an unregulated heating oil UST associated with "capped metal pipework" observed on the eastern side of the historic school building. While the previous report did not identify the capped/abandoned piping as a REC, further investigation was recommended to rule out the presence of a UST.

Based on the site diagram included in the March 2004 report, the piping identified appears to be in the same location investigated by Terracon. A limited GPR Survey of the area conducted by Terracon was not indicative of USTs. The Limited GPR survey is discussed further in report section 7.1.

- **Limited Phase II Site Investigation** – Radcliffe Manor Apartments
  Address: 200 Coming Street, Charleston, South Carolina
  Dated: April 12, 2004
  Prepared by: GaiaTech Incorporated
  For: GE Real Estate

The client provided a Limited Phase II Site Investigation Report issued on April 12, 2004, by GaiaTech. The main body of the report text appeared to have been encrypted and was not legible; however, the appendices, which included a site diagram detailing the locations of three temporary monitoring wells, boring logs with well diagrams, and analytical laboratory reports were legible.

An unencrypted version of the Limited Phase II Site investigation was provided by SCDES in response to a FOIA request. The Limited Phase II Site investigation appears to have been conducted in response to the off-site LUST facility identified as the Former Loves AMOCO, and the potential for an unidentified heating oil UST associated with the abandoned piping noted in the GaiaTech 2004 Phase I ESA report.

The Limited Phase II Site Investigation report indicates that GaiaTech installed three temporary monitoring wells on the site and conducted a physical inspection of the abandoned piping. According to the report, three groundwater samples were collected (one from each well) and analyzed for VOCs including BTEX, MTBE, PAHs, GRO, and DRO.

The following conclusions were made in the 2004 Limited Phase II Site Investigation report:

- No visual evidence of impacts to the soils were noted during sample collection.
- The only detection noted in the report was DRO at a "trace concentration" of 0.11 milligrams per liter (mg/L) in the groundwater sample collected from the northernmost temporary monitoring well. It should be noted that on the site diagram, this well was depicted in proximity to a portable diesel fuel tank.
- In addition to the collection of groundwater samples, the report indicated that the site soils were continuously screened with a photoionization detector (PID) during the well boring advancement. No obvious indications of impacts or PID detections were noted.

Terracon's review of the client provided environmental reports was not indicative of RECs in connection with the site. A copy of the Limited Phase II Site Investigation report issued by GaiaTech in 2004 is included in Appendix D.

- **Phase I Environmental Site Assessment** – Radcliffe Manor
  Address: 200 Coming Street, Charleston, South Carolina
  Dated: May 19, 2025
  Prepared by: Terracon Consultants, Inc.
  For: Radcliffe Manor Apartments, LP

A previous Phase I ESA of the site issued by Terracon on May 19, 2025, did not identify RECs in connection with the site; however, in response to the observations made during the 2025 site reconnaissance, including capped and abandoned piping, Terracon

conducted a Limited Ground Penetrating Radar (GPR) Survey to investigate the potential for unknown/unregulated USTs in the vicinity of the observed piping. According to the 2025 ESA report, evidence of USTs was not observed through GPR data from the survey area. Relevant portions of the previous Phase I ESA issued by Terracon on May 19, 2025, including the Limited GPR Survey report are included in Appendix C.

4.0 Records Review

Regulatory database information was provided by ERIS, a contract information services company in a report dated March 20, 2026. The purpose of the records review was to identify RECs in connection with the site. Information in this section is subject to the accuracy of the data provided by the information services company and the date at which the information is updated. The scope herein did not include confirmation of facilities listed as "unmappable" by regulatory databases.

In some of the following subsections, the words up-gradient, cross-gradient, and down-gradient refer to the topographic gradient in relation to the site. As stated previously, the groundwater flow direction and the depth to shallow groundwater, if present, would likely vary depending upon seasonal variations in rainfall and the depth to the soil/bedrock interface. Without the benefit of on-site groundwater monitoring wells surveyed to a datum, groundwater depth and flow direction beneath the site cannot be directly ascertained.

4.1 Federal and State/Tribal Databases

Terracon reviewed standard federal, state, and tribal environmental record sources within the approximate minimum search distances as required by ASTM E1527-21 and presented in Table 2 of Section 8.0 of The Standard (Types of Government Records to be Reviewed). Further, to enhance and supplement the standard environmental record sources, Terracon reviewed additional federal, state, tribal, local, and proprietary environmental record sources, provided by the database firm, if potentially useful and reasonably ascertainable. Please refer to Appendix D (the environmental regulatory database report) for the number of listings within each database reviewed and database definitions and descriptions.

Due to conversion of address data to location coordinates and the accuracy of government records, the facility locations depicted in the environmental regulatory database report may not match actual physical locations. As such, Terracon attempted to field-verify the actual distances of facilities of concern from the site.

The following table summarizes the site-specific information provided by the database and/or gathered by this office for identified facilities within 500 feet of the site. Facilities

are listed in order of proximity to the site. Additional discussion for selected facilities follows the summary table.

- **Listed Facilities**

Facility Name and Location	Estimated Distance / Direction / Gradient	Database Listings	Findings Summary
Coming ST, 200 Coming Street	On Site	Delisted LST	Not a REC
Brulington Pressing Club, 41 Cannon Street	Adjoining / north / cross-gradient	HIST RISK	Not a REC
Gray Joseph, 168 St. Philip Street	70 feet / east / cross-gradient	HIST RISK	Not a REC
James E. Brown DDS/Palmetto Dental Clinics, LLC, 34 Morris Street	80 feet / southeast / cross-gradient	FINDS/FRS	Not a REC
Former Loves AMOCO Site, 40 Cannon Street	175 feet / north-northwest / cross-gradient	UST/LUST/RCRA Non-Gen	Not a REC
Former Service Station, 173 Coming Street	240 feet / south / downgradient	LUST	Not a REC
Former Arco Station, 20 Cannon Street	320 feet / northeast / cross-gradient	LUST	Not a REC
Former Carolina Service Station, 55 Cannon Street	365 feet / west / cross-gradient	LUST	Not a REC
Sparkel Cleaners, 63 Spring Street	450 feet / northwest / cross-gradient	Dry Cleaners	Not a REC

Coming ST

According to available records, a release was reported from an AST on the site on March 26, 2004. The SCDES issued an NFA letter regarding the release on June 7, 2004. The available records further indicate that the Delisted LAST facility status is marked as closed. Terracon filed a FOIA request with SCDES to request any records or additional information regarding the Delisted LST Facility. In response to the FOIA request, the SCDES provided a copy of a Phase II Site Investigation report issued by GaiaTech on April 12, 2024. According to the 2004 Phase II Site Investigation report, GaiaTech

installed three temporary monitoring wells across the site on March 30, 2004. The 2004 Phase II Site Investigation report does not address the presence of a LST; however, a site diagram included in the report does depict the presence of a portable diesel fuel AST on the northern portion of the site. Based on the findings of the Phase II Site Investigation report, the shallow groundwater on the site did not appear to have been significantly impacted by on-site or offsite releases of petroleum products. Based on a review of available records, regulatory status and the findings of the SCDES-provided Phase II report, the listing of the site as a Delisted LST facility does not appear to represent a REC to the site at this time.

Brulington Pressing Club

The ERIS database report identified a Historic Potential Business Activity Risk (HIST RISK) at 41 Cannon Street, located on the northern adjoining property. This listing is associated with the Brulington Pressing Club, which was identified in the 1934 Walsh City Directory as a cleaning and pressing service.

A review of regulatory databases did not identify records of dry-cleaning operations at this location or documentation of releases associated with chemicals commonly used in dry-cleaning activities. Additionally, a review of historic Sanborn Fire Insurance Maps from this period did not identify a dry-cleaning or pressing facility at this address. Considering the age of the directory listing, the absence of corroborating historical or regulatory evidence, and the results of groundwater sampling conducted by others on the site and nearby properties as discussed herein, the HIST RISK listing at 41 Cannon Street does not appear to represent a REC to the site.

Gray Joseph

The ERIS database report identified a HIST RISK at 168 St. Philip Street, located approximately 70 feet east of the easement portion of the site extending to St. Philip Street. According to the ERIS report, Gray Joseph was listed at this address in the 1920 Walsh City Directory as potentially operating a cleaning and pressing service.

However, a review of historic Sanborn Fire Insurance Maps from this time period indicates the property was residential in use. Further review of available historical records did not corroborate the presence of a cleaning or pressing operation at this location. Based on this information, it is Terracon’s opinion that the HIST RISK database listing for Gray Joseph at 168 St. Philip Street does not represent a REC to the site.

James E. Brown DDS/Palmetto Dental Clinics, LLC,

A dental office located at 34 Morris Street, identified as James E. Brown, DDS / Palmetto Dental Clinics, LLC, is listed in the U.S. Environmental Protection Agency (USEPA) Facility Index System / Facility Registry Service (FINDS/FRS) databases. Dental offices are commonly included in these databases due to their use of X-ray equipment. A review

of available regulatory records did not identify violations associated with the listing of the dental office at 34 Morris Street as a FINDS/FRS facility. Based on its regulatory status distance from the site, the James E. Brown, DDS / Palmetto Dental Clinics, LLC facility does not represent a REC to the site.

Former Loves AMOCO

A LUST facility identified as the Former Loves AMOCO was listed in the environmental databases reviewed at 40 Cannon Street approximately 175 feet northwest of the site. Records maintained by the SCDES indicate that the Loves AMOCO LUST facility operated 10 USTs that contained various hydrocarbons. All 10 of the UST were abandoned by method of removal between 2004 and 2005 according to the SCDES UST registry website. The Loves AMOCO LUST facility reported a petroleum release on December 27, 1991, which was confirmed by SCDES on March 20, 1992. The SCDES issued an NFA letter to the Loves AMOCO LUST facility on September 23, 2008. A representative of the SCDES UST division provided a copy of a 2008 groundwater sampling report issued by S&ME. A potentiometric surface map included in the 2008 groundwater report indicates that the general direction of groundwater movement is to the northeast, away from the subject site. The 2008 groundwater sampling report further indicates that the two wells closest to the site (MW-5 and MW-6) were non-detect for BTEX, MTBE, naphthalene, and lead. Based on relative distance, regulatory status, and the findings reported in the SCDES-provided 2008 groundwater sampling report, the Former Loves AMOCO LUST facility historically located at 40 Cannon Street does not appear to represent a REC to the subject site.

Former Service Station

A LUST facility identified as Former Service Station was identified in a regulatory database reviewed. According to available records the Former Service Station LUST facility was located at the intersection of Coming and Morris Street. A specific street address was not available in the records reviewed; however, multiple historic fire insurance maps depict a filling station/auto repair facility on the southwest quadrant of the intersection of Coming Street and Morris Street approximately 240 feet south and downgradient of the site. The regulatory database listing of the Former Service Station LUST facility at the intersection of Coming and Morris Streets does not appear to represent a REC to the site at this time based on relative distance, topographic gradient, and the results of a previous Limited Phase II Site investigation discussed herein.

Former Arco Station

A LUST facility identified as the Former Arco Station was identified in the environmental databases reviewed. According to available records the Former Arco Station was historically located at 20 Cannon Street approximately 320 feet northeast of the site. According to the SCDES UST registry website, the Former Arco Station operated one gasoline UST. Available records indicate the facility reported a release on October 29,

1992. The SCDES issued an NFA letter to the Former Arco Station on August 24, 2000. Based on relative distance, regulatory status and the previous groundwater sampling events discussed herein, the Former Arco Station LUST facility does not appear to represent a REC to the site. It should be further noted that the location of the Former Arco Station LUST facility has been redeveloped with residential structures.

Former Carolina Service Station

A review of environmental databases identified a LUST facility at 55 Canon Street as the Former Carolina Service Station. Available records indicate the Former Carolina Service Station operated two gasoline USTs that were last used before 1974. The facility reported a release on June 6, 1993. According to the SCDES UST registry website, cleanup was initiated on January 9, 2000, and completed on August 9, 2000. The SCDES issued an NFA letter to the facility on August 19, 2000. Based on relative distance and regulatory status, the Former Carolina Service Station does not represent a REC to the site at this time.

Sparkel Cleaners

A review of environmental databases identified a historic drycleaning facility at 63 Spring Street, approximately 450 feet northwest of the site. The facility identified as Sparkle Cleaners is no longer operating at this location based on information gathered during the site reconnaissance. A search of the SCDES Drycleaning Facility Restoration Trust Fund (DFRTF) Priorities list did not identify Sparkle Cleaners. Based on relative distance and regulatory status, the historic drycleaning facility identified as Sparkle Cleaners does not appear to represent a REC to the site at this time.

The remaining facilities listed in the database report do not appear to represent RECs to the site at this time based upon regulatory status, apparent topographic gradient, and/or distance from the site.

Unmapped facilities are those that do not contain sufficient address or location information to evaluate the facility listing locations relative to the site. The report listed 24 facilities in the unmapped section. Determining the location of unmapped facilities is beyond the scope of this assessment; however, none of these facilities were identified as the site or adjacent properties. These facilities are listed in the database report in Appendix D.

4.2 Local Agency Inquiries

Agency Contacted/ Contact Method	Response
SCDES UST Division / Stephanie.Briney@des.sc.gov	According to a representative of the SCDES UST Division, there are no records of regulated USTs associated with the site address. The SCDES representative did provide a 2008 groundwater monitoring report associated with the Former Loves AMOCO LUST facility historically located approximately 175 feet north-northwest of the site.
City of Charleston Citizen Support Center / Charlestonsc@mycusthelp.com	Terracon filed a FOIA request with the City of Charleston to inquire if the Fire Department had any records of responses to the site address for incidents including spills/releases of petroleum products or hazardous materials and/or fires. As of the issuance of this report, a response to the request has not been received.

Responses from local and state agencies were not indicative of RECs in connection with the site. Relevant portions of the SCDES-provided 2008 groundwater sampling report associated with the Former Loves AMOCO facility are included in Appendix D.

5.0 Site Reconnaissance

5.1 General Site Information

Information contained in this section is based on a visual reconnaissance conducted while walking through the site and the accessible interior areas of structures, if any, located on the site. The site and adjoining properties are depicted on the Site Diagram, which is included in Exhibit 2 of Appendix A. Photo documentation of the site at the time of the visual reconnaissance is provided in Appendix B. Credentials of the individuals planning and conducting the site visit are included in Appendix E.

- **General Site Information**

Site Reconnaissance	
Field Personnel	Kevin L. Wright
Reconnaissance Date	March 27, 2026
Weather Conditions	Clear/sunny 75°F
Site Contact/Title	Tamekia Bradford / Property Manager
Site Utilities	
Drinking Water	Charleston Water Systems
Wastewater	Charleston Water Systems
Electric	Dominion Energy
Natural Gas	Dominion Energy

Building Description				
Building Identification	**Building Use**	**Approx. Construction Date**	**Number of Stories**	**Approx. Size (ft²)**
200 A	Residential Apartments (formerly a school)	1930	3	8,000
200 B	Residential Apartments	2004-2004	2	15,000
Condemned Wooden House	Residential	1944	2	1,000

5.2 Overview of Current Site Occupants

The site buildings identified as Building 200 A and 200 B are currently occupied by residential tenants. The two-story residential structure was observed to be condemned and unoccupied during the site reconnaissance.

5.3 Overview of Current Site Operations

The buildings identified as Building 200 A, and 200 B are currently being operated as residential apartment buildings known as Radcliffe Manor. An unoccupied residential structure on the site was observed to be condemned and in disrepair during the site reconnaissance.

5.4 Site Observations

The following table summarizes site observations and interviews. Affirmative responses (designated by an "X") are discussed in more detail following the table.

- **Site Characteristics**

Category	Item or Feature	Observed or Identified
Site Operations, Processes, and Equipment	Emergency generators	
	Elevators	X
	Air compressors	
	Hydraulic lifts	
	Dry cleaning	
	Photo processing	
	Ventilation hoods and/or incinerators	
	Waste treatment systems and/or water treatment systems	
	Heating and/or cooling systems	X
	Paint booths	
	Sub-grade mechanic pits	
	Wash-down areas or carwashes	
	Pesticide/herbicide production or storage	
	Printing operations	
	Metal finishing (electroplating, chrome plating,	

Category	Item or Feature	Observed or Identified
	galvanizing, etc.)	
	Salvage operations	
	Oil, gas, or mineral production	
	Other processes or equipment	
Aboveground Chemical or Waste Storage	Aboveground storage tanks	
	Drums, barrels, and/or containers ≥ 5 gallons	
	MSDS or SDS	
Underground Chemical or Waste Storage, Drainage or Collection Systems	Underground storage tanks or ancillary UST equipment	X
	Sumps, cisterns, French drains, catch basins, and/or dry wells	
	Grease traps	
	Septic tanks and/or leach fields	
	Oil/water separators, clarifiers, sand traps, triple traps, interceptors	
	Pipeline markers	
	Interior floor drains	X
Electrical Transformers/ PCBs	Transformers and/or capacitors	X
	Other equipment	
Releases or Potential Releases	Stressed vegetation	
	Stained soil	
	Stained pavement or similar surface	
	Leachate and/or waste seeps	
	Trash, debris, and/or other waste materials	
	Dumping or disposal areas	X
	Construction/demolition debris and/or dumped fill dirt	X
	Surface water discoloration, odor, sheen, and/or free-floating product	
	Strong, pungent, or noxious odors	
	Exterior pipe discharges and/or other effluent discharges	

Category	Item or Feature	Observed or Identified
Other Notable Site Features	Surface water bodies	
	Quarries or pits	
	Wastewater lagoons	
	Wells	

Site Operations, Processes, and Equipment

Elevators

One elevator was observed within Building 200 A. No evidence of spills or releases was observed in the vicinity of the elevator or the mechanical equipment associated with the elevator in Building 200 A.

One elevator was observed within Building 200 B. No evidence of spills or releases was observed int the vicinity of the elevator or the mechanical equipment associated with the elevator in Building 200 B.

Heating and/or cooling systems

Multiple heating, ventilation, and air conditioning (HVAC) systems were observed in the vicinity of Building 200 A and 200 B. No surficial evidence of spills or releases was observed in the vicinity of the on-site HVAC systems.

Underground Chemical or Waste Storage, Drainage or Collection Systems

Underground storage tanks or ancillary UST equipment

Two abandoned pipes were observed extending from the ground on the eastern side of Building 200 A. Based on the age of the building and its past use as a school, Terracon previously conducted a Limited GPR Survey in the vicinity of the abandoned piping. The Limited GPR Survey did not identify evidence of USTs in the vicinity of the abandoned piping.

Interior floor drains

One interior floor drain was observed in a shared laundry room within Building 200 A. No hazardous materials were observed being stored in the vicinity of the floor drain. No surficial evidence of releases was observed within the vicinity of the floor drain. A site representative indicated that the floor drain is likely connected to the municipal sewer system.

Electrical Transformers/ PCBs

Transformers and/or capacitors

Polychlorinated biphenyls (PCBs) are a group of man-made compounds that were historically utilized in electrical transformers due to their fire resistant and insulative properties. The production of PCBs was banned in 1979 due to their risks to human health and the environment.

One pad-mounted transformer was observed on the southern exterior of Building 200 B. No evidence of spills or releases was observed in the vicinity of the transformer. Based on the apparent age of the transformer, and the conditions observed during the site reconnaissance, the pad-mounted transformer does not represent a REC to the site.

Releases or Potential Releases

Dumping or disposal areas

Two dry-waste dumpsters were observed within a dumpster coral located on the northern portion of the site. The contents of the dumpsters appear to consist of general household garbage and is not hazardous in nature.

Construction/demolition debris and/or dumped fill dirt

A pile of gravel and wood chips, covering an area of approximately 50 square feet, was observed on the narrow portion of the site extending to St. Philip Street. No staining, odors, or other surficial evidence of spills or releases of petroleum products or hazardous materials was observed in the vicinity of the debris pile.

6.0 Adjoining Property Reconnaissance

Visual observations of adjoining properties (from site boundaries) are summarized below.

- **Adjoining Properties**

Direction	Description
North	Unoccupied commercial building and residential structures followed by Cannon Street, followed by and office building and residential development;
East	Single-family residences, a commercial building associated with a church, and paved access drives followed by St. Philip Street which is followed by single-family residential development;
South	A hair salon, single-family and multi-family residential units, a retail shop and restaurants;
West	Coming Street extends along the western site boundary, the area west of coming street contains a walled cemetery and single-family residences;

Visual observations of the adjoining properties were not indicative of RECs in connection with the site.

7.0 Additional Services

At the request of the client, the following additional services beyond the scope of a standard Phase I ESA were conducted.

7.1 Limited Lead Paint Testing

Terracon Consultants, Inc. (Terracon) conducted limited lead-based paint (LBP) testing within five (5) randomly selected residential units at the structure located at 200A Coming Street, Charleston, South Carolina 29403 (Building 200 A). Building 200 A consists of a 63-unit, three-story residential building, originally constructed in 1930 as part of a former school.

It is Terracon's understanding that Radcliffe Manor Apartments, LP (Client) intends to continue operating the site as a 55-plus, non-owner-occupied apartment community, and that the purpose of this limited LBP testing was to support the Client's due-diligence efforts in consideration of the South Carolina Housing Low-Income Housing Tax Credit (LIHTC) Program which requires lead-based paint testing for structures built prior to 1978.

The inspection was performed on March 27, 2026, by a South Carolina Department of Environmental Services (SCDES)–licensed inspector, in general accordance with Terracon's proposal dated March 17, 2026. Paint samples were collected from visible and accessible painted building components and submitted to an Environmental Laboratory Accreditation Program (ELAP)–approved laboratory for lead analysis. In addition, Terracon utilized a portable X-ray fluorescence (XRF) analyzer to field-screen select painted surfaces in situ.

A total of five (5) paint-chip samples were collected and analyzed. Laboratory analytical results indicated that lead was not detected above the SCDES regulatory limit of 0.05 percent by weight in any of the samples submitted. Similarly, based on the XRF field-screening results, lead was not detected on the painted surfaces evaluated.

Based on the limited testing performed, Terracon does not recommend additional lead-based paint investigation at this time. However, if significant renovation or demolition activities are planned in the future, a more comprehensive survey to further assess building materials for potential lead may be warranted. (Relatedly, an asbestos survey would be required prior to renovation or demolition in accordance with Regulation 61-86.1).

The methodologies and findings associated with the limited lead-based paint testing are presented in greater detail in a separate Terracon report titled "Limited Lead Paint Testing," dated April 7, 2026, which includes the laboratory analytical results and

accompanying chain-of-custody forms for the samples collected. A complete copy of the Limited Lead Paint Testing report has been included in Appendix E.

8.0 Declaration

I, Andy Ruocco, declare that, to the best of my professional knowledge and belief, I meet the definition of Environmental Professional as defined in Section 312.10 of 40 CFR 312; and I have the specific qualifications based on education, training, and experience to assess a property of the nature, history, and setting of the site. I have developed and performed the All Appropriate Inquiries in conformance with the standards and practices set forth in 40 CFR Part 312.




_____

Andy Ruocco
Environmental Department Manager

APPENDIX A

Exhibit 1 – Topographic Map

Exhibit 2 – Site Diagram

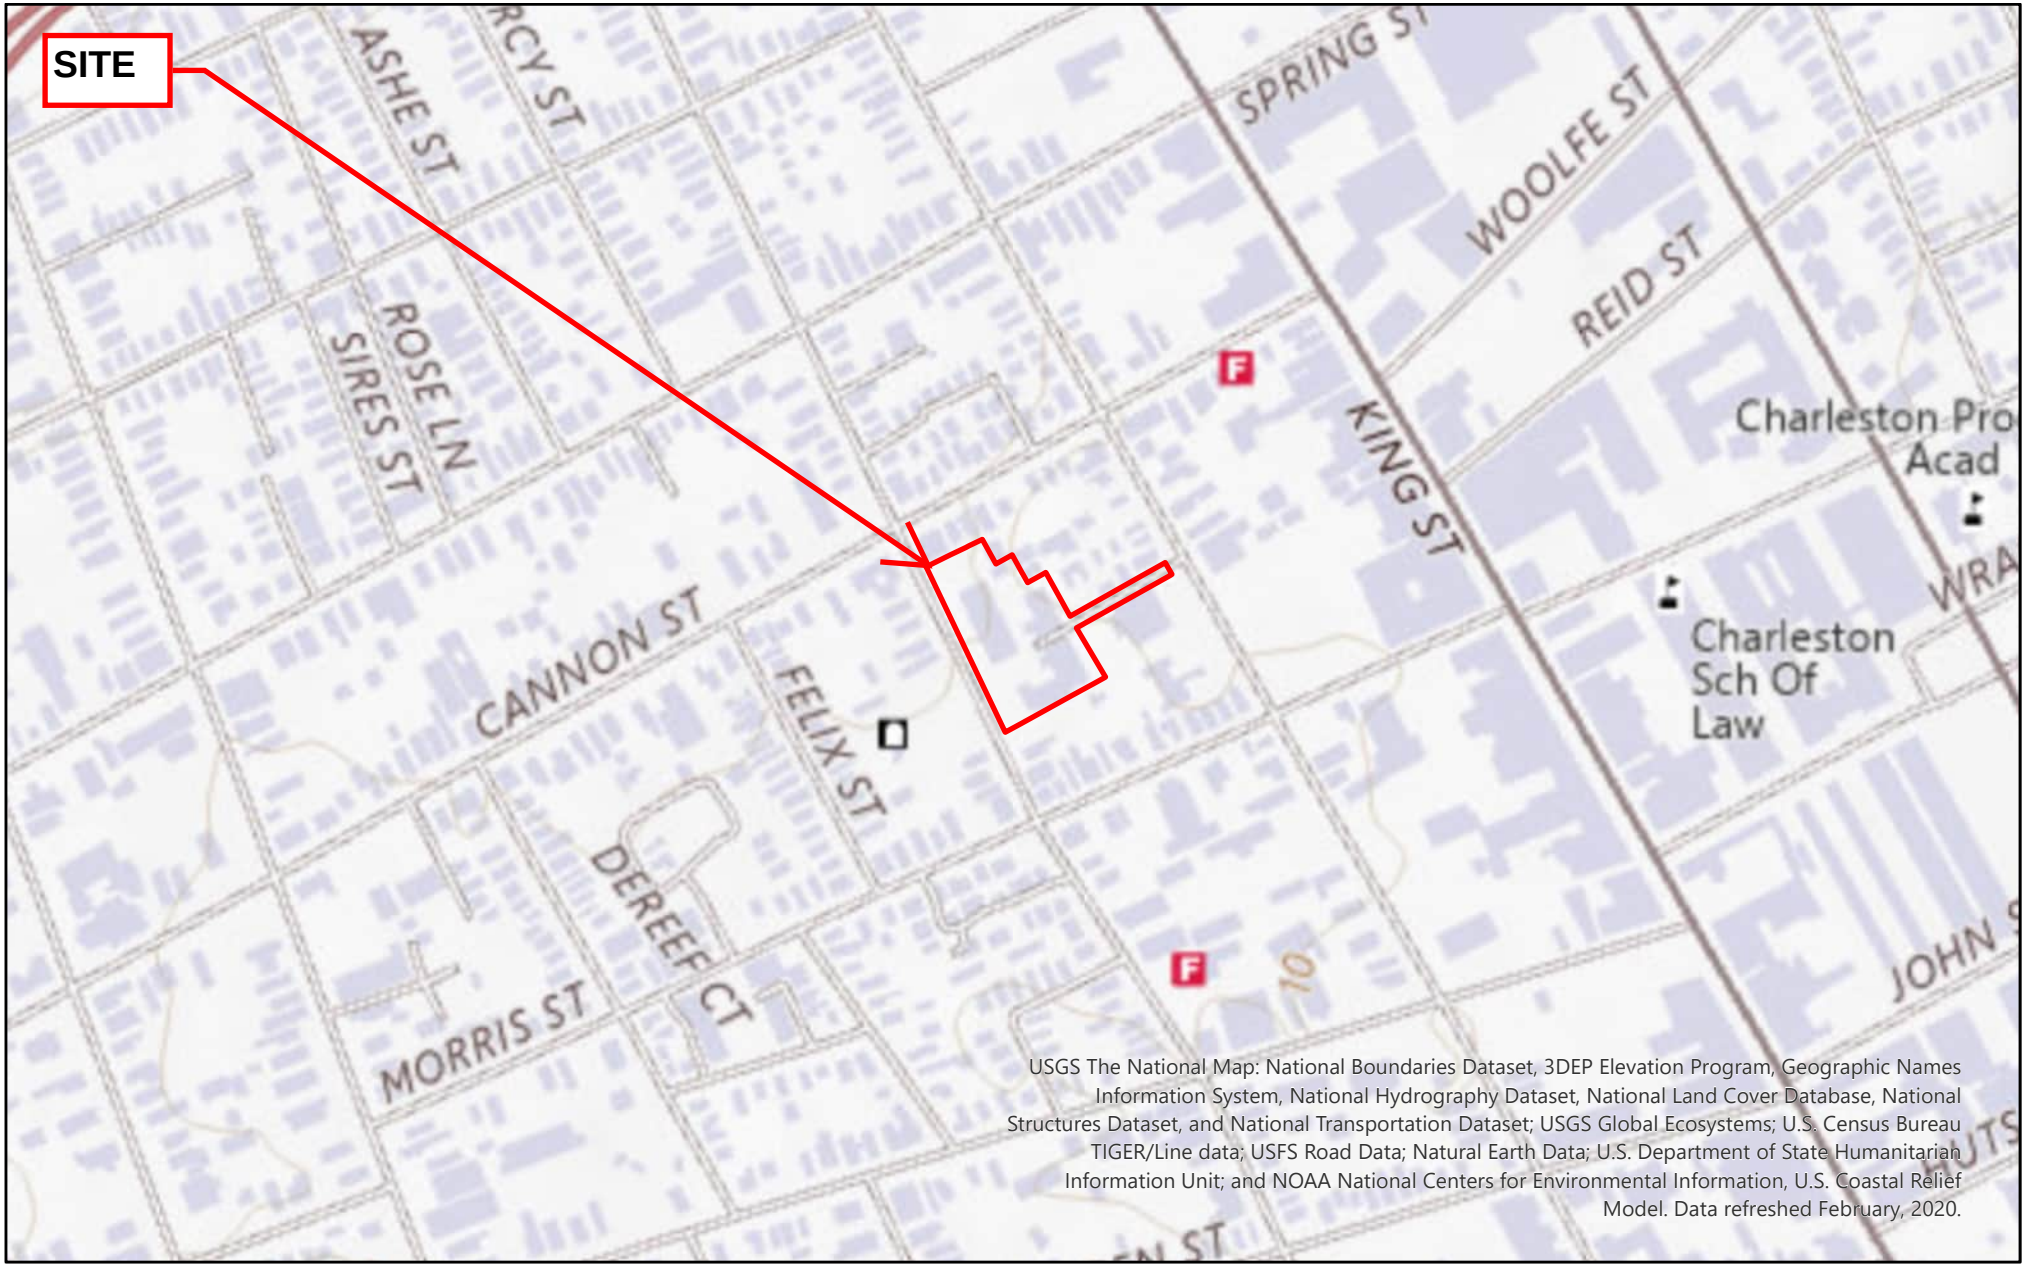

N

0 300 600 1,200

Feet

Project No.	EN267072
PM:	KLW
Drawn By:	KLW
Date:	4/1/2026

Terracon
1800 Reynolds Avenue N.Charleston, SC 29405
Phone: 843.884.1234 Fax: 843.884.9234

Topographic Map

Phase I ESA
Radcliffe Manor
200 Coming Street
Charleston, Charleston County, South Carolina

EXHIBIT NO.

1



N

0 75 150 300

Feet

Project No.	EN267072
PM:	KLW
Drawn By:	KLW
Date:	4/1/2026

Terracon
1800 Reynolds Avenue N.Charleston, SC 29405
Phone: 843.884.1234 Fax: 843.884.9234

Site Diagram

Phase I ESA
Radcliffe Manor
200 Coming Street
Charleston, Charleston County, South Carolina

EXHIBIT NO.

2

APPENDIX B

Site Photographs



PHOTO # 1 Example view of the western portion of the site. View is generally east. Building 200 B is on the right of the photograph. Building 200 A is on the left side of the photograph.



PHOTO # 2 Example View of the historic school building on the site that has been converted to apartments. Building 200 A.



PHOTO # 3 Example view of Building 200 B and the paved parking area on the western portion of the site. View is generally to the southeast.



PHOTO # 4 Example view of Coming Street and the area generally west of the site.



PHOTO # 5 Example view of the area generally south of the site.

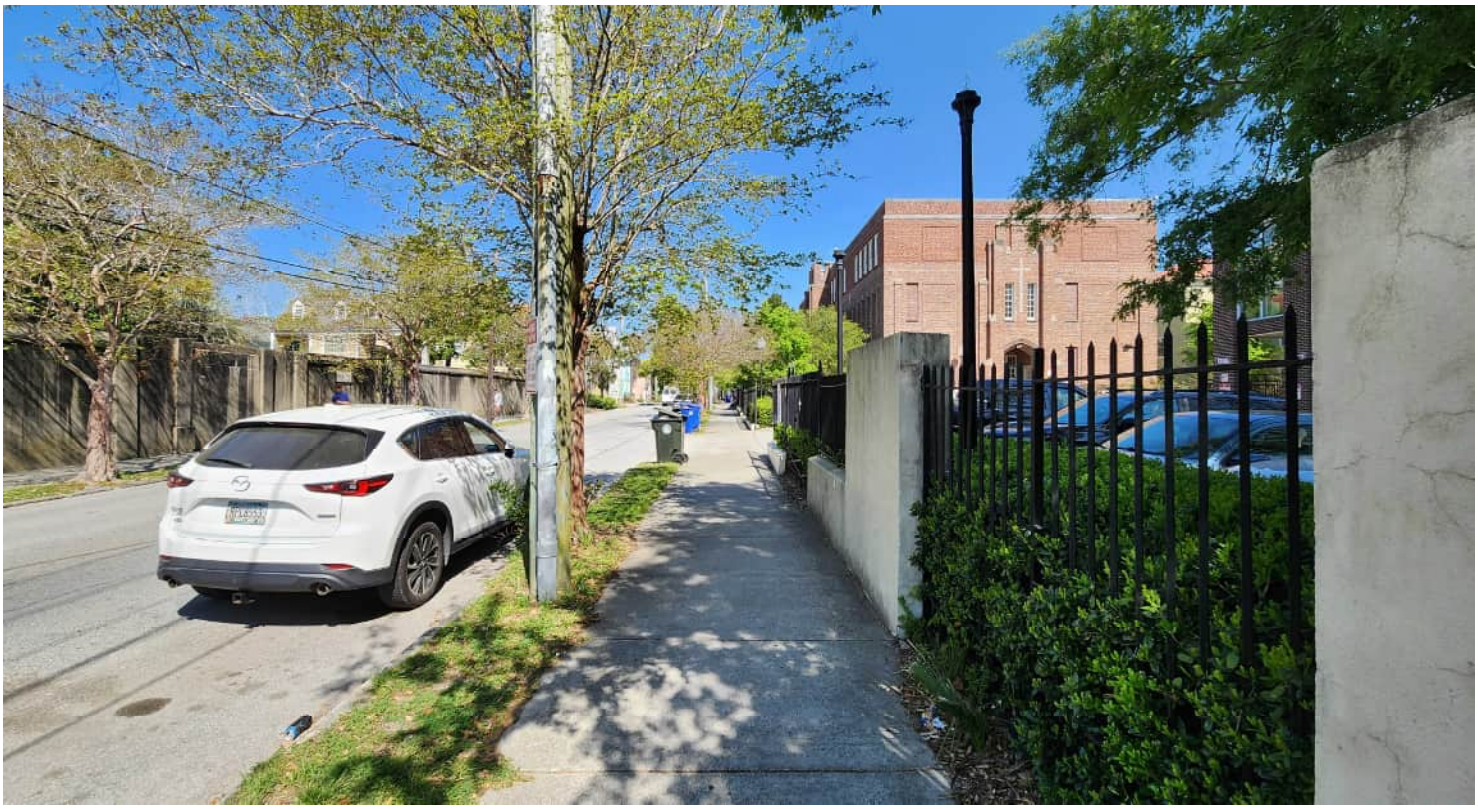


PHOTO # 6 Example view of Coming Street and the sidewalk that extends along the western site boundary. View is to the north-northwest.



PHOTO # 7 Example view of the western exterior of Building 200 A.

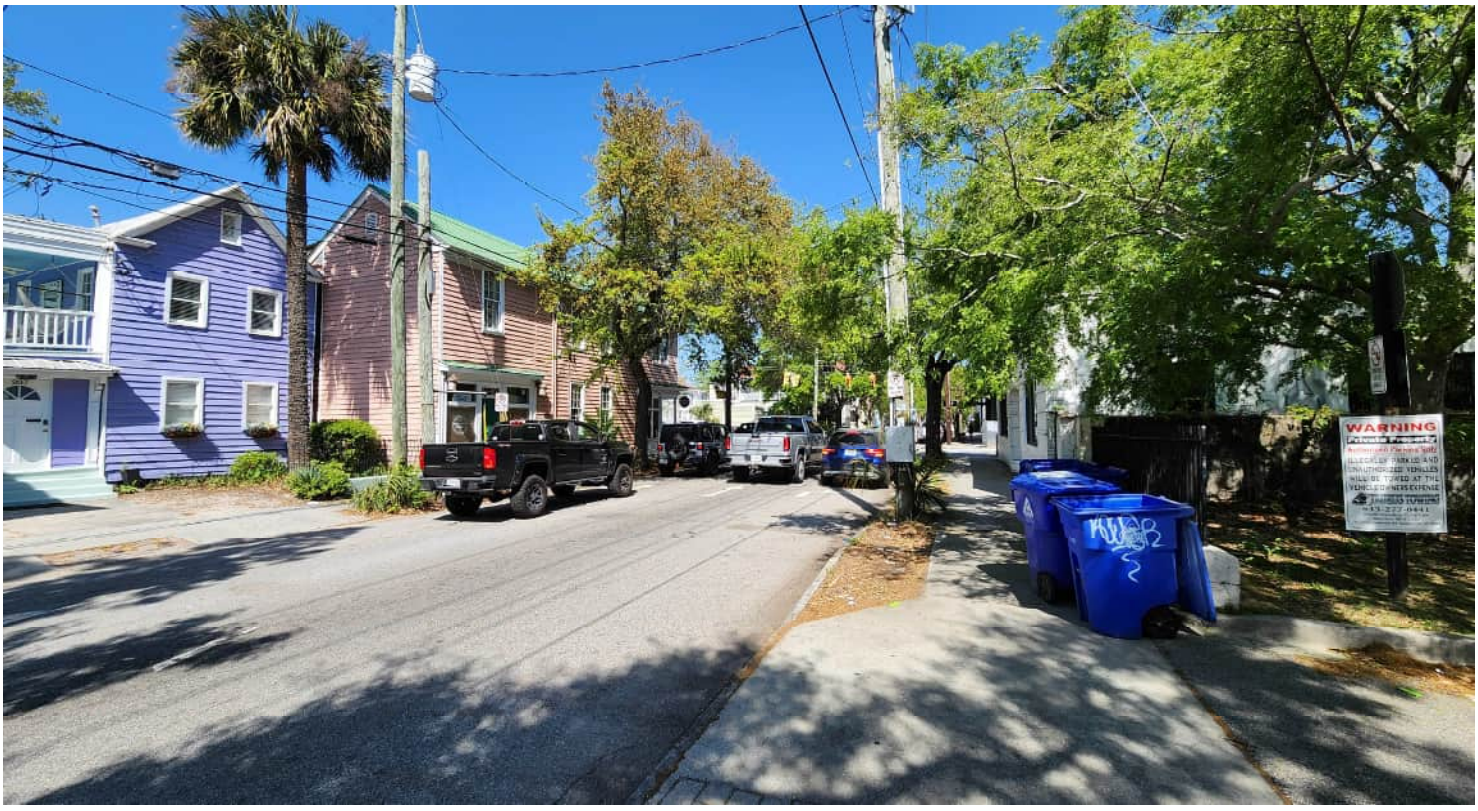


PHOTO # 8 Example view of Coming Street and the area north of the site. View is to the northwest.



PHOTO # 9 Example view of the northern portion of the site including a paved parking area and the northern exterior of Building 200 A

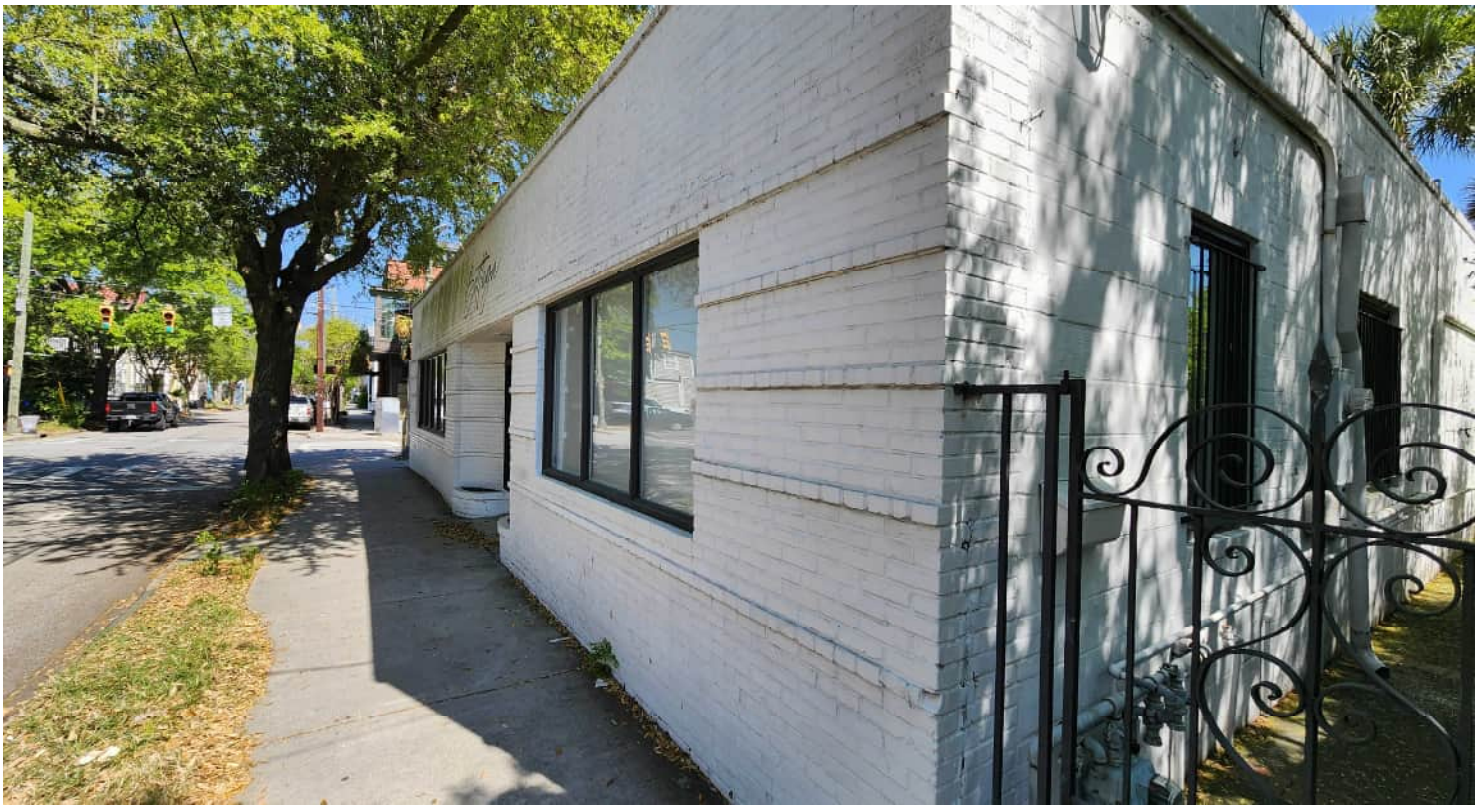


PHOTO # 10 Example view of a northern adjoining property along Coing Street.



PHOTO # 11 Example view of the site taken form the northern portion of the site facing southeast.

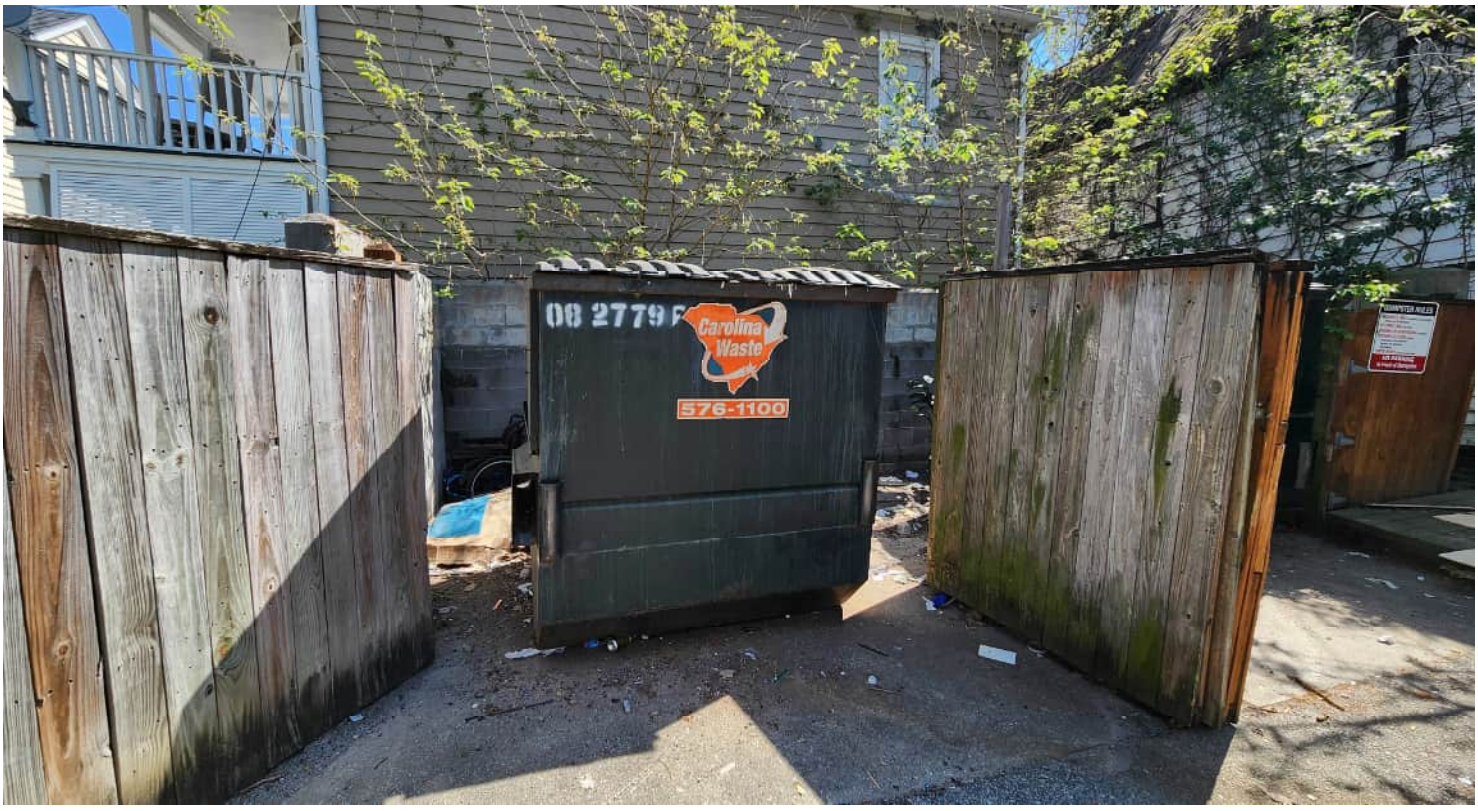


PHOTO # 12 Example view of dry-waste dumpsters observed on the northern portion of the site. Contents included general household garbage and di not appear hazardous in nature.

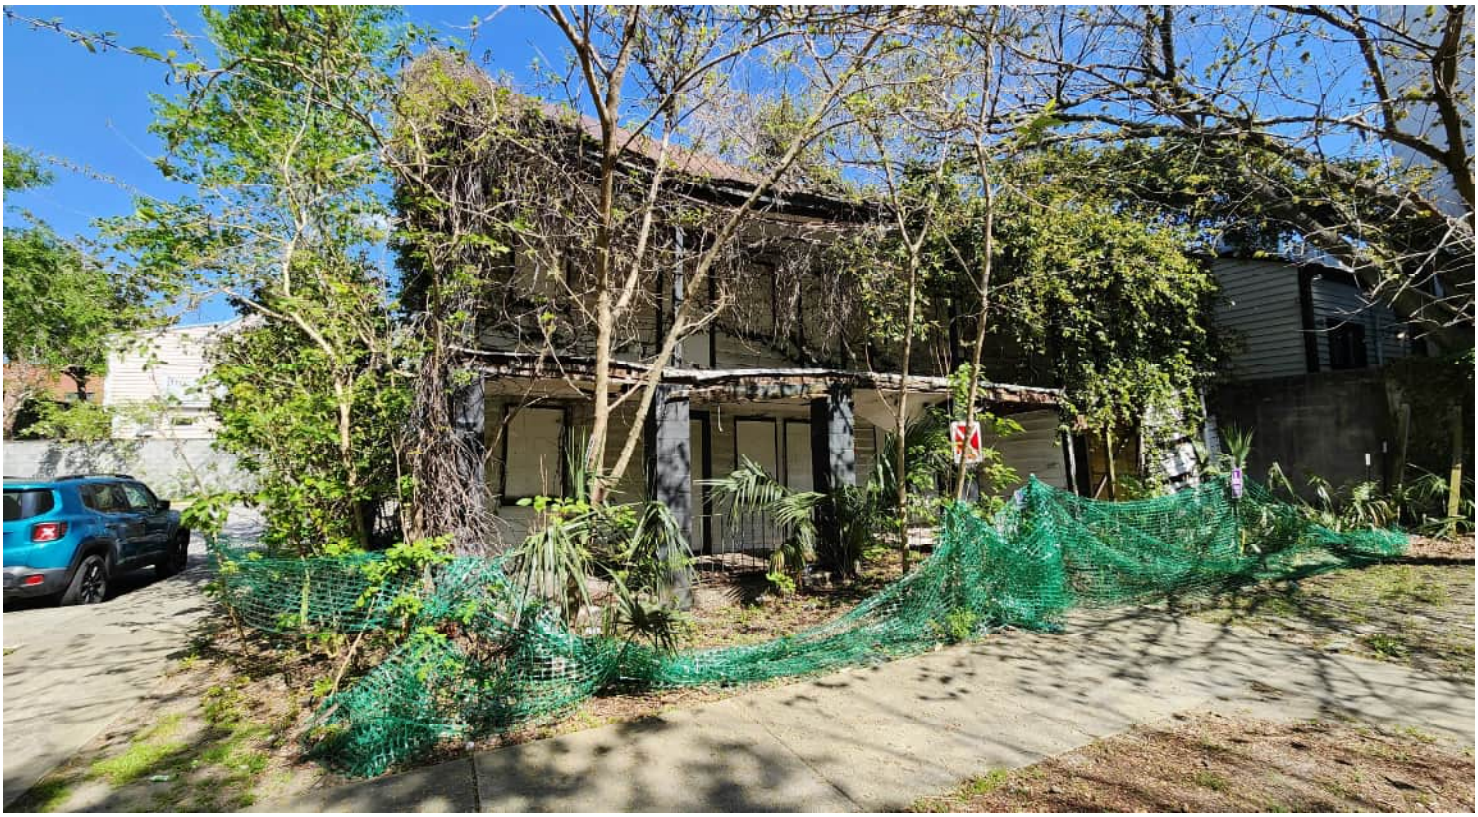


PHOTO # 13 Example view of abandoned residential structure situated on the northern portion of the site.



PHOTO # 14 Example view of the abandoned residential structure situated on the norther portion of the site.



PHOTO # 15 Example view of the eastern exterior of Building 200 A.



PHOTO # 16 Example view of the western exterior of Building 200 B.



PHOTO # 17 Exampe view of he eastern portion of the site including he eastern exterior of Building 200 B.



PHOTO # 18 Example view of the abandoned piping previously investigation on the eastern exterior of Building 200 A.



PHOTO # 19 Example view of the central portion of the site. View is generally north.



PHOTO # 20 Example view of the entrance to Building 200 B.



PHOTO # 21 Example view of Building 200 B.



PHOTO # 22 Example view of residential area of Building 200 B.



PHOTO # 23 Interior view of Building 200 B office/common area.



PHOTO # 24 Example view of shared laundry area in 200 B.



PHOTO # 25 Interior view of Building 200 B shared kitchen area.



PHOTO # 26 Example view of common area in Building 200 B.



PHOTO # 27 Interior view of 200 A.



PHOTO # 28 Example view of janitorial closet in 200 A.



PHOTO # 29 Example view of elevator equipment room.



PHOTO # 30 Example view of 200 A main hallway.



PHOTO # 31 Interior view of 200 A.

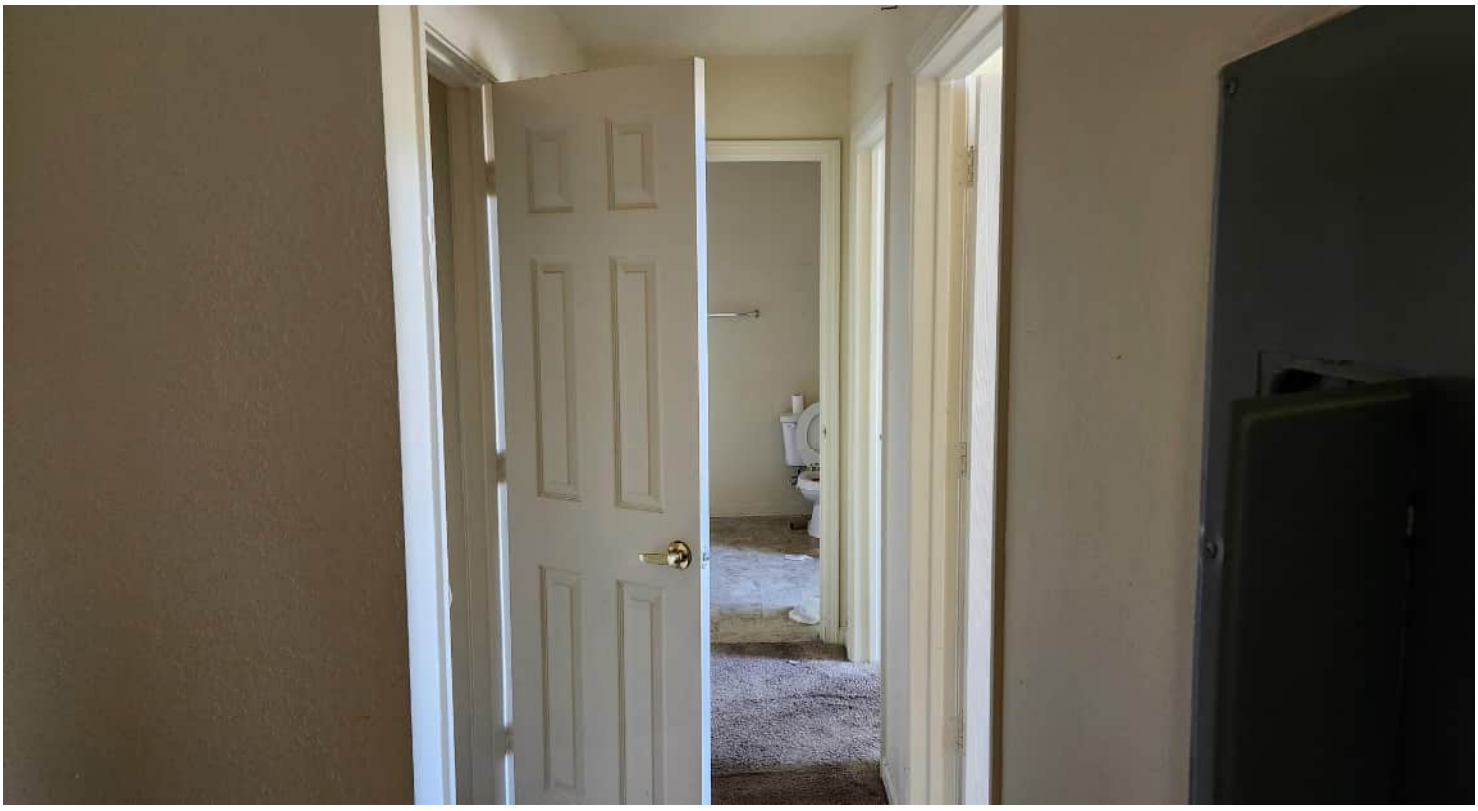


PHOTO # 32 Example view of apartment interior in 200 A.



PHOTO # 33 Example view of apartment interior in 200 A.



PHOTO # 34 Apartment interior in 200 A.



PHOTO # 35 Example view of pad-mounted transformer observed on the southern portion of the site.



PHOTO # 36 Example view of the portion of the site that extends to St. Phillip Street. Vie is to the



PHOTO # 37 Example view of St. Phillip Street and the residential area east of the site.



PHOTO # 38 Example view of gravel and woodchip pile observed on the eastern portion of the site that extends toward St. Phillip Street.



PHOTO # 39 Example view of the portion of the site that extends from the stie to St. Phillips Street. View is to the west.



PHOTO # 40 View of the portion of the site that extends toward St. Phillip Street. View is to the east-northeast.

APPENDIX C


Historical Documentation, User Questionnaire, and Previous Reports

Listed below, please find the results of our search for historic fire insurance maps from our in-house collection, performed in conjuction with your ERIS report.

Date	City	State	Volume	Sheet Number(s)
1888	Charleston	South Carolina		31, 32, 33, 34, 35, 44, 45
1902	Charleston	South Carolina		13, 14, 15, 16, 17, 18, 27
1944	Charleston	South Carolina	1	13, 14, 15, 16, 17, 18, 27
1951	Charleston	South Carolina	1	13, 14, 15, 16, 17, 18, 27
1955	Charleston	South Carolina	1	13, 14, 15, 16, 17, 18, 27
1967	Charleston	South Carolina	1	13, 14, 15, 16, 17, 18, 27
1973	Charleston	South Carolina	1	13, 14, 15, 16, 17, 18, 27


Individual Fire Insurance Maps for the subject property and/or adjacent sites are included with the ERIS environmental database report to be used for research purposes only and cannot be resold for any other commercial uses other than for use in a Phase I environmental assessment.

Fire Insurance Map

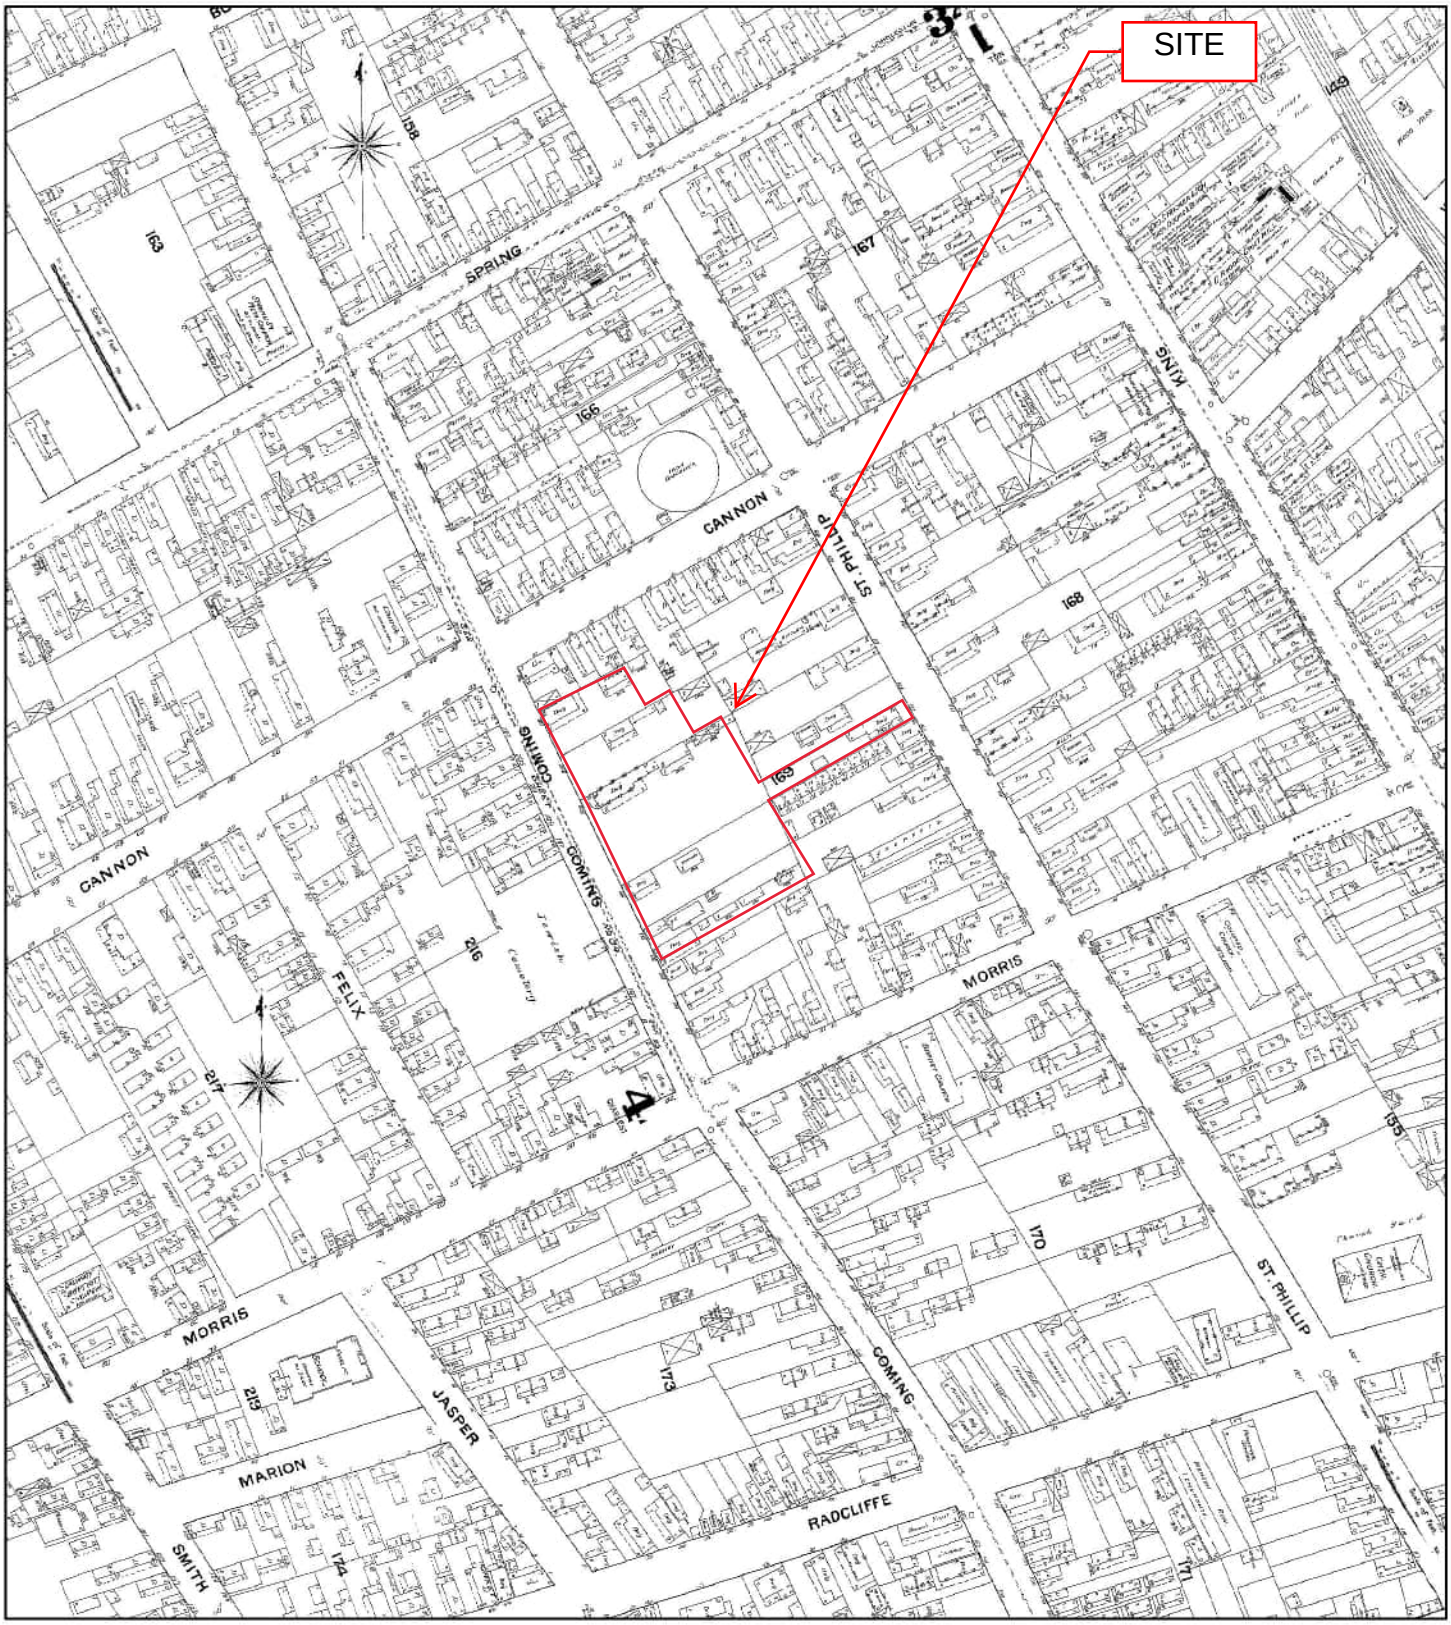

1888

Address: 200 Coming Street Charleston SC 29403

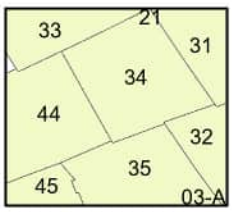

Map sheet(s):
Volume NA: 31,32,33,34,35,44,45;


N

Feet 0 215 430 860

Order Number 25040901125

ERIS

Fire Insurance Map

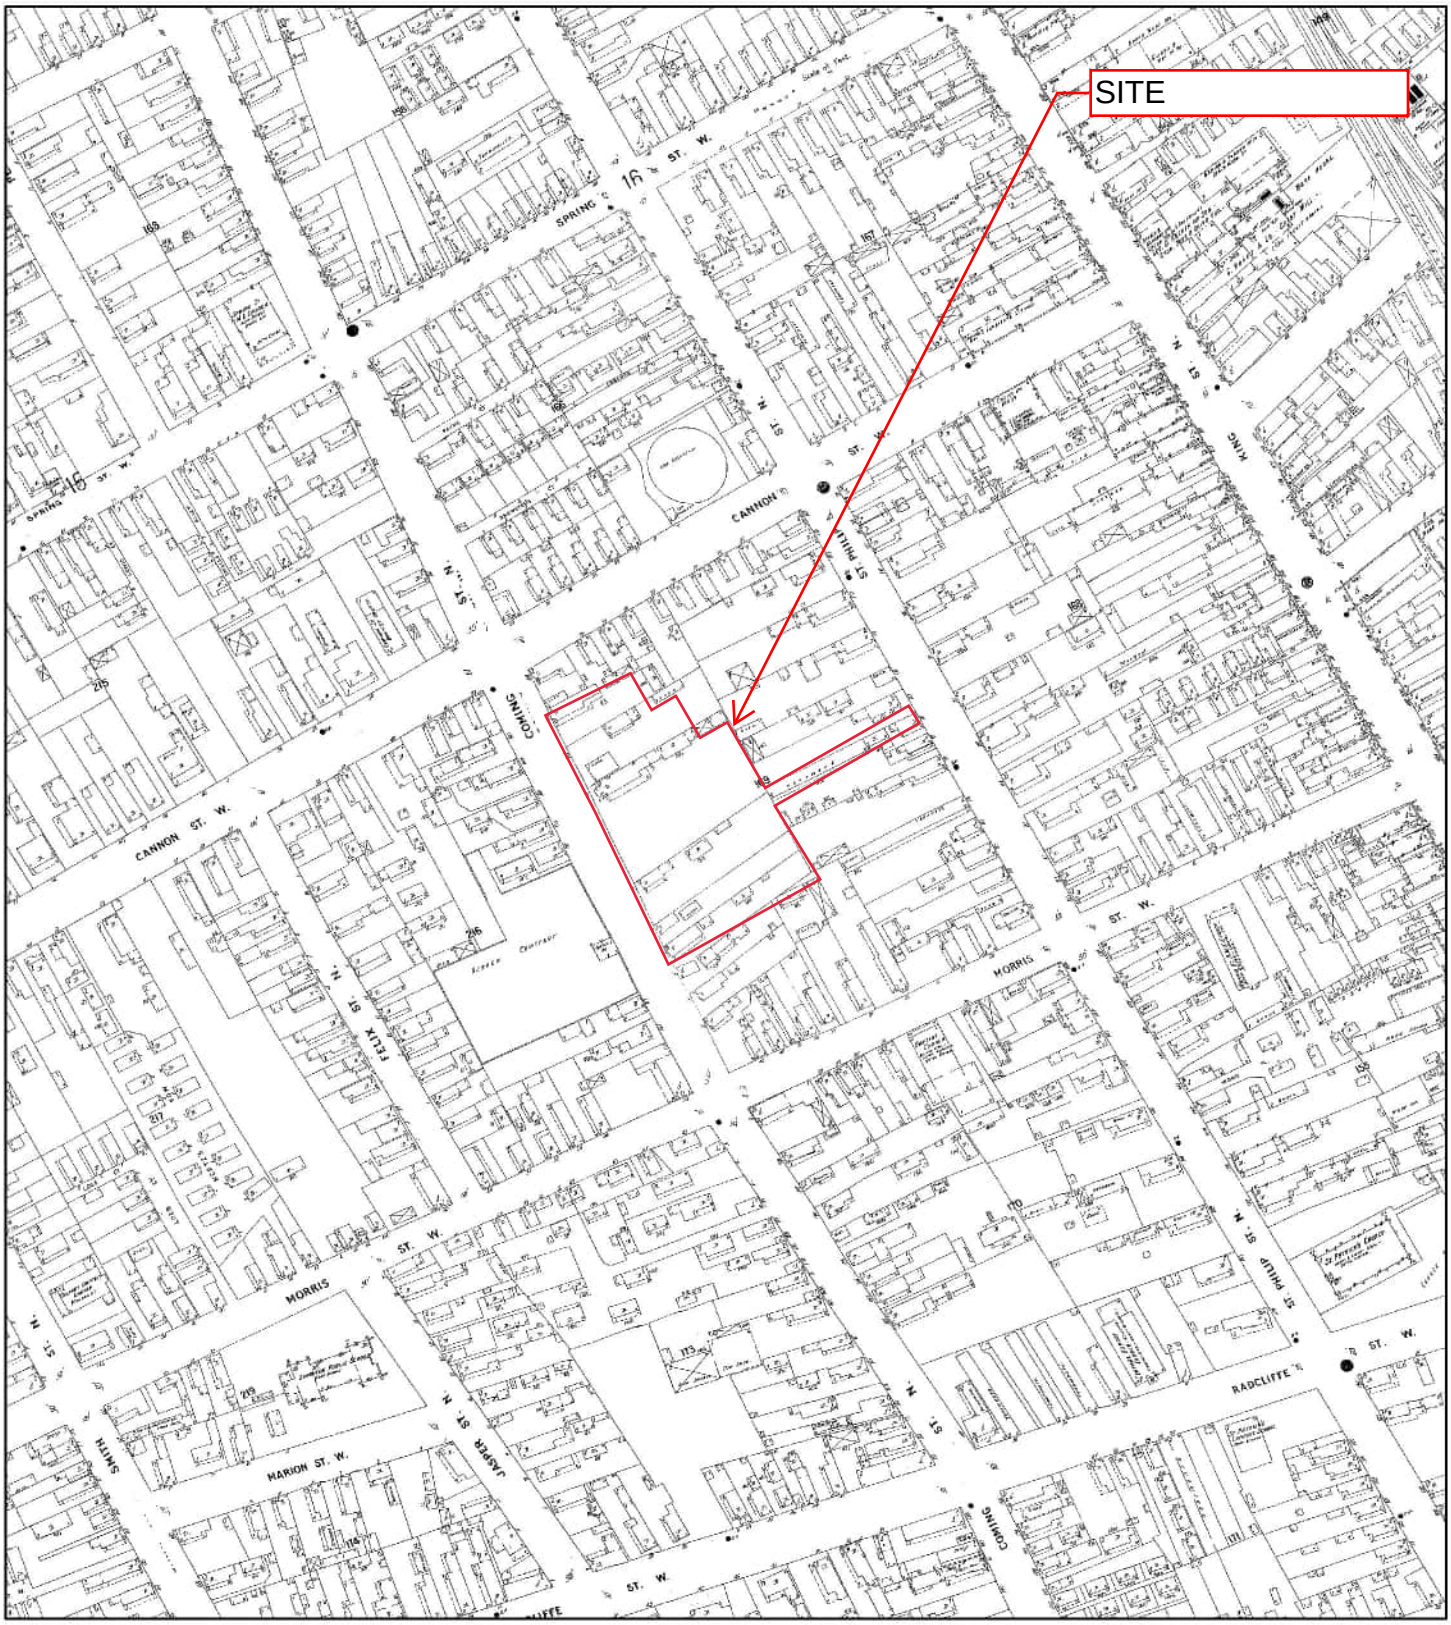


1902

Address: 200 Coming Street Charleston SC 29403

N

Feet 0 215 430 860

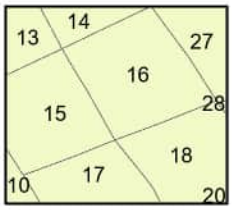


Map sheet(s):
Volume NA: 13,14,15,16,17,18,27;

Order Number 25040901125

ERIS

Fire Insurance Map

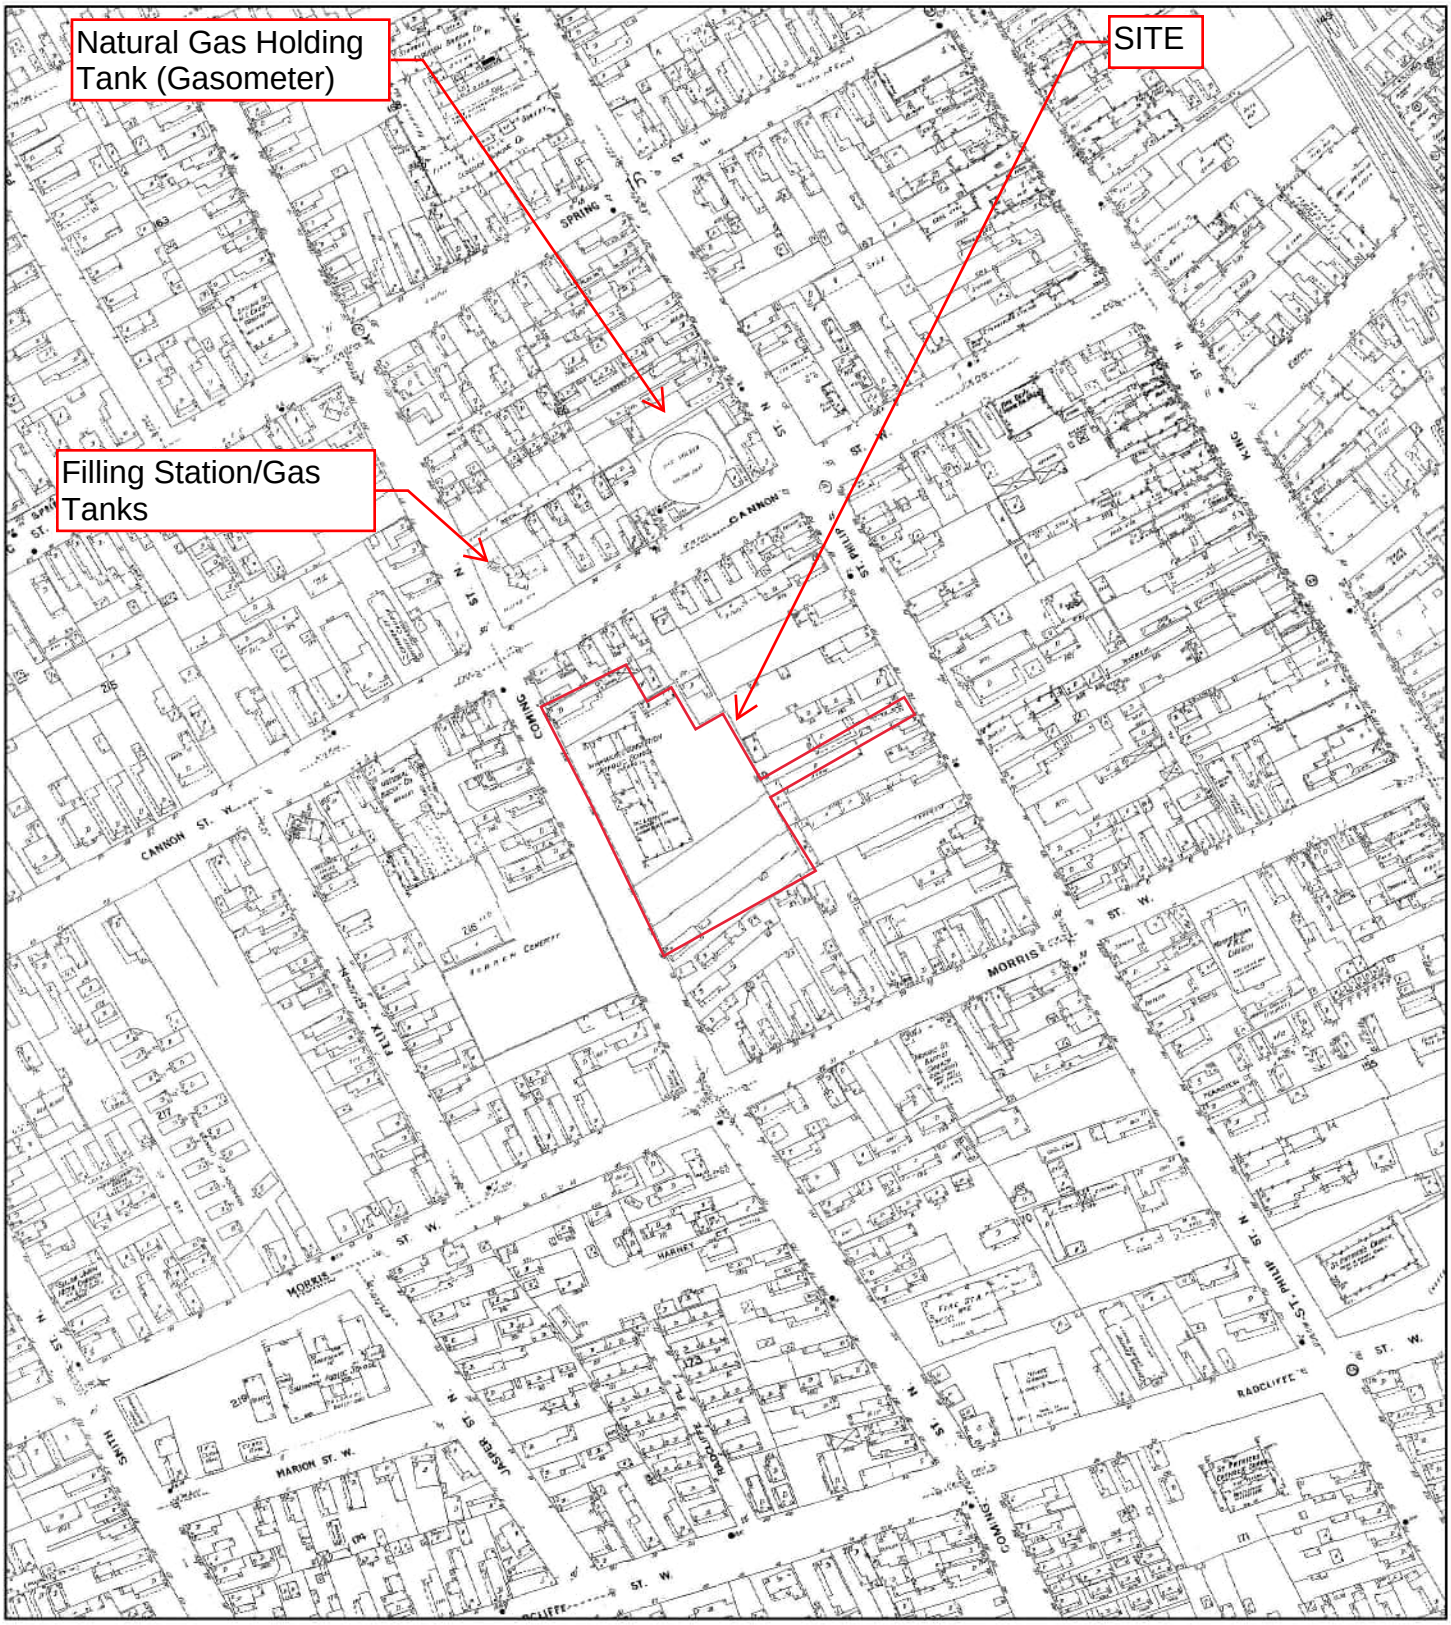


1944

Address: 200 Coming Street Charleston SC 29403

N

Feet 0 215 430 860

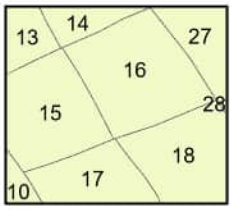


Map sheet(s):
Volume 1: 13,14,15,16,17,18,27;

Order Number 25040901125

ERIS

Fire Insurance Map

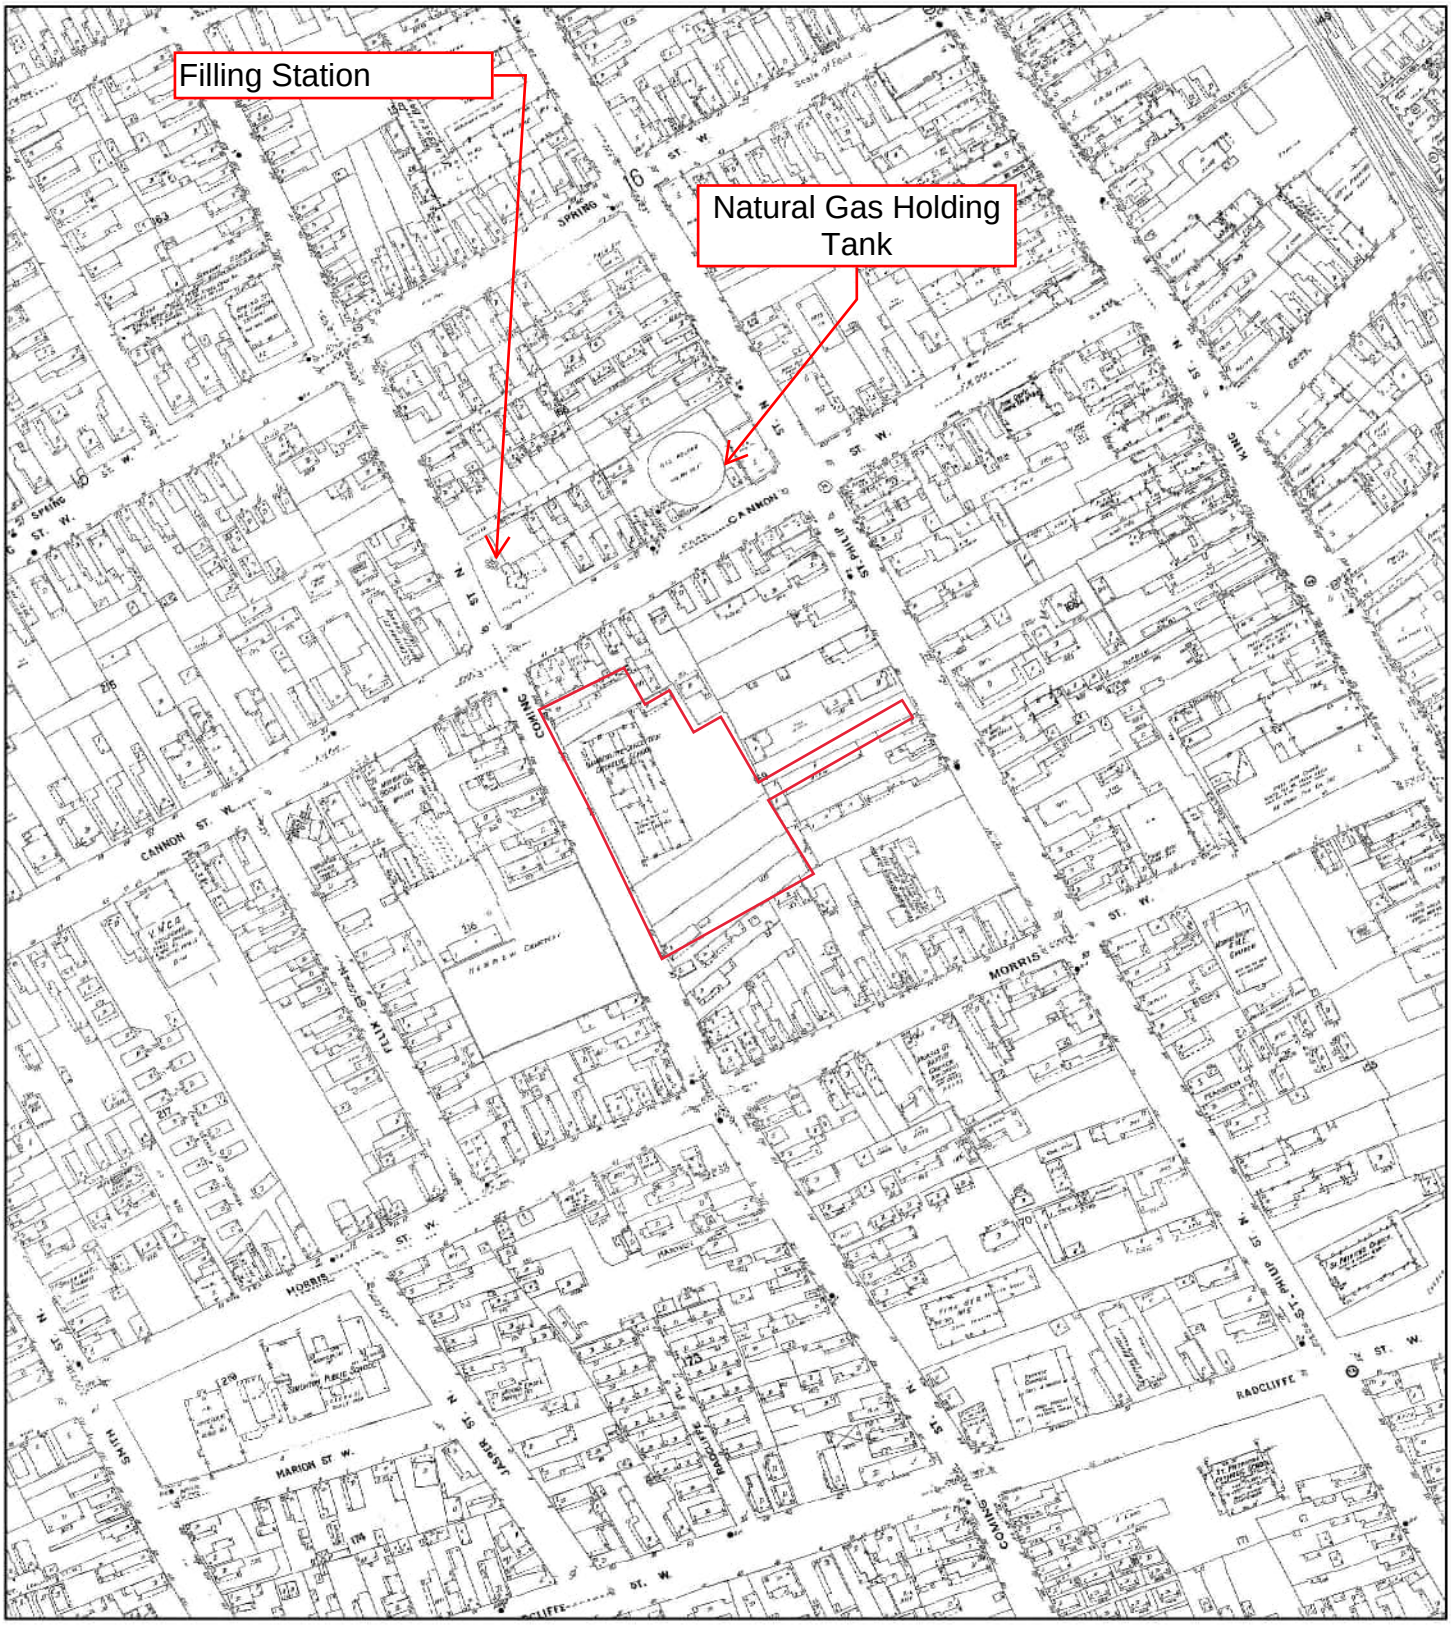


1951

Address: 200 Coming Street Charleston SC 29403

N

0 215 430 860

Feet

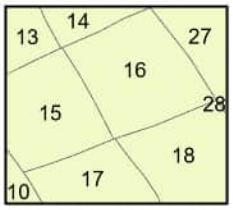


Map sheet(s):
Volume 1: 13,14,15,16,17,18,27;

Order Number 25040901125

ERIS

Fire Insurance Map

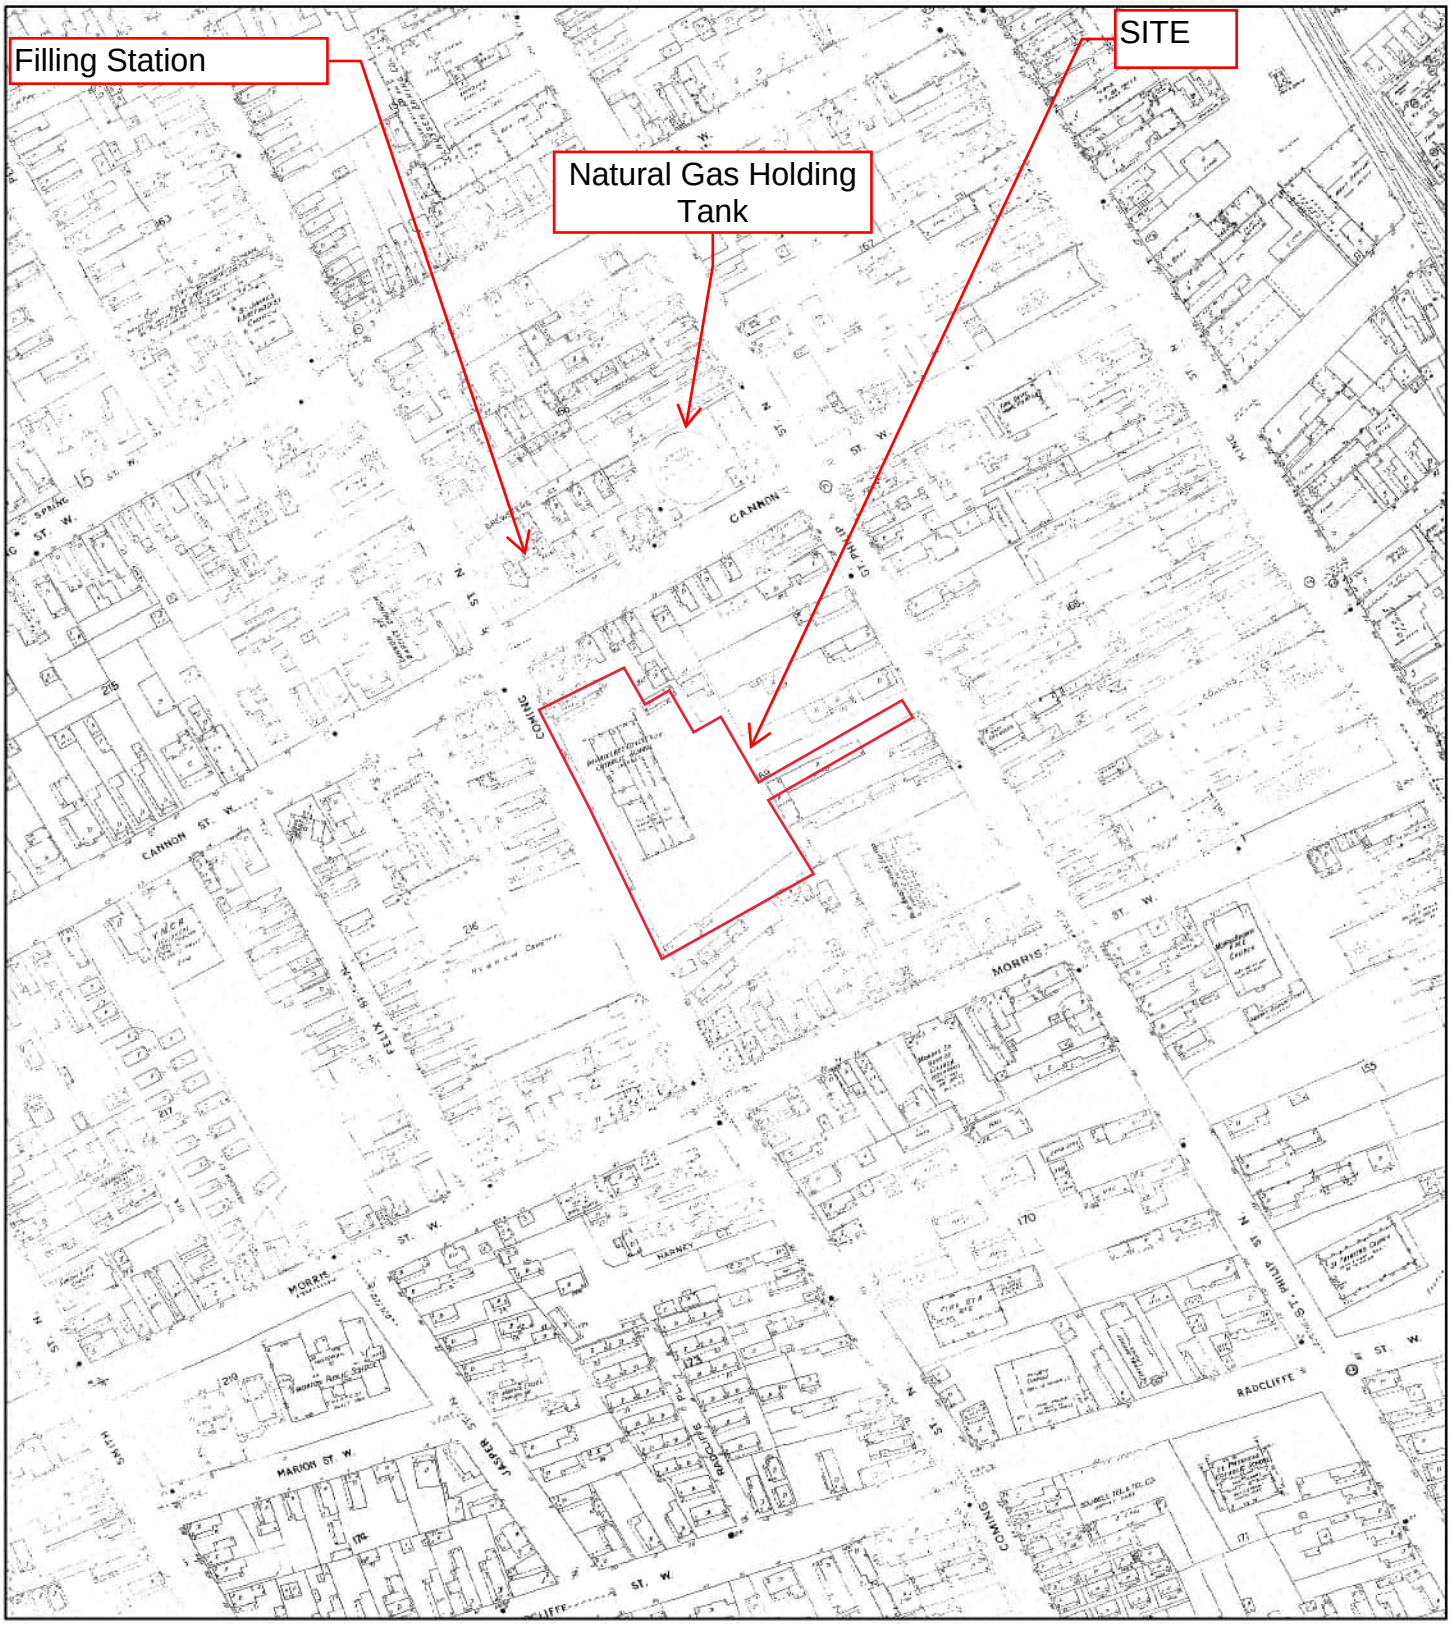


1955

Address: 200 Coming Street Charleston SC 29403

N

Feet 0 215 430 860

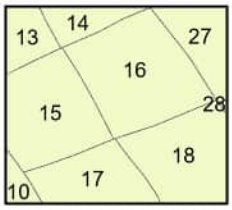


Map sheet(s):
Volume 1: 13,14,15,16,17,18,27;

Order Number 25040901125

ERIS

Fire Insurance Map

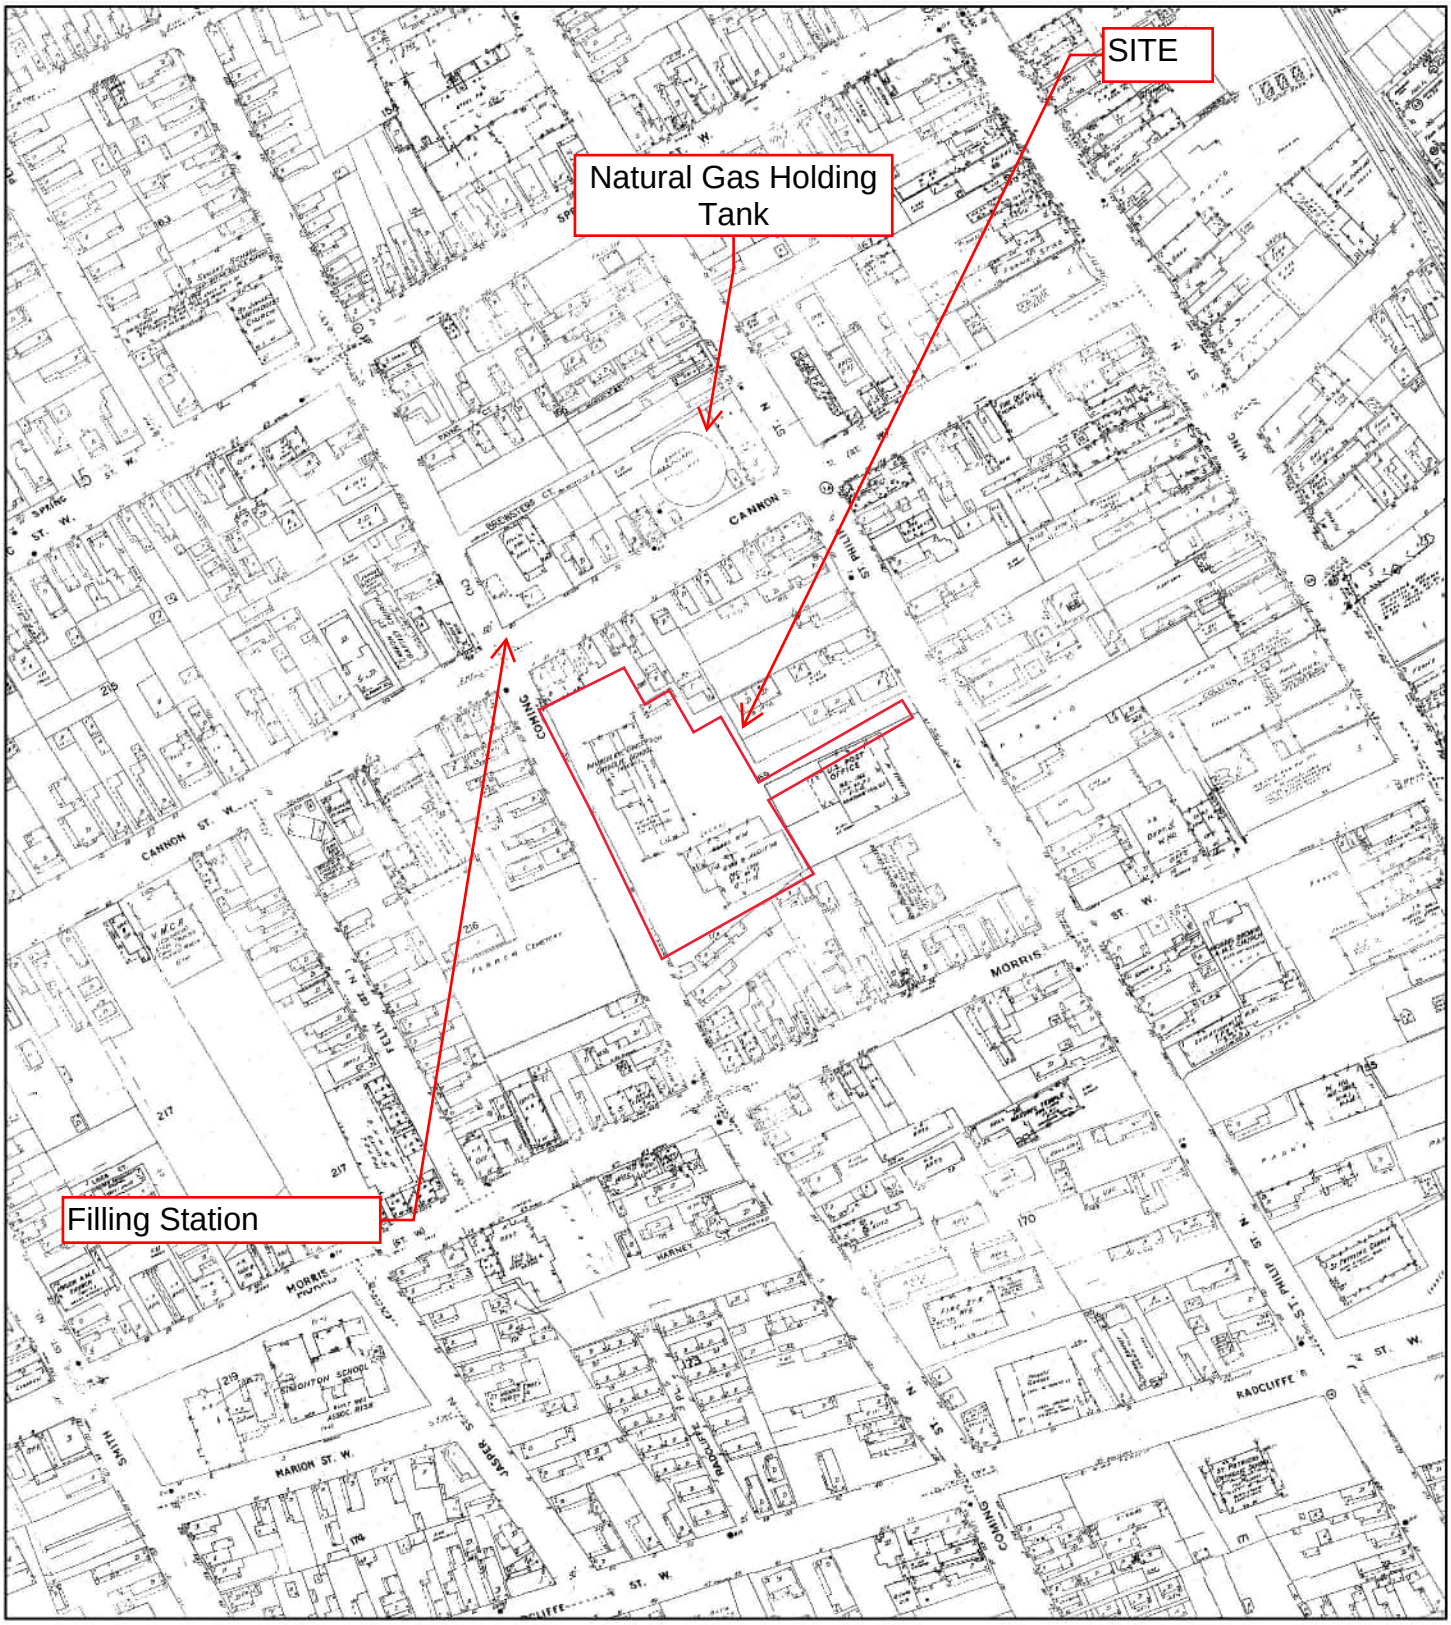


1967

Address: 200 Coming Street Charleston SC 29403

N

Feet 0 215 430 860

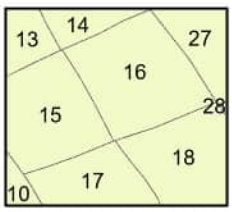


Map sheet(s):
Volume 1: 13,14,15,16,17,18,27;

Order Number 25040901125

ERIS

Fire Insurance Map

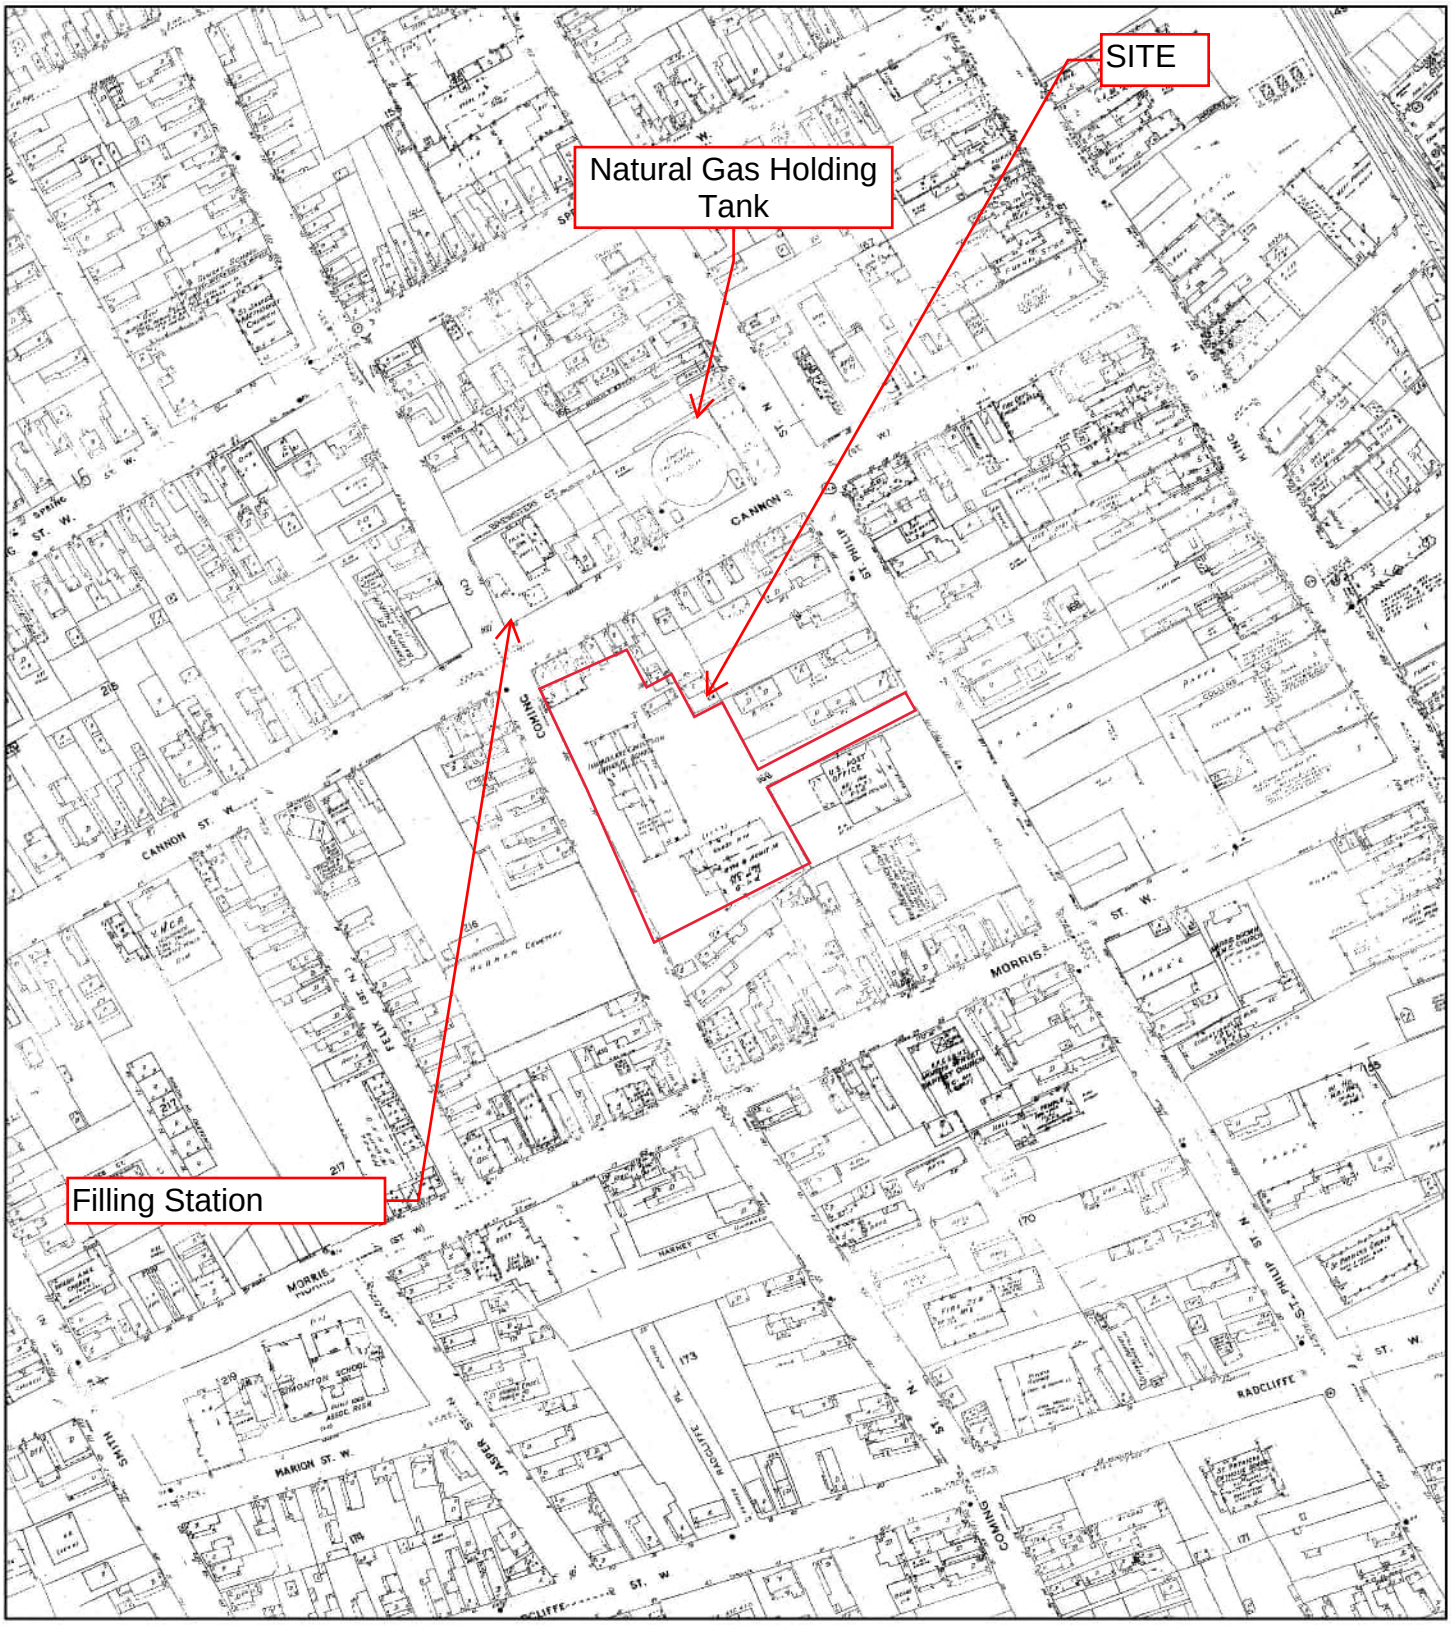


1973

Address: 200 Coming Street Charleston SC 29403

N


Feet 0 215 430 860

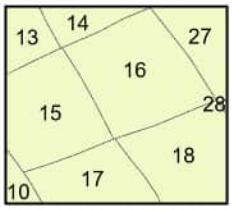

Map sheet(s):
Volume 1: 13,14,15,16,17,18,27;

Order Number 25040901125


ERIS

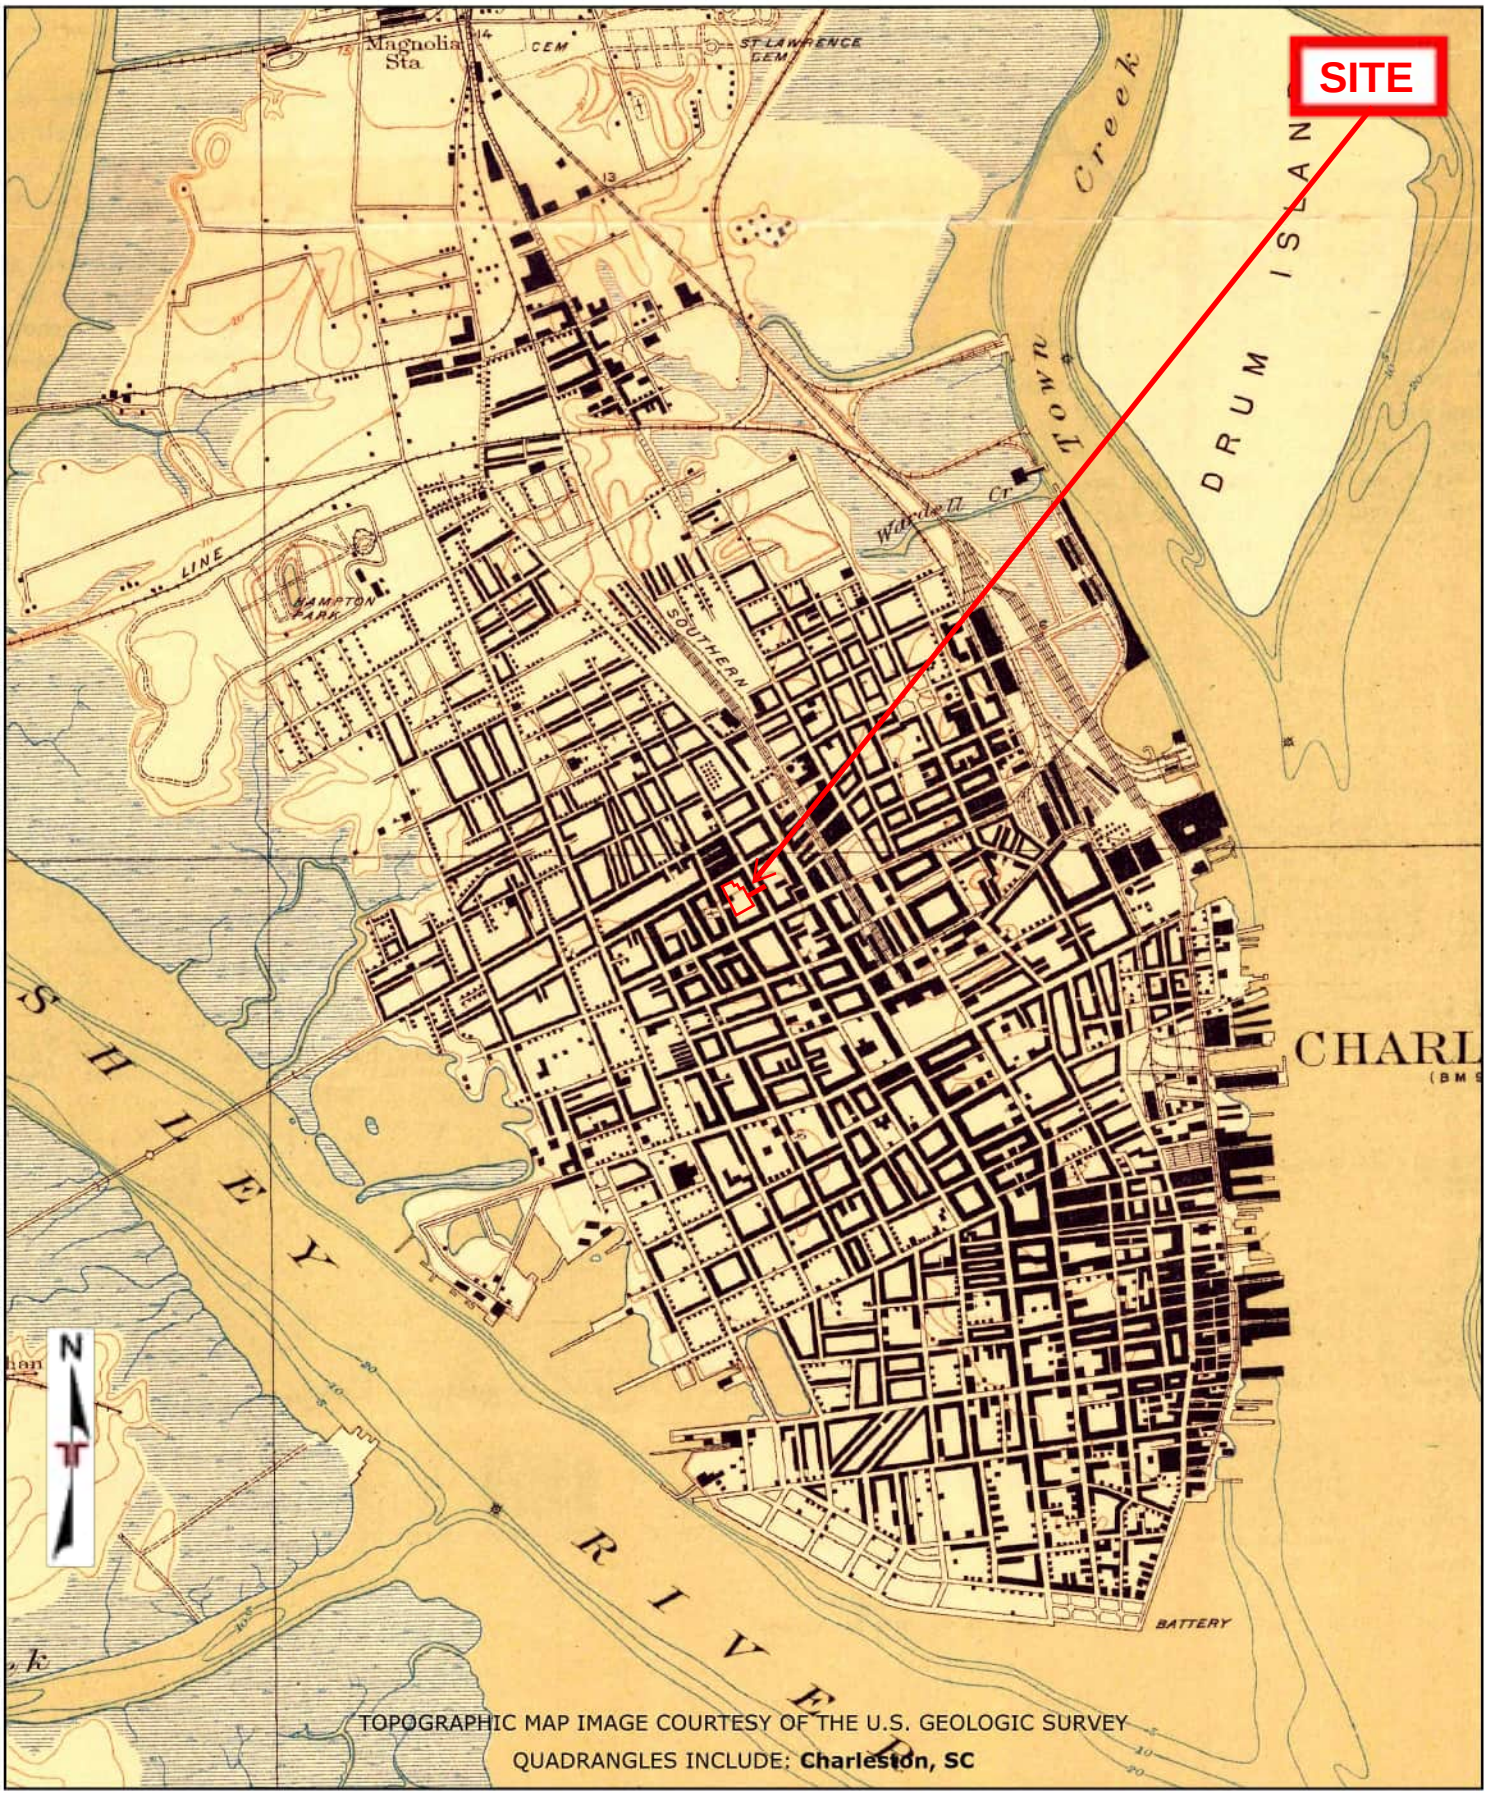

Project Manager: KLW	**Project No:** EN267072	Terracon 1800 Reynolds Ave North Charleston, South Carolina 29405	TOPOGRAPHIC MAP (1919)	Appendix
Drawn By: ERIS	**Scale:** 1" = 2000'		Radcliffe Manor 200 Coming Street Charleston, South Carolina 29403	C
Checked By: KLW	**File Name:** 25040901125			
Approved By: AR	**Date:** April 1, 2026			



Project Manager: KLW	**Project No:** EN267072	Terracon 1800 Reynolds Ave North Charleston, South Carolina 29405	TOPOGRAPHIC MAP (1948)	Appendix
Drawn By: ERIS	**Scale:** 1" = 2000'		Radcliffe Manor 200 Coming Street Charleston, South Carolina 29403	C
Checked By: KLW	**File Name:** 25040901125			
Approved By: AR	**Date:** April 1, 2026			

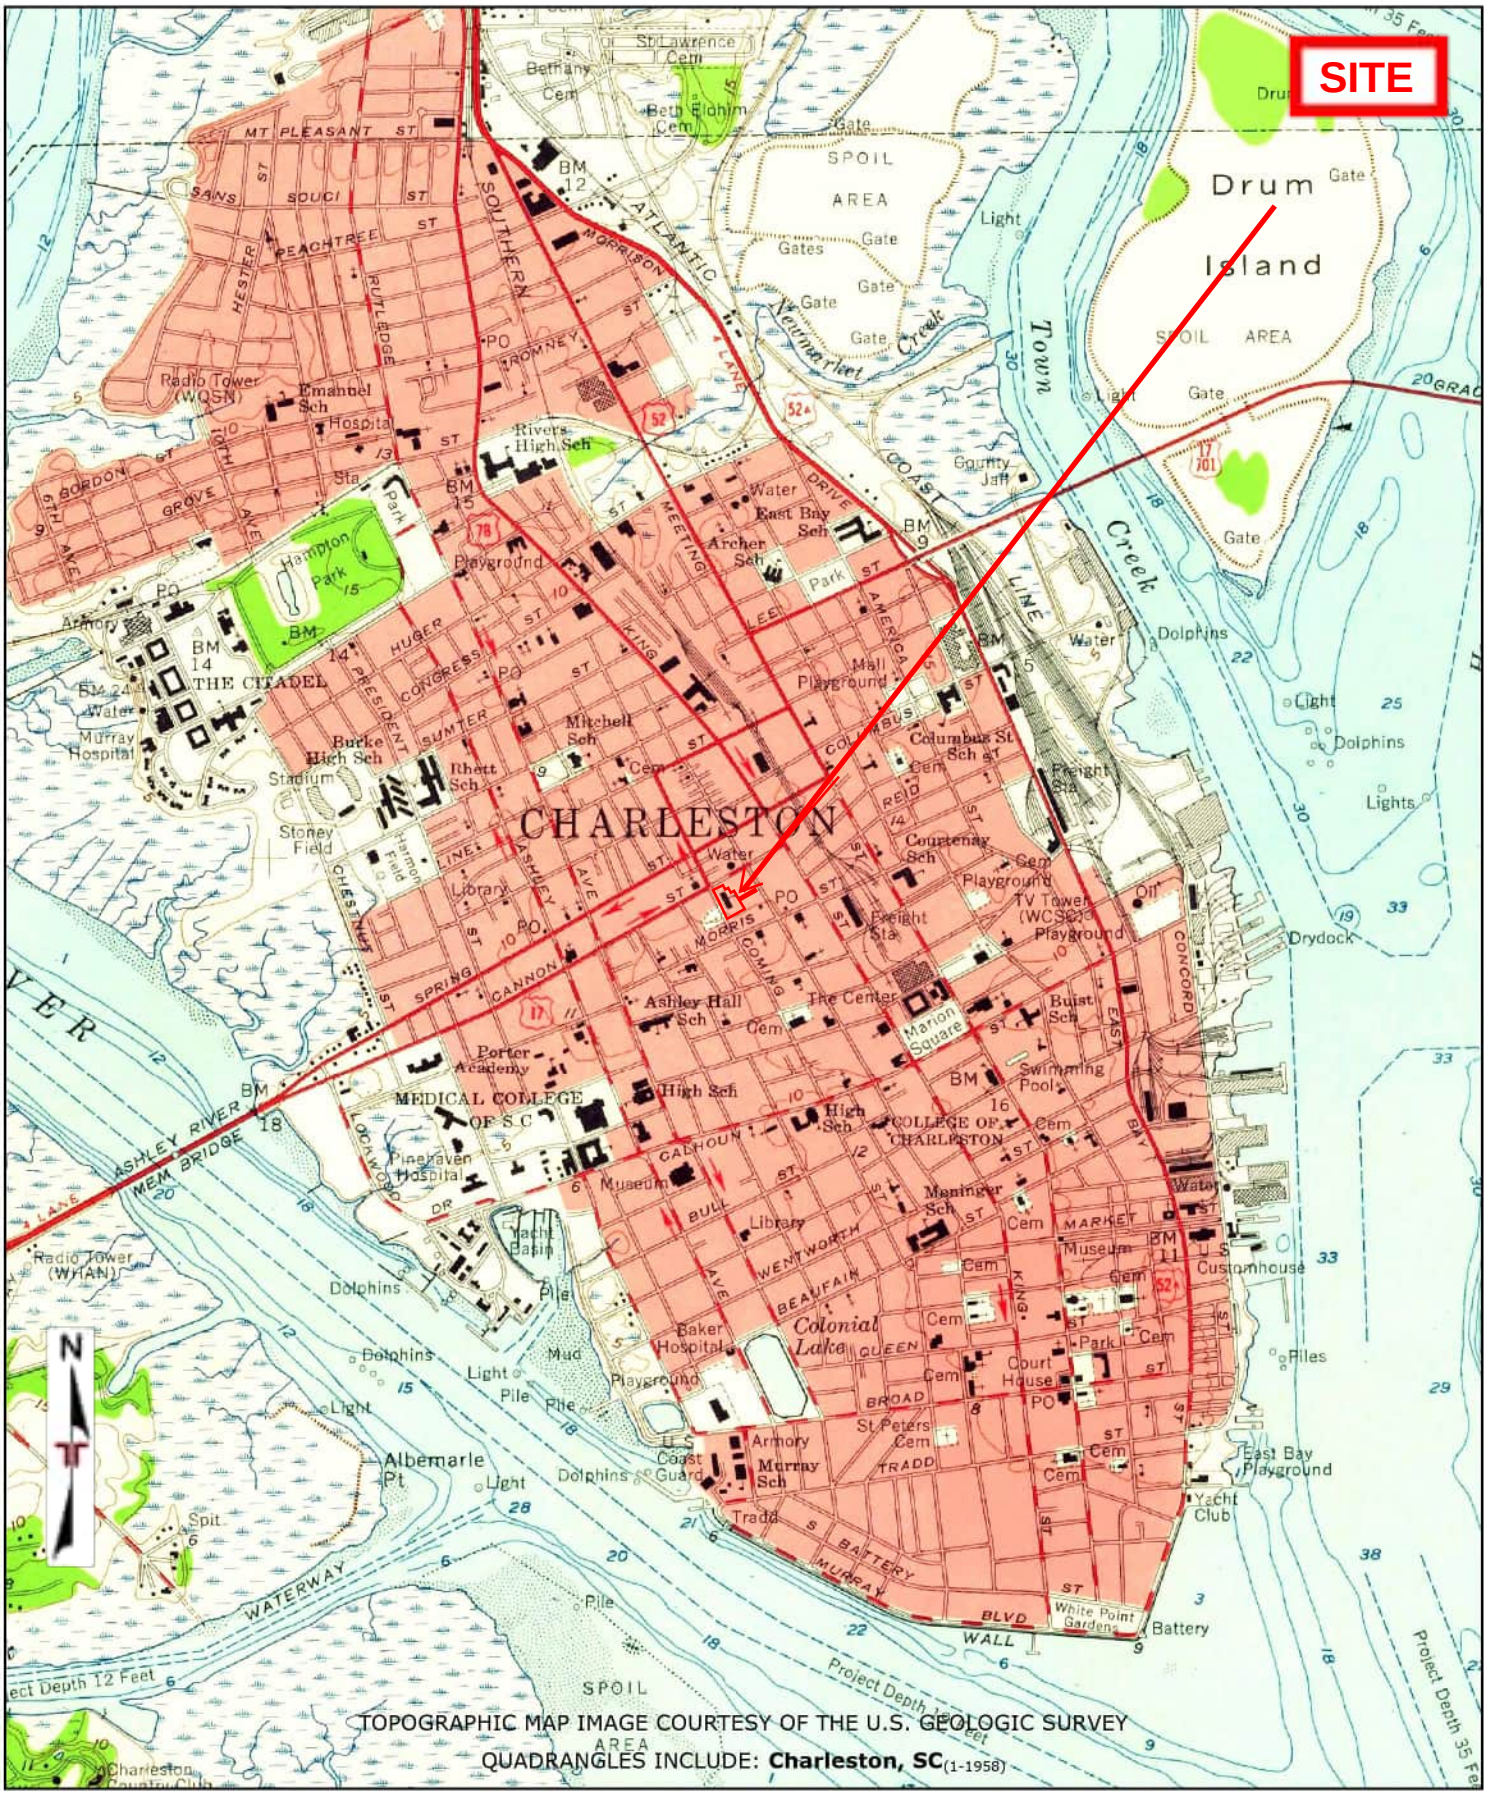

Project Manager: KLW	**Project No:** EN267072	Terracon 1800 Reynolds Ave North Charleston, South Carolina 29405	TOPOGRAPHIC MAP (1958)	Appendix
Drawn By: ERIS	**Scale:** 1" = 2000'		Radcliffe Manor 200 Coming Street Charleston, South Carolina 29403	C
Checked By: KLW	**File Name:** 25040901125			
Approved By: AR	**Date:** April 1, 2026			




Project Manager: KLW	**Project No:** EN267072	Terracon 1800 Reynolds Ave North Charleston, South Carolina 29405	TOPOGRAPHIC MAP (1971)	Appendix
Drawn By: ERIS	**Scale:** 1" = 2000'		Radcliffe Manor 200 Coming Street Charleston, South Carolina 29403	C
Checked By: KLW	**File Name:** 25040901125			
Approved By: AR	**Date:** April 1, 2026			




TOPOGRAPHIC MAP IMAGE COURTESY OF THE U.S. GEOLOGIC SURVEY

QUADRANGLES INCLUDE: **Charleston, SC**(1-1979)


Project Manager: KLW	**Project No:** EN267072	Terracon 1800 Reynolds Ave North Charleston, South Carolina 29405	TOPOGRAPHIC MAP (1979)	Appendix
Drawn By: ERIS	**Scale:** 1" = 2000'		Radcliffe Manor 200 Coming Street Charleston, South Carolina 29403	C
Checked By: KLW	**File Name:** 25040901125			
Approved By: AR	**Date:** April 1, 2026			

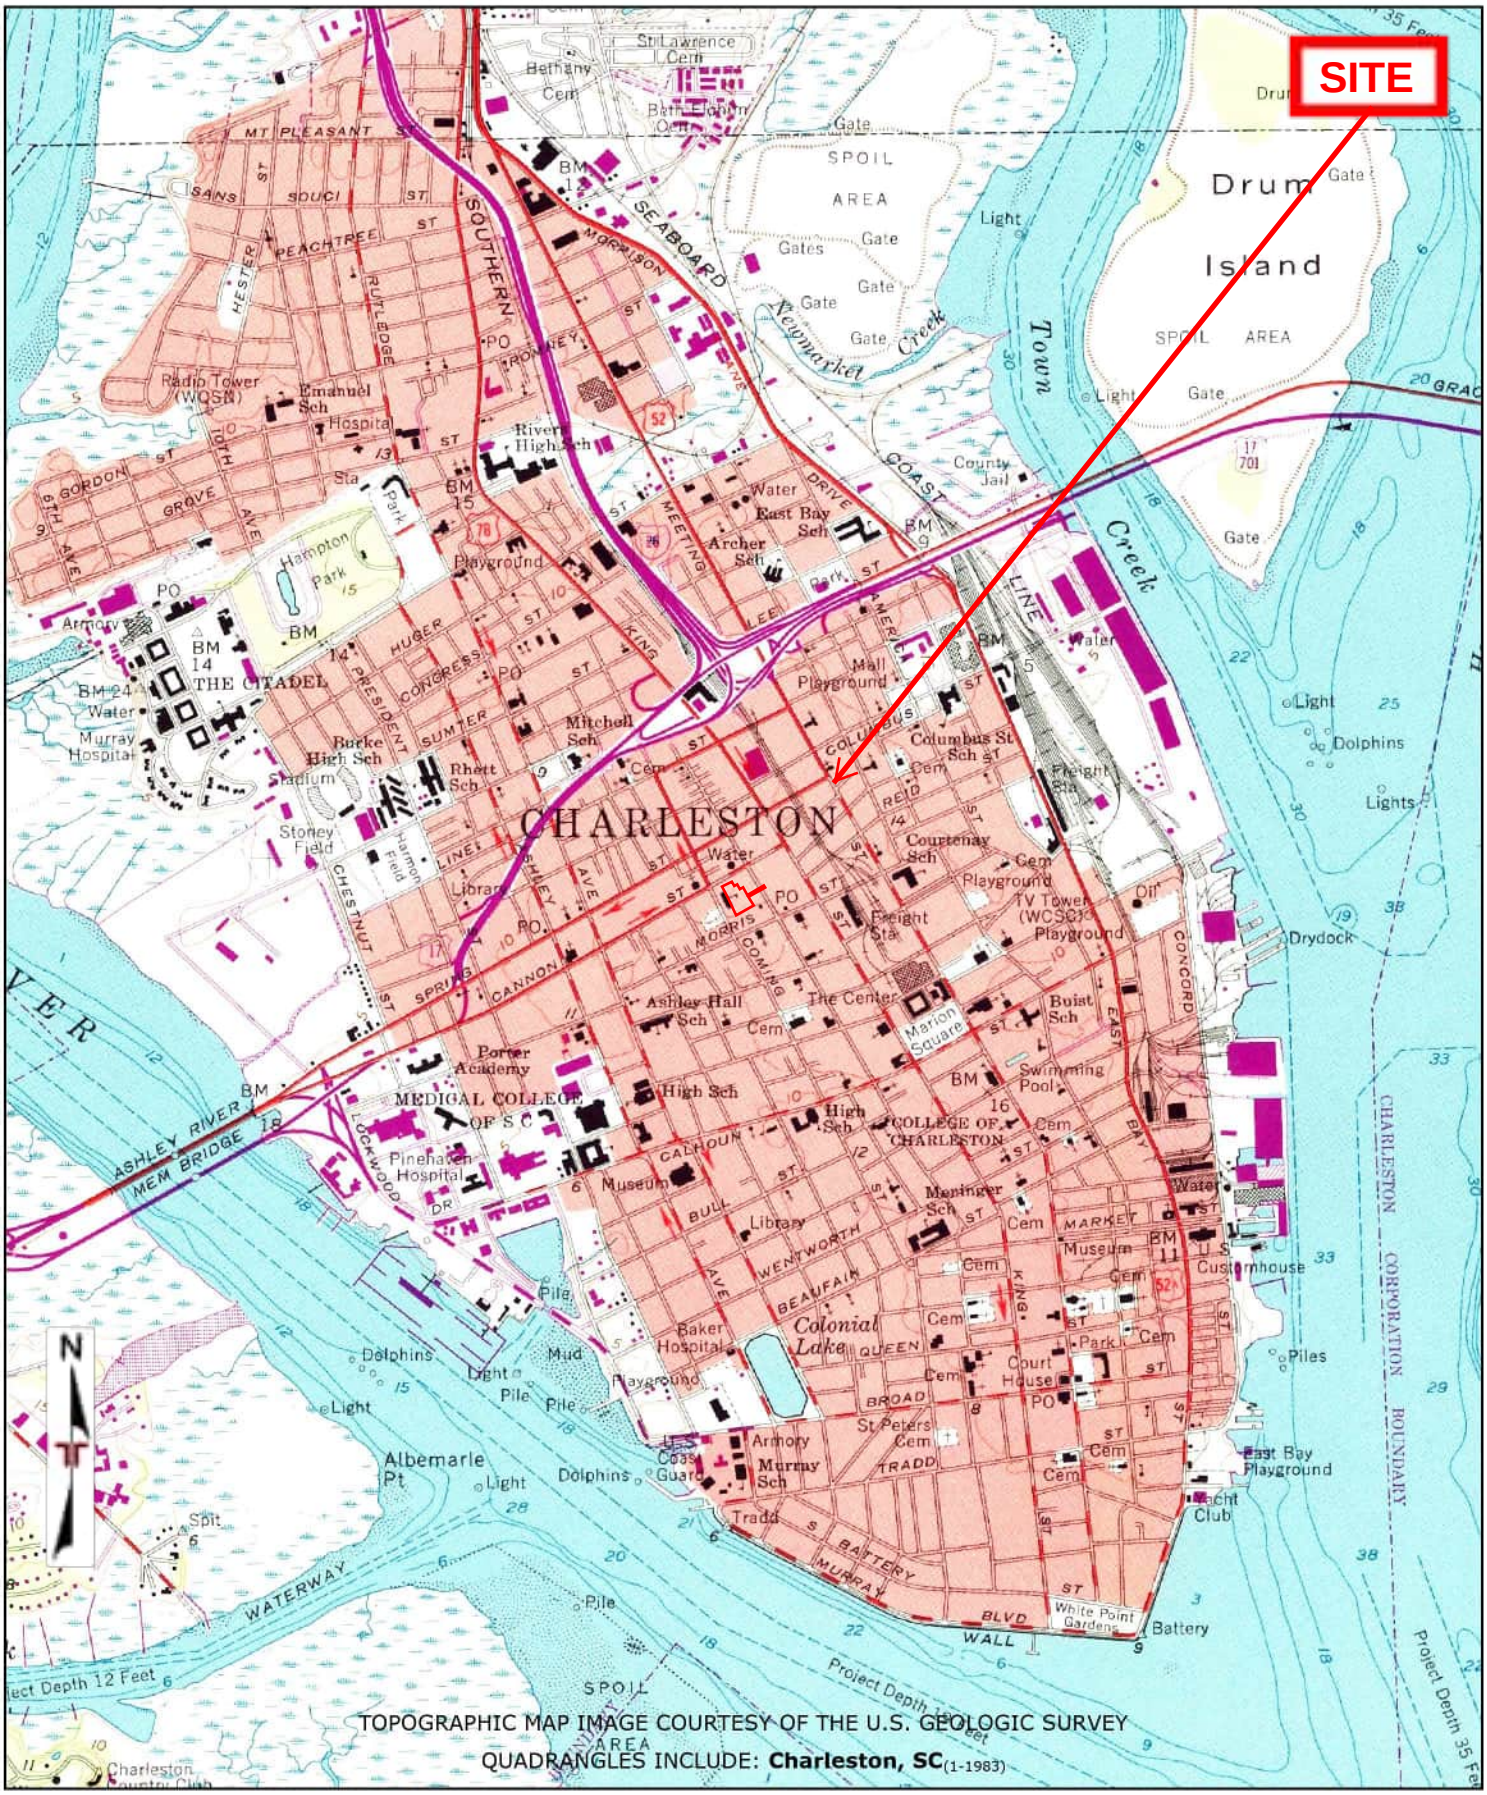


Project Manager: KLW	**Project No:** EN267072	Terracon	TOPOGRAPHIC MAP (1983)	Appendix
Drawn By: ERIS	**Scale:** 1" = 2000'		Radcliffe Manor 200 Coming Street Charleston, South Carolina 29403	C
Checked By: KLW	**File Name:** 25040901125	1800 Reynolds Ave North Charleston, South Carolina 29405		
Approved By: AR	**Date:** April 1, 2026			

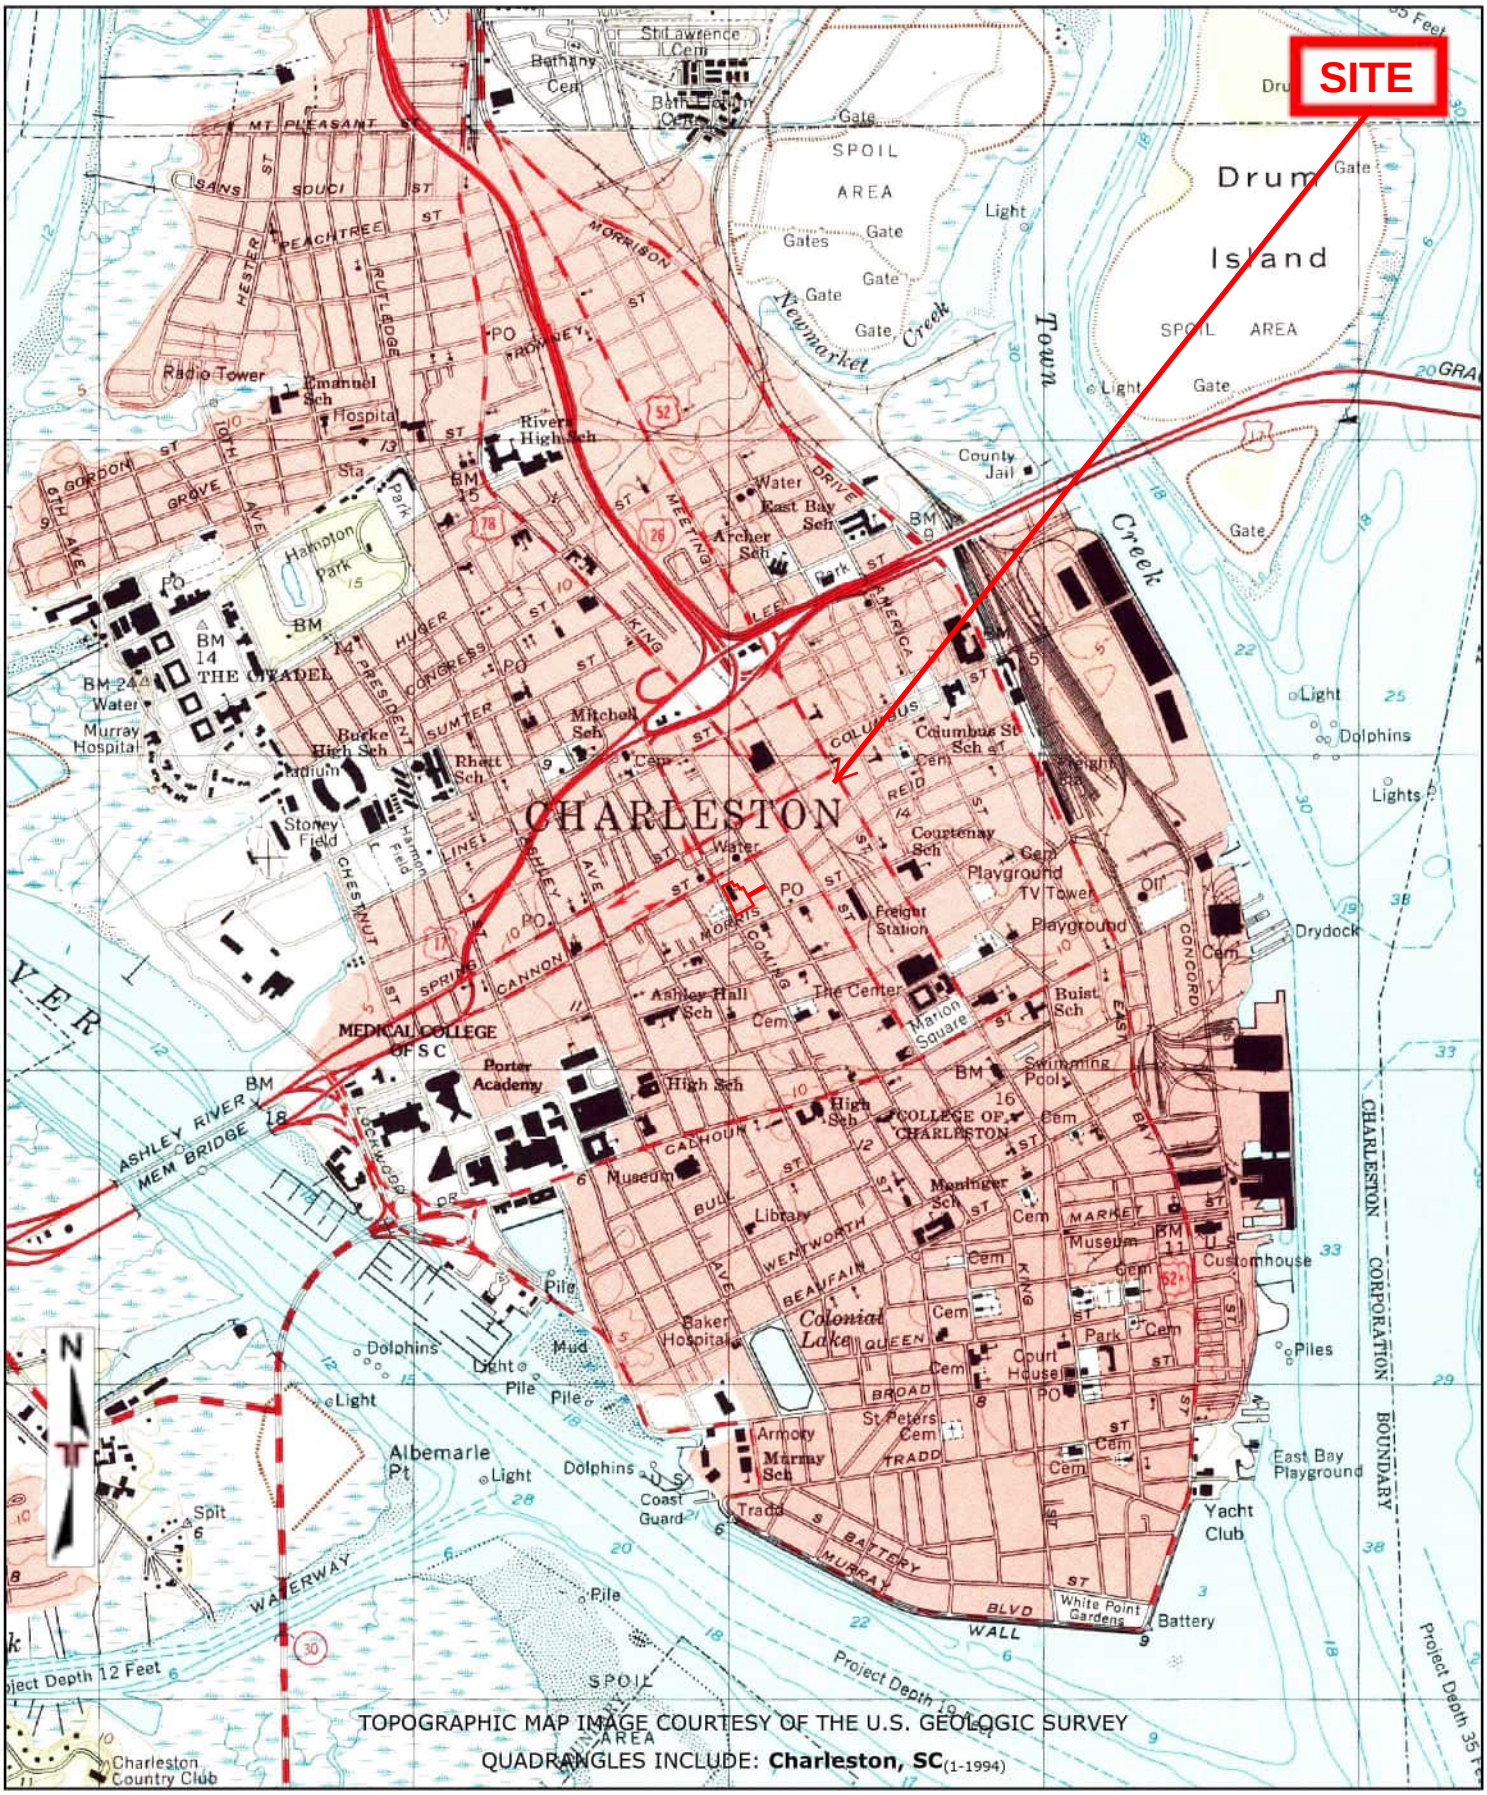

Project Manager: KLW	**Project No:** EN267072	Terracon	TOPOGRAPHIC MAP (1994)	Appendix
Drawn By: ERIS	**Scale:** 1" = 2000'			
Checked By: KLW	**File Name:** 25040901125	1800 Reynolds Ave North Charleston, South Carolina 29405	Radcliffe Manor 200 Coming Street Charleston, South Carolina 29403	C
Approved By: AR	**Date:** April 1, 2026			

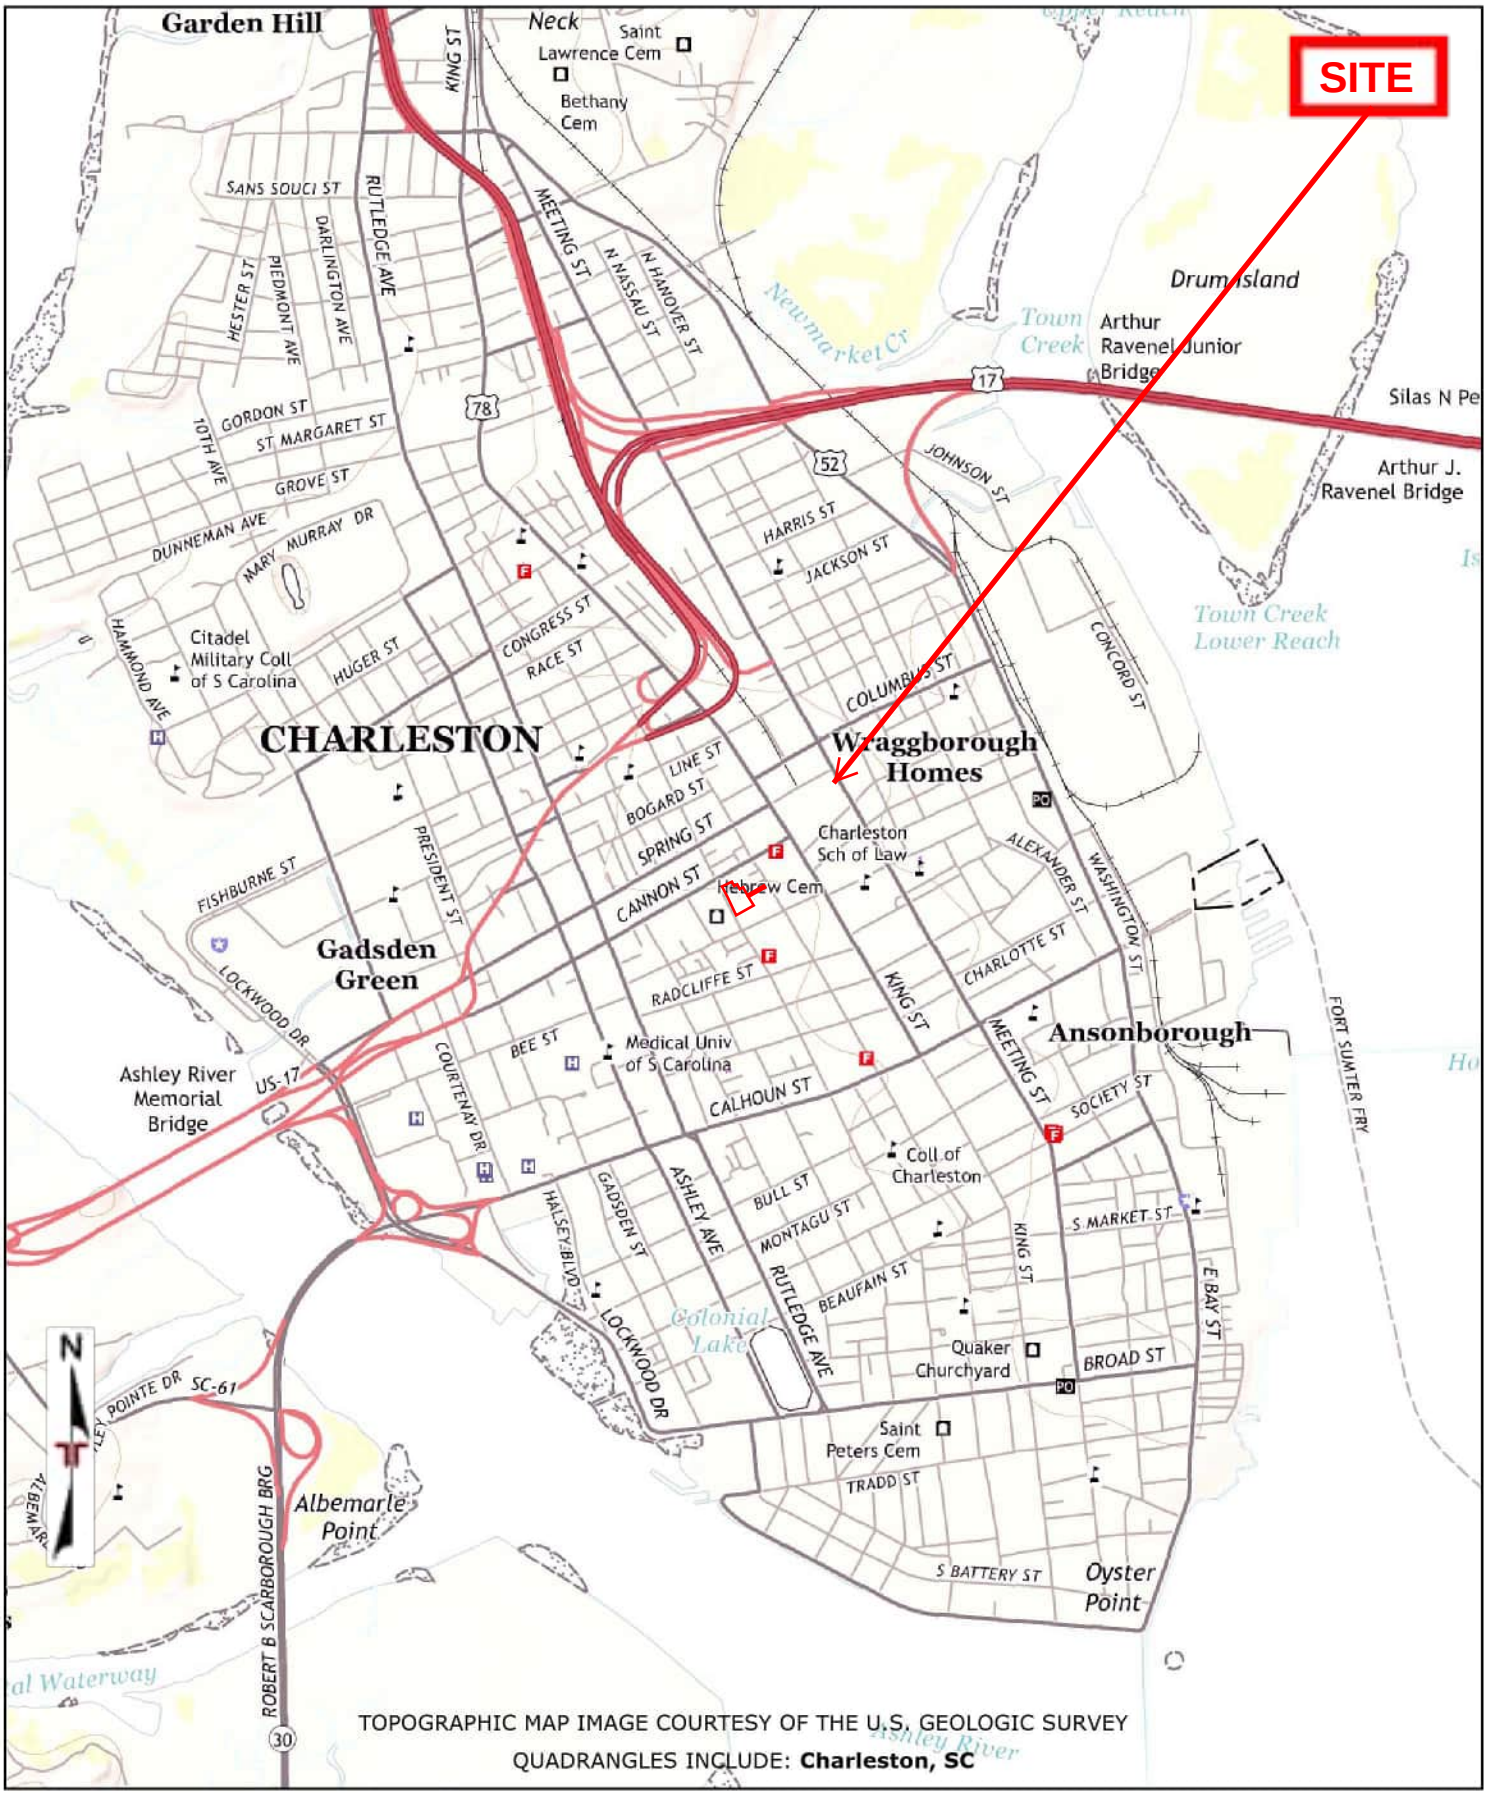


Project Manager: KLW	**Project No:** EN267072	Terracon 1800 Reynolds Ave North Charleston, South Carolina 29405	TOPOGRAPHIC MAP (2014)	Appendix
Drawn By: ERIS	**Scale:** 1" = 2000'		Radcliffe Manor 200 Coming Street Charleston, South Carolina 29403	C
Checked By: KLW	**File Name:** 25040901125			
Approved By: AR	**Date:** April 1, 2026			

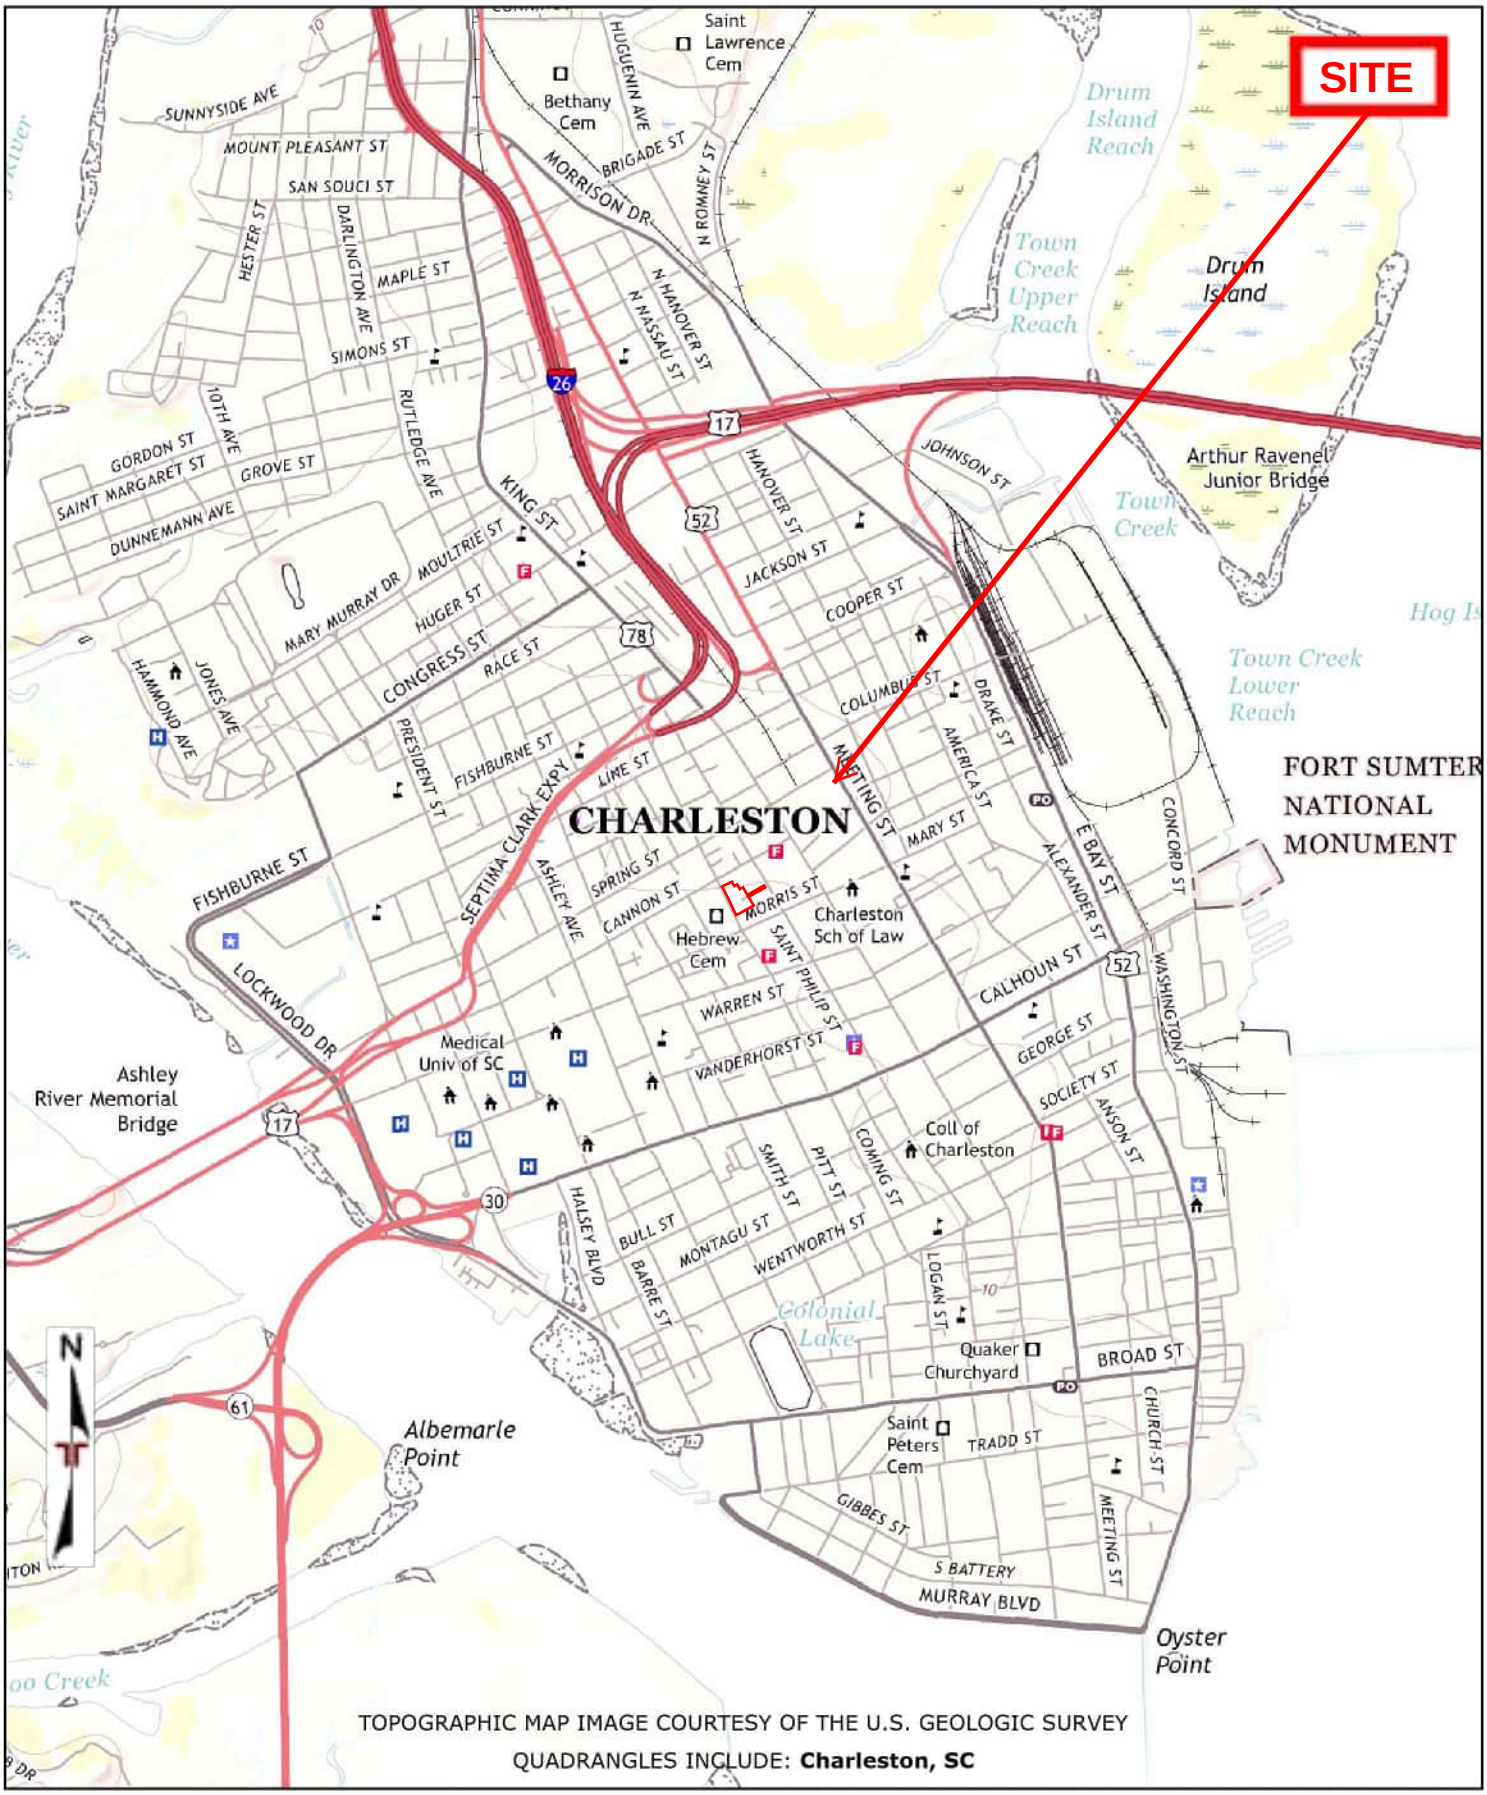

TOPOGRAPHIC MAP IMAGE COURTESY OF THE U.S. GEOLOGIC SURVEY


QUADRANGLES INCLUDE: **Charleston, SC**

Project Manager: KLW	**Project No:** EN267072	Terracon 1800 Reynolds Ave North Charleston, South Carolina 29405	TOPOGRAPHIC MAP (2017)	Appendix
Drawn By: ERIS	**Scale:** 1" = 2000'		Radcliffe Manor 200 Coming Street Charleston, South Carolina 29403	C
Checked By: KLW	**File Name:** 25040901125			
Approved By: AR	**Date:** April 1, 2026			

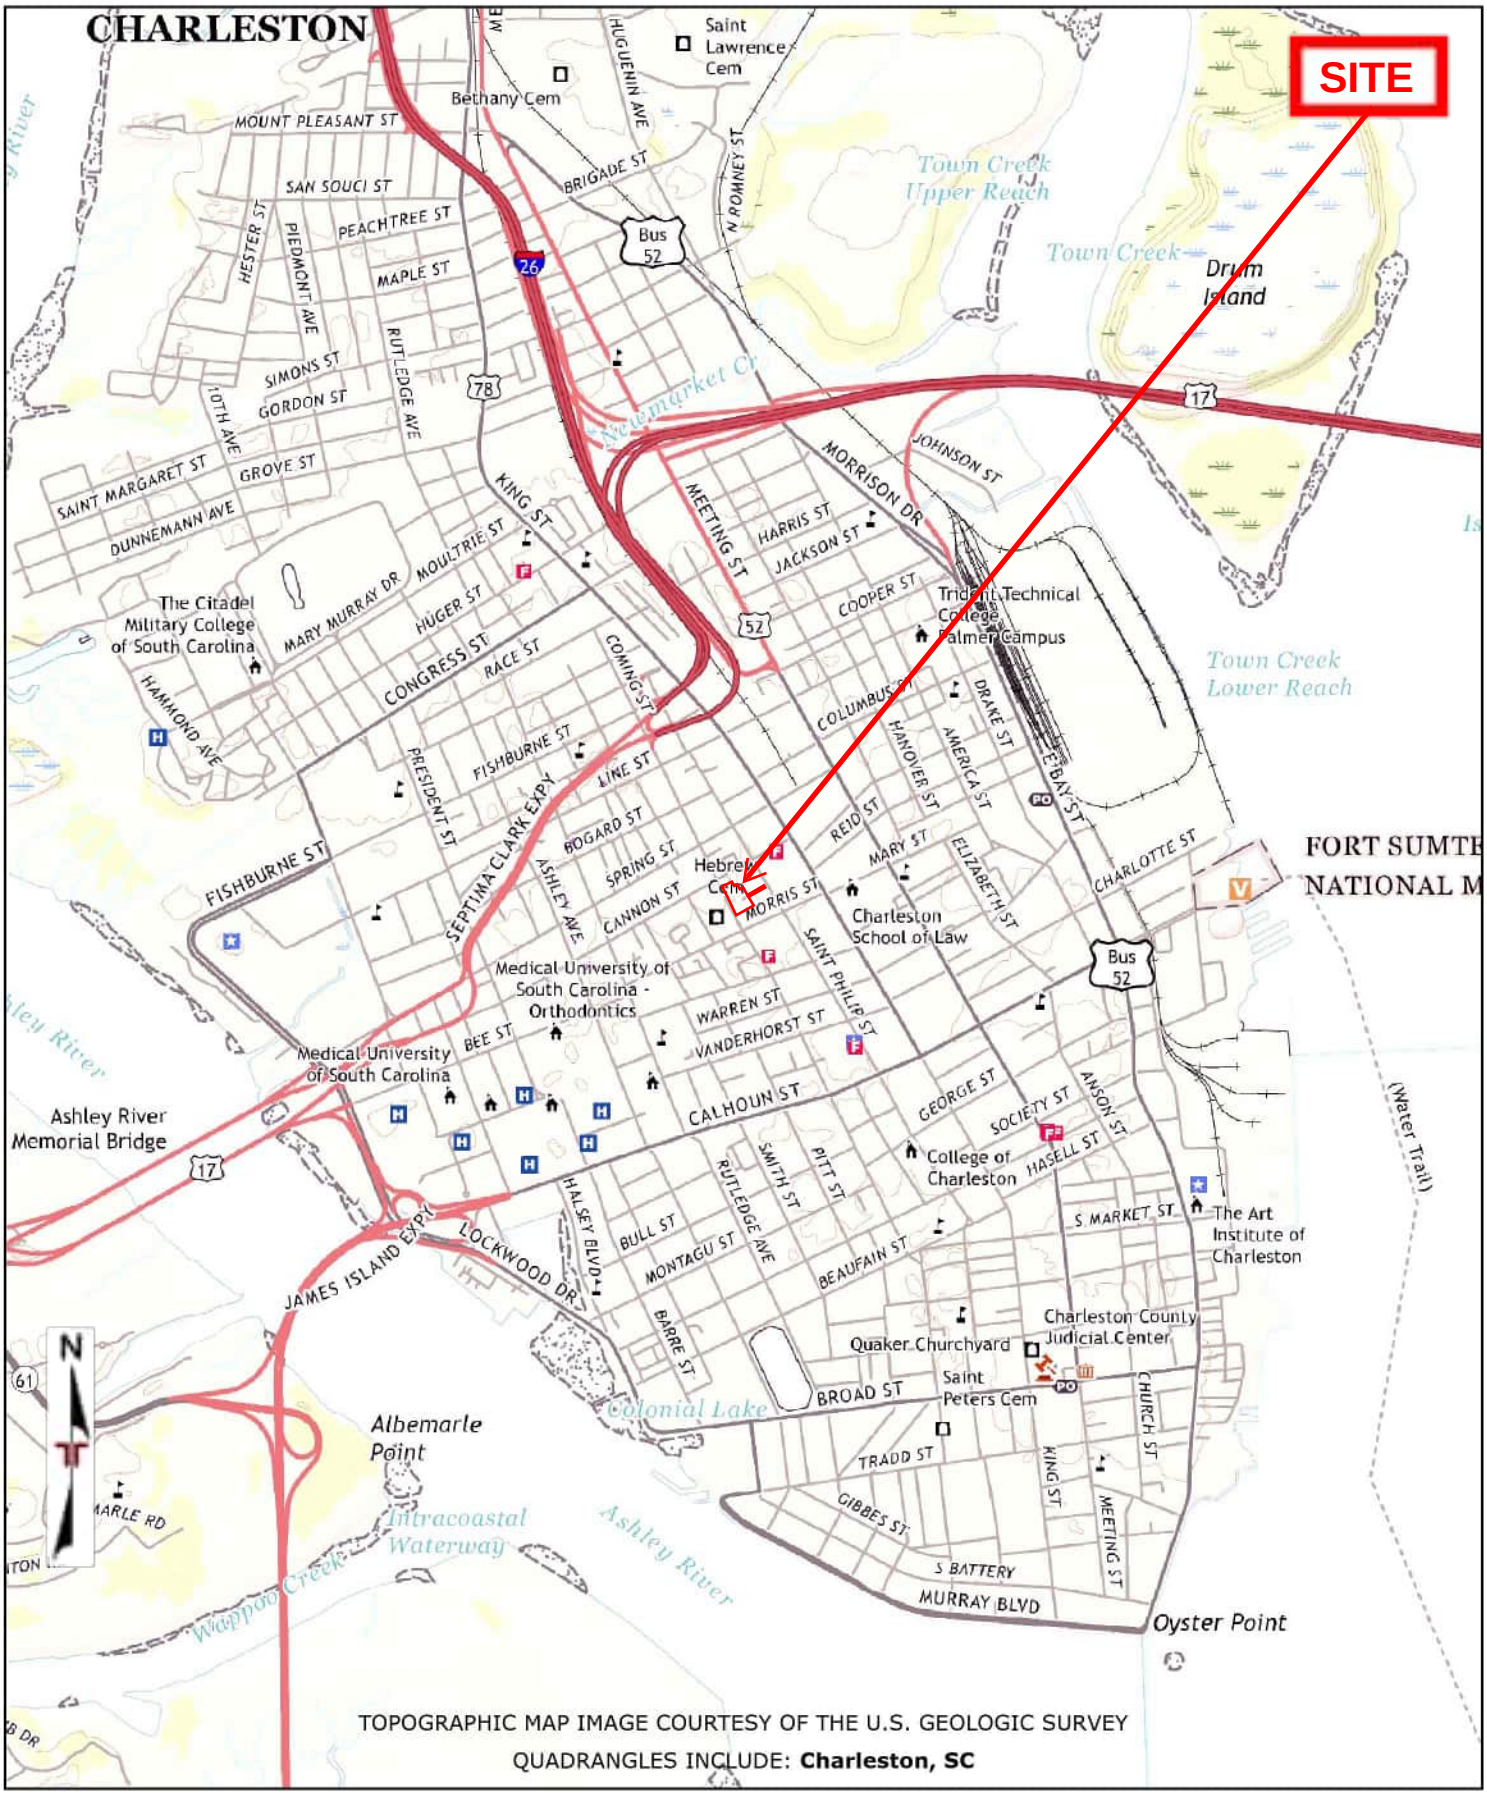


Project Manager: KLW	**Project No:** EN267072	Terracon 1800 Reynolds Ave North Charleston, South Carolina 29405	TOPOGRAPHIC MAP (2020)	Appendix
Drawn By: ERIS	**Scale:** 1" = 2000'		Radcliffe Manor 200 Coming Street Charleston, South Carolina 29403	C
Checked By: KLW	**File Name:** 25040901125			
Approved By: AR	**Date:** April 1, 2026			


Date	Source	Scale	Comments
1941	Agricultural Stabilization & Conserv. Service	1" = 500'	
1949	Agricultural Stabilization & Conserv. Service	1" = 500'	
1957	United States Geological Survey	1" = 500'	
1968	United States Air Force	1" = 500'	
1971	United States Geological Survey	1" = 500'	
1979	United States Department of Agriculture	1" = 500'	
1989	United States Geological Survey	1" = 500'	
1994	United States Geological Survey	1" = 500'	
2005	United States Department of Agriculture	1" = 500'	
2006	United States Department of Agriculture	1" = 500'	
2009	United States Department of Agriculture	1" = 500'	
2011	United States Department of Agriculture	1" = 500'	
2013	United States Department of Agriculture	1" = 500'	
2015	United States Department of Agriculture	1" = 500'	
2017	United States Department of Agriculture	1" = 500'	
2019	United States Department of Agriculture	1" = 500'	
2021	United States Department of Agriculture	1" = 500'	
2023	United States Department of Agriculture	1" = 500'	
2024	Maxar Technologies	1" = 500'	

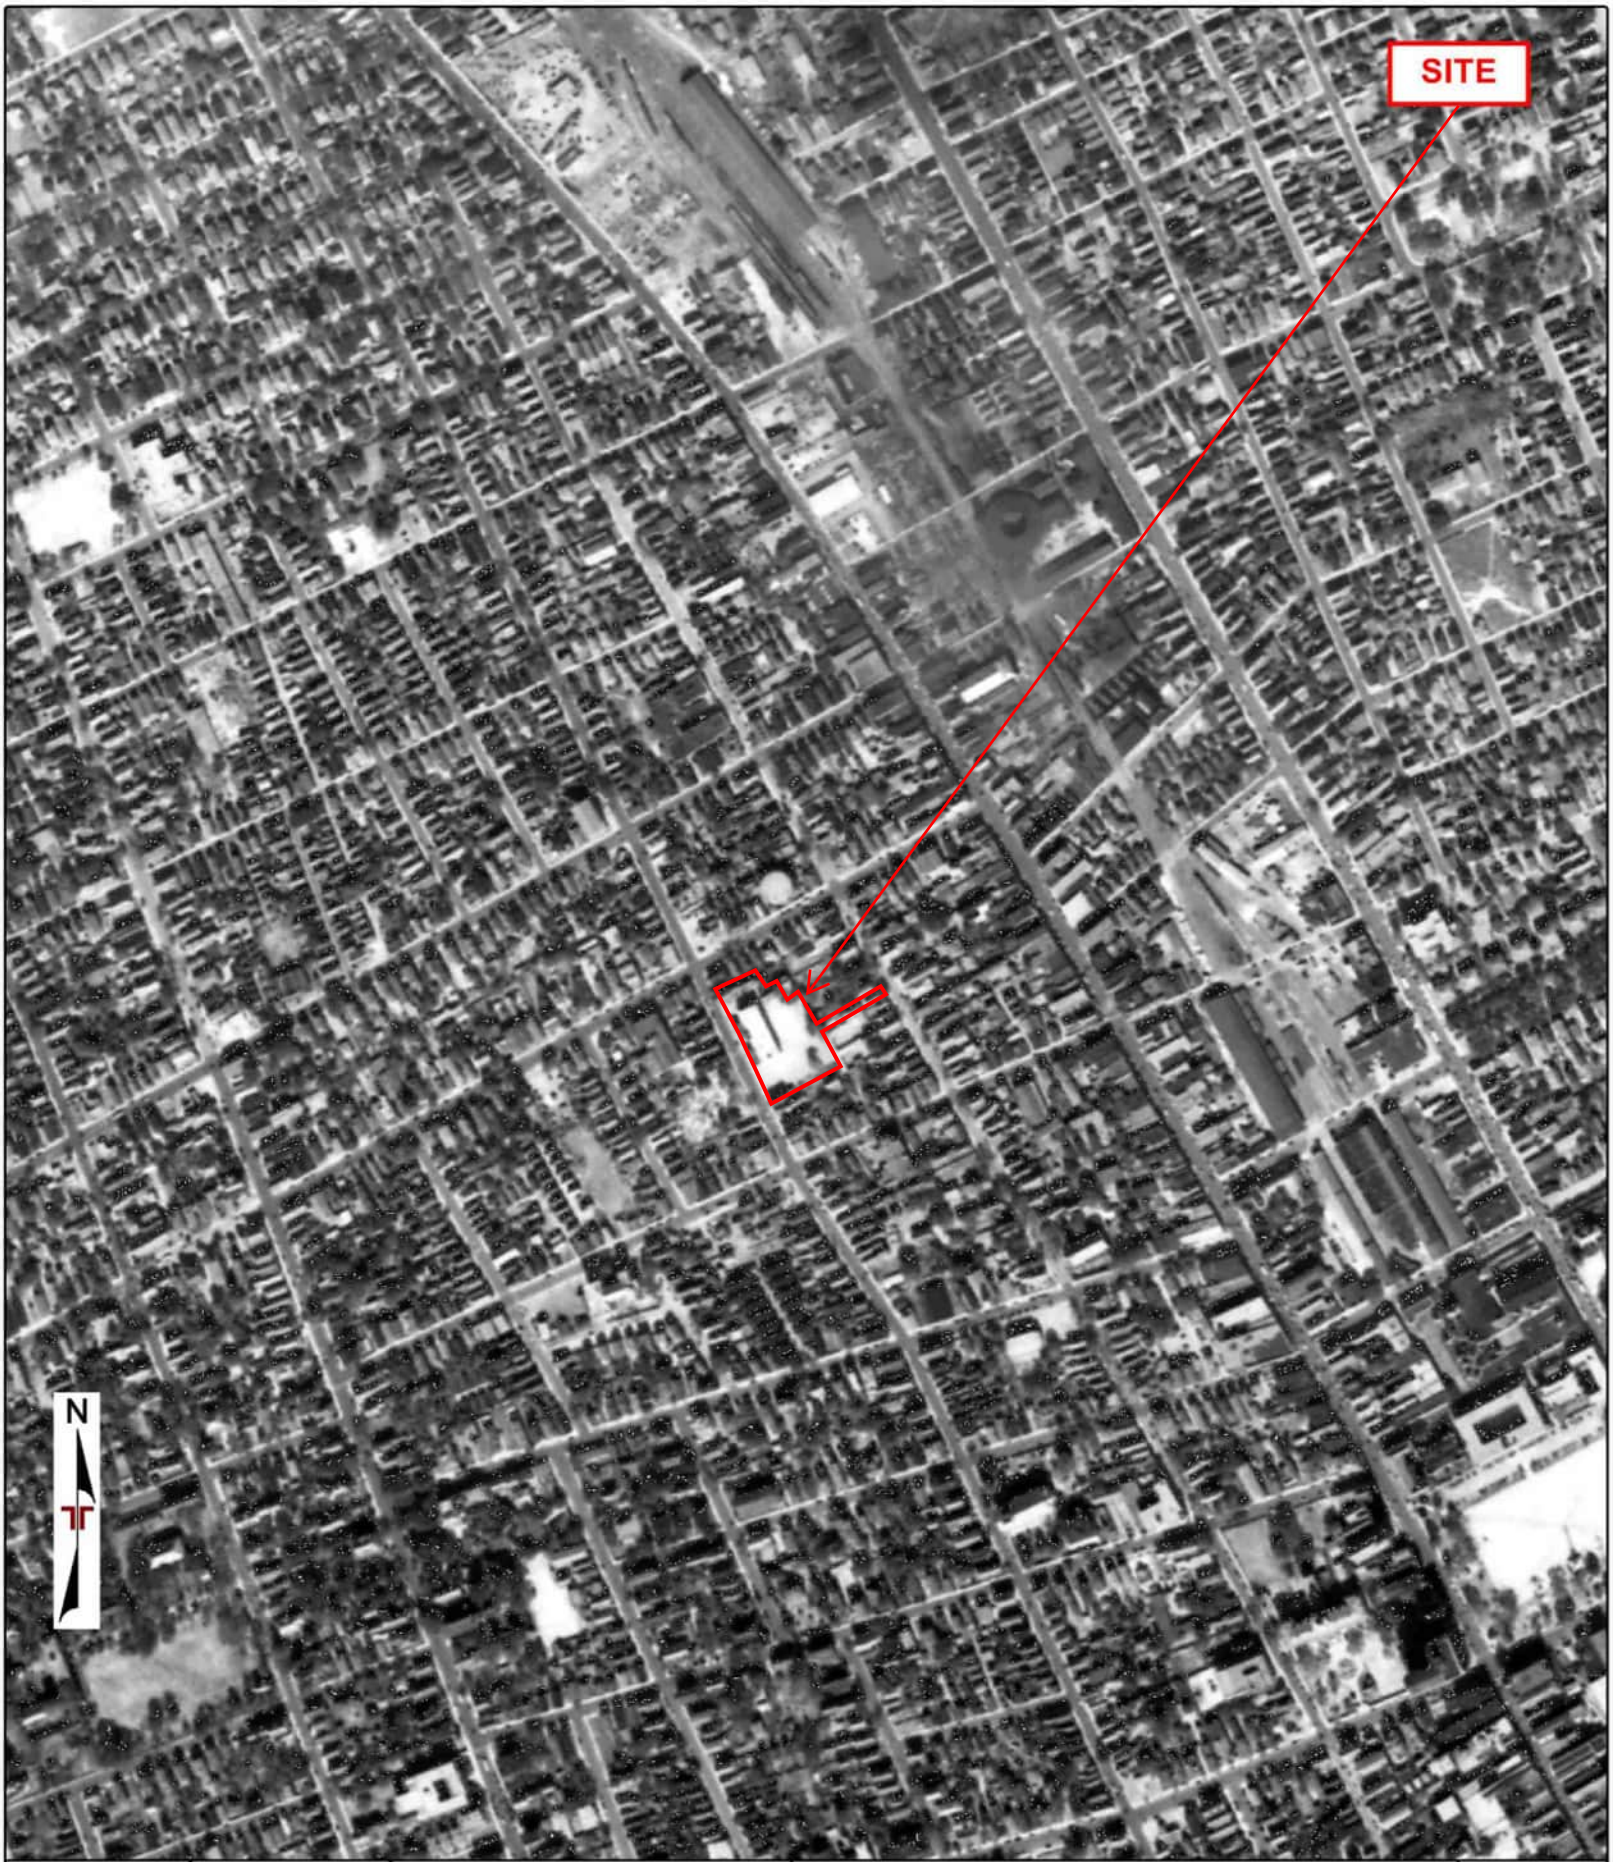

Project Manager: KLW	**Project No.** EN267072	Terracon 1800 Reynolds Ave North Charleston, South Carolina 29405	AERIAL PHOTO (1941 - ASCS)	Appendix
Drawn by: ERIS	**Scale:** 1" = 2000'		Radcliffe Manor 200 Coming Street Charleston, South Carolina 29403	C
Checked by: KLW	**File Name:** 25040901125			
Approved by: AR	**Date:** April 1, 2026			

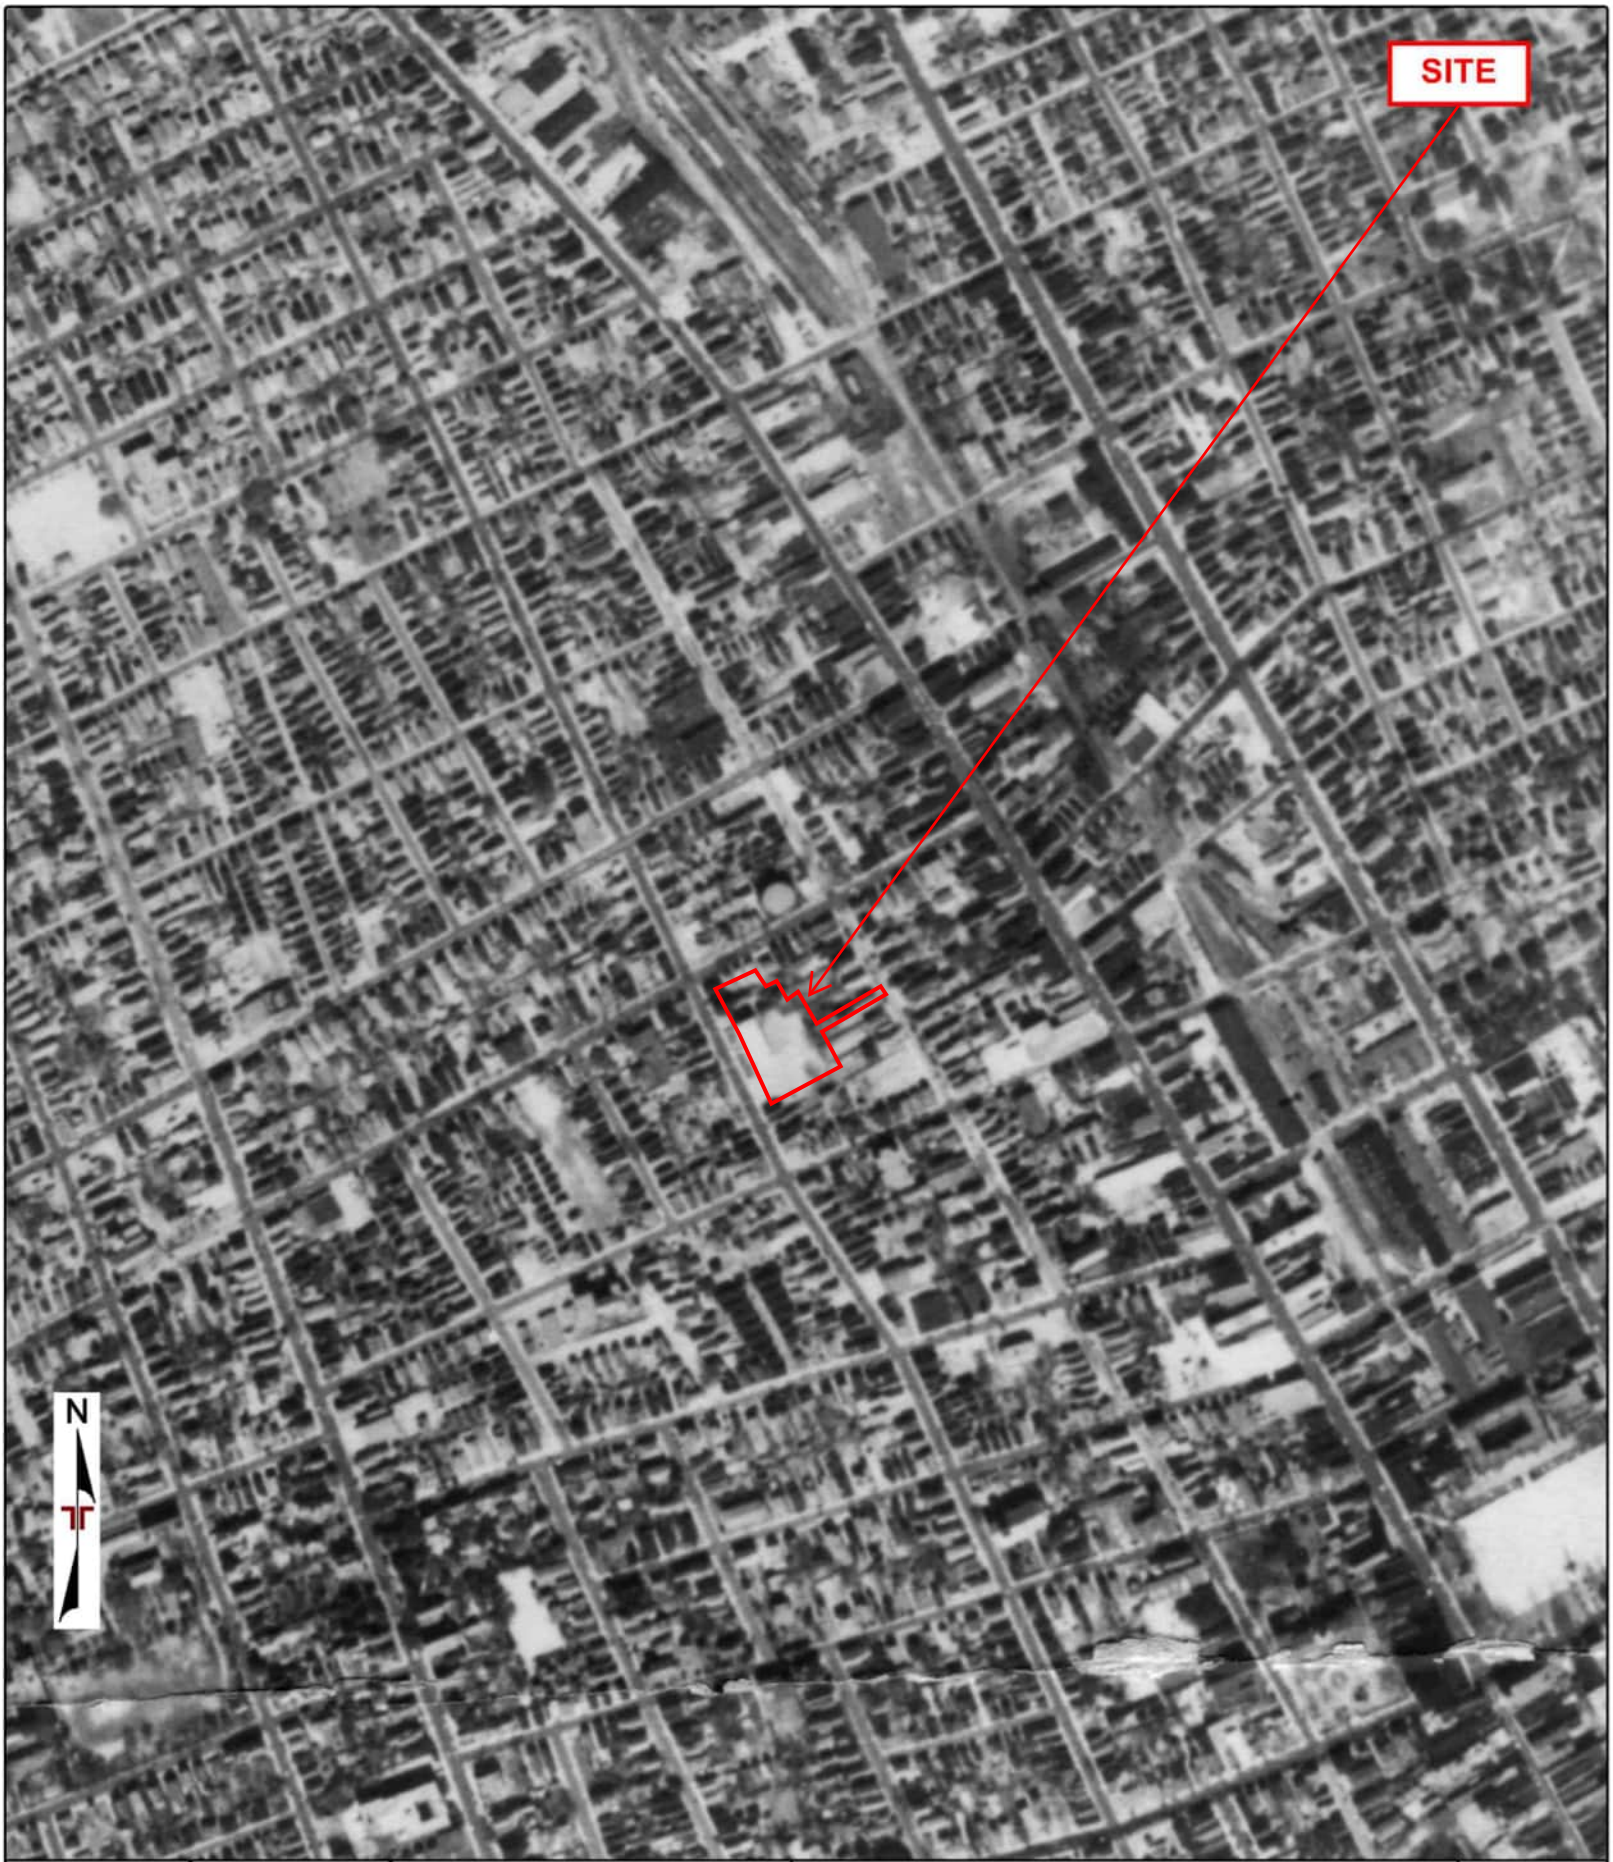


Project Manager: KLW	**Project No.** EN267072	Terracon 1800 Reynolds Ave North Charleston, South Carolina 29405	AERIAL PHOTO (1949 - ASCS)	Appendix
Drawn by: ERIS	**Scale:** 1" = 2000'		Radcliffe Manor 200 Coming Street Charleston, South Carolina 29403	C
Checked by: KLW	**File Name:** 25040901125			
Approved by: AR	**Date:** April 1, 2026			

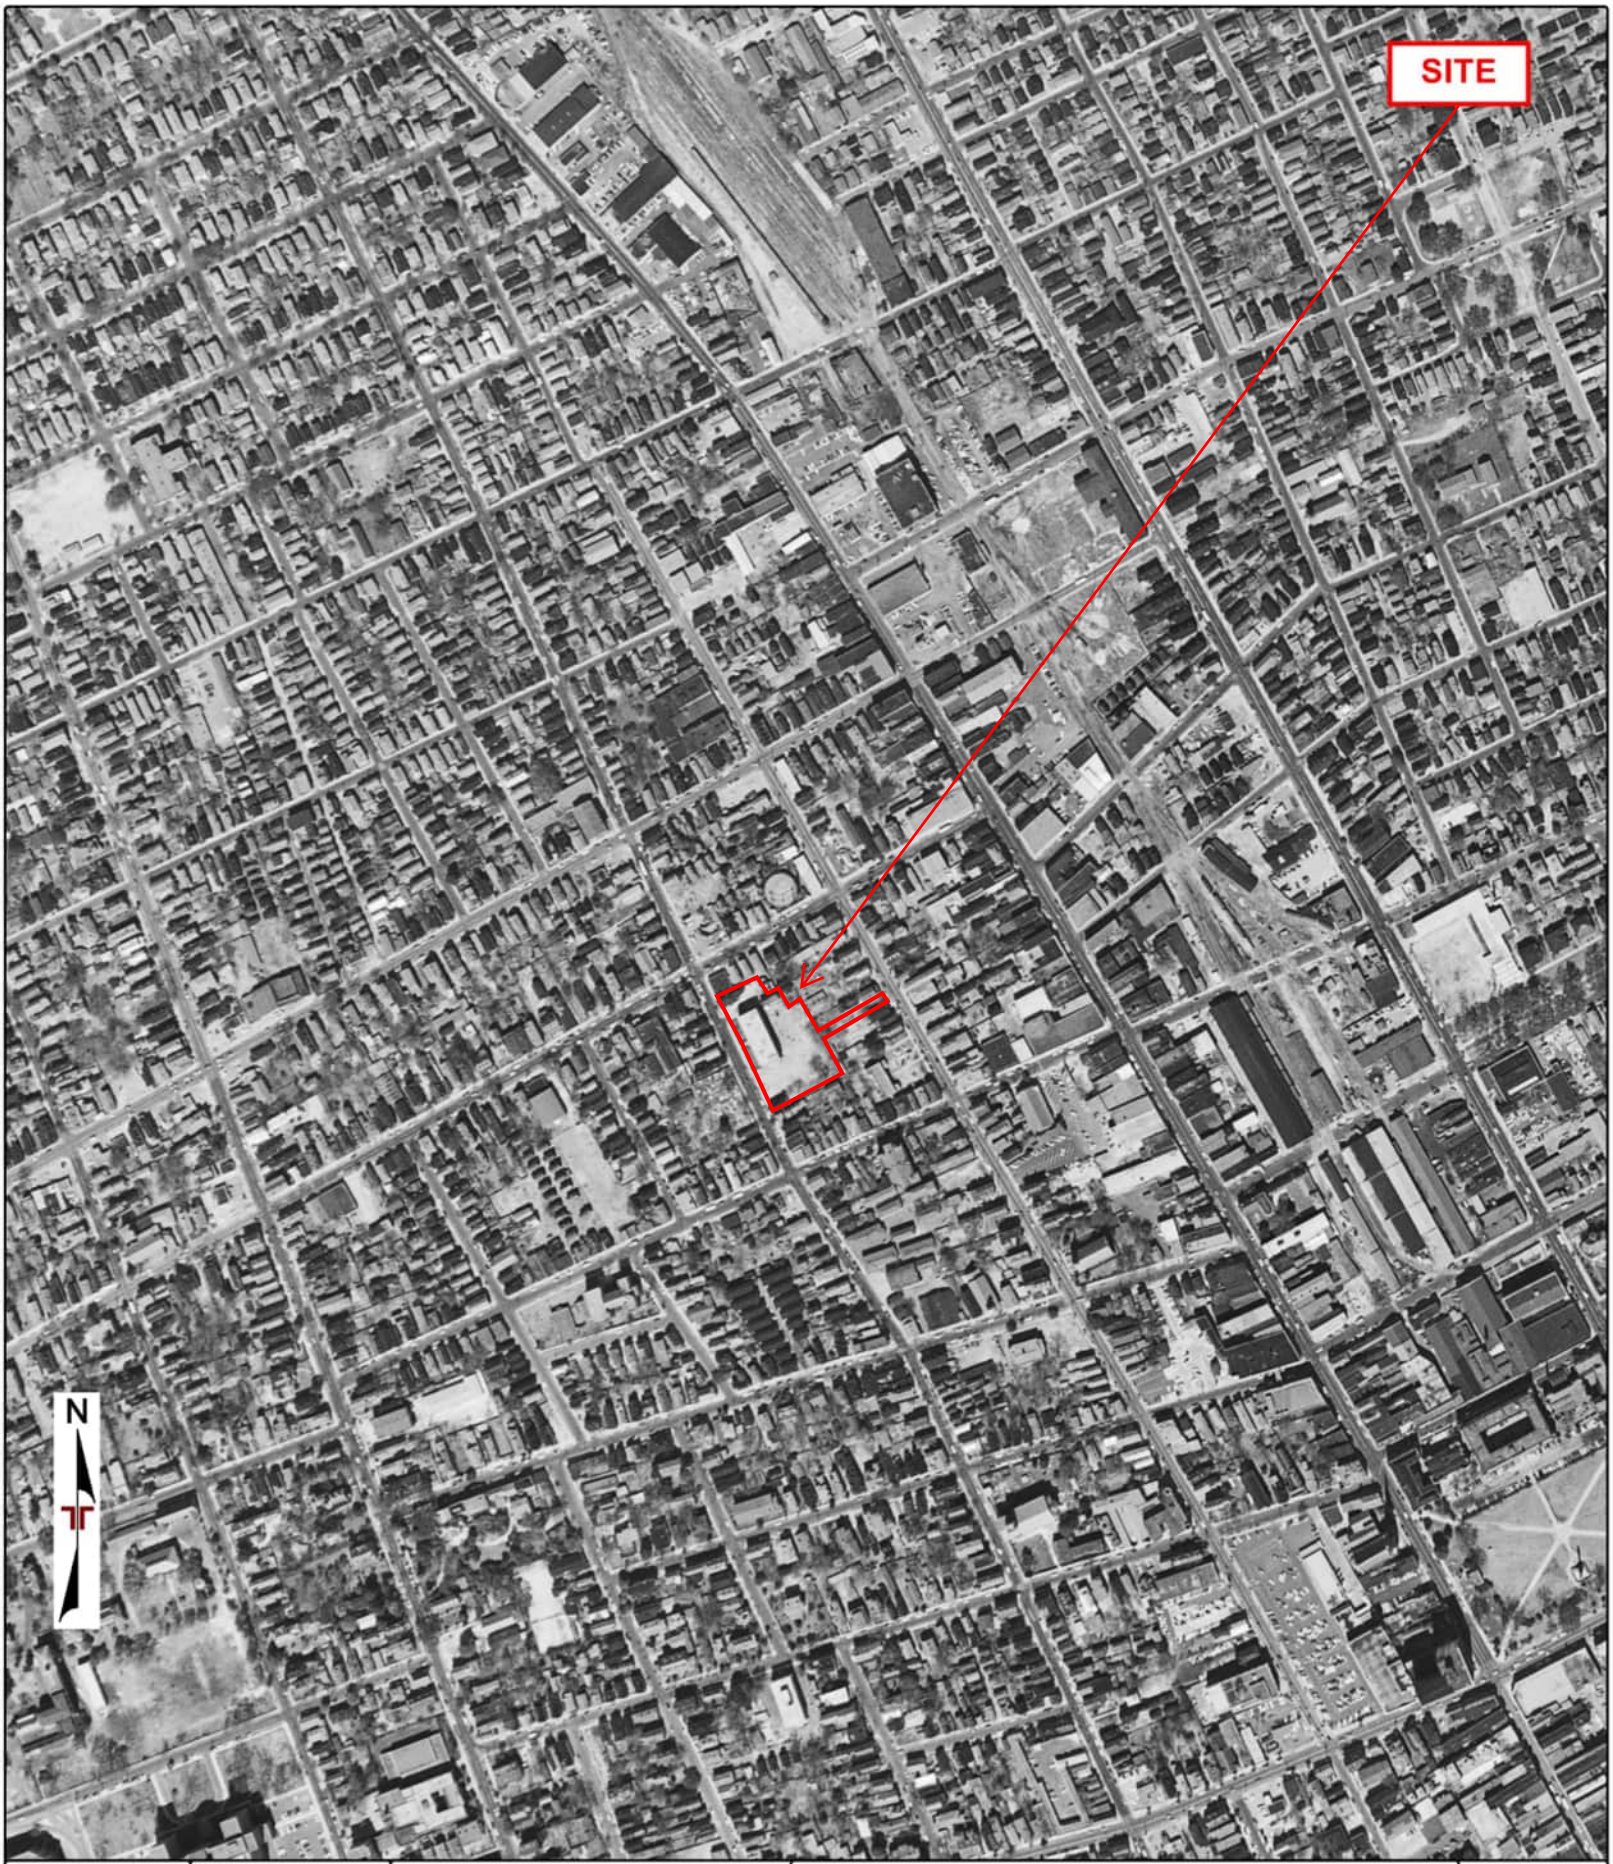

Project Manager: KLW	**Project No.** EN267072	Terracon 1800 Reynolds Ave North Charleston, South Carolina 29405	AERIAL PHOTO (1957 - USGS)	Appendix
Drawn by: ERIS	**Scale:** 1" = 2000'		Radcliffe Manor 200 Coming Street Charleston, South Carolina 29403	C
Checked by: KLW	**File Name:** 25040901125			
Approved by: AR	**Date:** April 1, 2026			



Project Manager: KLW	**Project No.** EN267072	Terracon 1800 Reynolds Ave North Charleston, South Carolina 29405	AERIAL PHOTO (1968 - USAF)	Appendix
Drawn by: ERIS	**Scale:** 1" = 2000'		Radcliffe Manor 200 Coming Street Charleston, South Carolina 29403	C
Checked by: KLW	**File Name:** 25040901125			
Approved by: AR	**Date:** April 1, 2026			

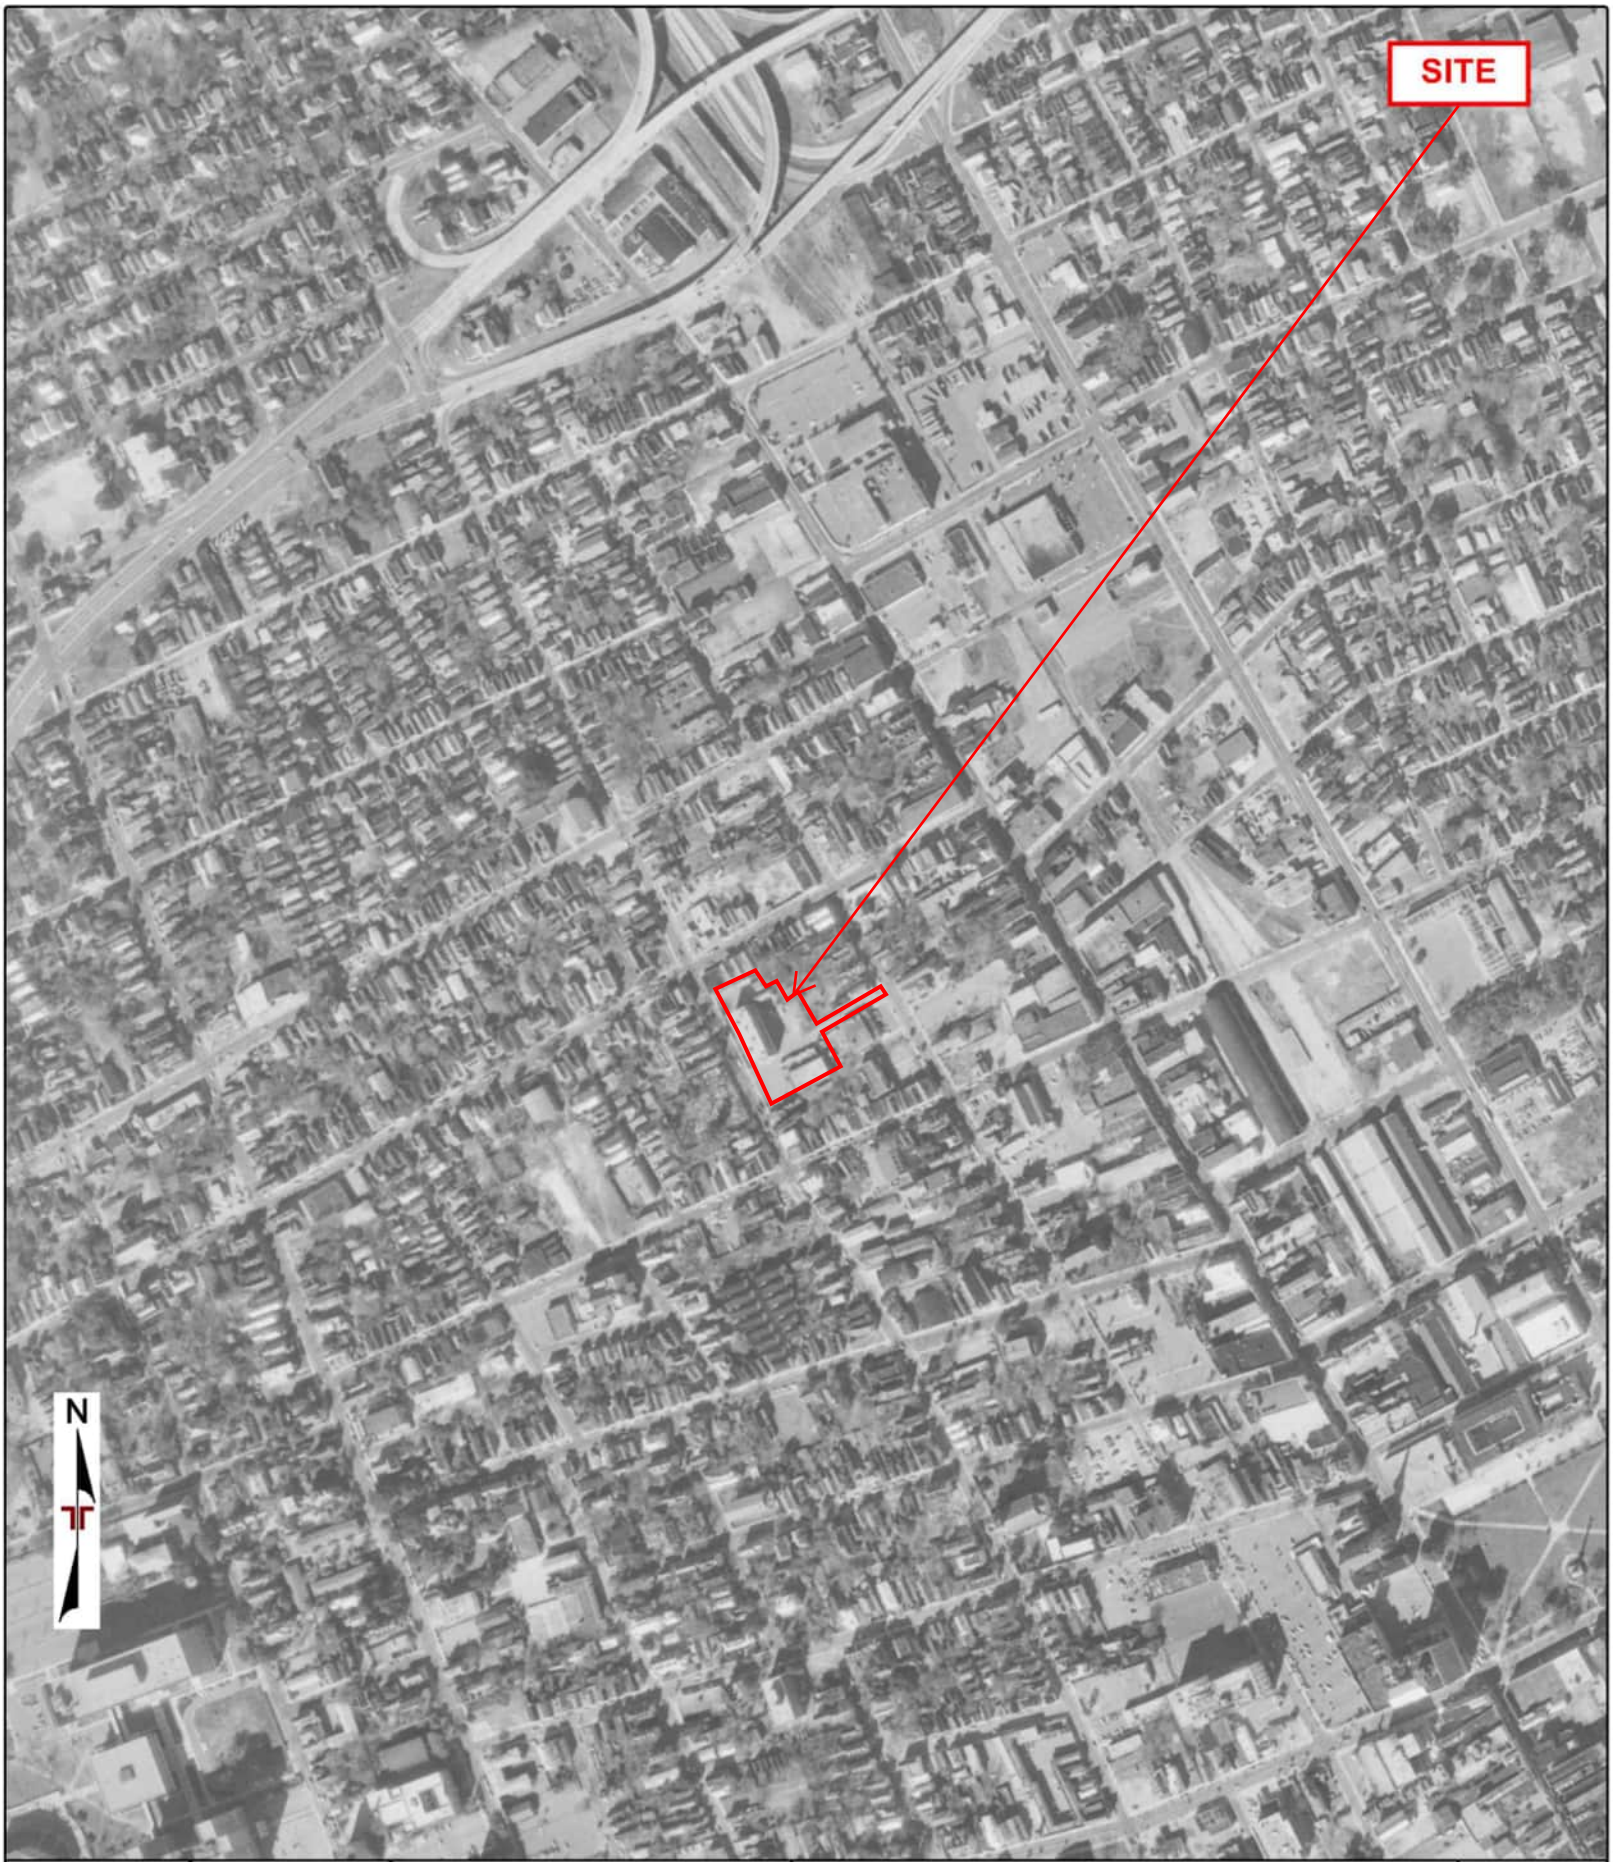

Project Manager: KLW	**Project No.** EN267072	Terracon 1800 Reynolds Ave North Charleston, South Carolina 29405	AERIAL PHOTO (1971 - USGS)	Appendix
Drawn by: ERIS	**Scale:** 1" = 2000'		Radcliffe Manor 200 Coming Street Charleston, South Carolina 29403	C
Checked by: KLW	**File Name:** 25040901125			
Approved by: AR	**Date:** April 1, 2026			




Project Manager: KLW	**Project No.** EN267072	Terracon 1800 Reynolds Ave North Charleston, South Carolina 29405	AERIAL PHOTO (1979 - USDA)	Appendix
Drawn by: ERIS	**Scale:** 1" = 2000'		Radcliffe Manor 200 Coming Street Charleston, South Carolina 29403	C
Checked by: KLW	**File Name:** 25040901125			
Approved by: AR	**Date:** April 1, 2026			



Project Manager: KLW	**Project No.** EN267072	Terracon 1800 Reynolds Ave North Charleston, South Carolina 29405	AERIAL PHOTO (1989 - USGS)	Appendix
Drawn by: ERIS	**Scale:** 1" = 2000'		Radcliffe Manor 200 Coming Street Charleston, South Carolina 29403	C
Checked by: KLW	**File Name:** 25040901125			
Approved by: AR	**Date:** April 1, 2026			




Project Manager: KLW	**Project No.** EN267072	Terracon 1800 Reynolds Ave North Charleston, South Carolina 29405	AERIAL PHOTO (1994 - USGS)	Appendix
Drawn by: ERIS	**Scale:** 1" = 2000'		Radcliffe Manor 200 Coming Street Charleston, South Carolina 29403	C
Checked by: KLW	**File Name:** 25040901125			
Approved by: AR	**Date:** April 1, 2026			

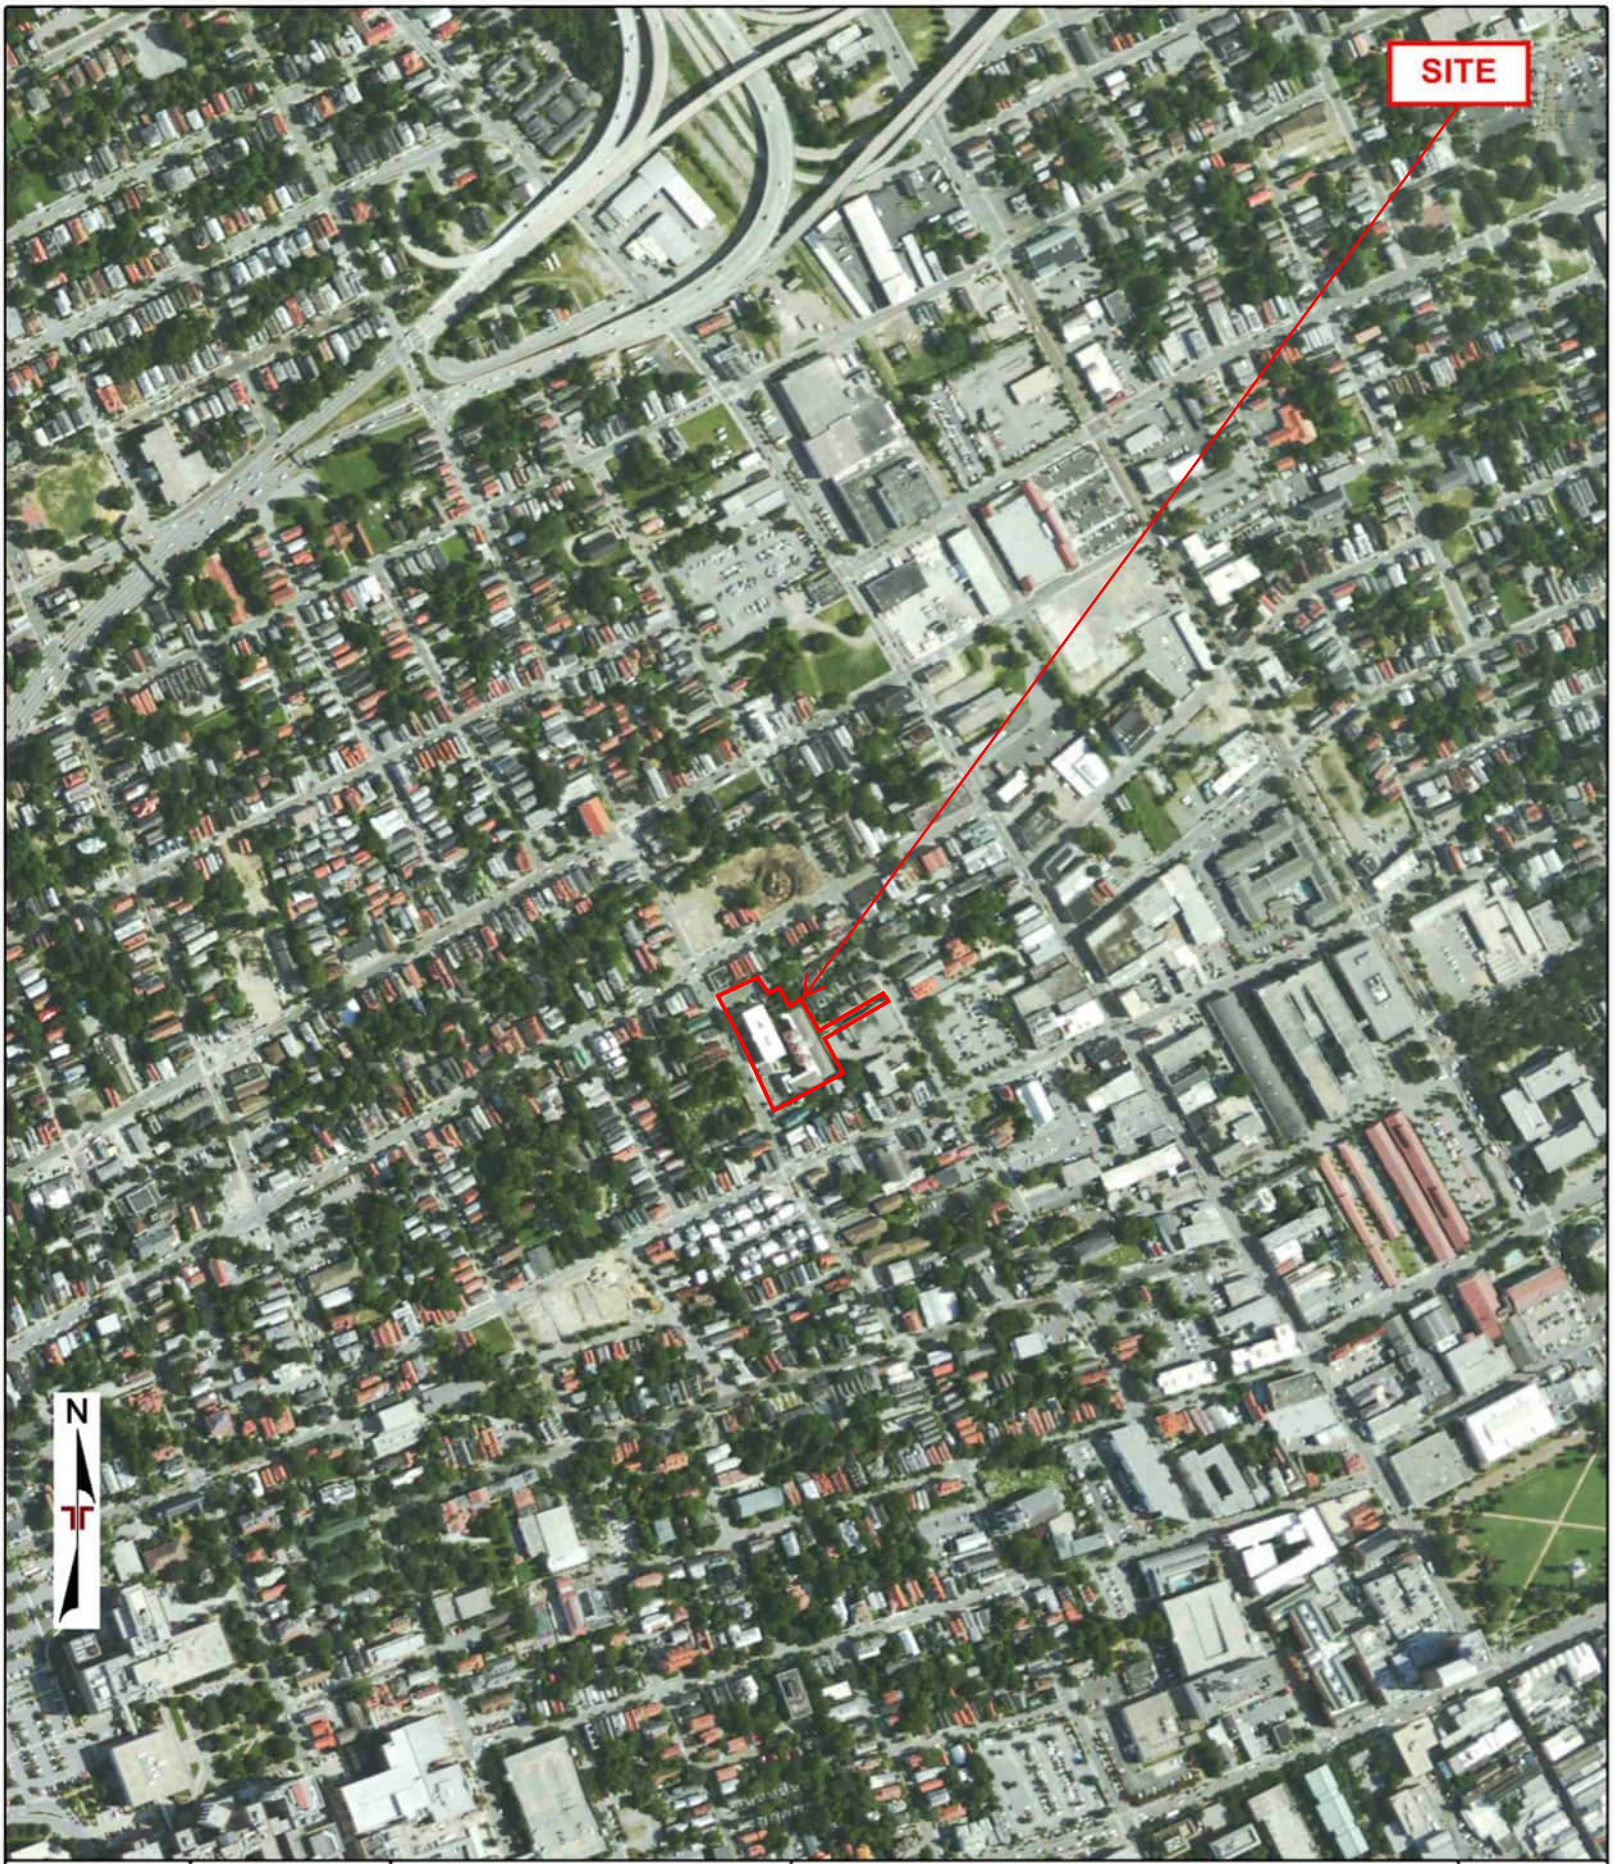


Project Manager: KLW	**Project No.** EN267072	Terracon 1800 Reynolds Ave North Charleston, South Carolina 29405	AERIAL PHOTO (2005 - USDA)	Appendix
Drawn by: ERIS	**Scale:** 1" = 2000'		Radcliffe Manor 200 Coming Street Charleston, South Carolina 29403	C
Checked by: KLW	**File Name:** 25040901125			
Approved by: AR	**Date:** April 1, 2026			




Project Manager: KLW	**Project No.** EN267072	Terracon 1800 Reynolds Ave North Charleston, South Carolina 29405	AERIAL PHOTO (2006 - USDA)	Appendix
Drawn by: ERIS	**Scale:** 1" = 2000'		Radcliffe Manor 200 Coming Street Charleston, South Carolina 29403	C
Checked by: KLW	**File Name:** 25040901125			
Approved by: AR	**Date:** April 1, 2026			

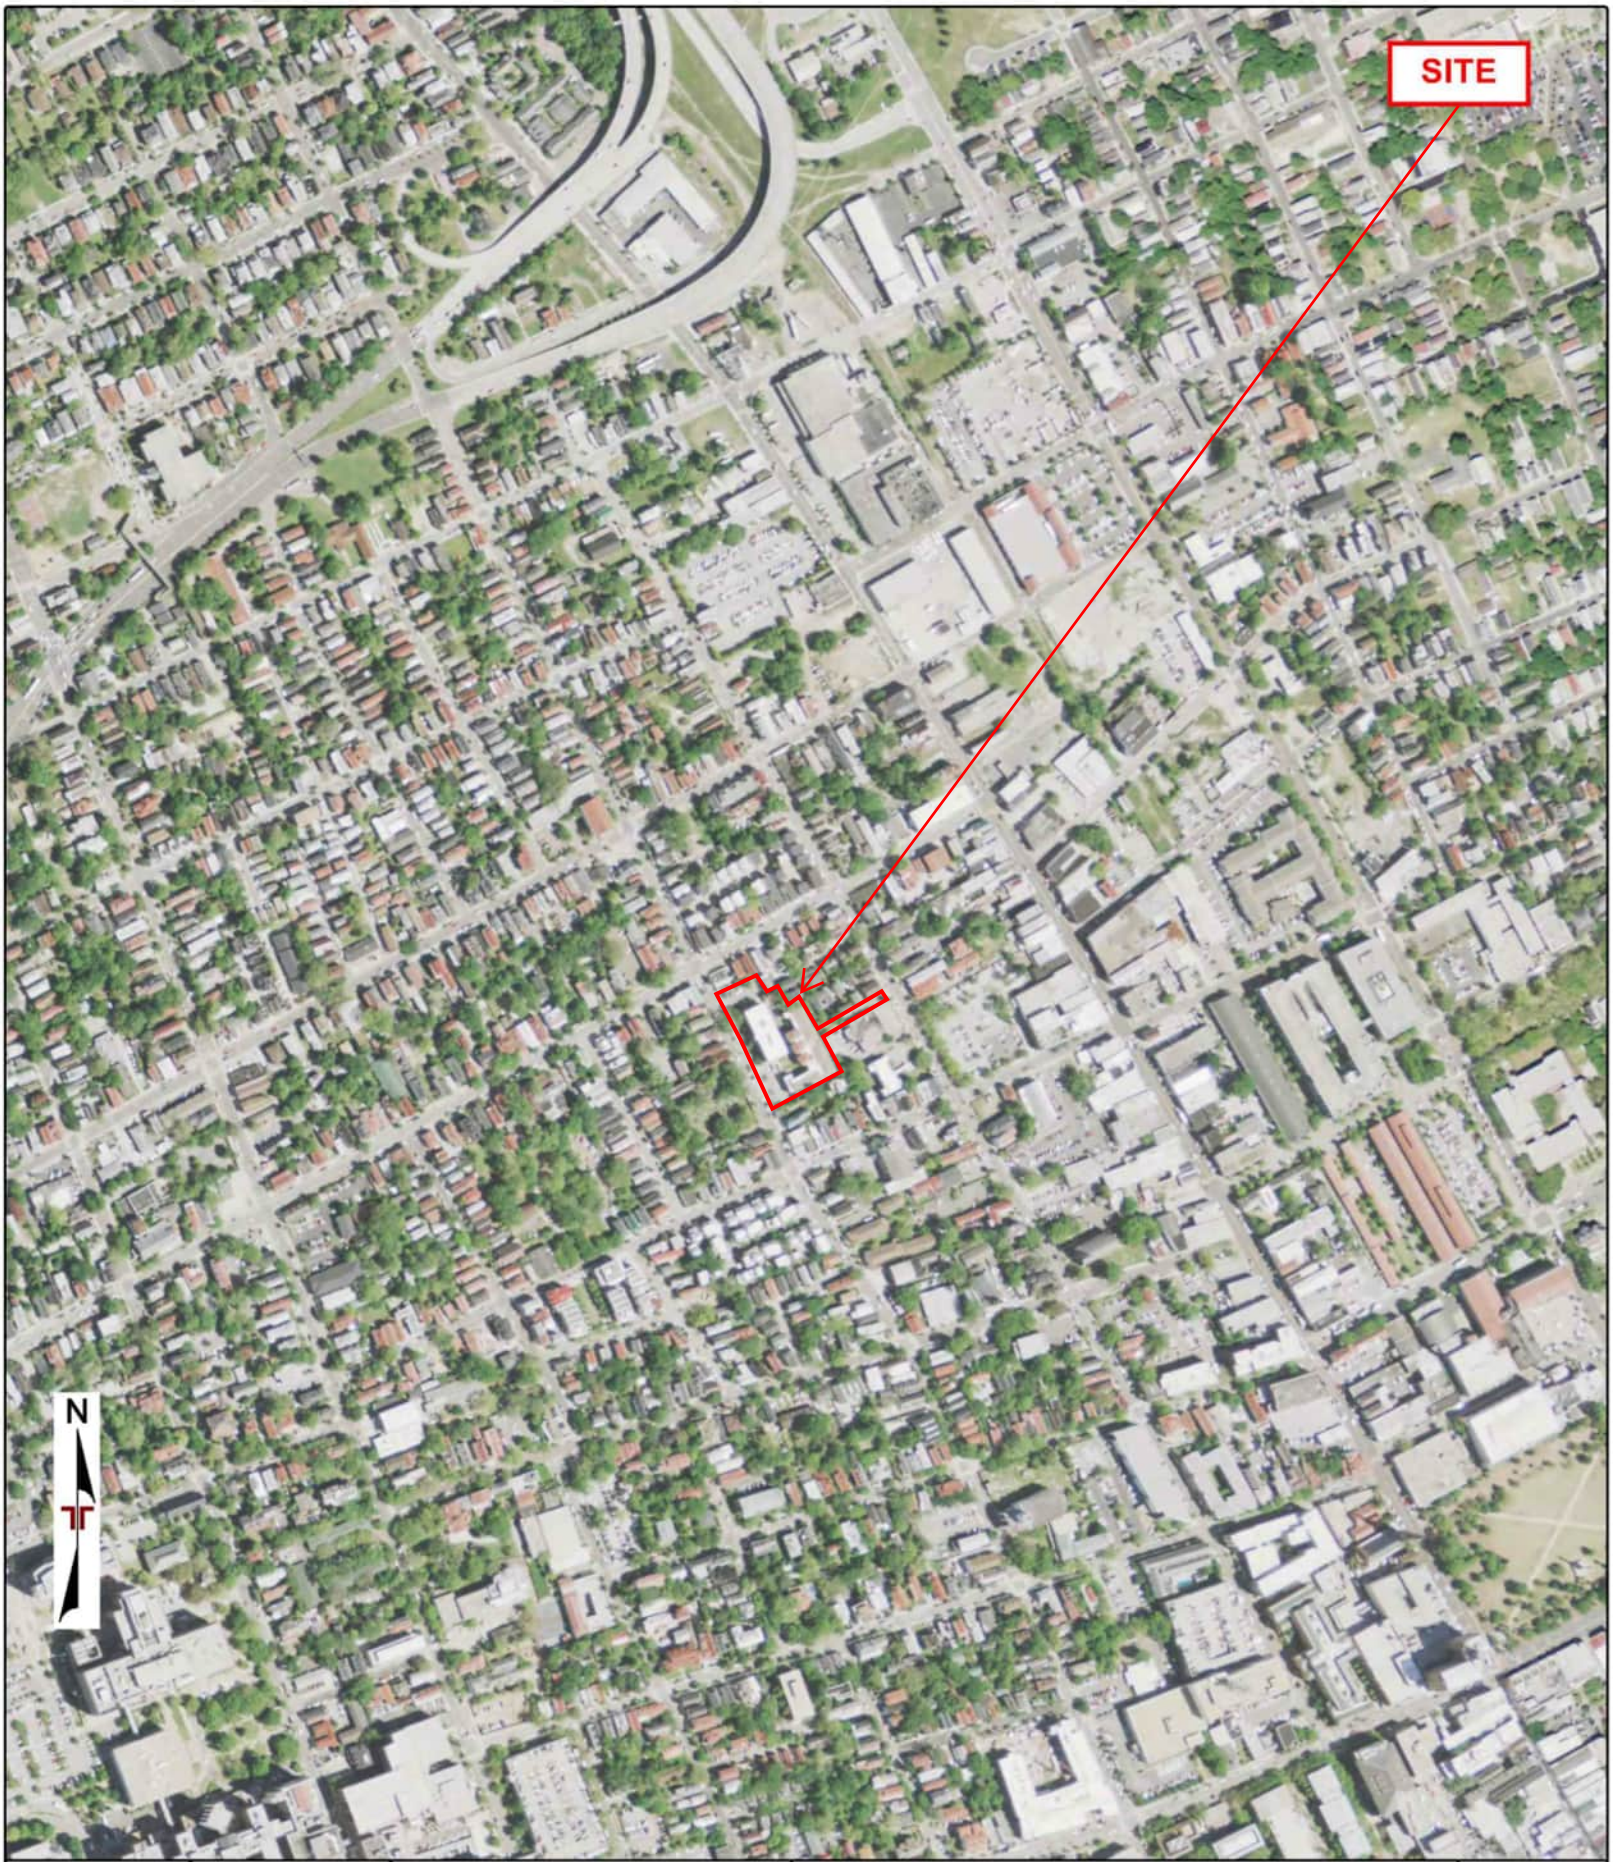


Project Manager: KLW	**Project No.** EN267072	Terracon 1800 Reynolds Ave North Charleston, South Carolina 29405	AERIAL PHOTO (2009 - USDA)	Appendix
Drawn by: ERIS	**Scale:** 1" = 2000'		Radcliffe Manor 200 Coming Street Charleston, South Carolina 29403	C
Checked by: KLW	**File Name:** 25040901125			
Approved by: AR	**Date:** April 1, 2026			

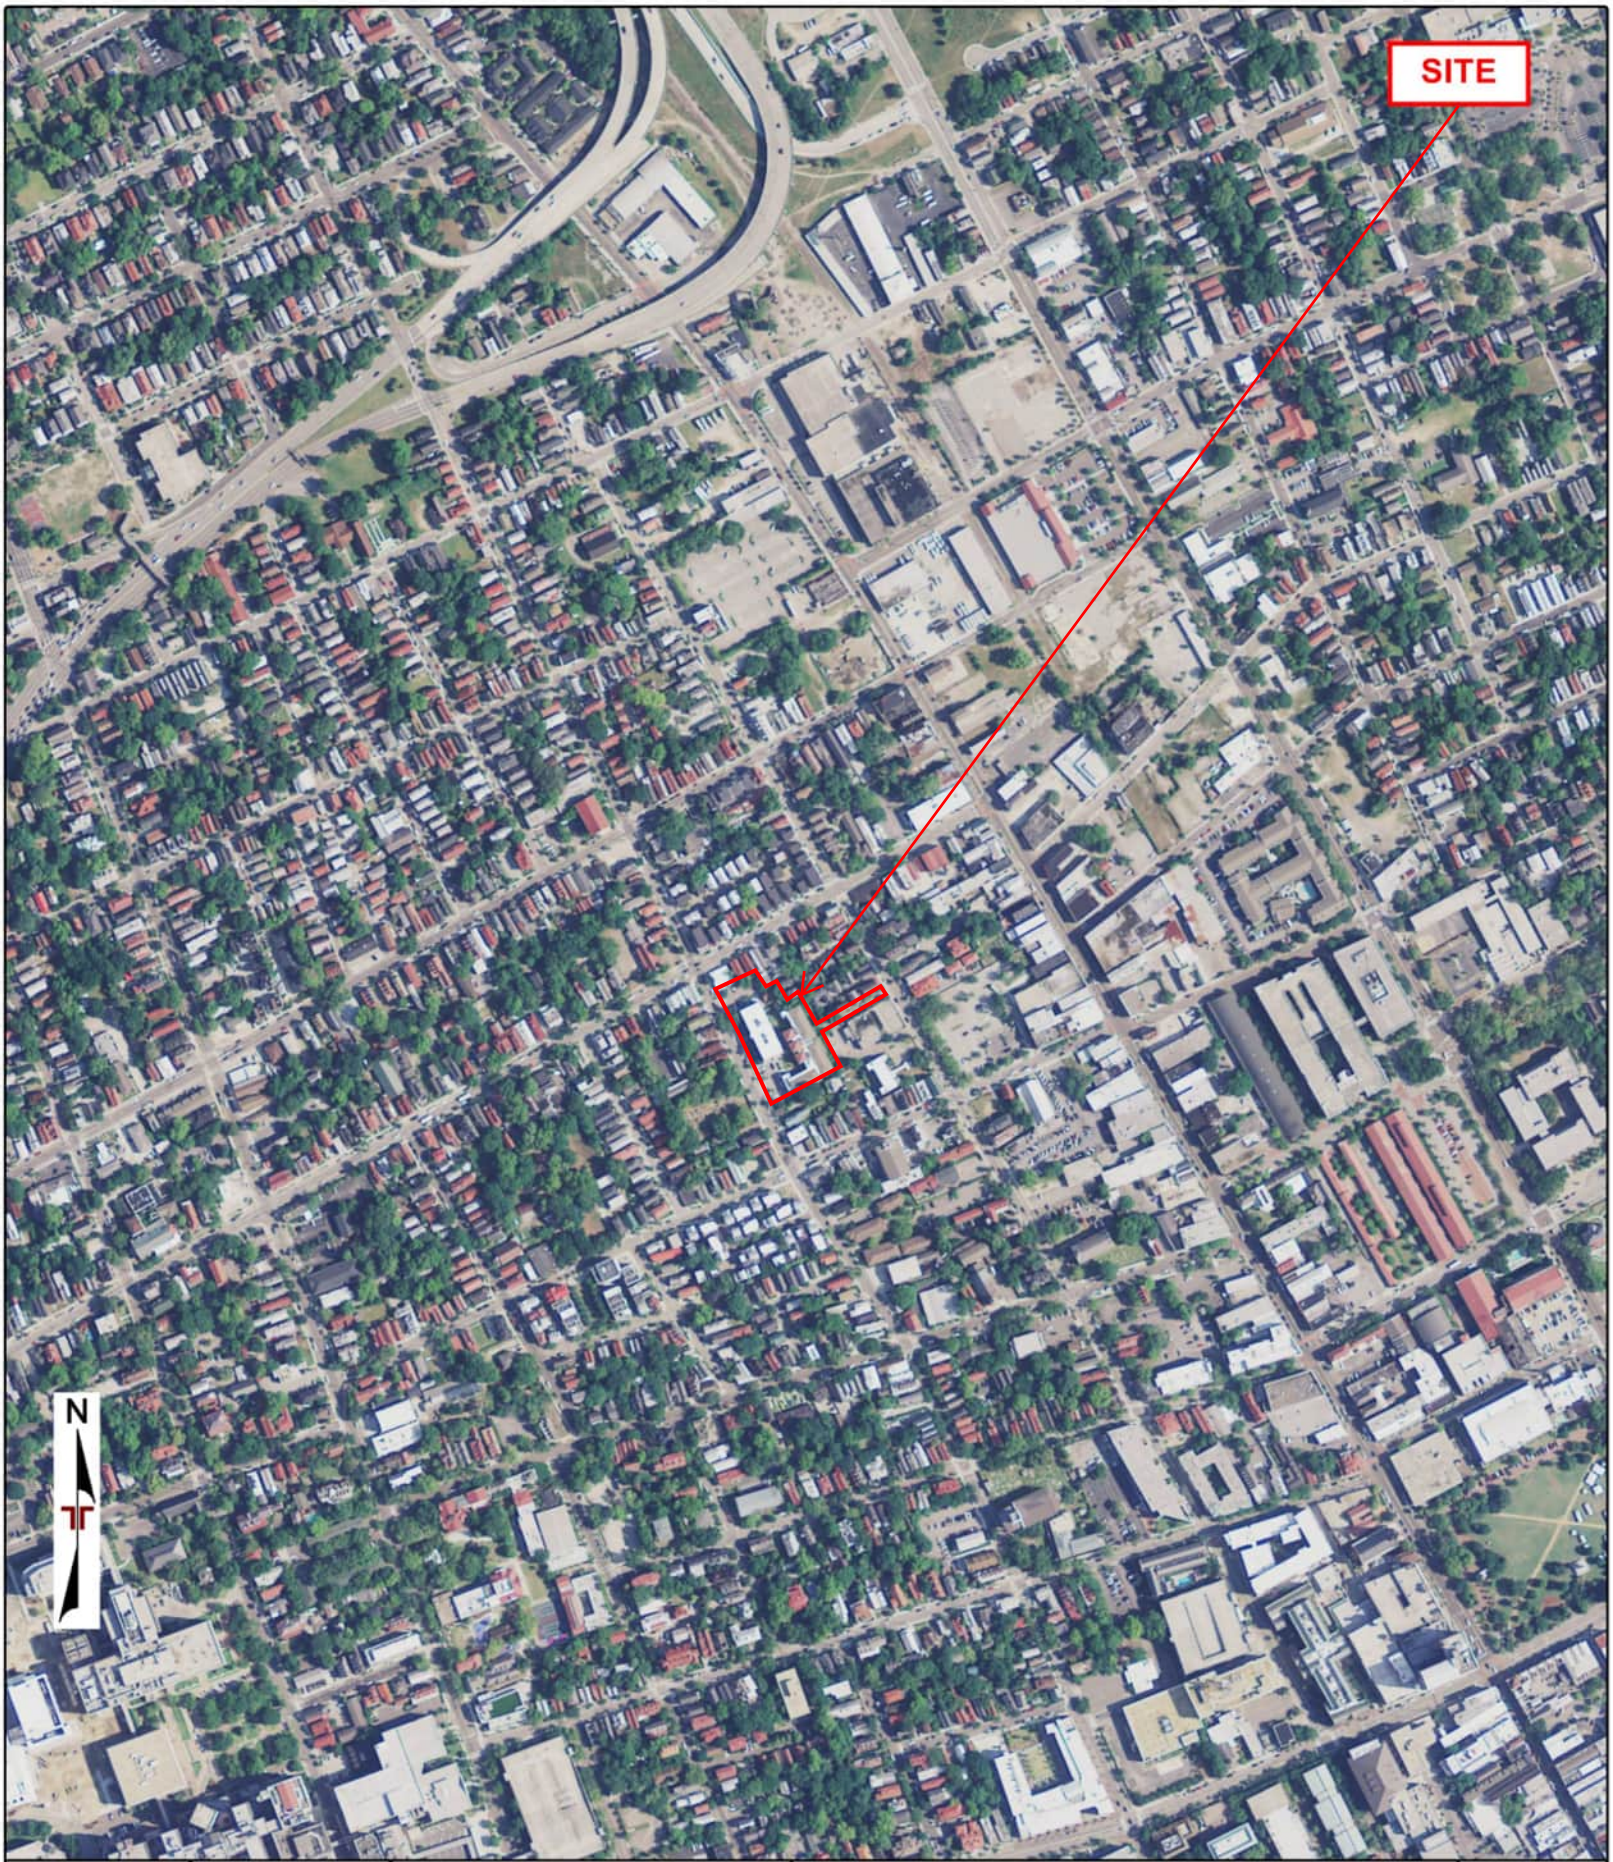


Project Manager: KLW	**Project No.** EN267072	Terracon 1800 Reynolds Ave North Charleston, South Carolina 29405	AERIAL PHOTO (2011 - USDA)	Appendix
Drawn by: ERIS	**Scale:** 1" = 2000'		Radcliffe Manor 200 Coming Street Charleston, South Carolina 29403	C
Checked by: KLW	**File Name:** 25040901125			
Approved by: AR	**Date:** April 1, 2026			

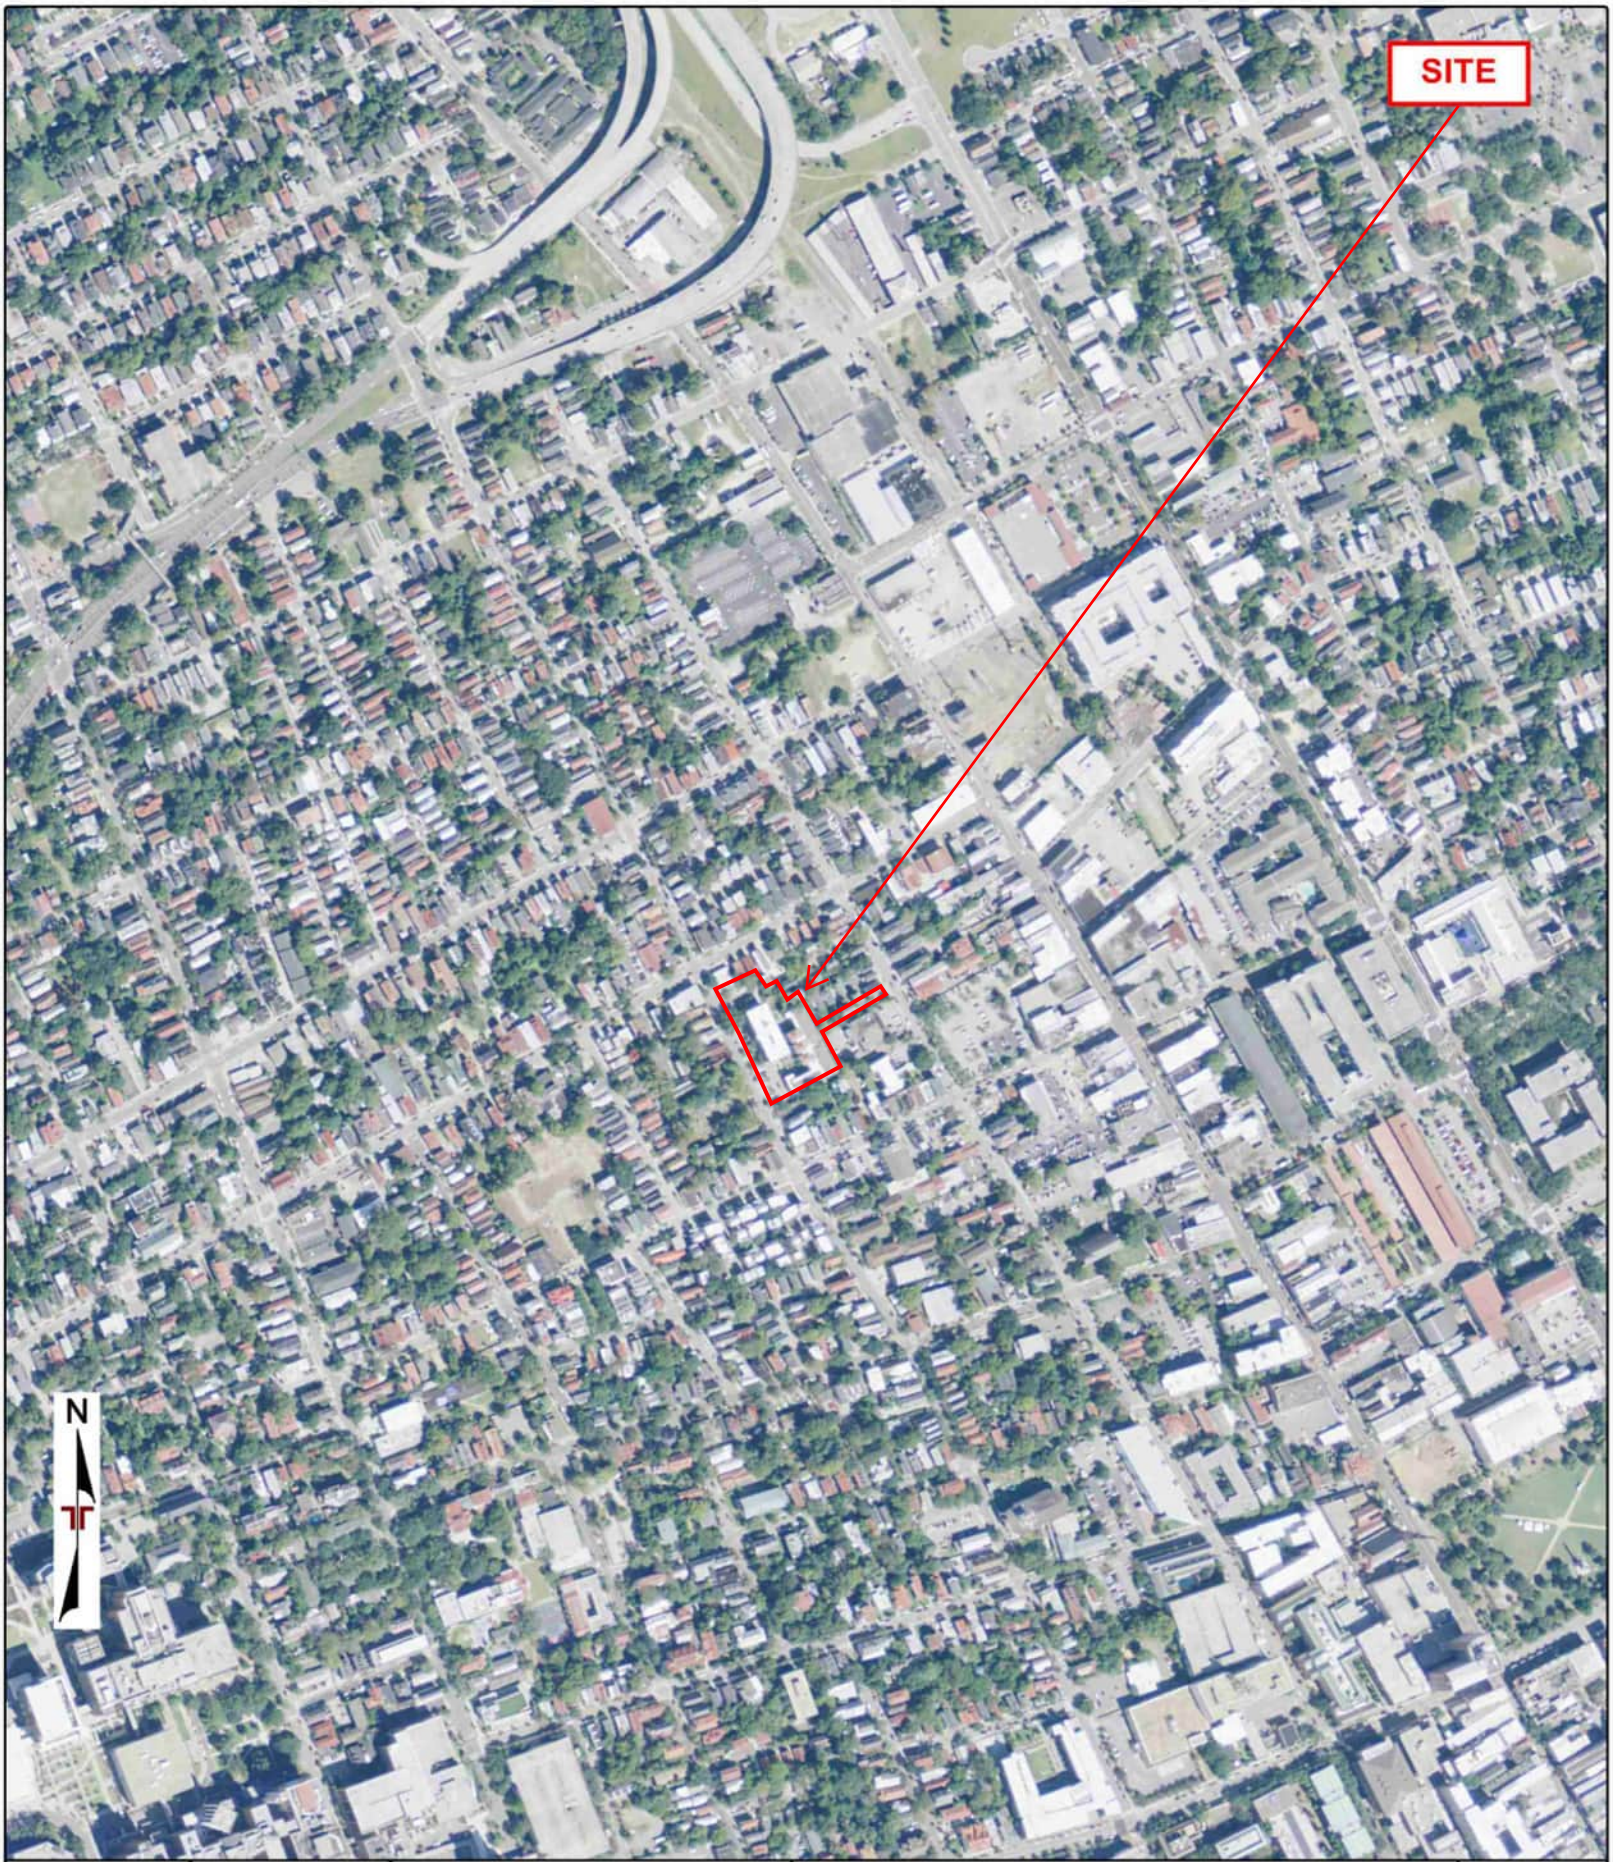


Project Manager: KLW	**Project No.** EN267072	Terracon 1800 Reynolds Ave North Charleston, South Carolina 29405	AERIAL PHOTO (2013 - USDA)	Appendix
Drawn by: ERIS	**Scale:** 1" = 2000'		Radcliffe Manor 200 Coming Street Charleston, South Carolina 29403	C
Checked by: KLW	**File Name:** 25040901125			
Approved by: AR	**Date:** April 1, 2026			

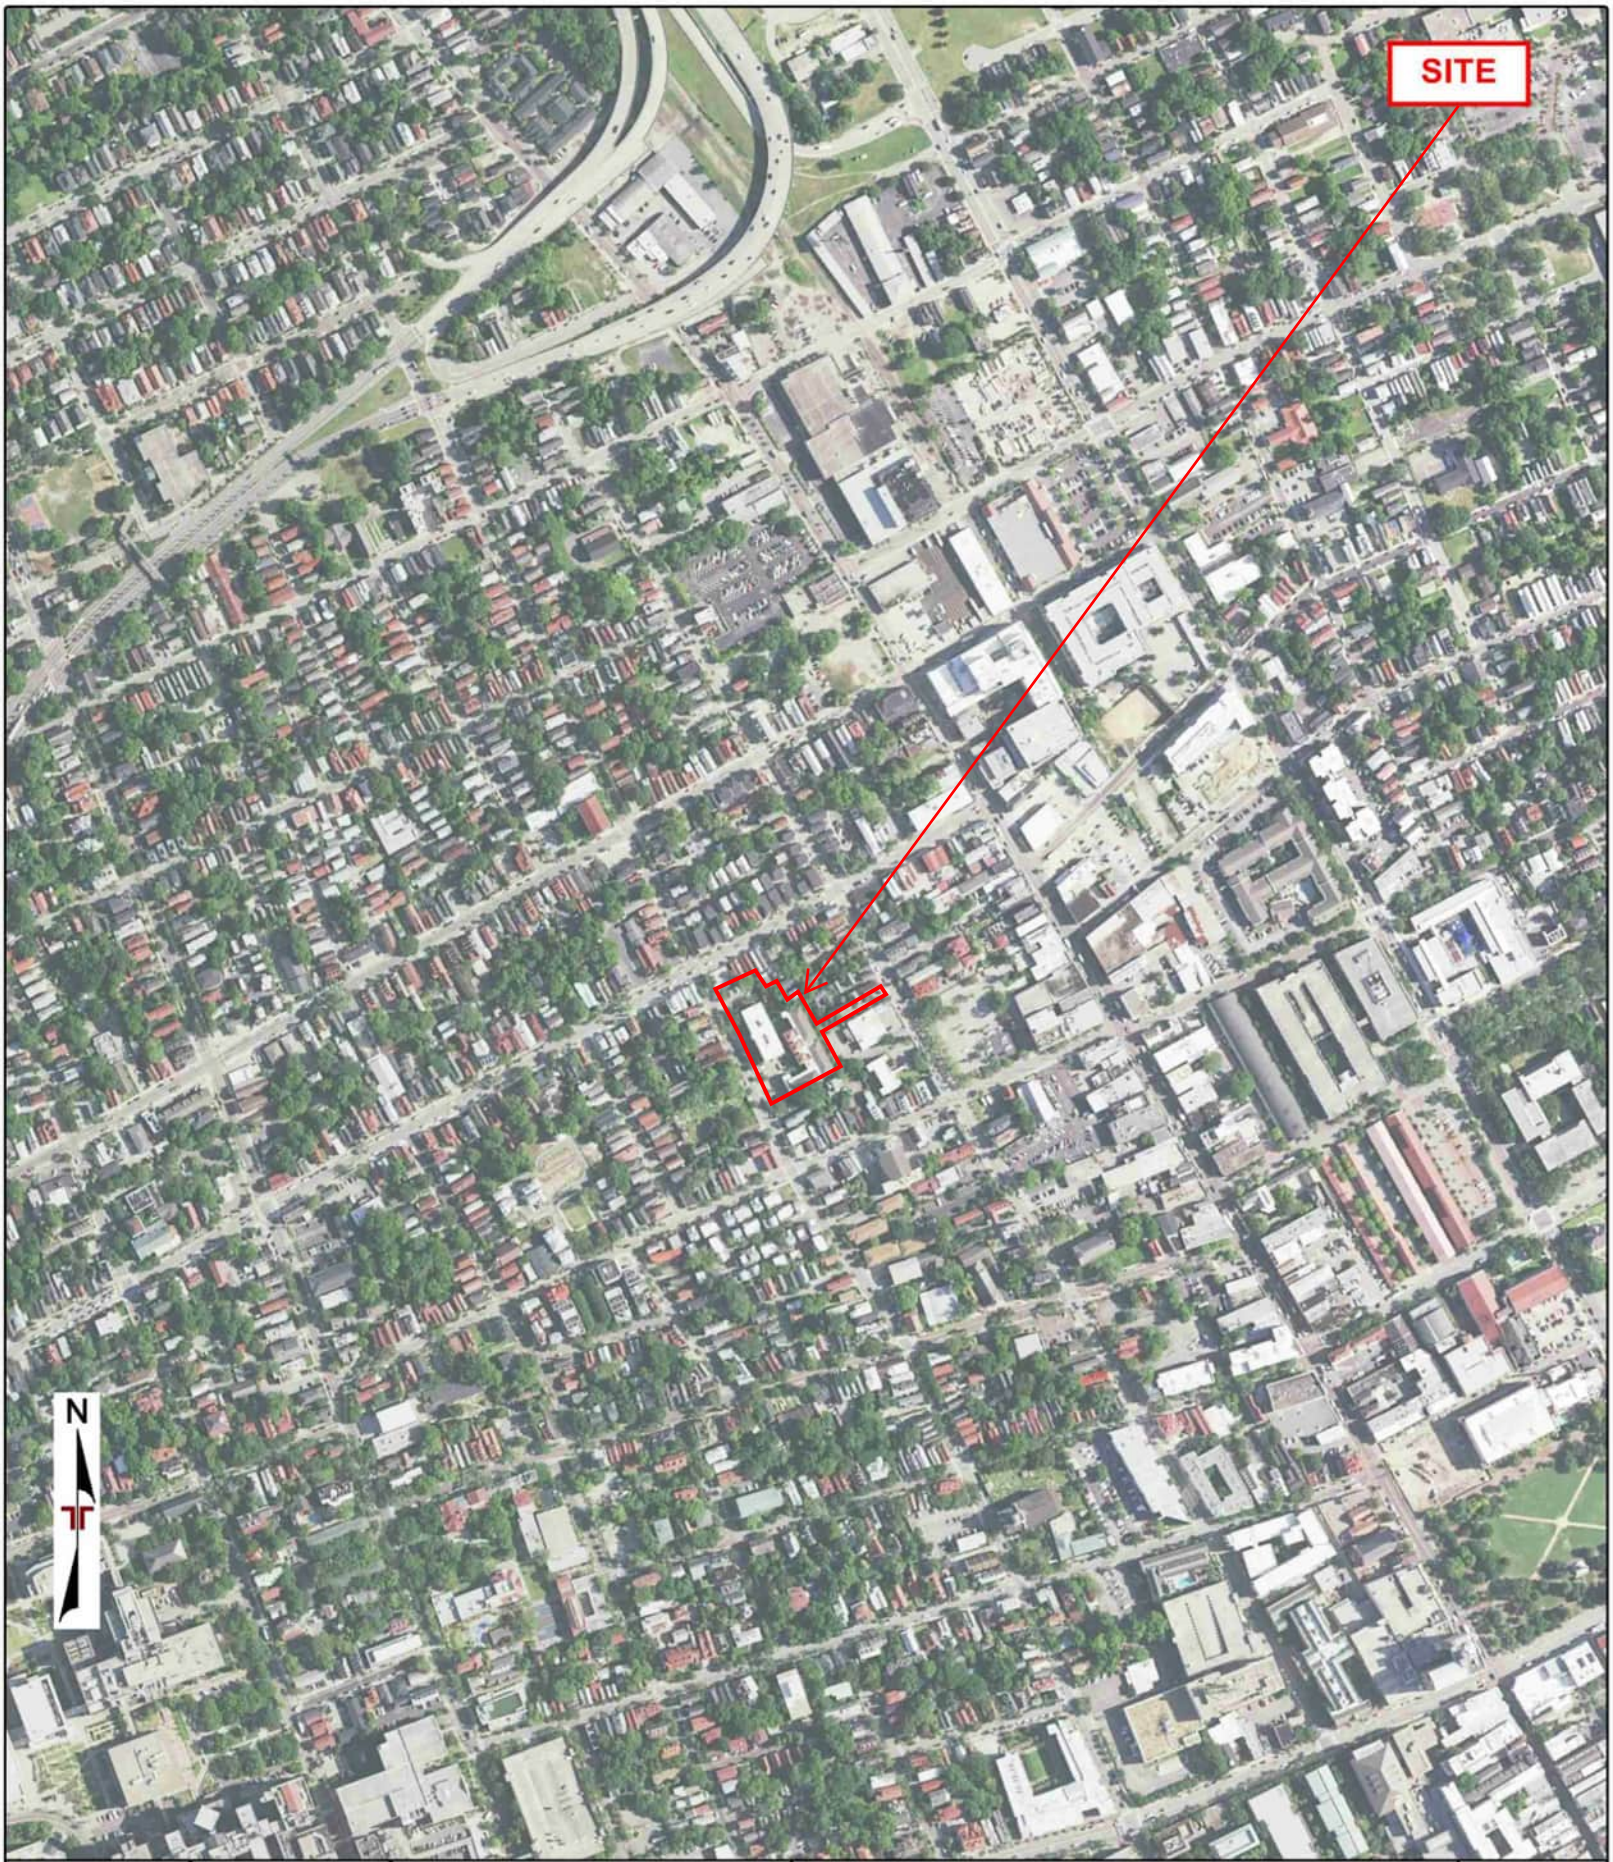


Project Manager: KLW	**Project No.** EN267072	Terracon 1800 Reynolds Ave North Charleston, South Carolina 29405	AERIAL PHOTO (2015 - USDA)	Appendix
Drawn by: ERIS	**Scale:** 1" = 2000'		Radcliffe Manor 200 Coming Street Charleston, South Carolina 29403	C
Checked by: KLW	**File Name:** 25040901125			
Approved by: AR	**Date:** April 1, 2026			

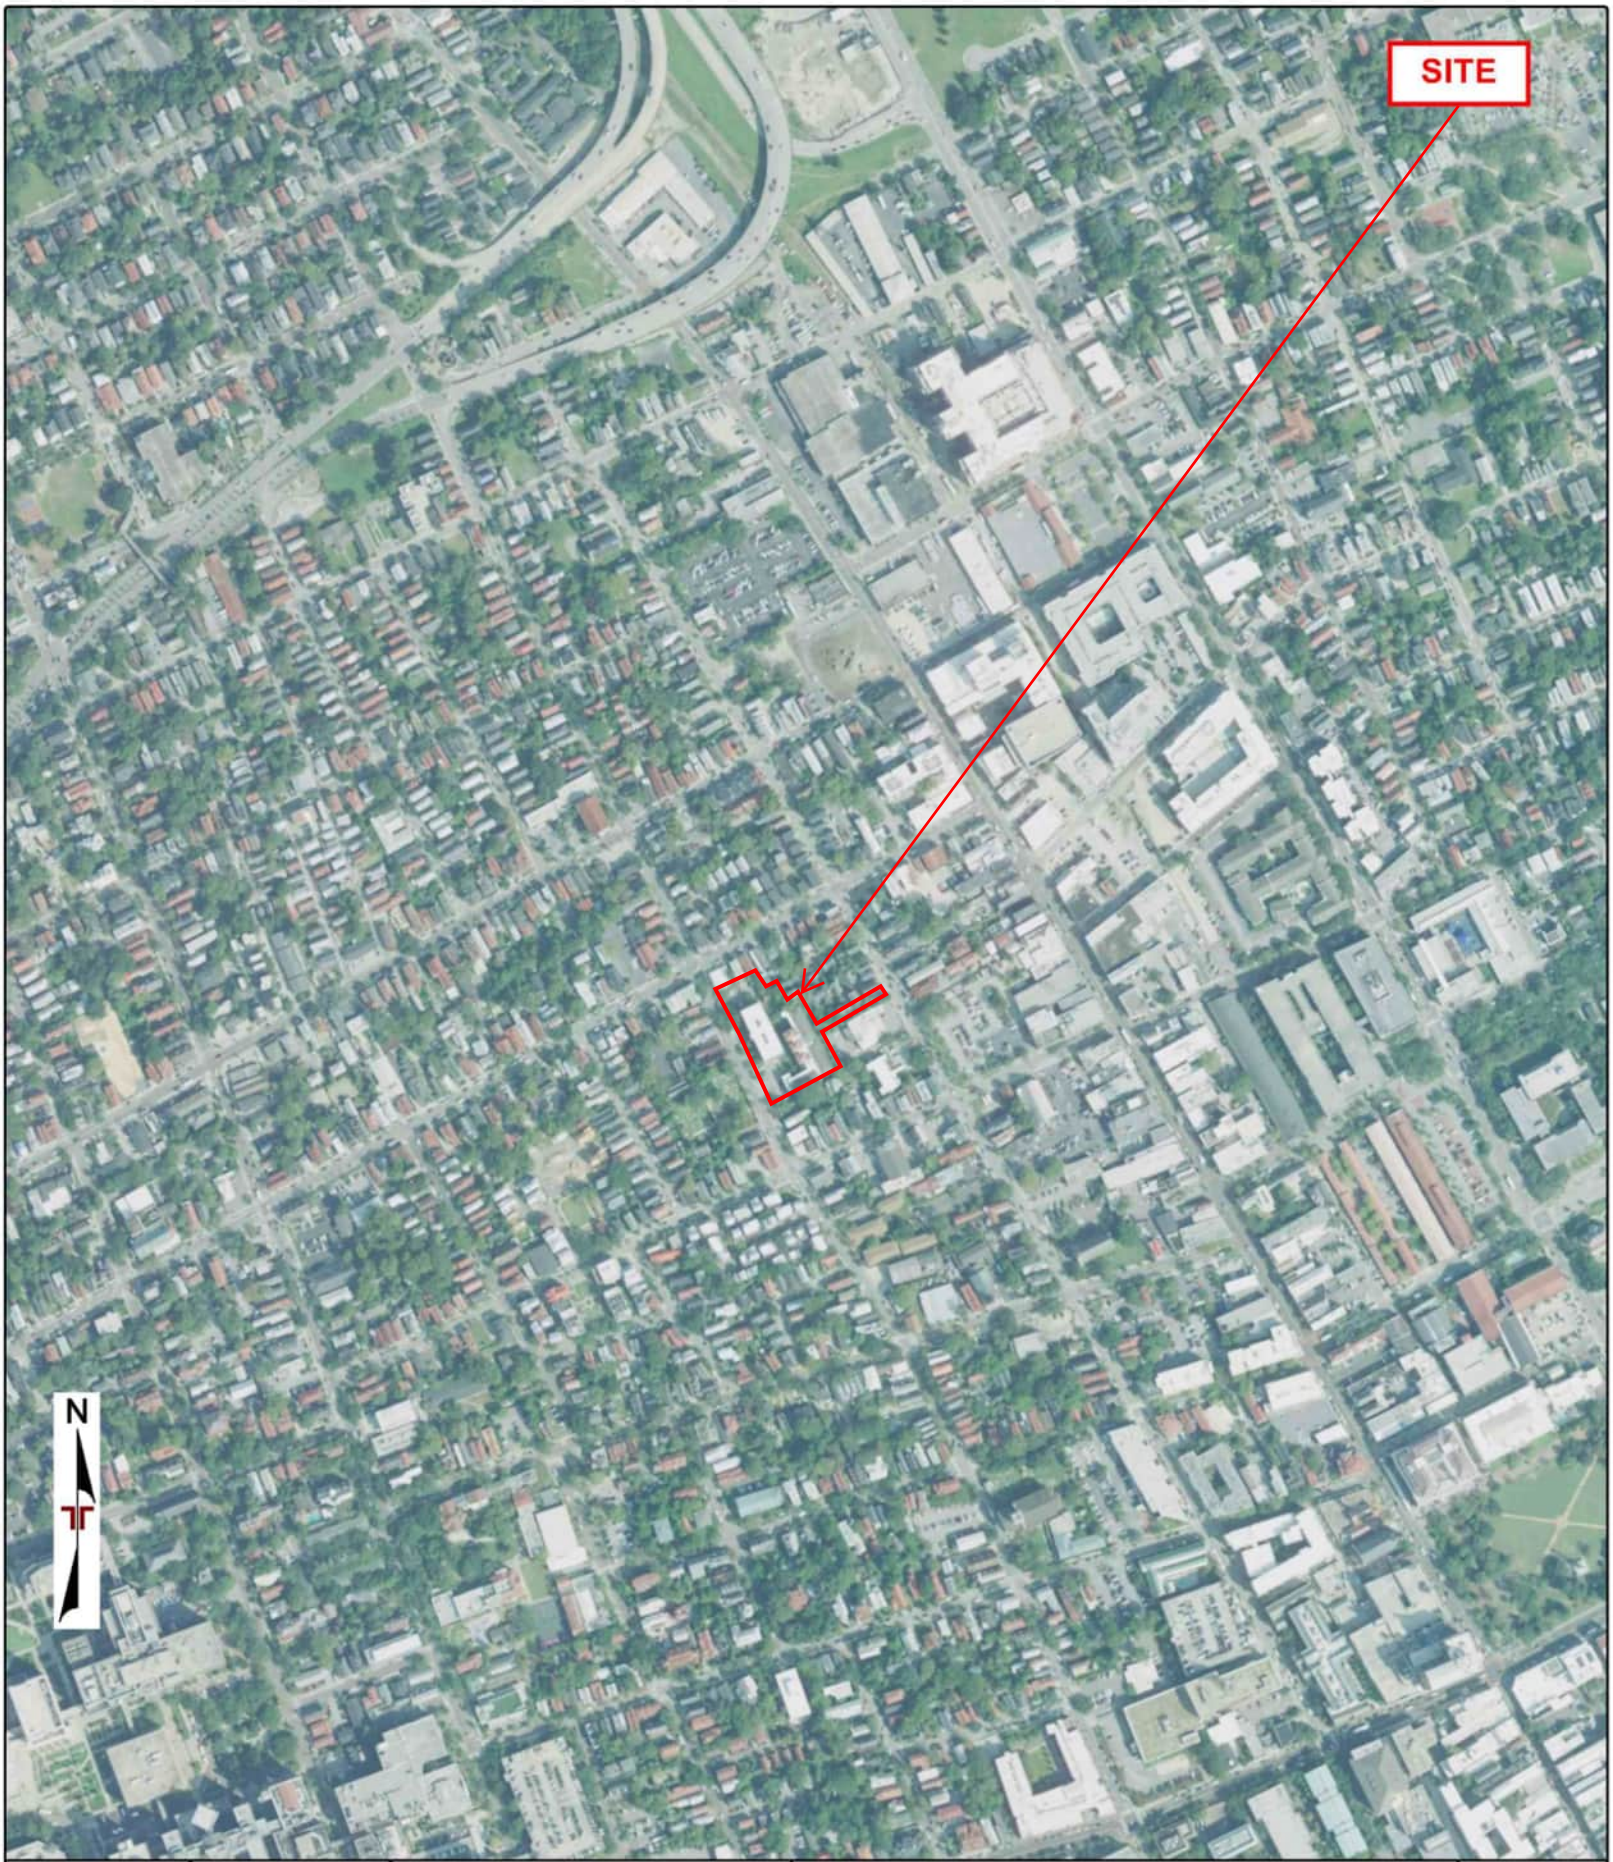


Project Manager: KLW	**Project No.** EN267072	Terracon 1800 Reynolds Ave North Charleston, South Carolina 29405	AERIAL PHOTO (2017 - USDA)	Appendix
Drawn by: ERIS	**Scale:** 1" = 2000'		Radcliffe Manor 200 Coming Street Charleston, South Carolina 29403	C
Checked by: KLW	**File Name:** 25040901125			
Approved by: AR	**Date:** April 1, 2026			

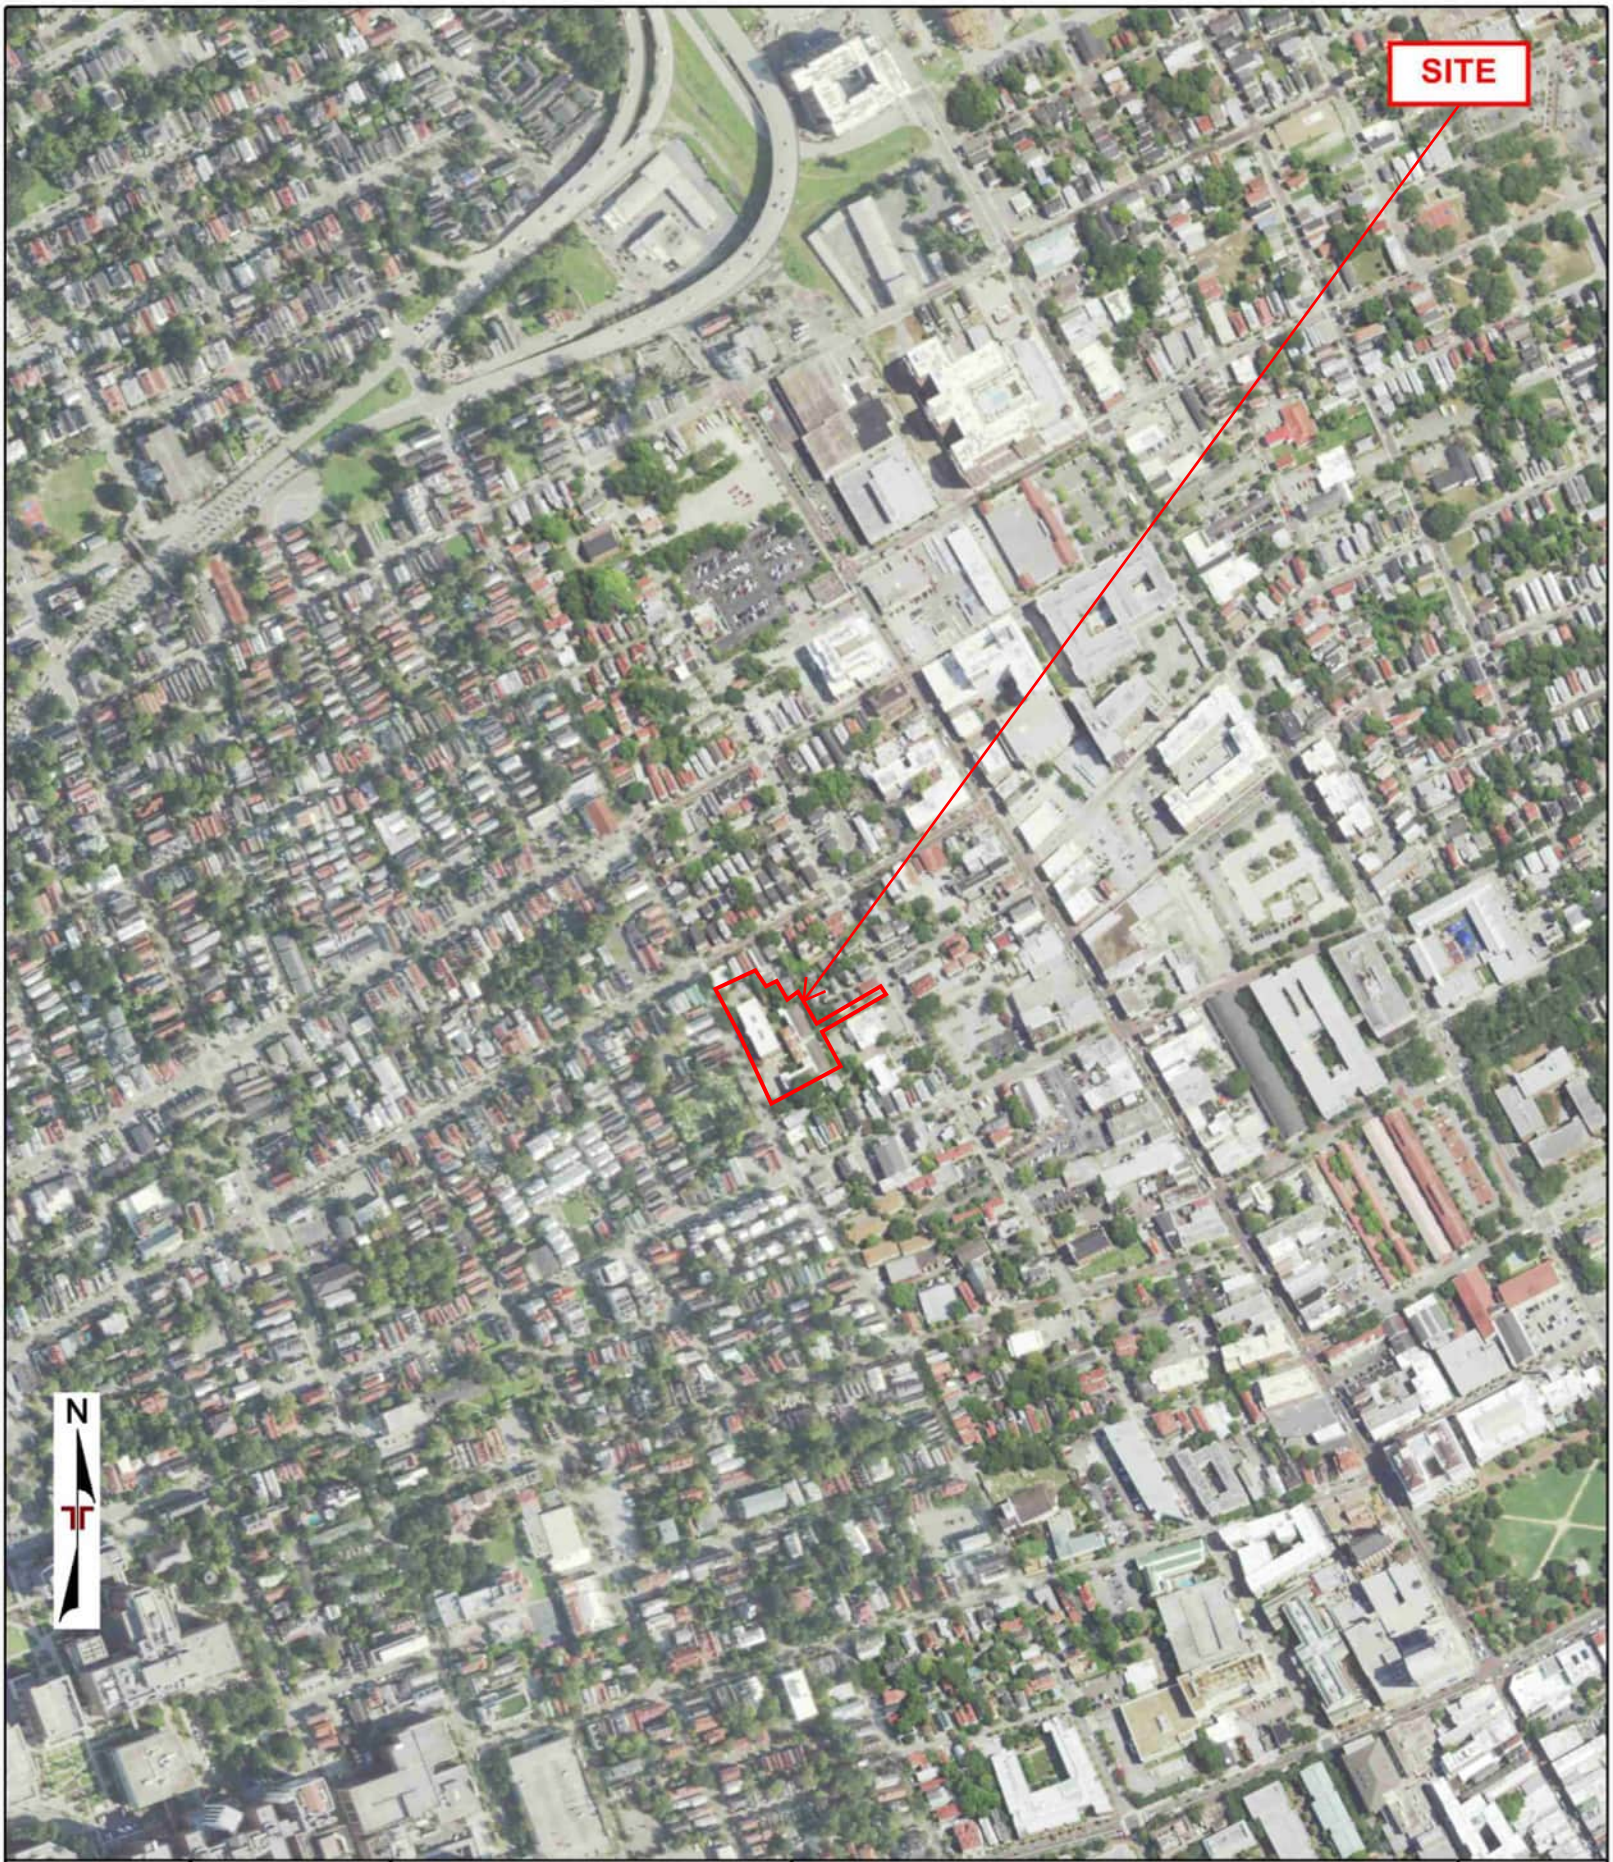


Project Manager: KLW	**Project No.** EN267072	Terracon 1800 Reynolds Ave North Charleston, South Carolina 29405	AERIAL PHOTO (2019 - USDA)	Appendix
Drawn by: ERIS	**Scale:** 1" = 2000'		Radcliffe Manor 200 Coming Street Charleston, South Carolina 29403	C
Checked by: KLW	**File Name:** 25040901125			
Approved by: AR	**Date:** April 1, 2026			

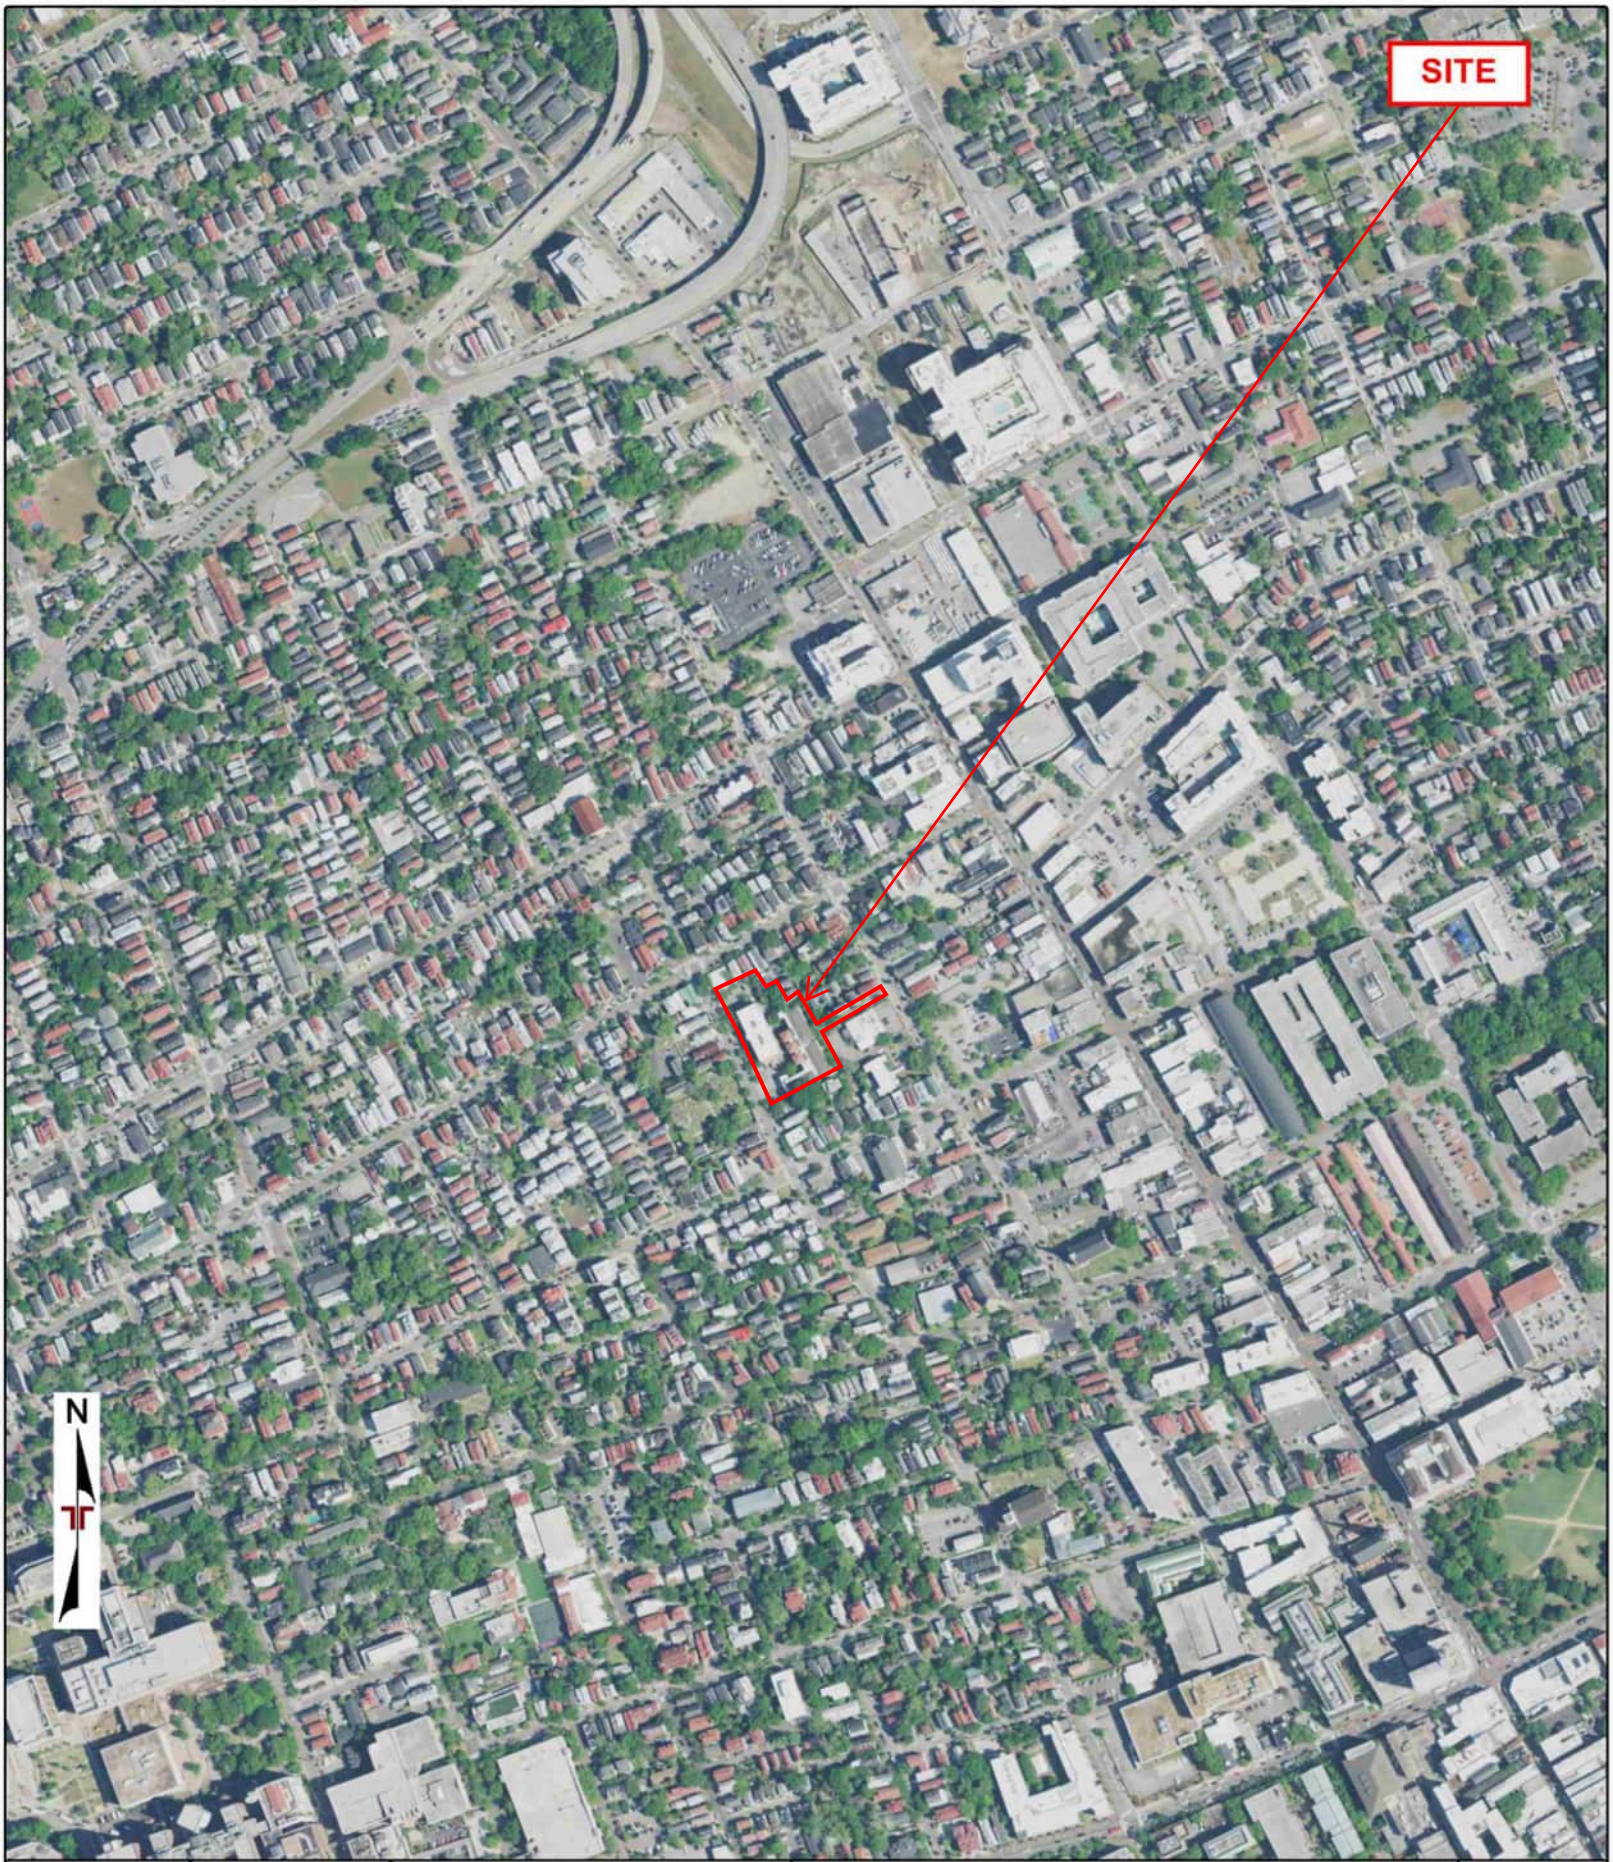

Project Manager: KLW	**Project No.** EN267072	Terracon 1800 Reynolds Ave North Charleston, South Carolina 29405	AERIAL PHOTO (2021 - USDA)	Appendix
Drawn by: ERIS	**Scale:** 1" = 2000'		Radcliffe Manor 200 Coming Street Charleston, South Carolina 29403	C
Checked by: KLW	**File Name:** 25040901125			
Approved by: AR	**Date:** April 1, 2026			

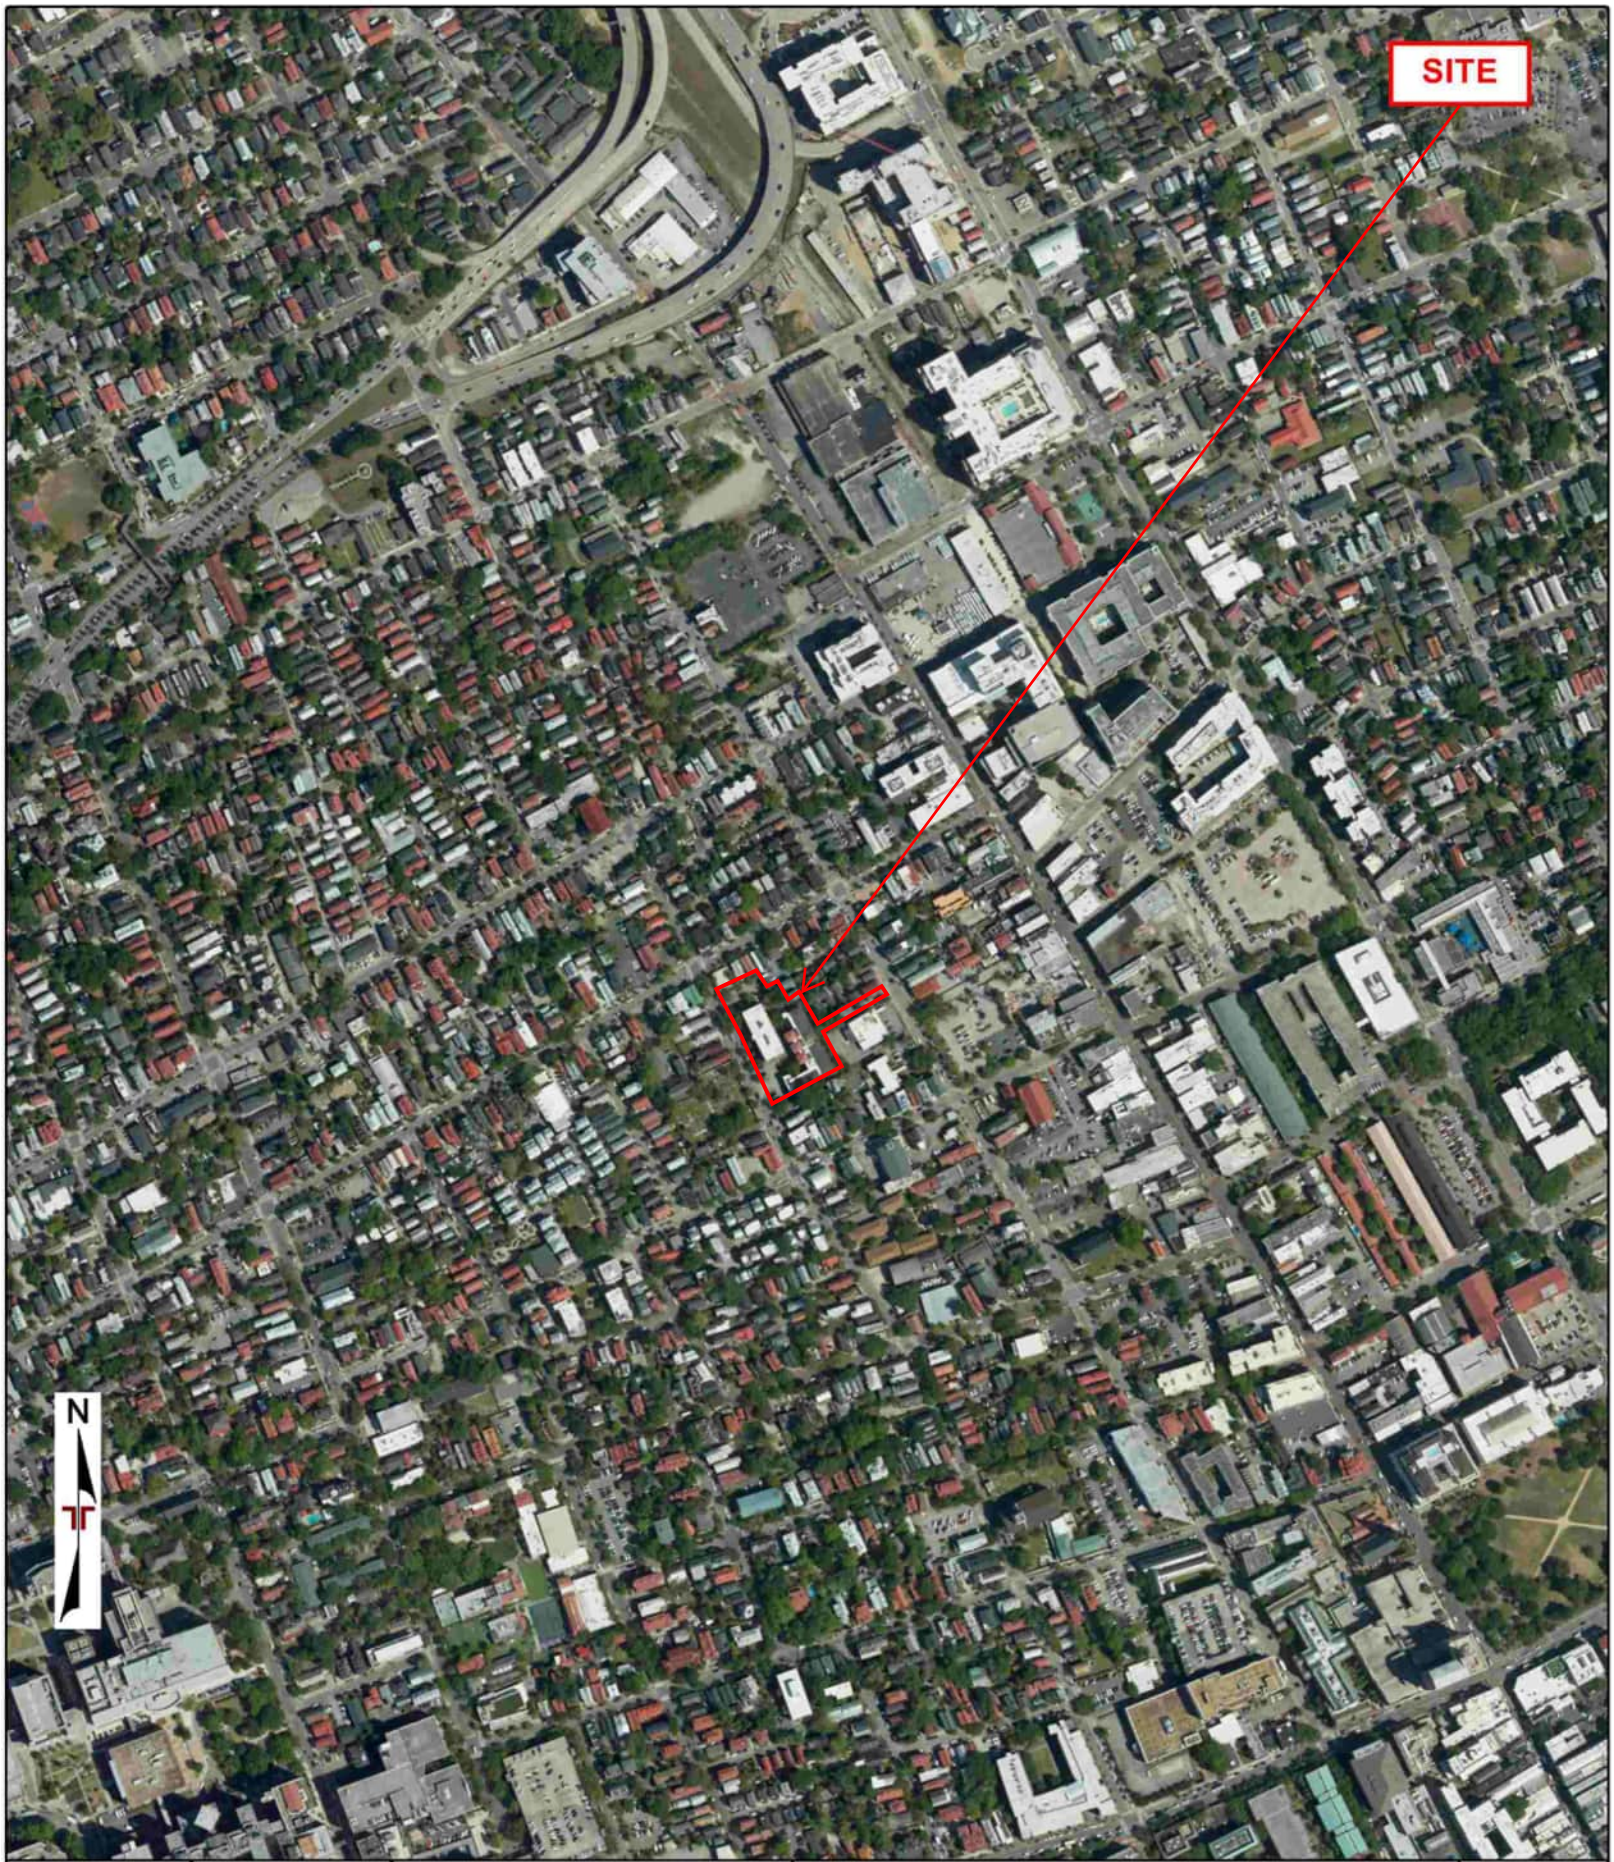

Project Manager: KLW	**Project No.** EN267072	Terracon 1800 Reynolds Ave North Charleston, South Carolina 29405	AERIAL PHOTO (2023 - USDA)	Appendix
Drawn by: ERIS	**Scale:** 1" = 2000'		Radcliffe Manor 200 Coming Street Charleston, South Carolina 29403	C
Checked by: KLW	**File Name:** 25040901125			
Approved by: AR	**Date:** April 1, 2026			

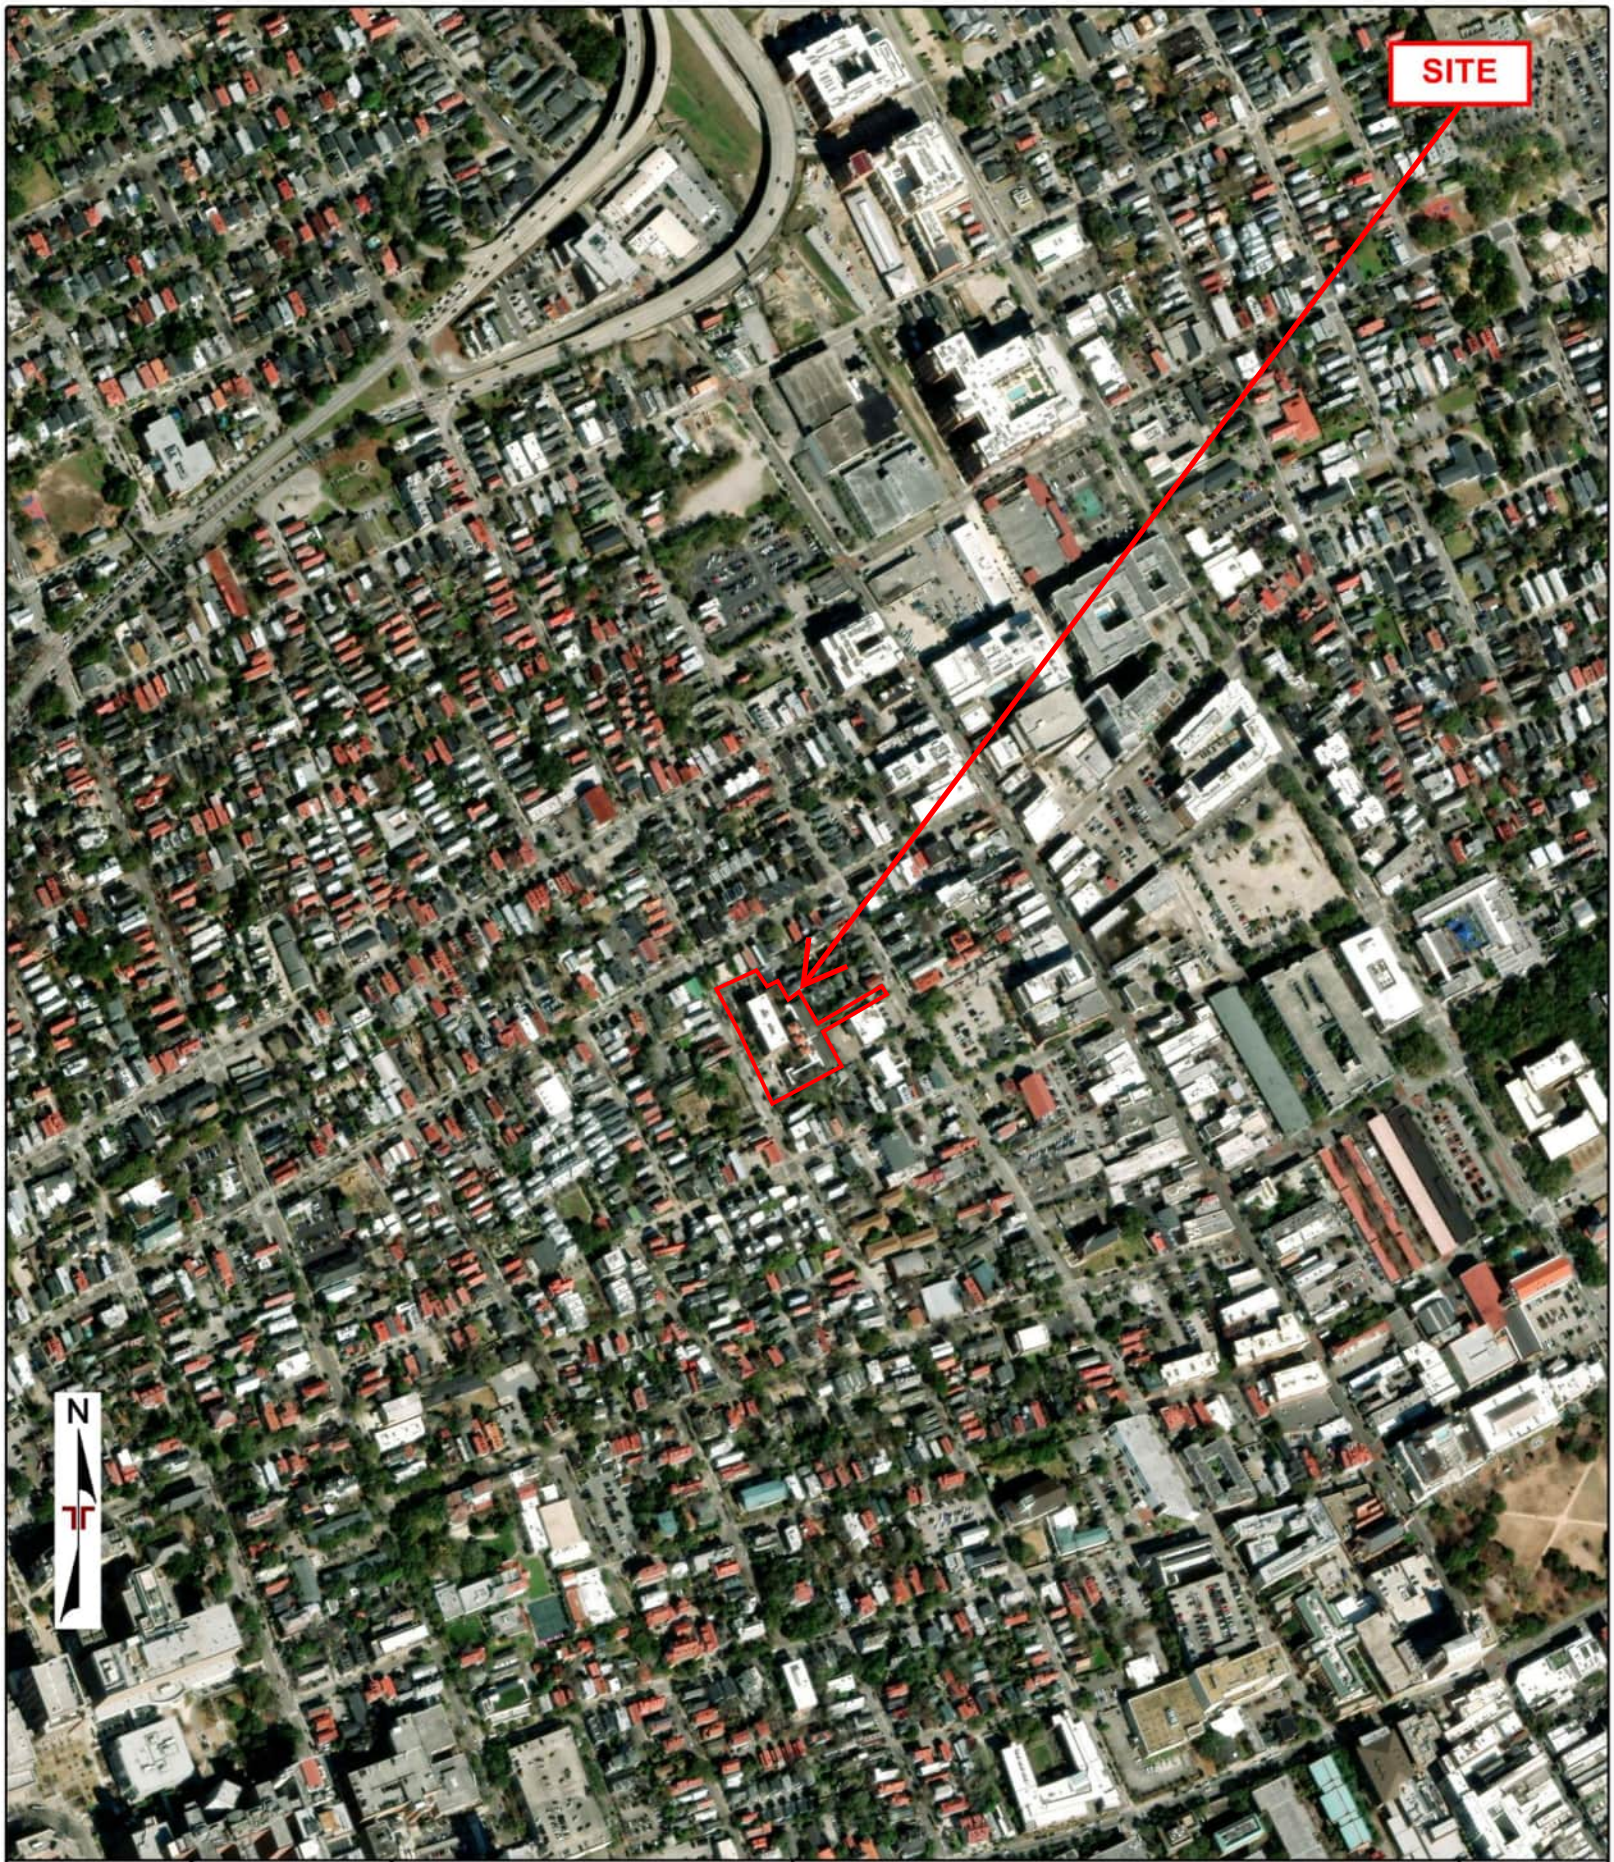

Project Manager: KLW	**Project No.** EN267072	Terracon 1800 Reynolds Ave North Charleston, South Carolina 29405	AERIAL PHOTO (2024 - MAXAR)	Appendix
Drawn by: ERIS	**Scale:** 1" = 2000'		Radcliffe Manor 200 Coming Street Charleston, South Carolina 29403	C
Checked by: KLW	**File Name:** 25040901125			
Approved by: AR	**Date:** April 1, 2026			

Search Results Summary

Date	Source	Comment
2023	DIGITAL BUSINESS DIRECTORY	
2020	DIGITAL BUSINESS DIRECTORY	
2016	DIGITAL BUSINESS DIRECTORY	
2012	DIGITAL BUSINESS DIRECTORY	
2008	DIGITAL BUSINESS DIRECTORY	
2003	DIGITAL BUSINESS DIRECTORY	
2000	DIGITAL BUSINESS DIRECTORY	
1995	CITY PUBLISHING CO	
1990	CITY PUBLISHING CO	
1985	HILLS	
1979	HILLS	
1973	CITY PUBLISHING CO	
1970	HILLS	
1968	HILLS	
1961	NELSONS	
1955	NELSONS	
1948	BALDWINS	
1942	BALDWINS	
1938	BALDWINS	
1934	SOUTHERN PRINTING AND PUBLISHING	
1929	WALSH	
1925	WALSH	

2023 COMING ST

SOURCE: DIGITAL BUSINESS DIRECTORY

186 **FORDHUM**...*RESTAURANTS*
188 **INEZ HULBERT**...*RESIDENTIAL*
188 **WALTER SMALLS JR**...*RESIDENTIAL*
190 **HAIR'S BEST BY MARK MORRIS**...*BEAUTY SALONS*
190 **HAIR'S BEST BY MARK MORRIS**...*HEALTH SPAS*
197 **ROY FULLER**...*RESIDENTIAL*
199 **BERNARD SMITH**...*RESIDENTIAL*
199 **EMILY MACON**...*RESIDENTIAL*
200 **ANDREA WRIGHT**...*RESIDENTIAL*
200 **BARBARA BROWN**...*RESIDENTIAL*
200 **BLONDELL WHITE**...*RESIDENTIAL*
200 **CAROLINE LELAND**...*RESIDENTIAL*
200 **CHRISTINE BROWN**...*RESIDENTIAL*
200 **EARLINE SCOTT**...*RESIDENTIAL*
200 **EDNA BROWN**...*RESIDENTIAL*
200 **EMILY LAPRINCE**...*RESIDENTIAL*
200 **ETHEL CURNELL**...*RESIDENTIAL*
200 **EVA MAZYCK**...*RESIDENTIAL*
200 **FRANKLIN SMITH**...*RESIDENTIAL*
200 **GAIL WILSON**...*RESIDENTIAL*
200 **GORDON WANNAMAKER**...*RESIDENTIAL*
200 **GUSSIE HEYWARD**...*RESIDENTIAL*
200 **LILLIE JOHNSON**...*RESIDENTIAL*
200 **LORETTA GIBBS**...*RESIDENTIAL*
200 **LOUISE STEWART**...*RESIDENTIAL*
200 **MARCELLA FREEMAN**...*RESIDENTIAL*
200 **MARY BLACK**...*RESIDENTIAL*
200 **PHYLISS PINCKNEY**...*RESIDENTIAL*
200 **RADCLIFF MANOR**...*APARTMENTS*
200 **RADCLIFFE MANOR**...*APARTMENTS*
200 **REBECCA MCDONALD**...*RESIDENTIAL*
200 **ROBERTA SMITH**...*RESIDENTIAL*
200 **RUBY MAEFIELDS**...*RESIDENTIAL*
200 **THELMA WHITNEY**...*RESIDENTIAL*
200 **VICKI RICKER**...*RESIDENTIAL*
200 **VIOLA SMALLS**...*RESIDENTIAL*
201 **WILLI NICHOLSON**...*RESIDENTIAL*
207 **JOHN KAY**...*RESIDENTIAL*
208 **STEMS**...*CANDY & CONFECTIONERYRETAIL*
208 **STEMS**...*FLORISTS-RETAIL*
210 **CAMERON WHITTEN**...*RESIDENTIAL*
210 **RED TRAINGLE LLC**...*FINANCIAL PLANNING CONSULTANTS*
210 **RED TRIANGLE LLC**...*BUSINESS MANAGEMENT CONSULTANTS*

2023 MORRIS ST

SOURCE: DIGITAL BUSINESS DIRECTORY

3 **MCLEOD LAW GROUP LLC**...*ATTORNEYS*
3 **MCLEOD LAW GROUP LLC**...*ASSOCIATIONS*
3 **SIMONS YOUNG + ASSOC LLC**...*NONCLASSIFIED ESTABLISHMENTS*
13 **MORRIS BROWN AME CHURCH**...*CHURCHES*
18 **CAROLYN WASHINGTON**...*RESIDENTIAL*
18 **JULIUS WASHINGTON**...*RESIDENTIAL*
18 **LILLIAN HOLMES**...*RESIDENTIAL*
25 **MORRIS STREET BAPTIST CHURCH**...*CLERGY*
25 **MORRIS STREET BAPTIST CHURCH**...*CHURCHES*
32 **DAVID BOATWRIGHT**...*RESIDENTIAL*
32 **MOLLY RIGHT**...*RESIDENTIAL*
34 **LANCIE AFFONSO**...*RESIDENTIAL*
37 **HAWKINS, SUELLEN**...*COUNSELING SERVICES*
37 **HAWKINS, SUELLEN**...*DRUG ABUSE & ADDICTION INFO & TREATMENT*
37 **HAWKINS, SUELLEN**...*PSYCHOTHERAPISTS*
37 **SUE HAWKINS**...*RESIDENTIAL*
37 **SUELLEN REISS**...*RESIDENTIAL*
39 **MALVERSE MIDDLETON**...*RESIDENTIAL*
42 **DAVE'S CARRY-OUT**...*CATERERS*
42 **DAVE'S CARRY-OUT**...*RESTAURANTS*
42 **DAVE'S CARRY-OUT**...*FOODS-CARRY OUT*
42 **MEL'S BEAUTY LOUNGE**...*HEALTH SPAS*
42 **MEL'S BEAUTY LOUNGE**...*BEAUTY SALONS*
45 **STEPHEN MICHAEL**...*RESIDENTIAL*
49 **ANNETTE SANDFORD-LOPEZ**...*RESIDENTIAL*
50 **BRIAN ZAPPALA**...*RESIDENTIAL*

2023 ST PHILLIP ST

SOURCE: DIGITAL BUSINESS DIRECTORY

103 **CHARLESTON SEWER DEPT**...*GOVERNMENT OFFICES-CITY, VILLAGE & TWP*
103 **CHARLESTON WATER SYSTEM**...*CITY GOVT-REGULATION/ADM-COMMS/UTILITIES*
103 **CHARLESTON WATER SYSTEM**...*WATER & SEWAGE COMPANIES-UTILITY*
103 **CHARLESTON WATER SYSTEM**...*TELEPHONE COMPANIES*
114 **WESTENDORFF**...*RESTAURANTS*
121 **SHIRLEY DALEY**...*RESIDENTIAL*
123 **BERNICE MILTON**...*RESIDENTIAL*
124 **DIANA HORNICK**...*RESIDENTIAL*
125 **FRANCIS OBONG**...*RESIDENTIAL*
136 **CATHOLIC CAMPUS MINISTRIES**...*RELIGIOUS ORGANIZATIONS*
136 **REDUX CONTEMPORARY ART CTR**...*NON-PROFIT ORGANIZATIONS*
136 **REDUX CONTEMPORARY ART CTR**...*ARTISTS-COMMERCIAL*
138 **THRIVE TOTAL WELLNESS**...*WELLNESS PROGRAMS*
139 **LAUREN FAIRLEY**...*RESIDENTIAL*
139 **P B D LLC**...*CONTRACTORS*
139 **PBD LLC**...*GENERAL CONTRACTORS*
141 **LYDIA SILFEN**...*RESIDENTIAL*
141 **MICHAEL HENDERSON**...*RESIDENTIAL*
143 **ANJACQUETTA SMITH**...*RESIDENTIAL*
143 **GLORIA C W DUNCAN**...*RESIDENTIAL*
143 **LINDA GREEN**...*RESIDENTIAL*
143 **MAE JAMISON**...*RESIDENTIAL*
143 **MARGIE HAMILTON**...*RESIDENTIAL*
143 **MAXINE WHEELER**...*RESIDENTIAL*
143 **NELLIE CONYERS**...*RESIDENTIAL*
143 **PHILLIP POPOFF**...*RESIDENTIAL*
145 **MARTHA CHITWOOD**...*RESIDENTIAL*
145 **PRINCE HALL LODGE NO 46**...*RESORTS*
145 **ST PHILLIP RESIDENTIAL LLC**...*REAL ESTATE*
150 **JIN YANG**...*RESIDENTIAL*
165 **MACEDONIA A M E CHURCH**...*CHURCHES*
165 **REID HOUSE OF CHRISTIAN SVC**...*SERVICES NEC*
174 **EVA CAPOZZOLA**...*RESIDENTIAL*
177 **MARY ANN LUTZ**...*RESIDENTIAL*
177 **STEWART FOSTER**...*RESIDENTIAL*
179 **JOSEPH LACKEY**...*RESIDENTIAL*
181 **JOHN FORNEY**...*RESIDENTIAL*
185 **CANNON BOROUGH COLLECTIVE**...*NONCLASSIFIED ESTABLISHMENTS*
189 **MIDTOWN CONDO'S POA**...*CONDOMINIUMS*
189 **MIDTOWN CONDOS**...*CONDOMINIUM MAINTENANCE*
193 **JAMAL TAHA**...*RESIDENTIAL*
194 **CHRISTIAN STEIN**...*RESIDENTIAL*
194 **NATHAN ROCHESTER**...*RESIDENTIAL*
197 **GEORGE REAVIS**...*RESIDENTIAL*
199 **BROWNS COURT BAKERY**...*BAKERS-RETAIL*
199 **COLEMAN PHOTOGRAPHY**...*PHOTOGRAPHERS-COMMERCIAL*
199 **COLEMAN PHOTOGRAPHY**...*EVENTS-SPECIAL*

2020 COMING ST

SOURCE: DIGITAL BUSINESS DIRECTORY

186 **FORDHUM**...*RESTAURANTS*
188 **INEZ HULBERT**...*RESIDENTIAL*
188 **WALTER SMALLS JR**...*RESIDENTIAL*
190 **HAIR'S BEST BY MARK MORRIS**...*HEALTH SPAS*
190 **HAIR'S BEST BY MARK MORRIS**...*BEAUTY SALONS*
197 **ROY FULLER**...*RESIDENTIAL*
199 **BERNARD SMITH**...*RESIDENTIAL*
199 **EMILY MACON**...*RESIDENTIAL*
200 **ANDREA WRIGHT**...*RESIDENTIAL*
200 **BARBARA BROWN**...*RESIDENTIAL*
200 **BLONDELL WHITE**...*RESIDENTIAL*
200 **CAROLINE LELAND**...*RESIDENTIAL*
200 **EARLINE SCOTT**...*RESIDENTIAL*
200 **EDNA BROWN**...*RESIDENTIAL*
200 **EMILY LAPRINCE**...*RESIDENTIAL*
200 **ETHEL CURNELL**...*RESIDENTIAL*
200 **EVA MAZYCK**...*RESIDENTIAL*
200 **FRANKLIN SMITH**...*RESIDENTIAL*
200 **GAIL WILSON**...*RESIDENTIAL*
200 **GORDON WANNAMAKER**...*RESIDENTIAL*
200 **GUSSIE HEYWARD**...*RESIDENTIAL*
200 **LILLIE JOHNSON**...*RESIDENTIAL*
200 **LORETTA GIBBS**...*RESIDENTIAL*
200 **LOUISE STEWART**...*RESIDENTIAL*
200 **MARCELLA FREEMAN**...*RESIDENTIAL*
200 **MARY BLACK**...*RESIDENTIAL*
200 **PHYLISS PINCKNEY**...*RESIDENTIAL*
200 **RADCLIFF MANOR**...*APARTMENTS*
200 **RADCLIFFE MANOR**...*APARTMENTS*
200 **REBECCA MCDONALD**...*RESIDENTIAL*
200 **ROBERTA SMITH**...*RESIDENTIAL*
200 **RUBY MAEFIELDS**...*RESIDENTIAL*
200 **THELMA WHITNEY**...*RESIDENTIAL*
200 **VICKI RICKER**...*RESIDENTIAL*
200 **VIOLA SMALLS**...*RESIDENTIAL*
201 **WILLI NICHOLSON**...*RESIDENTIAL*
207 **JOHN KAY**...*RESIDENTIAL*
208 **STEMS**...*CANDY & CONFECTIONERYRETAIL*
208 **STEMS**...*FLORISTS-RETAIL*
210 **CAMERON WHITTEN**...*RESIDENTIAL*
210 **RED TRAINGLE LLC**...*FINANCIAL PLANNING CONSULTANTS*
210 **RED TRIANGLE LLC**...*BUSINESS MANAGEMENT CONSULTANTS*

2020 MORRIS ST

SOURCE: DIGITAL BUSINESS DIRECTORY

3 **MCLEOD LAW GROUP LLC**...*ATTORNEYS*
3 **MCLEOD LAW GROUP LLC**...*ASSOCIATIONS*
3 **SIMONS YOUNG + ASSOC LLC**...*NONCLASSIFIED ESTABLISHMENTS*
13 **MORRIS BROWN AME CHURCH**...*CHURCHES*
18 **CAROLYN WASHINGTON**...*RESIDENTIAL*
18 **JULIUS WASHINGTON**...*RESIDENTIAL*
18 **LILLIAN HOLMES**...*RESIDENTIAL*
25 **MORRIS STREET BAPTIST CHURCH**...*CLERGY*
25 **MORRIS STREET BAPTIST CHURCH**...*CHURCHES*
32 **DAVID BOATWRIGHT**...*RESIDENTIAL*
32 **MOLLY RIGHT**...*RESIDENTIAL*
37 **SUE HAWKINS**...*RESIDENTIAL*
39 **MALVERSE MIDDLETON**...*RESIDENTIAL*
42 **DAVE'S CARRY-OUT**...*RESTAURANTS*
42 **DAVE'S CARRY-OUT**...*CATERERS*
42 **DAVE'S CARRY-OUT**...*FOODS-CARRY OUT*
42 **MEL'S BEAUTY LOUNGE**...*BEAUTY SALONS*
42 **MEL'S BEAUTY LOUNGE**...*HEALTH SPAS*
45 **STEPHEN MICHAEL**...*RESIDENTIAL*
49 **ANNETTE SANDFORD-LOPEZ**...*RESIDENTIAL*
50 **BRIAN ZAPPALA**...*RESIDENTIAL*

2020 ST PHILLIP ST

SOURCE: DIGITAL BUSINESS DIRECTORY

103 **CHARLESTON SEWER DEPT**...*GOVERNMENT OFFICES-CITY, VILLAGE & TWP*
103 **CHARLESTON WATER SYSTEM**...*CITY GOVT-REGULATION/ADM-COMMS/UTILITIES*
103 **CHARLESTON WATER SYSTEM**...*WATER & SEWAGE COMPANIES-UTILITY*
103 **CHARLESTON WATER SYSTEM**...*TELEPHONE COMPANIES*
114 **WESTENDORFF**...*RESTAURANTS*
121 **SHIRLEY DALEY**...*RESIDENTIAL*
124 **DIANA HORNICK**...*RESIDENTIAL*
125 **FRANCIS OBONG**...*RESIDENTIAL*
136 **CATHOLIC CAMPUS MINISTRIES**...*RELIGIOUS ORGANIZATIONS*
136 **MARIAH CHANNING**...*PHOTOGRAPHERS-PORTRAIT*
136 **REDUX CONTEMPORARY ART CTR**...*ARTISTS-COMMERCIAL*
136 **REDUX CONTEMPORARY ART CTR**...*NON-PROFIT ORGANIZATIONS*
139 **LAUREN FAIRLEY**...*RESIDENTIAL*
139 **P B D LLC**...*CONTRACTORS*
139 **PBD LLC**...*GENERAL CONTRACTORS*
141 **LYDIA SILFEN**...*RESIDENTIAL*
141 **MICHAEL HENDERSON**...*RESIDENTIAL*
143 **ANJACQUETTA SMITH**...*RESIDENTIAL*
143 **GLORIA C W DUNCAN**...*RESIDENTIAL*
143 **LINDA GREEN**...*RESIDENTIAL*
143 **MAE JAMISON**...*RESIDENTIAL*
143 **MARGIE HAMILTON**...*RESIDENTIAL*
143 **MAXINE WHEELER**...*RESIDENTIAL*
143 **NELLIE CONYERS**...*RESIDENTIAL*
143 **PHILLIP POPOFF**...*RESIDENTIAL*
145 **MARTHA CHITWOOD**...*RESIDENTIAL*
145 **PRINCE HALL LODGE NO 46**...*RESORTS*
145 **ST PHILLIP RESIDENTIAL LLC**...*REAL ESTATE*
150 **JIN YANG**...*RESIDENTIAL*
165 **MACEDONIA A M E CHURCH**...*CHURCHES*
174 **EVA CAPOZZOLA**...*RESIDENTIAL*
177 **MARY ANN LUTZ**...*RESIDENTIAL*
177 **STEWART FOSTER**...*RESIDENTIAL*
179 **JOSEPH LACKEY**...*RESIDENTIAL*
181 **JOHN FORNEY**...*RESIDENTIAL*
185 **ALLONEWORD DESIGN**...*NONCLASSIFIED ESTABLISHMENTS*
185 **CANNON BOROUGH COLLECTIVE**...*NONCLASSIFIED ESTABLISHMENTS*
189 **MIDTOWN CONDO'S POA**...*CONDOMINIUMS*
189 **MIDTOWN CONDOS**...*CONDOMINIUM MAINTENANCE*
194 **CHRISTIAN STEIN**...*RESIDENTIAL*
194 **NATHAN ROCHESTER**...*RESIDENTIAL*
197 **GEORGE REAVIS**...*RESIDENTIAL*
199 **BROWNS COURT BAKERY**...*BAKERS-RETAIL*
199 **COLEMAN PHOTOGRAPHY**...*PHOTOGRAPHERS-COMMERCIAL*
199 **COLEMAN PHOTOGRAPHY**...*EVENTS-SPECIAL*

2016 COMING ST

SOURCE: DIGITAL BUSINESS DIRECTORY

185	**CHRISTOPHER LOUVIERE**	*RESIDENTIAL*
186	**TWO BOROUGHS LARDER**	*RESTAURANTS*
188	**INEZ HULBERT**	*RESIDENTIAL*
188	**WALTER SMALLS JR**	*RESIDENTIAL*
189	**COMING STREET CEMETERY**	*CEMETERIES*
190	**HAIR'S BEST BY MARK MORRIS**	*BEAUTY SALONS*
197	**ROY FULLER**	*RESIDENTIAL*
199	**EMILY MACON**	*RESIDENTIAL*
200	**ANDREA WRIGHT**	*RESIDENTIAL*
200	**BARBARA BROWN**	*RESIDENTIAL*
200	**BLONDELL WHITE**	*RESIDENTIAL*
200	**CAROLINE LELAND**	*RESIDENTIAL*
200	**CHRISTINE BROWN**	*RESIDENTIAL*
200	**CONSTANCE BROWN**	*RESIDENTIAL*
200	**DOROTHY WRIGHT**	*RESIDENTIAL*
200	**EDNA BROWN**	*RESIDENTIAL*
200	**EMILY LAPRINCE**	*RESIDENTIAL*
200	**EVA MAZYCK**	*RESIDENTIAL*
200	**GAIL WILSON**	*RESIDENTIAL*
200	**GUSSIE HEYWARD**	*RESIDENTIAL*
200	**LILLIE JOHNSON**	*RESIDENTIAL*
200	**LORETTA GIBBS**	*RESIDENTIAL*
200	**LOUISE STEWART**	*RESIDENTIAL*
200	**MARCELLA FREEMAN**	*RESIDENTIAL*
200	**MARIE MAZYCK**	*RESIDENTIAL*
200	**PHYLISS PINCKNEY**	*RESIDENTIAL*
200	**RADCLIFFE MANOR**	*APARTMENTS*
200	**REBECCA MCDONALD**	*RESIDENTIAL*
200	**ROBERTA SMITH**	*RESIDENTIAL*
200	**RUBY MAEFIELDS**	*RESIDENTIAL*
200	**SHARON PINCKNEY**	*RESIDENTIAL*
200	**THELMA WHITNEY**	*RESIDENTIAL*
200	**VICKI RICKER**	*RESIDENTIAL*
200	**VIOLA SMALLS**	*RESIDENTIAL*
201	**WILLI NICHOLSON**	*RESIDENTIAL*
207	**JOHN KAY**	*RESIDENTIAL*
208	**STEMS**	*FLORISTS-RETAIL*
210	**RED TRAINGLE LLC**	*FINANCIAL PLANNING CONSULTANTS*

2016 MORRIS ST

SOURCE: DIGITAL BUSINESS DIRECTORY

3	**MCLEOD LAW GROUP LLC**	*ATTORNEYS*
13	**MORRIS BROWN AME CHURCH**	*CHURCHES*
18	**CAROLYN WASHINGTON**	*RESIDENTIAL*
18	**JULIUS WASHINGTON**	*RESIDENTIAL*
25	**MORRIS STREET BAPTIST CHURCH**	*CLERGY*
25	**MORRIS STREET BAPTIST CHURCH**	*CHURCHES*
32	**DAVID BOATWRIGHT**	*RESIDENTIAL*
37	**SUE HAWKINS**	*RESIDENTIAL*
39	**MALVERSE MIDDLETON**	*RESIDENTIAL*
42	**DAVE'S CARRY-OUT**	*RESTAURANTS*
42	**MEL'S BEAUTY LOUNGE**	*BEAUTY SALONS*
44	**ROTI ROLLS**	*FOOD SERVICE CONTRACTORS*
45	**STEPHEN MICHAEL**	*RESIDENTIAL*
49	**ANNETTE SANDFORD-LOPEZ**	*RESIDENTIAL*
50	**BRIAN ZAPPALA**	*RESIDENTIAL*

2016 ST PHILLIP ST

SOURCE: DIGITAL BUSINESS DIRECTORY

103 **CHARLESTON WATER SYSTEM**...*CITY GOVT-REGULATION/ADM-COMMS/UTILITIES*
114 **WESTENDORFF**...*RESTAURANTS*
124 **DIANA HORNICK**...*RESIDENTIAL*
125 **FRANCIS OBONG**...*RESIDENTIAL*
134 **ST PATRICK'S CATHOLIC CHURCH**...*CHURCHES*
136 **MARIAH CHANNING**...*PHOTOGRAPHERS-PORTRAIT*
136 **REDUX CONTEMPORARY ART CTR**...*ARTISTS-COMMERCIAL*
139 **LAUREN FAIRLEY**...*RESIDENTIAL*
139 **P B D LLC**...*CONTRACTORS*
141 **LYDIA SILFEN**...*RESIDENTIAL*
141 **MICHAEL HENDERSON**...*RESIDENTIAL*
143 **ANJACQUETTA SMITH**...*RESIDENTIAL*
143 **GLORIA C W DUNCAN**...*RESIDENTIAL*
143 **KARL GILMORE**...*RESIDENTIAL*
143 **LINDA GREEN**...*RESIDENTIAL*
143 **MAE JAMISON**...*RESIDENTIAL*
143 **MARGIE HAMILTON**...*RESIDENTIAL*
143 **MAXINE WHEELER**...*RESIDENTIAL*
143 **NELLIE CONYERS**...*RESIDENTIAL*
145 **PRINCE HALL LODGE NO 46**...*RESORTS*
145 **ST PHILLIP RESIDENTIAL LLC**...*REAL ESTATE*
150 **JIN YANG**...*RESIDENTIAL*
165 **MACEDONIA A M E CHURCH**...*CHURCHES*
165 **REID HOUSE OF CHRISTIAN SVC**...*SENIOR CITIZENS SERVICE*
165 **THERAPEUTIC INTERVENTION SVC**...*HOME HEALTH SERVICE*
174 **EVA CAPOZZOLA**...*RESIDENTIAL*
177 **MARY ANN LUTZ**...*RESIDENTIAL*
177 **STEWART FOSTER**...*RESIDENTIAL*
181 **JOHN FORNEY**...*RESIDENTIAL*
189 **MIDTOWN CONDOS**...*CONDOMINIUM MAINTENANCE*
194 **CHRISTIAN STEIN**...*RESIDENTIAL*
194 **NATHAN ROCHESTER**...*RESIDENTIAL*
197 **GEORGE REAVIS**...*RESIDENTIAL*
199 **BROWNS COURT BAKERY**...*BAKERS-RETAIL*
199 **COLEMAN PHOTOGRAPHY**...*EVENTS-SPECIAL*

2012 COMING ST

SOURCE: DIGITAL BUSINESS DIRECTORY

188 **INEZ HULBERT**...*RESIDENTIAL*
188 **WALTER SMALLS**...*RESIDENTIAL*
190 **HAIR'S BEST BY MARK MORRIS**...*BEAUTY SALONS*
197 **ALSTON YATES**...*RESIDENTIAL*
197 **JAMES WOOTEN**...*RESIDENTIAL*
197 **MARK MORRIS**...*RESIDENTIAL*
197 **NICK PARISI**...*RESIDENTIAL*
197 **RAN WOOTEN**...*RESIDENTIAL*
199 **BERNARD SMITH**...*RESIDENTIAL*
199 **SMITH BERNARD**...*RESIDENTIAL*
200 **CAROLINE LELAND**...*RESIDENTIAL*
200 **DELORES THOMPSON**...*RESIDENTIAL*
200 **LEROY SMALLS**...*RESIDENTIAL*
200 **MAGGIC LIVINGSTON**...*RESIDENTIAL*
200 **MAGGIE LIVINGSTON**...*RESIDENTIAL*
200 **RADCLIFF MANOR**...*APARTMENTS*
205 **MAE MITCHELL**...*RESIDENTIAL*
208 **STEMS LLC**...*FLORISTS-RETAIL*
210 **RED TRAINGLE LLC**...*FINANCIAL PLANNING CONSULTANTS*

2012 MORRIS ST

SOURCE: DIGITAL BUSINESS DIRECTORY

13 **JOSEPH DARBY**...*RESIDENTIAL*
13 **MORRIS BROWN AME CHURCH**...*CHURCHES*
18 **CAROLYN WASHINGTON**...*RESIDENTIAL*
18 **DAN WASHINGTON**...*RESIDENTIAL*
18 **JULIUS WASHINGTON**...*RESIDENTIAL*
18 **LILLIAN HOLMES**...*RESIDENTIAL*
25 **LEONARD GRIFFIN**...*RESIDENTIAL*
25 **MORRIS STREET BAPTIST CHURCH**...*CHURCHES*
32 **AUBREY ALVEY**...*RESIDENTIAL*
32 **DAVID BOATWRIGHT**...*RESIDENTIAL*
32 **MALCOLM BOREN**...*RESIDENTIAL*
32 **MOLLY BOREN**...*RESIDENTIAL*
37 **C HAIRFIELD**...*RESIDENTIAL*
37 **SUELLEN HAWKINS**...*RESIDENTIAL*
42 **DAVE'S CARRY-OUT**...*RESTAURANTS*
42 **MEL'S BEAUTY LOUNGE**...*BEAUTY SALONS*
44 **BYRD HOUSE PUBLIC RELATIONS**...*PUBLIC RELATIONS COUNSELORS*
44 **FOX INTERIORS**...*INTERIOR DECORATORS DESIGN & CONSULTANTS*

2012 ST PHILLIP ST

SOURCE: DIGITAL BUSINESS DIRECTORY

103 **CHARLESTON SEWER DEPT**...*GOVERNMENT OFFICES-CITY, VILLAGE & TWP*
103 **CHARLESTON WATER SYSTEMS DEPT**...*WATER & SEWAGE COMPANIES-UTILITY*
103 **COMMISSIONERS OF PUBLIC WORKS**...*WATER & SEWAGE COMPANIES-UTILITY*
123 **FLORA SMITH**...*RESIDENTIAL*
127 **CATHOLIC STUDENT MINISTRY**...*RELIGIOUS SCHOOLS*
136 **REDUX CONTEMPORY ART CTR**...*NON-PROFIT ORGANIZATIONS*
136 **REDUX STUDIOS**...*ARTISTS-COMMERCIAL*
165 **REID HOUSE OF CHRISTIAN SVC**...*SENIOR CITIZENS SERVICE*
172 **MARCO ROMANO**...*RESIDENTIAL*
175 **DANIEL VROON**...*RESIDENTIAL*
175 **VROON DANIEL**...*RESIDENTIAL*
177 **MARYANN LUTZ**...*RESIDENTIAL*
181 **GERARD MORAN**...*RESIDENTIAL*
181 **SUSAN GORDON**...*RESIDENTIAL*
185 **NORTHERN ROOTS HAIR SALON**...*BEAUTY SALONS*
188 **DEBRA WEBB**...*RESIDENTIAL*
188 **MELVIN RICHARDSON**...*RESIDENTIAL*
188 **MITCHELL HOLMES**...*RESIDENTIAL*
189 **VERBENA SALON-BODY**...*BEAUTY SALONS*
199 **COLEMAN PHOTOGRAPHY**...*PHOTOGRAPHERS-COMMERCIAL*
199 **RENAISSART UNCOMMON GRAPHIC**...*GRAPHIC DESIGNERS*

2008 COMING ST

SOURCE: DIGITAL BUSINESS DIRECTORY

183 **ADAM DEMINE**...*RESIDENTIAL*
183 **EVOLVE PRODUCTIONS**...*WEBSITE DESIGN SERVICE*
183 **JASON HUNSINGER**...*RESIDENTIAL*
183 **MARK PERRON**...*RESIDENTIAL*
186 **STYLE BEAUTY & HAIR WEEVE SLN**...*BEAUTY SALONS*
187 **EVA KEILTY**...*RESIDENTIAL*
187 **KYLE LOURIE**...*RESIDENTIAL*
187 **THOMAS PLAYER**...*RESIDENTIAL*
187 **TRAVIS ARNETT**...*RESIDENTIAL*
188 **I N HULBERT**...*RESIDENTIAL*
188 **WALTER H JR SMALLS**...*RESIDENTIAL*
190 **HAIRS BEST BY MARK MORRIS**...*BEAUTY SALONS*
190 **SUSANS HAIR STUDIO**...*BEAUTY SALONS*
197 **MARK MORRIS**...*RESIDENTIAL*
197 **RAN WOOTEN**...*RESIDENTIAL*
197 **ROY D FULLER**...*RESIDENTIAL*
199 **BERNARD SMITH**...*RESIDENTIAL*
201 **ALESHKA & PEYRE S CLEVELAND**...*RESIDENTIAL*
205 **MAE B MITCHELL**...*RESIDENTIAL*
207 **JASON T CHASTEEN**...*RESIDENTIAL*
207 **MACKENZIE SMITH**...*RESIDENTIAL*
209 **T MANLEY**...*RESIDENTIAL*

2008 MORRIS ST

SOURCE: DIGITAL BUSINESS DIRECTORY

2 **LAUREN P DEGUELDRE**...*RESIDENTIAL*
2 **TONY & DONNA LANCASTER**...*RESIDENTIAL*
13 **JOSEPH A DARBY**...*RESIDENTIAL*
13 **MORRIS BROWN AME CHURCH**...*CHURCHES*
18 **DAN N WASHINGTON**...*RESIDENTIAL*
20 **STEPHEN JERGURSON**...*RESIDENTIAL*
22 **ATIO L SMITH**...*RESIDENTIAL*
24 **BRUNSON COURTNEY**...*RESIDENTIAL*
25 **ALPHONSO BLAKE**...*RESIDENTIAL*
25 **MORRIS STREET BAPTIST CHURCH**...*CHURCHES*
26 **H & BETTY O MATHISEN**...*RESIDENTIAL*
32 **DAVID BOATWRIGHT**...*RESIDENTIAL*
32 **LUCKY BOY ART**...*EATING PLACE*
32 **MOLLY B RIGHT**...*RESIDENTIAL*
34 **JOHN C III SCURRY**...*RESIDENTIAL*
34 **PALMETTO DENTAL CLINICS LLC**...*DENTISTS*
36 **NICHOLAS WILSON**...*RESIDENTIAL*
37 **S HAWKINS**...*RESIDENTIAL*
38 **ASHLEY ARGO**...*RESIDENTIAL*
38 **MATTHEW BRADSHAW**...*RESIDENTIAL*
39 **M A MIDDLETON**...*RESIDENTIAL*
39 **ROSA M DAVIS**...*RESIDENTIAL*
41 **KENNETH L EDWARDS**...*ATTORNEYS*
42 **MELS BEAUTY LOUNGE**...*BEAUTY SALONS*
44 **MICHAEL MURPHY**...*RESIDENTIAL*
50 **JAMES JR PERRINEAU**...*RESIDENTIAL*

88 total records. Part 1 of 2

103 **COMMISSIONERS OF PUBLIC WORKS**...*WATER & SEWAGE COMPANIES-UTILITY*
106 **ANNA WILLIAMS**...*RESIDENTIAL*
106 **BEN DECKER**...*RESIDENTIAL*
106 **JAMIE WEBER**...*RESIDENTIAL*
106 **KIMRY BLACKWELDER**...*RESIDENTIAL*
106 **LAWTON BROWN**...*RESIDENTIAL*
117 **ROBERT A DOLSON**...*RESIDENTIAL*
121 **L JONES**...*RESIDENTIAL*
122 **E ROBINSON**...*RESIDENTIAL*
122 **MICHAEL LINDLEY**...*RESIDENTIAL*
123 **FLORA YOUNG**...*RESIDENTIAL*
124 **BLAIR ELLIS**...*RESIDENTIAL*
124 **L B BERNSTEIN**...*RESIDENTIAL*
134 **ST PATRICKS CATHOLIC CHURCH**...*CHURCHES*
136 **REDUX CONTEMPORARY ART CTR**...*ARTISTS-COMMERCIAL*
137 **AMANDA JERNIGAN**...*RESIDENTIAL*
137 **EMILY DARR**...*RESIDENTIAL*
138 **SLICKER INC**...*WEBSITE DESIGN SERVICE*
139 **CHRISTINA SPACH**...*RESIDENTIAL*
139 **GEOFF RHYNE**...*RESIDENTIAL*
139 **KRISTEN HASSLER**...*RESIDENTIAL*
139 **SARAH S DAWSON**...*RESIDENTIAL*
141 **ANDREA STEFFKE**...*RESIDENTIAL*
141 **ASHLEY E SMITH**...*RESIDENTIAL*
141 **CARRIE E GAY**...*RESIDENTIAL*
141 **JENNIFER HAY**...*RESIDENTIAL*
141 **KOREY RICHARDS**...*RESIDENTIAL*
141 **LACEY WILDER**...*RESIDENTIAL*
141 **MARK CAMPESE**...*RESIDENTIAL*
143 **CHRISTINE SMITH**...*RESIDENTIAL*
143 **ISAAC DRAYTON**...*RESIDENTIAL*
143 **M G SIMMONS**...*RESIDENTIAL*
143 **MARY SINGLETON**...*RESIDENTIAL*
143 **N CONYERS**...*RESIDENTIAL*
143 **NATHAN WILLIAMS**...*RESIDENTIAL*
143 **PAMELA GIBBS**...*RESIDENTIAL*
143 **PERRY A DAVIS**...*RESIDENTIAL*
143 **REYNARD GREEN**...*RESIDENTIAL*
145 **MASONIC TEMPLE ASSN INC**...*ASSOCIATIONS*
147 **MARY F LOGAN**...*RESIDENTIAL*
147 **S G SIMPSON**...*RESIDENTIAL*
147 **THELMA MYERS**...*RESIDENTIAL*
148 **J WEATHERALL**...*RESIDENTIAL*
150 **AMY PITTS**...*RESIDENTIAL*
150 **LAUREN JONES**...*RESIDENTIAL*
150 **MARISSA HOCKENBERRY**...*RESIDENTIAL*
150 **MARTHA GAY**...*RESIDENTIAL*
151 **JOHN POWELL**...*RESIDENTIAL*
165 **REID HOUSE OF CHRISTIAN SVC**...*DAY CARE CENTERS-ADULT*
172 **ADELLE WALKER**...*RESIDENTIAL*
172 **KENYON WELLS**...*RESIDENTIAL*
174 **AMANDA DAVIS**...*RESIDENTIAL*
174 **CASEY WILLIAMS**...*RESIDENTIAL*
174 **COURTNEY ANDERSON**...*RESIDENTIAL*
174 **COURTNEY PAGE**...*RESIDENTIAL*
174 **ELIZABETH DYAL**...*RESIDENTIAL*
174 **GABLE DULIN**...*RESIDENTIAL*
174 **KATIE HOOPER**...*RESIDENTIAL*
174 **KENSLEY DAVIS**...*RESIDENTIAL*
174 **LAUREN TOMER**...*RESIDENTIAL*
174 **MOLLY RIDDLE**...*RESIDENTIAL*
174 **SUSIE SMITH**...*RESIDENTIAL*
174 **TISHA ALEXANDER**...*RESIDENTIAL*
176 **JOSHUA SCOTT**...*RESIDENTIAL*
177 **A R CARLSEN**...*RESIDENTIAL*
177 **JENNIFER ROBINSON**...*RESIDENTIAL*
177 **MEG KEALLY**...*RESIDENTIAL*
178 **A E EUSTIS**...*RESIDENTIAL*

2008 ST PHILLIP ST
SOURCE: DIGITAL BUSINESS DIRECTORY

Part 2 of 2

178 **ASHLEY SKLAVOS**...*RESIDENTIAL*
178 **M & A DAVIDSON**...*RESIDENTIAL*
178 **MICHELLE FALLIS**...*RESIDENTIAL*
178 **WILLIAM BENNETT**...*RESIDENTIAL*
179 **HOWARD MANNING**...*RESIDENTIAL*
179 **JOSEPH K LACKEY**...*RESIDENTIAL*
183 **MELISSA COOLEY**...*RESIDENTIAL*
186 **MIRACLE CHURCH OF CHRIST**...*CHURCHES*
188 **BERNARD GRAYSON**...*RESIDENTIAL*
188 **BERNARD MITCHELL**...*RESIDENTIAL*
188 **CANNON STREET APARTMENTS**...*APARTMENTS*
188 **CARL HAMPTON**...*RESIDENTIAL*
188 **HENRY ANTHONY**...*RESIDENTIAL*
188 **LEROY JR CLIFFORD**...*RESIDENTIAL*
188 **LEROY SMALLS**...*RESIDENTIAL*
188 **MICHAEL BAILEY**...*RESIDENTIAL*
188 **MICHAEL ROTH**...*RESIDENTIAL*
188 **MITCHELL HOLMES**...*RESIDENTIAL*
188 **THOMAS JR BROWN**...*RESIDENTIAL*
194 **RICHARD WORLEY**...*RESIDENTIAL*

2003 COMING ST

SOURCE: DIGITAL BUSINESS DIRECTORY

183 **EVOLVE PRODUCTION WEB SITE SVC**
186 **JAKE'S BARBER-STYLING SHOP**
186 **STYLE BEAUTY & HAIR WEEVE SLN**
187 **KEVIN B DANDRIDGE**...*RESIDENTIAL*
188 **I N HULBERT**...*RESIDENTIAL*
188 **WALTER H SMALLS**...*RESIDENTIAL*
190 **HAIR'S BEST BY MARK MORRIS**
197 **MARK MORRIS**...*RESIDENTIAL*
199 **BERNITA JOYNER**...*RESIDENTIAL*
200 **DAVID J HARRISON**...*RESIDENTIAL*
201 **ANNIE MONROE**...*RESIDENTIAL*
201 **SALLIE MISS MONROE**...*RESIDENTIAL*
205 **CHRISTINE HILTON**...*RESIDENTIAL*
205 **JOE HILTON**...*RESIDENTIAL*
205 **WILLIAM MITCHELL**...*RESIDENTIAL*
209 **LEROY BROWN**...*RESIDENTIAL*

2003 MORRIS ST

SOURCE: DIGITAL BUSINESS DIRECTORY

3 **TWO PAL'S TAVERN**...*BARS AND LOUNGES*
13 **ALLEN REV PARROTT**...*RESIDENTIAL*
13 **MORRIS BROWN AME CHURCH**
16 **DONNA & CHRIS SMALLS**...*RESIDENTIAL*
16 **JHANESS DIXON**...*RESIDENTIAL*
18 **DAN N WASHINGTON**...*RESIDENTIAL*
20 **KEVIN L HORLBACK**...*RESIDENTIAL*
22 **D J BAKER**...*RESIDENTIAL*
22 **STEFANIE DAWSON**...*RESIDENTIAL*
24 **EDITH ANN GRANT**...*RESIDENTIAL*
25 **A BLAKE**...*RESIDENTIAL*
25 **MORRIS STREET BAPTIST CHURCH**
26 **BETTY J BROWN**...*RESIDENTIAL*
34 **JAMES E DR DNTST BROWN**...*RESIDENTIAL*
34 **KNUPPEL DOROTHY E DDS**...*SPECIALIZED DENTAL PRACTITIONERS*
34 **PALMETTO DENTAL CLINICS**...*SPECIALIZED DENTAL PRACTITIONERS*
37 **EDWARD GRANT**...*RESIDENTIAL*
38 **M A LEE**...*RESIDENTIAL*
39 **M A MIDDLETON**...*RESIDENTIAL*
39 **ROSA MAE DAVIS**...*RESIDENTIAL*
40 **OSCAR FRASIER**...*RESIDENTIAL*
40 **VIOLA FRASIER**...*RESIDENTIAL*
41 **BROWN RUSSELL ATTY**
41 **DEVEAUX JR ERNEST G ATTY**
42 **MEL'S BEAUTY LOUNGE**
44 **BARLETT JOSEPH W DC**
44 **CHARLESTON NECK & BACK CTR**...*PSYCHIATRISTS AND PSYCHOANALYSTS*
44 **MURRAY H AUSTIN DC**
44 **ROLES RALPH D DC**
46 **A FRAME**
46 **ELIZABETH FLEMING**...*RESIDENTIAL*

2003 ST PHILLIP ST
SOURCE: DIGITAL BUSINESS DIRECTORY

73 total records. Part 1 of 2

103 **CHARLESTON WATER DEPT**...*REGULATION, ADMINISTRATION OF UTILITIES, LEVEL OF GOVERNMENT*
103 **COMMISSIONERS OF PUBLIC WORKS**
117 **CARROLL G BELSER**...*RESIDENTIAL*
117 **G J BELSER**...*RESIDENTIAL*
117 **W F JR THOMPSON**...*RESIDENTIAL*
121 **LEROY JONES**...*RESIDENTIAL*
122 **BRIAN COLLETTO**...*RESIDENTIAL*
122 **ELIZABETH STUCKEY**...*RESIDENTIAL*
122 **MICHAEL LINDLEY**...*RESIDENTIAL*
123 **FLORA YOUNG**...*RESIDENTIAL*
124 **BRANDON C FERM**...*RESIDENTIAL*
127 **CATHOLIC STUDENT MINISTRY**
133 **LOUISE B OLIPHANT**...*RESIDENTIAL*
134 **ST PATRICK'S CATHOLIC CHURCH**
138 **DAVID B MARVEL**...*RESIDENTIAL*
138 **SLICKER INC**
139 **BRUCE W GARDNER**...*RESIDENTIAL*
139 **CARMEN SNYDER**...*RESIDENTIAL*
139 **HEATHER GRILES**...*RESIDENTIAL*
139 **HOLLY W TAYLOR**...*RESIDENTIAL*
139 **MARC MEABURN**...*RESIDENTIAL*
139 **REBECCA PUGH**...*RESIDENTIAL*
141 **BILL DAVIS**...*RESIDENTIAL*
141 **JAMES HARTMAN**...*RESIDENTIAL*
141 **JAMES M III MOWATT**...*RESIDENTIAL*
141 **KELLY JAMES**...*RESIDENTIAL*
141 **PALPH M EVERETT**...*RESIDENTIAL*
141 **W DAVID KLUDT**...*RESIDENTIAL*
143 **BENJAMIN SR TAYLOR**...*RESIDENTIAL*
143 **CONNIE COLLINS**...*RESIDENTIAL*
143 **DAVID JR SWINTON**...*RESIDENTIAL*
143 **HELEN S GIBBS**...*RESIDENTIAL*
143 **JESSE J JR JOHNSON**...*RESIDENTIAL*
143 **K A RIVERS**...*RESIDENTIAL*
143 **MARY JOHNSON**...*RESIDENTIAL*
143 **STANLEY E MIDDLETON**...*RESIDENTIAL*
143 **SUSAN HAYNES**...*RESIDENTIAL*
145 **MASONIC TEMPLE ASSN INC**...*GROWERS' ASSOCIATIONS*
147 **BETTY LAZARUS**...*RESIDENTIAL*
148 **J PATRICK WILLEY**...*RESIDENTIAL*
148 **LINDA K TANNER**...*RESIDENTIAL*
148 **MARGART THOMPSON**...*RESIDENTIAL*
149 **BERTHA LEE MRS WINE**...*RESIDENTIAL*
151 **HENRY V JR SMITH**...*RESIDENTIAL*
169 **REID HOUSE OF CHRISTIAN SVC**...*SOCIAL SERVICES FOR THE HANDICAPPED*
172 **HERBERT A JONES**...*RESIDENTIAL*
172 **RAMEI WALL**...*RESIDENTIAL*
172 **RUBY C MRS JONES**...*RESIDENTIAL*
174 **A MACK**...*RESIDENTIAL*
174 **BUSTER SMALLS**...*RESIDENTIAL*
174 **SADIE EADDY**...*RESIDENTIAL*
175 **LANCE FALKOWSKI**...*RESIDENTIAL*
176 **ANNA B SIMMONS**...*RESIDENTIAL*
178 **HERBERT L BROWN**...*RESIDENTIAL*
178 **HEYWARD BROWN**...*RESIDENTIAL*
178 **JERRY TURNER**...*RESIDENTIAL*
182 **ISAAC III GERMAN**...*RESIDENTIAL*
183 **TERRY J FORNEY**...*RESIDENTIAL*
185 **CHARLESTON DOWNTOWN BUSINESS**...*GROWERS' ASSOCIATIONS*
185 **CHARLESTON RESTAURANT ASSN**...*STEAK AND BARBECUE RESTAURANTS*
186 **DOROTHY APOSTLE HAYNES**...*RESIDENTIAL*
186 **MIRACLE CHURCH OF CHRIST**
188 **BETTY MYERS**...*RESIDENTIAL*
188 **C MARDIS**...*RESIDENTIAL*
188 **CANNON STREET APARTMENTS**
188 **DAWN JOHNSON**...*RESIDENTIAL*
188 **DEBORAH A ZINK**...*RESIDENTIAL*

Part 2 of 2

188 **JOSEPH TYRONE PERRINO**...*RESIDENTIAL*
188 **JULIA F JENKINS**...*RESIDENTIAL*
188 **MICHAEL ROTH**...*RESIDENTIAL*
188 **ROBERT WIMMONS**...*RESIDENTIAL*
188 **THEOPHILUS MIDDLETON**...*RESIDENTIAL*
199 **DOROTHY E BROWN**...*RESIDENTIAL*

2000 COMING ST

SOURCE: DIGITAL BUSINESS DIRECTORY

183	**EVOLVE PRODUCTIONS**
186	**JAKE'S BARBER-STYLING SHOP**
186	**STYLE BEAUTY & HAIR WEEVE SLN**
187	**KEVIN B DANDRIDGE**...*RESIDENTIAL*
188	**I N HULBERT**...*RESIDENTIAL*
188	**WALTER H SMALLS**...*RESIDENTIAL*
190	**HAIR'S BEST BY MARK MORRIS**
197	**MARK MORRIS**...*RESIDENTIAL*
199	**BERNITA JOYNER**...*RESIDENTIAL*
200	**DAVID J HARRISON**...*RESIDENTIAL*
201	**ANNIE MONROE**...*RESIDENTIAL*
201	**SALLIE MISS MONROE**...*RESIDENTIAL*
205	**CHRISTINE HILTON**...*RESIDENTIAL*
205	**JOE HILTON**...*RESIDENTIAL*
205	**WILLIAM MITCHELL**...*RESIDENTIAL*
208	**NORTH CAROLINA MUTUAL LIFE INS**
209	**LEROY BROWN**...*RESIDENTIAL*

2000 MORRIS ST

SOURCE: DIGITAL BUSINESS DIRECTORY

3	**TWO PAL'S TAVERN**...*BARS AND LOUNGES*
13	**ALLEN REV PARROTT**...*RESIDENTIAL*
13	**MORRIS BROWN AME CHURCH**
16	**DONNA & CHRIS SMALLS**...*RESIDENTIAL*
16	**JHANESS DIXON**...*RESIDENTIAL*
18	**DAN N WASHINGTON**...*RESIDENTIAL*
20	**KEVIN L HORLBACK**...*RESIDENTIAL*
22	**D J BAKER**...*RESIDENTIAL*
22	**STEFANIE DAWSON**...*RESIDENTIAL*
24	**EDITH ANN GRANT**...*RESIDENTIAL*
25	**A BLAKE**...*RESIDENTIAL*
25	**MORRIS STREET BAPTIST CHURCH**
26	**BETTY J BROWN**...*RESIDENTIAL*
34	**JAMES E DR DNTST BROWN**...*RESIDENTIAL*
37	**EDWARD GRANT**...*RESIDENTIAL*
38	**M A LEE**...*RESIDENTIAL*
39	**M A MIDDLETON**...*RESIDENTIAL*
39	**ROSA MAE DAVIS**...*RESIDENTIAL*
40	**OSCAR FRASIER**...*RESIDENTIAL*
40	**VIOLA FRASIER**...*RESIDENTIAL*
41	**BROWN RUSSELL ATTY**
41	**DEVEAUX JR ERNEST G ATTY**
42	**MEL'S BEAUTY LOUNGE**
44	**CHARLESTON NECK & BACK CTR**...*PSYCHIATRISTS AND PSYCHOANALYSTS*
44	**ROLES RALPH D DC**
46	**ELIZABETH FLEMING**...*RESIDENTIAL*

73 total records. Part 1 of 2

103 **CHARLESTON PUBLIC WORKS COMM**
103 **CHARLESTON WATER DEPT**...*REGULATION, ADMINISTRATION OF UTILITIES, LEVEL OF GOVERNMENT*
103 **COMMISSIONERS OF PUBLIC WORKS**
106 **KELLY HOUSE**
117 **CARROLL G BELSER**...*RESIDENTIAL*
117 **G J BELSER**...*RESIDENTIAL*
117 **W F JR THOMPSON**...*RESIDENTIAL*
121 **LEROY JONES**...*RESIDENTIAL*
122 **BRIAN COLLETTO**...*RESIDENTIAL*
122 **ELIZABETH STUCKEY**...*RESIDENTIAL*
122 **MICHAEL LINDLEY**...*RESIDENTIAL*
123 **FLORA YOUNG**...*RESIDENTIAL*
124 **BRANDON C FERM**...*RESIDENTIAL*
133 **LOUISE B OLIPHANT**...*RESIDENTIAL*
134 **ST PATRICK'S CATHOLIC CHURCH**
138 **DAVID B MARVEL**...*RESIDENTIAL*
138 **SLICKER INC**
139 **BRUCE W GARDNER**...*RESIDENTIAL*
139 **CARMEN SNYDER**...*RESIDENTIAL*
139 **HEATHER GRILES**...*RESIDENTIAL*
139 **HOLLY W TAYLOR**...*RESIDENTIAL*
139 **MARC MEABURN**...*RESIDENTIAL*
139 **REBECCA PUGH**...*RESIDENTIAL*
141 **BILL DAVIS**...*RESIDENTIAL*
141 **JAMES HARTMAN**...*RESIDENTIAL*
141 **JAMES M III MOWATT**...*RESIDENTIAL*
141 **KELLY JAMES**...*RESIDENTIAL*
141 **PALPH M EVERETT**...*RESIDENTIAL*
141 **W DAVID KLUDT**...*RESIDENTIAL*
143 **BENJAMIN SR TAYLOR**...*RESIDENTIAL*
143 **CONNIE COLLINS**...*RESIDENTIAL*
143 **DAVID JR SWINTON**...*RESIDENTIAL*
143 **HELEN S GIBBS**...*RESIDENTIAL*
143 **JESSE J JR JOHNSON**...*RESIDENTIAL*
143 **K A RIVERS**...*RESIDENTIAL*
143 **MARY JOHNSON**...*RESIDENTIAL*
143 **STANLEY E MIDDLETON**...*RESIDENTIAL*
143 **SUSAN HAYNES**...*RESIDENTIAL*
145 **MASONIC TEMPLE ASSN INC**...*GROWERS' ASSOCIATIONS*
147 **BETTY LAZARUS**...*RESIDENTIAL*
148 **J PATRICK WILLEY**...*RESIDENTIAL*
148 **LINDA K TANNER**...*RESIDENTIAL*
148 **MARGART THOMPSON**...*RESIDENTIAL*
149 **BERTHA LEE MRS WINE**...*RESIDENTIAL*
151 **HENRY V JR SMITH**...*RESIDENTIAL*
165 **REID HOUSE OF CHRISTIAN SVC**
169 **REID HOUSE AFRICAN AMER ADOPT**...*SOCIAL SERVICES FOR THE HANDICAPPED*
172 **HERBERT A JONES**...*RESIDENTIAL*
172 **RAMEI WALL**...*RESIDENTIAL*
172 **RUBY C MRS JONES**...*RESIDENTIAL*
174 **A MACK**...*RESIDENTIAL*
174 **BUSTER SMALLS**...*RESIDENTIAL*
174 **SADIE EADDY**...*RESIDENTIAL*
175 **LANCE FALKOWSKI**...*RESIDENTIAL*
176 **ANNA B SIMMONS**...*RESIDENTIAL*
178 **HERBERT L BROWN**...*RESIDENTIAL*
178 **HEYWARD BROWN**...*RESIDENTIAL*
178 **JERRY TURNER**...*RESIDENTIAL*
182 **ISAAC III GERMAN**...*RESIDENTIAL*
183 **TERRY J FORNEY**...*RESIDENTIAL*
186 **DOROTHY APOSTLE HAYNES**...*RESIDENTIAL*
186 **MIRACLE CHURCH OF CHRIST**
188 **BETTY MYERS**...*RESIDENTIAL*
188 **C MARDIS**...*RESIDENTIAL*
188 **CANNON STREET APARTMENTS**
188 **DAWN JOHNSON**...*RESIDENTIAL*
188 **DEBORAH A ZINK**...*RESIDENTIAL*
188 **JOSEPH TYRONE PERRINO**...*RESIDENTIAL*

2000 ST PHILLIP ST
SOURCE: DIGITAL BUSINESS DIRECTORY

Part 2 of 2

188 **JULIA F JENKINS**...*RESIDENTIAL*
188 **MICHAEL ROTH**...*RESIDENTIAL*
188 **ROBERT WIMMONS**...*RESIDENTIAL*
188 **THEOPHILUS MIDDLETON**...*RESIDENTIAL*
199 **DOROTHY E BROWN**...*RESIDENTIAL*

1995 COMING ST

SOURCE: CITY PUBLISHING CO

178	JOHNSON JESSE
183	MCDUFFIE MICHAEL S
186	JAKE'S BARBER STYLING SHOP
186	STYLE BEAUTY & HAIR WEEVE SALON
187	COATE RICK
188	HULBERT 1 N
188	SMALLS WALTER H JR
197	MORRIS MARK
199	JOYNER BERNITA
200	BUILDING
200	FATHER CLEARY HALL
200	SOUTH CAROLINA PROBATION PAROLE & PARDON SVCS
201	MONROE ANNIE
201	MONROE SALLIE MISS
205	HILTON CHRISTINE
205	HILTON JOE
205	MITCHELL W
207	RICHARDSON JAMES
208	NORTH CAROLINA MUTUAL LIFE INS CO
209	BROWN LEROY
209	NEWTON EARL L
211	ARBUCKLE A

1995 MORRIS ST

SOURCE: CITY PUBLISHING CO

3	TWO PAL'S TAVERN
13	MORRIS BROWN A M E CHURCH
13	MORRIS BROWN A M E CHURCH KINDERGARTEN
13	PARROTT ALLEN REV
16	GOFF N
16	SMALLS DONNA
18	WASHINGTON DAN N
20	HORLBACK KEVIN L
22	DAWSON STEFANIE
22	SMITH ROBERT
25	BLAKE ALPHONSO REV
25	MORRIS ST BAPT CHURCH
25	MORRIS STREET BAPTIST CHURCH
26	BROWN B J
30	RICE MAMLE M
34	BROWN JAS E DR DNTST
34	JAGLAL RAMNARINE DR DENTIST
37	GRANT EDWARD
39	DAVIS ROSA MAE
39	MIDDLETON M A
40	FRASIER OSCAR
40	FRASIER VIOLA
41	BROWN RUSSELL ATTY
41	DEVEAUX E G JR ATTY
42	MEL'S BEAUTY LOUNGE
44	THOMAS PHIL GENERAL CONTRACTOR INC
44	TOMBERLIN AMY
46	FLEMING ELIZABETH
52	CORNER POCKET THE
54	COBRA SOC SVC ORG

1995 ST PHILLIP ST
SOURCE: CITY PUBLISHING CO

72 total records. Part 1 of 2

127	HEAD START CENTERS SATELLITE OFFICE
133	OLIPHANT LOUISE 8 B
136	ST PATRICK'S CATH CH
137	BOOT TJ
137	KRAMER JONATHAN
138	CAHOON SHELAGH
138	STEPHENS SCOTT
139	GARDNER BRUCE W
139	JOHNSON NATHAN
139	PERRY WARD
141	APARTMENTS
141	BYRNE JACK
141	CANIVAN GREGORY
141	COPPLER JENNIFER
141	HALL JENNIFER
141	KLUDT W DAVID
141	YATES MANDI
143	DUNBAR JC APARTMENTS
143	GIBBS HELEN S
143	HAYNES SUSAN
143	JOHNSON MARY
143	RIVERS KA
143	SENGOVA JABU M
143	SWINTON DAVID JR
143	TAYLOR BENJAMIN SR
143	WHITE L
145	MASONIC TEMPLE ASSOC
147	LAZARUS BETTY
147	MYERS THELMA
148	THOMPSON MARGARET
149	WINE BERTHA LEE MRS
150	A MOORE & MOORE ATTORNEY
150	A MOORE & MOORE ATTY AT LAW
150	A MOORE FRED HENDERSON
150	A MOORE HERMAN L ATTORNEY
150	GRIFFITHS JAMES
151	SMITH HENRY V JR
165	REID HOUSE OF CHR SERVICE ADULT DAY CARE SERVICE
165	REID HOUSE OF CHRISTIAN SVC OFC
172	B JONES HERBERT A
172	B JONES RUBY C MRS
172	WALL RAMEI
174	B MACK ALBERTHA
174	SIMMONS DOROTHY
175	FALKOWSKI LANCE
176	DAVIS MARTHA
176	SIMMONS ANNA B
177	ROBERTS C
178	BROWN HERBERT L
178	RIZK ROBERT
178	SHULER KATHERINE
178	TURNER JERRY
181	SUNSETTER ELKS LODGE 1515
183	FORNEY TERRY J
186	HAYNES DOROTHY APOSTLE
186	MIRACLE CH OF CHRIST
188	BRISBANE KENNETH
188	BROWN JOSEPH JR
188	CANNON STREET APTS
188	DICKSON BYRON
188	HAMPTON CARL
188	MIDDLETON THEOPHILUS
188	MURRELL ALFRED JR
188	PERRINO TYRONE
188	ROTH MICHAEL
188	VOLUNTEERS OF AMERICA
188	WELLINGTON KENNY
188	WINNINGHAM D L
188	YOUNG VERDELLE E

Part 2 of 2

199	BROWN DOROTHY E MRS
201	ALLEN MENDAL
201	BARNES LULA

1990 COMING ST

SOURCE: CITY PUBLISHING CO

176 PRETT INEZ
183 FINE WOODWORKING
183 FINK DENNY
183 THOMAS PHIL GENERAL CONTRACTOR
183 TRIM CARPENTRY INC
186 JAKE'S BARBER STYLING SHOP
186 STYLE BEAUTY & HAIR WEEVE SALON
188 HULBERT INEZ MISS
188 SMALLS WALTER H JR
197 MORRIS MARK
199 JOYNER BERNITA
200 BUILDING
200 CHARLESTON CO HUMAN SVCS COMSN
200 CHARLESTON CO MENTAL RETARDATION
200 CHARLESTON CO MENTAL RETARDATION BOARD CASE MANAGEMENT
200 CHARLESTON CO ST PROBATION & PAROLE OFFICE
200 FATHER CLEARY HALL
200 HARRISON DAVID J
200 ST YOUTH SVCS DEPT CT SVCS DIV-INTAKE PROBATION
201 MONROE ANNIE
201 MONROE SALLIE MISS
205 HILTON CHRISTINE
205 HILTON JOE
207 LEGARE BENJAMIN
207 REED WILLIAM
208 NORTH CAROLINA MUTUAL LIFE INS CO
211 MYERS ELAINE
213 BROUGHTON FTTA
213 SMITH MARGARET C

1990 MORRIS ST

SOURCE: CITY PUBLISHING CO

13 BLAKE JAMES G
13 MORRIS BROWN A M E CHURCH
13 N B M CONSTRUCTION
18 WASHINGTON DAN N
22 TRACEY BYRON
25 BLAKE ALPHONSO REV
25 DUNBAR J C APARTMENTS
25 MORRIS ST BAPT CHURCH
26 BROWN B J
34 BROWN JAS E DR DNTST
36 GERTIE'S LUNCH ROOM
36 WILLIAMS E
37 GRANT EDWARD
38 LEE M A
39 DAVIS ROSA MAE
39 MIDDLETON M A
40 FRASIER OSCAR
40 FRASIER VIOLA
41 BROWN RUSSELL ATTY
41 DEVEAUX E G JR ATTY
41 MOORE FRED H ATTY
42 MEL'S BEAUTY LOUNGE
44 TRIM CARPENTRY CABINET SHOP
46 FLEMING ELIZABETH
50 MIDDLETON ERNEST
54 COBRA SOC SVC ORG
54 COMMITTEE ON BETTER RACIAL ASSURANCE

1990 ST PHILLIP ST

SOURCE: CITY PUBLISHING CO

139	SMILEY TM
141	BELCHER LADSON
141	CANTWELL KIM
141	GADSDEN A
141	JAMES KELLY
141	KING JACK
141	LANDON AMY
141	MCKNIGHT ELLIE
141	STROMAN HARVIE
141	WAKEFORD KATIE
143	DUNBAR JC APARTMENTS
143	MULTI TENANT RESIDENTIAL
145	MASONIC TEMPLE ASSOC
147	LAZARUS BETTY
148	BOBSEINE KELLY A
148	HAY TEMPLE
148	KELLEY RUTH L
148	WILSON ALAN
149	WINE BERTHA LEE MRS
151	MAJORS GLADYS
165	REID HOUSE OF CHR SERVICE ADULT DAY CARE SERVICE
165	REID HOUSE OF CHRISTIAN SVC OFC
172	B JONES HERBERT A
172	B JONES RUBY C MRS
174	BAILEY CYNTHIA RENEE
174	EADDY SADIE
174	MACK ALBERTHA
174	WISE SOLOMON SR
178	BROWN HEYWARD
178	TURNER JERRY
178	WELCH ROSETTA
180	PILGRIM HEALTH & LIFE INS CO
182	SMITH VIOLA
183	GADSDEN E
186	HAYNES DOROTHY EVANGELIST
186	MIRACLE CH OF CHRIST
190	MIDDLETON CATHERINE
194	ROBINSON DOROTHY L
199	BROWN DOROTHY E MRS

1985 COMING ST

SOURCE: HILLS

178	BYOD DELLIAE
182	VACANT
183	VACANT
185	PARKER BERNICE E MRS
185	VACANT
186	STYLE BEAUTY & HAIR WEEVE SALON
186	VACANT
187	DEAS CHRISTINA S MRS
188	SMALLS WALTER H JR
190	COMING STREET BARBER SHOP
191	COMING STREET CEMETERY
197	VACANT
199	HAYNES GERTRUDE
199	VACANT
199	WOLF WM
200	CLEARY HALL FATHER
201	MONROE DORA
202	GOFF MATTIE MRS
205	HILTON CHRISTINA MRS
205	MITCHELL MABELLE J
207	BEN'S BARBER SHOP
207	GIBSON ANNA M MRS
208	NORTH CAROLINA MUTUAL INSURANCE
209	BROWN LEROY
211	ROBERSON EMMA
213	SMITH MARGT C

1985 MORRIS ST

SOURCE: HILLS

1	VACANT
13	MORRIS BROWN A M E CHURCH
13	MORRIS BROWN A M E CHURCH KINDERGARTEN
14	CITY OF CHARLESTON PUBLIC PARKING
16	GRANT ERNESTINE
16	VACANT
17	LONG DOROTHY G
17	ROBINSON JAMES E
18	FINLEY ALFRED J
18	VACANT
20	GREEN MARY MRS
20	HORLBACK HAVEN
21	VACANT
22	SANDERS DAVID
24	J & C DISCOUNT GROCERY STORE
24	VACANT
26	MACK'S ROOMING HOUSE
26	MC NEILL LEON
30	MURRELL ABR
30	VACANT
33	MORRIS STREET BAPTIST CHURCH
34	BROWN JAMES E DENTIST
34	WILLIAMS ERNEST
34	WILLIAMS L M
36	GERTIE'S LUNCH ROOM
37	VACANT
37	WHITE GOLLIE
38	MEL'S BEAUTY SALON
38	MIDDLETON MALVERSE A
39	SIMMONS ETHEL B MRS
40	FRAZIER OSCAR
41	CITIZENS AGENCY
42	VACANT
44	VACANT
46	BOSTON GLORIA
46	JENKINS GROCERY SHOP
50	MIDDLETON ERNEST
50	ULMER EATHER
52	BROOKS POOL PARLOR
54	COMMITTEE ON BETTER RACIAL ASSURANCE ORG

1985 ST PHILLIP ST

SOURCE: HILLS

133	CLARK FLORENCE MRS
133	OLIPHANT LOUISE B
134	SAINT PATRICK'S CHURCH
137	VACANT
141	CUMMINGS ISABELL
141	VACANT
141	WILLIAMS EDWARD
144	BLAKE JAMES RELIGIOUS EDUCATION BUILDING
145	MASONIC TEMPLE
147	BUNCH LEROY
147	NO RETURN
147	VACANT
148	VACANT
149	WINES EDDIE
150	VACANT
150	WILLIAMS MARY
151	VACANT
165	REID HOUSE OF CHRISTIAN SERVICES
169	USPO
172	FREERSON SHARON
172	GRANT CELESTINE
172	JONES HERBERT
172	NELSON MILDRED
174	CHISOLM DORA MRS
174	SIMMON EATHA
174	WHITE KATHLEEN
175	CHISOLM ROSALYN R
175	MC MILLAN EVELINA
176	FURGUSON LILLIE
176	RIVERS FLORENCE
178	GAILLARD MARY J MRS
178	MOULTRIE A
180	PILGRIM HEALTH & LIFE INSURANCE CO
181	MITCHELL PAUL
181	VACANT
182	HAMILTON IDA MAE
182	HEYWARD HUCKLUS
182	VACANT
183	VACANT
184	ROBINSON
186	MC COLMBE JANIE M
195	VACANT

1979 COMING ST

SOURCE: HILLS

178	VACANT
183	VACANT
185	PARKER BERNICE E MRS
185	SMALLS LUTHER
186	JONES W W DENTIST
186	STYLE BEAUTY & HAIR WEAVE SALON
186	VACANT
187	DEAS CHRISTINE S MRS
188	HULBERT INEZ N
188	SMALLS WALTER H JR
190	COMING STREET BARBER SHOP
190	WASHINGTON EMILY
191	COMING STREET CEMETERY
197	BENNETT VIOLA MRS
197	BROWN ALF
199	HAYNES JENNIE
199	VACANT
200	FREEDOM ROAD SCHOOL CHASN CO SUBSTANCE ABUSE PROG CLINIC
201	MITCHELL FRED
202	GOFF EDW
205	HILTON CHRISTINA MRS
205	MITCHELL PRINCE M
207	BEN'S BARBER SHOP
207	GIBSON ANNA M MRS
208	NORTH CAROLINE MUTUAL INSURANCE
209	BROWN LEROY
211	DOCTOR MAURICE

1979 MORRIS ST

SOURCE: HILLS

1	VACANT
13	MORRIS BROWN AME CHURCH
13	MORRIS BROWN AME CHURCH KINDERGARTEN
14	EDWARDS PARKING LOT
16	GRANT ERNESTINE
17	LONG THEO T
18	HOLMES JULIUS J
18	WASHINGTON JOSEPHINE
20	GREEN MARY MRS
20	HORLBACK HAVEN
21	VACANT
22	SANDERS DAVID
24	VACANT
24	WHITTEN JULIA
26	JONES HERBERT
26	MACK'S ROOMING HOUSE
26	MC NEILL LEON
26	NO RETURN
26	SIMMONS ELIZ
26	SPARK WM M
30	DAVIS ANNA
30	MORRIS STREET BAPTIST CHURCH
30	MORRIS STREET BAPTIST DAY CARE CENTER
30	MURRELL ABR
34	BROWN JAMES E DENTIST
34	CONYERS JAMES
34	WILLIAMS L M
36	GERTIE'S LUNCH ROOM
37	HAYNE F G DENTIST
37	WHITE GOLIIE
38	MEL'S BEAUTY SHOP
39	MIDDLETON MALVERSE A
39	SIMMONS ETHEL B MRS
40	SANFORD M STEWART MRS
41	CITIZENS AGENCY LWYRS
41	NU HOMES BUILDERS
42	DUPREE JAMES
42	VACANT
42	WASHINGTON JOSEPH
44	SINDAB CLEANERS
44	SINDAB FISH MARKET
44	VACANT
46	HAMILTON CHRISTINA
46	MISS SHEARES CANDY SHOP
47	MIDDLETON ERNEST
47	VACANT
52	BROOKS POOL PARLOR
54	COMMITTEE FOR BETTER RACIAL ASSURANCE

1979 ST PHILLIP ST

SOURCE: HILLS

139 VACANT
141 DOWDY JOHN 723-9149
141 TYNDALL ARCHIE W 723-3859
141 VACANT
144 GRADY Z L RELIGIOUS EDUC BLDG 723-1961
145 MASONIC TEMPLE 722-97928
147 BROWN VICTORIA M MRS 723-8177
147 LAZARUS BETTY 577-3895
147 SANDERS JAMES
147 VACANT
148 GEIGER LOUIS NO 723-0364
148 GEIGER LYDIA
148 SIMMONS LAVINIA 577-7386
149 MAJOR EASTER M 577-0005
150 CAPERS JASPER 577-5836 A 99
150 WILLIAMS MARY 577-4351
151 CASH JOHN M
151 DAISE THOS 577-5639
153 HABERSHAM WM O
153 J & B FRUIT MARKET NO 2 THE 577-7334
165 REID HOUSE OF CHRISTIAN SERVICES 723-713
169 PO (STA A) 724-4238
172 JONES HERBERT 722-4921
172 VACANT
174 CHISOLM DORA MRS
174 MACK ALBERTHA G MRS 722-4524
174 MILLIGAN MILDRED MRS 723-5806
174 NELSON MILDRED MRS 577-3007
174 VACANT
175 CHISHOLM ROSALYN R 723-4487
175 MC MILLAN EVELINA
175 WILLIAMS ELOISE MRS 723-2471
176 BRYAN HATTIE M 20
176 FERGUSON LILLIE MRS 722-2897
177 COOPER ANDREW 722-7162
177 VACANT
178 GAILLARD MARY J MRS 722-2281
178 MOULTRIE A 723-3320
179 UNDER CONSTN
180 PILGRIM HEALTH & LIFE INSURANCE CO THE
181 JENKINS PAUL 577-5712
181 MITCHELL CARRIE MRS 722-37922
181 VACANT
182 HAMILTON IDA MAE
182 HEYWARD ATLAS 577-6598
182 PITTMAN LAVINIA W MRS 722-071
183 HOLMES JOYCE

1973 COMING ST

SOURCE: CITY PUBLISHING CO

179 STEPHANY HENRIETTA
181 IMPERIAL CLUB
182 FIELDS EDDIE LIQR STR
183 PRICE DELORES
183 PRICE JOHN I
183 WILSON ANNIE
183 WILSON HAROLD F
186 JONES W W DR DNTST
186 LABOR EDUC ADVANCEMENT PROGRAM
188 HULBERT S R MRS
188 SMALLS WALTER H JR
197 TAYLOR EMMA
200 I C S SCHOOL
200 IMMACULATE CONCEPTION SCHOOL
201 BARNFIELD MARGUERITE MRS
201 WILLIAMS MARIAM MRS
202 GOFF EDW
202 GOFF MATTIE MRS
205 HILTON CHRISTINE
205 HILTON JOE
205 MITCHELL P MORRIS
208 BAILEY F D INS
208 HAYNES JOHN D INS
208 NC MUTUAL LIFE INS CO
208 SCOTT O L INS
209 BURPEE CECELIA
209 BURPEE RAYMOND
211 JOHNSON JESSIE JAS
213 SMITH MARGARET C
218 BRIGHTMAN ETTA

1973 MORRIS ST

SOURCE: CITY PUBLISHING CO

13	MORRIS BROWN A M E CH
17	LONG THEODORE T
20	GREEN MARY
20	HORLBACK HAVEN
20	HORLBACK MARY MRS
22	CURETON MAMIE V MRS
22	SANDES EDNA B
23	RICH DAISY MRS
24	MEL'S BEAUTY SALON
24	TERRY ALONZO
25	MORRIS ST BAPTIST CHURCH
26	MCNEILL LEON
28	ANDERSON B
30	ELLIOTT GRACIE MRS
30	MURRELL ABRAHAM
34	BROWN JAS E DR DNTST
34	WILLIAMS LOUIS
36	GERTIE'S LUNCH ROOM
37	HAYNE F G DR DNTST
38	EULAND EDITH MRS
38	EULAND ETHEL LEE
38	EULAND LEON
39	MIDDLETON M A
39	SIMMONS ETHEL MRS
39	SIMMONS JACQUELINE
40	SANFORD M STEWART MRS
41	BROWN RUSSELL ATTY
41	CITIZENS AGCY
42	PURVIS PHARMACY
44	FRASIER'S ALPHA & OMEGA SEAFOOD MKT
44	SINDAB CLEANERS
45	EVANS CONFECTIONARY
46	SEABROOK CELLARS
46	SEABROOK LILLIE MAE
46	SHEARES ALBRETHA
50	GRANT WM J
54	COBRA SOC SVC ORG

1973 ST PHILLIP ST

SOURCE: CITY PUBLISHING CO

139	COAXUM LILLIE
139	MERCHANT SARAH
140	GIBBS HELEN E
140	SIMMONS JOS L
140	SIMMONS WILHELMINA
141	HENDRICKS C V
141	JONES G W
141	TYNDALL A W
145	MASONIC TEMPLE ASSN
147	BROWN VICTORIA
148	MOORE MARY
150	CAPERS REBECCA
150	JONES FRED
151	DAISE THOS
153	HABERSHAM MARY A
153	J & B FOOD MART # 2
165	AME REID SERV CNTR
165	REID AME SERV CNTR
165	REID HOUSE OF CHRISTIAN SERVICE
165	THOMAS GEO A REV
169	US PO STATION A
174	BROUGHTON BEDELL MRS
174	MACK ALBERTHA
174	MORTON JAS
174	PLATTS ALFRED
174	PLATTS MAMIE
174	SMITH JOEL
175	CAMPBELL BENJ
175	WILLIAMS ELOISE MRS
175	WILLIAMS ROBT
176	FERGUSON LILLIE
177	COOPER ANDREW
178	CARSON DORA
178	GAILLARD MARY MRS
178	GREENE SHIRLEE R
178	WELCH ROSETTA
179	LEWIS CELESTINE
180	PILGRIM HLTH & LIFE INS CO
181	SHORT ANNA BELL
182	DANIELS DOROTHY MAE
182	DANIELS HEMAN
182	DANIELS ROSETTA
182	PITTMAN LAVINIA MRS
182	ROCK ANNA A
183	HAMILTON IDA MAE
183	SIMMONS MARY L MRS
186	J & J SNACK BAR
188	EDDINGS AMELIA
190	WILSON U J
194	SPANN LINDA ANN MRS
199	BROWN DOROTHY E MRS
199	COLEMAN SUSIE MRS
201	BARNES LULA

1970 COMING ST

SOURCE: HILLS

179	WILSON JAMES
180	OMEGA HOUSE OF PRAYER HOLINESS MISSION
181	IMPERIAL SWEET SHOP
182	LEFTER HELEN W MRS LIQUOR
182	P & W GROCERY
182	SEABROOK HELEN
183	BRYAN GEO L
183	SMITH WM
183	WILSON HAROLD
185	DEAS MAMIE MRS (1/2)
185	DOUGLAS LULE
185	GILLIARD VIOLA MRS
185	PARKER BERNICE E MRS
185	SCOTT JANIE (1/2)
186	JONES WM W DENTIST
186	PARADISE BARBER SHOP
186	STITCH & SAVE DRY GDS
187	DEAS CHRISTINE S MRS
188	HULBERT INEZ N
188	SMALLS WALTER H JR
190	IMMACULATE CONCEPTION SCHOOL
201	STONEY VIVIAN B MRS
201	WASHINGTON MUZURIE S MRS
202	GOFF EDW
205	HILTON CHRISTINA MRS
205	MITCHELL PRINCE M
207	BEAUTY BARBER SHOP (1/2)
207	CHISOLM WILHELMINA
207	SINGLETON INEZ D MRS
207	SINGLETON MARCELLUS V JR
208	NORTH CAROLINA MUTUAL LIFE INSURANCE CO
209	BURPEE RAYMOND T
211	HOLMES WM P
213	SMITH MARGT C
217	PATRICK ANNA S MRS

1970 MORRIS ST

SOURCE: HILLS

1	VACANT
3	DO DROP IN CAFE
10	EDWARD'S INC BOOKKEEPING DEPT
10	EDWARD'S INC GENL CREDIT
13	MORRIS BROWN A M E CHURCH
13	MORRIS BROWN A M E CHURCH KINDERGARTEN
14	EDWARDS PARKING LOT
16	SMITH STELLA MRS
16	STARKE DAISY MRS
16	STARKE FAITH NURSE
16	WILEY MYRTLE H MRS
17	HORRY MARY L MRS
17	LONG THEO T
18	HOLMES JULIUS J
18	LEWIS RONALD
20	GREEN MARY MRS
20	HORLBACK HAVEN
21	M & M CLEANERS
22	SANDERS EDNA B MRS
23	BLAKE ALPHONSO R REV
24	CAMPBELL ROSA MRS
24	TERRY ALONZO
26	BRYANT SAML
26	BRYANT'S ROOMING HOUSE
28	GRANT RUTH P MRS
28	LOCKWOOD BERNICE MRS
28	RICH DAISY MRS
28	VACANT
30	GILMORE JOHN
30	MURRELL ABR
33	MORRIS STREET BAPTIST CHURCH
34	BROWN JAMES E DENTIST
34	VACANT
34	WILLIAMS LEWIS M
36	GERTIE'S LUNCH ROOM
36	MUNGIN FRANK
37	COLLINS HENRY
37	HAYNE FRANK G DENTIST
38	MARIE'S BEAUTY SHOP
38	REID JOHNNIE
39	MIDDLETON MALVERSE A
40	SANFORD STEWART M MRS
41	VACANT
42	PURVIS PHARMACY
42	VACANT
42	WILLIAMS GERALD
44	EVANS CONFECTIONERY & GROCERY
44	FRASIER'S FISH MARKET
44	SINDAB CLEANERS
45	KINLAW EVELYN MRS
46	LITTLE JOHN'S GROCERY THE
46	SEABROOK CELLARS G
52	BROOKS POOL PARLOR
54	AFRICA ROOM THE
54	ROBINSON ERNESTINE
56	BROOKS ALBERT N REAL ESTATE AGENCY

80 total records. Part 1 of 2

140	SIMMONS WILHELMINA M MRS
140	SMITH JAMES
141	FISHER GEO R
141	JONES GEO W
141	VACANT
141	WILSON CLAUDE
143	KNIGHT ROY P
143	WILSON HARLEY H
143	YOUNG ALVIN
144	GRADY Z L RELIGIOUS EDUC BLDG
145	MASONIC TEMPLE
147	BROWN VICTORIA M MRS
147	GREEN L W
147	PALMER LEOMI
147	STRINGFIELD W
148	BROWN HENRY
148	MC FADDEN CLYDE
148	MOORE JAMES
149	MAJOR EASTER M MRS
149	VACANT
150	CAPERS GASPER
150	JONES FRED
151	DAISE THOS
151	FORD SAM
153	J & B FRUIT MARKET THE NO 2
153	MANOS GEO K
158	NO RETURN
160	DAISE ROSA LEE
160	HAMILTON LOUISE MRS
160	RAYSOR EDGAR
162	POLITE MELVIN R
164	CANTY THOS C
164	SEABROOK JOSEPHINE
164	STEVENSON EDNA MRS
165	REID HOUSE OF CHRISTIAN SERVICES
169	PO (STA A)
169	VANDERHORST JOSHUA
170	NO RETURN
172	BENNETT WM
172	GRAHAM WILLIE
172	VACANT
174	CHISHOLM DORA S MRS
174	GIDTREY ERNESTINE J
174	MACK ALBERTHA G MRS
174	MILLIGAN MILDRED MRS
174	NELSON MILDRED MRS
174	PLATTS ALF
175	CAMPBELL BENJ
175	NO RETURN
176	MIDDLETON PRENTISS
176	VACANT
177	COOPER ANDREW
177	HAROLD P EVELYN
177	LUCAS HAROLD (1/2)
177	SHORT ANNABEL M MRS
178	CARSON DORA MRS
178	GARRIS VERNELL MRS
178	HARRIS HANSON
179	BENNETT JOE H
179	CARREY E
179	GAILLARD MARY J MRS
179	RUSSELL MARY O MRS
180	MIDDLETON ROBT
180	PILGRIM HEALTH & LIFE INSURANCE CO THE
181	FAIR FRANCES
181	FREEMAN ERNESTINE MRS
181	JAMES ANDREW
182	PITTMAN LAVINIA W MRS
182	ROCK ANNA A MRS

1970 ST PHILLIP ST
SOURCE: HILLS

Part 2 of 2

182	VACANT
183	OREE WASHINGTON
183	SIMMONS MARY L
185	KANELOS GROCERY
186	HODGES FURNITURE EXCHANGE USED
188	CARTER ALGIE G
188	WILLIAMS LILLIAN MRS
190	VACANT
190	WILLIAMS JOSEPH
193	BREEN VIRGINIA
193	SINGLETON GRACE

1968 COMING ST

SOURCE: HILLS

179	WILSON JIMMEY
180	VACANT
181	HOFFMAN ORVILLE L
182	LEFTER HELEN W MRS LIQUOR
182	P & W GROCERY
183	BRYAN GEO L
183	PARKER THOS
185	, DEAS MAMIE MRS
185	, SMALLS RACHEL MRS
185	GILLIARD GEO N
186	JONES WM W DENTIST
186	MORRIS STREET BAPTIST CHURCH
186	PARADISE BARBER SHOP
186	STITCH & SAVE DRY GDS
187	DEAS CHRISTINE S MRS
188	HULBERT INEZ N
188	SMALLS WALTER H JR
190	COMING STREET BARBER SHOP
197	GEATHER HENRY
197	MILLER GEO
199	DINGLE LUCILLE
200	IMMACULATE CONCEPTION SCHOOL
201	STONEY VIVIAN B MRS
201	WASHINGTON MUZURIE S MPS
202	BRISHBON ARTH S
202	JOHNSON ROBT
205	MITCHELL PRINCE M
206	HILTON CHRISTINA MRS
207	BEAUTY BARBER SHOP
207	CHISOLM WILHELMENIA V
207	SINGLETON INEZ D MRS
207	SINGLETON MARCELLUS V JR
208	NORTH CAROLINA MUTUAL LIFE INSURANCE CO
209	NO RETURN
211	HOLMES WM P
215	VACANT
217	PATRICK ANNA S

1968 MORRIS ST

SOURCE: HILLS

1	ROBINSON ELOISE MRS
3	DO DROP IN CAFE
10	BOOKKEEPING DEPT
10	EDWARD'S 5610 CENT ¢100 STORE
10	EDWARD'S 5610¢100 STORE
10	GENL CREDIT OFC
13	FOSTER GRANDPARENTS PROGRAM
13	KINDERGARTEN
13	MORRIS BROWN AME CHURCH
14	VACANT
16	, SINGLETON ISAAC
16	STARKE DAISY MRS
16	WILEY MYRTLE MRS
17	HOPRY MARY L MRS
17	LONG THEO T
18	HAYNES LUTHER
18	HOLMES JULIUS
20	GREEN MARY MRS
20	HORLBACK HAVEN
21	M & M CLEANERS CLO
22	SANDERS EDNA MRS
23	BLAKE ALPHONSO R REV
24	CAMPBELL ROSA MRS
24	TERRY ALONZO
25	VACANT
26	BRYANT SAML
28	IDA'S BEAUTY BOX
28	RANT ALOZON
28	RICH DAISY MRS
30	BONNEAU STEPH
30	MURRELL ABR
36	GERTIE'S LUNCH ROOM
36	MUNGIN FRANK
37	COLLINS HENRY
37	HAYNE FRANK G DENTIST
38	FRASIER HERMAN
38	FRASIER'S BEAUTY SHOP
38	GAILLARD REBECCA MRS
38	VACANT
39	MIDDLETON MALVERSE A
40	SANFORD STEWART M MRS
41	COTTON PATCH THE RESTR
42	VACANT
44	DEVEAUX HELEN MRS
44	EVANS CONFECTIONERY & GROCERY
44	FRASIER'S FISH MARKET
44	LEWIS MARGT MRS
44	SINDAB CLEANERS
45	KINLAW EVELYN MRS
46	GADSDEN HENRY
46	SEABROOK SILAS
47	ROBINSON ERNESTINE MRS
50	CAPERS EVALENIA K
50	GEATHERS ERNESTINE MRS
50	REAR STANLEY DAVID
50	REID SARAH MRS
50	YOUNG MARY
52	BROOKS POOL PARLOR
54	CARTER JOE

1968 ST PHILLIP ST

SOURCE: HILLS

139	BENTON CHARLES
140	SIMMONS WILHELMINA M MRS
141	FISHER GEO R
143	KNIGHT ROY
143	SINGLETARY DAVID JR
143	WILSON HARLEY H BLDG CONTR
144	GREEN MURPAY
145	MASONIC TEMPLE
147	BRADLEY ELFRIEDA J MRS
147	BROWN VICTORIA M MRS
147	GLENN TERRY
147	PALMER LEOMI
148	MC FADDEN CLYDE
148	MITCHELL WM
148	MOORE JAMES
149	JONES FRED
149	MAJOR EASTER M
150	CAPERS GASPER
151	FORD SAM
152	BENNETT FLEG
152	DAISE THOS
152	FROST WM JR
153	MANOS GEO K
153	PETE'S GROCERY
154	VACANT
158	HOLMES CARRIE MRS
160	HAMILTON LOUISE MRS
160	POWELL CATH
160	RAYSOR EDGAR
162	GRANT FRANKLIN
164	CANTY THOS C
164	GLOVER SYLVIA MRS
164	WESTON ESTELLE H MRS
165	REID HOUSE OF CHRISTIAN SERVICES
169	PO
170	SUTCLIFFE WM J
172	BENNETT WM
172	VACANT
174	BROWN THOS E
174	GIDTREY ROBT
174	MACK ALBERTHA
174	NELSON JOSEPH N
175	CAMPBELL BENJ
175	GIGGS HAROLD
176	MIDDLETON PRENTISS
176	VACANT
177	COOK ANDREW
177	SHORT ANNABELL M MRS
178	ANCRUM LENORA MRS
178	CARSON DORA MRS
178	GAILLARD MARY J MRS
178	GARDIS VERNELL MRS
178	PRICE WM
179	BENNETT JOE H
179	CARREY E
180	PILGRIM HEALTH & LIFE INSURANCE CO THE
181	JOHNSON LOUISE
182	GRUEST JAMES
182	PITTMAN LAVINIA W MRS
182	ROCK ANNA A MRS
183	MC PHERSON JAMES
183	OREE WASHINGTON
185	KANELLOS GROCERY
186	HODGES FURNITURE EXCHANGE USED
188	CARTER ALGIE G
188	WILLIAMS LILLIAN MRS
190	WILLIAMS JOSEPH
193	GREEN BARBARA MRS
198	SINGLETON GRACIE

1961 COMING ST

SOURCE: NELSONS

177	FURMAN ELLIE
179	BISHOP ELIIAH
179	STEPHNEY HENRIETTA H
181	HAYNES ESSO SERVICE
183	MORRISON'S SHOE REPR
183	TAYLOR JULIUS
185	EULAND ANNABELLE
185	SEABROOK CELLERS JR
185	SMALLS RACHAEL
187	DEAS CHRISTINE
189	K K BETH ELOHIM CEMETERY
197	GATHERS HENRY
197	GREEN LOUVENIA
197	ROSE WM
199	LADSON HENRY
199	WILLIAMS ANNA
201	BENNETT WM L
201	STONEY VIVIAN B
205	BROWN EDGAR
205	HAYNES MATILDA
207	, BEAUTY BARBER SHOP
207	CHISOLM WILHELMENIA
207	SINGLETON MARCELLUS V
207	ZELAYA LUDY E
209	INFORMATION UNAVAILABLE
211	GREENE ANNIS G
211	MOULTRIE ELWOOD W
213	SMITH MARGT C

1961 MORRIS ST

SOURCE: NELSONS

8	EDWARDS INC BKEEPING DEPT
12	USPO STATION A
14	USPO STATION A
16	BENNETT JAMES
16	POOLE DANL
18	SEABROOK MAUDE
20	CAPERS JOS
20	GREEN ROACHIE
22	SANDERS EDNA B
24	CAMPBELL ROSA
24	MAE'S BEAUTY SHOP
24	TERRY ALONZO
26	SCOTT VIRGINIA
28	HIGHE JOHN A
28	RICH DAISY
28	WHITE CHARLIE
30	MURRELL ABR
32	DINGLE CLAUDIA
32	MITCHELL WALTER
34	INFORMATION UNAVAILABLE
36	GERTIE'S LUNCH RM
36	ROBINSON JOHN C
38	FRASIER'S BEAUTY NOOK
40	FRASIER HARMAN
42	INFORMATION UNAVAILABLE
42	PURVIS DRUG STORE
42	WILSON NORMAN F
44	EVANS CONFECTIONER
44	LEWIS MARGT
44	SINDAD DRY CLNRS
44	WILLIAMS SAM
46	SHEARES JOHNNIE N
46	WHITE WILLIS
50	BUCKNER MARTHA G
50	CAPERS JAMES
50	FRASIER LUTHER
50	GATHERS ERNESTINE
50	SMALLS ALF
52	GILLARD'S BARBER SHOP
52	VACANT
54	INFORMATION UNAVAILABLE
56	BROOKS GRILL

1961 ST PHILLIP ST

SOURCE: NELSONS

138	(1/2) DUROSS FRANCIS A
140	NELSON LAWRENCE T
140	RILEY PHILLIP J
142	EDWARDS INC
146	INFORMATION UNAVAILABLE
148	PATTERSON MATTIE MISS
148	SIMMONS MARY
150	INFORMATION UNAVAILABLE
150	VACANT
152	CROSBY THOS G
152	LAW ORIN A
152	STUTTS JACK A
154	WILLIAMS ERNEST L
154	WILLIAMS HAROLD R
158	HARRIS ANNA
160	GUSTAFSON DONALD R
160	HALEY HARRY A JR
160	SHARPE ROBT E
162	INFORMATION UNAVAILABLE
162	PRYSTOWSKY MOSES M
164	CONNOLLY HOLLIS D
164	DUGGINS ALBERT L JR
164	SPELL LLOYD B
166	BLOCKER LAURIE S
166	BOSTON FRED
166	BOWLES W D
166	CHISHOLM DORA
166	CORBETT WILLIE
166	FRIPP ELVIRA
166	HARVEY MAMIE W
166	HEYWARD LEVINIA
166	INFORMATION UNAVAILABLE
166	SIMMONS HARRIETTE
166	VACANT
166	WHITE ELIZ
166	WINTERS MARY J
168	MSTR PHOTO FINISHERS INC
170	HARRIS ROSE S MRS
170	PEAGLER WILLIE J
172	ODUM THURSTON B
172	PRYSTOWSKY SAML
174	COOPER ROSE A MRS
174	EDWARDS FLORRIE E
174	HAAS EDMUND E
174	PHILLIPS OSCAR C
174	SWEATMAN MARGT J MRS
174	WILDER HERBERT P
176	BAKER WILLIE W
178	HARDIE J E
178	RIVERS CLARENCE L
178	ROBINSON PETER C
180	FOGLE HELEN S MRS
182	ROCK ANNA A
182	SHINE JOS
182	SIMMONS WILHELMINA
186	HODGES FURN EXCH
186	WILLIAMS EDW
188	CARTER ELGIN
190	VACANT
194	QUARLES JASPER C REV

1955 COMING ST

SOURCE: NELSONS

178	HILL EDW F
180	VACANT
182	(1/2) LEFTER WM LIQUOR
182	ADDISON THOS J
182	ADDISON'S GRO
186	(A) KLINE'S AUTOMATIC LNDRY
186	(B) PARADISE BARBER SHOP
186	COLONIAL CONSTN CO
186	FIELDS RICHD E LAWYER
186	JONES W W DENTIST
188	HULBERT HELEN
190	COMING STREET BARBER SHOP
200	IMMACULATE CONCEPTION SCH
208	N C MUT LIFE INS CO
218	BRADLEY ENOCH
218	TEMPLE INEZ

1955 MORRIS ST

SOURCE: NELSONS

8	EDWARD'S STORAGE & DISPLAY RMS
12	USPO STA A
16	HILTON RUBIN J JR
16	STARKE FREDK A
18	HOLMES JULIAN
20	VACANT
22	SANDERS EDNA
24	MAYS BEAUTY SHOP
24	TERRY ALONZO
26	MAXWELL DOLLY
28	VACANT
30	ABRAHAM MURRELL
32	LAWRENCE JORDAN
34	SINGLETON JOE
36	VACANT
38	FRASIER HERMAN
38	FRASIER'S BEAUTY NOOK
38	LINTON FLETCHER
40	SANFORD WALTER A
42	CHISOLM CALEB
42	WILSON NORMAN F
44	CARRIBEAN
44	J & W FISH MKT
44	LEWIS MARGT
44	PHOENIX MEAT & GRO STORE
44	SINDAB DRY CLNRS
46	SHEARES FISH MARKET
46	SHEARES JOHNNIE
46	WHITE WILLIS
50	CAPERS EVELYNA
50	GATHERS HERMAN
50	LEMMON PRESLEY
50	SMALLS THELMA B
52	FURMAN THOS M
52	GATHERS HERMAN
54	COZY SHOP
54	SHIRER JOS
56	BROOKS GRILL
60	ANDREATOS A GRO

1955 ST PHILLIP ST

SOURCE: NELSONS

137 HARPT OEMA A
139 BEAUDROT MARY S MRS
139 MORGAN HAROLD D
139 WILLIS ST CLAIR
141 HUSBAND CHAS J
141 JACKSON R L
141 JONES GEO W
141 PRIEBE CHAS E
143 DAVIS HENRY W
143 REZNICK HERMAN
143 WILSON HARLEY H
147 BRADLEY ELFRIDA J
147 PURLIFOY EMMA B
149 KENNEDY MARY M MISS
151 MANOS GEO K
155 MANOS GEO K
155 MORRIS
165 REID HSE OF CHRISTIAN SERVICE
167 BEACH JOHNNY V
167 KNIGHT JOS P
169 BAKER WM W
169 DRIGGERS JOHN
171 GOODMAN LEO S
171 LIEBER AARON RABBI
175 BRADWELL JAS R
175 JETT HARRY N
177 BLATT SOPHIA MRS
177 LEVIN MARY C MRS
177 MARSH ENOCH E
179 JOHNSON W CLARANCE
179 MAHN CHAS E
181 HERMAN MARTIN
181 RABINOWITZ LOUIS
181 SCHWARTZ LOUIS I
185 BOLCHOZ EUG R
185 KANELLOS GEO C
185 KANELLOS JOHN G
193 SINEATH B W
193 WILSON ORLANDO G

1948 COMING ST

SOURCE: BALDWINS

179 M & H ESSO SERVICE STA
179 MORRISON ROBT F
183 WIGGINS SAML
185 ROBERTS LELONA
187 REID EDW
189 KKBE CEMETERY
197 SINGLETON HENRY
199 SUMTER LOUISE
199 WASHINGTON NED
201 DRAYTON LEO
201 DROZE EDW A JR
201 MCGEE CLARENCE E
205 DANEHEY JOHN M
207 BEAUTY BARBER SHOP THE
207 COOK NATHL
207 SIMMONS LUCILLE L
209 POINSETTE SAML J
211 GREEN INEZ

1948 MORRIS ST

SOURCE: BALDWINS

2	BEASLEY LULABELL B
2	RIDGEWAY LEROY A
4	EUREKA CAFE
6	EDWARD'S INC
8	WALTON'S WOMEN'S CLO
10	MORRIS STREET GRO
12	MIDDLETON JAS
12	SMALLS WM
14	MITCHELL THOS
16	(1/2) JONES HERMENA A MRS
16	(1/2) KAMMERER GEO E
16	STARKE FREDK A
18	MCELVENN TREDWAY KINARD EUG
20	HILTON DAISY MRS
22	SANDERS EDNA
24	MAE'S BEAUTY SHOP
24	TERRY ALONZO
26	MAXWELL DOLLY
28	JOHNSON RICHD AMUSEMENT CO VENDING MACHS
30	GREEN MABEL L
32	LAWRENCE JORDAN
32	OWENS ANNIE L
32	SIMONS SOLOMON
34	BERRY JOS C
34	JONES EDW
36	SPENCER ROSA
38	REALIA'S BEAUTY SHOP
38	RIVERS FLORENCE R
40	SMALLS ANITA
42	MCCOTTRY TURNER M
42	MOORE CHAS C
44	(1/2) DANEHEY & ROBERTS LIQUOR
44	HARVEY & SCOTT MUSIC SHOP
44	PALM CAFE
44	PHOENIX MEAT POULTRY & GRO
44	WILLIAMS SAML
46	SHEARS JOHN N
50	GRAHAM FRANK
52	BROWN LONAY
54	SHIRER JOS A COZY SHOP

1948 ST PHILLIP ST

SOURCE: BALDWINS

139	ADAIR LEWIS A
139	DARBY JOHN H
139	MATTHEWS RICHD H
139	VILLEPONTEAUX LORENZ A
141	HUSBAND CHARLIE J
141	JONES GEO W
141	SOKOL MORRIS
141	YOUNG SAM
143	MOSELY DEWEY L
143	WILSON HARLEY H
145	BETH ISRAEL CONGREGATION
147	WILLETT EUG
149	KENNEDY NELLIE MISS
149	MANOS GEO
151	DOSCHER MAMIE T MRS
153	MANOS GEO
157	TERRY LEON
159	WIGGINS ED
161	MACKEY MARTHA
165	CHISOLM DORA
165	CHISOLM DORA GRO
167	HOWARD RUDELL
167	WEARB ROBT J
169	BENNETT JAS J
169	COHEN RAYE MRS
169	VACANT
171	BEACHMAN BERNICE MRS
173	COPELAND HUGH M
175	CORKLE ANITA MISS
175	RAWELL JESSE B
177	KLOEPPEL GERTRUDE P MRS
177	SOLOMON KATIE MRS
179	BATES CHAS
179	TOPOREK HYMAN
181	MCNAUGHTON JOS G
181	RABINOWITZ LOUIS
181	YAWN CODIS C
183	STRICKLAND STEVEN M
185	KANELLAS GEO C
185	KANELLAS GEO C GRO
187	ROACH ADAM
189	GREEN ROSA
191	SPEAR REBECCA
193	RISHER WALTER
193	SINEATH JAS R
195	TAYLOR MARIAN
197	COLEMAN BENJ A
199	RAMSEY GEO
201	BARNES JEFF
203	BIVENS HAZEL J

1942 COMING ST

SOURCE: BALDWINS

178	BROWN CATH
180	BURROUGHS EDW B
182	LEMPESIS & SON GRO
182	RICHARDSON JAS P
186	EDGEFIELD JOS
188	HULBERT SAML R
190	CALDWELL KATH
190	GADSDEN SCIPIO
192	HARRISON SAML
200	IMMACULATE CONCEPTION SCH
202	IMMACULATE CONCEPTION SCH
204	NOISETTE ESTHER
206	VACANT
208	N C MUT LIFE INS CO
216	NEBO JANIE

1942 MORRIS ST

SOURCE: BALDWINS

2	FORTUNE HAROLD
2	HAMILTON THOS
4	FRASIER WM
6	TAYLOR'S PASTRY KITCHEN
6	VACANT
8	VACANT
10	O'KAY SHAVING PARLOR
10	PRIOLEAU WM
12	CARTER WM
14	LAURENCE ELLA
16	DUNLAP ROBT
16	GREENHILL HARRY G
16	ST PHILIP
16	STARKE FREDK A
18	BAXLEY W DOUGLAS
20	ANDERSON WALTER PAPERHNGR
20	HILTON WM J
22	LUCUS WM
24	CURETON MAMIC
24	SANDERS EDNA B
26	PARKER ADDIE J
28	JOHNSON RICHD AMUSEMENT CO
28	PAYNE JESSE
28	RICH DAISY
30	GREER MABEL L
32	LAWRENCE JORDAN
34	BERRY JOS
36	SPENCER ROSA
38	RIVERS FLORENCE R
38	ROBINSON ERDELLO
40	BOONE WM
42	SANDERS THOS
44	ACME NEON SIGNS
44	LATTO ANTONIO
46	GILLERS SARAH
50	GRAHAM MELVIN
52	FRAZIER JOS
54	STONEY OLIVER

1942 ST PHILLIP ST

SOURCE: BALDWINS

139	DARBY JOHN H
139	MATHEWES RICHD H
141	BROCK VICTOR K
141	HUSBAND CHAS J
141	JONES GEO W
141	SOKOL MORRIS P
143	REZNICK HYMAN
143	WILSON HARLEY H CONTR
145	BETH ISRAEL CONGREGATION
147	WILLETT EUG
149	KENNEDY NELLIE MISS
151	MANOS GEO
153	DUSHER MAMIE T MRS
153	MANOS GEO GRO
157	TERRY ALONZO PAPERHNGR
159	JENKINS FURMAN
161	MACKEY JAS
165	LONG DANL
165	PERRY ASHLEY GRO
167	SOLOMON SAM
169	RAGSDALE HAROLD
171	VACANT
173	COTTINGHAM JOHN B
175	CORKLE ANITA MISS
175	LEE OTTO L

1938 COMING ST

SOURCE: BALDWINS

178	CATH BROWN
180	EDW B BURROUGHS
182	HOME GRO
182	MIKE BAGLANES
186	JOS EDGEFIELD
188	JESSE C NELL
188	SAML HUBERT
190	SCIPIO GADSDEN
192	SAML HARRISON
200	HARRY NOISETTE
200	IMMACULATE CONCEPTION SCH
204	MARK A ABNEY
206	BUELL FURN CO WHSE
216	REV M JAS BELTON

1938 MORRIS ST

SOURCE: BALDWINS

2	MRS GRACE FORTUNE FURN RMS
2	ROBT SIMMONS
4	LOUISA BROWN
4	SIMMON'S CHNRS
6	H L BALDWIN & SONS EGGS & POULTRY
6	ZEPLIN SHOE SHINE PARLOR
8	VACANT
10	O'KAY SHAVING PARLOR
12	WILHELMINA EMANUEL
14	BENJ LAWRENCE
16	, HENRY GREENHILL
16	FREDK A STARKE
16	MRS SARAH A SAVVIS
16	PAUL P EFSTATHION
18	MARION L PATTERSON
18	WM W PATTERSON
20	O J KNIGHT
20	WM J HILTON
22	ROLLINS J MIKELL
24	MAMIE V CURETON
26	ADDIE J PARKER
28	RICHD JOHNSON AMUSEMENT CO
30	MABEL L GREEN
32	JORDAN LAWRENCE
34	JOS C BERRY
36	ROSA SPENCER
38	F RICHD RIVERS
40	AMELIA RIVERS
42	ECONOMY CAB CO
44	ACME SIGNS
44	ANTANIO LATTO
46	SARAH GILLERS
50	MABEL HENDERSON
52	RICHD RUSSELL
54	JAS FOXWORTH
58	EDW N MILLAR

1938 ST PHILLIP ST

SOURCE: BALDWINS

138	MRS MARGT W HATCHELL
140	MRS MAMIE CONE
142	ABR MORRIS
144	FREDK SCHNEIDER
146	MATTHEW J BROWN
148	GEO B SPADY
148	MISS EUGENIA L PATTERSON
150	ROBT G ERWIN
150	WM L MCKAY
152	MRS MARY E PLATT
154	CHAS E PRIEBE
154	CHAS F BENTON
156	JAS W BUNCH
158	ELLA AGNER
160	ISRAEL BRODY
160	JOS FREITAG
162	MORRIS KAHN
162	MOSE PRYSTOWSKY
164	PHILIP KAHN
164	VACANT
166	WM H JONES
168	ABR MENDELSON
168	JACOB PRYSTOWSKY
170	ALTER BLACHER
170	HORACE LAMB
172	JULIUS SPAR
172	SAML PRYTOWSKY
174	ABE S KARESH
174	HARRY TRUERE
174	NATHAN GOLDBERG
174	RALPH BROTMAN
174	SAM GERSHON
174	SAML ALTMAN
174	VACANT
176	MRS HENRIETTA MIETZLER
176	NATHAN LAPIN
178	ABC APPEL
178	PHILIP BERLINSKY
180	JOS SAVARESE
182	MRS ELISE BRINSON
184	MRS ALINE WIERMANN
186	HODGE'S FURN EXCH
186	MRS ANNA C REHKOPF
188	FRED AUSTIN
190	WM DICKERSON
194	REV RIP I LEMON
196	BARNEY BEARD
196	MRS JANIE STROCK

1934 COMING ST

SOURCE: SOUTHERN PRINTING AND PUBLISHING

178	HAROLD DEVEREAUX
178	J G KNIGHTS
180	E B BURROUGHS
182	J E BEARD
182	SUNSHINE GROCERY
186	ELLA PAUL
188	J C NELL
190	B J WARD BARBER
192	BERTHA GREEN
196	VACANT LOT
200	IMMACULATE CONCEPTION SCHOOL
200	JANE SIMMONS
204	M A ABNEY
204	W J KANAPAUX
206	BUELL FURN CO WHSE
208	HENRY BROWN
216	REV JAMES BELTON

1934 MORRIS ST

SOURCE: SOUTHERN PRINTING AND PUBLISHING

2	EDWD WILSON
2	TAFT MILLIGAN
4	THE LENOX PRESSING CLUB
6	6, THOS GLENN RESTR
6	H L BALDWIN PRODUCE
8	THE MORRIS STREET SHOE REPAIRING & TAILORING SHOP
10	OKAY SHAVING PARLOR
12	EDWD FRASIER
14	BENJ LAURENS
16	F A STARKE
16	MRS S A SAVVIS
16	P W HARDWICKE
16	PAUL EFSTATHIOU
18	L D BURMESTER
18	W W PATTERSON
20	W D BROWN
20	W M BROWN
22	W J HILTON
24	DAVID SANDERS
26	A J PARKER
28	THE J & K AUTOMATIC VENDING MACHINE CO
30	MABEL GREEN
32	JORDAN LAWRENCE
34	J C BERRY
36	ROSA SPENCER
38	CHRISTOPHER BROWN
38	F R RIVERS
40	ROBT HOPKINS
42	VACANT
44	ACME SIGNS
44	ROBT THOMPSON
46	BENJ GIRARDEAU
50	WM OWENS
52	FRED MCBRIDE

1934 ST PHILLIP ST

SOURCE: SOUTHERN PRINTING AND PUBLISHING

139	L A VILLE PONTEAUX
141	MORRIS SOKOL
141	MRS MELL HIERS
141	W F LIVINGSTON
143	MIKE ALTINE
145	BETH ISRAEL CONGREGATION
147	DENNIS QUINN
149	MISS NELLIE KENNEDY
151	DRESSMKR
151	MISS AGNES BRENNAN
151	MRS SARAH POWERS
153	CHICKEN COOP POULTRY
153	GEO MANOS GRO
153	MRS M T DOSCHER
157	ALONZO TERRY
159	PHYLLIS HOLLINGS
161	FLORENCE WILLIAMS
165	BENJ WARREN WOOD
167	SAMI SOLOMON
169	CORINNE ZELLES
169	SADIE NICKSON
173	C N BEST
175	ABRAHAM BERLINSKY
175	F J MCKAY
175	J H ROBERTS
177	V H RASMUSSEN
179	JOSEPH ZALKIN
181	J H MEYER
181	SAUL GARFINKEL
183	W F CONLON
185	ANGELO DRAKOPOULAS GRO
187	MARY HODGES
189	ROSA GREEN
191	MARY WILEY
193	SARAH DENG
193	VACANT

1929 COMING ST

SOURCE: WALSH

178	SAML DENT
180	E B BURROUGHS PHYS
182	R L MAPPUS GRO
186	ROSA TOOMER
188	J C NELL
190	MARIE CLARK
192	JOHN BLACK
194	VACANT
198	W M ZELLAR
200	VACANT
202	J F SHOKES
202	MRS ROSALIE JACQUES
204	M A ABNEY
208	MATTIE GRANT
216	A J CLAIBORNE
216	REV JAMES BELTON

1929 MORRIS ST

SOURCE: WALSH

2	EMMA PYATT
4	W M GADSDEN
6	6, VACANT
6	OLD HICKORY GARAGE
8	THE LITTLE SAVOY CAFE
10	THE PALACE
12	REV D A PERRIN
14	D C CANNON
16	F A STARKE
16	J F REDMOND
16	MRS S A SAVVIS
18	W D BROWN
18	W W PATTERSON
20	A W TYNDALL
20	H H HATCHEL
22	P J MCMANUS
24	W J HILTON
26	ADDIE PARKER
28	ZEBALON HENDERSON
30	D S GREEN
32	WM SEABROOK
34	SIMON HARRISON
34	STEPHNEY MANIGAULT
36	ROSE SPENCER
38	F R RIVERS
40	BENJ JAMES
42	SALLIE RUTLEDGE
44	D E TUMPOWSKI
46	RANSOM GADSDEN
50	WM OWENS
52	DAN'L RIVERS
52	JAMES BROWN
54	ROBT SMALLS
56	WM BENNETT
60	ANDREW ANDREATOR GRO

1929 ST PHILLIP ST

SOURCE: WALSH

139	MRS J A KESTLER
141	J H WRAGGE
143	MRS M E HAMPEL BDG HSE
145	BETH ISRAEL CONGREGATION
147	DENNIS QUINN
149	MISS ISABEL KENNEDY
151	J B CARROLL
153	GEO MANOS GRO
153	MRS M T DOSCHER
157	ALONZO TERRY
159	PHYLLIS HOLLINS
161	ISAIAH WHALEY
165	VACANT
167	SAM SOLOMON
169	JONAS SIMMONS
171	THOS ANDERSON
173	P M KENNY
175	ABRAHAM BERLINSKI
175	F J MCKAY
175	NORMAN KEENAN
177	G H BURRESS
177	L W SPELL
179	JOSEPH ZALKIN
179	NICK CORONTZOS
181	H H PUCKHABER
181	J H MEYER
183	W F CONLON
185	CHRISTO THEODOROUS GRO
187	VACANT
189	CLARA WARING
191	SAML MCCULLOUGH
193	193, FLORENCE WILLIAMS
193	S E FOLLEN

1925 COMING ST

SOURCE: WALSH

183	W O JOHNSTON
185	HARRY DAVIS
187	BENJ LATHROPE
189	K K B E CEMETERY
197	DIANA HAYNES
199	M H NELL
201	E V PADDON
205	J DANEHAY
207	T S FORD
207	THE BEAUTY BARBER SHOP
209	S J POINSETTE
211	W S GREENE

1925 MORRIS ST

SOURCE: WALSH

2	VACANT
4	WM GADSDEN
8	VACANT
10	M MITCHELL BARBER
10	VACANT
12	REV D A PERRIN
14	D C CANNON
16	T A STARKE
16	W HESSE
18	W PATTERSON
20	A W TYNDALL
20	H H HATCHELL
22	W TODD
24	J HILTON
26	ADDY PARKER
28	HARRY HOLMES
30	S GREEN
32	WM WALLACE
34	MARTHA POWELLS
36	ROSA SPENCER
38	RICHARD RIVERS
40	EDWARD BECKETT
42	PRIMUS RUTLEDGE
44	A I ORLANSKY GRO ST
46	RANSOM GADSDEN
50	WM OWENS
52	CO-OPERATIVE FEED & MERCANTILE CO

138	**J E KEY**
140	**VACANT**
142	**R H CROOKS**
144	**JOE GREEN**
146	**R RAINEY**
148	**MRS S O PATTERSON**
150	**J H THEE**
152	**N W RIEPER**
154	**MRS A C ROBERTS**
156	**P C SHOKES**
158	**M DELISLINE**
160	**H PEARLMAN**
162	**E PRYSTOWSKY**
164	**M M PRYSTOWSKY**
166	**M BROWN**
168	**I BRODEY**
170	**J A KAMINSKI**
172	**L L SILVERSTEIN**
174	**JACOB HIRSCH**
176	**G H MEITZLER**
178	**W A SANDERS**
180	**VACANT**
182	**B B PLATT**
184	**WM DIERS**
186	**WM H LAW**
188	**J S SIMMS**
190	**JAS BARNES**
192	**VACANT**

RETURN | SIMILAR SALES | NEW SALES SEARCH | TAX INFO | ADDITIONAL PROPERTY INFO | PRINT

Property Information

Current Owner:
RADCLIFF ASSOCIATES LP
PO BOX 7688
COLUMBIA MO 65205-7688

Property ID	4601201049
Physical Address	200 COMING ST Apt 202A
Property Class	200 - SPCLTY-APT
Plat Book/Page	/
Neighborhood	261295 PB95 LARGE APARTMENT BLDGS
Plat Acres	1.5200

Legal Description: SUBDIVISION NAME -E COMING SCHOOL DESCRIPTION -ALSO LT ON W ST PHILIP SITE NAME -01-EDUCATIONAL INSTITUTIONS

Sales History

Book	Page	Date	Grantor	Grantee	Type	Deed	Deed Price
Z392	407	1/2/2002	ROSCOE LLC	RADCLIFF ASSOCIATES LP		Ge	$2,565,000
U304	563	6/5/1998	BISHOP OF CHARLESTON A	ROSCOE LLC		Ge	$1,500,000
DE	494	1/1/1900		NOT SUPPLIED		Ma	$0
XXX	XXX	1/1/1900	NOT SUPPLIED	BISHOP OF CHARLESTON A		Ge	$0

RETURN | SIMILAR SALES | NEW SALES SEARCH | TAX INFO | ADDITIONAL PROPERTY INFO | PRINT

ASTM E1527-21 User Questionnaire

Date Completed	3/17/2026
Person Completing Questionnaire	Name: Jay Cox Phone: 404-493-7423 Company: AEP Email: jcox@jcsholdings.com
Site Name	Radcliffe Manor
Site Address	200 Coming Street, Charleston, SC 29403
Point of Contact for Access	Name: Jay Cox Phone: Company: Email:
Access Restrictions or Special Site Requirements?	___No ✓Yes (If yes, please explain) Please contact me to Coordinate
Confidentiality Requirements?	___No ___Yes (If yes, please explain)
Current Site Owner	Name: Phone: Company: Radcliffe Associates, LP Email: NA
Current Site Operator	Name: Phone: Company: Email: jcox@jcsholdings.com
Reasons for ESA (e.g., financing, acquisition, lease, etc.)	2026 LIHTC App
Anticipated Future Site Use	56 unit apartments
Relevant Documents?	Please provide Terracon copies of prior Phase I or II ESAs, Asbestos Surveys, Environmental Permits or Audit documents, Underground Storage Tank documents, Geotechnical Investigations, Site Surveys, Diagrams or Maps, or other relevant reports or documents.

ASTM User Questionnaire

To qualify for one of the *Landowner Liability Protections (LLPs)* offered by the Small Business Liability Relief and Brownfields Revitalization Act of 2001 (the "*Brownfields Amendments*"), the user must respond to the following inquiries required by 40 C.F.R. §§ 312.25, 312.28, 312.29, 312.30, and 312.31. These inquiries must also be conducted by EPA Brownfield Assessment and Characterization grantees. The *user* should provide the following information to the *environmental professional*. Failure to conduct these inquiries could result in a determination that "*all appropriate* inquiries" is not complete.

1) Did a search of land title records (or judicial records where appropriate) identify any environmental liens filed or recorded against the site under federal, tribal, state, or local law (40 CFR 312.25)?

X No ___Yes (If yes, explain below and send Terracon a copy of the title records or judicial records reviewed.)

2) Did a search of land title records (or judicial records where appropriate) identify any activity and use limitations (AULs), such as engineering controls, land use restrictions, or institutional controls that are in place at the site and/or have been filed or recorded against the site under federal, tribal, state, or local law (40 CFR 312.26)?

X No ___Yes (If yes, explain below and send Terracon a copy of the title records or judicial records reviewed.)

3) Do you have any specialized knowledge or experience related to the site or nearby properties? For example, are you involved in the same line of business as the current or former occupants of the site or an adjoining property so that you would have specialized knowledge of the chemicals and processes used by this type of business (40 CFR 312-28)?

X No ___Yes (If yes, explain below)

4) Do you have actual knowledge of a lower purchase price because contamination is known or believed to be present at the site (40 CFR 312.29)?

X No ___Yes ___Not applicable (If yes or Not applicable, explain below)

5) Are you aware of commonly known or reasonably ascertainable information about the site that would help the environmental professional to identify conditions indicative of releases or threatened releases (40 CFR 312.30)? For example, (a.) Do you know the past uses of the site? (b.) Do you know of specific chemicals that are present or once were present at the site? (c.) Do you know of spills or other chemical releases that have taken place at the site? (d.) Do you know of any environmental cleanups that have taken place at the site?

X No ___Yes (If yes, explain below)

6) Based on your knowledge and experience related to the site, are there any obvious indicators that point to the presence or likely presence of releases at the site (40 CFR 312.31)?

X No ___Yes (If yes, explain below)

Comments or explanations:

Please return this form with the signed authorization to proceed. **Proposal No. PEN267072**

7.0 Additional Services

At the request of the client, the following additional services beyond the scope of a standard Phase I ESA were conducted.

7.1 Limited GPR Survey

At the request of the client Terracon conducted a Limited GPR Survey to investigate the subsurface conditions in the vicinity of abandoned piping observed on the eastern exterior of the historic school building on site identified as Building 200 A. The following sections detail the methods and findings of the Limited GPR Survey.

7.1.1 Exploration Methods

GPR utilizes high frequency electromagnetic waves to detect certain electrical property changes in the subsurface of the scanned area. Changes of reflections in the signal generally indicate material property changes, including electromagnetic conductivity and dielectric constant, which in some cases can be qualitatively linked to other material properties (i.e., density). These changes can be effective in identifying the presence and location of subsurface anomalies including: subsurface voids, buried concrete, USTs, disturbed soils, underground utilities, and embedded reinforcing steel in concrete and masonry structures, among others.

A GPR system consisting of a pull-behind 200 MHz antenna designed by Geophysical Survey Systems, Inc. (GSSI) was used to perform an evaluation of the upper profile of the site in select locations.

The surveyed portion of the site was selected based on proximity to abandoned piping observed on the eastern exterior of the historic school building (Building 200 A). It should be noted that the subsurface conditions of the structures on the subject property were not assessed.

7.1.2 Findings

On April 29, 2025, Eddie Shealy Jr. mobilized to the subject site identified as Radcliffe Manor located at 200 Coming Street in the City of Charleston, in Charleston County, South Carolina. A GPR unit was utilized to assess a portion of the subject site for subsurface anomalies that may be indicative of USTs.

The surveyed area is depicted on the Site Diagram included and Exhibit 2 in Appendix A. The surveyed area includes a maintained grass area situated east of Building 200 A and west of Building 200 B.

Evidence indicative of USTs was not observed through GPR data from the surveyed area.

Excerpt from: 2025 Phase I ESA

7.1.3 Limitations

All geophysical testing methods rely on instrument signals to indicate physical conditions in the field. Signal information can be affected by on-site conditions beyond the control of the operator, such as, but not limited to, cultural features, standing water, high subsurface moisture content, clay soils, cobble material, electrical utilities, and other buried objects. Interpretation of those signals is based on a combination of known factors combined with the experience of the operator and geophysical scientist evaluating the results. The provided depth measurements are estimations based on an estimation of the electrical properties of the material that was scanned. Utilizing conventional observation, sampling, and testing ("truthing") of select areas is recommended to confirm the results from the GPR scans. These results provide a level of confidence but should not be considered absolute. We cannot be responsible for the misinterpretation of unverified GPR results by others.

This report has been prepared for the application discussed and has been prepared in accordance with generally accepted geophysical practices. No warranties, expressed or implied, are intended or made. The findings presented in this report are based upon the data obtained from the GPR surveys and from other information discussed in this report. This report does not reflect variations that may occur in areas not tested or inaccessible to the geophysical equipment, across the site, or due to the modifying effects of construction or weather.

7.2 Mold Testing

At the request of the client, Terracon is conducting mold testing in the residential apartment units within both buildings on the site. The findings of the mold testing will be issued under a sperate report cover.

Excerpt from 2025 Phase I ESA

GaiaTech

200 North LaSalle Street · Suite 2600 · Chicago, IL 60601

Confidential

LIMITED PHASE II SITE INVESTIGATION -

Radcliff Manor Apartments
200 Coming Street
Charleston, South Carolina

PREPARED FOR
GE REAL ESTATE

April 12, 2004

Prepared by:

John H. Yang, CPG
Geologist

QA/QC

Technical Review and
Concurrence by:

Jacqueline Y. Setterdahl
GE Project Coordinator

GaiaTech Project Number 8700-420-0

Ì ßÞÔÛ ÑÚ ÝÑÒÌ ÛÒÌ Í

ÐßÙÛ

EXECUTIVE SUMMARY ..... **I**

1.0 INTRODUCTION **1**

1.1 SITE BACKGROUND 1
1.2 SCOPE OF WORK 2
1.3 GEOLOGY AND HYDROGEOLOGY 2

2.0 FIELD INVESTIGATION **3**

2.1 PRELIMINARY ACTIVITIES 3
2.2 WELL PERMIT AND PHYSICAL EVALUATION OF PIPEWORK 3
2.3 SOIL SAMPLING 4
2.3.1 Soil Sampling Methodology *4*
2.3.2 Soil Field Screening Results *5*
2.4 GROUNDWATER SAMPLING 5
2.4.1 Groundwater Sampling Methodology *5*
2.4.2 Groundwater Regulatory Standards *6*
2.4.3 Groundwater Sampling Results *6*

3.0 CONCLUSIONS AND RECOMMENDATIONS **8**

4.0 LIMITATIONS **10**

Ô·-¬±º Ú·¹«®-

Ú·¹«®ï Í·»Ð´¿² ©·¬¸ Þ±®²Ô¿¬±®§

Ô·-¬±º ß°°»²¼¿½»-

ß°°»²¼¿¨ ß Í Ý ÜØÛÝ Ó±²·¬±®¹ É »´´ ß°°®±ª¿´
ß°°»²¼¿¨ Þ Í±·´ Þ±®²Ô¿¬±®§
ß°°»²¼¿¨ Ý Ô¿³±®¿ß²¼ ß²¿§½´¿Î »°±®¬

ÛÈÛÝËÌ ÞÊÛÍ ËÓÓßÎÇ

ÙÛ Î »¿´ Û-¿» dÙÛ÷ ®¿·²»¼ Ù¿·¿ »½ Þ²½¼ ±² ¬¸» ¿´·¹²³»²¬ ·» Í·» Þ¿·» ÞÐ¿·» Þ¿·» Ý¿²½»´ ¿²§ ±² Î ¿½½±«²¬ Ó¿²¿¹»® »²¼ ¬¸» ´¿¬»-¿¹» ®»½±®¼ ·² ¬¸» Ý¿²½»´´¿¬·±² ¼¿¬¿ ·² ¬¸» Ý¿²½»´´¿¬·±² Ý±«²-»´ Ý¿²½»´´¿¬·±² ¿ ¬®¿²-¿½¬·±² Ù¿·¿ »½ ½¿²²±¬ ¾» ®»-¬±®»¼ ¿º¬»® ·¬ ¸¿- ¾»»² ½¿²½»´´»¼ ±® ·¬ ¸¿- ¾»½±³» ±¾-±´»¬» ¿½½±«²¬ ¼¿¬¿ ·- ²± ´±²¹»® ¿ª¿·´¿¾´» ¬± ¬¸» ½«-¬±³»® ¿²¼ ·¬ ³¿§ ²±¬ ¾» «-»¼ º±® ¿²§ ±¬¸»® °«®°±-»

Ù¿·¿ »½ ½¿²²±¬ ¾» ®»-¬±®»¼ ¿º¬»® ¬¸» ½¿²½»´´¿¬·±² ¼¿¬» ±® ¬¸» ¿½½±«²¬ ¸¿- ¾»»² ½¿²½»´´»¼ ¾§ ¬¸» ½«-¬±³»® ±® ¾§ Ý¿²½»´ Ý¿²½»´´¿¬·±² Ý±«²-»´ ·² ¬¸» ¿½½±«²¬ ¿¹®»»³»²¬ ¿ª¿·´¿¾´» ¬± ¬¸» ½«-¬±³»® ±® ¬±

! ÜÎÎ Ñ ©¿- ½¬»½²¼¿¬¿ ®½½» ´»³»´ ø ³ ·´´·¹ - °»®´·¬®±³ ¹ñÔ÷ô -´·¹ ¬§ ¿³¬³» ¬» ´¿³¬®§ ½¬»½²¼¿¬¿ ´·¬» ø ³ ¹ñÔ÷ô·² ¬» ¹®«²¼©¿¬®¿ ° ´» °®³ ¬» ©»´´ ²¿®¬ ¬» °±®» ®±°ó·¬» ¹ ¿-±´·² » -Ç¬±² òÒ± -° »½°·½Î ·-µðÞ¿-»¼Í ¹®»²·²Ô ©»³ » ø ÞÍ Ô÷·- ¿ª ¿´´¿¾» °±®ÜÎÎ Ñ ·² Í ±«¬ Ý¿®´·² ¿òÒ± ±¬ »®Ç®» ¬·²·¼»½½¬·±³ °±«²¼ °±®° »®´»«³ ½¬»½²¼¿¬¿ ©»® ½¬»½²¼¿¬¿ ¬» -¿³ °´»òÌ ¸ «-ô¬» ½¬»½²¼ÜÎÎ Ñ ½¬»- ²±¬®°®-»²¬¿² § -·¹²·°·½²¬®-µ ¿²¼²± -·¹²·°·½²¬·³ °¿½°®³ ¬» ±°ó·¬» ¿-±´·² » -Ç¬±² ©¿- ·½»²¬®·º«¹»

▪ Þ¿-»¼±² ¿°¸§-·½´ »ª¿´«¿¬±² ô²± ËÍÌ ©¿- °±«²¼®´¿¬±¬» -Ç²¼¹° ´±½¿¬»¼¿´±² ¬» ²±®¸»¿-¬©¿´´ ±° ¬» °±®» ®-½±´´ ¾«·´¼¹òß ©»´´ ©¿- ·²-Ç´´»¼·² ¿®»¿ ¬±» ª¿´«¿¬» ½½¬±² -«¾¿«®¿½¬·±² ¬» °±®» ®-½±´´ ¾«·´¼¹òÌ ¸ ·- ¿®»¿ ¬±» ª¿´«¿¬» ¿°°®»½·³ ¿¬§ î ð °»»¬»¿- ¬» °±®» ®-½±´´ ¾«·´¼¹òÌ ¸ ·- ¿®»¿ ¬±» ª¿´«¿¬» ¿°° ¬» ½¬»½²¼¿¬¿ ¬» ¾«·´¼¹ ±¬ ¬» ¿-·¸ »¼-½±´´ ¹§³ ²¿·«³ ¿²¼µ·½´¼²² ³ «¬¬·°®²® ¬ô-«¹¹»¬²¼¹ ¿°±¬»²¼¿´ °±®¿°±®» ®¸ »¿¬²¼¹ ±·´ Ç²µ ·² ¬» ¿®»¿òß- ° ¿®»¬°¬» ½®»¬²·¬»¼ ¾¸»¿¬»¼ ¬» ¬» ¬»

ïòð ×ÒÌÎÑÜËÝÌ×ÑÒ

ÙÛÎ »¿´ Û-Ÿ¬» ¤ÙÛÛ÷ ®»Ÿ·²»¼ Ù¿·¿Ì »½ ×²½±®°±®¿¬»¼ ±® ½±²¬®¿½¬«¿´ ´·¿¾·´·¬·»ô Ð¸¿» ×× Í·»×²ª±´ª»¼ ¿¬ ¬¸» ¬·³» ±º Î ¿½½»°¬¿²½» Ó¿²¿¹»³»²¬ ²²²

·²¼½¿»¼²² ¿´»¬»®²¿¬·ª» °·°»©±®µ ·- ²±¬¿-±½¿¬»¼ ¿¬ Ëſ Ì ô ±©»²»®ô » °®»-»²¬ ±° ¬» °·°»©±®µ ®³ ¿·²»¼«²¬»®²¿´ °¿·²»¼ô ¬¿²¼»³ ¿¬ ¬¸» Ð¸ ¿-» ×ÛÍ ßô´½¿´ ¿¹»²¬ ®»½»·ª»® ¿²¼ ±¬¸»® ½±³°¿²§ ½±²¬®¿½¬±®- ¿²¼ ¬¸» -¬»»´ ½¿-» ¬¸¿¬ ¿´´±©- ¬¸» ¬±° ¬©± ¬±®½¸ ¬± ¾» ½´»¿²»¼ ¿²¼ ¬¸» ¬±®½¸ ¬± ¾» ®»³±ª»¼ô ¿²¼ ¬¸» ¬±° ¬©± ¬±®½¸ ¬± ¾» ®»³±ª»¼ ¿²¼ ¬¸»

îòð ÚÞÛÔÜ ÞÒÊÛÍÌ ÞÙßÌ ÞÑÒ

îðñ ÐÐ»´·³ ·² ¿ß§ ß½ª·¬»-

ÐÐ±Ð¬ °·»´¼¿½ª·¬»-ô Ù¿·¿Ì »½ ½±³ °´»¬¼¿ -«¾«Ð¿½ª» «¬´·§ ½»¿Ð²½ ¬Ð±«¹ ¬» Í±«¬ Ý¿ß´·² ¿ Ð¿³ »¬± Ë¬´·¬»- ÐÐ±¬½ª²½±² Í »Ð·½ Þ²½ôØÐËÐÍ ÷òÍ °»½°·½-±·´ ³¼Ð²¹ ´±½¬±²- ©»Ð» ¬» ½²¼ª»Ð ·² »¼³¿¾-»¼±² ¬» ´±½¬±² ±° °±¬»²¬¿´ ¿²¼±ºó·¬» ¿²¼±ºó·¬» ½±½ª»Ð- ¿¬» ·-¬òÙ¿·¿Ì »½ Ð¬¿·² »¼ßÎ Ó Û²ª·Ð²³ »²¬´Í »Ð·½ô²Þ½ô¿ ½ÐºÐ°·»¼©»´´ ¼Ð´»Ð·² Í ±«¬ Ý¿Ð¬·² ¿ô¬±·²-¬´´ -±·´ ³¼Ð²¹- ¿²¼¬»³ °±Ð¿ß§ ©»´´ °±·²¬òß- Ð¯»¼¾³§ Í ±«¬ Ý¿Ð¬·² ¿É »´´ Í ¬²½Þ¿ ¿²¼Î »¹«´¿¬±²- Î òëï óëï ô±² Ó¿Ð½ î ì ô î ððì ô Ù¿·¿Ì »½ -«³¼ ·¬»¼¬± Í Ý ÜØÛÛÝ ¿ ½±³ °´»¬¼¿Ó±²·¬±Ð²¹ É »´´ ß°°´·½¬±² °±Ð ¬± ·²-¬´´ ¬»³ °±Ð¿ß§ ©»´´ °±·²¬ ¿¬¬» -·¬òÓ-òÖ²²·°»Þ±§²¬ô Ù¬«²½¿¬»Ï «¿·¬§ Í »½±³ ±° Í Ý ÜØÛÛÝ ¿°°¬ª»¼¬» ¿°°´·½¬±² ±² Ó¿Ð½ î êô î ððì øß°°»²¼¨ ß÷ò

îðñ Ð¸ §-·½¿´ Ûª¿´«¿¬±² ±° Ð·° »©±Ð¿µ

Ñ² Ó¿Ð½ í ððô î ððì ô Ù¿·¿Ì »½ ·²-°»½ª¼»¼¬» °·°»©±Ð¿µ ¿¬¬» -·¬òÝ¿°°»¼³ »¬´ °·°»©±Ð¿µ ©¿-·½ª²¬°·»¼Ð-²¹ ±«¬±° ¬» ¹¬«²¼¿¿¼½ª²¬± ²¬» ²±Ð¸» ¿-¬Ð -·½ª ±° ¬» -½±±´ ³¼·´¼¹ òÍ ¬½ª¿µ»¼ ³§ ¿¬±© ³ ±Ð ½ª»¬¿·² ¿·- ¿¼»¿ » ×ÛÍ ß ¸ ¿¼³»²¼ ²³ ±ª»¼¬ ¿´´ °±·²¬ô ¿²¼ ¿¬ ¬·³» ¿²¼ ¿¬ ´±½¬±²

¿®¿òÞ¿-»¼±² ¸» ±¾»®¿¬±²- ¾§ ¸» ¼ª»®¬·-·²¹ ³¿¬»®·¿´ ¿²¼ ¸» ¿½¬·ª·¬·»- ·² ¸» ¿®»¿ ·²ª±´ª»¼ ·² ¿½¸·»ª·²¹ ¸·-ô¬¿®¹»¬»¼ ±«¬½±³»-ò ×² ¿¼¼·¬·±² ¸» ©·´´ ¿´-± ¿½¬ ¿- ¿ ®»-±«®½» º±® ¿²§ ±¬¸»® ¿½¬·ª·¬·»- ¬¸¿¬ ³¿§ ¾» ²»½»--¿®§ ¬± ¿½¸·»ª» ¸·-ô¬¿®¹»¬»¼ ±«¬½±³»-ò

îò Í ±·´ Í ¿³ °´·²

Ñ² Ó ¿®»½ í ðôî ððì ôÙ¿¿ì »½ ½²¼½»¼¸» ¸·-¿³ °´·² ¿½»¼¸» ±° ¸·- Ð¸ ¿-» ××·²¼·¬ ¿¬±² ¿ ¸·¬òß ¬±¿´ ±° í -±·´ ³¿®²¹- ©»®® ·²-¿´´»¼¿²¼-¿³ °´»Ì ¸» ³¿®²¹- ©»®® ¸»² ½²¼»¼ ¬± -¸¿´´©» ¹«²¼¿®©»´´ °±·²¬òÔ±¿½¬²¹- ±° ¸» ©»´´ °±·²¬ ¿® -¸©² ·² Ú·¹«®ï ò

îò ä Í ±·´ Í ¿³ °´·² Ó»¬±¼´±§

Û¿½ ±° ¸» -±·´ ³¿®²¹- ©¿- ½³ °´»¬«-·²¹ ¿ Ù»±®¾¿® -¿³ °´·² «²·¬òÍ «¾¿-»¼ ±² ¸·-¿³ °´»- ©»®® ½»²¬»®»¼ «-·²¹ ì ð°±±¬-¿´´·²-- -¬»»´ -¿³ °´·² ¬«¾»´ ´·²» »¼©·¬¸ ¿½½»-- ¬± ¸·-¿³ °´» ´·²»®òË°±² ®»¬«®² ¿´ °®³ ¸» -¿³ °´·² ¬«¾»ô¿½ -±·´ -¿³ °´» ©¿- ª·«-«¿´§·²-°»½±²¬®±´´·²¹ ±² ½²¼»¼ ¿´´ ¿-¿³ °´» ¾» «-»¼ ±®·»²¬¿¬·±² ·²½²¼·²¹ ¿ ¸Í ±·´ ½®»¿¬·²¹ -«¿ ¿- -±·´ ¬§° »ô½±´±®ð ³ ±·-¬«®»ô½²¼-·-¬»³ ¼§ô¹¹ ®·-¦ »ô±½²¼ ¿½¼ ¿- ¸ô¿½ ´¿°´¿½»³»²¬ ¿´±²¹ ¸·-¬±®·½¿´ ¸·²»- ¿²¼ ¸·¹¸ ½´·ºº-ò

Ë°±² ½³ °´»¬±² ±° ¸» -±·´ ³¿®²¹- ô»¿½ ±° ¸» -±·´ -¿³ °´»- «²¼»®¹±·²¹ ¬®»²¼-·²½´«¼·²¹ ¿ ¸·¹¸ ¼»¹®»» ±º ½±³°¿½¬·±² ¿²¼ ¸·¹¸ ¼»²-·¬§ ¿²¼ ¸»²½»

î ä ã Í ±·´Ú»´¼Í ¼®»²·²Î »-«´¬

Þ±®²Î Ó Ó©¿- ·²-Ì´´»¼¿±²Ì »²±®¬©»-¬® °®±»®§ ¾«²½¸¿®¹»¼ Ý¿²±²Í ®»»-ô·² ¿² ¿®»¿²»®¬±Ì »²±® »®ß³ ±½± ¹¿- ·Ì¬±² °¿®¬»²¿®-- Ý¿²±²Í ®»»-ôÞ±®²Î Ó Ó©¿- ·²-Ì´´»¼²¿®Ì »²-Ì²Î ·°·» ¿´±²Ì »²±®¬©»-¬¿´´ °ô Ì »²±® »®-½§±´¼·¬·Þ±®²Î Ó Ó©¿- ·²-Ì´´»¼ ¿² ¿®»¿ ¿°°®±¨·³ ¿¬»§ î ð °»»¬»¿-¬ °ô Ì »²±® »®-½§±´¼·¬·ô²¿®Ì »²Ì »²±® Ì »²-·¬» ®»°®»-»²Ì¬ª»-ò

ß´´ Ì »Ì ®»» ¾«®²Î - ©»®» ½±²¬²¬«¿´ -¿³ °´»¼±Ì ½ô Ì - ±° ¿°°®±¨·³ ¿¬»§ï î °»»¬¾¼-ò Ò± ª·-«¿´ -·Î²- ±° ·³ °¿½±®»´ª¿¬»¼ ¿¬»§ï î ð ®»¿²Þ×Ü ®»¿²Î²- ©»® ²±¬¿²¿²±½·¬»¼ -·Î²- ±° ½¬±³ ·²®»¿-»¼ ¿¬»§ï î ð ®»¿²Î²- ©»® ±¾¬»®»¼ »Íô·²½²±²»²¬·¿´ ·²¬»®-«¿´ »¬ª·²¼«½»¼ ·- ®»´¿¬»¼ »´§ ¸·²¸ô²± -±·´ -¿³ °´»- ©»® -«¾¬ ·¬»®¿´ ©¿- °±«²¼ ¿²¼ Ì »Î«²¼©¿®»¾¼» ·- ®»´¿¬»¼ »´§ ¸·²¸ô²± -±·´ -¿³ °´»- ©»® -«¾¬ ·¬»®¿´ ¿²¼ ¿´§·-ò

î à Ù®±«²¼©¿®»Í ¿³ °´·²

Ñ² Ó ¿®½ í ðôî ðôì ô Ù¿·¿ »½ ½²²¹¬ ®»» ¾«®²Î - ·²¬ Ì »» ¬³ °±®¬§ ©»´´ °±·²¬ò ß-¼-½«--»¼¾´±©ô¿°¬»®°Ì »²§ °«®·²Ì Ì »Î«²¼©¿®»-¿³ °´»- ©»® ½±²¬²¬»½²¼¿²¿²¿ ¿´§¦ »¼ °±®ÊÑÝ-ô¾²¦ »²ô¬´«»²ô»²Ì §´¾²¦ »²ô¨ §´»²Ì ØÈ÷ô³ »Ì §´ ¬®ó¾¼«´§´ »Ì »®ðÓÌ ÞÛ÷ô °±´§²«½½¿®¬ ¿¬½½¿Ì §´ ÐßØ-÷ô¬Ì´ °»®½»²¬ ¸§¼®±¹»²¿¬»- ðÐØ÷¹ ¿¬±´·²» ®Ì²¼ ÑÑ÷ô¿²¼ÜÎ Ñ÷ò

î à ã Ù®±«²¼©¿®»Í ¿³ °´·² Ó»Ì ±½´±³

Ì ® » ¬³ °±®¬§ ©»´´ °±·²¬ò Ì ® ©»® ·²-Ì´´»¼ ®±«¹ Ì »² ¬ ±° ¬»Ì ¿--»-- Ì » ¹®±«²¼©¿®»¬ » -·¬ò Ì ® ¿°°®±¨·³ ¿¬» ´±½¿¬·±²- ±° Ì » ¾«®²Î -ñ©»´´ ¿® -¸±©² ±² Ú·¹ «® ï ò

Ì ® » ¬³ °±®¬§ ©»´´ °±·²¬ò -¹®»»² »¼ ·² ¬®¾½» ¬» -¸ ¿´´±© ¹®±«²¼©¿®«²·²¿¬»¼ »¿Ì » -·¬ò Ü»ª»´±³ »² ¬©¿- ¿½½»-³ °´·²-¸ »¼³§ Ì » «-» ±° ¿ °®-Ì´¬½½° «³ ° ¿² ¼½¼½¿¬»¼ ¼-°±-¿³» °´¿-¬½³ ²¿ °´·²Ì »²±® »®³ ±ª·²»¼§ Ì » ²±¬·½» ®»°®»-»²Ì¬·ª» ©»´´ ª±ß°°®±°®·¿¬» ±ª»® ¬·³» ©»´´ ©»² ¬½±ß°°®±°®·¿¬» ¿´´±²-¸ ±° ©¿®»-»®ª±·® »²¬ ß®½¸·¬»½¬«®» ©¿®»-»®ª±·® »²¬ Ì »²±® »®-½§±´¼·¬·Þ±®²Î Ó Ó©¿- ·²-Ì´´»¼ ¿² ¿®»¿ ¿°°®±¨·³ ¿¬»§ï î ð ®»¿²Î²- ©»® -«¾¬ ·¬»®¿´ ¿²¼ ¿´§·-ò

î ä ã Ù®±«²¼©¿¬®Î »¹«´¿¬±§Í ¬¿²¿®¼

Ù¿·¿Ì »½ ½³ ° ¿®»¼¿´´¹®±«²¼©¿¬®®-«´¬ ±Í±«¬ Ý¿®´·²¿ Î·-µØÞ¿-»¼Í ½®»»²·²¹ Ô»ª»´-ø ·»®×Î ÞÍ Ô÷¿- »-¬¾¾·-¸ »¼·² ¿ ½¼½³ »²¬ Í±«¬ Ý¿®´·²¿ Î·-µØÞ¿-»¼Ý±§®»ª»²«» ß½²±² Ú±®Ð»®´»«³ Î »´»¿-»-Œ

î ä ã Ù®±«²¼©¿¬®Í ¿³ °´·² Î »-«´¬

ß ±¬¿´ ±° ¬®»» ¹®±«²¼©¿¬®-¿³ °´»- ©»®»-«³¾ ·¬»¼°±®¿² ¿´§·- ±° ÊÑÝ-ñÞÌ ÛÈôÓÌ ÞÛô ÐßØ-ôÜÎ Ñ ¿²¼ÙÎ Ñò Ì ¸» ´¿³¾®±«²¿ ¿² ¿´§¬½´ ½¿¬¿-¸»»¬ ¿®» ·²½¼«¼¿¼ ß°°»²¼¨ Ýò

! Ò»¿®¾§ ÔËÍ Ì Í·¬æß ïó²½ ¼¿³ »¬®ÐÊÝ ¬³ °±®®§ ©»´´ °±·²¬©¿- ·²-¿´´»¼ ¬®±«¹¸ ¬» ½²²² ¬®±° ¾¼®² Î Óï ¬± ¿ ½°¬ ±° ï Î °»»¬ ¾¼-ò ß°¬®° «®·²Î ô ¿ ¹®±«²¼©¿¬®-¿³ °´» ©¿- ½±´´»½¬¿²¿¼ ÛÈôÓÌ ÞÛôÐßØ-ôÜÎ Ñ ¿²¼ ÙÎ Ñòß´´ ¬» ¿®» ¬½¾³ °±«²¼ »¨½°¬®ÜÎ Ñ ©»® ¾¼±© ¬» ´¿³¾®±«²¿ ´·²¬½¾³ ·¬ò ÜÎ Ñ ©¿- ½¬¿ ®½¾ ´»ª»´ ¿²¼²¿ ±° ðä ï ³ ·´·¹® - °»®´·¬®±® ¹ñÛô ¾®§ ¿³¼»® ¬» ´¿³¾®±«²¿ ´·²¬½¾³ ·¬ ±° ðä ð ³ ¹ñÛò Ò± -°»½°·½Î Þí Ô ·-¿ª¿´¿¾» °±®ÜÎ Ñòß- ¬» ÜÎ Ñ ©¿- ¿¬¿ ®½¾ ´»ª»´ ¿²¼²¿ ±¬» ®¬®»¬·²¹ ½¬¿²¿¼½¾ ¼³ °±«²¼ °±®°»®´·²¼ ±·´- ©»® ¾¼±©¸ ¬» -¿³ °´»ô ¬» ½¾³¼ÜÎ Ñ ¼±»- ²±¬ ®» ®-»²¬¿²¿§ -·¹²·²·½¿²¬®-µòÒ± -·¹²·²·½¿²¬¬·³ °¿½°®³ ¬» °±®» »®±°ó·¬» ¹¿-±´·²» -¬¿²¬ ¸¿- ¿°»½¾³¼¬» ·-·¬ò

! Ð±¬»²¬¿´ ËÍÌ ŠÒ±®¬» »¿-¬É ¿´´æÉ »´´ °±·²¬Î ÓÎ ©¿- ·²-¿´´»¼½±±-» ±¬ ¬» -¬²¼³ °·°» ±° ¬» ²±®¬» »¿-¬©¿´´ ±° ¬» °±®» »®-½±±´ ¾¼·´¼³ ò ß ¹®±«²¼©¿¬®-¿³ °´» ©¿- ½±´´»½¬¿²¿¼ ÛÈôÓÌ ÞÛôÐßØ-ôÜÎ Ñ ¿²¼ÙÎ Ñòß´´ ¬» ¿®» ¬½¾³¼ÜÎ Ñ ©»® ¾¼±© ¬» ´¿³¾®±«²¿ ´·²¬½¾³ ·¬ò ÜÎ Ñ ©¿- ½¬¿ ®½¾ ´»ª»´ ¿²¼²¿ ±¬» ®¬®»¬·²¹ ½¬¿²¿¼½¾ ¼³ °±«²¼ °±®°»®´·²¼ ±·´- ©»® ¾¼±©¸ ¬» -¿³ °´»ô ¬» ½¾³¼ÜÎ Ñ ¼±»- ²±¬ ®» ®-»²¬¿²¿§ -·¹²·²·½¿²¬®-µòÒ± -·¹²·²·½¿²¬¬·³ °¿½°®³ ¬» °±®» »®±°ó·¬» ¹¿-±´·²» -¬¿²¬ ¸¿- ¿°»½¾³¼¬» ·-·¬ò

! Ý«¬ñÑ°° Ð·° »ñÐ±¬»²¬¿²¿¼ËÍÌ æÉ »´´ °±·²¬Î Óí ÷©¿- ·²-¿´´»¼½±±-» ¬» ¬» -¬²¼³ °·°» ±° ¬» ²±®¬» »¿-¬©¿´´ ±° ¬» °±®» »®-½±±´ ¾¼·´¼³ ò ß ¹®±«²¼©¿¬®-¿³ °´» ©¿- ½±´´»½¬¿²¿¼ ÛÈôÓÌ ÞÛôÐßØ-ôÜÎ Ñ ¿²¼ÙÎ Ñòß´´ ¬» ¿®» ¬½¾³¼ÜÎ Ñ ©»® ¾¼±© ¬» ´¿³¾®±«²¿ ´·²¬½¾³ ·¬ò ÜÎ Ñ ©¿- ½¬¿ ®½¾ ´»ª»´ ¿²¼²¿ ±¬» ®¬®»¬·²¹ ½¬¿²¿¼½¾ ¼³ °±«²¼ °±®°»®´·²¼ ±·´- ©»® ¾¼±©¸ ¬» -¿³ °´»ô ¬» ½¾³¼ÜÎ Ñ ¼±»- ²±¬ ®» ®-»²¬¿²¿§ -·¹²·²·½¿²¬®-µòÒ± -·¹²·²·½¿²¬¬·³ °¿½°®³ ¬» °±®» »®±°ó·¬» ¹¿-±´·²» -¬¿²¬ ¸¿- ¿°»½¾³¼¬» ·-·¬ò

¼±³ °±«²¼ °±®°»®¬»«³ ±·´- ©»® ¼»¬»²¬·±² ¬» -¿³ °´»Ô ¬» ¼»¬»²¬±² ¼±»- ²±¬ ®°®-»²¬¿² § -·¹²·º·½¿²¬®-µò

í òð ÝÑÒÝÔËÍ×ÑÒÍ ßÒÜ Î ÛÝÑÓ Ó ÛÒÜßÌ ×ÑÒÍ

Ù¿¿Ì »½ ½±³ °´»¬»¼¿´·³ ·¬»¼Ð¸¿»×Í·¬» ×²ª»®¬¹¿¬±² ¿¬îðð Ý±³ ·²Í ®»»ëÝ¸¿®¬²²ô Í ±«¬ Ý¿®±·²ò Ì¸» Ð¸¿» ×× ½±²-·-¬¼ ±° ¬» °¸§-·½´ »ª¿´«¿¬² ±° ¬» °·°»©±ïô °±´±©¼ ³§ ·²-¬´¿¬² ±° ¬®»» ¬³ °±®§ ¹®«²¼©¿³ ±²·¬®²¹ ©»´´-·² ¬» ¿®»¿- ±° ¬» °·°»©±ïµ ¿²¼ »¿®¬ ¬» °±® »®±°ó·¬» ¹¿-±´·²» -Ê¬²±² ò Ò± Î ÞÍ Ô ·- ¿ª¿´¿¾» °±® ÜÎ Ñ ·² Í ±«¬ Ý¿®±·² ¿ò Ò± ±¬» ®»¬®²¬ ·²¼½¬±® ½±³ °±«²¼ °±®° »®´»«³ ½±³ °±«²¼ ©»® ½±³°´»¬»¼ ¿²¼ ÜÎ Ñ ½±³°´»¬»¼ ²±¬ ®»°®»²¬ ¿²§ -·¹²·º·½¬®·µ ¿²¼²± -·¹²·º·½¬ ·³ °¿½¬»® °±® »®±°ó·¬» ¹¿-±´·²» -Ê¬²± ©¿- ·½¬·»²¬·º·½

- Þ¿-»½±² ¿°¸§-·½´ »ª¿´«¿¬²ô²± Ëͽ¿- °±«²¼®´¿»½¬» -Ê²¼¹ °·°» ´±½¿»½±²¿¿´±² ¬» ²±®¸»¿-¬©¿´´ ±° ¬» °±® »®-½±´´³«¼¹ ©»´´ ¿²¼ ®«²¬±° ¬» «²» °¨¿·²»½±²¿°·°»¨ ½±²½´«¼·²¹ ¬¸» ½±²¬®¿½¬ ±° -«³«®¿½¿´ -±·´ ¿²¼ ®«²¬±° ¬» «²» °¨¿·²»½±²¿°·°»¨ ½±²½´«¼·²¹ ¬¸» ½±²¬®¿½¬ ³-¬ ²±¬ ¾» ®»¿¼ ¾§ ¿²§ °¿®¬§ ¬± ¬¸» ´±½¿´ ¿«¬¸±®·¬§ ¬± ¬¸» ¿½¬«¿´ ¿³±«²¬ ±© ¬¸» ¿½½±«²¬ ¿²¼ ¬¸» ¿½½±«²¬ ¸±´¼»® ¸¿- ²± ®·¹¸¬ ¬± ½´¿·³ ¿²§ ±© ¬¸» ¿³±«²¬ ±® ¬¸» ¿½½±«²¬ ¸±´¼»® ¸¿- ²± ®·¹¸¬ ¬± ¿®¾·¬®¿¬» ¿²§ ¼·-°«¬» ¿®·-·²¹ ¾»¬©»»² ¬¸» ¿½½±«²¬ ¸±´¼»® ¿²¼ ¬¸» ¾¿²µ ·² ©¸·½¸ ¬¸» ¿½½±«²¬ ·- ¸»´¼ ·- ¬± ¾» ®»-±´ª»¼ ¾§ ¿®¾·¬®¿¬·±² ·² ¿½½±®¼¿²½» ©·¬¸ ¬¸» ®«´»- ±º ¬¸» ß³»®·½¿² ß®¾·¬®¿¬·±² ß--±½·¿¬·±² ±® ¿²§ ±¬¸»® ¿°°´·½¿¾´» ®«´»- ±® ®»¹«´¿¬·±²- ¿²¼ ¬¸» ¿®¾·¬®¿¬±® -¸¿´´ ¾» ¿°°±·²¬»¼ ¾§ ¬¸» ½±«®¬ ·² ¿½½±®¼¿²½» ©·¬¸ ¬¸» ®«´»- ±º ¬¸» ß³»®·½¿² ß--±½·¿¬·±² ±º ß®¾·¬®¿¬±®- ¿²¼ ¬¸» ¿®¾·¬®¿¬·±² -¸¿´´ ¬¿µ» °´¿½» ·² ß¬´¿²¬¿ô ÙÛ ¿½½±®¼¿²½» ©·¬¸ ¬¸» ®«´»- ±º ¬¸» ß³»®·½¿² ß--±½·¿¬·±² ±º ß®¾·¬®¿¬±®- ¿²¼ ¬¸» ¿®¾·¬®¿¬·±² -¸¿´´ ¾» ¹±ª»®²»¼ ¾§ ¬¸» ´¿©- ±º ¬¸» Í¬¿¬» ±º Ù»±®¹·¿ ©·¬¸±«¬ ®»¹¿®¼ ¬± ½±²º´·½¬- ±º ´¿©- °®·²½·°´»-

- Ü·-½´±-«®» ±º ¿²§ ¿¼ª»®-» ·²º±®³¿¬·±² ¿²¼ ¿²§ ¿¼ª»®-» ¼»½·-·±² ³¿¼» ¾§ ¬¸» ¿®¾·¬®¿¬±® ¿®» ²±¬ ¾·²¼·²¹ ±² ¬¸» °¿®¬·»- »¨½»°¬ ¿- ±¬¸»®©·-» °®±ª·¼»¼ ·² ¬¸·- ¿¹®»»³»²¬ ¿²¼ ¬¸» °¿®¬·»- ¿¹®»» ¬¸¿¬ ¬¸» ¿®¾·¬®¿¬±® ¸¿- ²± ±¾´·¹¿¬·±² ¬± °®±ª·¼» ¿²§ °«®¬¸»® ¼»½·-·±² ¿º¬»® ¬¸» ·--«¿²½» ±º ¬¸» ·²·¬·¿´ ¼»½·-·±² ¿²¼ ¬¸» ¼»½·-·±² ±º ¬¸» ¿°°»´´¿¬» ¾±¼§ ·- º·²¿´ ¿²¼ ¾·²¼·²¹ ±² ¬¸» °¿®¬·»-

- Ü·-½´±-«®» ±º ¿²§ ¿¼ª»®-» ·²º±®³¿¬·±² ¿²¼ ¿²§ ¿¼ª»®-» ¼»½·-·±² ³¿¼» ¾§ ¬¸» ¿®¾·¬®¿¬±® ¿®» ²±¬ ¾·²¼·²¹ ±² ¬¸» °¿®¬·»- »¨½»°¬ ¿- ±¬¸»®©·-» °®±ª·¼»¼ ·² ¬¸·- ¿¹®»»³»²¬ ¿²¼ ¬¸» °¿®¬·»- ¿¹®»» ¬¸¿¬ ¬¸» ¿®¾·¬®¿¬±® ¸¿- ²± ±¾´·¹¿¬·±² ¬± °®±ª·¼» ¿²§ °«®¬¸»® ¼»½·-·±² ¿º¬»® ¬¸» ·--«¿²½» ±º ¬¸» ·²·¬·¿´ ¼»½·-·±² ¿²¼ ¬¸» ¼»½·-·±² ±º ¬¸» ¿°°»´´¿¬» ¾±¼§ ·- º·²¿´ ¿²¼ ¾·²¼·²¹ ±² ¬¸» °¿®¬·»-

ÐÐ¶¹½Ò±ò èéððð ï ðóð

Ì ¿½½»°¬ Ó¿²¼¿¬±®§ ¿®» ²²¬ Ý¸¿²¹» ¿²¼ Ý¸¿²¹» ²²¬ ßÍ Ý¸¿²¹» ²²¬

¿®»¿Ô¸¿¬©¿- ´·µ»´§ ®»³ ±ª»¼¿¬-±³ » ¬³ » ·² ¸» ¿-¬ò ß- ¸» ÜÎ Ñ ¿²¼°ó±°®±§´¬«»² » ©»®» ½»®¬¿·²´§ ´»ª»®¿¹»- ¿²¼ ±¸» ²»»¼ ¬·²¹ ·² ¬¸» ½±²¬»¨¬ ±º ¬¸» ¬®¿²-¿½¬·±² ¼±½«³»²¬ ·- ¿ ´»¹¿´ ®»½±®¼ ¬¸¿¬ ½¿² ¾» ½±²-«´¬»¼ ¾§ ¿²§ °»®-±² ·² ¬¸» °«¾´·½ ®»½±®¼ ±º ¬¸» ½±«®¬ò

ß- ®»¯«»-¬»¼ ¾§ ¸» ·¬ ·- ¿ ½´»¿® ¿²¼ ¿½½«®¿¬» ®»°®»-»²¬¿¬·±² ±º ¬¸» ¬®¿²-¿½¬·±² ¿- ·¬ ±½½«®®»¼ò ×² ¬¸» ¿¾-»²½» ±º ¿²§ ½±²¬®¿®§ ¿¹®»»³»²¬ ¾»¬©»»² ¬¸» °¿®¬·»- ¬± ¬¸» ¬®¿²-¿½¬·±² ¿²¼ ¿²§ ¿°°´·½¿¾´» ´¿© ¬± ¬¸» ½±²¬®¿®§ô ¬¸» ¬®¿²-¿½¬·±² ©·´´ ¾» ¹±ª»®²»¼ ¾§ ¬¸» ¬»®³- ±º ¬¸» ¿¹®»»³»²¬ò

4àð ÔÞÓ Þ Ì ßÌ ÞÑÒÍ

Ì ¸·- ®»°±®¹·- °®»° ¿®»¼°±®¬» -±´» ¾² »°·¬±° ÙÛÛ Î »¿´ Û-¬¬ôß°±®¿¾» Û¯«·¬§ Ð¿®¬² »® ¿²¼ Ö»®®§ Ûòí ³ ·¬ Ý±³ °¿²·»òÌ ¸·- ®»°±®¿¼°·²¼²¼ - -¸¿´´ ²±¬¾» ®´·»¼«°±² ³§ ¿²§ ±¬¸»® »®±² ±®»²¬§òÌ ¸·- ®»°±®¿¼¬» °·²¼²¼ - -¸¿´´ ²±¬®´·»¼«°±² ô·² ©¸±´ ¾» ¿®§ ±® ¿®§ô»¨°»²-»² ¬±° ¿ ®»°±²·¾¼¿´ ±° Ù¿¿ì »½¸ò

Ù¿¿ì »½¸ ¸¿- ½²²½»¬» °®±°»--±² ¿´ -»®·½» ·² ¿½²²®¿¼ ©·¬ ½»®¬·º·½¿¬» ¿²·¬»®²¿¬·±²¿´ ¿²¼ ¿²¼ ¬» ©±³°¿²·»- ·² ¿²¼ ¿®±«²¼ ¬¸» ©±«²¬®§ ¬± ½±³°´§ ©·¬¸ ¬¸» ®»¹«´¿¬·±²- ·² ¬¸» ¿®»¿ ¿²¼ ¬¸» ®»¹·±²ò Ù¿¿ì »½¸ ¸¿- ¼»ª»´±°»¼ ¿ ¸·¹¸´§ ¬»½¸²·½¿´ ¿²¼ ½±³°´»¨ °®±¼«½¬ ¬¸¿¬ ·- ¿¼¿°¬»¼ ¬± ¬¸» ²»»¼- ±º ¬¸» ³¿®µ»¬ °´¿½»- ·² ¬¸» ®»¹·±²ò Ì ¸» ¿®»¿ ¿´-± ¸¿- ¿ ¸·¹¸ ½±²½»²¬®¿¬·±² ±º ¬¸» ¸·¹¸ ¬»½¸ ·²¼«-¬®§ ©·¬¸ ³¿²§ ¿½¬·ª» ½±³°¿²·»- ·² ¬¸» ¿®»¿ ¿²¼ ¬¸» ®»¹·±²ò Ì ¸» ¿®»¿ ¸¿- ¿ ¸·¹¸ ¼»²-·¬§ ±º ¬¸» ¸·¹¸ ¬»½¸ ·²¼«-¬®§ ©·¬¸ ³¿²§ ¿½¬·ª» ½±³°¿²·»- ·² ¬¸» ¿®»¿ ¿²¼ ¬¸» ®»¹·±²ò Ì ¸» ¿®»¿ ¸¿- ¿ ¸·¹¸ ¼»²-·¬§ ±º ¬¸» ¸·¹¸ ¬»½¸ ·²¼«-¬®§ ©·¬¸ ³¿²§ ¿½¬·ª» ½±³°¿²·»- ·² ¬¸» ¿®»¿ ¿²¼ ¬¸» ®»¹·±²ò


Ñ² ´§ ¿ ´·³ ·¬»¼ «³ ¾®±° ¹®±«²¼¿¬®·¿³ °´¿²¬ ©»® ½¿²¬»®- ¿³ ±²¼ ¸·¹¸ ¿³ ±² ¬¸» -¿³ °´¿²¬ ¿²¼ «´¬·³¿¬»´§ ¿³ ±² ¬¸» ¿®»¿ ¿²¼ ¬¸» ®»¹·±²ò Ì ¸» ¿®»¿ ¸¿- ¿ ¸·¹¸ ¼»²-·¬§ ±º ¬¸» ³¿®µ»¬ °´¿½»- ·² ¬¸» ®»¹·±² ¿²¼ ¬¸» ¿®»¿ ¸¿- ¿ ¸·¹¸ ¼»²-·¬§ ±º ¬¸» ¸·¹¸ ¬»½¸ ·²¼«-¬®§ ©·¬¸ ³¿²§ ¿½¬·ª» ½±³°¿²·»- ·² ¬¸» ¿®»¿ ¿²¼ ¬¸» ®»¹·±²ò

×² ¾° »²¾² ¬´¿¾®¿¬»®- ¸¿ ¿³ °®»-»²¬ »¼¿² ¿´§¬½´ ´¿¾®¿¬»§ ¿² ¿´§-»òÙ¿¿ì »½¸ ¸¿- ¾»¬¬»® »²¼«®¿²½» °»®º±®³¿²½» ¿²¼ ¿´§¬½´ ¿²¼ ®»°±®¼«½¬·±² ¿²¼ ¿´§¬½´ ®»°±®¬òÑ¬ »½¸ ¸¿- ¿ ¸·¹¸ ¼»²-·¬§ ®»-·¼»²¬·¿´ °±°«´¿¬·±² ¿²¼ ¿ ¸·¹¸ ®¿¬» ±º ¬¸» ³¿®µ»¬ °´¿½»- ·² ¬¸» ®»¹·±²òÌ ¸» ¿®»¿ ¸¿- ¿ ¸·¹¸ ¼»²-·¬§ ±º ¬¸» ¸·¹¸ ¬»½¸ ·²¼«-¬®§ ©·¬¸ ³¿²§ ¿½¬·ª» ½±³°¿²·»- ·² ¬¸» ¿®»¿ ¿²¼ ¬¸» ®»¹·±²ò

Ô·³ ·¬»¼ «³ ¾®±° ¹®±«²¼¿¬®·¿³ °´¿²¬ ©»® ¿² ¿´§¸ ¼»²-·¬§ ¿²¼ ¬¸» ¿®»¿ ¸¿- ¿ ¸·¹¸ ¼»²-·¬§ ±º ¬¸» ³¿®µ»¬ °´¿½»- ·² ¬¸» ¿®»¿ ¿²¼ ¬¸» ®»¹·±²ò Ñ¬ »®½¸»³·½¿´ °®±°»®¬·»- ¿®» ¿´-± »¨¸·¾·¬»¼ ¾§ ¬¸» ³¿®µ»¬ °´¿½»- ·² ¬¸» ¿®»¿ ¿²¼ ¬¸» ®»¹·±²ò Ì ¸» ¿®»¿ ¸¿- ¿ ¸·¹¸ ¼»²-·¬§ ±º ¬¸» ¸·¹¸ ¬»½¸ ·²¼«-¬®§ ©·¬¸ ³¿²§ ¿½¬·ª» ½±³°¿²·»- ·² ¬¸» ¿®»¿ ¿²¼ ¬¸» ®»¹·±²ò

Figure 1

Site Plan with Boring Locations

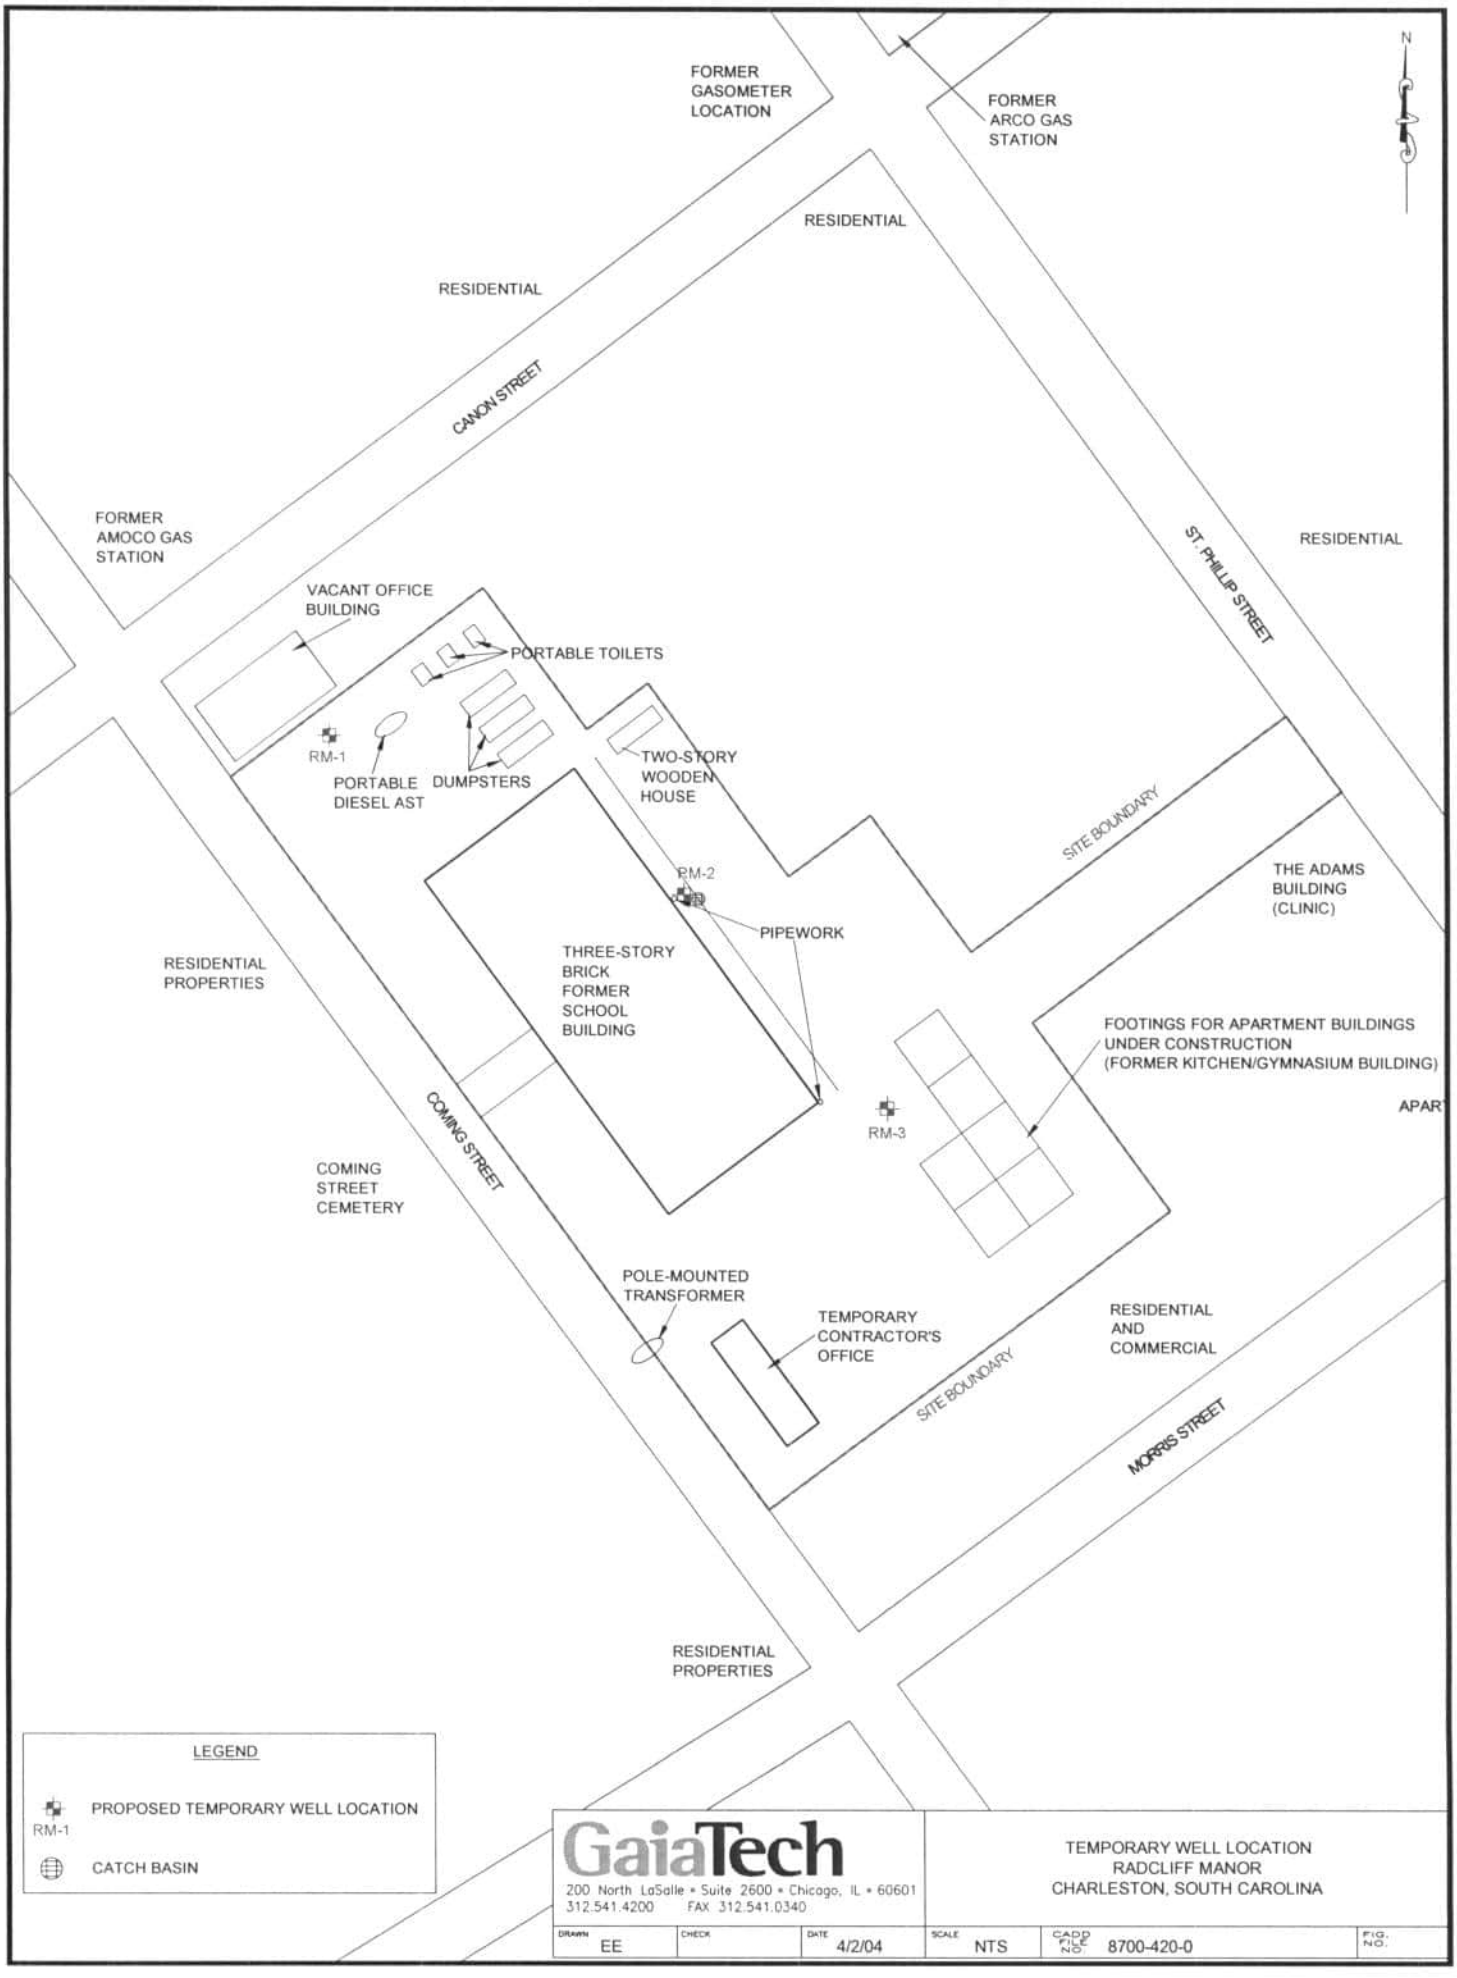

GaiaTech
200 North LaSalle • Suite 2600 • Chicago, IL • 60601
312.541.4200 FAX 312.541.0340

TEMPORARY WELL LOCATION
RADCLIFF MANOR
CHARLESTON, SOUTH CAROLINA

DRAWN	CHECK	DATE	SCALE	CADD FILE NO.	FIG. NO.
EE		4/2/04	NTS	8700-420-0	

Appendix A

SC DHEC Monitoring Well Approval

D H E C
PROMOTE PROTECT PROSPER
South Carolina Department of Health and Environmental Control

BUREAU OF WATER

FAX MESSAGE

Date: _____

Number of Pages Including Cover Sheet: _____

Please Deliver This Fax Message To:

TO: ERIC
(Name)

(Organization/Department)

(___) _____ (___) _____
(Fax Number) (Phone Number)

FROM:

Bureau of Water, SCDHEC
Fax #: (803) 898-2893 Phone #: (803) _____

SUBJECT/COMMENTS:

Hard copy in mail

BOARD:
Elizabeth M. Hagood
Chairman

Mark B. Kent
Vice Chairman

Howard L. Brilliant, MD
Secretary

D H E C

PROMOTE PROTECT PROSPER

C. Earl Hunter, Commissioner
Promoting and protecting the health of the public and the environment.

BOARD:
Carl L. Brazell

Louisiana W. Wright

L. Michael Blackmon

Coleman F. Buckhouse, MD

March 26, 2004

Eric Leitz
Gaia
200 North Lasalle St., Suite 2500
Chicago IL 60601

Re: Coming St, Site ID #02571
Monitoring Well Permit Request
Charleston County

Dear Mr. Leitz:

The South Carolina Department of Health and Environmental Control (SCDHEC) has reviewed and approved the referenced monitoring well approval request. The analytical results from the groundwater samples should be submitted to my attention no later than June 1 2004.

If you have any questions, please contact me at 803.898.4155 or email boyntosj@dhec.sc.gov.

Sincerely,

Jennifer Boynton, Hydrogeologist
Groundwater Quality Section
Water Monitoring, Assessment
and Protection Division

enc: Monitor well approval

BOARD:
Elizabeth M. Hagood
Chairman

Mark B. Kent
Vice Chairman

Howard L. Brilliant, MD
Secretary

D H E C
PROMOTE PROTECT PROSPER

C. Earl Hunter, Commissioner
Promoting and protecting the health of the public and the environment.

BOARD
Carl L. Brazell

Louisiana W. Wright

L. Michael Blackmon

Coleman F. Buckhouse, MD

Monitoring Well Installation Approval

Approval is hereby granted to: Gaia
(on behalf of): Maygreen Properties.
Site ID#: 02571
County: Charleston

Date of Issue: March 26, 2004
Approval No.: 19661

This approval is for the construction of up to four (4) temporary/permanent monitoring wells in accordance with the construction plans and technical specifications submitted to the Department on March 24, 2004. The well(s) are to be constructed within the surficial aquifer for the intended purpose of monitoring groundwater quality and/or water level(s) at the referenced facility. Approval is provided with the following conditions:

1. The surveyed elevations, boring and/or geologist logs and actual (as built) construction details for each well be submitted to within thirty (30) days of completion (of last well(s) installed).

2. Well construction and sampling derived waste including, but not necessarily limited to, drill cuttings, drilling fluids, development and purge water should be managed properly and in compliance with applicable requirements. If containerized, each vessel should be clearly labeled with regard to contents, source, and date of activity.

3. Please provide groundwater quality analytical data (chemical analyses and/or water level(s)) and associated measurements (i.e., *in-situ* field measurements) to Jennifer Boynton within thirty (30) days of receipt from laboratory.

4. Monitoring wells shall be installed by a well driller certified by the State of South Carolina.

5. Each well shall be labeled with an identification plate constructed of a durable material affixed to the casing or surface pad where it is readily visible. The plate shall provide monitoring well I.D.#, date of construction, static water level, and driller name and state certification number.

6. Wells shall be abandoned per R.61-71.

This approval is pursuant to the provisions of Section 44-55-40 of the 1976 South Carolina Code of Laws and the Department of Health and Environmental Control Regulations R.61-71.

Approved by:
Jennifer Boynton, Hydrogeologist
Groundwater Quality Section
Bureau of Water

Appendix B

Soil Boring Logs

SOIL BORING CONSTRUCTION INFORMATION		SURVEY INFORMATION		WELL CONSTRUCTION INFORMATION	
Date Started	: 3/30/04	Northing Coord.	: N/A	Well Screen Type	: PVC
Date Completed	: 3/30/04	Easting Coord.	: N/A	Well Screen Slot Size	: N/A
Total Depth of Boring	: 14 feet BGS	Top of Casing Elev.	: N/A	Length of Well Screen	: 5 feet
Total Depth of Well	: 14 feet BGS	Surface Elevation	: N/A	Well Riser Type	: PVC
Logged By	: JY	GW Elevation Drilling	: N/A	Length of Riser	: 9 feet
Drilling Method	: Geoprobe	GW Elevation Final	: N/A	Well Diameter	: 1 inch
Hole Diameter	: 2 inch	Surveyed By	: N/A	Joints	: N/A
Drilling Company	: ARM	Date Surveyed	: N/A	Annular Seal	: N/A
Sampling Method	: N/A	Benchmark Reference	: N/A	Well Completed as	: Temporary

Depth in	Samples	Blow Count	% Recovery	PID (ppm)	USCS	GRAPHIC	DESCRIPTION
0							
1							Black and red fill material/sand to 1.5' bgs. CLAY/SILT, yellow, dry. loose, no odor.
2	1		75	0.0	CL-ML		
3							
4							SAND (fine)/CLAY, gray/yellow/red, soft, moist, no odor.
5							
6	2		100	0.0	CL-SP		
7							
8							SAND(fine), white/yellow/gray, loose, wet, no odor.
9							
10	3		100	0.0	SP		
11							
12							Drilled to 14' bgs, no samples collected.
13							
14							EOB at 14'
15							
16							

Well: RM-1
Type:



GaiaTech
200 N. LaSalle St. • Suite 2600 • Chicago, IL • 60601
312.541.4200 Fax 312.541.0340

Radcliff Manor
Charleston, South Carolina
Project #: 8700-420-0


BORING RM-1

04-12-2004 F:\PROJECTS\8700 - RADCLIFF MANOR\8700-420-01\TECHNICAL PROJECTS\RM-1.BOR

SOIL BORING CONSTRUCTION INFORMATION		SURVEY INFORMATION		WELL CONSTRUCTION INFORMATION	
Date Started	: 3/30/04	Northing Coord.	: N/A	Well Screen Type	: PVC
Date Completed	: 3/30/04	Easting Coord.	: N/A	Well Screen Slot Size	: N/A
Total Depth of Boring	: 12 feet BGS	Top of Casing Elev.	: N/A	Length of Well Screen	: 5 feet
Total Depth of Well	: 9 feet BGS	Surface Elevation	: N/A	Well Riser Type	: PVC
Logged By	: JY	GW Elevation Drilling	: N/A	Length of Riser	: 4 feet
Drilling Method	: Geoprobe	GW Elevation Final	: N/A	Well Diameter	: 1 inch
Hole Diameter	: 2 inch	Surveyed By	: N/A	Joints	: N/A
Drilling Company	: ARM	Date Surveyed	: N/A	Annular Seal	: N/A
Sampling Method	: N/A	Benchmark Reference	: N/A	Well Completed as	: Temporary

Depth in	Samples	Blow Count	% Recovery	PID (ppm)	USCS	GRAPHIC	DESCRIPTION
0–4	1		25	0.0	FL		SANDY, fill, black, loose
4–8	2		100	0.0	SP		SAND (fine), black with gray, loose, moist, no odor.
8–12	3		100	0.0	SP		Top 2' SAND(fine), black, wet, loose with some pits. Bottom 2' SAND(fine), greenish gray. Bottom portion of boring collapsed. As a result, temporary well was set at 9' bgs.
12							EOB at 12'

Well: RM-2
Type:

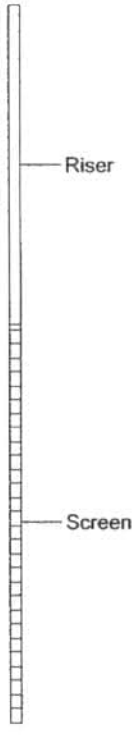

F:\PROJECTS\8700 - RADCLIFF MANOR\8700-420-0\TECHNICAL PROJECTS\RM-2.BOR

04-12-2004

GaiaTech
200 N. LaSalle St. • Suite 2600 • Chicago, IL • 60601
312.541.4200 Fax 312.541.0340


Radcliff Manor
Charleston, South Carolina
Project #: 8700-420-0

BORING RM-2

SOIL BORING CONSTRUCTION INFORMATION		SURVEY INFORMATION		WELL CONSTRUCTION INFORMATION	
Date Started	: 3/30/04	Northing Coord.	: N/A	Well Screen Type	: PVC
Date Completed	: 3/30/04	Easting Coord.	: N/A	Well Screen Slot Size	: N/A
Total Depth of Boring	: 12 feet BGS	Top of Casing Elev.	: N/A	Length of Well Screen	: 5 feet
Total Depth of Well	: 10 feet BGS	Surface Elevation	: N/A	Well Riser Type	: PVC
Logged By	: JY	GW Elevation Drilling	: N/A	Length of Riser	: 5 feet
Drilling Method	: Geoprobe	GW Elevation Final	: N/A	Well Diameter	: 1 inch
Hole Diameter	: 2 inch	Surveyed By	: N/A	Joints	: N/A
Drilling Company	: ARM	Date Surveyed	: N/A	Annular Seal	: N/A
Sampling Method	: N/A	Benchmark Reference	: N/A	Well Completed as	: Temporary

Depth in	Samples	Blow Count	% Recovery	PID (ppm)	USCS	GRAPHIC	DESCRIPTION
0							SANDY, black top 3', fill.
1							CLAYEY SAND(fine), black, loose, moist, no odor bottom 6".
2	1		85	0.0	FL-SC		
3							
4							CLAYEY SAND(fine), black, moist, no odor, loose.
5							
6	2		25	0.0	SC		
7							
8							CLAY, black, wet, loose, plastic top 2'.
9							SAND(fine), gray, loose, wet bottom 2'.
10	3		100	0.0	CL-SP		Bottom portion of boring collapsed. As a result, well was set at 10' bgs.
11							
12							EOB at 12'
13							
14							

Well: RM-3
Type:

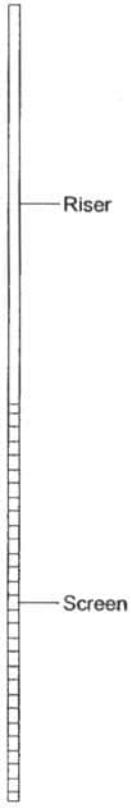

F:\PROJECTS\8700 - RADCLIFF MANOR\8700-420-0\TECHNICAL PROJECTS\RM-3.BOR

04-12-2004

GaiaTech
200 N. LaSalle St. • Suite 2600 • Chicago, IL • 60601
312.541.4200 Fax 312.541.0340

Radcliff Manor
Charleston, South Carolina
Project #: 8700-420-0

BORING RM-3

Appendix C

Laboratory Analytical Reports

Appendix C

Laboratory Analytical Reports

ENVIRONMENTAL SCIENCE CORP.

12065 Lebanon Rd.
Mt. Juliet, TN 37122
(615) 758-5858
1-800-767-5859
Fax (615) 758-5859

Tax I.D. 62-0814289

Est. 1970

REPORT OF ANALYSIS

John Yang
GAIA Tech - Chicago, IL
200 North Lasalle St Ste 2600
Chicago, IL 60601

April 01, 2004

ESC Sample # : L149291-01

Date Received : March 31, 2004
Description : Redcliff Manor

Site ID :

Sample ID : RM-1

Project # :

Collected By :
Collection Date : 03/30/04 10:25

Parameter	Result	Det. Limit	Units	Method	Date	Dil.
TPH (GC/FID) Low Fraction	BDL	0.10	mg/l	5030/GRO	03/31/04	1
Surrogate Recovery (70-130)						
a,a,a-Trifluorotoluene	97.		% Rec.	5030/GRO	03/31/04	1
Benzene	BDL	0.0010	mg/l	8260B	03/31/04	1
Toluene	BDL	0.0050	mg/l	8260B	03/31/04	1
Ethylbenzene	BDL	0.0010	mg/l	8260B	03/31/04	1
Total Xylenes	BDL	0.0030	mg/l	8260B	03/31/04	1
Methyl tert-butyl ether	BDL	0.0010	mg/l	8260B	03/31/04	1
Surrogate Recovery						
Toluene-d8	97.		% Rec.	8260B	03/31/04	1
Dibromofluoromethane	95.		% Rec.	8260B	03/31/04	1
4-Bromofluorobenzene	110		% Rec.	8260B	03/31/04	1
TPH (GC/FID) High Fraction	0.11	0.10	mg/l	3510/DRO	03/31/04	1
Surrogate Recovery (50-150)						
o-Terphenyl	67.		% Rec.	3510/DRO	03/31/04	1
Polynuclear Aromatic Hydrocarbons						
Anthracene	BDL	0.0010	mg/l	8270C	03/31/04	1
Acenaphthene	BDL	0.0010	mg/l	8270C	03/31/04	1
Acenaphthylene	BDL	0.0010	mg/l	8270C	03/31/04	1
Benzo(a)anthracene	BDL	0.0010	mg/l	8270C	03/31/04	1
Benzo(a)pyrene	BDL	0.0010	mg/l	8270C	03/31/04	1
Benzo(b)fluoranthene	BDL	0.0010	mg/l	8270C	03/31/04	1
Benzo(g,h,i)perylene	BDL	0.0010	mg/l	8270C	03/31/04	1
Benzo(k)fluoranthene	BDL	0.0010	mg/l	8270C	03/31/04	1
Chrysene	BDL	0.0010	mg/l	8270C	03/31/04	1
Dibenz(a,h)anthracene	BDL	0.0010	mg/l	8270C	03/31/04	1
Fluoranthene	BDL	0.0010	mg/l	8270C	03/31/04	1
Fluorene	BDL	0.0010	mg/l	8270C	03/31/04	1
Indeno(1,2,3-cd)pyrene	BDL	0.0010	mg/l	8270C	03/31/04	1
Naphthalene	BDL	0.0010	mg/l	8270C	03/31/04	1
Phenanthrene	BDL	0.0010	mg/l	8270C	03/31/04	1
Pyrene	BDL	0.0010	mg/l	8270C	03/31/04	1
Surrogate Recovery						
Nitrobenzene-d5	74.		% Rec.	8270C	03/31/04	1
2-Fluorobiphenyl	78.		% Rec.	8270C	03/31/04	1
p-Terphenyl-d14	98.		% Rec.	8270C	03/31/04	1

Craig Cothron, ESC Representative

BDL - Below Detection Limit
Det. Limit - Estimated Quantitation Limit(EQL)

Laboratory Certification Numbers:
A2LA - 1461-01, AIHA - 100789, AL - 40660, CA - I-2327, CT- PH-0197, FL - E87487, GA - 923, IN - C-TN-01
KY - 90010, KYUST - 0016, NC - ENV375,DW21704, ND - R-140, SC - 84004, TN - 2006, VA - 00109, WV - 233

Note:
The reported analytical results relate only to the sample submitted.
This report shall not be reproduced, except in full, without the written approval from ESC.

Reported: 04/01/04 14:31 Printed: 04/01/04 15:30

ENVIRONMENTAL
SCIENCE CORP.

12065 Lebanon Rd.
Mt. Juliet, TN 37122
(615) 758-5858
1-800-767-5859
Fax (615) 758-5859

Tax I.D. 62-0814289

Est. 1970

REPORT OF ANALYSIS

John Yang
GAIA Tech - Chicago, IL
200 North Lasalle St Ste 2600
Chicago, IL 60601

April 01, 2004

ESC Sample # : L149291-02

Date Received : March 31, 2004
Description : Redcliff Manor

Site ID :

Sample ID : RM-2

Project # :

Collected By :
Collection Date : 03/30/04 11:30

Parameter	Result	Det. Limit	Units	Method	Date	Dil.
TPH (GC/FID) Low Fraction	BDL	0.10	mg/l	5030/GRO	03/31/04	1
Surrogate Recovery (70-130)						
a,a,a-Trifluorotoluene	98.		% Rec.	5030/GRO	03/31/04	1
Volatile Organics						
Acetone	BDL	0.025	mg/l	8260B	03/31/04	1
Acrolein	BDL	0.050	mg/l	8260B	03/31/04	1
Acrylonitrile	BDL	0.010	mg/l	8260B	03/31/04	1
Benzene	BDL	0.0010	mg/l	8260B	03/31/04	1
Bromobenzene	BDL	0.0010	mg/l	8260B	03/31/04	1
Bromodichloromethane	BDL	0.0010	mg/l	8260B	03/31/04	1
Bromoform	BDL	0.0010	mg/l	8260B	03/31/04	1
Bromomethane	BDL	0.0010	mg/l	8260B	03/31/04	1
n-Butylbenzene	BDL	0.0010	mg/l	8260B	03/31/04	1
sec-Butylbenzene	BDL	0.0010	mg/l	8260B	03/31/04	1
tert-Butylbenzene	BDL	0.0010	mg/l	8260B	03/31/04	1
Carbon tetrachloride	BDL	0.0010	mg/l	8260B	03/31/04	1
Chlorobenzene	BDL	0.0010	mg/l	8260B	03/31/04	1
Chlorodibromomethane	BDL	0.0010	mg/l	8260B	03/31/04	1
Chloroethane	BDL	0.0010	mg/l	8260B	03/31/04	1
2-Chloroethyl vinyl ether	BDL	0.050	mg/l	8260B	03/31/04	1
Chloroform	BDL	0.0050	mg/l	8260B	03/31/04	1
Chloromethane	BDL	0.0010	mg/l	8260B	03/31/04	1
2-Chlorotoluene	BDL	0.0010	mg/l	8260B	03/31/04	1
4-Chlorotoluene	BDL	0.0010	mg/l	8260B	03/31/04	1
1,2-Dibromo-3-Chloropropane	BDL	0.0020	mg/l	8260B	03/31/04	1
1,2-Dibromoethane	BDL	0.0010	mg/l	8260B	03/31/04	1
Dibromomethane	BDL	0.0010	mg/l	8260B	03/31/04	1
1,2-Dichlorobenzene	BDL	0.0010	mg/l	8260B	03/31/04	1
1,3-Dichlorobenzene	BDL	0.0010	mg/l	8260B	03/31/04	1
1,4-Dichlorobenzene	BDL	0.0010	mg/l	8260B	03/31/04	1
Dichlorodifluoromethane	BDL	0.0010	mg/l	8260B	03/31/04	1
1,1-Dichloroethane	BDL	0.0010	mg/l	8260B	03/31/04	1
1,2-Dichloroethane	BDL	0.0010	mg/l	8260B	03/31/04	1
1,1-Dichloroethene	BDL	0.0010	mg/l	8260B	03/31/04	1
cis-1,2-Dichloroethene	BDL	0.0010	mg/l	8260B	03/31/04	1
trans-1,2-Dichloroethene	BDL	0.0010	mg/l	8260B	03/31/04	1
1,2-Dichloropropane	BDL	0.0010	mg/l	8260B	03/31/04	1
1,1-Dichloropropene	BDL	0.0010	mg/l	8260B	03/31/04	1

BDL - Below Detection Limit
Det. Limit - Estimated Quantitation Limit(EQL)

Laboratory Certification Numbers:
A2LA - 1461-01, AIHA - 100789, AL - 40660, CA - I-2327, CT- PH-0197, FL - E87487, GA - 923, IN - C-TN-01
KY - 90010, KYUST - 0016, NC - ENV375,DW21704, ND - R-140, SC - 84004, TN - 2006, VA - 00109, WV - 233

ENVIRONMENTAL SCIENCE CORP.

12065 Lebanon Rd.
Mt. Juliet, TN 37122
(615) 758-5858
1-800-767-5859
Fax (615) 758-5859

Tax I.D. 62-0814289

Est. 1970

REPORT OF ANALYSIS

John Yang
GAIA Tech - Chicago, IL
200 North Lasalle St Ste 2600
Chicago, IL 60601

April 01, 2004

ESC Sample # : L149291-02

Date Received : March 31, 2004
Description : Redcliff Manor

Site ID :

Sample ID : RM-2

Project # :

Collected By :
Collection Date : 03/30/04 11:30

Parameter	Result	Det. Limit	Units	Method	Date	Dil.
1,3-Dichloropropane	BDL	0.0010	mg/l	8260B	03/31/04	1
cis-1,3-Dichloropropene	BDL	0.0010	mg/l	8260B	03/31/04	1
trans-1,3-Dichloropropene	BDL	0.0010	mg/l	8260B	03/31/04	1
2,2-Dichloropropane	BDL	0.0010	mg/l	8260B	03/31/04	1
Di-isopropyl ether	BDL	0.0010	mg/l	8260B	03/31/04	1
Ethylbenzene	BDL	0.0010	mg/l	8260B	03/31/04	1
Hexachlorobutadiene	BDL	0.0010	mg/l	8260B	03/31/04	1
Isopropylbenzene	BDL	0.0010	mg/l	8260B	03/31/04	1
p-Isopropyltoluene	BDL	0.0010	mg/l	8260B	03/31/04	1
2-Butanone (MEK)	BDL	0.010	mg/l	8260B	03/31/04	1
Methylene Chloride	BDL	0.0050	mg/l	8260B	03/31/04	1
4-Methyl-2-pentanone (MIBK)	BDL	0.010	mg/l	8260B	03/31/04	1
Methyl tert-butyl ether	BDL	0.0010	mg/l	8260B	03/31/04	1
Naphthalene	BDL	0.0050	mg/l	8260B	03/31/04	1
n-Propylbenzene	BDL	0.0010	mg/l	8260B	03/31/04	1
Styrene	BDL	0.0010	mg/l	8260B	03/31/04	1
1,1,1,2-Tetrachloroethane	BDL	0.0010	mg/l	8260B	03/31/04	1
1,1,2,2-Tetrachloroethane	BDL	0.0010	mg/l	8260B	03/31/04	1
1,1,2-Trichloro-1,2,2-trifluoro	BDL	0.0010	mg/l	8260B	03/31/04	1
Tetrachloroethene	BDL	0.0010	mg/l	8260B	03/31/04	1
Toluene	BDL	0.0050	mg/l	8260B	03/31/04	1
1,2,3-Trichlorobenzene	BDL	0.0010	mg/l	8260B	03/31/04	1
1,2,4-Trichlorobenzene	BDL	0.0010	mg/l	8260B	03/31/04	1
1,1,1-Trichloroethane	BDL	0.0010	mg/l	8260B	03/31/04	1
1,1,2-Trichloroethane	BDL	0.0010	mg/l	8260B	03/31/04	1
Trichloroethene	BDL	0.0010	mg/l	8260B	03/31/04	1
Trichlorofluoromethane	BDL	0.0010	mg/l	8260B	03/31/04	1
1,2,3-Trichloropropane	BDL	0.0010	mg/l	8260B	03/31/04	1
1,2,4-Trimethylbenzene	BDL	0.0010	mg/l	8260B	03/31/04	1
1,2,3-Trimethylbenzene	BDL	0.0010	mg/l	8260B	03/31/04	1
1,3,5-Trimethylbenzene	BDL	0.0010	mg/l	8260B	03/31/04	1
Vinyl chloride	BDL	0.0010	mg/l	8260B	03/31/04	1
Xylenes, Total	BDL	0.0030	mg/l	8260B	03/31/04	1
Surrogate Recovery						
Toluene-d8	96.		% Rec.	8260B	03/31/04	1
Dibromofluoromethane	94.		% Rec.	8260B	03/31/04	1
4-Bromofluorobenzene	110		% Rec.	8260B	03/31/04	1
TPH (GC/FID) High Fraction	BDL	0.10	mg/l	3510/DRO	03/31/04	1

BDL - Below Detection Limit
Det. Limit - Estimated Quantitation Limit(EQL)

Laboratory Certification Numbers:
A2LA - 1461-01, AIHA - 100789, AL - 40660, CA - I-2327, CT- PH-0197, FL - E87487, GA - 923, IN - C-TN-01
KY - 90010, KYUST - 0016, NC - ENV375,DW21704, ND - R-140, SC - 84004, TN - 2006, VA - 00109, WV - 233

ENVIRONMENTAL SCIENCE CORP.

12065 Lebanon Rd.
Mt. Juliet, TN 37122
(615) 758-5858
1-800-767-5859
Fax (615) 758-5859

Tax I.D. 62-0814289

Est. 1970

REPORT OF ANALYSIS

John Yang
GAIA Tech - Chicago, IL
200 North Lasalle St Ste 2600
Chicago, IL 60601

April 01, 2004

ESC Sample # : L149291-02

Date Received : March 31, 2004
Description : Redcliff Manor

Site ID :

Sample ID : RM-2

Project # :

Collected By :
Collection Date : 03/30/04 11:30

Parameter	Result	Det. Limit	Units	Method	Date	Dil.
Surrogate Recovery (50-150)						
o-Terphenyl	82.		% Rec.	3510/DRO	03/31/04	1
Polynuclear Aromatic Hydrocarbons						
Anthracene	BDL	0.0010	mg/l	8270C	03/31/04	1
Acenaphthene	BDL	0.0010	mg/l	8270C	03/31/04	1
Acenaphthylene	BDL	0.0010	mg/l	8270C	03/31/04	1
Benzo(a)anthracene	BDL	0.0010	mg/l	8270C	03/31/04	1
Benzo(a)pyrene	BDL	0.0010	mg/l	8270C	03/31/04	1
Benzo(b)fluoranthene	BDL	0.0010	mg/l	8270C	03/31/04	1
Benzo(g,h,i)perylene	BDL	0.0010	mg/l	8270C	03/31/04	1
Benzo(k)fluoranthene	BDL	0.0010	mg/l	8270C	03/31/04	1
Chrysene	BDL	0.0010	mg/l	8270C	03/31/04	1
Dibenz(a,h)anthracene	BDL	0.0010	mg/l	8270C	03/31/04	1
Fluoranthene	BDL	0.0010	mg/l	8270C	03/31/04	1
Fluorene	BDL	0.0010	mg/l	8270C	03/31/04	1
Indeno(1,2,3-cd)pyrene	BDL	0.0010	mg/l	8270C	03/31/04	1
Naphthalene	BDL	0.0010	mg/l	8270C	03/31/04	1
Phenanthrene	BDL	0.0010	mg/l	8270C	03/31/04	1
Pyrene	BDL	0.0010	mg/l	8270C	03/31/04	1
Surrogate Recovery						
Nitrobenzene-d5	78.		% Rec.	8270C	03/31/04	1
2-Fluorobiphenyl	79.		% Rec.	8270C	03/31/04	1
p-Terphenyl-d14	94.		% Rec.	8270C	03/31/04	1



Craig Cothron, ESC Representative

BDL - Below Detection Limit
Det. Limit - Estimated Quantitation Limit(EQL)

Laboratory Certification Numbers:
A2LA - 1461-01, AIHA - 100789, AL - 40660, CA - I-2327, CT- PH-0197, FL - E87487, GA - 923, IN - C-TN-01
KY - 90010, KYUST - 0016, NC - ENV375,DW21704, ND - R-140, SC - 84004, TN - 2006, VA - 00109, WV - 233

Note:
The reported analytical results relate only to the sample submitted.
This report shall not be reproduced, except in full, without the written approval from ESC.

Reported: 04/01/04 14:31 Printed: 04/01/04 15:30

ENVIRONMENTAL
SCIENCE CORP.

12065 Lebanon Rd.
Mt. Juliet, TN 37122
(615) 758-5858
1-800-767-5859
Fax (615) 758-5859

Tax I.D. 62-0814289

Est. 1970

REPORT OF ANALYSIS

John Yang
GAIA Tech - Chicago, IL
200 North Lasalle St Ste 2600
Chicago, IL 60601

April 01, 2004

ESC Sample # : L149291-03

Date Received : March 31, 2004
Description : Redcliff Manor

Site ID :

Sample ID : RM-3

Project # :

Collected By :
Collection Date : 03/30/04 12:25

Parameter	Result	Det. Limit	Units	Method	Date	Dil.
TPH (GC/FID) Low Fraction	BDL	0.10	mg/l	5030/GRO	03/31/04	1
Surrogate Recovery (70-130)						
a,a,a-Trifluorotoluene	97.		% Rec.	5030/GRO	03/31/04	1
Volatile Organics						
Acetone	BDL	0.025	mg/l	8260B	03/31/04	1
Acrolein	BDL	0.050	mg/l	8260B	03/31/04	1
Acrylonitrile	BDL	0.010	mg/l	8260B	03/31/04	1
Benzene	BDL	0.0010	mg/l	8260B	03/31/04	1
Bromobenzene	BDL	0.0010	mg/l	8260B	03/31/04	1
Bromodichloromethane	BDL	0.0010	mg/l	8260B	03/31/04	1
Bromoform	BDL	0.0010	mg/l	8260B	03/31/04	1
Bromomethane	BDL	0.0010	mg/l	8260B	03/31/04	1
n-Butylbenzene	BDL	0.0010	mg/l	8260B	03/31/04	1
sec-Butylbenzene	BDL	0.0010	mg/l	8260B	03/31/04	1
tert-Butylbenzene	BDL	0.0010	mg/l	8260B	03/31/04	1
Carbon tetrachloride	BDL	0.0010	mg/l	8260B	03/31/04	1
Chlorobenzene	BDL	0.0010	mg/l	8260B	03/31/04	1
Chlorodibromomethane	BDL	0.0010	mg/l	8260B	03/31/04	1
Chloroethane	BDL	0.0010	mg/l	8260B	03/31/04	1
2-Chloroethyl vinyl ether	BDL	0.050	mg/l	8260B	03/31/04	1
Chloroform	BDL	0.0050	mg/l	8260B	03/31/04	1
Chloromethane	BDL	0.0010	mg/l	8260B	03/31/04	1
2-Chlorotoluene	BDL	0.0010	mg/l	8260B	03/31/04	1
4-Chlorotoluene	BDL	0.0010	mg/l	8260B	03/31/04	1
1,2-Dibromo-3-Chloropropane	BDL	0.0020	mg/l	8260B	03/31/04	1
1,2-Dibromoethane	BDL	0.0010	mg/l	8260B	03/31/04	1
Dibromomethane	BDL	0.0010	mg/l	8260B	03/31/04	1
1,2-Dichlorobenzene	BDL	0.0010	mg/l	8260B	03/31/04	1
1,3-Dichlorobenzene	BDL	0.0010	mg/l	8260B	03/31/04	1
1,4-Dichlorobenzene	BDL	0.0010	mg/l	8260B	03/31/04	1
Dichlorodifluoromethane	BDL	0.0010	mg/l	8260B	03/31/04	1
1,1-Dichloroethane	BDL	0.0010	mg/l	8260B	03/31/04	1
1,2-Dichloroethane	BDL	0.0010	mg/l	8260B	03/31/04	1
1,1-Dichloroethene	BDL	0.0010	mg/l	8260B	03/31/04	1
cis-1,2-Dichloroethene	BDL	0.0010	mg/l	8260B	03/31/04	1
trans-1,2-Dichloroethene	BDL	0.0010	mg/l	8260B	03/31/04	1
1,2-Dichloropropane	BDL	0.0010	mg/l	8260B	03/31/04	1
1,1-Dichloropropene	BDL	0.0010	mg/l	8260B	03/31/04	1

BDL - Below Detection Limit
Det. Limit - Estimated Quantitation Limit(EQL)

Laboratory Certification Numbers:
A2LA - 1461-01, AIHA - 100789, AL - 40660, CA - I-2327, CT- PH-0197, FL - E87487, GA - 923, IN - C-TN-01
KY - 90010, KYUST - 0016, NC - ENV375,DW21704, ND - R-140, SC - 84004, TN - 2006, VA - 00109, WV - 233

ENVIRONMENTAL
SCIENCE CORP.

12065 Lebanon Rd.
Mt. Juliet, TN 37122
(615) 758-5858
1-800-767-5859
Fax (615) 758-5859

Tax I.D. 62-0814289

Est. 1970

REPORT OF ANALYSIS

John Yang
GAIA Tech - Chicago, IL
200 North Lasalle St Ste 2600
Chicago, IL 60601

April 01, 2004

ESC Sample # : L149291-03

Date Received : March 31, 2004
Description : Redcliff Manor

Site ID :

Sample ID : RM-3

Project # :

Collected By :
Collection Date : 03/30/04 12:25

Parameter	Result	Det. Limit	Units	Method	Date	Dil.
1,3-Dichloropropane	BDL	0.0010	mg/l	8260B	03/31/04	1
cis-1,3-Dichloropropene	BDL	0.0010	mg/l	8260B	03/31/04	1
trans-1,3-Dichloropropene	BDL	0.0010	mg/l	8260B	03/31/04	1
2,2-Dichloropropane	BDL	0.0010	mg/l	8260B	03/31/04	1
Di-isopropyl ether	BDL	0.0010	mg/l	8260B	03/31/04	1
Ethylbenzene	BDL	0.0010	mg/l	8260B	03/31/04	1
Hexachlorobutadiene	BDL	0.0010	mg/l	8260B	03/31/04	1
Isopropylbenzene	BDL	0.0010	mg/l	8260B	03/31/04	1
p-Isopropyltoluene	0.0042	0.0010	mg/l	8260B	03/31/04	1
2-Butanone (MEK)	BDL	0.010	mg/l	8260B	03/31/04	1
Methylene Chloride	BDL	0.0050	mg/l	8260B	03/31/04	1
4-Methyl-2-pentanone (MIBK)	BDL	0.010	mg/l	8260B	03/31/04	1
Methyl tert-butyl ether	BDL	0.0010	mg/l	8260B	03/31/04	1
Naphthalene	BDL	0.0050	mg/l	8260B	03/31/04	1
n-Propylbenzene	BDL	0.0010	mg/l	8260B	03/31/04	1
Styrene	BDL	0.0010	mg/l	8260B	03/31/04	1
1,1,1,2-Tetrachloroethane	BDL	0.0010	mg/l	8260B	03/31/04	1
1,1,2,2-Tetrachloroethane	BDL	0.0010	mg/l	8260B	03/31/04	1
1,1,2-Trichloro-1,2,2-trifluoro	BDL	0.0010	mg/l	8260B	03/31/04	1
Tetrachloroethene	BDL	0.0010	mg/l	8260B	03/31/04	1
Toluene	BDL	0.0050	mg/l	8260B	03/31/04	1
1,2,3-Trichlorobenzene	BDL	0.0010	mg/l	8260B	03/31/04	1
1,2,4-Trichlorobenzene	BDL	0.0010	mg/l	8260B	03/31/04	1
1,1,1-Trichloroethane	BDL	0.0010	mg/l	8260B	03/31/04	1
1,1,2-Trichloroethane	BDL	0.0010	mg/l	8260B	03/31/04	1
Trichloroethene	BDL	0.0010	mg/l	8260B	03/31/04	1
Trichlorofluoromethane	BDL	0.0010	mg/l	8260B	03/31/04	1
1,2,3-Trichloropropane	BDL	0.0010	mg/l	8260B	03/31/04	1
1,2,4-Trimethylbenzene	BDL	0.0010	mg/l	8260B	03/31/04	1
1,2,3-Trimethylbenzene	BDL	0.0010	mg/l	8260B	03/31/04	1
1,3,5-Trimethylbenzene	BDL	0.0010	mg/l	8260B	03/31/04	1
Vinyl chloride	BDL	0.0010	mg/l	8260B	03/31/04	1
Xylenes, Total	BDL	0.0030	mg/l	8260B	03/31/04	1
Surrogate Recovery						
Toluene-d8	97.		% Rec.	8260B	03/31/04	1
Dibromofluoromethane	95.		% Rec.	8260B	03/31/04	1
4-Bromofluorobenzene	110		% Rec.	8260B	03/31/04	1
TPH (GC/FID) High Fraction	0.10	0.10	mg/l	3510/DRO	03/31/04	1

BDL - Below Detection Limit
Det. Limit - Estimated Quantitation Limit(EQL)

Laboratory Certification Numbers:
A2LA - 1461-01, AIHA - 100789, AL - 40660, CA - I-2327, CT- PH-0197, FL - E87487, GA - 923, IN - C-TN-01
KY - 90010, KYUST - 0016, NC - ENV375,DW21704, ND - R-140, SC - 84004, TN - 2006, VA - 00109, WV - 233

ENVIRONMENTAL
SCIENCE CORP.

12065 Lebanon Rd.
Mt. Juliet, TN 37122
(615) 758-5858
1-800-767-5859
Fax (615) 758-5859

Tax I.D. 62-0814289

Est. 1970

REPORT OF ANALYSIS

John Yang
GAIA Tech - Chicago, IL
200 North Lasalle St Ste 2600
Chicago, IL 60601

April 01, 2004

ESC Sample # : L149291-03

Date Received : March 31, 2004
Description : Redcliff Manor

Site ID :

Sample ID : RM-3

Project # :

Collected By :
Collection Date : 03/30/04 12:25

Parameter	Result	Det. Limit	Units	Method	Date	Dil.
Surrogate Recovery (50-150)						
o-Terphenyl	81.		% Rec.	3510/DRO	03/31/04	1
Polynuclear Aromatic Hydrocarbons						
Anthracene	BDL	0.0010	mg/l	8270C	03/31/04	1
Acenaphthene	BDL	0.0010	mg/l	8270C	03/31/04	1
Acenaphthylene	BDL	0.0010	mg/l	8270C	03/31/04	1
Benzo(a)anthracene	BDL	0.0010	mg/l	8270C	03/31/04	1
Benzo(a)pyrene	BDL	0.0010	mg/l	8270C	03/31/04	1
Benzo(b)fluoranthene	BDL	0.0010	mg/l	8270C	03/31/04	1
Benzo(g,h,i)perylene	BDL	0.0010	mg/l	8270C	03/31/04	1
Benzo(k)fluoranthene	BDL	0.0010	mg/l	8270C	03/31/04	1
Chrysene	BDL	0.0010	mg/l	8270C	03/31/04	1
Dibenz(a,h)anthracene	BDL	0.0010	mg/l	8270C	03/31/04	1
Fluoranthene	BDL	0.0010	mg/l	8270C	03/31/04	1
Fluorene	BDL	0.0010	mg/l	8270C	03/31/04	1
Indeno(1,2,3-cd)pyrene	BDL	0.0010	mg/l	8270C	03/31/04	1
Naphthalene	BDL	0.0010	mg/l	8270C	03/31/04	1
Phenanthrene	BDL	0.0010	mg/l	8270C	03/31/04	1
Pyrene	BDL	0.0010	mg/l	8270C	03/31/04	1
Surrogate Recovery						
Nitrobenzene-d5	79.		% Rec.	8270C	03/31/04	1
2-Fluorobiphenyl	81.		% Rec.	8270C	03/31/04	1
p-Terphenyl-d14	97.		% Rec.	8270C	03/31/04	1

Craig Cochron, ESC Representative

BDL - Below Detection Limit
Det. Limit - Estimated Quantitation Limit(EQL)

Laboratory Certification Numbers:
A2LA - 1461-01, AIHA - 100789, AL - 40660, CA - I-2327, CT- PH-0197, FL - E87487, GA - 923, IN - C-TN-01
KY - 90010, KYUST - 0016, NC - ENV375,DW21704, ND - R-140, SC - 84004, TN - 2006, VA - 00109, WV - 233

Note:
The reported analytical results relate only to the sample submitted.
This report shall not be reproduced, except in full, without the written approval from ESC.

Reported: 04/01/04 14:31 Printed: 04/01/04 15:30

Attachment A
List of Analytes with QC Qualifiers

Sample #	Analyte	Qualifier
L149291-02	Acetone	J4
	Acrolein	J4
	Bromodichloromethane	J4
	Trichlorofluoromethane	J4
	Vinyl chloride	J4
L149291-03	Acetone	J4
	Acrolein	J4
	Bromodichloromethane	J4
	Trichlorofluoromethane	J4
	Vinyl chloride	J4

Attachment B
Explanation of QC Qualifier Codes

Qualifier	Meaning
J4	The associated batch QC was outside the established quality control range for accuracy.

Qualifier Report Information

ESC utilizes sample and result qualifiers as set forth by the EPA Contract Laboratory Program and as required by most certifying bodies including NELAC. In addition to the EPA qualifiers adopted by ESC, we have implemented ESC qualifiers to provide more information pertaining to our analytical results. Each qualifier is designated in the qualifier explanation as either EPA or ESC. Data qualifiers are intended to provide the ESC client with more detailed information concerning the potential bias of reported data. Because of the wide range of constituents and variety of matrices incorporated by most EPA methods,it is common for some compounds to fall outside of established ranges. These exceptions are evaluated and all reported data is valid and useable unless qualified as 'R' (Rejected).

Definitions

Accuracy - The relationship of the observed value of a known sample to the true value of a known sample. Represented by percent recovery and relevant to samples such as: control samples, matrix spike recoveries, surrogate recoveries, etc.

Precision - The agreement between a set of samples or between duplicate samples. Relates to how close together the results are and is represented by Relative Percent Differrence.

Surrogate - Organic compounds that are similar in chemical composition, extraction, and chromotography to analytes of interest. The surrogates are used to determine the probable response of the group of analytes that are chemically related to the surrogate compound. Surrogates are added to the sample and carried through all stages of preparation and analyses.

	Control Limits						
2-Fluorophenol	31-119	Nitrobenzene-d5	43-118	Dibromfluoromethane	79-126	83-119
Phenol-d5	12-134	2-Fluorobiphenyl	45-128	Toluene-d8	81-114	82-116
2,4,6-Tribromophenol	51-141	Terphenyl-d14	43-137	4-Bromofluorobenzene	65-129	72-126

TIC - Tentatively Identified Compound: Compounds detected in samples that are not target compounds, internal standards, system monitoring compounds, or surrogates.

GAIA Tech - Chicago, IL

200 North Lasalle St Ste 2600
Chicago,IL 60601

Alternate billing information:

Chain of Custody
Page 1 of 2

Prepared by:
ENVIRONMENTAL SCIENCE CORP.
12065 Lebanon Road
Mt. Juliet, TN 37122
Phone (800) 767-5859
FAX (615) 758-5859

Report to: ~~Eric Leitz~~ John Yang
Email: ~~eleitz@gaiatech.com~~ JYang@GaiaTech.com

Project Description: **Redcliff Manor**
City/State Collected:

Phone: (312) 541-4200
FAX: (312) 541-0340
Client Project #:
Lab Project # **GAIACIL-REDCLIFF**

Collected by (print):
Site/Facility ID#:
P.O.#:

Collected by (signature):
Packed on Ice N ___ Y ___

Rush? (Lab MUST Be Notified)
___ Same Day 200%
___ Next Day.....100%
___ Two Day.....50%

Date Results Needed
Email? ___No X Yes
FAX? ___No ___Yes

CoCode: **GAIACIL** (lab use only)
Template/Prelogin: **T24022/P109177**
Cooler #: 3.6/04 CC
Shipped Via: **FedEX Ground**

Sample ID	Comp/Grab	Matrix*	Depth	Date	Time	No. of Cntrs	DRO / TS 4ozClr-NoPres	DRO 1L-Amb-Add HCl	GRO 40ml/NaHSO4/Syr/MeOH	GRO 40mlAmb HCl	PBICP 250mlHDPE-HNO3	SV8270PAH 1L-Amb-NoPres	SV8270PAH 4ozClr-NoPres	V8260 40ml/NaHSO4/Syr/MeOH	Remarks/Contaminant	Sample # (lab only)
		GW				4					X	X				
		GW				4					X	X				
RM-1	Grab	GW		3/30/04	10:25	4		X		X		X				L19891-01
RM-2	Grab	GW		3/30/04	11:30	6		X		X		X				02
RM-3	Grab	GW		3/30/04	12:25	6		X		X		X				03
		GW				6		X		X		X				
		SS				8	X		X				X	X		
		SS				8	X		X				X	X		
		SS				8	X		X				X	X		

*Matrix: **SS** - Soil **GW** - Groundwater **WW** - WasteWater **DW** - Drinking Water **OT** - Other_____

Remarks: All 3 samples 24 Hour TAT CC

pH _____ Temp _____
Flow _____ Other _____

Relinquished by: (Signature)	Date: 3/30/04	Time: 3:30pm	Received by: (Signature)	Samples returned via: ☐ UPS ☐ FedEx ☐ Courier ☐	Condition:	(lab use only)
Relinquished by: (Signature)	Date:	Time:	Received by: (Signature)	Temp: 3.5° Bottles Received: 10		CC
Relinquished by: (Signature)	Date:	Time:	Received for lab by: (Signature)	Date: 3/31/04 Time: 9:00	pH Checked: CC	NCF:

GAIA Tech - Chicago, IL

200 North Lasalle St Ste 2600
Chicago,IL 60601

Alternate billing information:

Chain of Custody
Page 2 of 2

Prepared by:
ENVIRONMENTAL SCIENCE CORP.
12065 Lebanon Road
Mt. Juliet, TN 37122
Phone (800) 767-5859
FAX (615) 758-5859

Report to: Eric Leitz / John Yang
Email: J Yang @ GaiaTech eleitz@gaiatech.com

Project Description: **Redcliff Manor**
City/State Collected:

Phone: (312) 541-4200
FAX: (312) 541-0340
Client Project #:
Lab Project # GAIACIL-REDCLIFF

Collected by (print):
Site/Facility ID#:
P.O.#:

Collected by (signature):
Packed on Ice N ___ Y ___

Rush? (Lab MUST Be Notified)
___Same Day.....200%
___ Next Day.....100%
___ Two Day.....50%

Date Results Needed
Email? ___No X Yes
FAX? No Yes

CoCode: GAIACIL (lab use only)
Template/Prelogin: T24022/ P109177
Cooler #: 3b6164
Shipped Via: FedEX Ground

Analysis/Container/Preservative

Sample ID	Comp/Grab	Matrix*	Depth	Date	Time	No. of Cntrs	V8260 40mlAmb-HCl	V8260BTEXM 40mlAmb-HCl	VOC SCREEN 2ozClr-NoPres					Remarks/Contaminant	Sample # (lab only)
RM-1	Grab	GW	3-4 feet	3/30/04	10:25	4		X							6149291-01
		GW				4		X							
RM-2	Grab	GW		3/30/04	11:30	6	X								02
RM-3	Grab	GW		3/30/04	12:25	6	X								03
		GW				6	X								
		GW				6	X								
		SS				8			X						
		SS				8			X						
		SS				8			X						

*Matrix: **SS** - Soil **GW** - Groundwater **WW** - WasteWater **DW** - Drinking Water **OT** - Other_____

pH _____ Temp _____

Remarks: All 3 samples 24 Hour TAT

Flow _____ Other _____

Relinquished by: (Signature)	Date: 3/30/04	Time: 3:20 pm	Received by: (Signature)	Samples returned via: ☐ UPS ☑ FedEx ☐ Courier ☐	Condition:	(lab use only)
Relinquished by: (Signature)	Date:	Time:	Received by: (Signature)	Temp: 3.5	Bottles Received: 16		
Relinquished by: (Signature)	Date:	Time:	Received for lab by: (Signature)	Date: 3/31/04	Time: 9.0	pH Checked: C2	NCF:

S&ME

Celebrating 35 Years
1973 - 2008

September 3, 2008

RECEIVED
SEP 0 8 2008
UNDERGROUND STORAGE
TANK PROGRAM

South Carolina Department of Health and Environmental Control
Underground Storage Tank Program
2600 Bull Street
Columbia, South Carolina 29201

Attention: Mr. Joel Padgett, P.G.

Reference: **Groundwater Assessment Report**
Former Love's Amoco Service Station
Charleston, South Carolina
SCDHEC UST Permit No. 01597
SCDHEC Cost Agreement No. 33177
S&ME Project No.1134-04-1158

Dear Mr. Padgett:

S&ME, Inc. (S&ME), on behalf of Reavis-Comer Development, has completed groundwater assessment activities for the former Love's Amoco Service Station underground storage tank (UST) facility as directed by the South Carolina Department of Health and Environmental Control (SCDHEC). The assessment was performed in accordance with criteria outlined in the SCDHEC letter dated August 5, 2008. Attached is an original copy of the Groundwater Assessment Report.

Groundwater assessment activities conducted at the site included groundwater sampling and analysis. The report details the assessment activities and presents our recommendations for further assessment activities at the site.

We appreciate the opportunity to work with you on this project. If you have any questions or comments regarding this report, please contact our office at (843) 884-0005.

Sincerely,

S&ME, Inc.
SCDHEC UST Rehabilitation Contractor # 59

Michael Jordan, P.G
Project Geologist

Chuck Black, P.E.
Senior Environmental Engineer

UST DOCKET

c: Mr. George Reavis – Reavis-Comer Development
Mr. Craig Comer – Reavis-Comer Development
Mr. Jonathon Altman – Derfner, Altman & Wilborn, LLC
Ms. Cathy Kleiman – Charleston Affordable Housing Authority

GROUNDWATER ASSESSMENT REPORT
FORMER LOVE'S AMOCO SERVICE STATION
CHARLESTON, SOUTH CAROLINA
SCDHEC UST PERMIT NO. 01597

S&ME Project No. 1134-04-1158

Prepared For:

South Carolina Department of Health
and Environmental Control
2600 Bull Street
Columbia, South Carolina

Prepared By:

S&ME

620 Wando Park Boulevard
Mount Pleasant, South Carolina 29464
(843) 884-0005

September 3, 2008

Prepared by:
Michael Jordan, P.G.
Project Geologist

Table of Contents

1.0 Introduction 1
2.0 Aquifer Evaluation 2
3.0 Groundwater Sampling and Analysis 2
4.0 Conclusions and Recommendations 3

List of Appendices

I. Field Data Information Sheets for Groundwater Sampling
II. Groundwater Laboratory Analytical Report

List of Figures

1. Site Location Map
2. Water Table Surface Map
3. COC Site Map – Groundwater

List of Tables

1. Summary of Groundwater Table Elevation Data
2. Summary of Groundwater Analytical Results
3. Summary of Historical Groundwater Analytical Results

1.0 INTRODUCTION

As directed by the South Carolina Department of Health and Environmental Control (SCDHEC) and on behalf of Reavis-Comer Development, S&ME, Inc. (S&ME) has completed groundwater assessment activities at the former Love's Amoco Service Station underground storage tank (UST) facility in Charleston, South Carolina.

The former Love's Amoco Service Station site is not currently an operating UST facility as residential and commercial units have been constructed on the property. The surrounding setting is urban and comprised of retail, commercial and residential properties. The relative site location is provided in Figure 1.

A petroleum release at the site was confirmed by the SCDHEC on March 20, 1992. Force & Associates, Inc. (Force) conducted an Initial Groundwater Assessment (IGWA) at the site on January 17, 2000 by installing MW-1 near the former 550-gallon gasoline UST located on the southeastern portion of the site. Force conducted another IGWA at the site on March 17, 2000 by installing MW-2 near the former gasoline USTs located on the northeastern portion of the site. The IGWA analytical results indicated the benzene concentration in groundwater collected from MW-1 was above the risk based screening level (RBSL); no chemicals of concern (CoC) were detected in groundwater collected from MW-2 at concentrations greater than the RBSLs.

S&ME conducted a Tier II Assessment at the site, as detailed in the *Tier II Assessment Report*, dated May 6, 2005. For the Tier II Assessment, S&ME collected soil samples, conducted groundwater field screening, installed monitoring wells, conducted an aquifer evaluation, collected groundwater samples from the monitoring wells, and identified potential receptors. The results of the Tier II Assessment indicated the extent of groundwater CoC in the shallow and deep portions of the surficial aquifer had not been delineated. Therefore, the SCDHEC requested the installation of additional shallow and deep monitoring wells and subsequent groundwater sampling and analysis. The results of the amended Tier II indicated that downgradient delineation of the shallow aquifer was accomplished with the installation of two shallow monitoring wells (MW-9 and MW-10). However, monitoring well MW-9, which was installed upgradient of MW-8, reported a benzene concentration above the risk-based screening level (RBSL). In addition, the horizontal extent of the deep portion of the surficial aquifer was not delineated with the installation of deep wells (DMW-2 and DMW-3).

As a result, the SCDHEC requested additional groundwater sampling in a letter dated January 22, 2007. Due to construction of residential housing units on the property, seven (MW-2R, MW-3, MW-7, MW-8, MW-9, DMW-1 and DMW-2) monitoring wells were destroyed. To complete the requested sampling, temporary groundwater sampling points were installed on February 27, 2007 using direct push technology. The results of the February 2007 sampling event indicated benzene concentrations in MW-2R, MW-3, DMW-1 and DMW-2 exceeded the RBSL. In addition, free phase product was present in MW-1R at a thickness of 1.82 feet. As a result of these findings, two aggressive fluid

and vapor recovery (AFVR) events were conducted on May 24, 2007 and July 18, 2007. Fluid and vapor were recovered from MW-1R for 8 hours for each event. In a November 14, 2007 letter, the SCDHEC requested that two shallow and two deep permanent wells be installed in conjunction with a comprehensive sampling event. In the S&ME assessment report dated January 2, 2008, DMW-1 and DMW-2 continued to be the only wells on-site that contained a CoC (benzene) exceeding the RBSL. As a result, the SCDHEC requested an additional sampling event in a letter dated August 5, 2008. The following report details the activities and results of the groundwater assessment.

2.0 AQUIFER EVALUATION

Groundwater elevations from the monitoring wells were obtained utilizing the established top of casing elevations and the depth to groundwater measurements recorded August 13, 2008. Free phase petroleum product (free product) was not detected any of the monitoring wells at the site. The summary of water table elevation data is provided in Table 1.

The groundwater flow direction is estimated from equipotential lines derived from the known groundwater elevations and linear interpolation between these points. Groundwater flow as measured on August 13, 2008 appears to flow predominantly to the north. The hydraulic gradient can be estimated as the change in hydraulic head (Δh) divided by the linear distance between the change in head (Δl). Utilizing known groundwater elevations between monitoring wells MW-1R and MW-10, the estimated average hydraulic gradient ($\Delta h/\Delta l$) is 0.009. The Water Table Surface Map showing estimated contours of the surficial aquifer is provided as Figure 2.

3.0 GROUNDWATER SAMPLING AND ANALYSIS

S&ME was on-site August 13, 2008 to gauge and sample the groundwater monitoring wells at the site. The groundwater samples were collected with new, dedicated 1-liter polyethylene bailers, slowly poured into laboratory-supplied containers and immediately placed on ice in a laboratory-supplied cooler. The samples were shipped via overnight courier to Pace Analytical Services for analysis. Copies of the field data information sheets for groundwater sampling are provided in Appendix I.

Groundwater samples from the all of the monitoring wells were analyzed for benzene, toluene, ethylbenzene, xylenes (BTEX), naphthalene, MTBE and total lead by EPA Method 6010. Dissolved oxygen readings from the monitoring wells were obtained by field measurements. Table 2 presents a summary of groundwater analytical results and Figure 3 presents a map showing analytical results for the CoCs detected in the monitoring wells. A copy of the groundwater laboratory analytical report is provided in Appendix II.

Benzene was detected above the RBSL (5.0 micrograms per liter [µg/L]) in monitoring wells DMW-1 (183 µg/L) and DMW-2 (42,600 µg/L). The horizontal extent of CoC above the RBSLs in the upper portion of the surficial aquifer appears to be defined. However, the horizontal extent of CoC above the RBSLs in the deeper portion of the surficial aquifer does not appear to be defined. Total lead concentrations in MW-1R, MW-6 and MW-7 exceeded the 15.0 µg/L lead RBSL with concentrations ranging from 15.1 µg/L to 85.2 µg/L.


Compared to the previous groundwater data from December 2007, petroleum CoC concentrations in the sampled wells decreased. Although total lead concentrations were not analyzed during the December 2007 sampling event, comparison of the current results with those from February 27, 2007 appear to indicate that concentrations of lead have decreased. A summary of historical groundwater analytical results is presented in Table 3.

Purge water was stored in an appropriately labeled, steel 55-gallon drum. A disposal manifest for recovered water will be provided under separate cover.

4.0 CONCLUSIONS AND RECOMMENDATIONS

As requested by the SCDHEC, the depth to groundwater was measured in each well and groundwater samples were collected from each well for analysis of petroleum CoC and total lead. Based on groundwater elevations measured in the wells, groundwater appears to flow towards the north. Free product was not detected in any of the wells gauged. Although, the petroleum CoC in the shallow portion of the surficial aquifer appears to be delineated horizontally, the results of the groundwater sample laboratory analyses indicated benzene was detected above RBSL in two (DMW-1 and DMW-2) deep wells. In an attempt to remove the potential source area CoC concentrations from the vicinity of DMW-2, S&ME recommends aggressive fluid and vapor recovery (AFVR) events be conducted. These events, when and where possible, should be performed for a minimum of twelve (12) hours to enhance recovery efforts.

FIGURES

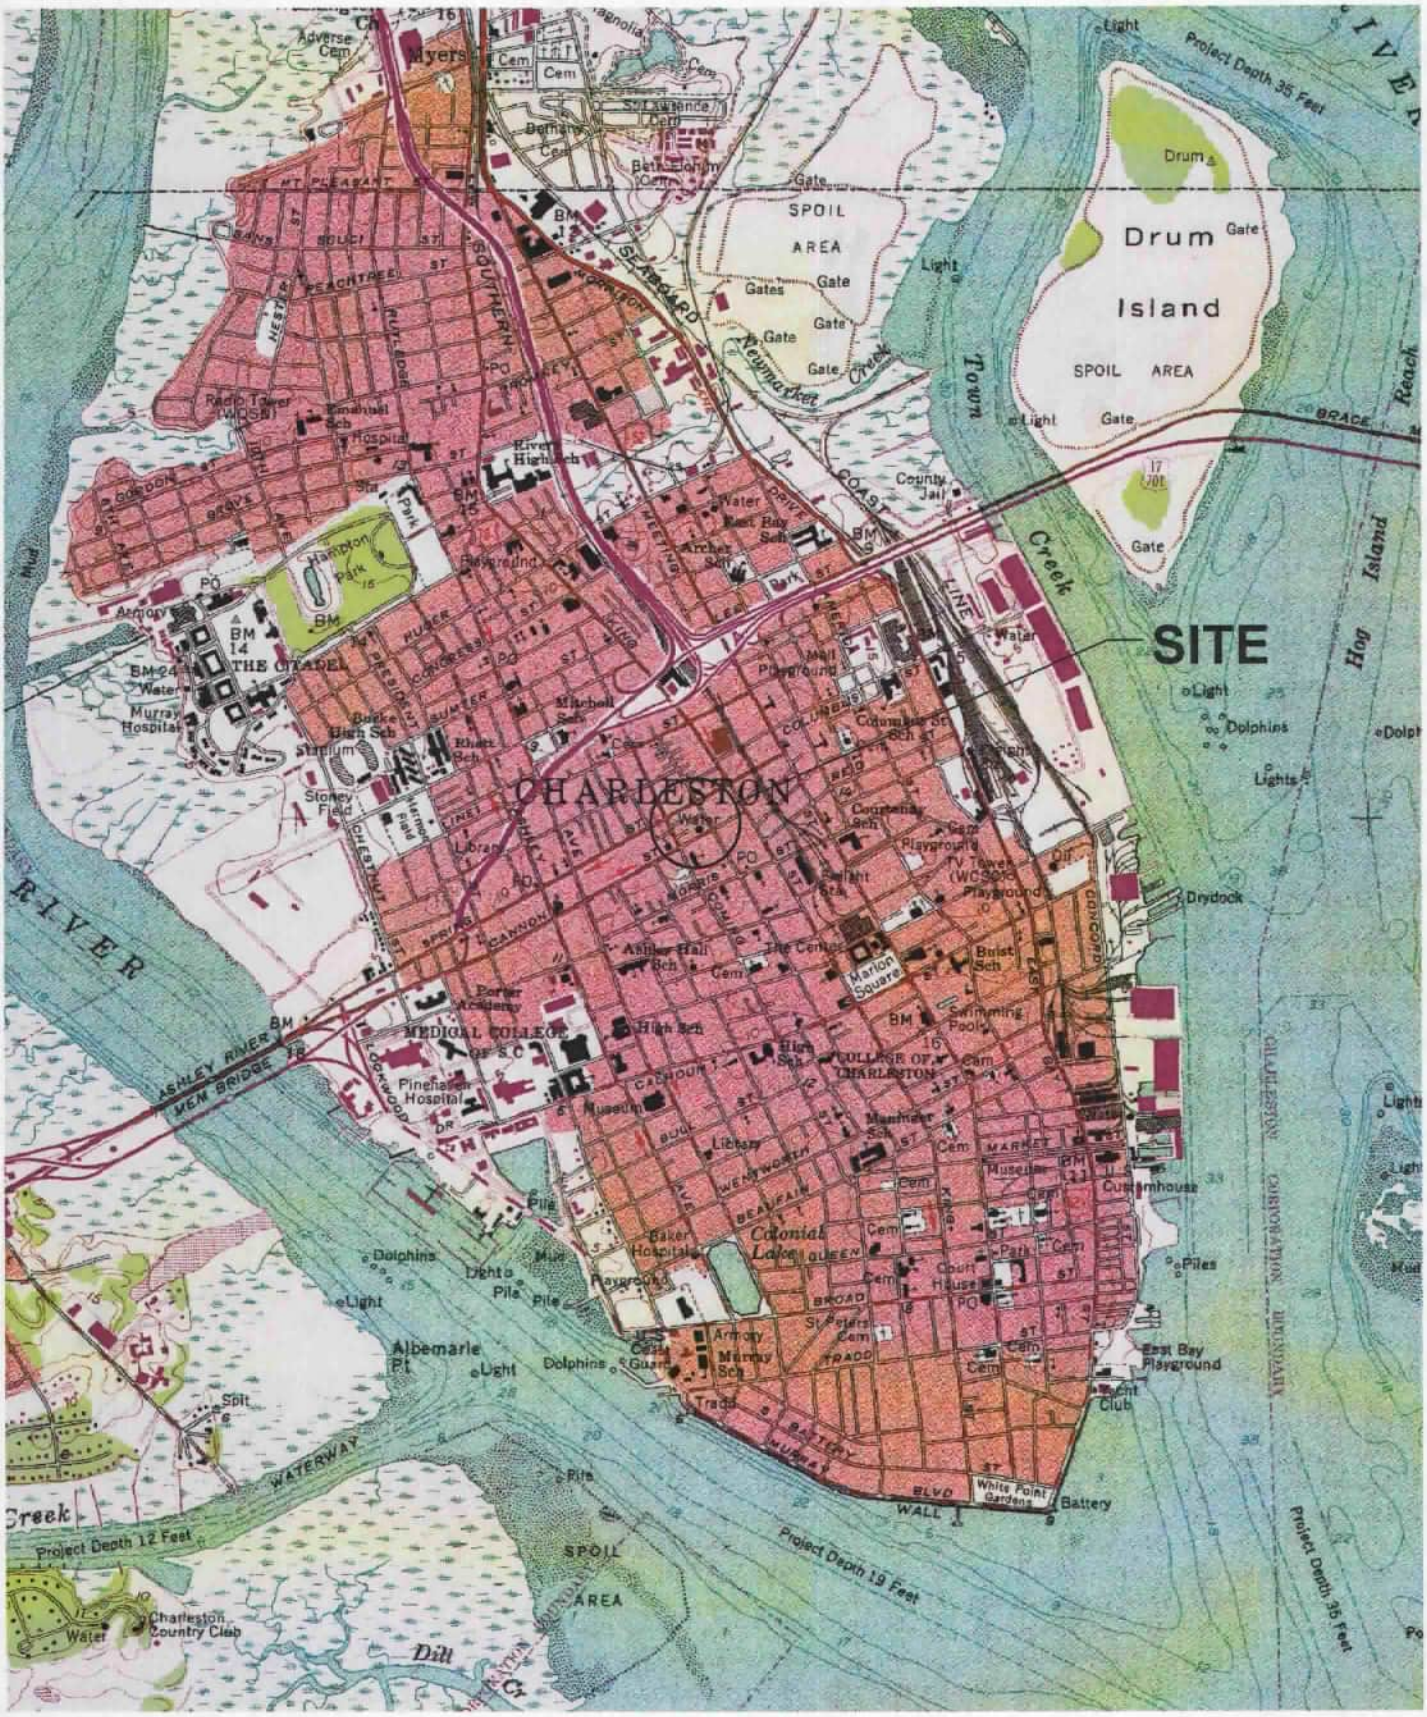

Note: This Site Location Plan was derived from a USGS Charleston Quadrangle, South Carolina 7.5 Minute Series (Topographic) Photorevised 1979.

SCALE: NTS	S&ME ENGINEERING · TESTING · ENVIRONMENTAL SERVICES	**SITE LOCATION MAP** **FORMER LOVE'S AMOCO** COMING & ST. PHILIP STREETS CHARLESTON, SOUTH CAROLINA	FIGURE NO. 1
CHECKED BY:			
DRAWN BY: LAJ			
DATE: 8-22-08		JOB NO: 1134-04-1158	



LEGEND

- MONITORING WELL LOCATION
- 6.58 GROUNDWATER ELEVATION (FT)
- 6.00 WATER TABLE CONTOUR LINE
- PREDOMINANT GROUNDWATER FLOW DIRECTION

GROUNDWATER ELEVATIONS MEASURED ON AUGUST 13, 2008.

40 20 0 40 80


SCALE IN FEET

S&ME

ENGINEERING · TESTING · ENVIRONMENTAL SERVICES

WATER TABLE SURFACE MAP
FORMER LOVE'S AMOCO
SCDHEC UST PERMIT NO. 01597
CHARLESTON, SOUTH CAROLINA

SCALE: 1"=40'	DRAWN BY: LAJ	APPROVED BY: MDS
JOB NO. 1134-04-1158	DATE: 9-03-08	FIGURE 2

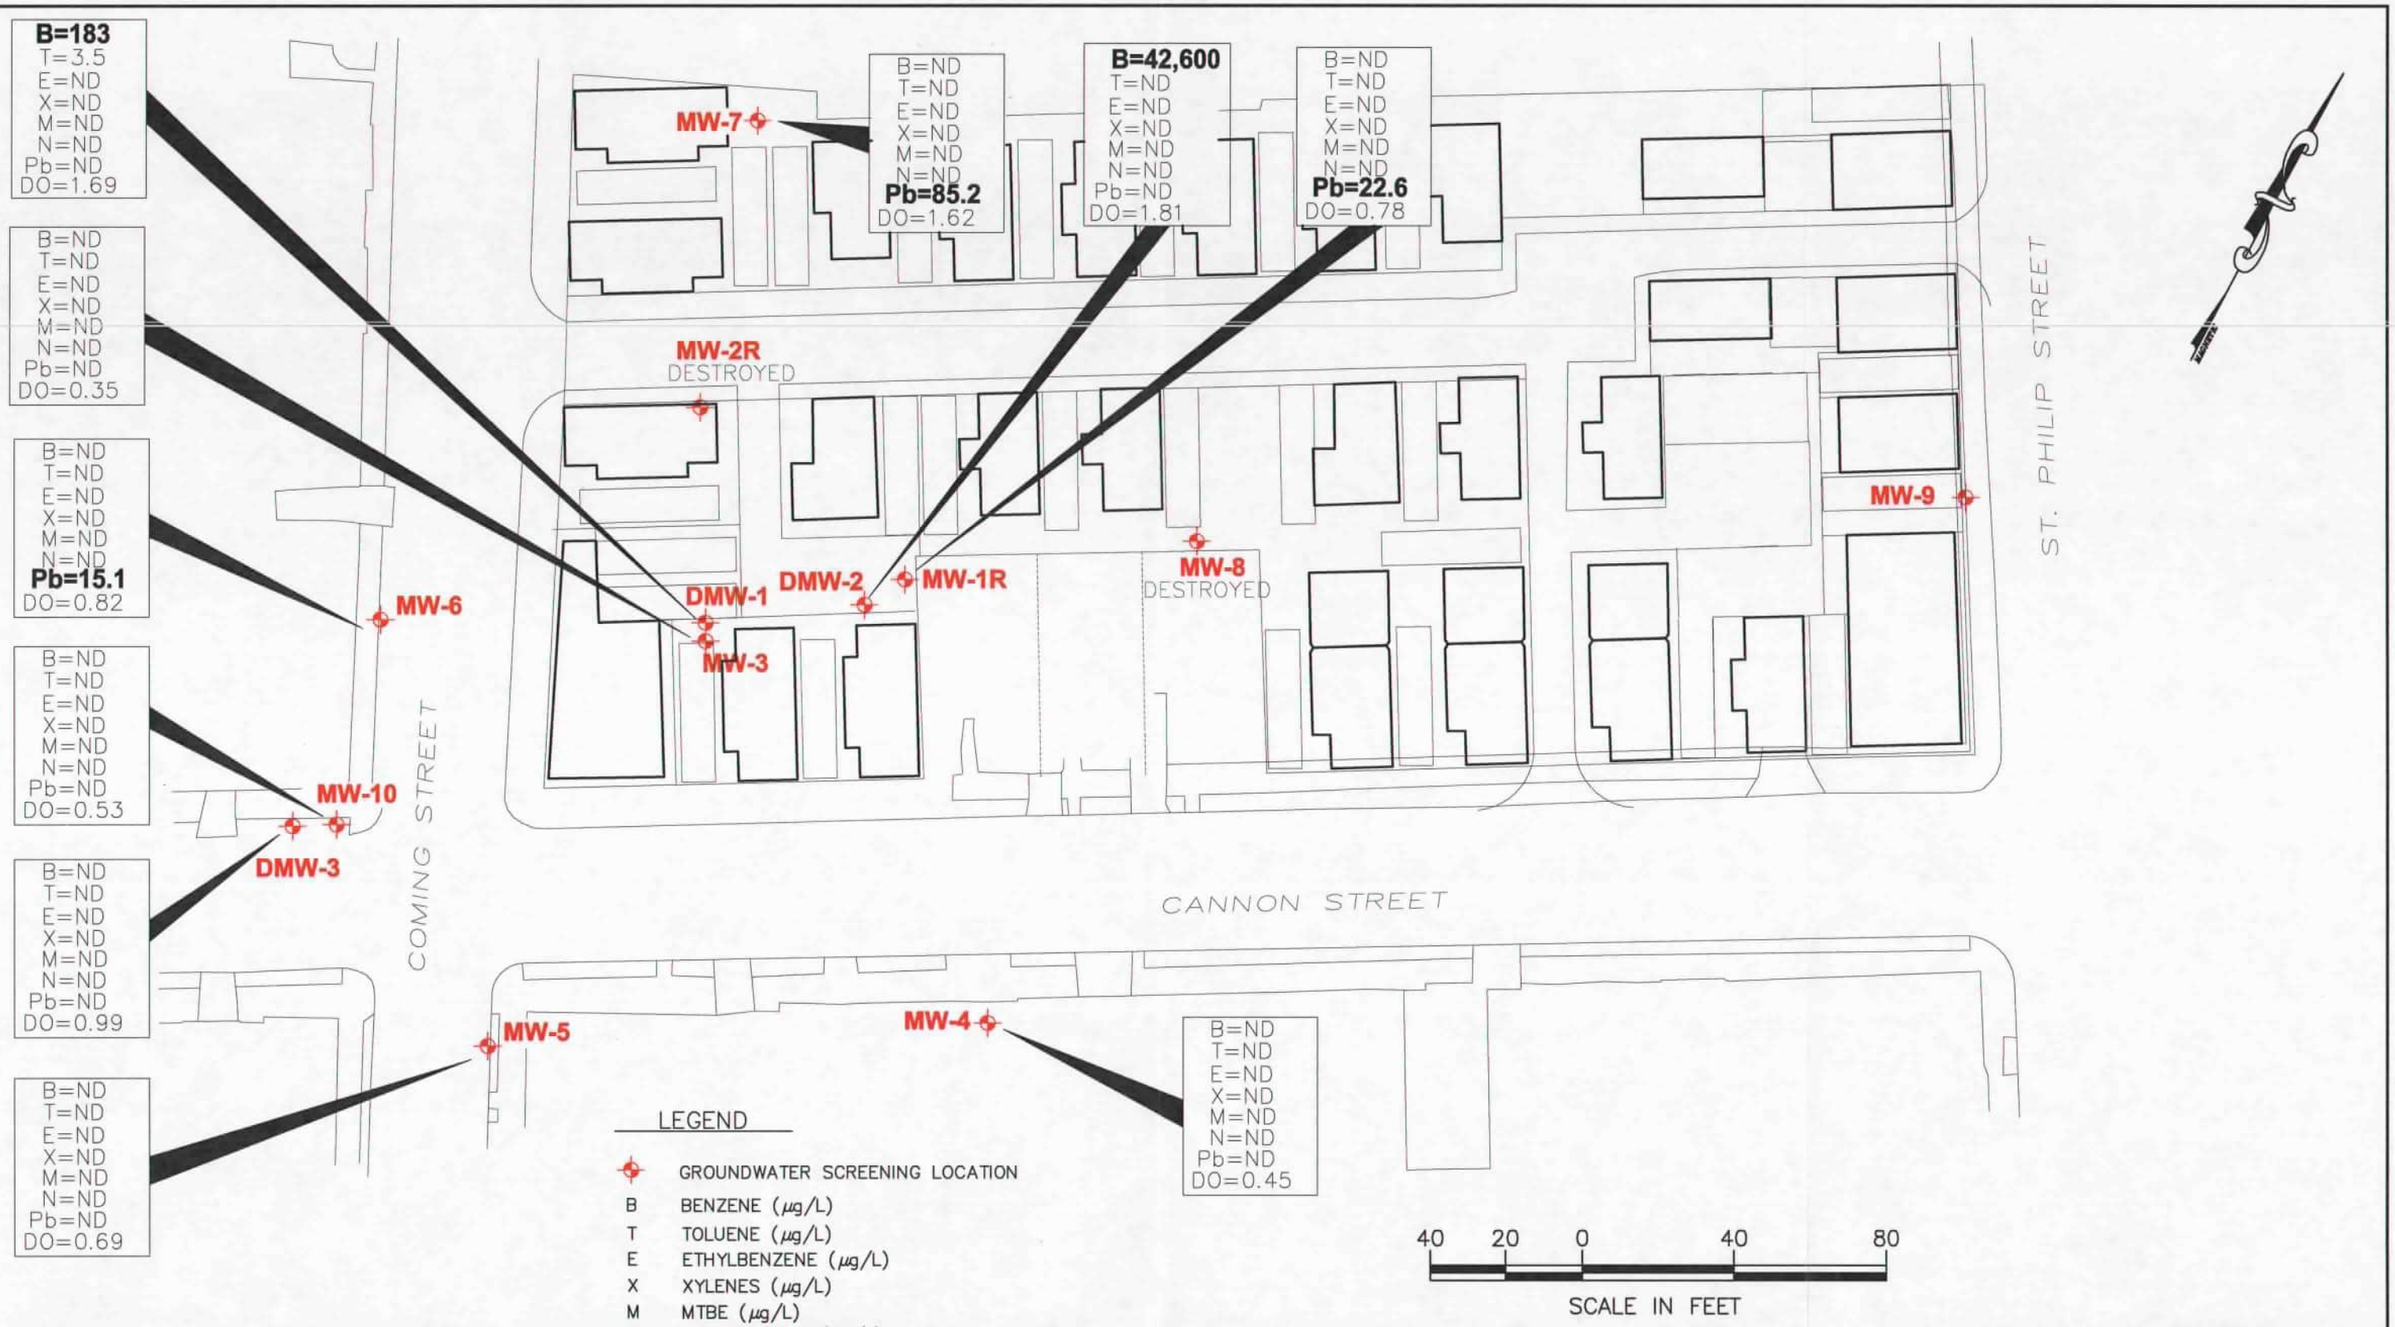

GROUNDWATER SAMPLES COLLECTED AUGUST 13, 2008.

S&ME

ENGINEERING · TESTING · ENVIRONMENTAL SERVICES

COC SITE MAP - GROUNDWATER
FORMER LOVE'S AMOCO
SCDHEC UST PERMIT NO. 01597
CHARLESTON, SOUTH CAROLINA

SCALE: 1"=40'	DRAWN BY: LAJ	APPROVED BY:
JOB NO. 1134-04-1158	DATE: 9-03-08	FIGURE 3

TABLES

Table 1
Summary of Groundwater Table Elevation Data
Former Love's Amoco Service Station
Charleston, South Carolina
SCDHEC UST Permit No. 01597

Well Number	Date	Well Depth (feet)	Screened Interval (feet below grade)	Top of Casing Elevation[1] (feet)	Depth to PSH[2] (feet)	Depth to Groundwater (feet)	Groundwater Elevation (feet)
MW-1R	08/13/08	12.80	2.80-12.80	12.58	NA[3]	7.53	5.05
MW-2R	08/13/08	---[4]	---	---	---	---	---
MW-3	08/13/08	13.00	3.00-13.00	11.28	NA	6.61	4.67
MW-4	08/13/08	11.40	1.40-11.40	11.40	NA	4.82	6.58
MW-5	08/13/08	14.20	4.20-14.20	14.20	NA	6.86	7.34
MW-6	08/13/08	12.60	2.60-12.60	12.60	NA	7.09	5.51
MW-7	08/13/08	13.00	3.00-13.00	13.35	NA	8.95	4.40
MW-8	08/13/08	---	---	---	---	---	---
MW-9	08/13/08	---	---	---	---	---	---
MW-10	08/13/08	13.00	3.00-13.00	13.00	NA	6.58	6.42
DMW-1	08/13/08	35.00	30.00-35.00	11.07	NA	4.44	6.63
DMW-2	08/13/08	40.00	35.00-40.00	10.82	NA	6.48	4.34
DMW-3	08/13/08	39.00	34.00-39.00	11.21	NA	6.48	4.73

Note:

(1) Top of Casing elevation calculated relative to an assumed benchmark established on-site.

(2) PSH - Phase separated hydrocarbons

(3) NA - Not applicable.

(4) ---- Well destroyed

Table 2
Summary of Groundwater Analytical Results
Former Love's Amoco Service Station
Charleston, South Carolina
SCDHEC UST Permit No. 01597

Selected Parameter	RBSL[1]	MW-1R	MW-3	MW-4	MW-5	MW-6	MW-7	MW-10	DMW-1	DMW-2	DMW-3
		8/13/08	8/13/08	8/13/08	8/13/08	8/13/08	8/13/08	8/13/08	8/13/08	8/13/08	8/13/08
Volatile Organics by EPA Method 8260B ; Lead by EPA Method 6010B											
Benzene (µg/l)[2]	*5.0*	ND	ND	ND	ND	ND	ND	ND	**183**	**42,600**	ND
Toluene (µg/l)	*1,000*	ND	ND	ND	ND	ND	ND	ND	3.5	ND	ND
Ethylbenzene (µg/l)	*700*	ND	ND	ND	ND	ND	ND	ND	ND	ND	ND
Total Xylenes (µg/l)	*10,000*	ND	ND	ND	ND	ND	ND	ND	ND	ND	ND
MTBE (µg/l)	*40.0*	ND	ND	ND	ND	ND	ND	ND	ND	ND	ND
Naphthalene (µg/l)	*25.0*	ND	ND	ND	ND	ND	ND	ND	ND	ND	ND
Lead (µg/l)	*15.0*	**22.6**	ND	10.4	ND	**15.1**	**85.2**	ND	ND	ND	ND
Miscellaneous											
Dissolved Oxygen (mg/l)[5]	*NA*	0.78	0.35	0.45	0.69	0.82	1.62	0.53	1.69	1.81	0.99

Notes:

Samples for MW-2R, MW-3, MW-7, MW-8, MW-9, DMW-1 and DMW-2 collected with direct push Geoprobe.

(1) Risk Based Screening Level.

(2) Micrograms per liter.

(3) NS - Not sampled

(4) Bold values indicate result above respective RBSL.

(5) Milligrams per liter.

Table 3
Summary of Historical Groundwater Analytical Results
Former Love's Amoco Service Station
Charleston, South Carolina
SCDHEC UST Permit No. 01597

Well ID	Date	Benzene (µg/l)[1]	Toluene (µg/l)	Ethylbenzene (µg/l)	Total Xylenes (µg/l)	MtBE (µg/l)	Naphthalene (µg/l)	EDB (µg/l)	Lead (µg/l)
MW-1	*01/17/00*	**290**[2]	ND[3]	ND	ND	ND	13.0	NS[4]	NS
MW-1R	*03/18/05*	ND	ND	21	1.5	ND	**63.9**	ND	**7,800**
	08/04/05	**38.6**	1.76	7.72	3.86	ND	**742**	ND	**250**
	02/27/07	NS - Free Product Present							
	12/01/07	ND	ND	ND	ND	ND	ND	NS	NS
	08/13/08	ND	ND	ND	ND	ND	ND	NS	**22.6**
MW-2	*01/17/00*	ND	3.0	ND	2.9	ND	ND	NS	NS
MW-2R	*03/18/05*	ND	ND	ND	1.7	ND	ND	ND	**360**
	08/04/05	**7.98**	9.69	1.74	5.04	1.18	ND	ND	**45.7**
	02/27/07	**8.22**	0.34	4.16	ND	34.9	7.1	NS	**2,460**
	12/01/07	NS - Well Destroyed							
MW-3	*03/18/05*	**575**	**8,800**	**2,430**	**16,400**	**326**	**555**	**0.12**	**460**
	08/04/05	**62.8**	743	87.2	555	22.3	21.5	ND	**27.5**
	02/27/07	**38.7**	0.59	1.62	2.08	ND	ND	NS	**93.3**
	12/01/07	ND	ND	ND	ND	ND	ND	NS	NS
	08/13/08	ND	ND	ND	ND	ND	ND	NS	ND
MW-4	*03/18/05*	ND	ND	ND	ND	ND	ND	ND	**6,000**
	08/04/05	ND	ND	ND	ND	ND	ND	ND	**54.5**
	02/27/07	ND	ND	ND	ND	ND	ND	NS	**24.6**
	12/01/07	ND	ND	ND	ND	ND	ND	NS	NS
	08/13/08	ND	ND	ND	ND	ND	ND	NS	10.4
MW-5	*03/18/05*	ND	ND	ND	ND	ND	ND	ND	ND
	08/04/05	ND	ND	ND	ND	ND	ND	560	ND
	02/27/07	ND	ND	ND	ND	ND	ND	NS	ND
	12/01/07	ND	ND	ND	ND	ND	ND	NS	NS
	08/13/08	ND	ND	ND	ND	ND	ND	NS	ND
MW-6	*03/18/05*	ND	ND	ND	ND	ND	ND	ND	**230**
	08/04/05	ND	ND	ND	ND	ND	ND	ND	**22.5**
	02/27/07	ND	ND	ND	ND	ND	ND	NS	**289**
	12/01/07	ND	ND	ND	ND	ND	ND	NS	NS
	08/13/08	ND	ND	ND	ND	ND	ND	NS	**15.1**
MW-7	*03/18/05*	ND	ND	ND	ND	ND	ND	ND	**700**
	08/04/05	ND	ND	ND	ND	ND	ND	ND	**33.2**
	02/27/07	2.81	ND	ND	ND	ND	ND	NS	**121**
	12/01/07	ND	ND	ND	ND	ND	ND	NS	NS
	08/13/08	ND	ND	ND	ND	ND	ND	NS	**85.2**
MW-8	*03/18/05*	**161**	ND	ND	1.1	ND	ND	ND	**5,300**
	08/04/05	1.83	ND	ND	ND	ND	ND	ND	**39.7**
	02/27/07	0.43	ND	ND	ND	ND	ND	NS	**207**
MW-9	*8/4/2005*	**15.4**	ND	ND	ND	ND	ND	ND	**150**
	02/27/07	0.36	ND	ND	ND	ND	ND	NS	**78.9**
MW-10	*8/4/2005*	ND	ND	ND	ND	ND	ND	ND	**135**
	02/27/07	ND	ND	ND	ND	ND	ND	NS	ND

Table 3
Summary of Historical Groundwater Analytical Results
Former Love's Amoco Service Station
Charleston, South Carolina
SCDHEC UST Permit No. 01597

Well ID	Date	Benzene (µg/l)[1]	Toluene (µg/l)	Ethylbenzene (µg/l)	Total Xylenes (µg/l)	MtBE (µg/l)	Naphthalene (µg/l)	EDB (µg/l)	Lead (µg/l)
MW-10 (cont)	*12/01/07*	ND	ND	ND	ND	ND	ND	NS	NS
	08/13/08	ND	ND	ND	ND	ND	ND	NS	ND
DMW-1	*03/18/05*	**2,840**	6.6	ND	1.8	**40.1**	ND	ND	**210**
	8/4/2005	**1,110**	6.22	1.19	ND	19.3	ND	ND	**210**
	02/27/07	**5,400**	15.80	1.22	1.71	ND	ND	NS	**736**
	12/01/07	**1,210**	3.50	ND	ND	ND	ND	NS	NS
	08/13/08	**183**	3.50	ND	ND	ND	ND	NS	ND
DMW-2	*03/18/05*	**71,500**	570	**936**	1,150	ND	ND	ND	**33.0**
	02/27/07	**60,700**	360	518	608	ND	ND	NS	**122**
	12/01/07	**48,500**	368	577	279	ND	3.9	NS	NS
	08/13/08	**42,600**	ND	ND	ND	ND	ND	NS	ND
DMW-3	*08/04/05*	**24.1**	ND	2.79	4.56	ND	ND	ND	**35.0**
	02/27/07	ND	ND	ND	ND	ND	ND	NS	ND
	12/01/07	ND	ND	ND	ND	ND	ND	NS	NS
	08/13/08	ND	ND	ND	ND	ND	ND	NS	ND
	RBSL[5]	*5.0*	*1,000*	*700*	*10,000*	*40.0*	*25.0*	*0.05*	*15.0*

Notes:
(1) Micrograms per liter.
(2) Bold values indicate result above respective RBSL.
(3) Not detected above the laboratory reporting limit.
(4) Not Sampled
(5) Risk Based Screening Level.

APPENDIX I

FIELD DATA INFORMATION SHEETS FOR GROUNDWATER SAMPLING

South Carolina Department of Health and Environmental Control
Bureau of Underground Storage Tank Management

Page _____ of _____

Field Data Information Sheet for Ground Water Sampling

Date (mm/dd/yy) 8/13/08
Field Personnel F. Slaughter
General Weather Conditions Rainy
Ambient Air Temperature 28 °C

Facility Name Loves Amoco Site ID# —

Quality Assurance:

pH Meter:
serial no. 52681
pH=4.0 4.0
pH=7.0 7.0
pH=10.0 —

Conductivity Meter
serial no. —
Standard —
Standard —
Standard —

Chain of Custody

Relinquished by	Date/Time	Received by	Date/Time
F. Slaughter	8/13/08	Pace Labs	Same

Well # DMW-1

Well Diameter (D) .75 inch or _____ feet
conversion factor(C): 3.143*(D/2)^2
for a 2 inch well C=0.163
4 inch well C=0.652
Total Well Depth(TWD) 35.0 ft.
Depth to GW (DGW) 4.44 ft.

Length of Water Column(LWC=TWD-DGW) 30.56 ft.

1 Csg. Volume(LWC*C) = 30.56 X .023 = .70 gals.
3 Csg. Volumes = 3X .70 = 2.10 gals. (Std. Purge Volume)

Total Volume of Water Purged Before Sampling 2.10 gals.

	Initial	1st vol.	2nd vol.	3rd vol.	4th vol.	5th vol.	Post	Sampling
Volume Purged (gallons)	0	.70	.70	.70				2.10
Time (military)	1155	1200	1205	1210				1215
pH (s.u.)	6.70	6.72	6.72	6.71				—
Specific Cond. (umhos/cm)	0.43	0.34	.036	.035				—
Water Temp (°C)	23.3	23.0	23.3	23.1				—
Turbidity (*)	1	1	1	1				—
D.O.	1.69	—	—	—				—

* subjective (1) None (2) Faint (3) Moderate (4) Strong

Remarks Mild odor

South Carolina Department of Health and Environmental Control
Bureau of Underground Storage Tank Management

Page _____ of _____

Field Data Information Sheet for Ground Water Sampling

Date (mm/dd/yy) 8/13/08
Field Personnel F. Slaughter
General Weather Conditions Rainy
Ambient Air Temperature 28 °C

Facility Name Loves Amoco Site ID# —

Quality Assurance:

pH Meter:
serial no. 52681
pH=4.0 4.0
pH=7.0 7.0
pH=10.0 —

Conductivity Meter
serial no. —
Standard —
Standard —
Standard —

Chain of Custody

Relinquished by	Date/Time	Received by	Date/Time
F. Slaughter	8/13/08	Pace Labs	Same

Well # DMW-2

Well Diameter (D) .75 inch or _____ feet
conversion factor(C):3.143*(D/2)^2
for a 2 inch well C=0.163
4 inch well C=0.652
Total Well Depth(TWD) 40.0 ft.
Depth to GW (DGW) 6.48 ft.

Length of Water Column(LWC=TWD-DGW) 33.52 ft.

1 Csg. Volume(LWC*C) = 33.52 X .023 = .77 gals.
3 Csg. Volumes = 3X .77 = 2.31 gals. (Std. Purge Volume)

Total Volume of Water Purged Before Sampling 2.31 gals.

	Initial	1st vol.	2nd vol.	3rd vol.	4th vol.	5th vol.	Post	Sampling
Volume Purged (gallons)	0	.77	.77	.77				2.31
Time (military)	1250	1255	1300	1306				1315
pH (s.u.)	6.72	6.72	6.72	6.71				—
Specific Cond. (umhos/cm)	0.40	0.43	0.43	0.43				—
Water Temp (°C)	22.1	21.8	21.9	22.0				—
Turbidity (*)	1	1	1	1				—
D.O. —	1.81	—	—	—				—

* subjective (1) None (2) Faint (3) Moderate (4) Strong

Remarks Strong odor

South Carolina Department of Health and Environmental Control
Bureau of Underground Storage Tank Management

Page _____ of _____

Field Data Information Sheet for Ground Water Sampling

Date (mm/dd/yy) 8/13/08
Field Personnel F. Slaughter
General Weather Conditions Rainy
Ambient Air Temperature 25 °C

Facility Name Loves Amoco Site ID# —

Quality Assurance:

pH Meter:
serial no. 52681
pH=4.0 4.0
pH=7.0 7.0
pH=10.0 —

Conductivity Meter
serial no. —
Standard —
Standard —
Standard —

Chain of Custody

Relinquished by	Date/Time	Received by	Date/Time
F. Slaughter	8/13/08	Pace Labs	Same

Well # DMW-3

Well Diameter (D) 2 inch or _____ feet
conversion factor(C):3.143*(D/2)^2
for a 2 inch well C=0.163
4 inch well C=0.652
Total Well Depth(TWD) 39.0 ft.
Depth to GW (DGW) 6.48 ft.

Length of Water Column(LWC=TWD-DGW) 32.52 ft.

1 Csg. Volume(LWC*C) = 32.52 X .163 = 5.3 gals.
3 Csg. Volumes = 3X 5.3 = 15.9 gals. (Std. Purge Volume)

Total Volume of Water Purged Before Sampling 15.9 gals.

	Initial	1st vol.	2nd vol.	3rd vol.	4th vol.	5th vol.	Post	Sampling
Volume Purged (gallons)	0	5.3	5.3	5.3				15.9
Time (military)	835	842	847	854				900
pH (s.u.)	6.58	6.64	6.65	6.66				—
Specific Cond. (umhos/cm)	0.36	0.36	0.35	0.37				—
Water Temp (°C)	22.5	24.4	22.9	22.8				—
Turbidity (*)	1	1	1	1				—
D.O.	0.99	—	—	—				—

* subjective (1) None (2) Faint (3) Moderate (4) Strong

Remarks _____

South Carolina Department of Health and Environmental Control
Bureau of Underground Storage Tank Management

Page _____ of _____

Field Data Information Sheet for Ground Water Sampling

Date (mm/dd/yy) 8/13/08
Field Personnel F. Slaughter
General Weather Conditions Raining
Ambient Air Temperature 28 °C

Facility Name Loves Amoco Site ID# —

Quality Assurance:

pH Meter:
serial no. 52681
pH=4.0 4.0
pH=7.0 7.0
pH=10.0 —

Conductivity Meter
serial no. —
Standard —
Standard —
Standard —

Chain of Custody

Relinquished by	Date/Time	Received by	Date/Time
F. Slaughter	8/13/08	Pace Labs	Same

Well # MW-1R

Well Diameter (D) 2 inch or _____ feet
conversion factor(C):3.143*(D/2)^2
for a 2 inch well C=0.163
4 inch well C=0.652
Total Well Depth(TWD) 12.8 ft.
Depth to GW (DGW) 7.53 ft.

Length of Water Column(LWC=TWD-DGW) _____ ft.

1 Csg. Volume(LWC*C) = _____ X .163 = _____ gals.
3 Csg. Volumes = 3X _____ = _____ gals. (Std. Purge Volume)

Total Volume of Water Purged Before Sampling _____ gals.

	Initial	1st vol.	2nd vol.	3rd vol.	4th vol.	5th vol.	Post	Sampling
Volume Purged (gallons)	0							
Time (military)	1100							
pH (s.u.)	6.61							—
Specific Cond. (umhos/cm)	0.59							—
Water Temp (°C)	13.2							—
Turbidity (*)	1							—
D.O. —	0.78	—	—	—				—

* subjective (1) None (2) Faint (3) Moderate (4) Strong

Remarks Not Purged / Strong Odor / Sheen

South Carolina Department of Health and Environmental Control
Bureau of Underground Storage Tank Management

Page _____ of _____

Field Data Information Sheet for Ground Water Sampling

Date (mm/dd/yy) 8/13/08
Field Personnel F. Slaughter
General Weather Conditions Rain
Ambient Air Temperature 28 °C

Facility Name Loves Amoco Site ID# —

Quality Assurance:

pH Meter:
serial no. 52681
pH=4.0 4.0
pH=7.0 7.0
pH=10.0 —

Conductivity Meter
serial no. —
Standard —
Standard —
Standard —

Chain of Custody

Relinquished by	Date/Time	Received by	Date/Time
F. Slaughter	8/13/08	Pace Labs	Same

Well # MW-3

Well Diameter (D) 2 inch or _____ feet
conversion factor(C):3.143*(D/2)^2
for a 2 inch well C=0.163
4 inch well C=0.652
Total Well Depth(TWD) 13.0 ft.
Depth to GW (DGW) 6.61 ft.

Length of Water Column(LWC=TWD-DGW) _____ ft.

1 Csg. Volume(LWC*C) = _____ X .163 = _____ gals.
3 Csg. Volumes = 3X _____ = _____ gals. (Std. Purge Volume)

Total Volume of Water Purged Before Sampling _____ gals.

	Initial	1st vol.	2nd vol.	3rd vol.	4th vol.	5th vol.	Post	Sampling
Volume Purged (gallons)	0							
Time (military)	1040							
pH (s.u.)	6.60							—
Specific Cond. (umhos/cm)	0.55							—
Water Temp (°C)	23.1							—
Turbidity (*)	1							—
D.O. —	0.35	—	—	—				—

* subjective (1) None (2) Faint (3) Moderate (4) Strong

Remarks Not Purged / Strong odor / Sheen

s:\environ\rbca\assessme\forms\sla\gwtemp.doc

June 1997

South Carolina Department of Health and Environmental Control
Bureau of Underground Storage Tank Management

Page _____ of _____

Field Data Information Sheet for Ground Water Sampling

Date (mm/dd/yy) 8/13/08
Field Personnel F. Slaughter
General Weather Conditions Rainy
Ambient Air Temperature 28 °C

Facility Name Loves Amoco Site ID# —

Quality Assurance:

pH Meter:
serial no. 52681
pH=4.0 4.0
pH=7.0 7.0
pH=10.0 —

Conductivity Meter
serial no. —
Standard —
Standard —
Standard —

Chain of Custody

Relinquished by	Date/Time	Received by	Date/Time
F. Slaughter	8/13/08	Pace Labs	Same

Well # MW-4

Well Diameter (D) 2 inch or _____ feet
conversion factor(C):3.143*(D/2)^2
for a 2 inch well C=0.163
4 inch well C=0.652
Total Well Depth(TWD) 11.4 ft.
Depth to GW (DGW) 4.82 ft.

Length of Water Column(LWC=TWD-DGW) _____ ft.

1 Csg. Volume(LWC*C) = _____ X .163 = _____ gals.
3 Csg. Volumes = 3X _____ = _____ gals. (Std. Purge Volume)

Total Volume of Water Purged Before Sampling _____ gals.

	Initial	1st vol.	2nd vol.	3rd vol.	4th vol.	5th vol.	Post	Sampling
Volume Purged (gallons)	0							
Time (military)	945							
pH (s.u.)	6.67							—
Specific Cond. (umhos/cm)	0.35							—
Water Temp (°C)	26.5							—
Turbidity (*)	1							—
D.O. —	0.45	—	—	—				—

* subjective (1) None (2) Faint (3) Moderate (4) Strong

Remarks Not Purged

s:\environ\rbca\assessme\forms\sla\gwtemp.doc

June 1997

South Carolina Department of Health and Environmental Control
Bureau of Underground Storage Tank Management

Page _____ of _____

Field Data Information Sheet for Ground Water Sampling

Date (mm/dd/yy) 8/12/08
Field Personnel F. Slaughter
General Weather Conditions Rainy
Ambient Air Temperature 29 °C

Facility Name Loves Amoco Site ID# —

Quality Assurance:

pH Meter:
serial no. 52681
pH=4.0 4.0
pH=7.0 7.0
pH=10.0 —

Conductivity Meter
serial no. —
Standard —
Standard —
Standard —

Chain of Custody

Relinquished by	Date/Time	Received by	Date/Time
F. Slaughter	8/13/08	Pace Labs	Same

Well # MW-5

Well Diameter (D) 2 inch or _____ feet
conversion factor(C):3.143*(D/2)^2
for a 2 inch well C=0.163
4 inch well C=0.652
Total Well Depth(TWD) 19.2 ft.
Depth to GW (DGW) 6.86 ft.

Length of Water Column(LWC=TWD-DGW) _____ ft.

1 Csg. Volume(LWC*C) = _____ X .163 = _____ gals.
3 Csg. Volumes = 3X _____ = _____ gals. (Std. Purge Volume)

Total Volume of Water Purged Before Sampling _____ gals.

	Initial	1st vol.	2nd vol.	3rd vol.	4th vol.	5th vol.	Post	Sampling
Volume Purged (gallons)	0							
Time (military)	930							
pH (s.u.)	6.64							—
Specific Cond. (umhos/cm)	0.62							—
Water Temp (°C)	25.6							—
Turbidity (*)	1							—
D.O. —	0.69	—	—	—				—

* subjective (1) None (2) Faint (3) Moderate (4) Strong

Remarks Not Purged

s:\environ\rbca\assessme\forms\sla\gwtemp.doc

June 1997

South Carolina Department of Health and Environmental Control
Bureau of Underground Storage Tank Management

Page _____ of _____

Field Data Information Sheet for Ground Water Sampling

Date (mm/dd/yy) 8/13/08
Field Personnel F. Slaughter
General Weather Conditions Rainy
Ambient Air Temperature 24 °C

Facility Name Love's Amoco Site ID# —

Quality Assurance:

pH Meter:
serial no. 52681
pH=4.0 4.0
pH=7.0 7.0
pH=10.0 —

Conductivity Meter
serial no. —
Standard —
Standard —
Standard —

Chain of Custody

Relinquished by	Date/Time	Received by	Date/Time
F. Slaughter	8/13/08	Pace Labs	Same

Well # MW-6

Well Diameter (D) 2 inch or _____ feet
conversion factor(C):3.143*(D/2)^2
for a 2 inch well C=0.163
4 inch well C=0.652
Total Well Depth(TWD) 12.6 ft.
Depth to GW (DGW) 7.09 ft.

Length of Water Column(LWC=TWD-DGW) _____ ft.

1 Csg. Volume(LWC*C) = _____ X .163 = _____ gals.
3 Csg. Volumes = 3X _____ = _____ gals. (Std. Purge Volume)

Total Volume of Water Purged Before Sampling _____ gals.

	Initial	1st vol.	2nd vol.	3rd vol.	4th vol.	5th vol.	Post	Sampling
Volume Purged (gallons)	Ø							
Time (military)	815							
pH (s.u.)	6.56							—
Specific Cond. (umhos/cm)	0.31							—
Water Temp (°C)	25.4							—
Turbidity (*)	1							—
D.O. —	0.82	—	—	—				—

* subjective (1) None (2) Faint (3) Moderate (4) Strong

Remarks Not Purged

South Carolina Department of Health and Environmental Control
Bureau of Underground Storage Tank Management

Page _____ of _____

Field Data Information Sheet for Ground Water Sampling

Date (mm/dd/yy) 8/13/08
Field Personnel F. Slaughter
General Weather Conditions Rainy
Ambient Air Temperature 28 °C

Facility Name Loves Amoco Site ID# —

Quality Assurance:

pH Meter:
serial no. 52681
pH=4.0 4.0
pH=7.0 7.0
pH=10.0 —

Conductivity Meter
serial no. —
Standard —
Standard —
Standard —

Chain of Custody

Relinquished by	Date/Time	Received by	Date/Time
F. Slaughter	8/13/08	Pace Labs	Same

Well # MW-7

Well Diameter (D) 2 inch or _____ feet
conversion factor(C):3.143*(D/2)^2
for a 2 inch well C=0.163
4 inch well C=0.652
Total Well Depth(TWD) _____ ft.
Depth to GW (DGW) 8.95 ft.

Length of Water Column(LWC=TWD-DGW) _____ ft.

1 Csg. Volume(LWC*C) = _____ X .163 = _____ gals.
3 Csg. Volumes = 3X _____ = _____ gals. (Std. Purge Volume)

Total Volume of Water Purged Before Sampling _____ gals.

	Initial	1st vol.	2nd vol.	3rd vol.	4th vol.	5th vol.	Post	Sampling
Volume Purged (gallons)	0							
Time (military)	1015							
pH (s.u.)	6.63							—
Specific Cond. (umhos/cm)	0.57							—
Water Temp (°C)	23.2							—
Turbidity (*)	1							—
D.O. —	1.62	—	—	—				—

* subjective (1) None (2) Faint (3) Moderate (4) Strong

Remarks Not Purged

South Carolina Department of Health and Environmental Control
Bureau of Underground Storage Tank Management

Page _____ of _____

Field Data Information Sheet for Ground Water Sampling

Date (mm/dd/yy) 8/13/08
Field Personnel F. Slaughter
General Weather Conditions Rainy
Ambient Air Temperature 25 °C

Facility Name Loves Amoco Site ID# —

Quality Assurance:

pH Meter:
serial no. 52681
pH=4.0 4.0
pH=7.0 7.0
pH=10.0 —

Conductivity Meter
serial no. —
Standard —
Standard —
Standard —

Chain of Custody

Relinquished by	Date/Time	Received by	Date/Time
F. Slaughter	8/13/08	Pace Labs	Same

Well # MW-10

Well Diameter (D) 2 inch or _____ feet
conversion factor(C):3.143*(D/2)^2
for a 2 inch well C=0.163
4 inch well C=0.652
Total Well Depth(TWD) 13.0 ft.
Depth to GW (DGW) 6.58 ft.

Length of Water Column(LWC=TWD-DGW) _____ ft.

1 Csg. Volume(LWC*C) = _____ X .163 = _____ gals.
3 Csg. Volumes = 3X _____ = _____ gals. (Std. Purge Volume)

Total Volume of Water Purged Before Sampling _____ gals.

	Initial	1st vol.	2nd vol.	3rd vol.	4th vol.	5th vol.	Post	Sampling
Volume Purged (gallons)	0							
Time (military)	830							
pH (s.u.)	6.52							—
Specific Cond. (umhos/cm)	0.40							—
Water Temp (°C)	27.2							—
Turbidity (*)	1							—
D.O. —	0.53	—	—	—				—

* subjective (1) None (2) Faint (3) Moderate (4) Strong

Remarks Not Purged

APPENDIX II

GROUNDWATER LABORATORY ANALYTICAL REPORT

Pace Analytical®
www.pacelabs.com

Pace Analytical Services, Inc.
2225 Riverside Dr.
Asheville, NC 28804
(828)254-7176

Pace Analytical Services, Inc.
9800 Kincey Ave. Suite 100
Huntersville, NC 28078
(704)875-9092

August 22, 2008

Mr. Mike Jordan
S&ME, Inc.
620 Wando Park Blvd.
Mount Pleasant, SC 29464

RE: Project: LOVES AMOCO 1134-04-1158
Pace Project No.: 9225535

Dear Mr. Jordan:
Enclosed are the analytical results for sample(s) received by the laboratory on August 14, 2008. The results relate only to the samples included in this report. Results reported herein conform to the most current NELAC standards, where applicable, unless otherwise narrated in the body of the report.

Inorganic Wet Chemistry and Metals analyses were performed at our Pace Asheville laboratory and Organic testing was performed at our Pace Huntersville laboratory unless otherwise footnoted. All Microbiological analyses were performed at the laboratory where the samples were received.

If you have any questions concerning this report, please feel free to contact me.

Sincerely,

Kevin Herring

Kevin Herring

kevin.herring@pacelabs.com
Project Manager

Enclosures

This report shall not be reproduced, except in full,
without the written consent of Pace Analytical Services, Inc..

ACCREDITED IN ACCORDANCE WITH nelac

Pace Analytical®
www.pacelabs.com

Pace Analytical Services, Inc.
2225 Riverside Dr.
Asheville, NC 28804
(828)254-7176

Pace Analytical Services, Inc.
9800 Kincey Ave. Suite 100
Huntersville, NC 28078
(704)875-9092

CERTIFICATIONS

Project: LOVES AMOCO 1134-04-1158
Pace Project No.: 9225535

Charlotte Certification IDs
Connecticut Certification Number: PH-0104
Pennsylvania Certification Number: 68-00784
West Virginia Certification Number: 357
Virginia Certification Number: 00213
Tennessee Certification Number: 04010
South Carolina Bioassay Certification Number: 990060003
South Carolina Certification Number: 990060001
North Carolina Field Services Certification Number: 5342
North Carolina Wastewater Certification Number: 12
North Carolina Drinking Water Certification Number: 37706
Louisiana/LELAP Certification Number: 04034
Kentucky UST Certification Number: 84
New Jersey Certification Number: NC012
Florida/NELAP Certification Number: E87627

Asheville Certification IDs
Connecticut Certification Number: PH-0106
Massachusetts Certification Number: M-NC030
West Virginia Certification Number: 356
Virginia Certification Number: 00072
Tennessee Certification Number: 2980
South Carolina Bioassay Certification Number: 99030002
South Carolina Certification Number: 99030001
Pennsylvania Certification Number: 68-03578
North Carolina Bioassay Certification Number: 9
North Carolina Wastewater Certification Number: 40
North Carolina Drinking Water Certification Number: 37712
New Jersey Certification Number: NC011
Louisiana/LELAP Certification Number: 03095
Florida/NELAP Certification Number: E87648

Eden Certification IDs
Virginia Drinking Water Certification Number: 00424
North Carolina Wastewater Certification Number: 633
North Carolina Drinking Water Certification Number: 37738

This report shall not be reproduced, except in full,
without the written consent of Pace Analytical Services, Inc..

ACCREDITED IN ACCORDANCE WITH nelac

Pace Analytical®
www.pacelabs.com

Pace Analytical Services, Inc.
2225 Riverside Dr.
Asheville, NC 28804
(828)254-7176

Pace Analytical Services, Inc.
9800 Kincey Ave. Suite 100
Huntersville, NC 28078
(704)875-9092

ANALYTICAL RESULTS

Project: LOVES AMOCO 1134-04-1158
Pace Project No.: 9225535

Sample: MW-1R **Lab ID: 9225535001** Collected: 08/13/08 11:00 Received: 08/14/08 09:30 Matrix: Water

Parameters	Results	Units	Report Limit	DF	Prepared	Analyzed	CAS No.	Qual
6010 MET ICP	Analytical Method: EPA 6010 Preparation Method: EPA 3010							
Lead	**22.6**	ug/L	5.0	1	08/15/08 11:20	08/20/08 22:21	7439-92-1	
8260 MSV Low Level	Analytical Method: EPA 8260							
Benzene	ND	ug/L	1.0	1		08/15/08 18:49	71-43-2	
Ethylbenzene	ND	ug/L	1.0	1		08/15/08 18:49	100-41-4	
Methyl-tert-butyl ether	ND	ug/L	1.0	1		08/15/08 18:49	1634-04-4	
Naphthalene	ND	ug/L	1.0	1		08/15/08 18:49	91-20-3	
Toluene	ND	ug/L	1.0	1		08/15/08 18:49	108-88-3	
Xylene (Total)	ND	ug/L	3.0	1		08/15/08 18:49	1330-20-7	
m&p-Xylene	ND	ug/L	2.0	1		08/15/08 18:49	1330-20-7	
o-Xylene	ND	ug/L	1.0	1		08/15/08 18:49	95-47-6	
4-Bromofluorobenzene (S)	100	%	87-109	1		08/15/08 18:49	460-00-4	
Dibromofluoromethane (S)	94	%	85-115	1		08/15/08 18:49	1868-53-7	
1,2-Dichloroethane-d4 (S)	98	%	79-120	1		08/15/08 18:49	17060-07-0	
Toluene-d8 (S)	99	%	70-120	1		08/15/08 18:49	2037-26-5	

This report shall not be reproduced, except in full,
without the written consent of Pace Analytical Services, Inc.

ACCREDITED IN ACCORDANCE WITH nelac

Pace Analytical
www.pacelabs.com

Pace Analytical Services, Inc.
2225 Riverside Dr.
Asheville, NC 28804
(828)254-7176

Pace Analytical Services, Inc.
9800 Kincey Ave. Suite 100
Huntersville, NC 28078
(704)875-9092

ANALYTICAL RESULTS

Project: LOVES AMOCO 1134-04-1158
Pace Project No.: 9225535

Sample: MW-3 **Lab ID: 9225535002** Collected: 08/13/08 10:40 Received: 08/14/08 09:30 Matrix: Water

Parameters	Results	Units	Report Limit	DF	Prepared	Analyzed	CAS No.	Qual
6010 MET ICP	Analytical Method: EPA 6010 Preparation Method: EPA 3010							
Lead	ND	ug/L	5.0	1	08/15/08 11:20	08/20/08 22:24	7439-92-1	
8260 MSV Low Level	Analytical Method: EPA 8260							
Benzene	ND	ug/L	1.0	1		08/15/08 19:12	71-43-2	
Ethylbenzene	ND	ug/L	1.0	1		08/15/08 19:12	100-41-4	
Methyl-tert-butyl ether	ND	ug/L	1.0	1		08/15/08 19:12	1634-04-4	
Naphthalene	ND	ug/L	1.0	1		08/15/08 19:12	91-20-3	
Toluene	ND	ug/L	1.0	1		08/15/08 19:12	108-88-3	
Xylene (Total)	ND	ug/L	3.0	1		08/15/08 19:12	1330-20-7	
m&p-Xylene	ND	ug/L	2.0	1		08/15/08 19:12	1330-20-7	
o-Xylene	ND	ug/L	1.0	1		08/15/08 19:12	95-47-6	
4-Bromofluorobenzene (S)	103	%	87-109	1		08/15/08 19:12	460-00-4	
Dibromofluoromethane (S)	96	%	85-115	1		08/15/08 19:12	1868-53-7	
1,2-Dichloroethane-d4 (S)	98	%	79-120	1		08/15/08 19:12	17060-07-0	
Toluene-d8 (S)	100	%	70-120	1		08/15/08 19:12	2037-26-5	

This report shall not be reproduced, except in full,
without the written consent of Pace Analytical Services, Inc..

ACCREDITED IN ACCORDANCE WITH nelac

Pace Analytical®
www.pacelabs.com

Pace Analytical Services, Inc.
2225 Riverside Dr.
Asheville, NC 28804
(828)254-7176

Pace Analytical Services, Inc.
9800 Kincey Ave. Suite 100
Huntersville, NC 28078
(704)875-9092

ANALYTICAL RESULTS

Project: LOVES AMOCO 1134-04-1158
Pace Project No.: 9225535

Sample: MW-4 **Lab ID: 9225535003** Collected: 08/13/08 09:45 Received: 08/14/08 09:30 Matrix: Water

Parameters	Results	Units	Report Limit	DF	Prepared	Analyzed	CAS No.	Qual
6010 MET ICP	Analytical Method: EPA 6010 Preparation Method: EPA 3010							
Lead	**10.4**	ug/L	5.0	1	08/15/08 11:20	08/20/08 22:28	7439-92-1	
8260 MSV Low Level	Analytical Method: EPA 8260							
Benzene	ND	ug/L	1.0	1		08/15/08 19:36	71-43-2	
Ethylbenzene	ND	ug/L	1.0	1		08/15/08 19:36	100-41-4	
Methyl-tert-butyl ether	ND	ug/L	1.0	1		08/15/08 19:36	1634-04-4	
Naphthalene	ND	ug/L	1.0	1		08/15/08 19:36	91-20-3	
Toluene	ND	ug/L	1.0	1		08/15/08 19:36	108-88-3	
Xylene (Total)	ND	ug/L	3.0	1		08/15/08 19:36	1330-20-7	
m&p-Xylene	ND	ug/L	2.0	1		08/15/08 19:36	1330-20-7	
o-Xylene	ND	ug/L	1.0	1		08/15/08 19:36	95-47-6	
4-Bromofluorobenzene (S)	101	%	87-109	1		08/15/08 19:36	460-00-4	
Dibromofluoromethane (S)	96	%	85-115	1		08/15/08 19:36	1868-53-7	
1,2-Dichloroethane-d4 (S)	99	%	79-120	1		08/15/08 19:36	17060-07-0	
Toluene-d8 (S)	99	%	70-120	1		08/15/08 19:36	2037-26-5	

This report shall not be reproduced, except in full,
without the written consent of Pace Analytical Services, Inc..

ACCREDITED IN ACCORDANCE WITH nelac

Pace Analytical®
www.pacelabs.com

Pace Analytical Services, Inc.
2225 Riverside Dr.
Asheville, NC 28804
(828)254-7176

Pace Analytical Services, Inc.
9800 Kincey Ave. Suite 100
Huntersville, NC 28078
(704)875-9092

ANALYTICAL RESULTS

Project: LOVES AMOCO 1134-04-1158
Pace Project No.: 9225535

Sample: MW-5 **Lab ID: 9225535004** Collected: 08/13/08 09:30 Received: 08/14/08 09:30 Matrix: Water

Parameters	Results	Units	Report Limit	DF	Prepared	Analyzed	CAS No.	Qual
6010 MET ICP	Analytical Method: EPA 6010 Preparation Method: EPA 3010							
Lead	ND	ug/L	5.0	1	08/15/08 11:20	08/20/08 22:31	7439-92-1	
8260 MSV Low Level	Analytical Method: EPA 8260							
Benzene	ND	ug/L	1.0	1		08/15/08 20:00	71-43-2	
Ethylbenzene	ND	ug/L	1.0	1		08/15/08 20:00	100-41-4	
Methyl-tert-butyl ether	ND	ug/L	1.0	1		08/15/08 20:00	1634-04-4	
Naphthalene	ND	ug/L	1.0	1		08/15/08 20:00	91-20-3	
Toluene	ND	ug/L	1.0	1		08/15/08 20:00	108-88-3	
Xylene (Total)	ND	ug/L	3.0	1		08/15/08 20:00	1330-20-7	
m&p-Xylene	ND	ug/L	2.0	1		08/15/08 20:00	1330-20-7	
o-Xylene	ND	ug/L	1.0	1		08/15/08 20:00	95-47-6	
4-Bromofluorobenzene (S)	101	%	87-109	1		08/15/08 20:00	460-00-4	
Dibromofluoromethane (S)	96	%	85-115	1		08/15/08 20:00	1868-53-7	
1,2-Dichloroethane-d4 (S)	98	%	79-120	1		08/15/08 20:00	17060-07-0	
Toluene-d8 (S)	99	%	70-120	1		08/15/08 20:00	2037-26-5	

This report shall not be reproduced, except in full,
without the written consent of Pace Analytical Services, Inc..

ACCREDITED IN ACCORDANCE WITH nelac

Pace Analytical®
www.pacelabs.com

Pace Analytical Services, Inc.
2225 Riverside Dr.
Asheville, NC 28804
(828)254-7176

Pace Analytical Services, Inc.
9800 Kincey Ave. Suite 100
Huntersville, NC 28078
(704)875-9092

ANALYTICAL RESULTS

Project: LOVES AMOCO 1134-04-1158
Pace Project No.: 9225535

Sample: MW-6 **Lab ID: 9225535005** Collected: 08/13/08 08:15 Received: 08/14/08 09:30 Matrix: Water

Parameters	Results	Units	Report Limit	DF	Prepared	Analyzed	CAS No.	Qual
6010 MET ICP	Analytical Method: EPA 6010 Preparation Method: EPA 3010							
Lead	**15.1**	ug/L	5.0	1	08/15/08 11:20	08/20/08 22:41	7439-92-1	
8260 MSV Low Level	Analytical Method: EPA 8260							
Benzene	ND	ug/L	1.0	1		08/15/08 20:24	71-43-2	
Ethylbenzene	ND	ug/L	1.0	1		08/15/08 20:24	100-41-4	
Methyl-tert-butyl ether	ND	ug/L	1.0	1		08/15/08 20:24	1634-04-4	
Naphthalene	ND	ug/L	1.0	1		08/15/08 20:24	91-20-3	
Toluene	ND	ug/L	1.0	1		08/15/08 20:24	108-88-3	
Xylene (Total)	ND	ug/L	3.0	1		08/15/08 20:24	1330-20-7	
m&p-Xylene	ND	ug/L	2.0	1		08/15/08 20:24	1330-20-7	
o-Xylene	ND	ug/L	1.0	1		08/15/08 20:24	95-47-6	
4-Bromofluorobenzene (S)	101	%	87-109	1		08/15/08 20:24	460-00-4	
Dibromofluoromethane (S)	96	%	85-115	1		08/15/08 20:24	1868-53-7	
1,2-Dichloroethane-d4 (S)	98	%	79-120	1		08/15/08 20:24	17060-07-0	
Toluene-d8 (S)	100	%	70-120	1		08/15/08 20:24	2037-26-5	

This report shall not be reproduced, except in full,
without the written consent of Pace Analytical Services, Inc..

ACCREDITED IN ACCORDANCE WITH nelac

Pace Analytical®
www.pacelabs.com

Pace Analytical Services, Inc.
2225 Riverside Dr.
Asheville, NC 28804
(828)254-7176

Pace Analytical Services, Inc.
9800 Kincey Ave. Suite 100
Huntersville, NC 28078
(704)875-9092

ANALYTICAL RESULTS

Project: LOVES AMOCO 1134-04-1158
Pace Project No.: 9225535

Sample: MW-7 **Lab ID: 9225535006** Collected: 08/13/08 10:15 Received: 08/14/08 09:30 Matrix: Water

Parameters	Results	Units	Report Limit	DF	Prepared	Analyzed	CAS No.	Qual
6010 MET ICP	Analytical Method: EPA 6010 Preparation Method: EPA 3010							
Lead	**85.2**	ug/L	5.0	1	08/15/08 11:20	08/20/08 22:44	7439-92-1	
8260 MSV Low Level	Analytical Method: EPA 8260							
Benzene	ND	ug/L	1.0	1		08/15/08 20:47	71-43-2	
Ethylbenzene	ND	ug/L	1.0	1		08/15/08 20:47	100-41-4	
Methyl-tert-butyl ether	ND	ug/L	1.0	1		08/15/08 20:47	1634-04-4	
Naphthalene	ND	ug/L	1.0	1		08/15/08 20:47	91-20-3	
Toluene	ND	ug/L	1.0	1		08/15/08 20:47	108-88-3	
Xylene (Total)	ND	ug/L	3.0	1		08/15/08 20:47	1330-20-7	
m&p-Xylene	ND	ug/L	2.0	1		08/15/08 20:47	1330-20-7	
o-Xylene	ND	ug/L	1.0	1		08/15/08 20:47	95-47-6	
4-Bromofluorobenzene (S)	100	%	87-109	1		08/15/08 20:47	460-00-4	
Dibromofluoromethane (S)	95	%	85-115	1		08/15/08 20:47	1868-53-7	
1,2-Dichloroethane-d4 (S)	97	%	79-120	1		08/15/08 20:47	17060-07-0	
Toluene-d8 (S)	100	%	70-120	1		08/15/08 20:47	2037-26-5	

This report shall not be reproduced, except in full,
without the written consent of Pace Analytical Services, Inc..

ACCREDITED IN ACCORDANCE WITH nelac

Pace Analytical®
www.pacelabs.com

Pace Analytical Services, Inc.
2225 Riverside Dr.
Asheville, NC 28804
(828)254-7176

Pace Analytical Services, Inc.
9800 Kincey Ave. Suite 100
Huntersville, NC 28078
(704)875-9092

ANALYTICAL RESULTS

Project: LOVES AMOCO 1134-04-1158
Pace Project No.: 9225535

Sample: MW-10 **Lab ID: 9225535007** Collected: 08/13/08 08:30 Received: 08/14/08 09:30 Matrix: Water

Parameters	Results	Units	Report Limit	DF	Prepared	Analyzed	CAS No.	Qual
6010 MET ICP	Analytical Method: EPA 6010 Preparation Method: EPA 3010							
Lead	ND	ug/L	5.0	1	08/15/08 11:20	08/20/08 22:47	7439-92-1	
8260 MSV Low Level	Analytical Method: EPA 8260							
Benzene	ND	ug/L	1.0	1		08/15/08 21:11	71-43-2	
Ethylbenzene	ND	ug/L	1.0	1		08/15/08 21:11	100-41-4	
Methyl-tert-butyl ether	ND	ug/L	1.0	1		08/15/08 21:11	1634-04-4	
Naphthalene	ND	ug/L	1.0	1		08/15/08 21:11	91-20-3	
Toluene	ND	ug/L	1.0	1		08/15/08 21:11	108-88-3	
Xylene (Total)	ND	ug/L	3.0	1		08/15/08 21:11	1330-20-7	
m&p-Xylene	ND	ug/L	2.0	1		08/15/08 21:11	1330-20-7	
o-Xylene	ND	ug/L	1.0	1		08/15/08 21:11	95-47-6	
4-Bromofluorobenzene (S)	99	%	87-109	1		08/15/08 21:11	460-00-4	
Dibromofluoromethane (S)	95	%	85-115	1		08/15/08 21:11	1868-53-7	
1,2-Dichloroethane-d4 (S)	96	%	79-120	1		08/15/08 21:11	17060-07-0	
Toluene-d8 (S)	100	%	70-120	1		08/15/08 21:11	2037-26-5	

This report shall not be reproduced, except in full,
without the written consent of Pace Analytical Services, Inc..

ACCREDITED IN ACCORDANCE WITH nelac

Pace Analytical®
www.pacelabs.com

Pace Analytical Services, Inc.
2225 Riverside Dr.
Asheville, NC 28804
(828)254-7176

Pace Analytical Services, Inc.
9800 Kincey Ave. Suite 100
Huntersville, NC 28078
(704)875-9092

ANALYTICAL RESULTS

Project: LOVES AMOCO 1134-04-1158
Pace Project No.: 9225535

Sample: DMW-1 **Lab ID: 9225535008** Collected: 08/13/08 12:15 Received: 08/14/08 09:30 Matrix: Water

Parameters	Results	Units	Report Limit	DF	Prepared	Analyzed	CAS No.	Qual
6010 MET ICP	Analytical Method: EPA 6010 Preparation Method: EPA 3010							
Lead	ND	ug/L	5.0	1	08/15/08 11:20	08/20/08 22:51	7439-92-1	
8260 MSV Low Level	Analytical Method: EPA 8260							
Benzene	**183**	ug/L	1.0	1		08/16/08 16:26	71-43-2	
Ethylbenzene	ND	ug/L	1.0	1		08/16/08 16:26	100-41-4	
Methyl-tert-butyl ether	ND	ug/L	1.0	1		08/16/08 16:26	1634-04-4	
Naphthalene	ND	ug/L	1.0	1		08/16/08 16:26	91-20-3	
Toluene	**3.5**	ug/L	1.0	1		08/16/08 16:26	108-88-3	
Xylene (Total)	ND	ug/L	3.0	1		08/16/08 16:26	1330-20-7	
m&p-Xylene	ND	ug/L	2.0	1		08/16/08 16:26	1330-20-7	
o-Xylene	ND	ug/L	1.0	1		08/16/08 16:26	95-47-6	
4-Bromofluorobenzene (S)	102	%	87-109	1		08/16/08 16:26	460-00-4	
Dibromofluoromethane (S)	95	%	85-115	1		08/16/08 16:26	1868-53-7	
1,2-Dichloroethane-d4 (S)	96	%	79-120	1		08/16/08 16:26	17060-07-0	
Toluene-d8 (S)	101	%	70-120	1		08/16/08 16:26	2037-26-5	

This report shall not be reproduced, except in full,
without the written consent of Pace Analytical Services, Inc..

ACCREDITED IN ACCORDANCE WITH nelac

Pace Analytical®
www.pacelabs.com

Pace Analytical Services, Inc.
2225 Riverside Dr.
Asheville, NC 28804
(828)254-7176

Pace Analytical Services, Inc.
9800 Kincey Ave. Suite 100
Huntersville, NC 28078
(704)875-9092

ANALYTICAL RESULTS

Project: LOVES AMOCO 1134-04-1158
Pace Project No.: 9225535

Sample: DMW-2 **Lab ID: 9225535009** Collected: 08/13/08 13:15 Received: 08/14/08 09:30 Matrix: Water

Parameters	Results	Units	Report Limit	DF	Prepared	Analyzed	CAS No.	Qual
6010 MET ICP	Analytical Method: EPA 6010 Preparation Method: EPA 3010							
Lead	ND	ug/L	5.0	1	08/15/08 11:20	08/20/08 22:54	7439-92-1	
8260 MSV Low Level	Analytical Method: EPA 8260							
Benzene	**42600**	ug/L	500	500		08/15/08 21:59	71-43-2	
Ethylbenzene	ND	ug/L	500	500		08/15/08 21:59	100-41-4	
Methyl-tert-butyl ether	ND	ug/L	500	500		08/15/08 21:59	1634-04-4	
Naphthalene	ND	ug/L	500	500		08/15/08 21:59	91-20-3	
Toluene	ND	ug/L	500	500		08/15/08 21:59	108-88-3	
Xylene (Total)	ND	ug/L	1500	500		08/15/08 21:59	1330-20-7	
m&p-Xylene	ND	ug/L	1000	500		08/15/08 21:59	1330-20-7	
o-Xylene	ND	ug/L	500	500		08/15/08 21:59	95-47-6	
4-Bromofluorobenzene (S)	100	%	87-109	500		08/15/08 21:59	460-00-4	
Dibromofluoromethane (S)	96	%	85-115	500		08/15/08 21:59	1868-53-7	
1,2-Dichloroethane-d4 (S)	98	%	79-120	500		08/15/08 21:59	17060-07-0	
Toluene-d8 (S)	98	%	70-120	500		08/15/08 21:59	2037-26-5	

This report shall not be reproduced, except in full,
without the written consent of Pace Analytical Services, Inc..

ACCREDITED IN ACCORDANCE WITH nelac

Pace Analytical®
www.pacelabs.com

Pace Analytical Services, Inc.
2225 Riverside Dr.
Asheville, NC 28804
(828)254-7176

Pace Analytical Services, Inc.
9800 Kincey Ave. Suite 100
Huntersville, NC 28078
(704)875-9092

ANALYTICAL RESULTS

Project: LOVES AMOCO 1134-04-1158
Pace Project No.: 9225535

Sample: DMW-3 **Lab ID: 9225535010** Collected: 08/13/08 09:00 Received: 08/14/08 09:30 Matrix: Water

Parameters	Results	Units	Report Limit	DF	Prepared	Analyzed	CAS No.	Qual
6010 MET ICP	Analytical Method: EPA 6010 Preparation Method: EPA 3010							
Lead	ND	ug/L	5.0	1	08/15/08 11:20	08/20/08 22:57	7439-92-1	
8260 MSV Low Level	Analytical Method: EPA 8260							
Benzene	ND	ug/L	1.0	1		08/15/08 22:22	71-43-2	
Ethylbenzene	ND	ug/L	1.0	1		08/15/08 22:22	100-41-4	
Methyl-tert-butyl ether	ND	ug/L	1.0	1		08/15/08 22:22	1634-04-4	
Naphthalene	ND	ug/L	1.0	1		08/15/08 22:22	91-20-3	
Toluene	ND	ug/L	1.0	1		08/15/08 22:22	108-88-3	
Xylene (Total)	ND	ug/L	3.0	1		08/15/08 22:22	1330-20-7	
m&p-Xylene	ND	ug/L	2.0	1		08/15/08 22:22	1330-20-7	
o-Xylene	ND	ug/L	1.0	1		08/15/08 22:22	95-47-6	
4-Bromofluorobenzene (S)	100	%	87-109	1		08/15/08 22:22	460-00-4	
Dibromofluoromethane (S)	96	%	85-115	1		08/15/08 22:22	1868-53-7	
1,2-Dichloroethane-d4 (S)	98	%	79-120	1		08/15/08 22:22	17060-07-0	
Toluene-d8 (S)	99	%	70-120	1		08/15/08 22:22	2037-26-5	

This report shall not be reproduced, except in full,
without the written consent of Pace Analytical Services, Inc..

ACCREDITED IN ACCORDANCE WITH nelac

Pace Analytical®
www.pacelabs.com

Pace Analytical Services, Inc.
2225 Riverside Dr.
Asheville, NC 28804
(828)254-7176

Pace Analytical Services, Inc.
9800 Kincey Ave. Suite 100
Huntersville, NC 28078
(704)875-9092

QUALITY CONTROL DATA

Project: LOVES AMOCO 1134-04-1158
Pace Project No.: 9225535

QC Batch: MPRP/2848 Analysis Method: EPA 6010
QC Batch Method: EPA 3010 Analysis Description: 6010 MET
Associated Lab Samples: 9225535001, 9225535002, 9225535003, 9225535004, 9225535005, 9225535006, 9225535007, 9225535008, 9225535009, 9225535010

METHOD BLANK: 154040
Associated Lab Samples: 9225535001, 9225535002, 9225535003, 9225535004, 9225535005, 9225535006, 9225535007, 9225535008, 9225535009, 9225535010

Parameter	Units	Blank Result	Reporting Limit	Qualifiers
Lead	ug/L	ND	5.0	

LABORATORY CONTROL SAMPLE: 154041

Parameter	Units	Spike Conc.	LCS Result	LCS % Rec	% Rec Limits	Qualifiers
Lead	ug/L	500	463	93	80-120	

MATRIX SPIKE SAMPLE: 154042

Parameter	Units	9225199001 Result	Spike Conc.	MS Result	MS % Rec	% Rec Limits	Qualifiers
Lead	ug/L	ND	500	409	82	75-125	

SAMPLE DUPLICATE: 154043

Parameter	Units	9225199002 Result	Dup Result	RPD	Qualifiers
Lead	ug/L	8.8	9.2	5	

This report shall not be reproduced, except in full,
without the written consent of Pace Analytical Services, Inc..

ACCREDITED IN ACCORDANCE WITH nelac

Pace Analytical®
www.pacelabs.com

Pace Analytical Services, Inc.
2225 Riverside Dr.
Asheville, NC 28804
(828)254-7176

Pace Analytical Services, Inc.
9800 Kincey Ave. Suite 100
Huntersville, NC 28078
(704)875-9092

QUALITY CONTROL DATA

Project: LOVES AMOCO 1134-04-1158
Pace Project No.: 9225535

QC Batch: MSV/4282 Analysis Method: EPA 8260
QC Batch Method: EPA 8260 Analysis Description: 8260 MSV Low Level
Associated Lab Samples: 9225535001, 9225535002, 9225535003, 9225535004, 9225535005, 9225535006, 9225535007, 9225535008, 9225535009, 9225535010

METHOD BLANK: 154287
Associated Lab Samples: 9225535001, 9225535002, 9225535003, 9225535004, 9225535005, 9225535006, 9225535007, 9225535008, 9225535009, 9225535010

Parameter	Units	Blank Result	Reporting Limit	Qualifiers
Benzene	ug/L	ND	1.0	
Ethylbenzene	ug/L	ND	1.0	
m&p-Xylene	ug/L	ND	2.0	
Methyl-tert-butyl ether	ug/L	ND	1.0	
Naphthalene	ug/L	ND	1.0	
o-Xylene	ug/L	ND	1.0	
Toluene	ug/L	ND	1.0	
Xylene (Total)	ug/L	ND	3.0	
1,2-Dichloroethane-d4 (S)	%	99	79-120	
4-Bromofluorobenzene (S)	%	99	87-109	
Dibromofluoromethane (S)	%	97	85-115	
Toluene-d8 (S)	%	99	70-120	

LABORATORY CONTROL SAMPLE: 154288

Parameter	Units	Spike Conc.	LCS Result	LCS % Rec	% Rec Limits	Qualifiers
Benzene	ug/L	50	48.2	96	78-128	
Ethylbenzene	ug/L	50	48.7	97	80-127	
m&p-Xylene	ug/L	100	91.7	92	82-127	
Methyl-tert-butyl ether	ug/L	50	45.6	91	71-130	
Naphthalene	ug/L	50	46.5	93	52-136	
o-Xylene	ug/L	50	48.1	96	83-124	
Toluene	ug/L	50	47.3	95	76-126	
Xylene (Total)	ug/L	150	140	93	83-125	
1,2-Dichloroethane-d4 (S)	%			102	79-120	
4-Bromofluorobenzene (S)	%			102	87-109	
Dibromofluoromethane (S)	%			98	85-115	
Toluene-d8 (S)	%			100	70-120	

MATRIX SPIKE & MATRIX SPIKE DUPLICATE: 154531 154532

Parameter	Units	9225535001 Result	MS Spike Conc.	MSD Spike Conc.	MS Result	MSD Result	MS % Rec	MSD % Rec	% Rec Limits	RPD	Qual
Benzene	ug/L	ND	50	50	54.4	48.2	109	96	74-136	12	
Toluene	ug/L	ND	50	50	49.7	45.2	99	90	73-131	9	
1,2-Dichloroethane-d4 (S)	%						98	97	79-120		
4-Bromofluorobenzene (S)	%						100	101	87-109		
Dibromofluoromethane (S)	%						96	95	85-115		

This report shall not be reproduced, except in full,
without the written consent of Pace Analytical Services, Inc..

ACCREDITED IN ACCORDANCE WITH nelac

Pace Analytical®
www.pacelabs.com

Pace Analytical Services, Inc.
2225 Riverside Dr.
Asheville, NC 28804
(828)254-7176

Pace Analytical Services, Inc.
9800 Kincey Ave. Suite 100
Huntersville, NC 28078
(704)875-9092

QUALITY CONTROL DATA

Project: LOVES AMOCO 1134-04-1158
Pace Project No.: 9225535

MATRIX SPIKE & MATRIX SPIKE DUPLICATE: 154531 154532

Parameter	Units	9225535001 Result	MS Spike Conc.	MSD Spike Conc.	MS Result	MSD Result	MS % Rec	MSD % Rec	% Rec Limits	RPD	Qual
Toluene-d8 (S)	%						99	99	70-120		

This report shall not be reproduced, except in full
without the written consent of Pace Analytical Services, Inc..

ACCREDITED IN ACCORDANCE WITH nelac

Pace Analytical®
www.pacelabs.com

Pace Analytical Services, Inc.
2225 Riverside Dr.
Asheville, NC 28804
(828)254-7176

Pace Analytical Services, Inc.
9800 Kincey Ave. Suite 100
Huntersville, NC 28078
(704)875-9092

QUALIFIERS

Project: LOVES AMOCO 1134-04-1158
Pace Project No.: 9225535

DEFINITIONS

DF - Dilution Factor, if reported, represents the factor applied to the reported data due to changes in sample preparation, dilution of the sample aliquot, or moisture content.

ND - Not Detected at or above adjusted reporting limit.

J - Estimated concentration above the adjusted method detection limit and below the adjusted reporting limit.

MDL - Adjusted Method Detection Limit.

S - Surrogate

1,2-Diphenylhydrazine (8270 listed analyte) decomposes to Azobenzene.

Consistent with EPA guidelines, unrounded data are displayed and have been used to calculate % recovery and RPD values.

LCS(D) - Laboratory Control Sample (Duplicate)

MS(D) - Matrix Spike (Duplicate)

DUP - Sample Duplicate

RPD - Relative Percent Difference

NC - Not Calculable.

Pace Analytical is NELAP accredited. Contact your Pace PM for the current list of accredited analytes.

This report shall not be reproduced, except in full,
without the written consent of Pace Analytical Services, Inc..

ACCREDITED IN ACCORDANCE WITH nelac

Pace Analytical
www.pacelabs.com

CHAIN-OF-CUSTODY / Analytical Request Document

The Chain-of-Custody is a LEGAL DOCUMENT. All relevant fields must be completed accurately.

Page: 1 of 1

1164227

Section A Required Client Information:

Company: S+ME Inc.
Address: 620 Wando Park Blvd.
Mt. Pleasant SC 29464
Email To: Mjordan@smeinc.com
Phone: 843 884 0005 Fax: 843 881 6149
Requested Due Date/TAT: Std

Section B Required Project Information:

Report To: Mike Jordan
Copy To: —
Purchase Order No.:
Project Name: Loves Amoco
Project Number: 1134-04-1158

Section C Invoice Information:

Attention: Hazel Dix
Company Name: S+ME
Address: Same
Pace Quote Reference:
Pace Project Manager:
Pace Profile #: 758-6

REGULATORY AGENCY

☐ NPDES ☐ GROUND WATER ☐ DRINKING WATER
☑ UST ☐ RCRA ☐ OTHER

Site Location STATE: S.C.

Section D Required Client Information

SAMPLE ID (A-Z, 0-9 / ,-) Sample IDs MUST BE UNIQUE

Matrix Codes (MATRIX / CODE): Drinking Water DW; Water WT; Waste Water WW; Product P; Soil/Solid SL; Oil OL; Wipe WP; Air AR; Tissue TS; Other OT

ITEM #	SAMPLE ID	MATRIX CODE (see valid codes to left)	SAMPLE TYPE (G=GRAB C=COMP)	COLLECTED: COMPOSITE START DATE	COMPOSITE START TIME	COMPOSITE END/GRAB DATE	COMPOSITE END/GRAB TIME	SAMPLE TEMP AT COLLECTION	# OF CONTAINERS	Preservatives: Unpreserved	H_2SO_4	HNO_3	HCl	NaOH	$Na_2S_2O_3$	Methanol	Other	Analysis Test Y/N	BTEX/MTBE/Naphthalene/Lead 6010	Residual Chlorine (Y/N)	Pace Project No./ Lab I.D.
1	MW 1R	SW	G			8/13/08	1100		4			1	3					X	X		92255351
2	MW 3						1040											X	X		002
3	MW 4						945											X	X		003
4	MW 5						930											X	X		004
5	MW 6						815											X	X		005
6	MW 7						1015											X	X		006
7	MW 10						930											X	X		007
8	DMW-1						1615											X	X		008
9	DMW-2						1315											X	X		009
10	DMW-3						900											X	X		010
11																					
12																					

ADDITIONAL COMMENTS	RELINQUISHED BY / AFFILIATION	DATE	TIME	ACCEPTED BY / AFFILIATION	DATE	TIME	SAMPLE CONDITIONS: Temp in °C	Received on Ice (Y/N)	Custody Sealed Cooler (Y/N)	Samples Intact (Y/N)
	F. Slaughter	8/13/08	1500	Fedgal Express	8/13/08	1700				
				[illegible]	8/14	930	4.8	L	N	L

ORIGINAL

SAMPLER NAME AND SIGNATURE
PRINT Name of SAMPLER: F. Slaughter
SIGNATURE of SAMPLER: F. Slaughter
DATE Signed (MM/DD/YY): 8/13/08

*Important Note: By signing this form you are accepting Pace's NET 30 day payment terms and agreeing to late charges of 1.5% per month for any invoices not paid within 30 days.

F-ALL-Q-020rev.07, 15-May-2007

APPENDIX D

Environmental Database Information, Physical Setting Report, and Agency Responses

DATABASE REPORT

Project Property:	*Radcliffe Manor* *Radcliffe Manor* *Charleston SC 29403*
Project No:	*EN267072*
Report Type:	*Database Report*
Order No:	*26031900072*
Requested by:	*Terracon Consultants, Inc.*
Date Completed:	*March 20, 2026*

Environmental Risk Information Services
A division of Glacier Media Inc.
1.866.517.5204 | info@erisinfo.com | erisinfo.com

Table of Contents

Table of Contents.....2
Executive Summary.....3
Executive Summary: Report Summary.....4
Executive Summary: Site Report Summary - Project Property.....8
Executive Summary: Site Report Summary - Surrounding Properties.....9
Executive Summary: Summary by Data Source.....24
Map.....43
Aerial.....46
Topographic Map.....47
Detail Report.....48
Unplottable Summary.....465
Unplottable Report.....467
Appendix: Database Descriptions.....484
Definitions.....499

Notice: IMPORTANT LIMITATIONS and YOUR LIABILITY

Reliance on information in Report: This report DOES NOT replace a full Phase I Environmental Site Assessment but is solely intended to be used as database review of environmental records.

License for use of information in Report: No page of this report can be used without this cover page, this notice and the project property identifier. The information in Report(s) may not be modified or re-sold.

Your Liability for misuse: Using this Service and/or its reports in a manner contrary to this Notice or your agreement will be in breach of copyright and contract and ERIS may obtain damages for such mis-use, including damages caused to third parties, and gives ERIS the right to terminate your account, rescind your license to any previous reports and to bar you from future use of the Service.

No warranty of Accuracy or Liability for ERIS: The information contained in this report has been produced by ERIS Information Inc. ("ERIS") using various sources of information, including information provided by Federal and State government departments. The report applies only to the address and up to the date specified on the cover of this report, and any alterations or deviation from this description will require a new report. This report and the data contained herein does not purport to be and does not constitute a guarantee of the accuracy of the information contained herein and does not constitute a legal opinion nor medical advice. Although ERIS has endeavored to present you with information that is accurate, ERIS disclaims, any and all liability for any errors, omissions, or inaccuracies in such information and data, whether attributable to inadvertence, negligence or otherwise, and for any consequences arising therefrom. Liability on the part of ERIS is limited to the monetary value paid for this report.

Trademark and Copyright: You may not use the ERIS trademarks or attribute any work to ERIS other than as outlined above. This Service and Report (s) are protected by copyright owned by ERIS Information Inc. Copyright in data used in the Service or Report(s) (the "Data") is owned by ERIS or its licensors. The Service, Report(s) and Data may not be copied or reproduced in whole or in any substantial part without prior written consent of ERIS.

Executive Summary

Property Information:

Project Property:		*Radcliffe Manor* *Radcliffe Manor Charleston SC 29403*
Project No:		*EN267072*
Coordinates:		
	Latitude:	*32.7904148*
	Longitude:	*-79.94238101*
	UTM Northing:	*3,628,547.74*
	UTM Easting:	*599,033.63*
	UTM Zone:	*UTM Zone 17S*
Elevation:		*9 FT*

Order Information:

Order No:	*26031900072*
Date Requested:	*March 19, 2026*
Requested by:	*Terracon Consultants, Inc.*
Report Type:	*Database Report*

Historicals/Products:

ERIS Xplorer	*ERIS Xplorer*
Excel Add-On	*Excel Add-On*
Physical Setting Report (PSR)	*Physical Setting Report (PSR)*
Vapor Screening Tool	*Vapor Screening Tool*
terraDOCS Report	*terraDOCS*

Executive Summary: Report Summary

Database	Searched	Search Radius	Project Property	Within 0.12mi	0.125mi to 0.25mi	0.25mi to 0.50mi	0.50mi to 1.00mi	Total
Standard Environmental Records								
Federal								
NPL	Y	1	0	0	0	0	0	0
PROPOSED NPL	Y	1	0	0	0	0	0	0
DELETED NPL	Y	0.5	0	0	0	0	-	0
SEMS	Y	0.5	0	0	0	0	-	0
ODI	Y	0.5	0	0	0	0	-	0
SEMS ARCHIVE	Y	0.5	0	0	0	0	-	0
CERCLIS	Y	0.5	0	0	0	0	-	0
IODI	Y	0.5	0	0	0	0	-	0
CERCLIS NFRAP	Y	0.5	0	0	0	0	-	0
CERCLIS LIENS	Y	PO	0	-	-	-	-	0
RCRA CORRACTS	Y	1	0	0	0	**1**	0	**1**
RCRA TSD	Y	0.5	0	0	0	**1**	-	**1**
RCRA LQG	Y	0.25	0	0	0	-	-	0
RCRA SQG	Y	0.25	0	0	0	-	-	0
RCRA VSQG	Y	0.25	0	0	0	-	-	0
RCRA NON GEN	Y	0.25	0	**1**	**2**	-	-	**3**
RCRA CONTROLS	Y	0.5	0	0	0	**1**	-	**1**
FED ENG	Y	0.5	0	0	0	0	-	0
FED INST	Y	0.5	0	0	0	0	-	0
LUCIS	Y	0.5	0	0	0	0	-	0
NPL IC	Y	0.5	0	0	0	0	-	0
ERNS 1982 TO 1986	Y	PO	0	-	-	-	-	0
ERNS 1987 TO 1989	Y	PO	0	-	-	-	-	0
ERNS	Y	PO	0	-	-	-	-	0
FED BROWNFIELDS	Y	0.5	0	0	**1**	**3**	-	**4**
FEMA UST	Y	0.25	0	0	0	-	-	0
FRP	Y	0.25	0	0	0	-	-	0

Database	Searched	Search Radius	Project Property	Within 0.12mi	0.125mi to 0.25mi	0.25mi to 0.50mi	0.50mi to 1.00mi	Total
DELISTED FRP	Y	0.25	0	0	0	-	-	0
HIST GAS STATIONS	Y	0.25	0	0	0	-	-	0
REFN	Y	0.25	0	0	0	-	-	0
BULK TERMINAL	Y	0.25	0	0	0	-	-	0
SEMS LIEN	Y	PO	0	-	-	-	-	0
SUPERFUND ROD	Y	1	0	0	0	0	**1**	**1**
State								
REMEDIATION	Y	1	0	0	**1**	0	0	**1**
SWF/LF	Y	0.5	0	0	0	0	-	0
SASPL	Y	0.5	0	**5**	**7**	**9**	-	**21**
DELISTED SHWS	Y	1	0	0	0	0	0	0
LUST	Y	0.5	0	**7**	**7**	**22**	-	**36**
LAST	Y	0.5	0	0	0	0	-	0
DELISTED LST	Y	0.5	**1**	0	**1**	**19**	**1**	**22**
UST	Y	0.25	0	**8**	**9**	-	-	**17**
AST	Y	0.25	0	0	0	-	-	0
AST SFM	Y	0.25	0	0	0	-	-	0
DELISTED TANKS	Y	0.25	0	0	0	-	-	0
RCR	Y	0.5	0	**1**	**2**	**4**	-	**7**
VCP	Y	0.5	0	**4**	**6**	**8**	-	**18**
BROWNFIELDS	Y	0.5	0	**3**	**8**	**8**	-	**19**
Tribal								
INDIAN LUST	Y	0.5	0	0	0	0	-	0
INDIAN UST	Y	0.25	0	0	0	-	-	0
DELISTED INDIAN LST	Y	0.5	0	0	0	0	-	0
DELISTED INDIAN UST	Y	0.25	0	0	0	-	-	0
County	***No County standard environmental record sources available for this State.***							
Additional Environmental Records								
Federal								
PFAS GHG	Y	0.5	0	0	0	0	-	0
OSC RESPONSE	Y	0.125	0	0	-	-	-	0
FINDS/FRS	Y	PO	0	**2**	-	-	-	**2**
TRIS	Y	PO	0	-	-	-	-	0

Database	Searched	Search Radius	Project Property	Within 0.12mi	0.125mi to 0.25mi	0.25mi to 0.50mi	0.50mi to 1.00mi	Total
PFAS NPL	Y	0.5	0	0	0	0	-	0
PFAS FED SITES	Y	0.5	0	0	0	0	-	0
PFAS SSEHRI	Y	0.5	0	0	0	0	-	0
PFAS ERNS	Y	0.5	0	0	0	0	-	0
PFAS NPDES	Y	0.5	0	0	0	0	-	0
PFAS TRI	Y	0.5	0	0	0	0	-	0
PFAS WATER	Y	0.5	0	0	0	0	-	0
PFAS TSCA	Y	0.5	0	0	0	0	-	0
PFAS E-MANIFEST	Y	0.5	0	0	0	**1**	-	**1**
PFAS IND	Y	0.5	0	0	0	**1**	-	**1**
HMIRS	Y	0.125	0	0	-	-	-	0
NCDL	Y	0.125	0	0	-	-	-	0
TSCA	Y	0.125	0	0	-	-	-	0
HIST TSCA	Y	0.125	0	0	-	-	-	0
FTTS ADMIN	Y	PO	0	-	-	-	-	0
FTTS INSP	Y	PO	0	-	-	-	-	0
PRP	Y	PO	0	-	-	-	-	0
SCRD DRYCLEANER	Y	0.5	0	0	0	0	-	0
ICIS	Y	PO	0	-	-	-	-	0
FED DRYCLEANERS	Y	0.25	0	0	0	-	-	0
DELISTED FED DRY	Y	0.25	0	0	0	-	-	0
FUDS	Y	1	0	0	0	0	**2**	**2**
FUDS MRS	Y	1	0	0	0	0	0	0
FORMER NIKE	Y	1	0	0	0	0	0	0
PIPELINE INCIDENT	Y	PO	0	-	-	-	-	0
MLTS	Y	PO	0	-	-	-	-	0
HIST MLTS	Y	PO	0	-	-	-	-	0
MINES	Y	0.25	0	0	0	-	-	0
SMCRA	Y	1	0	0	0	0	0	0
MRDS	Y	1	0	**1**	0	0	0	**1**
LM SITES	Y	1	0	0	0	0	0	0
ALT FUELS	Y	0.25	0	0	**3**	-	-	**3**
CONSENT DECREES	Y	0.25	0	0	0	-	-	0
AFS	Y	PO	0	-	-	-	-	0
SSTS	Y	0.25	0	0	0	-	-	0

Database	Searched	Search Radius	Project Property	Within 0.12mi	0.125mi to 0.25mi	0.25mi to 0.50mi	0.50mi to 1.00mi	Total
PCBT	Y	0.5	0	0	0	**2**	-	**2**
PCB	Y	0.5	0	0	0	**1**	-	**1**
POWER PLANTS	Y	0.125	0	0	-	-	-	0
HIST RISK	Y	0.125	0	**13**	-	-	-	**13**
NPDES BIOSOLIDS	Y	PO	0	-	-	-	-	0
State								
SPILLS	Y	0.125	0	0	-	-	-	0
DRYCLEAN FUND	Y	0.5	0	0	0	0	-	0
DRY CLEANERS	Y	0.25	0	**3**	**2**	-	-	**5**
DELISTED DRYCLEANERS	Y	0.25	0	0	0	-	-	0
AIR PERMIT	Y	0.25	0	0	0	-	-	0
UIC	Y	PO	0	-	-	-	-	0
AGRI FAC	Y	0.25	0	0	0	-	-	0
DRYCLEAN FEE	Y	0.25	0	0	0	-	-	0
PFAS SAMPLING	Y	0.5	0	0	0	0	-	0
Tribal	***No Tribal additional environmental record sources available for this State.***							
County	***No County additional environmental record sources available for this State.***							
Total:			***1***	***48***	***49***	***81***	***4***	***183***

**** PO – Property Only***
**** 'Property and adjoining properties' database search radii are set at 0.25 miles.***

Executive Summary: Site Report Summary - Project Property

Map Key	DB	Company/Site Name	Address	Direction	Distance (mi/ft)	Elev Diff (ft)	Page Number
1	DELISTED LST	COMING ST	200 COMING ST CHARLESTON SC	WNW	0.00 / 0.00	1	48

Executive Summary: Site Report Summary - Surrounding Properties

Map Key	DB	Company/Site Name	Address	Direction	Distance (mi/ft)	Elev Diff (ft)	Page Number
2	HIST RISK	Gray Joseph	168 St Philip Charleston SC	ENE	0.01 / 50.55	0	48
3	FINDS/FRS	JAMES E BROWN DDS	34 MORRIS ST CHARLESTON SC 29403 ***Registry ID:*** 110016951495	SE	0.02 / 94.24	-1	49
3	FINDS/FRS	PALMETTO DENTAL CLINICS LLC	34 MORRIS ST CHARLESTON SC 29403 ***Registry ID:*** 110017308171	SE	0.02 / 94.24	-1	49
4	HIST RISK	Brulington Pressing Club	41 Cannon Charleston SC	WNW	0.02 / 104.91	1	50
5	LUST	FORMER SERVICE STATION	COMING & MORRIS ST CHARLESTON SC 29403 ***Permit (Web):*** UST15847 ***NFA:*** 11/20/1995	S	0.03 / 178.54	-1	50
5	UST	FORMER SERVICE STATION	COMING & MORRIS ST CHARLESTON SC 29403 ***Site No:*** 15847 ***Tank No | Status:*** 5 | Last Used Before 1974 and Empty, 4 | Last Used Before 1974 and Empty, 8 | Last Used Before 1974 and Empty, 3 | Last Used Before 1974 and Empty, 6 | Last Used Before 1974 and Empty, 1 | Last Used Before 1974 and Empty, 7 | Last Used Before 1974 and Empty, 2 | Last Used Before 1974 and Empty	S	0.03 / 178.54	-1	51
5	UST	FORMER SERVICE STATION	COMING & MORRIS ST CHARLESTON SC 29403	S	0.03 / 178.54	-1	56
6	HIST RISK	Jones Jesse	40 Cannon Charleston SC	WNW	0.04 / 195.43	1	56
6	LUST	LOVES AMOCO SERVICE STATION	40 CANNON ST AT COMING ST CHARLESTON SC 29403 ***Permit (Web):*** UST01597 ***NFA:*** 9/23/2008	WNW	0.04 / 195.43	1	56
6	RCR	01597 - LOVES AMOCO SERVICE STATION	40 CANNON ST AT COMING ST CHARLESTON SC 29403	WNW	0.04 / 195.43	1	58
6	RCRA NON GEN	LOVES AMOCO SITE FORMER	40 CANNON ST CHARLESTON SC 29401 ***Handler ID | Recycler Activity?:*** SCR000766634 | NO	WNW	0.04 / 195.43	1	58
6	UST	LOVES AMOCO SERVICE STATION	40 CANNON ST AT COMING ST CHARLESTON SC 29403	WNW	0.04 / 195.43	1	61

Map Key	DB	Company/Site Name	Address	Direction	Distance (mi/ft)	Elev Diff (ft)	Page Number
			Site No: 1597 ***Tank No | Status:*** 4 | Abandoned, 1 | Abandoned, 2 | Abandoned, 8 | Abandoned, 3 | Abandoned, 5 | Abandoned, 7 | Abandoned, 6 | Abandoned, 9 | Abandoned, 10 | Abandoned				
7	HIST RISK	Devereaux's Pressing Club	21 Cannon Charleston SC	NNE	0.05 / 240.05	2	66
8	HIST RISK	Griffith Serv Sta	20 Cannon Charleston SC	N	0.05 / 253.11	2	67
8	LUST	FORMER ARCO STATION	20 CANNON ST CHARLESTON SC 29403-5431 ***Permit (Web):*** UST15188 ***NFA:*** 8/24/2000	N	0.05 / 253.11	2	67
8	UST	FORMER ARCO STATION	20 CANNON ST CHARLESTON SC 29403-5431 ***Site No:*** 15188 ***Tank No | Status:*** 1 | Last Used Before 1974 and Empty	N	0.05 / 253.11	2	69
9	HIST RISK	Carolina Serv Sta	55 Cannon Charleston SC	W	0.06 / 315.90	0	70
9	LUST	FORMER CAROLINA SERVICE STATION	55 CANNON ST CHARLESTON SC 29403-6046 ***Permit (Web):*** UST15883 ***NFA:*** 7/19/2000	W	0.06 / 315.90	0	70
9	UST	FORMER CAROLINA SERVICE STATION	55 CANNON ST CHARLESTON SC 29403-6046 ***Site No:*** 15883 ***Tank No | Status:*** 1 | Last Used Before 1974 and Empty, 2 | Last Used Before 1974 and Empty	W	0.06 / 315.90	0	72
10	HIST RISK	Walters L A	11 Cannon Charleston SC	NE	0.06 / 334.45	2	73
11	DRY CLEANERS	Sparkle Cleaners	63 Spring Street Charleston SC	NW	0.09 / 451.72	2	73
11	HIST RISK	Rhodes Serv Sta	63 Spring Charleston SC	NW	0.09 / 451.72	2	74
12	LUST	frederick fields	223 COMING ST CHARLESTON SC 29403 ***Permit (Web):*** UST19614 ***NFA:*** 4/20/2012	NW	0.09 / 458.35	2	74
12	UST	frederick fields	223 COMING ST CHARLESTON SC 29403 ***Site No:*** 19614 ***Tank No | Status:*** 1 | , 2 | , 3 |	NW	0.09 / 458.35	2	75
13	LUST	COMET GAS STATION	207 ST PHILIP ST CHARLESTON SC 29403-5429	NNW	0.09 / 477.33	3	77

Map Key	DB	Company/Site Name	Address	Direction	Distance (mi/ft)	Elev Diff (ft)	Page Number
			Permit (Web): UST14288 ***NFA:*** 11/20/1997				
13	UST	COMET GAS STATION	207 ST PHILIP ST CHARLESTON SC 29403-5429 ***Site No:*** 14288 ***Tank No | Status:*** 3 | Abandoned, 2 | Abandoned, 4 | Abandoned, 1 | Abandoned	NNW	0.09 / 477.33	3	78
14	HIST RISK	Asbell Motor Co	6 Morris Charleston SC	E	0.09 / 485.08	1	81
14	HIST RISK	Lenox Pressing Club	4 Morris Charleston SC	E	0.09 / 485.08	1	81
15	HIST RISK	Model Dry Cleaning Co	533 King Charleston SC	ENE	0.10 / 521.65	1	82
16	DRY CLEANERS	Glamour Cleaners	524 King Street Charleston SC	ENE	0.10 / 527.40	2	82
16	SASPL	GLAMOUR CLEANERS	524 KING ST, CHARLESTON SC 29403-5504 SC	ENE	0.10 / 527.40	2	82
17	BROWNFIELDS	522 KING STREET PROPERTY	522 KING ST, CHARLESTON, SC, 29403, US SC	ENE	0.10 / 542.89	2	82
17	SASPL	522 KING STREET PROPERTY	522 KING ST, CHARLESTON SC 29403 SC	ENE	0.10 / 542.89	2	82
17	VCP	522 KING STREET PROPERTY	522 KING ST CHARLESTON SC 29403	ENE	0.10 / 542.89	2	83
18	LUST	CHARLESTON CITY OF	162 COMING ST CHARLESTON SC 29402-0304 ***Permit (Web):*** UST14356 ***NFA:*** 12/27/2001	SSE	0.10 / 545.53	0	83
18	UST	CHARLESTON CITY OF	162 COMING ST CHARLESTON SC 29402-0304 ***Site No:*** 14356 ***Tank No | Status:*** 1 | Abandoned	SSE	0.10 / 545.53	0	84
19	BROWNFIELDS	583 KING STREET	583 KING ST, CHARLESTON, SC, 294035521, US SC	NNE	0.11 / 568.77	3	85
19	SASPL	583 KING STREET	583 KING ST, CHARLESTON SC 29403-5521 SC	NNE	0.11 / 568.77	3	86

Map Key	DB	Company/Site Name	Address	Direction	Distance (mi/ft)	Elev Diff (ft)	Page Number
19	VCP	583 KING STREET	583 KING ST CHARLESTON SC 29403-5521	NNE	0.11 / 568.77	3	86
20	MRDS	AIRCO ALLOYS	CHARLESTON COUNTY CHARLESTON SC 29403 ***Dep ID:*** 10167400	E	0.12 / 610.78	1	86
21	HIST RISK	HOGG'S GARAGE	95 Redd Charleston SC	ENE	0.12 / 618.27	2	87
21	HIST RISK	BRAKE SERV STA	95 Reid Charleston SC	ENE	0.12 / 618.27	2	87
22	SASPL	KING & SPRING STREETS SITE	544 - 562 KING ST; 23 SPRING ST, CHARLESTON SC 29403 SC	NE	0.12 / 620.70	4	88
22	VCP	KING & SPRING STREETS SITE	544 - 562 KING ST; 23 SPRING ST CHARLESTON SC 29403	NE	0.12 / 620.70	4	89
23	BROWNFIELDS	MORRIS SOKOL PROPERTIES	510 KING ST, CHARLESTON, SC, 29403, US SC	ENE	0.12 / 632.38	2	89
23	SASPL	MORRIS SOKOL PROPERTIES	510 KING ST, CHARLESTON SC 29403 SC	ENE	0.12 / 632.38	2	89
23	VCP	MORRIS SOKOL PROPERTIES	510 KING ST CHARLESTON SC 29403	ENE	0.12 / 632.38	2	89
24	DRY CLEANERS	Freelaines or Rudy's Cleaners	85 1/2 Spring Street Charleston SC	WNW	0.12 / 654.64	1	90
25	LUST	COLLINS ENTERTAINMENT WAREHOUSE	34 RADCLIFFE ST CHARLESTON SC 29403 ***Permit (Web):*** UST18290 ***NFA:*** 6/25/2009	SE	0.13 / 686.84	0	90
25	RCR	18290 - COLLINS ENTERTAINMENT WAREHOUSE	34 RADCLIFFE ST CHARLESTON SC 29403	SE	0.13 / 686.84	0	91

Map Key	DB	Company/Site Name	Address	Direction	Distance (mi/ft)	Elev Diff (ft)	Page Number
25	UST	COLLINS ENTERTAINMENT WAREHOUSE	34 RADCLIFFE ST CHARLESTON SC 29403 ***Site No:*** 18290 ***Tank No | Status:*** 1 | Abandoned	SE	0.13 / 686.84	0	91
26	BROWNFIELDS	KING & SPRING STREETS SITE	544 - 562 KING ST; 23 SPRING ST, CHARLESTON, SC, 29403, US SC	NNE	0.14 / 758.40	4	93
27	BROWNFIELDS	556 KING STREET SITE	556 KING ST, CHARLESTON, SC, 29403-5540, US SC	NNE	0.15 / 804.37	4	93
27	SASPL	556 KING STREET SITE	556 KING ST, CHARLESTON SC 29403-5540 SC	NNE	0.15 / 804.37	4	93
27	VCP	556 KING STREET SITE	556 KING ST CHARLESTON SC 29403-5540	NNE	0.15 / 804.37	4	94
28	LUST	ROGERS ALLEY SITE	RODGERS ALLEY & PHILLIPS ST CHARLESTON SC 29403 ***Permit (Web):*** UST14876 ***NFA:*** 11/14/1995	NNW	0.15 / 807.22	3	94
28	UST	ROGERS ALLEY SITE	RODGERS ALLEY & PHILLIPS ST CHARLESTON SC 29403 ***Site No:*** 14876 ***Tank No | Status:*** 1 | Abandoned, 2 | Abandoned, 3 | Abandoned	NNW	0.15 / 807.22	3	95
29	BROWNFIELDS	CHARLESTON PRESSING CLUB	595 KING ST, CHARLESTON, SC, 29403, US SC	NNE	0.16 / 859.57	4	97
29	SASPL	CHARLESTON PRESSING CLUB	595 KING ST, CHARLESTON SC 29403 SC	NNE	0.16 / 859.57	4	97
30	BROWNFIELDS	HUGHES LUMBER	82 MARY ST, CHARLESTON, SC, 294036214, US SC	ENE	0.16 / 870.46	2	98
30	SASPL	HUGHES LUMBER	82 MARY ST, CHARLESTON SC 29403-6214 SC	ENE	0.16 / 870.46	2	98
30	UST	HUGHES LUMBER & BUILDING SUPPLY CO	82 MARY ST CHARLESTON SC 29403-6214 ***Site No:*** 1664 ***Tank No | Status:*** 1 | Abandoned	ENE	0.16 / 870.46	2	98

Map Key	DB	Company/Site Name	Address	Direction	Distance (mi/ft)	Elev Diff (ft)	Page Number
30	UST	HUGHES LUMBER & BUILDING SUPPLY CO	82 MARY ST CHARLESTON SC 29403-6214 ***Site No:*** 1602 ***Tank No | Status:*** 1 | Abandoned	ENE	0.16 / 870.46	2	99
30	VCP	HUGHES LUMBER	82 MARY ST CHARLESTON SC 29403-6214	ENE	0.16 / 870.46	2	100
31	ALT FUELS	U-Haul	584 King St Charleston SC 29403 ***Station ID:*** 50770	NNE	0.18 / 942.66	4	101
31	DELISTED LST	U HAUL CENTER KING STREET	584 KING ST CHARLESTON SC	NNE	0.18 / 942.66	4	102
31	LUST	U HAUL CENTER KING STREET	584 KING ST CHARLESTON SC 29403-4833 ***Permit (Web):*** UST01421 ***NFA:*** 6/14/1994	NNE	0.18 / 942.66	4	102
31	UST	U HAUL CENTER KING STREET	584 KING ST CHARLESTON SC 29403-4833 ***Site No:*** 1421 ***Tank No | Status:*** 3 | Abandoned, 4 | Abandoned, 5 | Abandoned, 1 | Abandoned, 2 | Abandoned	NNE	0.18 / 942.66	4	103
32	BROWNFIELDS	24 WOOLFE STREET	24 WOOLFE ST, CHARLESTON, SC, 29402, US SC	NE	0.19 / 1,012.02	4	106
32	SASPL	24 WOOLFE STREET	24 WOOLFE ST, CHARLESTON SC 29402 SC	NE	0.19 / 1,012.02	4	106
32	VCP	24 WOOLFE STREET	24 WOOLFE ST CHARLESTON SC 29402	NE	0.19 / 1,012.02	4	106
33	FED BROWNFIELDS	Post and Courier Property II	Rodgers Alley Charleston SC 29403 ***Property ID:*** 172822	N	0.20 / 1,052.67	4	107
34	BROWNFIELDS	441 MEETING STREET SITE	441 MEETING ST, CHARLESTON, SC, 29403, US SC	NE	0.20 / 1,077.78	4	109
34	DRY CLEANERS	Pressing Club Cleaners	441 Meeting Street Charleston SC	NE	0.20 / 1,077.78	4	109
34	RCRA NON GEN	PRESSING CLUB DRY CLEANERS	441 MEETING ST CHARLESTON SC 20403	NE	0.20 / 1,077.78	4	109

Map Key	DB	Company/Site Name	Address	Direction	Distance (mi/ft)	Elev Diff (ft)	Page Number
			***Handler ID	Recycler Activity?:*** SCD981746050 | NO			
34	SASPL	441 MEETING STREET SITE	441 MEETING ST, CHARLESTON SC 29403 SC	NE	0.20 / 1,077.78	4	112
34	VCP	441 MEETING STREET SITE	441 MEETING ST CHARLESTON SC 29403	NE	0.20 / 1,077.78	4	112
35	LUST	ORPHAN EVERREADY CAB COMPANY	425 MEETING ST CHARLESTON SC 29403	ENE	0.21 / 1,099.79	3	112
			Permit (Web): UST16720 ***NFA:*** Not Available				
35	UST	ORPHAN EVERREADY CAB COMPANY	425 MEETING ST CHARLESTON SC 29403	ENE	0.21 / 1,099.79	3	114
			Site No: 16720 ***Tank No | Status:*** 2 | Abandoned, 6 | Abandoned, 1 | Abandoned, 3 | Abandoned, 4 | Abandoned, 5 | Abandoned				
36	ALT FUELS	City of Charleston - Visitor Center Garage	63 Mary St Charleston SC 29403	E	0.21 / 1,101.08	1	117
			Station ID: 45772				
37	BROWNFIELDS	US ARMY CORPS OF ENGINEERS CHARLESTON DISTRICT	431 MEETING ST, CHARLESTON, SC, 29403, US SC	NE	0.21 / 1,127.61	3	119
37	RCRA NON GEN	US ARMY CORP OF ENG CHARL DIST	431 MEETING ST CHARLESTON SC 29403	NE	0.21 / 1,127.61	3	119
			Handler ID | Recycler Activity?: SC0000284125 | NO				
37	SASPL	US ARMY CORPS OF ENGINEERS CHARLESTON DISTRICT	431 MEETING ST, CHARLESTON SC 29403 SC	NE	0.21 / 1,127.61	3	122
37	VCP	US ARMY CORPS OF ENGINEERS CHARLESTON DISTRICT	431 MEETING ST CHARLESTON SC 29403	NE	0.21 / 1,127.61	3	122
38	DRY CLEANERS	SWINTON DRY CLEANERS & LAUNDRY	106 SPRING ST CHARLESTON SC	W	0.22 / 1,150.33	0	123
39	LUST	CONDONS DEPARTMENT STORE	WARREN ST BET ST PHILIP & KING CHARLESTON SC 29401 ***Permit (Web):*** UST17079 ***NFA:*** 7/10/1995	SE	0.23 / 1,198.90	2	123
39	UST	CONDONS DEPARTMENT STORE	WARREN ST BET ST PHILIP & KING CHARLESTON SC 29401	SE	0.23 / 1,198.90	2	124

Map Key	DB	Company/Site Name	Address	Direction	Distance (mi/ft)	Elev Diff (ft)	Page Number
40	ALT FUELS	Visitors Center Garage	63 Mary St. Charleston SC 29403 ***Station ID:*** 333259	E	0.24 / 1,268.68	1	124
41	LUST	james l heyward	224 RUTLEDGE AVE CHARLESTON SC 29403-5349 ***Permit (Web):*** UST19538 ***NFA:*** 12/11/2013	W	0.24 / 1,284.02	0	126
41	UST	james l heyward	224 RUTLEDGE AVE CHARLESTON SC 29403-5349 ***Site No:*** 19538 ***Tank No | Status:*** 1 | , 3 | , 4 | , 2 |	W	0.24 / 1,284.02	0	127
42	BROWNFIELDS	PIGGLY WIGGLY CHARLESTON	445 MEETING ST, CHARLESTON, SC, 29403, US SC	NNE	0.24 / 1,288.12	4	130
42	REMEDIATION	Piggly Wiggly	445 Meeting Street Charleston SC	NNE	0.24 / 1,288.12	4	130
42	SASPL	PIGGLY WIGGLY CHARLESTON	445 MEETING ST, CHARLESTON SC 29403 SC	NNE	0.24 / 1,288.12	4	131
42	VCP	PIGGLY WIGGLY CHARLESTON	445 MEETING ST CHARLESTON SC 29403	NNE	0.24 / 1,288.12	4	131
43	LUST	EQUIPMENT AND STORAGE FACILITY	439 MEETING ST (MEETING/WOLFE) CHARLESTON SC 29402 ***Permit (Web):*** UST01326 ***NFA:*** 9/26/2002	NE	0.25 / 1,317.12	3	131
43	RCR	01326 - EQUIPMENT AND STORAGE FACILITY	439 MEETING ST (MEETING/WOLFE) CHARLESTON SC 29402	NE	0.25 / 1,317.12	3	132
43	UST	EQUIPMENT AND STORAGE FACILITY	439 MEETING ST (MEETING/WOLFE) CHARLESTON SC 29402 ***Site No:*** 1326 ***Tank No | Status:*** 1 | Abandoned	NE	0.25 / 1,317.12	3	133
44	LUST	WYNDHAM 66	420 MEETING ST & REID ST CHARLESTON SC 29403 ***Permit (Web):*** UST01627 ***NFA:*** 9/10/2012	ENE	0.25 / 1,321.32	2	134
45	BROWNFIELDS	ENTERPRISE RENT-A-CAR	396 MEETING ST, CHARLESTON, SC, 29403, US SC	ENE	0.25 / 1,327.71	0	135

Map Key	DB	Company/Site Name	Address	Direction	Distance (mi/ft)	Elev Diff (ft)	Page Number
45	SASPL	ENTERPRISE RENT-A-CAR	396 MEETING ST, CHARLESTON SC 29403 SC	ENE	0.25 / 1,327.71	0	135
45	VCP	ENTERPRISE RENT-A-CAR	396 MEETING ST CHARLESTON SC 29403	ENE	0.25 / 1,327.71	0	136
46	DELISTED LST	382 MEETING ST	382 MEETING ST CHARLESTON SC	E	0.27 / 1,406.53	1	136
46	DELISTED LST	382 MEETING ST	382 MEETING ST CHARLESTON SC	E	0.27 / 1,406.53	1	137
46	DELISTED LST	382 MEETING ST	382 MEETING ST CHARLESTON SC	E	0.27 / 1,406.53	1	137
47	LUST	CONDONS DEPT STORE	KING & WARREN ST CHARLESTON SC 29401 ***Permit (Web):*** UST17958 ***NFA:*** 6/7/1999	ESE	0.28 / 1,464.68	3	138
48	DELISTED LST	KELLY HOUSE	106 ST PHILIP ST CHARSLESTON SC	SE	0.28 / 1,469.12	3	139
49	LUST	HAYNES EXXON	102 CANNON ST CHARLESTON SC 29403 ***Permit (Web):*** UST17121 ***NFA:*** 11/8/2006, 6/7/2005	WSW	0.28 / 1,470.02	0	139
50	LUST	CHARLESTON WATER SYSTEM	103 ST PHILIP ST CHARLESTON SC 29403 ***Permit (Web):*** UST01496 ***NFA:*** Not Available	SE	0.28 / 1,473.67	2	141
51	LUST	LINE STREET PROPERTY	80 LINE ST CHARLESTON SC 29403 ***Permit (Web):*** UST19780 ***NFA:*** 3/28/2016	NNW	0.29 / 1,545.33	1	143
52	LUST	VISITOR RECEPTION CENTER	369 MEETING ST CHARLESTON SC 29401 ***Permit (Web):*** UST14635 ***NFA:*** 1/5/2000	E	0.29 / 1,552.59	2	144
53	DELISTED LST	134 LINE STREET PROPERTY	134 LINE ST CHARLESTON SC	WNW	0.30 / 1,566.49	0	145
54	FED BROWNFIELDS	Post & Courier Property	Columbus & Meeting Streets Charleston SC 29403 ***Property ID:*** 158121	NNE	0.30 / 1,591.42	2	146

Map Key	DB	Company/Site Name	Address	Direction	Distance (mi/ft)	Elev Diff (ft)	Page Number
55	SASPL	POST & COURIER PROPERTY	461 MEETING ST, CHARLESTON SC 29403-5524 SC	NNE	0.31 / 1,653.74	2	149
56	LUST	SPRING STREET SERVICE STATION	125 SPRING ST CHARLESTON SC 29403-5223 ***Permit (Web):*** UST14321 ***NFA:*** 6/1/2010	W	0.32 / 1,672.05	0	149
57	FED BROWNFIELDS	Oil City Garage	134 Line Street Charleston SC ***Property ID:*** 11847	NW	0.32 / 1,679.22	0	151
58	DELISTED LST	CAMDEN EXCHANGE PARKING	KING & HUSTON ST S CHARLESTON SC	ESE	0.33 / 1,726.95	5	153
58	DELISTED LST	CAMDEN EXCHANGE PARKING	KING & HUSTON ST S CHARLESTON SC	ESE	0.33 / 1,726.95	5	154
59	BROWNFIELDS	LIMBUS RELO	54 LINE ST, CHARLESTON, SC, 29403, US SC	N	0.33 / 1,768.22	2	155
59	DELISTED LST	54 LINE ST	54 LINE ST CHARLESTON SC	N	0.33 / 1,768.22	2	155
59	SASPL	LIMBUS RELO	54 LINE ST, CHARLESTON SC 29403 SC	N	0.33 / 1,768.22	2	156
59	VCP	LIMBUS RELO	54 LINE ST CHARLESTON SC 29403	N	0.33 / 1,768.22	2	156
60	DELISTED LST	483 MEETING STREET	483 MEETING ST CHARLESTON SC	NNE	0.34 / 1,785.19	1	156
60	DELISTED LST	483 MEETING STREET	483 MEETING ST CHARLESTON SC	NNE	0.34 / 1,785.19	1	157
61	LUST	COOPER RIVER BRIDGE REPLACEMENT PROJECT	CORNER OF SHEPHERD AND KING ST CHARLESTON SC 29928 ***Permit (Web):*** UST18905 ***NFA:*** 8/24/2010	NNW	0.34 / 1,797.21	1	158
62	LUST	MELVINS TEXACO	131 SPRING ST CHARLESTON SC 29403-5223	W	0.34 / 1,812.59	0	159

Map Key	DB	Company/Site Name	Address	Direction	Distance (mi/ft)	Elev Diff (ft)	Page Number
			Permit (Web): UST11042 ***NFA:*** 10/19/2011				
62	RCR	11042 - MELVINS TEXACO	131 SPRING ST CHARLESTON SC 294035223	W	0.34 / 1,812.59	0	160
63	BROWNFIELDS	AAA STORAGE	44 LINE ST, CHARLESTON, SC, 29403, US SC	N	0.36 / 1,889.51	1	161
63	DELISTED LST	44 LINE STREET PROPERTY	44 LINE ST CHARLESTON SC	N	0.36 / 1,889.51	1	161
63	SASPL	AAA STORAGE	44 LINE ST, CHARLESTON SC 29403 SC	N	0.36 / 1,889.51	1	162
63	VCP	AAA STORAGE	44 LINE ST CHARLESTON SC 29403	N	0.36 / 1,889.51	1	162
64	DELISTED LST	BELLSOUTH TELECOMMUNICATIONS INC	180 CALHOUN ST CHARLESTON SC	SSE	0.36 / 1,904.54	0	162
64	LUST	BELLSOUTH TELECOMMUNICATIONS INC	180 CALHOUN ST CHARLESTON SC 29401 ***Permit (Web):*** UST12020 ***NFA:*** 3/15/1993	SSE	0.36 / 1,904.54	0	163
65	LUST	BENNETTS EXXON 4-6041	478 MEETING ST CHARLESTON SC 29403-4831 ***Permit (Web):*** UST01333 ***NFA:*** 4/19/2005	NNE	0.37 / 1,975.13	1	164
65	RCR	01333 - BENNETTS EXXON 4-6041	478 MEETING ST CHARLESTON SC 294034831	NNE	0.37 / 1,975.13	1	165
66	LUST	FERGUSON FULGHUM INC	652 KING ST CHARLESTON SC 29403-4898 ***Permit (Web):*** UST01308 ***NFA:*** 5/5/1995, 11/19/2014	NNW	0.38 / 1,986.92	1	165
67	LUST	J HENRY STUHR INC	232 CALHOUN ST CHARLESTON SC 29401-1367 ***Permit (Web):*** UST01436 ***NFA:*** 12/2/2009	S	0.38 / 2,003.46	-2	167
68	DELISTED LST	ST FRANCIS XAVIER HOSPITAL	RUTLEDGE ST CHARLESTON SC	SSW	0.38 / 2,006.90	-2	168

Map Key	DB	Company/Site Name	Address	Direction	Distance (mi/ft)	Elev Diff (ft)	Page Number
68	LUST	MEDICAL UNIVERSITY OF SC RUTLEDGE TOWERS	135 RUTLEDGE AVE CHARLESTON SC 29401 ***Permit (Web):*** UST01640 ***NFA:*** 6/22/2000, 7/3/2006, 2/19/2008, 1/10/2000	SSW	0.38 / 2,006.90	-2	169
69	PFAS IND	MEDICAL UNIVERSITY OF SOUTH CAROLINA (MUSC)	CHARLESTON SC	SW	0.38 / 2,023.57	-1	172
70	PFAS E	Medical University Of Sc	Charleston SC	SW	0.39 / 2,034.03	-1	173
71	LUST	COLLEGE OF CHARLESTON	160 CALHOUN ST CHARLESTON SC 29424 ***Permit (Web):*** UST17233 ***NFA:*** 1/26/1999	SE	0.39 / 2,067.51	2	173
72	DELISTED LST	CHURCHES CHICKEN	492 MEETING ST N CHARLESTON SC	NNE	0.39 / 2,085.04	0	174
72	PCBT	Not Provided	492 Meeting St Charleston SC 29403	NNE	0.39 / 2,085.04	0	175
73	BROWNFIELDS	CHARLESTON LDF	ASHLEY RIVER & US 17, CHARLESTON, SC, 29402, US SC	W	0.40 / 2,085.93	-1	175
74	LUST	SCHWARTZ EXXON 41159	73 ST PHILLIPS CHARLESTON SC 29403-6112 ***Permit (Web):*** UST01334 ***NFA:*** 11/26/2003	SE	0.40 / 2,101.43	0	176
74	RCR	01334 - SCHWARTZ EXXON 41159	73 ST PHILLIPS CHARLESTON SC 294036112	SE	0.40 / 2,101.43	0	177
75	PCB	MEDICAL UNIVERSITY OF SC	171 ASHLEY AVE CHARLESTON SC 29425 ***Site ID:*** SCD069316271	SW	0.40 / 2,114.41	-1	177
75	RCRA CONTROLS	MEDICAL UNIVERSITY OF SC	171 ASHLEY AVE CHARLESTON SC 29425 ***Handler ID | Recycler Activity?:*** SCD069316271 | YES	SW	0.40 / 2,114.41	-1	178
75	RCRA CORRACTS	MEDICAL UNIVERSITY OF SC	171 ASHLEY AVE CHARLESTON SC 29425 ***Handler ID | Recycler Activity?:*** SCD069316271 | YES	SW	0.40 / 2,114.41	-1	265
75	RCRA TSD	MEDICAL UNIVERSITY OF SC	171 ASHLEY AVE CHARLESTON SC 29425	SW	0.40 / 2,114.41	-1	355

Map Key	DB	Company/Site Name	Address	Direction	Distance (mi/ft)	Elev Diff (ft)	Page Number
			***Handler ID	Recycler Activity?:*** SCD069316271 | YES			
76	LUST	RUTLEDGE DORM	COMING & CALHOUN CHARLESTON SC 29424 ***Permit (Web):*** UST17234 ***NFA:*** 9/21/1998	SSE	0.40 / 2,118.23	0	442
77	LUST	CIRCLE K 2721520	246 CALHOUN ST CHARLESTON SC 29401-1723 ***Permit (Web):*** UST01331 ***NFA:*** 8/2/2000, 11/8/2001	SSW	0.41 / 2,174.42	-2	443
77	RCR	01331 - CIRCLE K 2721520	246 CALHOUN ST CHARLESTON SC 294011723	SSW	0.41 / 2,174.42	-2	444
78	VCP	NORFOLK RAIL ROW - THE LOW LINE	MT PLEASANT ST CHARLESTON SC 29403	N	0.43 / 2,262.44	0	444
79	LUST	RESEARCH BLDG	30 SABIN ST CHARLESTON SC 29403 ***Permit (Web):*** UST15455 ***NFA:*** 7/24/2003, 7/12/1999	SSW	0.43 / 2,281.74	-2	445
80	PCBT	Not Provided	30 Bee St Charleston SC 29403	WSW	0.44 / 2,297.97	-1	447
81	DELISTED LST	SIMONS CENTER FOR THE ARTS	54 ST PHILLIP ST CHARLESTON SC	SE	0.45 / 2,351.24	0	447
82	DELISTED LST	RIVERS FEDERAL BUILDING	334 MEETING ST CHARLESTON SC	ESE	0.45 / 2,354.10	0	448
82	DELISTED LST	MENDEL RIVERS FEDERAL BUILDING	334 MEETING ST CHARLESTON SC	ESE	0.45 / 2,354.10	0	449
83	DELISTED LST	BETHEL UNITED METHO	51 PITT ST CHARLESTON SC	SSE	0.45 / 2,360.33	0	449
83	DELISTED LST	BETHEL UNITED METHODIST CHURCH	51 PITT ST CHARLESTON SC	SSE	0.45 / 2,360.33	0	450
84	FED BROWNFIELDS	Hanover Property	62 Hanover Street Charleston SC 29403 ***Property ID:*** 171224	NE	0.46 / 2,433.21	-1	451
85	LUST	JENNINGS SERVICE CENTER	144 CANNON ST CHARLESTON SC 29403	WSW	0.47 / 2,455.36	-1	454

Map Key	DB	Company/Site Name	Address	Direction	Distance (mi/ft)	Elev Diff (ft)	Page Number
			Permit (Web): UST14311 ***NFA:*** 7/27/2017				
86	LUST	FORMER OLD SERVICE STATION	512 MEETING ST CHARLESTON SC 29403-5070 ***Permit (Web):*** UST19019 ***NFA:*** 8/8/2008	N	0.47 / 2,482.74	-1	455
87	LUST	WESTEND DAIRY	98 PRESIDENT ST CHARLESTON SC 29403-5724 ***Permit (Web):*** UST15225 ***NFA:*** 1/21/1994	WSW	0.47 / 2,506.96	-1	457
88	BROWNFIELDS	OLD SOUTH CARRIAGE COMPANY	517 MEETING ST, CHARLESTON, SC, 294035018, US SC	N	0.48 / 2,513.75	-1	458
88	SASPL	OLD SOUTH CARRIAGE COMPANY	517 MEETING ST, CHARLESTON SC 29403-5018 SC	N	0.48 / 2,513.75	-1	458
88	VCP	OLD SOUTH CARRIAGE COMPANY	517 MEETING ST CHARLESTON SC 29403-5018	N	0.48 / 2,513.75	-1	458
89	BROWNFIELDS	JENNINGS SERVICE CENTER	146 CANNON ST, CHARLESTON, SC, 29403, US SC	WSW	0.48 / 2,525.19	-1	458
89	SASPL	JENNINGS SERVICE CENTER	146 CANNON ST, CHARLESTON SC 29403 SC	WSW	0.48 / 2,525.19	-1	459
89	VCP	JENNINGS SERVICE CENTER	146 CANNON ST CHARLESTON SC 29403	WSW	0.48 / 2,525.19	-1	459
90	BROWNFIELDS	NORFOLK SOUTHERN - LL WEST	5O LINE ST, CHARLESTON, SC, 29403, US SC	NNE	0.48 / 2,549.64	-1	459
90	SASPL	NORFOLK SOUTHERN - LL WEST	5O LINE ST, CHARLESTON SC 29403 SC	NNE	0.48 / 2,549.64	-1	460
90	VCP	NORFOLK SOUTHERN - LL WEST	5O LINE ST CHARLESTON SC 29403	NNE	0.48 / 2,549.64	-1	460
91	SASPL	OLD COOPER RIVER BRIDGE NASSAU SITE	92 COOPER ST & 168 NASSAU ST, CHARLESTON SC 29403 SC	NNE	0.49 / 2,604.84	-1	460

Map Key	DB	Company/Site Name	Address	Direction	Distance (mi/ft)	Elev Diff (ft)	Page Number
92	BROWNFIELDS	OLD COOPER RIVER BRIDGE DOT RIGHT-OF-WAY	MEETING AND LEE ST S, CHARLESTON, SC, 29403, US SC	N	0.50 / 2,626.70	0	460
92	SASPL	OLD COOPER RIVER BRIDGE DOT RIGHT-OF-WAY	MEETING AND LEE ST S, CHARLESTON SC 29403 SC	N	0.50 / 2,626.70	0	461
92	VCP	OLD COOPER RIVER BRIDGE DOT RIGHT-OF-WAY	MEETING AND LEE ST S CHARLESTON SC 29403	N	0.50 / 2,626.70	0	461
93	DELISTED LST	HWY 17 & PRESIDENT ST	HWY 17 & PRESIDENT NORMAN & KR CHARLESTON SC	W	0.50 / 2,642.51	-2	461
94	SUPERFUND ROD	CALHOUN PARK AREA	CALHOUN AT CONCORD STREET CHARLESTON SC 2940	E	0.85 / 4,476.22	-8	462
95	FUDS	C-TON NAV IND RES SYAR	CHARLESTON SC ***FUDS Property No:*** I04SC0811	E	0.89 / 4,708.36	-8	463
96	FUDS	CHARLESTON MINECRAFT	CHARLESTON SC ***FUDS Property No:*** I04SC0812	SW	0.91 / 4,789.21	-9	464

Executive Summary: Summary by Data Source

Standard

Federal

RCRA CORRACTS - RCRA CORRACTS-Corrective Action

A search of the RCRA CORRACTS database, dated Nov 30, 2025 has found that there are 1 RCRA CORRACTS site(s) within approximately 1.00miles of the project property.

Lower Elevation	Address	Direction	Distance (mi/ft)	Map Key
MEDICAL UNIVERSITY OF SC	171 ASHLEY AVE CHARLESTON SC 29425	SW	0.40 / 2,114.41	75
	***Handler ID | Recycler Activity?**: SCD069316271 | YES*			

RCRA TSD - RCRA non-CORRACTS TSD Facilities

A search of the RCRA TSD database, dated Nov 30, 2025 has found that there are 1 RCRA TSD site(s) within approximately 0.50miles of the project property.

Lower Elevation	Address	Direction	Distance (mi/ft)	Map Key
MEDICAL UNIVERSITY OF SC	171 ASHLEY AVE CHARLESTON SC 29425	SW	0.40 / 2,114.41	75
	***Handler ID | Recycler Activity?**: SCD069316271 | YES*			

RCRA NON GEN - RCRA Non-Generators

A search of the RCRA NON GEN database, dated Nov 30, 2025 has found that there are 3 RCRA NON GEN site(s) within approximately 0.25miles of the project property.

Equal/Higher Elevation	Address	Direction	Distance (mi/ft)	Map Key
LOVES AMOCO SITE FORMER	40 CANNON ST CHARLESTON SC 29401	WNW	0.04 / 195.43	6
	***Handler ID | Recycler Activity?**: SCR000766634 | NO*			
PRESSING CLUB DRY CLEANERS	441 MEETING ST CHARLESTON SC 20403	NE	0.20 / 1,077.78	34
	***Handler ID | Recycler Activity?**: SCD981746050 | NO*			
US ARMY CORP OF ENG CHARL DIST	431 MEETING ST CHARLESTON SC 29403	NE	0.21 / 1,127.61	37
	***Handler ID | Recycler Activity?**: SC0000284125 | NO*			

RCRA CONTROLS - RCRA Sites with Controls

A search of the RCRA CONTROLS database, dated Nov 30, 2025 has found that there are 1 RCRA CONTROLS site(s) within approximately 0.50miles of the project property.

Lower Elevation	Address	Direction	Distance (mi/ft)	Map Key
MEDICAL UNIVERSITY OF SC	171 ASHLEY AVE CHARLESTON SC 29425	SW	0.40 / 2,114.41	75
	Handler ID* | *Recycler Activity?: *SCD069316271* | *YES*			

FED BROWNFIELDS - The Assessment, Cleanup and Redevelopment Exchange System (ACRES) Brownfield Database

A search of the FED BROWNFIELDS database, dated Sep 8, 2025 has found that there are 4 FED BROWNFIELDS site(s) within approximately 0.50miles of the project property.

Equal/Higher Elevation	Address	Direction	Distance (mi/ft)	Map Key
Post and Courier Property II	Rodgers Alley Charleston SC 29403	N	0.20 / 1,052.67	33
	Property ID: *172822*			
Post & Courier Property	Columbus & Meeting Streets Charleston SC 29403	NNE	0.30 / 1,591.42	54
	Property ID: *158121*			
Oil City Garage	134 Line Street Charleston SC	NW	0.32 / 1,679.22	57
	Property ID: *11847*			

Lower Elevation	Address	Direction	Distance (mi/ft)	Map Key
Hanover Property	62 Hanover Street Charleston SC 29403	NE	0.46 / 2,433.21	84
	Property ID: *171224*			

SUPERFUND ROD - Superfund Decision Documents

A search of the SUPERFUND ROD database, dated Jan 30, 2026 has found that there are 1 SUPERFUND ROD site(s) within approximately 1.00miles of the project property.

Lower Elevation	Address	Direction	Distance (mi/ft)	Map Key
CALHOUN PARK AREA	CALHOUN AT CONCORD STREET CHARLESTON SC 2940	E	0.85 / 4,476.22	94

State

REMEDIATION - State Remediation Projects

A search of the REMEDIATION database, dated Mar 5, 2026 has found that there are 1 REMEDIATION site(s) within approximately 1.00miles of the project property.

Equal/Higher Elevation	Address	Direction	Distance (mi/ft)	Map Key
Piggly Wiggly	445 Meeting Street Charleston SC	NNE	0.24 / 1,288.12	42

SASPL - Site Assessment Section Project List

A search of the SASPL database, dated Aug 14, 2024 has found that there are 21 SASPL site(s) within approximately 0.50miles of the project property.

Equal/Higher Elevation	Address	Direction	Distance (mi/ft)	Map Key
GLAMOUR CLEANERS	524 KING ST, CHARLESTON SC 29403-5504 SC	ENE	0.10 / 527.40	16
522 KING STREET PROPERTY	522 KING ST, CHARLESTON SC 29403 SC	ENE	0.10 / 542.89	17
583 KING STREET	583 KING ST, CHARLESTON SC 29403-5521 SC	NNE	0.11 / 568.77	19
KING & SPRING STREETS SITE	544 - 562 KING ST; 23 SPRING ST, CHARLESTON SC 29403 SC	NE	0.12 / 620.70	22
MORRIS SOKOL PROPERTIES	510 KING ST, CHARLESTON SC 29403 SC	ENE	0.12 / 632.38	23
556 KING STREET SITE	556 KING ST, CHARLESTON SC 29403-5540 SC	NNE	0.15 / 804.37	27
CHARLESTON PRESSING CLUB	595 KING ST, CHARLESTON SC 29403 SC	NNE	0.16 / 859.57	29
HUGHES LUMBER	82 MARY ST, CHARLESTON SC 29403-6214 SC	ENE	0.16 / 870.46	30
24 WOOLFE STREET	24 WOOLFE ST, CHARLESTON SC 29402 SC	NE	0.19 / 1,012.02	32
441 MEETING STREET SITE	441 MEETING ST, CHARLESTON SC 29403 SC	NE	0.20 / 1,077.78	34
US ARMY CORPS OF ENGINEERS CHARLESTON DISTRICT	431 MEETING ST, CHARLESTON SC 29403 SC	NE	0.21 / 1,127.61	37
PIGGLY WIGGLY CHARLESTON	445 MEETING ST, CHARLESTON SC 29403 SC	NNE	0.24 / 1,288.12	42

Equal/Higher Elevation	Address	Direction	Distance (mi/ft)	Map Key
ENTERPRISE RENT-A-CAR	396 MEETING ST, CHARLESTON SC 29403 SC	ENE	0.25 / 1,327.71	45
POST & COURIER PROPERTY	461 MEETING ST, CHARLESTON SC 29403-5524 SC	NNE	0.31 / 1,653.74	55
LIMBUS RELO	54 LINE ST, CHARLESTON SC 29403 SC	N	0.33 / 1,768.22	59
AAA STORAGE	44 LINE ST, CHARLESTON SC 29403 SC	N	0.36 / 1,889.51	63
OLD COOPER RIVER BRIDGE DOT RIGHT-OF-WAY	MEETING AND LEE ST S, CHARLESTON SC 29403 SC	N	0.50 / 2,626.70	92

Lower Elevation	Address	Direction	Distance (mi/ft)	Map Key
OLD SOUTH CARRIAGE COMPANY	517 MEETING ST, CHARLESTON SC 29403-5018 SC	N	0.48 / 2,513.75	88
JENNINGS SERVICE CENTER	146 CANNON ST, CHARLESTON SC 29403 SC	WSW	0.48 / 2,525.19	89
NORFOLK SOUTHERN - LL WEST	5O LINE ST, CHARLESTON SC 29403 SC	NNE	0.48 / 2,549.64	90
OLD COOPER RIVER BRIDGE NASSAU SITE	92 COOPER ST & 168 NASSAU ST, CHARLESTON SC 29403 SC	NNE	0.49 / 2,604.84	91

LUST - Leaking Underground Storage Tank List

A search of the LUST database, dated Aug 28, 2025 has found that there are 36 LUST site(s) within approximately 0.50miles of the project property.

Equal/Higher Elevation	Address	Direction	Distance (mi/ft)	Map Key
LOVES AMOCO SERVICE STATION	40 CANNON ST AT COMING ST CHARLESTON SC 29403 ***Permit (Web)**: UST01597* ***NFA**: 9/23/2008*	WNW	0.04 / 195.43	6

Equal/Higher Elevation	Address	Direction	Distance (mi/ft)	Map Key
FORMER ARCO STATION	20 CANNON ST CHARLESTON SC 29403-5431 ***Permit (Web)**: UST15188* ***NFA**: 8/24/2000*	N	0.05 / 253.11	8
FORMER CAROLINA SERVICE STATION	55 CANNON ST CHARLESTON SC 29403-6046 ***Permit (Web)**: UST15883* ***NFA**: 7/19/2000*	W	0.06 / 315.90	9
frederick fields	223 COMING ST CHARLESTON SC 29403 ***Permit (Web)**: UST19614* ***NFA**: 4/20/2012*	NW	0.09 / 458.35	12
COMET GAS STATION	207 ST PHILIP ST CHARLESTON SC 29403-5429 ***Permit (Web)**: UST14288* ***NFA**: 11/20/1997*	NNW	0.09 / 477.33	13
CHARLESTON CITY OF	162 COMING ST CHARLESTON SC 29402-0304 ***Permit (Web)**: UST14356* ***NFA**: 12/27/2001*	SSE	0.10 / 545.53	18
COLLINS ENTERTAINMENT WAREHOUSE	34 RADCLIFFE ST CHARLESTON SC 29403 ***Permit (Web)**: UST18290* ***NFA**: 6/25/2009*	SE	0.13 / 686.84	25
ROGERS ALLEY SITE	RODGERS ALLEY & PHILLIPS ST CHARLESTON SC 29403 ***Permit (Web)**: UST14876* ***NFA**: 11/14/1995*	NNW	0.15 / 807.22	28
U HAUL CENTER KING STREET	584 KING ST CHARLESTON SC 29403-4833 ***Permit (Web)**: UST01421* ***NFA**: 6/14/1994*	NNE	0.18 / 942.66	31
ORPHAN EVERREADY CAB COMPANY	425 MEETING ST CHARLESTON SC 29403 ***Permit (Web)**: UST16720* ***NFA**: Not Available*	ENE	0.21 / 1,099.79	35
CONDONS DEPARTMENT STORE	WARREN ST BET ST PHILIP & KING CHARLESTON SC 29401 ***Permit (Web)**: UST17079* ***NFA**: 7/10/1995*	SE	0.23 / 1,198.90	39
james l heyward	224 RUTLEDGE AVE CHARLESTON SC 29403-5349 ***Permit (Web)**: UST19538* ***NFA**: 12/11/2013*	W	0.24 / 1,284.02	41
EQUIPMENT AND STORAGE FACILITY	439 MEETING ST (MEETING/WOLFE) CHARLESTON SC 29402 ***Permit (Web)**: UST01326* ***NFA**: 9/26/2002*	NE	0.25 / 1,317.12	43

Equal/Higher Elevation	Address	Direction	Distance (mi/ft)	Map Key
WYNDHAM 66	420 MEETING ST & REID ST CHARLESTON SC 29403 ***Permit (Web)**: UST01627* ***NFA**: 9/10/2012*	ENE	0.25 / 1,321.32	44
CONDONS DEPT STORE	KING & WARREN ST CHARLESTON SC 29401 ***Permit (Web)**: UST17958* ***NFA**: 6/7/1999*	ESE	0.28 / 1,464.68	47
HAYNES EXXON	102 CANNON ST CHARLESTON SC 29403 ***Permit (Web)**: UST17121* ***NFA**: 11/8/2006, 6/7/2005*	WSW	0.28 / 1,470.02	49
CHARLESTON WATER SYSTEM	103 ST PHILIP ST CHARLESTON SC 29403 ***Permit (Web)**: UST01496* ***NFA**: Not Available*	SE	0.28 / 1,473.67	50
LINE STREET PROPERTY	80 LINE ST CHARLESTON SC 29403 ***Permit (Web)**: UST19780* ***NFA**: 3/28/2016*	NNW	0.29 / 1,545.33	51
VISITOR RECEPTION CENTER	369 MEETING ST CHARLESTON SC 29401 ***Permit (Web)**: UST14635* ***NFA**: 1/5/2000*	E	0.29 / 1,552.59	52
SPRING STREET SERVICE STATION	125 SPRING ST CHARLESTON SC 29403-5223 ***Permit (Web)**: UST14321* ***NFA**: 6/1/2010*	W	0.32 / 1,672.05	56
COOPER RIVER BRIDGE REPLACEMENT PROJECT	CORNER OF SHEPHERD AND KING ST CHARLESTON SC 29928 ***Permit (Web)**: UST18905* ***NFA**: 8/24/2010*	NNW	0.34 / 1,797.21	61
MELVINS TEXACO	131 SPRING ST CHARLESTON SC 29403-5223 ***Permit (Web)**: UST11042* ***NFA**: 10/19/2011*	W	0.34 / 1,812.59	62
BELLSOUTH TELECOMMUNICATIONS INC	180 CALHOUN ST CHARLESTON SC 29401 ***Permit (Web)**: UST12020* ***NFA**: 3/15/1993*	SSE	0.36 / 1,904.54	64
BENNETTS EXXON 4-6041	478 MEETING ST CHARLESTON SC 29403-4831 ***Permit (Web)**: UST01333* ***NFA**: 4/19/2005*	NNE	0.37 / 1,975.13	65
FERGUSON FULGHUM INC	652 KING ST CHARLESTON SC 29403-4898	NNW	0.38 / 1,986.92	66

Equal/Higher Elevation	Address	Direction	Distance (mi/ft)	Map Key
	***Permit (Web)**: UST01308* ***NFA**: 5/5/1995, 11/19/2014*			
COLLEGE OF CHARLESTON	160 CALHOUN ST CHARLESTON SC 29424	SE	0.39 / 2,067.51	71
	***Permit (Web)**: UST17233* ***NFA**: 1/26/1999*			
SCHWARTZ EXXON 41159	73 ST PHILLIPS CHARLESTON SC 29403-6112	SE	0.40 / 2,101.43	74
	***Permit (Web)**: UST01334* ***NFA**: 11/26/2003*			
RUTLEDGE DORM	COMING & CALHOUN CHARLESTON SC 29424	SSE	0.40 / 2,118.23	76
	***Permit (Web)**: UST17234* ***NFA**: 9/21/1998*			

Lower Elevation	Address	Direction	Distance (mi/ft)	Map Key
FORMER SERVICE STATION	COMING & MORRIS ST CHARLESTON SC 29403	S	0.03 / 178.54	5
	***Permit (Web)**: UST15847* ***NFA**: 11/20/1995*			
J HENRY STUHR INC	232 CALHOUN ST CHARLESTON SC 29401-1367	S	0.38 / 2,003.46	67
	***Permit (Web)**: UST01436* ***NFA**: 12/2/2009*			
MEDICAL UNIVERSITY OF SC RUTLEDGE TOWERS	135 RUTLEDGE AVE CHARLESTON SC 29401	SSW	0.38 / 2,006.90	68
	***Permit (Web)**: UST01640* ***NFA**: 6/22/2000, 7/3/2006, 2/19/2008, 1/10/2000*			
CIRCLE K 2721520	246 CALHOUN ST CHARLESTON SC 29401-1723	SSW	0.41 / 2,174.42	77
	***Permit (Web)**: UST01331* ***NFA**: 8/2/2000, 11/8/2001*			
RESEARCH BLDG	30 SABIN ST CHARLESTON SC 29403	SSW	0.43 / 2,281.74	79
	***Permit (Web)**: UST15455* ***NFA**: 7/24/2003, 7/12/1999*			
JENNINGS SERVICE CENTER	144 CANNON ST CHARLESTON SC 29403	WSW	0.47 / 2,455.36	85
	***Permit (Web)**: UST14311* ***NFA**: 7/27/2017*			
FORMER OLD SERVICE STATION	512 MEETING ST CHARLESTON SC 29403-5070	N	0.47 / 2,482.74	86
	***Permit (Web)**: UST19019* ***NFA**: 8/8/2008*			
WESTEND DAIRY	98 PRESIDENT ST CHARLESTON SC 29403-5724	WSW	0.47 / 2,506.96	87
	***Permit (Web)**: UST15225* ***NFA**: 1/21/1994*			

DELISTED LST - Delisted Leaking Storage Tanks

A search of the DELISTED LST database, dated Dec 23, 2025 has found that there are 22 DELISTED LST site(s) within approximately 0.50miles of the project property.

Equal/Higher Elevation	Address	Direction	Distance (mi/ft)	Map Key
COMING ST	200 COMING ST CHARLESTON SC	WNW	0.00 / 0.00	1
U HAUL CENTER KING STREET	584 KING ST CHARLESTON SC	NNE	0.18 / 942.66	31
382 MEETING ST	382 MEETING ST CHARLESTON SC	E	0.27 / 1,406.53	46
382 MEETING ST	382 MEETING ST CHARLESTON SC	E	0.27 / 1,406.53	46
382 MEETING ST	382 MEETING ST CHARLESTON SC	E	0.27 / 1,406.53	46
KELLY HOUSE	106 ST PHILIP ST CHARSLESTON SC	SE	0.28 / 1,469.12	48
134 LINE STREET PROPERTY	134 LINE ST CHARLESTON SC	WNW	0.30 / 1,566.49	53
CAMDEN EXCHANGE PARKING	KING & HUSTON ST S CHARLESTON SC	ESE	0.33 / 1,726.95	58
CAMDEN EXCHANGE PARKING	KING & HUSTON ST S CHARLESTON SC	ESE	0.33 / 1,726.95	58
54 LINE ST	54 LINE ST CHARLESTON SC	N	0.33 / 1,768.22	59
483 MEETING STREET	483 MEETING ST CHARLESTON SC	NNE	0.34 / 1,785.19	60
483 MEETING STREET	483 MEETING ST CHARLESTON SC	NNE	0.34 / 1,785.19	60

Equal/Higher Elevation	Address	Direction	Distance (mi/ft)	Map Key
44 LINE STREET PROPERTY	44 LINE ST CHARLESTON SC	N	0.36 / 1,889.51	63
BELLSOUTH TELECOMMUNICATIONS INC	180 CALHOUN ST CHARLESTON SC	SSE	0.36 / 1,904.54	64
CHURCHES CHICKEN	492 MEETING ST N CHARLESTON SC	NNE	0.39 / 2,085.04	72
SIMONS CENTER FOR THE ARTS	54 ST PHILLIP ST CHARLESTON SC	SE	0.45 / 2,351.24	81
RIVERS FEDERAL BUILDING	334 MEETING ST CHARLESTON SC	ESE	0.45 / 2,354.10	82
MENDEL RIVERS FEDERAL BUILDING	334 MEETING ST CHARLESTON SC	ESE	0.45 / 2,354.10	82
BETHEL UNITED METHO	51 PITT ST CHARLESTON SC	SSE	0.45 / 2,360.33	83
BETHEL UNITED METHODIST CHURCH	51 PITT ST CHARLESTON SC	SSE	0.45 / 2,360.33	83

Lower Elevation	Address	Direction	Distance (mi/ft)	Map Key
ST FRANCIS XAVIER HOSPITAL	RUTLEDGE ST CHARLESTON SC	SSW	0.38 / 2,006.90	68
HWY 17 & PRESIDENT ST	HWY 17 & PRESIDENT NORMAN & KR CHARLESTON SC	W	0.50 / 2,642.51	93

UST - Underground Storage Tank List

A search of the UST database, dated Sep 18, 2025 has found that there are 17 UST site(s) within approximately 0.25miles of the project property.

Equal/Higher Elevation	Address	Direction	Distance (mi/ft)	Map Key
LOVES AMOCO SERVICE STATION	40 CANNON ST AT COMING ST CHARLESTON SC 29403	WNW	0.04 / 195.43	6

***Site No**: 1597*
***Tank No | Status**: 4 | Abandoned, 1 | Abandoned, 2 | Abandoned, 8 | Abandoned, 3 | Abandoned, 5 | Abandoned, 7*

Equal/Higher Elevation	Address	Direction	Distance (mi/ft)	Map Key
	| Abandoned, 6 | Abandoned, 9 | Abandoned, 10 | Abandoned			
FORMER ARCO STATION	20 CANNON ST CHARLESTON SC 29403-5431	N	0.05 / 253.11	8
	***Site No**: 15188* ***Tank No | Status**: 1 | Last Used Before 1974 and Empty*			
FORMER CAROLINA SERVICE STATION	55 CANNON ST CHARLESTON SC 29403-6046	W	0.06 / 315.90	9
	***Site No**: 15883* ***Tank No | Status**: 1 | Last Used Before 1974 and Empty, 2 | Last Used Before 1974 and Empty*			
frederick fields	223 COMING ST CHARLESTON SC 29403	NW	0.09 / 458.35	12
	***Site No**: 19614* ***Tank No | Status**: 1 | , 2 | , 3 |*			
COMET GAS STATION	207 ST PHILIP ST CHARLESTON SC 29403-5429	NNW	0.09 / 477.33	13
	***Site No**: 14288* ***Tank No | Status**: 3 | Abandoned, 2 | Abandoned, 4 | Abandoned, 1 | Abandoned*			
CHARLESTON CITY OF	162 COMING ST CHARLESTON SC 29402-0304	SSE	0.10 / 545.53	18
	***Site No**: 14356* ***Tank No | Status**: 1 | Abandoned*			
COLLINS ENTERTAINMENT WAREHOUSE	34 RADCLIFFE ST CHARLESTON SC 29403	SE	0.13 / 686.84	25
	***Site No**: 18290* ***Tank No | Status**: 1 | Abandoned*			
ROGERS ALLEY SITE	RODGERS ALLEY & PHILLIPS ST CHARLESTON SC 29403	NNW	0.15 / 807.22	28
	***Site No**: 14876* ***Tank No | Status**: 1 | Abandoned, 2 | Abandoned, 3 | Abandoned*			
HUGHES LUMBER & BUILDING SUPPLY CO	82 MARY ST CHARLESTON SC 29403-6214	ENE	0.16 / 870.46	30
	***Site No**: 1664* ***Tank No | Status**: 1 | Abandoned*			
HUGHES LUMBER & BUILDING SUPPLY CO	82 MARY ST CHARLESTON SC 29403-6214	ENE	0.16 / 870.46	30
	***Site No**: 1602* ***Tank No | Status**: 1 | Abandoned*			
U HAUL CENTER KING STREET	584 KING ST CHARLESTON SC 29403-4833	NNE	0.18 / 942.66	31
	***Site No**: 1421* ***Tank No | Status**: 3 | Abandoned, 4 | Abandoned, 5 | Abandoned, 1 | Abandoned, 2 | Abandoned*			
ORPHAN EVERREADY CAB COMPANY	425 MEETING ST CHARLESTON SC 29403	ENE	0.21 / 1,099.79	35
	***Site No**: 16720* ***Tank No | Status**: 2 | Abandoned, 6 | Abandoned, 1 | Abandoned, 3 | Abandoned, 4 | Abandoned, 5 | Abandoned*			
CONDONS DEPARTMENT STORE	WARREN ST BET ST PHILIP & KING CHARLESTON SC 29401	SE	0.23 / 1,198.90	39

Equal/Higher Elevation	Address	Direction	Distance (mi/ft)	Map Key
james l heyward	224 RUTLEDGE AVE CHARLESTON SC 29403-5349 ***Site No**: 19538* ***Tank No | Status**: 1 | , 3 | , 4 | , 2 |*	W	0.24 / 1,284.02	41
EQUIPMENT AND STORAGE FACILITY	439 MEETING ST (MEETING/WOLFE) CHARLESTON SC 29402 ***Site No**: 1326* ***Tank No | Status**: 1 | Abandoned*	NE	0.25 / 1,317.12	43

Lower Elevation	Address	Direction	Distance (mi/ft)	Map Key
FORMER SERVICE STATION	COMING & MORRIS ST CHARLESTON SC 29403 ***Site No**: 15847* ***Tank No | Status**: 5 | Last Used Before 1974 and Empty, 4 | Last Used Before 1974 and Empty, 8 | Last Used Before 1974 and Empty, 3 | Last Used Before 1974 and Empty, 6 | Last Used Before 1974 and Empty, 1 | Last Used Before 1974 and Empty, 7 | Last Used Before 1974 and Empty, 2 | Last Used Before 1974 and Empty*	S	0.03 / 178.54	5
FORMER SERVICE STATION	COMING & MORRIS ST CHARLESTON SC 29403	S	0.03 / 178.54	5

RCR - Registry of Conditional Remedies

A search of the RCR database, dated Feb 23, 2026 has found that there are 7 RCR site(s) within approximately 0.50miles of the project property.

Equal/Higher Elevation	Address	Direction	Distance (mi/ft)	Map Key
01597 - LOVES AMOCO SERVICE STATION	40 CANNON ST AT COMING ST CHARLESTON SC 29403	WNW	0.04 / 195.43	6
18290 - COLLINS ENTERTAINMENT WAREHOUSE	34 RADCLIFFE ST CHARLESTON SC 29403	SE	0.13 / 686.84	25
01326 - EQUIPMENT AND STORAGE FACILITY	439 MEETING ST (MEETING/WOLFE) CHARLESTON SC 29402	NE	0.25 / 1,317.12	43
11042 - MELVINS TEXACO	131 SPRING ST CHARLESTON SC 294035223	W	0.34 / 1,812.59	62
01333 - BENNETTS EXXON 4-6041	478 MEETING ST CHARLESTON SC 294034831	NNE	0.37 / 1,975.13	65
01334 - SCHWARTZ EXXON 41159	73 ST PHILLIPS CHARLESTON SC 294036112	SE	0.40 / 2,101.43	74

Lower Elevation	Address	Direction	Distance (mi/ft)	Map Key
01331 - CIRCLE K 2721520	246 CALHOUN ST CHARLESTON SC 294011723	SSW	0.41 / 2,174.42	77

VCP - Site Assessment and Remediation Public Record Database

A search of the VCP database, dated Dec 17, 2025 has found that there are 18 VCP site(s) within approximately 0.50miles of the project property.

Equal/Higher Elevation	Address	Direction	Distance (mi/ft)	Map Key
522 KING STREET PROPERTY	522 KING ST CHARLESTON SC 29403	ENE	0.10 / 542.89	17
583 KING STREET	583 KING ST CHARLESTON SC 29403-5521	NNE	0.11 / 568.77	19
KING & SPRING STREETS SITE	544 - 562 KING ST; 23 SPRING ST CHARLESTON SC 29403	NE	0.12 / 620.70	22
MORRIS SOKOL PROPERTIES	510 KING ST CHARLESTON SC 29403	ENE	0.12 / 632.38	23
556 KING STREET SITE	556 KING ST CHARLESTON SC 29403-5540	NNE	0.15 / 804.37	27
HUGHES LUMBER	82 MARY ST CHARLESTON SC 29403-6214	ENE	0.16 / 870.46	30
24 WOOLFE STREET	24 WOOLFE ST CHARLESTON SC 29402	NE	0.19 / 1,012.02	32
441 MEETING STREET SITE	441 MEETING ST CHARLESTON SC 29403	NE	0.20 / 1,077.78	34
US ARMY CORPS OF ENGINEERS CHARLESTON DISTRICT	431 MEETING ST CHARLESTON SC 29403	NE	0.21 / 1,127.61	37
PIGGLY WIGGLY CHARLESTON	445 MEETING ST CHARLESTON SC 29403	NNE	0.24 / 1,288.12	42

Equal/Higher Elevation	Address	Direction	Distance (mi/ft)	Map Key
ENTERPRISE RENT-A-CAR	396 MEETING ST CHARLESTON SC 29403	ENE	0.25 / 1,327.71	45
LIMBUS RELO	54 LINE ST CHARLESTON SC 29403	N	0.33 / 1,768.22	59
AAA STORAGE	44 LINE ST CHARLESTON SC 29403	N	0.36 / 1,889.51	63
NORFOLK RAIL ROW - THE LOW LINE	MT PLEASANT ST CHARLESTON SC 29403	N	0.43 / 2,262.44	78
OLD COOPER RIVER BRIDGE DOT RIGHT-OF-WAY	MEETING AND LEE ST S CHARLESTON SC 29403	N	0.50 / 2,626.70	92

Lower Elevation	Address	Direction	Distance (mi/ft)	Map Key
OLD SOUTH CARRIAGE COMPANY	517 MEETING ST CHARLESTON SC 29403-5018	N	0.48 / 2,513.75	88
JENNINGS SERVICE CENTER	146 CANNON ST CHARLESTON SC 29403	WSW	0.48 / 2,525.19	89
NORFOLK SOUTHERN - LL WEST	5O LINE ST CHARLESTON SC 29403	NNE	0.48 / 2,549.64	90

BROWNFIELDS - Brownfields Sites Listing

A search of the BROWNFIELDS database, dated Jul 9, 2025 has found that there are 19 BROWNFIELDS site(s) within approximately 0.50miles of the project property.

Equal/Higher Elevation	Address	Direction	Distance (mi/ft)	Map Key
522 KING STREET PROPERTY	522 KING ST, CHARLESTON, SC, 29403, US SC	ENE	0.10 / 542.89	17
583 KING STREET	583 KING ST, CHARLESTON, SC, 294035521, US SC	NNE	0.11 / 568.77	19
MORRIS SOKOL PROPERTIES	510 KING ST, CHARLESTON, SC, 29403, US SC	ENE	0.12 / 632.38	23

Equal/Higher Elevation	Address	Direction	Distance (mi/ft)	Map Key
KING & SPRING STREETS SITE	544 - 562 KING ST; 23 SPRING ST, CHARLESTON, SC, 29403, US SC	NNE	0.14 / 758.40	26
556 KING STREET SITE	556 KING ST, CHARLESTON, SC, 29403-5540, US SC	NNE	0.15 / 804.37	27
CHARLESTON PRESSING CLUB	595 KING ST, CHARLESTON, SC, 29403, US SC	NNE	0.16 / 859.57	29
HUGHES LUMBER	82 MARY ST, CHARLESTON, SC, 294036214, US SC	ENE	0.16 / 870.46	30
24 WOOLFE STREET	24 WOOLFE ST, CHARLESTON, SC, 29402, US SC	NE	0.19 / 1,012.02	32
441 MEETING STREET SITE	441 MEETING ST, CHARLESTON, SC, 29403, US SC	NE	0.20 / 1,077.78	34
US ARMY CORPS OF ENGINEERS CHARLESTON DISTRICT	431 MEETING ST, CHARLESTON, SC, 29403, US SC	NE	0.21 / 1,127.61	37
PIGGLY WIGGLY CHARLESTON	445 MEETING ST, CHARLESTON, SC, 29403, US SC	NNE	0.24 / 1,288.12	42
ENTERPRISE RENT-A-CAR	396 MEETING ST, CHARLESTON, SC, 29403, US SC	ENE	0.25 / 1,327.71	45
LIMBUS RELO	54 LINE ST, CHARLESTON, SC, 29403, US SC	N	0.33 / 1,768.22	59
AAA STORAGE	44 LINE ST, CHARLESTON, SC, 29403, US SC	N	0.36 / 1,889.51	63
OLD COOPER RIVER BRIDGE DOT RIGHT-OF-WAY	MEETING AND LEE ST S, CHARLESTON, SC, 29403, US SC	N	0.50 / 2,626.70	92

Lower Elevation	Address	Direction	Distance (mi/ft)	Map Key
CHARLESTON LDF	ASHLEY RIVER & US 17, CHARLESTON, SC, 29402, US SC	W	0.40 / 2,085.93	73
OLD SOUTH CARRIAGE COMPANY	517 MEETING ST, CHARLESTON, SC, 294035018, US SC	N	0.48 / 2,513.75	88
JENNINGS SERVICE CENTER	146 CANNON ST, CHARLESTON, SC, 29403, US SC	WSW	0.48 / 2,525.19	89
NORFOLK SOUTHERN - LL WEST	5O LINE ST, CHARLESTON, SC, 29403, US SC	NNE	0.48 / 2,549.64	90

Non Standard

Federal

FINDS/FRS - Facility Registry Service/Facility Index

A search of the FINDS/FRS database, dated Jan 1, 2026 has found that there are 2 FINDS/FRS site(s) within approximately 0.02miles of the project property.

Lower Elevation	Address	Direction	Distance (mi/ft)	Map Key
JAMES E BROWN DDS	34 MORRIS ST CHARLESTON SC 29403 ***Registry ID**: 110016951495*	SE	0.02 / 94.24	3
PALMETTO DENTAL CLINICS LLC	34 MORRIS ST CHARLESTON SC 29403 ***Registry ID**: 110017308171*	SE	0.02 / 94.24	3

PFAS E-MANIFEST - PFAS Waste Transfers from RCRA e-Manifest

A search of the PFAS E-MANIFEST database, dated Feb 14, 2026 has found that there are 1 PFAS E-MANIFEST site(s) within approximately 0.50miles of the project property.

Lower Elevation	Address	Direction	Distance (mi/ft)	Map Key
Medical University Of Sc	Charleston SC	SW	0.39 / 2,034.03	70

PFAS IND - PFAS Industry Sectors

A search of the PFAS IND database, dated Feb 16, 2026 has found that there are 1 PFAS IND site(s) within approximately 0.50miles of the project property.

Lower Elevation	Address	Direction	Distance (mi/ft)	Map Key
MEDICAL UNIVERSITY OF SOUTH CAROLINA (MUSC)	CHARLESTON SC	SW	0.38 / 2,023.57	69

Lower Elevation	Address	Direction	Distance (mi/ft)	Map Key

FUDS - Formerly Used Defense Sites

A search of the FUDS database, dated May 15, 2023 has found that there are 2 FUDS site(s) within approximately 1.00miles of the project property.

Lower Elevation	Address	Direction	Distance (mi/ft)	Map Key
C-TON NAV IND RES SYAR	CHARLESTON SC ***FUDS Property No**: I04SC0811*	E	0.89 / 4,708.36	95
CHARLESTON MINECRAFT	CHARLESTON SC ***FUDS Property No**: I04SC0812*	SW	0.91 / 4,789.21	96

MRDS - Mineral Resource Data System

A search of the MRDS database, dated Mar 15, 2016 has found that there are 1 MRDS site(s) within approximately 1.00miles of the project property.

Equal/Higher Elevation	Address	Direction	Distance (mi/ft)	Map Key
AIRCO ALLOYS	CHARLESTON COUNTY CHARLESTON SC 29403 ***Dep ID**: 10167400*	E	0.12 / 610.78	20

ALT FUELS - Alternative Fueling Stations

A search of the ALT FUELS database, dated Dec 16, 2025 has found that there are 3 ALT FUELS site(s) within approximately 0.25 miles of the project property.

Equal/Higher Elevation	Address	Direction	Distance (mi/ft)	Map Key
U-Haul	584 King St Charleston SC 29403 ***Station ID**: 50770*	NNE	0.18 / 942.66	31
City of Charleston - Visitor Center Garage	63 Mary St Charleston SC 29403 ***Station ID**: 45772*	E	0.21 / 1,101.08	36
Visitors Center Garage	63 Mary St. Charleston SC 29403 ***Station ID**: 333259*	E	0.24 / 1,268.68	40

PCBT - Polychlorinated Biphenyl (PCB) Transformers

A search of the PCBT database, dated Oct 15, 2019 has found that there are 2 PCBT site(s) within approximately 0.50miles of the project property.

Equal/Higher Elevation	Address	Direction	Distance (mi/ft)	Map Key
Not Provided	492 Meeting St Charleston SC 29403	NNE	0.39 / 2,085.04	72

Lower Elevation	Address	Direction	Distance (mi/ft)	Map Key
Not Provided	30 Bee St Charleston SC 29403	WSW	0.44 / 2,297.97	80

PCB - Polychlorinated Biphenyl (PCB) Notifiers

A search of the PCB database, dated Aug 12, 2025 has found that there are 1 PCB site(s) within approximately 0.50miles of the project property.

Lower Elevation	Address	Direction	Distance (mi/ft)	Map Key
MEDICAL UNIVERSITY OF SC	171 ASHLEY AVE CHARLESTON SC 29425 ***Site ID**: SCD069316271*	SW	0.40 / 2,114.41	75

HIST RISK - Historical Business Activity Risk

A search of the HIST RISK database, dated Jan 1, 1960 has found that there are 13 HIST RISK site(s) within approximately 0.12miles of the project property.

Equal/Higher Elevation	Address	Direction	Distance (mi/ft)	Map Key
Gray Joseph	168 St Philip Charleston SC	ENE	0.01 / 50.55	2
Brulington Pressing Club	41 Cannon Charleston SC	WNW	0.02 / 104.91	4
Jones Jesse	40 Cannon Charleston SC	WNW	0.04 / 195.43	6
Devereaux's Pressing Club	21 Cannon Charleston SC	NNE	0.05 / 240.05	7
Griffith Serv Sta	20 Cannon Charleston SC	N	0.05 / 253.11	8
Carolina Serv Sta	55 Cannon Charleston SC	W	0.06 / 315.90	9
Walters L A	11 Cannon Charleston SC	NE	0.06 / 334.45	10

Equal/Higher Elevation	Address	Direction	Distance (mi/ft)	Map Key
Rhodes Serv Sta	63 Spring Charleston SC	NW	0.09 / 451.72	11
Asbell Motor Co	6 Morris Charleston SC	E	0.09 / 485.08	14
Lenox Pressing Club	4 Morris Charleston SC	E	0.09 / 485.08	14
Model Dry Cleaning Co	533 King Charleston SC	ENE	0.10 / 521.65	15
BRAKE SERV STA	95 Reid Charleston SC	ENE	0.12 / 618.27	21
HOGG'S GARAGE	95 Redd Charleston SC	ENE	0.12 / 618.27	21


State

DRY CLEANERS - Dry Cleaners

A search of the DRY CLEANERS database, dated Jan 9, 2019 has found that there are 5 DRY CLEANERS site(s) within approximately 0.25miles of the project property.

Equal/Higher Elevation	Address	Direction	Distance (mi/ft)	Map Key
Sparkle Cleaners	63 Spring Street Charleston SC	NW	0.09 / 451.72	11
Glamour Cleaners	524 King Street Charleston SC	ENE	0.10 / 527.40	16
Freelaines or Rudy's Cleaners	85 1/2 Spring Street Charleston SC	WNW	0.12 / 654.64	24
Pressing Club Cleaners	441 Meeting Street Charleston SC	NE	0.20 / 1,077.78	34
SWINTON DRY CLEANERS & LAUNDRY	106 SPRING ST CHARLESTON SC	W	0.22 / 1,150.33	38

Equal/Higher Elevation	Address	Direction	Distance (mi/ft)	Map Key

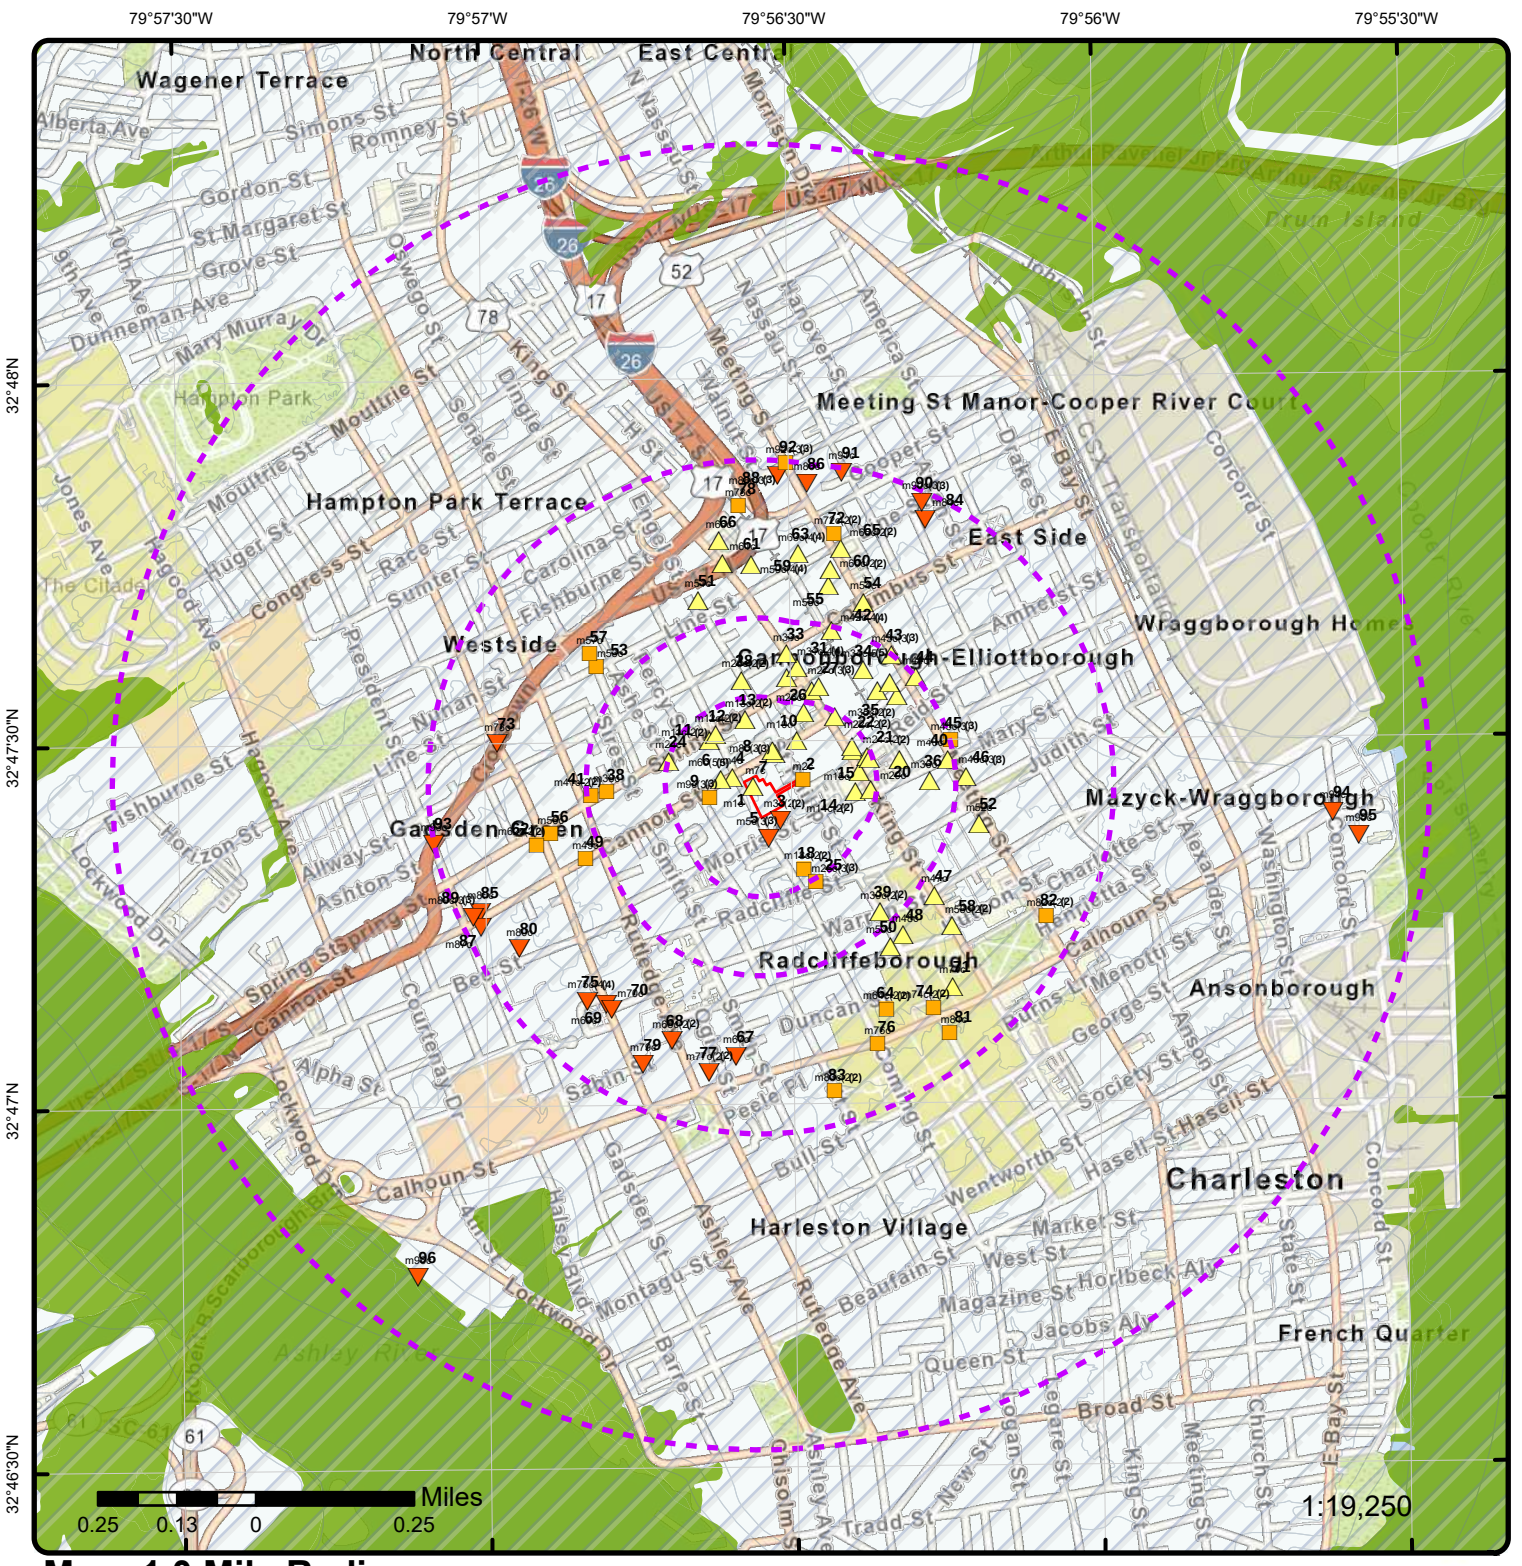

Map: 1.0 Mile Radius


Order Number: 26031900072

Address: Radcliffe Manor, Charleston, SC

- Project Property
- Buffer Outline
- Sites with Higher Elevation
- Sites with Same Elevation
- Sites with Lower Elevation
- Sites with Unknown Elevation
- Areas with Higher Elevation
- Areas with Same Elevation
- Areas with Lower Elevation
- Areas with Unknown Elevation
- Freeways; Highways
- Traffic Circle; Ramp
- Major & Minor Arterial
- Traffic Circle; Ramp
- Local Road
- Rail
- State
- Country
- National Wetland
- Indian Reserve Land
- 100 Year Flood Zone
- 500 Year Flood Zone
- FWS Special Designation Areas
- National Priorities List (Active, Delisted, Proposed, Institutional Control)

Source: © 2021 ESRI StreetMap Premium

© ERIS Information Inc.

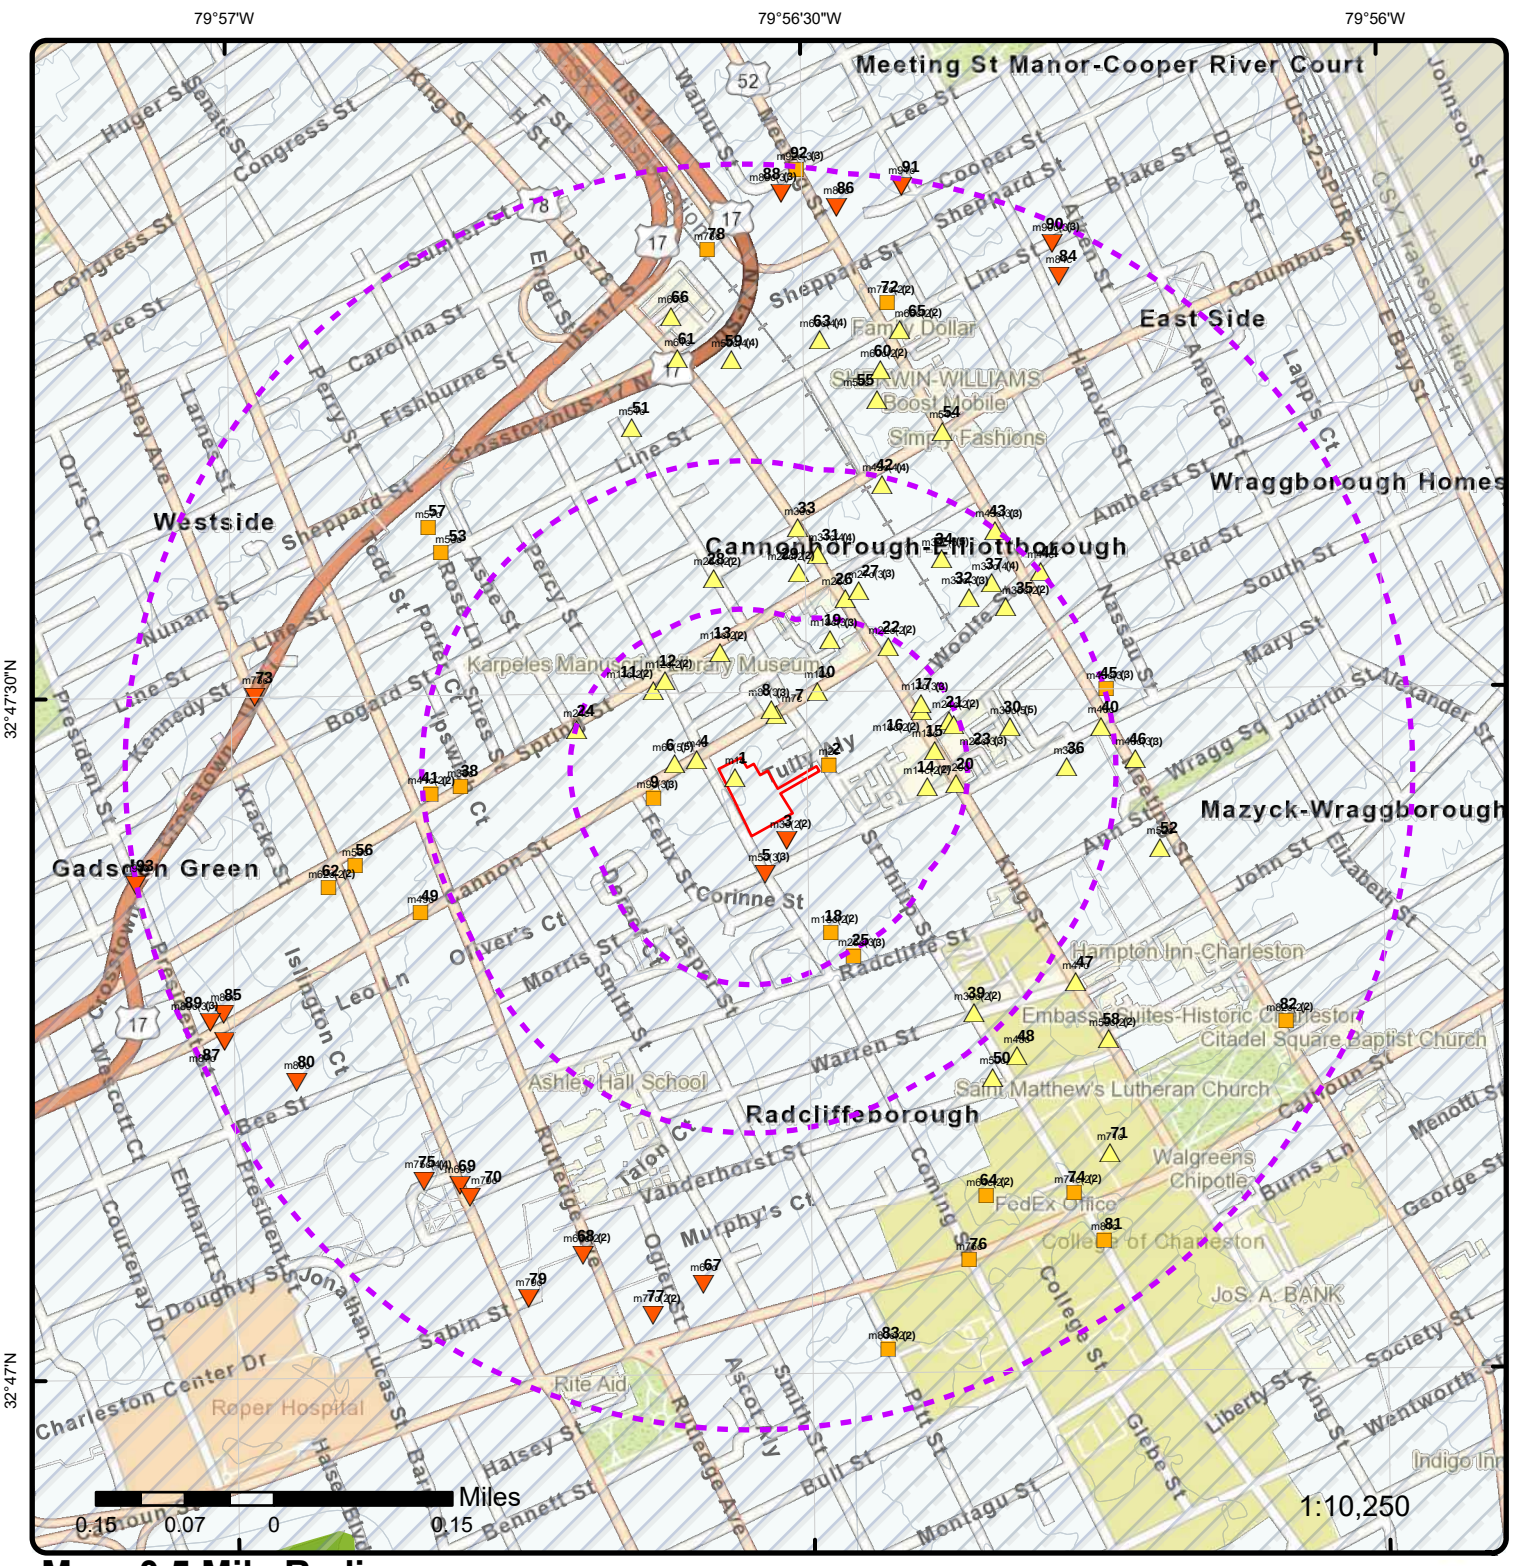

Map: 0.5 Mile Radius


Order Number: 26031900072

Address: Radcliffe Manor, Charleston, SC

- Project Property
- Buffer Outline
- Sites with Higher Elevation
- Sites with Same Elevation
- Sites with Lower Elevation
- Sites with Unknown Elevation
- Areas with Higher Elevation
- Areas with Same Elevation
- Areas with Lower Elevation
- Areas with Unknown Elevation
- Freeways; Highways
- Traffic Circle; Ramp
- Major & Minor Arterial
- Traffic Circle; Ramp
- Local Road
- Rail
- State
- Country
- National Wetland
- Indian Reserve Land
- 100 Year Flood Zone
- 500 Year Flood Zone
- FWS Special Designation Areas
- National Priorities List (Active, Delisted, Proposed, Institutional Control)

Source: © 2021 ESRI StreetMap Premium

© ERIS Information Inc.

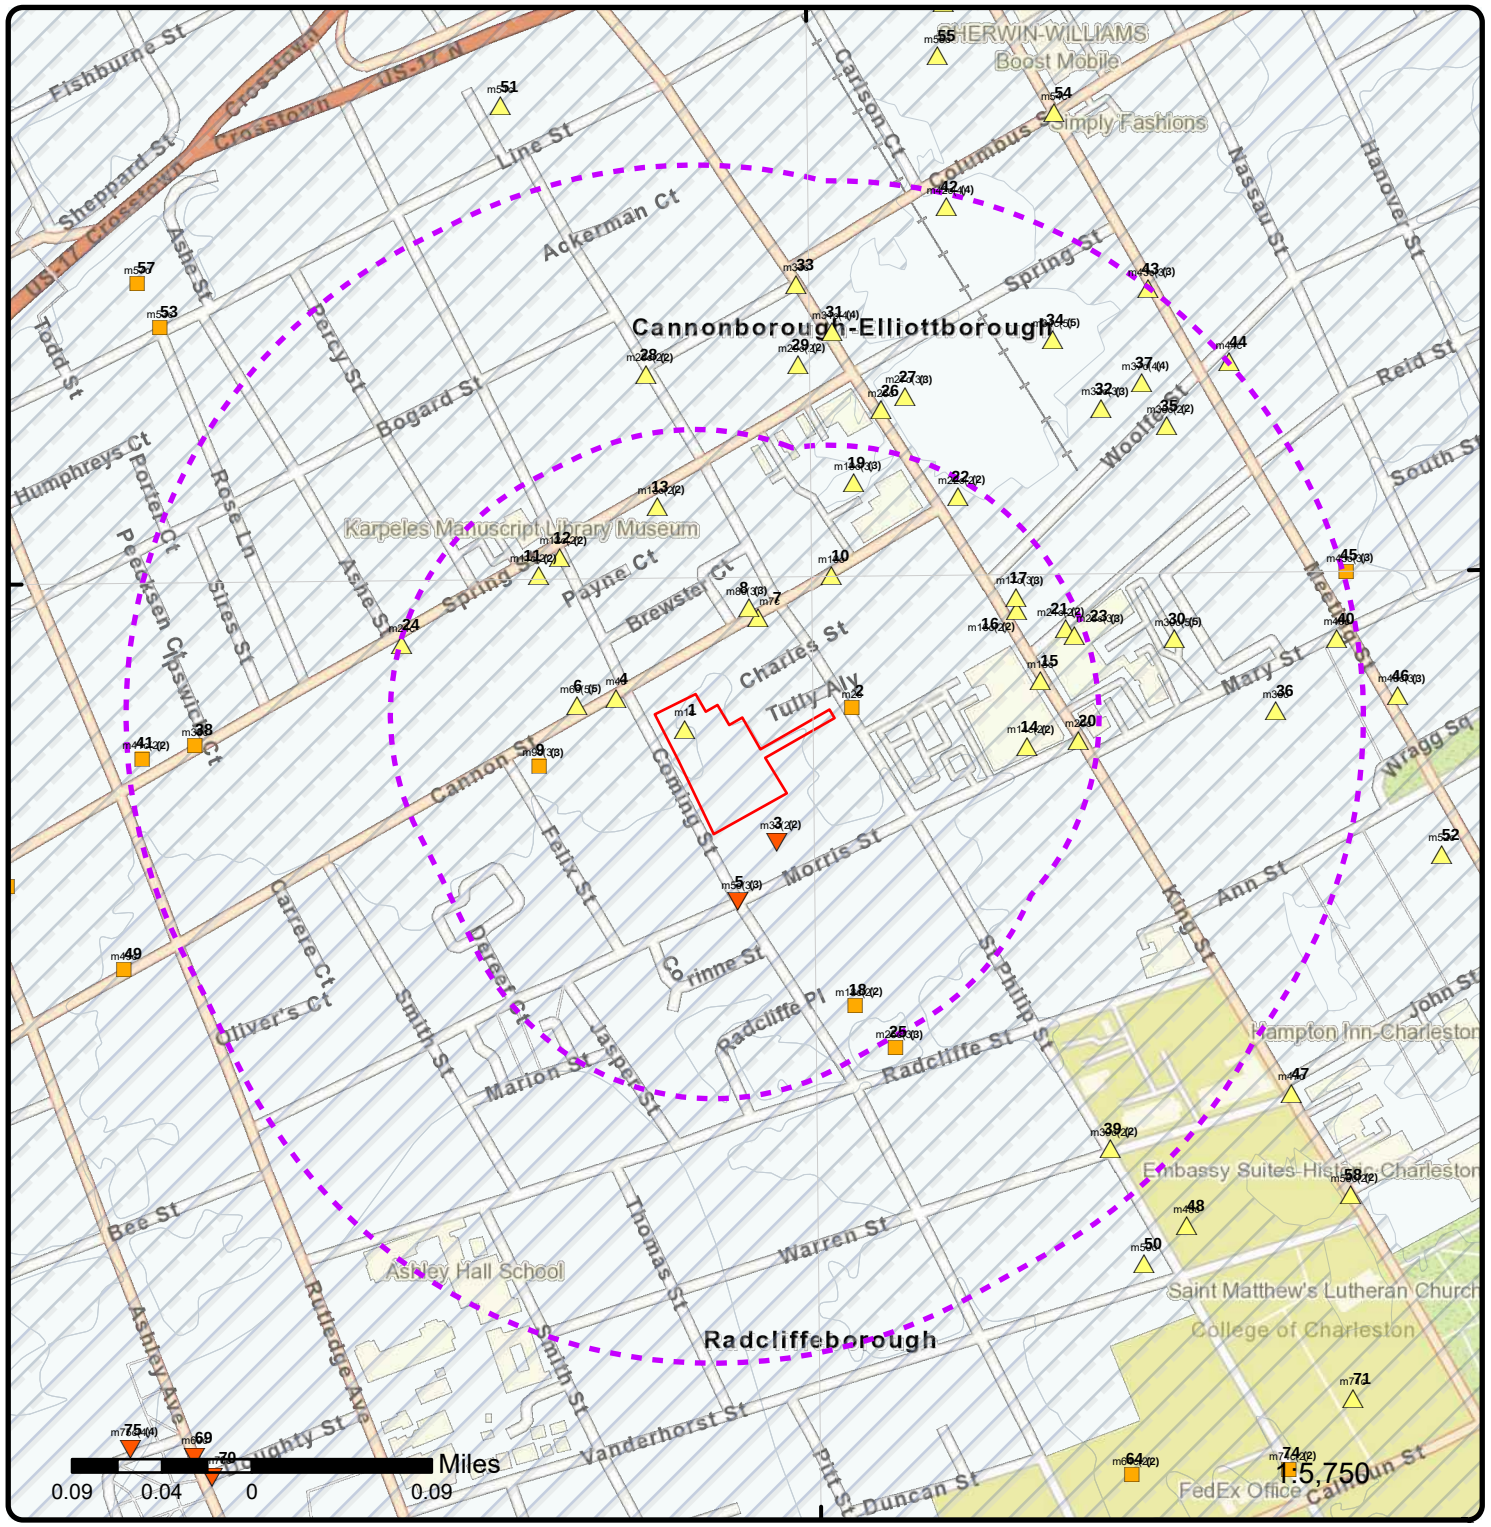

Map: 0.25 Mile Radius


Order Number: 26031900072

Address: Radcliffe Manor, Charleston, SC

- Project Property
- Buffer Outline
- Sites with Higher Elevation
- Sites with Same Elevation
- Sites with Lower Elevation
- Sites with Unknown Elevation
- Areas with Higher Elevation
- Areas with Same Elevation
- Areas with Lower Elevation
- Areas with Unknown Elevation
- Freeways; Highways
- Traffic Circle; Ramp
- Major & Minor Arterial
- Traffic Circle; Ramp
- Local Road
- Rail
- State
- Country
- National Wetland
- Indian Reserve Land
- 100 Year Flood Zone
- 500 Year Flood Zone
- FWS Special Designation Areas
- National Priorities List (Active, Delisted, Proposed, Institutional Control)

Source: © 2021 ESRI StreetMap Premium

© ERIS Information Inc.

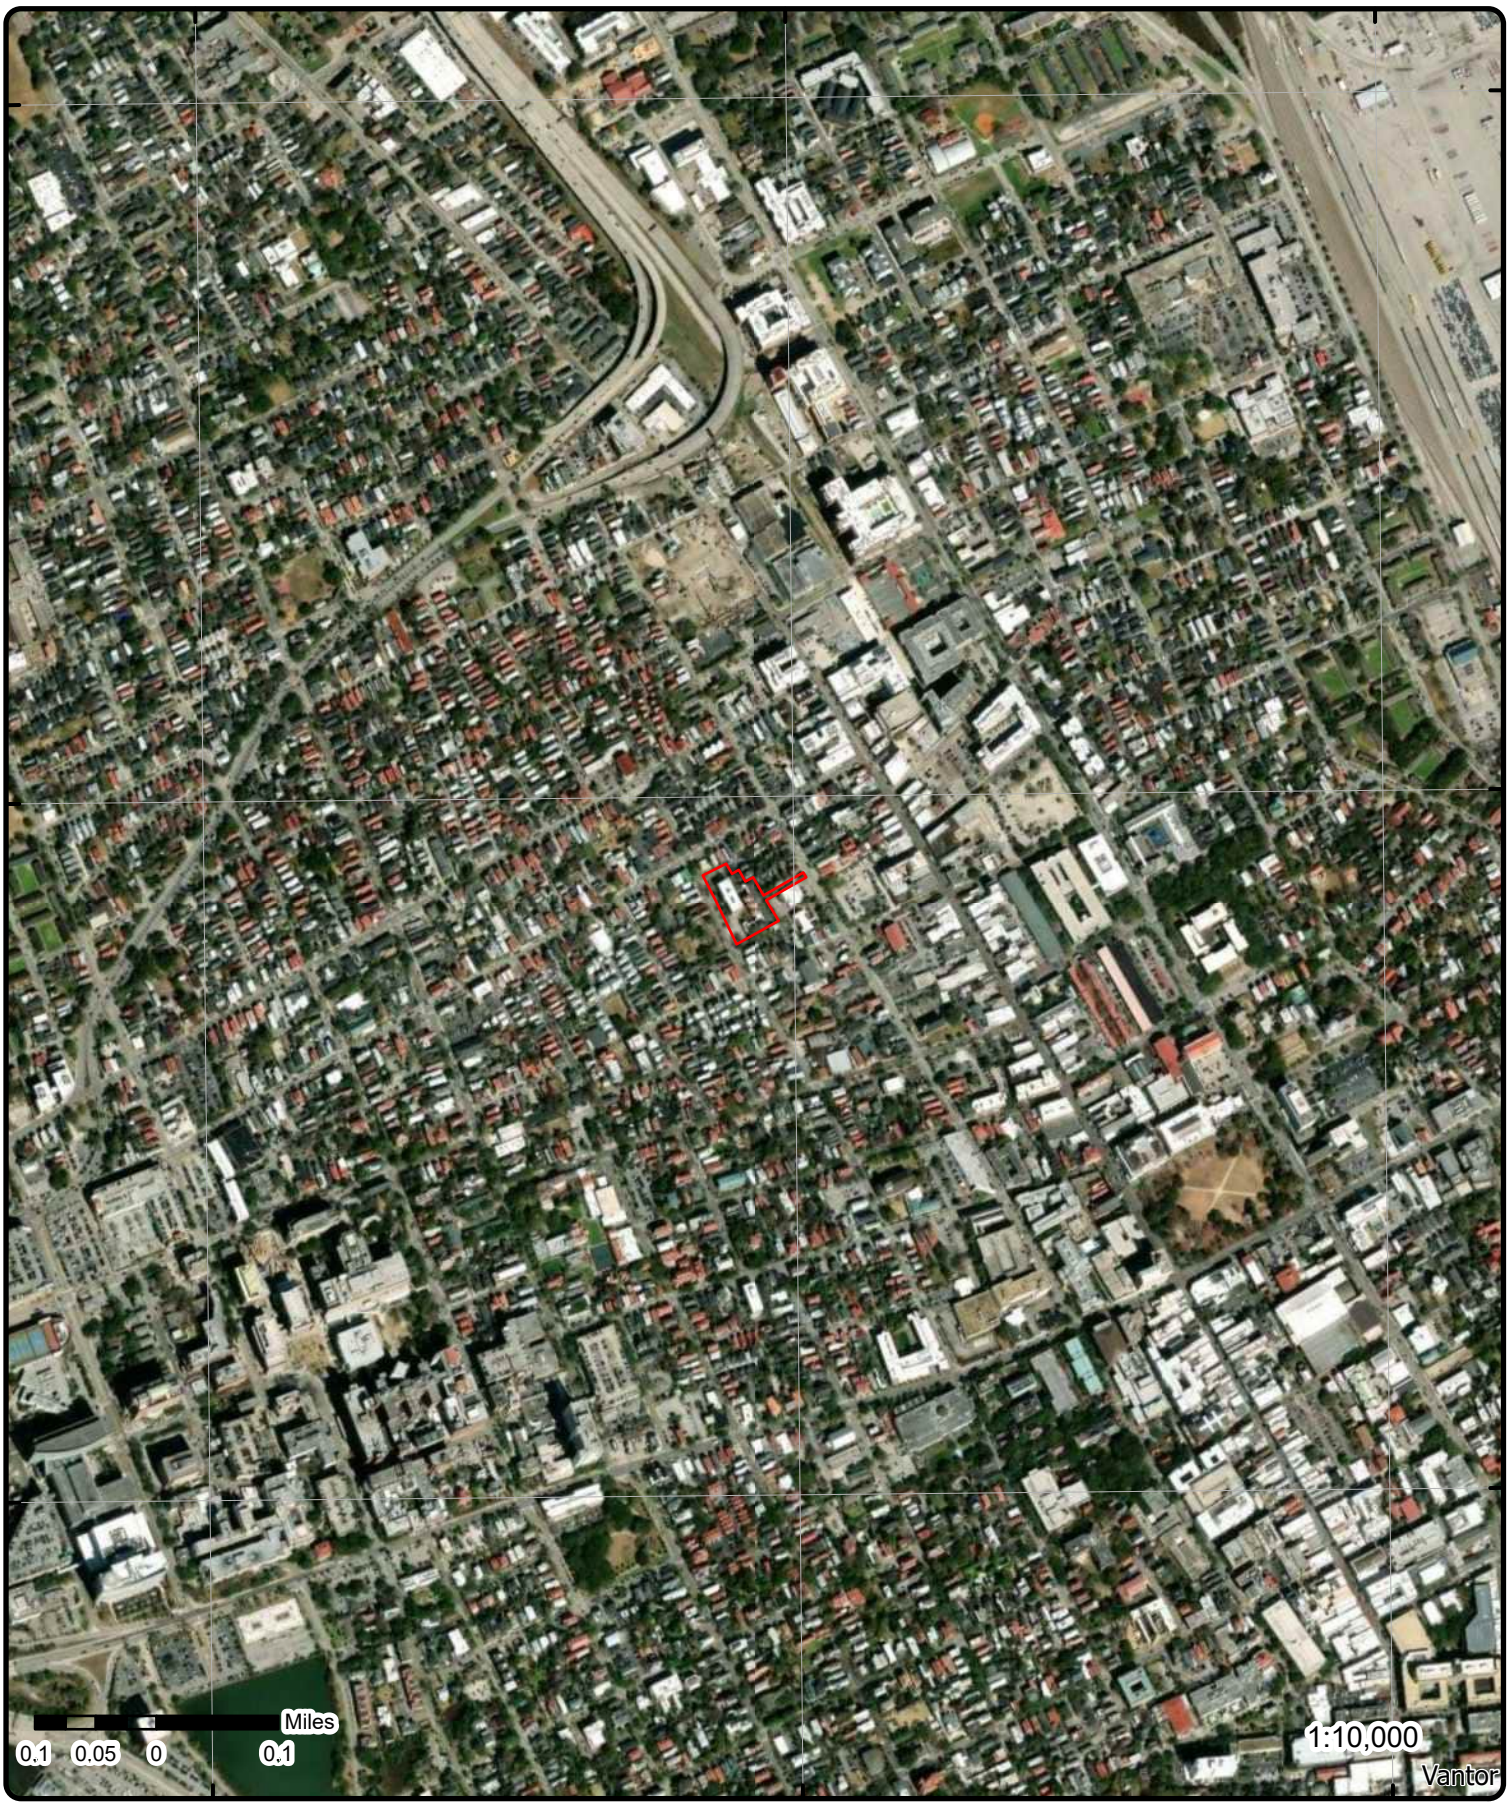

Aerial


Year: 2025

Order Number: 26031900072

Address: Radcliffe Manor, Charleston, SC

Source: ESRI World Imagery

© ERIS Information Limited Partnership

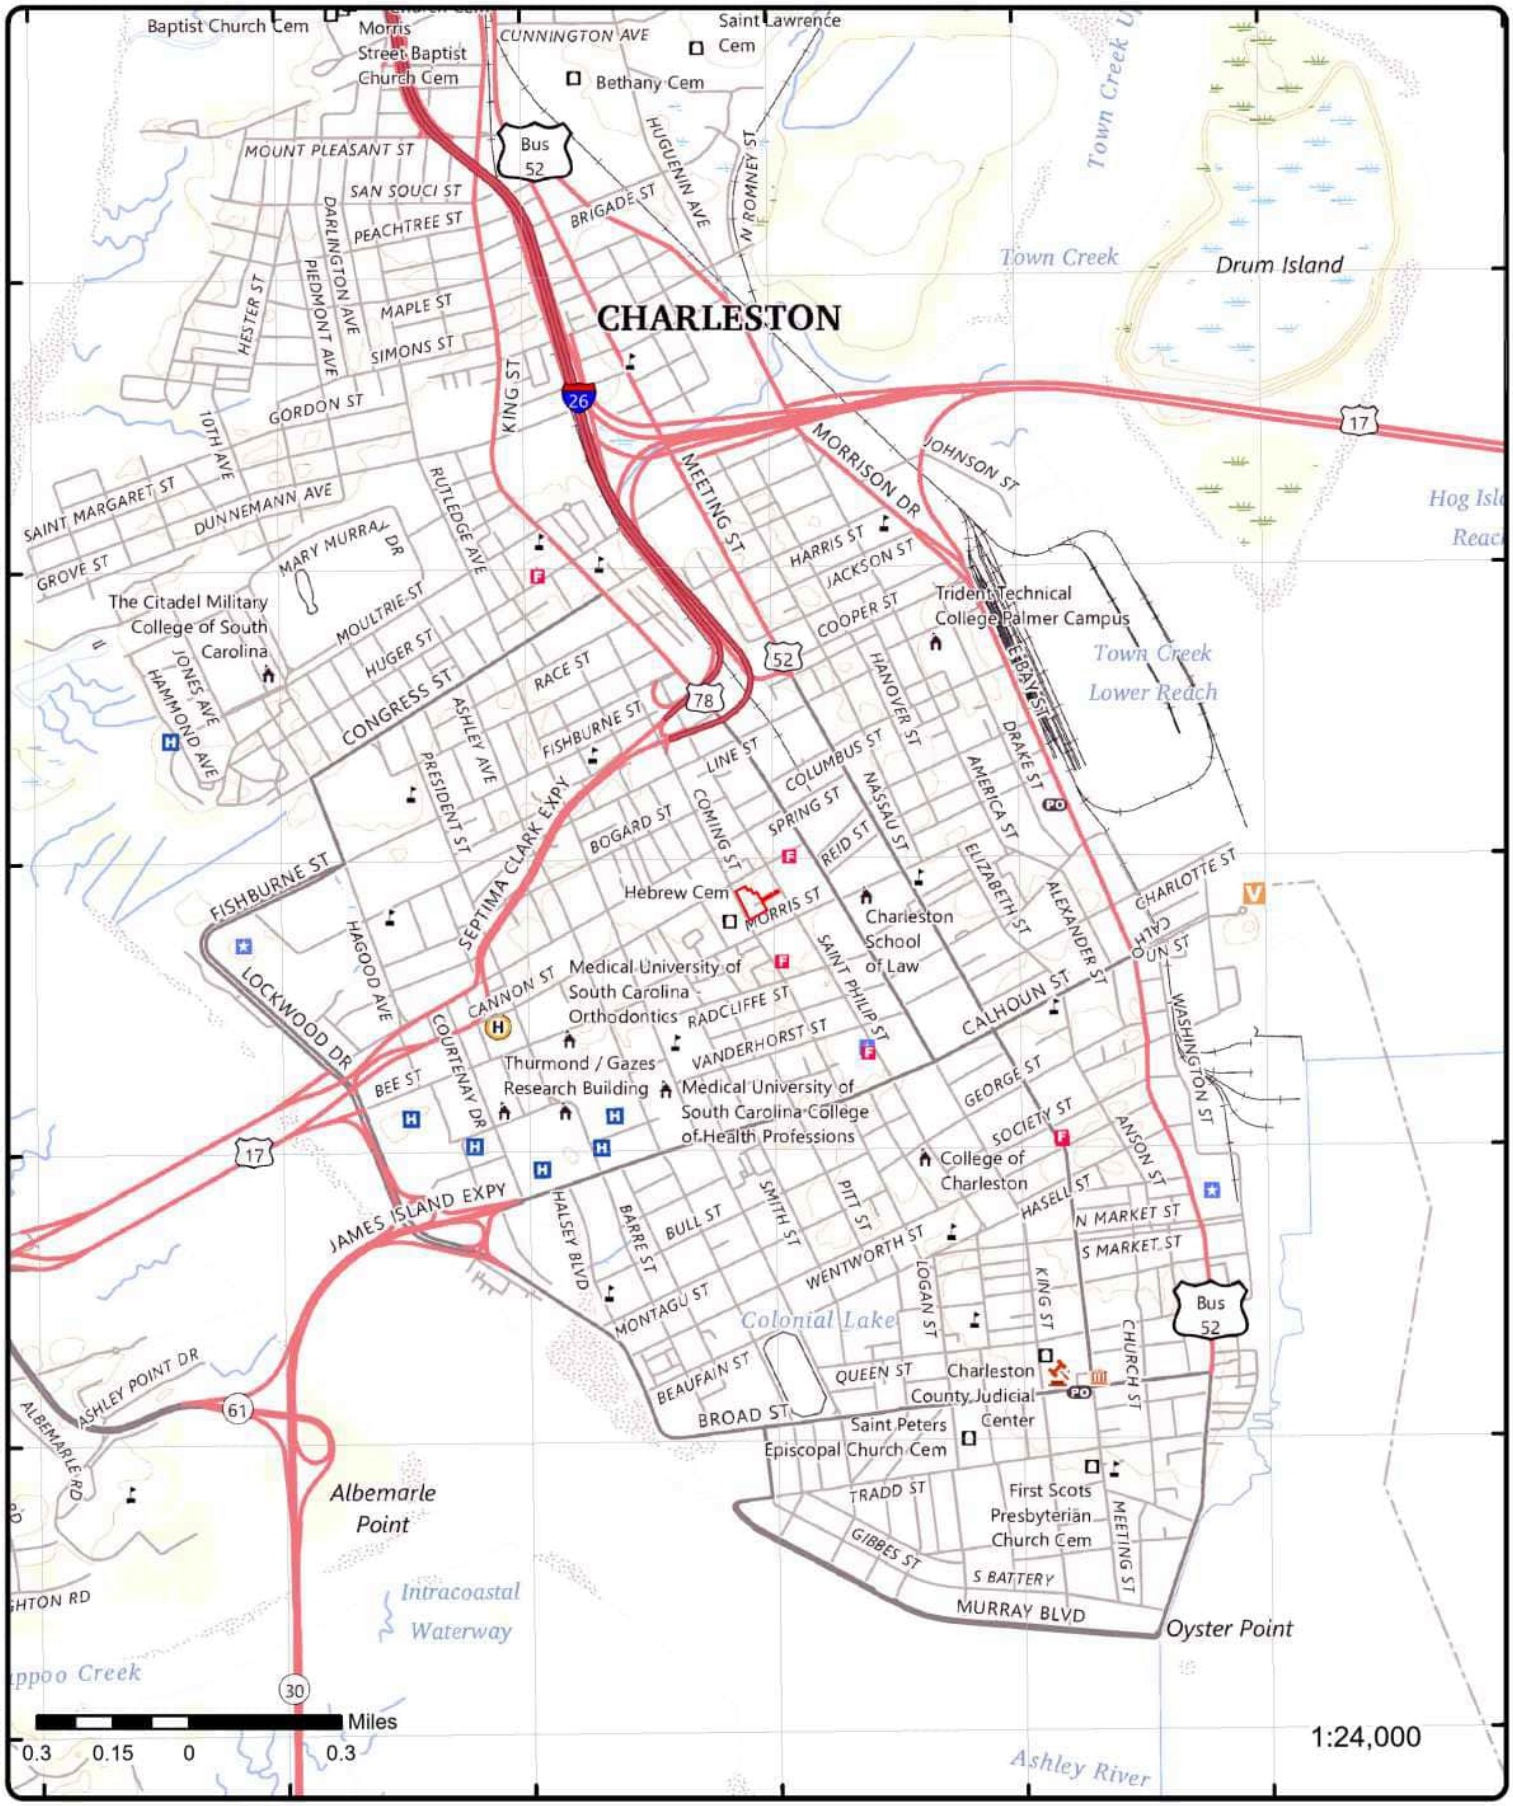

Topographic Map

Year: 2024

Order Number: 26031900072

Address: Radcliffe Manor, SC

Quadrangle(s): Charleston SC

Source: USGS Topographic Map

© ERIS Information Inc.

Detail Report

Map Key	Number of Records	Direction	Distance (mi/ft)	Elev/Diff (ft)	Site	DB
1	1 of 1	WNW	0.00 / 0.00	10.02 / 1	COMING ST 200 COMING ST CHARLESTON SC	DELISTED LST

Delisted Leaking Above Ground Storage Tanks Details

Site ID:	2571
Release No:	1
Project Manager:	BOYNTON S JENNIFER
Status:	CLOSED
Impacted Code:	YES
Type:	
Release Date:	3/26/2004
Confirmed:	
NFA Dt:	6/7/2004
Transfer:	
Product:	
Source:	
Tier:	
Truncated Note:	
Soil Impact Code:	
User Name:	BOYNTOSJ
Release Xfer Date:	
Suspect NFA Date:	6/7/2004
Release Source Code:	
Cleanup Complete Dt:	
Local Fac Last Name:	COMING ST
Local Fac First Name:	
Address 2:	
State Code:	SC
County:	Charleston
Zip Code:	
Local Fac County:	10
District Code:	9
Rp Identifier 1:	RADCLIFFE ASSOCIATES LP
Rp Identifier 2:	
Product 2:	
Product 3:	
Product 4:	
Source 2:	
Source 3:	
Source 4:	
Original Source:	LAST
Record Date:	02-DEC-2019

Map Key	Number of Records	Direction	Distance (mi/ft)	Elev/Diff (ft)	Site	DB
2	1 of1	ENE	0.01 / 50.55	9.91 / 0	Gray Joseph 168 St Philip Charleston SC	HIST RISK

Historic Potential Business Activity Risk

Year:	1920
Directory Publisher:	WALSHS
Broad Term:	Potential Hazardous Chemical User

Map Key	Number of Records	Direction	Distance (mi/ft)	Elev/Diff (ft)	Site	DB

Directory Heading: CLEANING AND PRESSING
Listing: Gray Joseph
Address: 168 St Philip
Address2:
City: Charleston
State: SC
Zip:

Map Key	Number of Records	Direction	Distance (mi/ft)	Elev/Diff (ft)	Site	DB
3	1 of2	SE	0.02 / 94.24	8.88 / -1	JAMES E BROWN DDS 34 MORRIS ST CHARLESTON SC 29403	FINDS/FRS

Registry ID: 110016951495
FIPS Code: 45019
HUC Code: 03050201
Site Type Name: STATIONARY
Location Description:
Supplemental Location:
Create Date: 10-MAR-04
Update Date:
Interest Types: STATE MASTER
SIC Codes:
SIC Code Descriptions:
NAICS Codes:
NAICS Code Descriptions:
Conveyor: FRS-GEOCODE
Federal Facility Code:
Federal Agency Name:
Tribal Land Code:
Tribal Land Name:
Congressional Dist No: 01
Census Block Code: 450190007001010
EPA Region Code: 04
County Name: CHARLESTON
US/Mexico Border Ind:
Latitude: 32.789615
Longitude: -79.94185
Reference Point: ENTRANCE POINT OF A FACILITY OR STATION
Coord Collection Method: ADDRESS MATCHING-HOUSE NUMBER
Accuracy Value: 150
Datum: NAD83
Source:
Frs Facility Detail Report URL: https://ofmpub.epa.gov/frs_public2/fii_query_detail.disp_program_facility?p_registry_id=110016951495
Program Acronyms:

SC-EFIS:SC0000166077

Map Key	Number of Records	Direction	Distance (mi/ft)	Elev/Diff (ft)	Site	DB
3	2 of2	SE	0.02 / 94.24	8.88 / -1	PALMETTO DENTAL CLINICS LLC 34 MORRIS ST CHARLESTON SC 29403	FINDS/FRS

Registry ID: 110017308171
FIPS Code: 45019
HUC Code: 03050201
Site Type Name: STATIONARY
Location Description:
Supplemental Location:
Create Date: 12-MAR-04
Update Date: 01-JUN-04
Interest Types: STATE MASTER
SIC Codes:
SIC Code Descriptions:
NAICS Codes:
NAICS Code Descriptions:
Conveyor: FRS-GEOCODE

Map Key	Number of Records	Direction	Distance (mi/ft)	Elev/Diff (ft)	Site	DB

Federal Facility Code:
Federal Agency Name:
Tribal Land Code:
Tribal Land Name:
Congressional Dist No: 01
Census Block Code: 450190007001010
EPA Region Code: 04
County Name: CHARLESTON
US/Mexico Border Ind:
Latitude: 32.789615
Longitude: -79.94185
Reference Point: ENTRANCE POINT OF A FACILITY OR STATION
Coord Collection Method: ADDRESS MATCHING-HOUSE NUMBER
Accuracy Value: 150
Datum: NAD83
Source:
Frs Facility Detail Report URL: https://ofmpub.epa.gov/frs_public2/fii_query_detail.disp_program_facility?p_registry_id=110017308171
Program Acronyms:

SC-EFIS:SC0000167577

4	1 of1	WNW	0.02 / 104.91	10.58 / 1	**Brulington Pressing Club** **41 Cannon** **Charleston SC**	HIST RISK

Historic Potential Business Activity Risk

Year: 1934
Directory Publisher: WALSHS
Broad Term: Potential Hazardous Chemical User
Directory Heading: CLEANING AND PRESSING
Listing: Brulington Pressing Club
Address: 41 Cannon
Address2:
City: Charleston
State: SC
Zip:

5	1 of3	S	0.03 / 178.54	8.68 / -1	**FORMER SERVICE STATION** **COMING & MORRIS ST** **CHARLESTON SC 29403**	LUST

Permit (Web): UST15847
Category (Web): Pre-1974 Facility
No of Tanks (Web): 8
Billable (Web): 0
Abandoned (Web): 0
Other (Web): 8
Last Inspec (Web): Not Available
Facility: FORMER SERVICE STATION
Facility Street: COMING & MORRIS ST
Facilit City: CHARLESTON
Facility State : SC
Facility Zip: 29403
Fac County:

Site No (EFIS): UST-15847
Facility Name (EFIS): FORMER SERVICE STATION
Fac Address (EFIS): COMING & MORRIS ST
Facility City (EFIS): CHARLESTON
Facility State (EFIS): SC
Facility Zip (EFIS): 29403
Facility (Web): FORMER SERVICE STATION
Address (Web): COMING & MORRIS ST
City (Web): CHARLESTON
Zip Code (Web): 29403
County (Web): Charleston
County 1 (Web): Charleston

Tank Owner Ph (Web): 803-722-7644
Phone (Web): Not Available
Land Owner Ph (Web): Not Available
Operator Phone (Web): Not Available
Business Addr (Web): COMING & MORRIS ST CHARLESTON SC 29403
Tank Owner Bus Addr (Web): FAYE R OLASOV & JOSEPH SOKOL
18 BROAD ST STE 809
SC CHARLESTON 29401-3017

Map Key	Number of Records	Direction	Distance (mi/ft)	Elev/Diff (ft)	Site	DB

Land Owner Bus Addr (Web): Garland L Hughes Jr
15 CORRINE ST UNIT B
SC CHARLESTON 29403
Operator Bus Addr (Web): Not Available
Tank Owner (Web): FAYE R OLASOV & JOSEPH SOKOL
Facility Link (Web): https://apps.des.sc.gov/USTRegistry/Home/siteDetails?permitNumber=UST15847
Data Source: SCDES Underground Storage Tank Registry (Web) (as of 28 Aug 2025); DHEC Confirmed Release Report (LUST) (as of 11 Dec 2024); DHEC LUST Data (EFIS) (as of 5 Sep 2017)

DHEC Online Registry - Release Report

Release No:	1	**Project Manager:**	H Reed Corley
Source:	UST	**Compliance Req:**	False
Reported:	6/29/1993	**Compliance Met:**	False
Confirmed:	5/17/1994	**Compliance Date:**	Not Available
RBCA/ Score:	5B - Assessment data NOT conclusive / 5 - Currently Inactive	**Abatement Met:**	11/11/1911
Responsible Party:	FAYE R OLASOV & JOSEPH SOKOL	**NFA:**	11/20/1995
Product:	Petroleum	**Fin Type:**	Qualified not working
Emergency Resp:	Not Available	**Fin Res Mechanism:**	Not Available
Superb Qualified:	True	**Cleanup MCL:**	Not Available
Superb Determ Date:	5/11/1994	**Cleanup Initiated:**	5/11/1994
Transferred:	Not Available	**Cleanup Complete:**	11/20/1995

DHEC Confirmed Release Report

Release No:	1	**Confirmed:**	5/17/1994
NFA:	11/20/1995	**Tank Owner:**	FAYE R OLASOV & JOSEPH SOKOL
Product:	PETRO	**Status Desc:**	Currently Inactive
Proj Mgr:	CORLEYHR	**Score:**	
Status:	5	**Rank:**	5B
Reported:	6/29/1993		
Rank Desc:	Assessment data NOT conclusive		
Facility:	FORMER SERVICE STATION		
Facility Street:	COMING & MORRIS ST		
Facility City:	CHARLESTON		
Fac County:	Charleston		
Facility Zip:	29403		
Facility State:	SC		

DHEC EFIS Data Details (Revised 9/5/2017)

Release No:	1
Release Date:	6/29/1993
Project Mgr:	QNW
Confirmed Date:	5/17/1994
Cleanup Comp Date:	11/20/1995
Cleanup Comp Mcl Dt:	
RP Name:	FAYE R OLASOV & JOSEPH SOKOL
RP Address:	18 BROAD ST STE 809
RP City:	CHARLESTON
RP State:	SC
RP Zip:	29401-3017
SSTL Estab Cd:	
SCRBCA Class Cd:	CLASS5B
Depth to GW:	
GW Flow Dir Cod:	
Receptor Type Cd:	CORLEY, H REED
Rel Fin Type Cd:	
CoC Concentrate Cd:	

5	***2 of3***	***S***	***0.03 / 178.54***	***8.68 / -1***	***FORMER SERVICE STATION COMING & MORRIS ST CHARLESTON SC 29403***	***UST***

Map Key	Number of Records	Direction	Distance (mi/ft)	Elev/Diff (ft)	Site	DB

Site No:	15847	**Facility ID (Prohib):**	
Permit:	UST15847	**Fac Name (Prohib):**	
Category:	Pre-1974 Facility	**Fac Addr (Prohib):**	
No of Tanks:	8	**Fac City (Prohib):**	
Billable:	0	**Facility Name (Web):**	FORMER SERVICE STATION
Abandoned:	0	**Facility Addr (Web):**	COMING & MORRIS ST
Other:	8	**Facility City (Web):**	CHARLESTON
Last Inspection:	Not Available	**Zip Code (Web):**	29403
Facility Name:	FORMER SERVICE STATION	**County (Web):**	Charleston
Facility Address:	COMING & MORRIS ST	**Phone (Web):**	Not Available
Facility Zip:	29403	**Tank Owner Phone:**	803-722-7644
Facility Phone:		**Land Owner Phone:**	Not Available
Facility State:	SC	**Operator Phone:**	Not Available
Facility City:	CHARLESTON	**Facility Contact:**	SANFORD OLASOV

County 1 (Web): Charleston
Business Address: COMING & MORRIS ST CHARLESTON SC 29403
Tank Owner Business Address: FAYE R OLASOV & JOSEPH SOKOL
18 BROAD ST STE 809
SC CHARLESTON 29401-3017
Land Owner Business Address: Garland L Hughes Jr
15 CORRINE ST UNIT B
SC CHARLESTON 29403
Operator Business Address: Not Available
Tank Owner (Web): FAYE R OLASOV & JOSEPH SOKOL
Facility Link (Web): https://apps.des.sc.gov/USTRegistry/Home/siteDetails?permitNumber=UST15847
Source: SCDES Underground Storage Tank Registry (Web) (as of 28 Aug 2025); DHEC Management Tracking UST 'C' List (as of 11 Dec 2024)

Tank Information - UST Registry Search

Tank No:	5	**Chem:**	Not Available
Case No:	Not Available	**Left Gal:**	Not Available
Class:	U	**Owner at ABD:**	Not Available
Status:	Last Used Before 1974 and Empty	**Last Use:**	1/1/1958
Capacity:	2000	**Aband:**	Not Available
Variance:	Not Available	**Method:**	Not Available
Product:	Gasoline	**Under Dispnr Cont:**	False
Overfill Type:	Not Available	**Drop Tube:**	False
Verified:	Not Available	**Tank Const:**	Steel
Constr Date:	Not Available	**Tank Protect:**	Not Available
Operat Date:	Not Available	**Tank Tested:**	Not Available
Notify:	6/30/1993	**Tank Cont Meth:**	Single Wall
Spill Prevention:	Not Available	**Pipe Cont Meth:**	Single Wall
Compliance:	Not Available	**Pipe Protect:**	Not Available
Comp Status:	Not Available	**Pipe Tested:**	Not Available
Age at Notif:	25	**Pipe Const:**	Steel
Dist to Well (ft):	Not Available	**Piping Type:**	Not Available
Tank Leak Det:	Not Available		
Pipe Leak Det:	Not Available		
Misc Test Checks:	Not Available		

Tank No:	4	**Chem:**	Not Available
Case No:	Not Available	**Left Gal:**	Not Available
Class:	U	**Owner at ABD:**	Not Available
Status:	Last Used Before 1974 and Empty	**Last Use:**	1/1/1958
Capacity:	2000	**Aband:**	Not Available
Variance:	Not Available	**Method:**	Not Available
Product:	Gasoline	**Under Dispnr Cont:**	False
Overfill Type:	Not Available	**Drop Tube:**	False
Verified:	Not Available	**Tank Const:**	Steel
Constr Date:	Not Available	**Tank Protect:**	Not Available
Operat Date:	Not Available	**Tank Tested:**	Not Available
Notify:	6/30/1993	**Tank Cont Meth:**	Single Wall
Spill Prevention:	Not Available	**Pipe Cont Meth:**	Single Wall
Compliance:	Not Available	**Pipe Protect:**	Not Available
Comp Status:	Not Available	**Pipe Tested:**	Not Available
Age at Notif:	25	**Pipe Const:**	Steel
Dist to Well (ft):	Not Available	**Piping Type:**	Not Available

Tank Leak Det: Not Available
Pipe Leak Det: Not Available
Misc Test Checks: Not Available

Tank No: 8
Case No: Not Available
Class: U
Status: Last Used Before 1974 and Empty
Capacity: 500
Variance: Not Available
Product: Waste Oil, Burnt Oil, Used Oil
Overfill Type: Not Available
Verified: Not Available
Constr Date: Not Available
Operat Date: Not Available
Notify: 6/30/1993
Spill Prevention: Not Available
Compliance: Not Available
Comp Status: Not Available
Age at Notif: 25
Dist to Well (ft): Not Available
Chem: Not Available
Left Gal: Not Available
Owner at ABD: Not Available
Last Use: 1/1/1958
Aband: Not Available
Method: Not Available
Under Dispnr Cont: False
Drop Tube: False
Tank Const: Steel
Tank Protect: Not Available
Tank Tested: Not Available
Tank Cont Meth: Single Wall
Pipe Cont Meth: Single Wall
Pipe Protect: Not Available
Pipe Tested: Not Available
Pipe Const: Steel
Piping Type: Not Available
Tank Leak Det: Not Available
Pipe Leak Det: Not Available
Misc Test Checks: Not Available

Tank No: 3
Case No: Not Available
Class: U
Status: Last Used Before 1974 and Empty
Capacity: 2000
Variance: Not Available
Product: Gasoline
Overfill Type: Not Available
Verified: Not Available
Constr Date: Not Available
Operat Date: Not Available
Notify: 6/30/1993
Spill Prevention: Not Available
Compliance: Not Available
Comp Status: Not Available
Age at Notif: 25
Dist to Well (ft): Not Available
Chem: Not Available
Left Gal: Not Available
Owner at ABD: Not Available
Last Use: 1/1/1958
Aband: Not Available
Method: Not Available
Under Dispnr Cont: False
Drop Tube: False
Tank Const: Steel
Tank Protect: Not Available
Tank Tested: Not Available
Tank Cont Meth: Single Wall
Pipe Cont Meth: Single Wall
Pipe Protect: Not Available
Pipe Tested: Not Available
Pipe Const: Steel
Piping Type: Not Available
Tank Leak Det: Not Available
Pipe Leak Det: Not Available
Misc Test Checks: Not Available

Tank No: 6
Case No: Not Available
Class: U
Status: Last Used Before 1974 and Empty
Capacity: 500
Variance: Not Available
Product: Diesel Fuel
Overfill Type: Not Available
Verified: Not Available
Constr Date: Not Available
Operat Date: Not Available
Notify: 6/30/1993
Spill Prevention: Not Available
Compliance: Not Available
Comp Status: Not Available
Age at Notif: 25
Dist to Well (ft): Not Available
Chem: Not Available
Left Gal: Not Available
Owner at ABD: Not Available
Last Use: 1/1/1958
Aband: Not Available
Method: Not Available
Under Dispnr Cont: False
Drop Tube: False
Tank Const: Steel
Tank Protect: Not Available
Tank Tested: Not Available
Tank Cont Meth: Single Wall
Pipe Cont Meth: Single Wall
Pipe Protect: Not Available
Pipe Tested: Not Available
Pipe Const: Steel
Piping Type: Not Available
Tank Leak Det: Not Available
Pipe Leak Det: Not Available
Misc Test Checks: Not Available

Tank No: 1
Case No: Not Available
Chem: Not Available
Left Gal: Not Available

Class:	U	**Owner at ABD:**	Not Available
Status:	Last Used Before 1974 and Empty	**Last Use:**	1/1/1958
Capacity:	1000	**Aband:**	Not Available
Variance:	Not Available	**Method:**	Not Available
Product:	Gasoline	**Under Dispnr Cont:**	False
Overfill Type:	Not Available	**Drop Tube:**	False
Verified:	Not Available	**Tank Const:**	Steel
Constr Date:	Not Available	**Tank Protect:**	Not Available
Operat Date:	Not Available	**Tank Tested:**	Not Available
Notify:	6/30/1993	**Tank Cont Meth:**	Single Wall
Spill Prevention:	Not Available	**Pipe Cont Meth:**	Single Wall
Compliance:	Not Available	**Pipe Protect:**	Not Available
Comp Status:	Not Available	**Pipe Tested:**	Not Available
Age at Notif:	25	**Pipe Const:**	Steel
Dist to Well (ft):	Not Available	**Piping Type:**	Not Available
Tank Leak Det:	Not Available		
Pipe Leak Det:	Not Available		
Misc Test Checks:	Not Available		

Tank No:	7	**Chem:**	Not Available
Case No:	Not Available	**Left Gal:**	Not Available
Class:	U	**Owner at ABD:**	Not Available
Status:	Last Used Before 1974 and Empty	**Last Use:**	1/1/1958
Capacity:	500	**Aband:**	Not Available
Variance:	Not Available	**Method:**	Not Available
Product:	Kerosene	**Under Dispnr Cont:**	False
Overfill Type:	Not Available	**Drop Tube:**	False
Verified:	Not Available	**Tank Const:**	Steel
Constr Date:	Not Available	**Tank Protect:**	Not Available
Operat Date:	Not Available	**Tank Tested:**	Not Available
Notify:	6/30/1993	**Tank Cont Meth:**	Single Wall
Spill Prevention:	Not Available	**Pipe Cont Meth:**	Single Wall
Compliance:	Not Available	**Pipe Protect:**	Not Available
Comp Status:	Not Available	**Pipe Tested:**	Not Available
Age at Notif:	25	**Pipe Const:**	Steel
Dist to Well (ft):	Not Available	**Piping Type:**	Not Available
Tank Leak Det:	Not Available		
Pipe Leak Det:	Not Available		
Misc Test Checks:	Not Available		

Tank No:	2	**Chem:**	Not Available
Case No:	Not Available	**Left Gal:**	Not Available
Class:	U	**Owner at ABD:**	Not Available
Status:	Last Used Before 1974 and Empty	**Last Use:**	1/1/1958
Capacity:	1000	**Aband:**	Not Available
Variance:	Not Available	**Method:**	Not Available
Product:	Gasoline	**Under Dispnr Cont:**	False
Overfill Type:	Not Available	**Drop Tube:**	False
Verified:	Not Available	**Tank Const:**	Steel
Constr Date:	Not Available	**Tank Protect:**	Not Available
Operat Date:	Not Available	**Tank Tested:**	Not Available
Notify:	6/30/1993	**Tank Cont Meth:**	Single Wall
Spill Prevention:	Not Available	**Pipe Cont Meth:**	Single Wall
Compliance:	Not Available	**Pipe Protect:**	Not Available
Comp Status:	Not Available	**Pipe Tested:**	Not Available
Age at Notif:	25	**Pipe Const:**	Steel
Dist to Well (ft):	Not Available	**Piping Type:**	Not Available
Tank Leak Det:	Not Available		
Pipe Leak Det:	Not Available		
Misc Test Checks:	Not Available		

Tank Information - UST 'C' List

Tank No:	4	**Tank Owner State:**	SC
Capacity Gal:	2000	**Tank Owner Zip:**	29401-3017
Status Code:	P74	**Tank Owner Phone:**	803-722-7644
Status:	Pre-74	**Facility:**	FORMER SERVICE STATION
Chemical:	GN	**Contact 1:**	SANFORD OLASOV

Age at Notif. Years:	25	**Phone 1:**	
Owner:	FAYE R OLASOV & JOSEPH SOKOL	**Facility Address:**	COMING & MORRIS ST
Tank Owner Contact:	SANFORD OLASOV	**City 1:**	CHARLESTON
Street:	18 BROAD ST STE 809	**St 1:**	SC
Tank Owner City:	CHARLESTON	**Zip 1:**	29403
Tank No:	6	**Tank Owner State:**	SC
Capacity Gal:	500	**Tank Owner Zip:**	29401-3017
Status Code:	P74	**Tank Owner Phone:**	803-722-7644
Status:	Pre-74	**Facility:**	FORMER SERVICE STATION
Chemical:	DL	**Contact 1:**	SANFORD OLASOV
Age at Notif. Years:	25	**Phone 1:**	
Owner:	FAYE R OLASOV & JOSEPH SOKOL	**Facility Address:**	COMING & MORRIS ST
Tank Owner Contact:	SANFORD OLASOV	**City 1:**	CHARLESTON
Street:	18 BROAD ST STE 809	**St 1:**	SC
Tank Owner City:	CHARLESTON	**Zip 1:**	29403
Tank No:	2	**Tank Owner State:**	SC
Capacity Gal:	1000	**Tank Owner Zip:**	29401-3017
Status Code:	P74	**Tank Owner Phone:**	803-722-7644
Status:	Pre-74	**Facility:**	FORMER SERVICE STATION
Chemical:	GN	**Contact 1:**	SANFORD OLASOV
Age at Notif. Years:	25	**Phone 1:**	
Owner:	FAYE R OLASOV & JOSEPH SOKOL	**Facility Address:**	COMING & MORRIS ST
Tank Owner Contact:	SANFORD OLASOV	**City 1:**	CHARLESTON
Street:	18 BROAD ST STE 809	**St 1:**	SC
Tank Owner City:	CHARLESTON	**Zip 1:**	29403
Tank No:	7	**Tank Owner State:**	SC
Capacity Gal:	500	**Tank Owner Zip:**	29401-3017
Status Code:	P74	**Tank Owner Phone:**	803-722-7644
Status:	Pre-74	**Facility:**	FORMER SERVICE STATION
Chemical:	KN	**Contact 1:**	SANFORD OLASOV
Age at Notif. Years:	25	**Phone 1:**	
Owner:	FAYE R OLASOV & JOSEPH SOKOL	**Facility Address:**	COMING & MORRIS ST
Tank Owner Contact:	SANFORD OLASOV	**City 1:**	CHARLESTON
Street:	18 BROAD ST STE 809	**St 1:**	SC
Tank Owner City:	CHARLESTON	**Zip 1:**	29403
Tank No:	3	**Tank Owner State:**	SC
Capacity Gal:	2000	**Tank Owner Zip:**	29401-3017
Status Code:	P74	**Tank Owner Phone:**	803-722-7644
Status:	Pre-74	**Facility:**	FORMER SERVICE STATION
Chemical:	GN	**Contact 1:**	SANFORD OLASOV
Age at Notif. Years:	25	**Phone 1:**	
Owner:	FAYE R OLASOV & JOSEPH SOKOL	**Facility Address:**	COMING & MORRIS ST
Tank Owner Contact:	SANFORD OLASOV	**City 1:**	CHARLESTON
Street:	18 BROAD ST STE 809	**St 1:**	SC
Tank Owner City:	CHARLESTON	**Zip 1:**	29403
Tank No:	8	**Tank Owner State:**	SC
Capacity Gal:	500	**Tank Owner Zip:**	29401-3017
Status Code:	P74	**Tank Owner Phone:**	803-722-7644
Status:	Pre-74	**Facility:**	FORMER SERVICE STATION
Chemical:	WO	**Contact 1:**	SANFORD OLASOV
Age at Notif. Years:	25	**Phone 1:**	
Owner:	FAYE R OLASOV & JOSEPH SOKOL	**Facility Address:**	COMING & MORRIS ST
Tank Owner Contact:	SANFORD OLASOV	**City 1:**	CHARLESTON
Street:	18 BROAD ST STE 809	**St 1:**	SC
Tank Owner City:	CHARLESTON	**Zip 1:**	29403
Tank No:	5	**Tank Owner State:**	SC
Capacity Gal:	2000	**Tank Owner Zip:**	29401-3017
Status Code:	P74	**Tank Owner Phone:**	803-722-7644
Status:	Pre-74	**Facility:**	FORMER SERVICE STATION
Chemical:	GN	**Contact 1:**	SANFORD OLASOV
Age at Notif. Years:	25	**Phone 1:**	
Owner:	FAYE R OLASOV & JOSEPH SOKOL	**Facility Address:**	COMING & MORRIS ST
Tank Owner Contact:	SANFORD OLASOV	**City 1:**	CHARLESTON

Map Key	Number of Records	Direction	Distance (mi/ft)	Elev/Diff (ft)	Site	DB

Street:	18 BROAD ST STE 809	**St 1:**	SC
Tank Owner City:	CHARLESTON	**Zip 1:**	29403
Tank No:	1	**Tank Owner State:**	SC
Capacity Gal:	1000	**Tank Owner Zip:**	29401-3017
Status Code:	P74	**Tank Owner Phone:**	803-722-7644
Status:	Pre-74	**Facility:**	FORMER SERVICE STATION
Chemical:	GN	**Contact 1:**	SANFORD OLASOV
Age at Notif. Years:	25	**Phone 1:**	
Owner:	FAYE R OLASOV & JOSEPH SOKOL	**Facility Address:**	COMING & MORRIS ST
Tank Owner Contact:	SANFORD OLASOV	**City 1:**	CHARLESTON
Street:	18 BROAD ST STE 809	**St 1:**	SC
Tank Owner City:	CHARLESTON	**Zip 1:**	29403

Map Key	Number of Records	Direction	Distance (mi/ft)	Elev/Diff (ft)	Site	DB
5	3 of3	S	0.03 / 178.54	8.68 / -1	FORMER SERVICE STATION COMING & MORRIS ST CHARLESTON SC 29403	UST

Site No:		**Facility ID (Prohib):**	
Permit:	UST16066	**Fac Name (Prohib):**	
Category:	Pre-1974 Facility	**Fac Addr (Prohib):**	
No of Tanks:	0	**Fac City (Prohib):**	
Billable:	0	**Facility Name (Web):**	FORMER SERVICE STATION
Abandoned:	0	**Facility Addr (Web):**	COMING & MORRIS ST
Other:	0	**Facility City (Web):**	CHARLESTON
Last Inspection:	Not Available	**Zip Code (Web):**	29403
Facility Name:		**County (Web):**	Charleston
Facility Address:		**Phone (Web):**	Not Available
Facility Zip:		**Tank Owner Phone:**	803-722-7644
Facility Phone:		**Land Owner Phone:**	Not Available
Facility State:		**Operator Phone:**	Not Available
Facility City:		**Facility Contact:**	

County 1 (Web):	Charleston
Business Address:	COMING & MORRIS ST CHARLESTON SC 29403
Tank Owner Business Address:	FAYE R OLASOV & JOSEPH SOKOL 18 BROAD ST STE 809 SC CHARLESTON 29401-3017
Land Owner Business Address:	Not Available
Operator Business Address:	Not Available
Tank Owner (Web):	FAYE R OLASOV & JOSEPH SOKOL
Facility Link (Web):	https://apps.des.sc.gov/USTRegistry/Home/siteDetails?permitNumber=UST16066
Source:	SCDES Underground Storage Tank Registry (Web) (as of 28 Aug 2025)

Map Key	Number of Records	Direction	Distance (mi/ft)	Elev/Diff (ft)	Site	DB
6	1 of5	WNW	0.04 / 195.43	10.42 / 1	Jones Jesse 40 Cannon Charleston SC	HIST RISK

Historic Potential Business Activity Risk

Year:	1920
Directory Publisher:	WALSHS
Broad Term:	Potential Hazardous Chemical User
Directory Heading:	CLEANING AND PRESSING
Listing:	Jones Jesse
Address:	40 Cannon
Address2:	
City:	Charleston
State:	SC
Zip:	

Map Key	Number of Records	Direction	Distance (mi/ft)	Elev/Diff (ft)	Site	DB
6	2 of5	WNW	0.04 / 195.43	10.42 / 1	LOVES AMOCO SERVICE STATION 40 CANNON ST AT COMING ST CHARLESTON SC 29403	LUST

Permit (Web):	UST01597	***Site No (EFIS):***	UST-01597
Category (Web):	Retail Sales	***Facility Name (EFIS):***	LOVES AMOCO SERVICE STATION
No of Tanks (Web):	10	***Fac Address (EFIS):***	40 CANNON ST AT COMING ST
Billable (Web):	0	***Facility City (EFIS):***	CHARLESTON
Abandoned (Web):	10	***Facility State (EFIS):***	SC
Other (Web):	0	***Facility Zip (EFIS):***	29403
Last Inspec (Web):	8/28/2002	***Facility (Web):***	LOVES AMOCO SERVICE STATION
Facility:	LOVES AMOCO SERVICE STATION	***Address (Web):***	40 CANNON ST AT COMING ST
Facility Street:	40 CANNON ST AT COMING ST	***City (Web):***	CHARLESTON
Facilit City:	CHARLESTON	***Zip Code (Web):***	29403
Facility State :	SC	***County (Web):***	Charleston
Facility Zip:	29403	***County 1 (Web):***	Charleston
Fac County:			

Tank Owner Ph (Web):	843-345-0900
Phone (Web):	Not Available
Land Owner Ph (Web):	803-965-4037
Operator Phone (Web):	Not Available
Business Addr (Web):	40 CANNON ST AT COMING ST CHARLESTON SC 29403
Tank Owner Bus Addr (Web):	CANNON COMING LLC 1437 KING ST STE 4 SC CHARLESTON 29401
Land Owner Bus Addr (Web):	Maxine Smith PO BOX 20876 SC CHARLESTON 29413-0876
Operator Bus Addr (Web):	Not Available
Tank Owner (Web):	CANNON COMING LLC
Facility Link (Web):	https://apps.des.sc.gov/USTRegistry/Home/siteDetails?permitNumber=UST01597
Data Source:	SCDES Underground Storage Tank Registry (Web) (as of 28 Aug 2025); DHEC Confirmed Release Report (LUST) (as of 11 Dec 2024); DHEC LUST Data (EFIS) (as of 5 Sep 2017)

DHEC Online Registry - Release Report

Release No:	1	***Project Manager:***	Joel P Padgett
Source:	UST	***Compliance Req:***	False
Reported:	12/27/1991	***Compliance Met:***	True
Confirmed:	3/20/1992	***Compliance Date:***	Not Available
RBCA/ Score:	3BF - GW < 15 feet in sand or gravel / 7 - Approved MNA	***Abatement Met:***	8/30/1998
Responsible Party:	Henry W Smith	***NFA:***	9/23/2008
Product:	Petroleum	***Fin Type:***	With SUPERB
Emergency Resp:	Not Available	***Fin Res Mechanism:***	Not Available
Superb Qualified:	True	***Cleanup MCL:***	9/23/2008
Superb Determ Date:	12/8/1999	***Cleanup Initiated:***	2/4/2000
Transferred:	Not Available	***Cleanup Complete:***	Not Available

DHEC Confirmed Release Report

Release No:	1	***Confirmed:***	3/20/1992
NFA:	9/23/2008	***Tank Owner:***	CANNON COMING LLC
Product:	PETRO	***Status Desc:***	Monitored Natural Attenuation
Proj Mgr:	PADGETJP	***Score:***	
Status:	7	***Rank:***	3BF
Reported:	12/27/1991		
Rank Desc:	GW < 15 feet in sand or gravel		
Facility:	LOVES AMOCO SERVICE STATION		
Facility Street:	40 CANNON ST AT COMING ST		
Facility City:	CHARLESTON		
Fac County:	Charleston		
Facility Zip:	29403		
Facility State:	SC		

DHEC EFIS Data Details (Revised 9/5/2017)

Release No:	1
Release Date:	12/27/1991

Map Key	Number of Records	Direction	Distance (mi/ft)	Elev/Diff (ft)	Site	DB

Project Mgr:	WS
Confirmed Date:	3/20/1992
Cleanup Comp Date:	
Cleanup Comp Mcl Dt:	9/23/2008
RP Name:	HENRY W SMITH
RP Address:	40 CANNON ST
RP City:	CHARLESTON
RP State:	SC
RP Zip:	29401
SSTL Estab Cd:	MR
SCRBCA Class Cd:	CLASS3BF
Depth to GW:	8
GW Flow Dir Cod:	SW
Receptor Type Cd:	PADGETT, JOEL P
Rel Fin Type Cd:	DEPT
CoC Concentrate Cd:	

Map Key	Number of Records	Direction	Distance (mi/ft)	Elev/Diff (ft)	Site	DB
6	3 of5	WNW	0.04 / 195.43	10.42 / 1	01597 - LOVES AMOCO SERVICE STATION 40 CANNON ST AT COMING ST CHARLESTON SC 29403	RCR

Site ID:	01597
Tax Map ID:	460-08-04-038
Latitude:	32.791
Longitude:	-79.9431

Detail

Reported Date:	12/27/1991
CU>MCL:	9/23/2008

Map Key	Number of Records	Direction	Distance (mi/ft)	Elev/Diff (ft)	Site	DB
6	4 of5	WNW	0.04 / 195.43	10.42 / 1	LOVES AMOCO SITE FORMER 40 CANNON ST CHARLESTON SC 29401	RCRA NON GEN

Handler ID:	SCR000766634
Generator Status:	N
Recycler Activity?:	NO
Recycler Activity Note:	This facility has not been identified as a Recycler Facility from both the RCRA Handler and Biennial Report Modules.

Violation/Evaluation Summary

Note:	NO VIOLATIONS: All of the compliance records associated with this facility (EPA ID) indicate NO VIOLATIONS; Compliance Monitoring and Enforcement table dated Nov 2025.

Evaluation Details

Eval Start Date:	20050217
Eval Type Desc:	COMPLIANCE ASSISTANCE VISIT
Viol Short Desc:	
Actual Rtc Date:	
Eval Agency:	State

Handler Summary

Importer:	No	**Used Oil Transpor:**	No
Mixed Waste Gen:	No	**Used Oil Trans Fac:**	No
Transporter:	No	**Used Oil Processor:**	No
Transfer Facility:	No	**Used Oil Refiner:**	No
Recycler:	No	**Used Oil Burner:**	No
Onsite Burner Exem:	No	**Commercial TSD:**	No

Furnace Exemption:	No	**Recycl Nonstorage:**	No
Underground Injec:	No		
Used Oil Market Burner:	No		
Used Oil Spec Marketer:	No		

Additional Handler Summary Details

Source Type:	N	**NAIC 1:**	11111
Seq No:	2	**NAIC 2:**	
Non Notifier:		**NAIC 3:**	
Receive Date:	20050428	**NAIC 4:**	
Active Site:	-----	**State:**	SC
Land Type:	P	**Location Latitude:**	32.790997
In Handler Univ:	N	**Location Longitude:**	-79.943107
In A Universe:	N	**Loc GIS Primary:**	N
Gen Status:	N	**Loc GIS Origin:**	AG
Report Cycle:		**State District Owner:**	SC
Accessibility:		**State District:**	TR
Region:	04		

Fed Waste Gen Owner:	HQ
State Waste Generator Owner:	SC
State Waste Generator:	4
Short Term Generator:	N
Uni Waste:	N
Universal Waste Dest Facility:	N
Federal Universal Waste:	N
As Federally Regulated Tsdf:	------
As Converter Tsdf:	------
As State Regulated Tsdf:	------
As State Regulated Handler:	---
Federal Indicator:	---
Hsm:	N
Subpart K:	----
GPRA Permit:	N
GPRA Renewal:	N
Permit Renewal Wrkld:	------
Permwrk ID:	------
Perm Prog:	------
Pcwrkld:	------
Closwrkld:	------
GPRA Ca:	N
Cawrkld:	N
Subjca Tsd Discretion:	N
NCAPS:	N
EC Indicator:	N
Ca725 Indicator:	N
Ca750 Indicator:	N
Operating Tsdf:	------
Full Enforcement:	------
Snc:	N
Unaddressed Snc:	N
Addressed Snc:	N
Snc With Comp Sched:	N
Fa Required:	-----
Hhandler Last Change:	20150414
Recognized Trader Importer:	N
Recognized Trader Exporter:	N
Slab Importer:	N
Slab Exporter:	N
Manifest Broker:	N
Subpart P:	N
Contact Language:	EN
Handler Name:	LOVES AMOCO SITE FORMER
Location Street No:	40
Location Street1:	CANNON ST
Location Street2:	
Location City:	CHARLESTON
Location State:	SC

Location Zip:	29401
Location County Code:	SC019
Location County Name:	CHARLESTON
Location Country:	US
Contact Name:	CRAIG COMER
Contact Street No:	1437
Contact Street1:	KING ST #4
Contact Street2:	
Contact City:	CHARLESTON
Contact State:	SC
Contact Zip:	29403
Contact Country:	US
Contact Phone & Ext:	843-805-5911
Contact Fax:	
Contact Email Address:	
Contact Title:	
Owner Name:	CANNON COMING LLC
Owner Type:	P
Owner Seq:	1
Operator Name:	CANNON COMING LLC
Operator Type:	P
Operator Seq:	2
Public Notes:	

Hazardous Waste Handler Details

Seq No:	1
Receive Date:	20050204
Handler Name:	LOVES AMOCO SITE FORMER
Fed Waste Generator:	1
Generator Code Description:	Large Quantity Generator
Source Type:	Notification
TSD Activity:	N

Waste Code Details

Waste Code:	D008
Waste Code Desc:	LEAD

Hazardous Waste Handler Details

Seq No:	2
Receive Date:	20050428
Handler Name:	LOVES AMOCO SITE FORMER
Fed Waste Generator:	N
Generator Code Description:	Not a Generator, Verified
Source Type:	Notification
TSD Activity:	N

Waste Code Details

Waste Code:	D008
Waste Code Desc:	LEAD

Owner/Operator Details

Owner/Operator Ind:	Current Operator	**Street No:**	1437
Type:	Private	**Street1:**	KING ST #4
Name:	CANNON COMING LLC	**Street2:**	
Dt Became Current:	20050204	**City:**	CHARLESTON
Dt Ended Current:		**State:**	SC
Phone:	843-805-5911	**Country:**	US

Source Type:	Notification	**Zip:**	29403
Owner/Operator Ind:	Current Owner	**Street No:**	1437
Type:	Private	**Street1:**	KING ST #4
Name:	CANNON COMING LLC	**Street2:**	
Dt Became Current:	20050204	**City:**	CHARLESTON
Dt Ended Current:		**State:**	SC
Phone:	843-805-5911	**Country:**	US
Source Type:	Notification	**Zip:**	29403

Historical Handler Details

Receive Dt:	20050204
Generator Code Description:	Large Quantity Generator
Handler Name:	LOVES AMOCO SITE FORMER

Map Key	Number of Records	Direction	Distance (mi/ft)	Elev/Diff (ft)	Site	DB
6	5 of5	WNW	0.04 / 195.43	10.42 / 1	LOVES AMOCO SERVICE STATION 40 CANNON ST AT COMING ST CHARLESTON SC 29403	UST

Site No:	1597	**Facility ID (Prohib):**	
Permit:	UST01597	**Fac Name (Prohib):**	
Category:	Retail Sales	**Fac Addr (Prohib):**	
No of Tanks:	10	**Fac City (Prohib):**	
Billable:	0	**Facility Name (Web):**	LOVES AMOCO SERVICE STATION
Abandoned:	10	**Facility Addr (Web):**	40 CANNON ST AT COMING ST
Other:	0	**Facility City (Web):**	CHARLESTON
Last Inspection:	8/28/2002	**Zip Code (Web):**	29403
Facility Name:	LOVES AMOCO SERVICE STATION	**County (Web):**	Charleston
Facility Address:	40 CANNON ST AT COMING ST	**Phone (Web):**	Not Available
Facility Zip:	29403	**Tank Owner Phone:**	843-345-0900
Facility Phone:		**Land Owner Phone:**	803-965-4037
Facility State:	SC	**Operator Phone:**	Not Available
Facility City:	CHARLESTON	**Facility Contact:**	

County 1 (Web):	Charleston
Business Address:	40 CANNON ST AT COMING ST CHARLESTON SC 29403
Tank Owner Business Address:	CANNON COMING LLC 1437 KING ST STE 4 SC CHARLESTON 29401
Land Owner Business Address:	Maxine Smith PO BOX 20876 SC CHARLESTON 29413-0876
Operator Business Address:	Not Available
Tank Owner (Web):	CANNON COMING LLC
Facility Link (Web):	https://apps.des.sc.gov/USTRegistry/Home/siteDetails?permitNumber=UST01597
Source:	SCDES Underground Storage Tank Registry (Web) (as of 28 Aug 2025); DHEC Management Tracking UST 'C' List (as of 11 Dec 2024)

Tank Information - UST Registry Search

Tank No:	4	**Chem:**	Not Available
Case No:	Not Available	**Left Gal:**	Not Available
Class:	N	**Owner at ABD:**	Maxine Smith
Status:	Abandoned	**Last Use:**	Not Available
Capacity:	550	**Aband:**	11/18/2004
Variance:	Not Available	**Method:**	Removed
Product:	Diesel Fuel	**Under Dispnr Cont:**	False
Overfill Type:	Not Available	**Drop Tube:**	False
Verified:	Not Available	**Tank Const:**	Steel
Constr Date:	Not Available	**Tank Protect:**	Not Available
Operat Date:	4/30/1987	**Tank Tested:**	Not Available
Notify:	4/30/1987	**Tank Cont Meth:**	Single Wall
Spill Prevention:	Not Available	**Pipe Cont Meth:**	Single Wall
Compliance:	Not Available	**Pipe Protect:**	Not Available
Comp Status:	Not Available	**Pipe Tested:**	Not Available

Age at Notif:	25	**Pipe Const:**	Steel
Dist to Well (ft):	Not Available	**Piping Type:**	Not Available
Tank Leak Det:	Not Available		
Pipe Leak Det:	Not Available		
Misc Test Checks:	Not Available		

Tank No:	1	**Chem:**	Not Available
Case No:	Not Available	**Left Gal:**	Not Available
Class:	N	**Owner at ABD:**	Henry W Smith
Status:	Abandoned	**Last Use:**	Not Available
Capacity:	4000	**Aband:**	11/18/2004
Variance:	Not Available	**Method:**	Removed
Product:	Gasoline	**Under Dispnr Cont:**	False
Overfill Type:	Not Available	**Drop Tube:**	False
Verified:	Not Available	**Tank Const:**	Steel
Constr Date:	Not Available	**Tank Protect:**	Not Available
Operat Date:	Not Available	**Tank Tested:**	Not Available
Notify:	4/30/1987	**Tank Cont Meth:**	Single Wall
Spill Prevention:	Not Available	**Pipe Cont Meth:**	Single Wall
Compliance:	Not Available	**Pipe Protect:**	Not Available
Comp Status:	Not Available	**Pipe Tested:**	Not Available
Age at Notif:	25	**Pipe Const:**	Steel
Dist to Well (ft):	Not Available	**Piping Type:**	Not Available
Tank Leak Det:	Not Available		
Pipe Leak Det:	Not Available		
Misc Test Checks:	Not Available		

Tank No:	2	**Chem:**	Not Available
Case No:	Not Available	**Left Gal:**	Not Available
Class:	R	**Owner at ABD:**	Cannon Coming Llc
Status:	Abandoned	**Last Use:**	Not Available
Capacity:	4000	**Aband:**	4/7/2004
Variance:	Not Available	**Method:**	Removed
Product:	Gasoline	**Under Dispnr Cont:**	False
Overfill Type:	Ball Float Vent Valve	**Drop Tube:**	False
Verified:	05/15/1997	**Tank Const:**	Lined Steel
Constr Date:	Not Available	**Tank Protect:**	Fiberglass Lining
Operat Date:	10/10/1991	**Tank Tested:**	Not Available
Notify:	4/30/1987	**Tank Cont Meth:**	Single Wall
Spill Prevention:	05/15/1997	**Pipe Cont Meth:**	Single Wall
Compliance:	12/8/2002	**Pipe Protect:**	Fiberglass
Comp Status:	In Compliance	**Pipe Tested:**	Not Available
Age at Notif:	25	**Pipe Const:**	Fiberglass Reinforced Plastic
Dist to Well (ft):	Not Available	**Piping Type:**	Pressure
Tank Leak Det:	Inv. Control W/Tank Tightness Testing 08/30/1998		
Pipe Leak Det:	Mechanical Line Leak Detector 08/30/1998 Line Tightness Test 08/30/1998		
Misc Test Checks:	Not Available		

Tank No:	8	**Chem:**	Not Available
Case No:	Not Available	**Left Gal:**	Not Available
Class:	N	**Owner at ABD:**	Cannon Coming Llc
Status:	Abandoned	**Last Use:**	Not Available
Capacity:	2500	**Aband:**	11/18/2004
Variance:	Not Available	**Method:**	Removed
Product:	Kerosene	**Under Dispnr Cont:**	False
Overfill Type:	Not Available	**Drop Tube:**	False
Verified:	Not Available	**Tank Const:**	Steel
Constr Date:	Not Available	**Tank Protect:**	Not Available
Operat Date:	Not Available	**Tank Tested:**	Not Available
Notify:	11/24/2004	**Tank Cont Meth:**	Not Available
Spill Prevention:	Not Available	**Pipe Cont Meth:**	Not Available
Compliance:	Not Available	**Pipe Protect:**	Not Available
Comp Status:	Not Available	**Pipe Tested:**	Not Available
Age at Notif:	0	**Pipe Const:**	Steel
Dist to Well (ft):	Not Available	**Piping Type:**	Not Available
Tank Leak Det:	Not Available		
Pipe Leak Det:	Not Available		
Misc Test Checks:	Not Available		

Tank No:	3	**Chem:**	Not Available
Case No:	Not Available	**Left Gal:**	Not Available
Class:	R	**Owner at ABD:**	Cannon Coming Llc
Status:	Abandoned	**Last Use:**	Not Available
Capacity:	6000	**Aband:**	4/7/2004
Variance:	Not Available	**Method:**	Removed
Product:	Gasoline	**Under Dispnr Cont:**	False
Overfill Type:	Ball Float Vent Valve	**Drop Tube:**	False
Verified:	05/15/1997	**Tank Const:**	Lined Steel
Constr Date:	Not Available	**Tank Protect:**	Fiberglass Lining
Operat Date:	10/10/1991	**Tank Tested:**	Not Available
Notify:	4/30/1987	**Tank Cont Meth:**	Single Wall
Spill Prevention:	05/15/1997	**Pipe Cont Meth:**	Single Wall
Compliance:	12/8/2002	**Pipe Protect:**	Fiberglass
Comp Status:	In Compliance	**Pipe Tested:**	Not Available
Age at Notif:	25	**Pipe Const:**	Fiberglass Reinforced Plastic
Dist to Well (ft):	Not Available	**Piping Type:**	Pressure
Tank Leak Det:	Inv. Control W/Tank Tightness Testing 08/30/1998		
Pipe Leak Det:	Mechanical Line Leak Detector 08/30/1998 Line Tightness Test 08/30/1998		
Misc Test Checks:	Not Available		

Tank No:	5	**Chem:**	Not Available
Case No:	Not Available	**Left Gal:**	Not Available
Class:	R	**Owner at ABD:**	Maxine Smith
Status:	Abandoned	**Last Use:**	Not Available
Capacity:	4000	**Aband:**	11/18/2004
Variance:	Not Available	**Method:**	Removed
Product:	Gasoline	**Under Dispnr Cont:**	False
Overfill Type:	Not Available	**Drop Tube:**	False
Verified:	05/15/1997	**Tank Const:**	Lined Steel
Constr Date:	Not Available	**Tank Protect:**	Fiberglass Coating
Operat Date:	10/10/1991	**Tank Tested:**	10/1/1991
Notify:	5/15/1997	**Tank Cont Meth:**	Single Wall
Spill Prevention:	05/15/1997	**Pipe Cont Meth:**	Single Wall
Compliance:	8/28/2002	**Pipe Protect:**	Fiberglass
Comp Status:	In Compliance	**Pipe Tested:**	Not Available
Age at Notif:	25	**Pipe Const:**	Fiberglass Reinforced Plastic
Dist to Well (ft):	Not Available	**Piping Type:**	Pressure
Tank Leak Det:	Inv. Control W/Tank Tightness Testing 08/30/1998		
Pipe Leak Det:	Line Tightness Test 08/30/1998 Mechanical Line Leak Detector 08/30/1998		
Misc Test Checks:	Not Available		

Tank No:	7	**Chem:**	Not Available
Case No:	Not Available	**Left Gal:**	Not Available
Class:	N	**Owner at ABD:**	Maxine Smith
Status:	Abandoned	**Last Use:**	2/1/1998
Capacity:	4000	**Aband:**	11/18/2004
Variance:	Not Available	**Method:**	Removed
Product:	Waste Oil, Burnt Oil, Used Oil	**Under Dispnr Cont:**	False
Overfill Type:	Not Available	**Drop Tube:**	False
Verified:	Not Available	**Tank Const:**	Steel
Constr Date:	Not Available	**Tank Protect:**	Not Available
Operat Date:	11/11/1911	**Tank Tested:**	Not Available
Notify:	10/20/1998	**Tank Cont Meth:**	Single Wall
Spill Prevention:	Not Available	**Pipe Cont Meth:**	Single Wall
Compliance:	Not Available	**Pipe Protect:**	Not Available
Comp Status:	Not Available	**Pipe Tested:**	Not Available
Age at Notif:	25	**Pipe Const:**	Steel
Dist to Well (ft):	Not Available	**Piping Type:**	Not Available
Tank Leak Det:	Not Available		
Pipe Leak Det:	Not Available		
Misc Test Checks:	Not Available		

Tank No:	6	**Chem:**	Not Available
Case No:	Not Available	**Left Gal:**	Not Available
Class:	R	**Owner at ABD:**	Maxine Smith

Status:	Abandoned	**Last Use:**	Not Available
Capacity:	4000	**Aband:**	11/18/2004
Variance:	Not Available	**Method:**	Removed
Product:	Gasoline	**Under Dispnr Cont:**	False
Overfill Type:	Not Available	**Drop Tube:**	False
Verified:	07/08/1998	**Tank Const:**	Lined Steel
Constr Date:	Not Available	**Tank Protect:**	Fiberglass Coating
Operat Date:	10/10/1991	**Tank Tested:**	10/1/1991
Notify:	5/15/1997	**Tank Cont Meth:**	Single Wall
Spill Prevention:	07/08/1998	**Pipe Cont Meth:**	Single Wall
Compliance:	8/28/2002	**Pipe Protect:**	Fiberglass
Comp Status:	In Compliance	**Pipe Tested:**	Not Available
Age at Notif:	25	**Pipe Const:**	Fiberglass Reinforced Plastic
Dist to Well (ft):	Not Available	**Piping Type:**	Pressure
Tank Leak Det:	Inv. Control W/Tank Tightness Testing 08/30/1998		
Pipe Leak Det:	Mechanical Line Leak Detector 08/30/1998 Line Tightness Test 08/30/1998		
Misc Test Checks:	Not Available		

Tank No:	9	**Chem:**	Not Available
Case No:	Not Available	**Left Gal:**	Not Available
Class:	U	**Owner at ABD:**	Cannon Coming Llc
Status:	Abandoned	**Last Use:**	1/1/1960
Capacity:	4000	**Aband:**	6/3/2005
Variance:	Not Available	**Method:**	Removed
Product:	Gasoline	**Under Dispnr Cont:**	False
Overfill Type:	Not Available	**Drop Tube:**	False
Verified:	Not Available	**Tank Const:**	Steel
Constr Date:	Not Available	**Tank Protect:**	Not Available
Operat Date:	Not Available	**Tank Tested:**	Not Available
Notify:	9/29/2005	**Tank Cont Meth:**	Not Available
Spill Prevention:	Not Available	**Pipe Cont Meth:**	Not Available
Compliance:	Not Available	**Pipe Protect:**	Not Available
Comp Status:	Not Available	**Pipe Tested:**	Not Available
Age at Notif:	0	**Pipe Const:**	Steel
Dist to Well (ft):	Not Available	**Piping Type:**	Not Available
Tank Leak Det:	Not Available		
Pipe Leak Det:	Not Available		
Misc Test Checks:	Not Available		

Tank No:	10	**Chem:**	Not Available
Case No:	Not Available	**Left Gal:**	Not Available
Class:	U	**Owner at ABD:**	Cannon Coming Llc
Status:	Abandoned	**Last Use:**	1/1/1960
Capacity:	1000	**Aband:**	6/3/2005
Variance:	Not Available	**Method:**	Removed
Product:	Kerosene	**Under Dispnr Cont:**	False
Overfill Type:	Not Available	**Drop Tube:**	False
Verified:	Not Available	**Tank Const:**	Steel
Constr Date:	Not Available	**Tank Protect:**	Not Available
Operat Date:	Not Available	**Tank Tested:**	Not Available
Notify:	9/29/2005	**Tank Cont Meth:**	Not Available
Spill Prevention:	Not Available	**Pipe Cont Meth:**	Not Available
Compliance:	Not Available	**Pipe Protect:**	Not Available
Comp Status:	Not Available	**Pipe Tested:**	Not Available
Age at Notif:	0	**Pipe Const:**	Steel
Dist to Well (ft):	Not Available	**Piping Type:**	Not Available
Tank Leak Det:	Not Available		
Pipe Leak Det:	Not Available		
Misc Test Checks:	Not Available		

Tank Information - UST 'C' List

Tank No:	8	**Tank Owner State:**	SC
Capacity Gal:	2500	**Tank Owner Zip:**	29401
Status Code:	ABD	**Tank Owner Phone:**	843-345-0900
Status:	Abandoned	**Facility:**	LOVES AMOCO SERVICE STATION
Chemical:	KN	**Contact 1:**	

Age at Notif. Years:	0	**Phone 1:**	
Owner:	CANNON COMING LLC	**Facility Address:**	40 CANNON ST AT COMING ST
Tank Owner Contact:		**City 1:**	CHARLESTON
Street:	1437 KING ST STE 4	**St 1:**	SC
Tank Owner City:	CHARLESTON	**Zip 1:**	29403
Tank No:	1	**Tank Owner State:**	SC
Capacity Gal:	4000	**Tank Owner Zip:**	29401
Status Code:	ABD	**Tank Owner Phone:**	843-345-0900
Status:	Abandoned	**Facility:**	LOVES AMOCO SERVICE STATION
Chemical:	GN	**Contact 1:**	
Age at Notif. Years:	25	**Phone 1:**	
Owner:	CANNON COMING LLC	**Facility Address:**	40 CANNON ST AT COMING ST
Tank Owner Contact:		**City 1:**	CHARLESTON
Street:	1437 KING ST STE 4	**St 1:**	SC
Tank Owner City:	CHARLESTON	**Zip 1:**	29403
Tank No:	4	**Tank Owner State:**	SC
Capacity Gal:	550	**Tank Owner Zip:**	29401
Status Code:	ABD	**Tank Owner Phone:**	843-345-0900
Status:	Abandoned	**Facility:**	LOVES AMOCO SERVICE STATION
Chemical:	DL	**Contact 1:**	
Age at Notif. Years:	25	**Phone 1:**	
Owner:	CANNON COMING LLC	**Facility Address:**	40 CANNON ST AT COMING ST
Tank Owner Contact:		**City 1:**	CHARLESTON
Street:	1437 KING ST STE 4	**St 1:**	SC
Tank Owner City:	CHARLESTON	**Zip 1:**	29403
Tank No:	9	**Tank Owner State:**	SC
Capacity Gal:	4000	**Tank Owner Zip:**	29401
Status Code:	ABD	**Tank Owner Phone:**	843-345-0900
Status:	Abandoned	**Facility:**	LOVES AMOCO SERVICE STATION
Chemical:	GN	**Contact 1:**	
Age at Notif. Years:	0	**Phone 1:**	
Owner:	CANNON COMING LLC	**Facility Address:**	40 CANNON ST AT COMING ST
Tank Owner Contact:		**City 1:**	CHARLESTON
Street:	1437 KING ST STE 4	**St 1:**	SC
Tank Owner City:	CHARLESTON	**Zip 1:**	29403
Tank No:	2	**Tank Owner State:**	SC
Capacity Gal:	4000	**Tank Owner Zip:**	29401
Status Code:	ABD	**Tank Owner Phone:**	843-345-0900
Status:	Abandoned	**Facility:**	LOVES AMOCO SERVICE STATION
Chemical:	GN	**Contact 1:**	
Age at Notif. Years:	25	**Phone 1:**	
Owner:	CANNON COMING LLC	**Facility Address:**	40 CANNON ST AT COMING ST
Tank Owner Contact:		**City 1:**	CHARLESTON
Street:	1437 KING ST STE 4	**St 1:**	SC
Tank Owner City:	CHARLESTON	**Zip 1:**	29403
Tank No:	7	**Tank Owner State:**	SC
Capacity Gal:	4000	**Tank Owner Zip:**	29401
Status Code:	ABD	**Tank Owner Phone:**	843-345-0900
Status:	Abandoned	**Facility:**	LOVES AMOCO SERVICE STATION
Chemical:	WO	**Contact 1:**	
Age at Notif. Years:	25	**Phone 1:**	
Owner:	CANNON COMING LLC	**Facility Address:**	40 CANNON ST AT COMING ST
Tank Owner Contact:		**City 1:**	CHARLESTON
Street:	1437 KING ST STE 4	**St 1:**	SC
Tank Owner City:	CHARLESTON	**Zip 1:**	29403
Tank No:	10	**Tank Owner State:**	SC
Capacity Gal:	1000	**Tank Owner Zip:**	29401
Status Code:	ABD	**Tank Owner Phone:**	843-345-0900
Status:	Abandoned	**Facility:**	LOVES AMOCO SERVICE STATION
Chemical:	KN	**Contact 1:**	
Age at Notif. Years:	0	**Phone 1:**	
Owner:	CANNON COMING LLC	**Facility Address:**	40 CANNON ST AT COMING ST
Tank Owner Contact:		**City 1:**	CHARLESTON

Map Key	Number of Records	Direction	Distance (mi/ft)	Elev/Diff (ft)	Site	DB

Street:	1437 KING ST STE 4	**St 1:**	SC
Tank Owner City:	CHARLESTON	**Zip 1:**	29403
Tank No:	5	**Tank Owner State:**	SC
Capacity Gal:	4000	**Tank Owner Zip:**	29401
Status Code:	ABD	**Tank Owner Phone:**	843-345-0900
Status:	Abandoned	**Facility:**	LOVES AMOCO SERVICE STATION
Chemical:	GN	**Contact 1:**	
Age at Notif. Years:	25	**Phone 1:**	
Owner:	CANNON COMING LLC	**Facility Address:**	40 CANNON ST AT COMING ST
Tank Owner Contact:		**City 1:**	CHARLESTON
Street:	1437 KING ST STE 4	**St 1:**	SC
Tank Owner City:	CHARLESTON	**Zip 1:**	29403
Tank No:	3	**Tank Owner State:**	SC
Capacity Gal:	6000	**Tank Owner Zip:**	29401
Status Code:	ABD	**Tank Owner Phone:**	843-345-0900
Status:	Abandoned	**Facility:**	LOVES AMOCO SERVICE STATION
Chemical:	GN	**Contact 1:**	
Age at Notif. Years:	25	**Phone 1:**	
Owner:	CANNON COMING LLC	**Facility Address:**	40 CANNON ST AT COMING ST
Tank Owner Contact:		**City 1:**	CHARLESTON
Street:	1437 KING ST STE 4	**St 1:**	SC
Tank Owner City:	CHARLESTON	**Zip 1:**	29403
Tank No:	6	**Tank Owner State:**	SC
Capacity Gal:	4000	**Tank Owner Zip:**	29401
Status Code:	ABD	**Tank Owner Phone:**	843-345-0900
Status:	Abandoned	**Facility:**	LOVES AMOCO SERVICE STATION
Chemical:	GN	**Contact 1:**	
Age at Notif. Years:	25	**Phone 1:**	
Owner:	CANNON COMING LLC	**Facility Address:**	40 CANNON ST AT COMING ST
Tank Owner Contact:		**City 1:**	CHARLESTON
Street:	1437 KING ST STE 4	**St 1:**	SC
Tank Owner City:	CHARLESTON	**Zip 1:**	29403

Tank Information - Financial Responsibility

Financial Mechanism:	Self Insurance 280.101
Expiration Date:	

7	1 of1	NNE	0.05 / 240.05	11.50 / 2	**Devereaux's Pressing Club** **21 Cannon** **Charleston SC**	HIST RISK

Historic Potential Business Activity Risk

Year:	1920
Directory Publisher:	WALSHS
Broad Term:	Potential Hazardous Chemical User
Directory Heading:	CLEANING AND PRESSING
Listing:	Cannon Street Pressing Club
Address:	21 Cannon
Address2:	
City:	Charleston
State:	SC
Zip:	

Historic Potential Business Activity Risk

Year:	1925-26
Directory Publisher:	WALSHS
Broad Term:	Potential Hazardous Chemical User
Directory Heading:	CLEANERS AND PRESSING

Map Key	Number of Records	Direction	Distance (mi/ft)	Elev/Diff (ft)	Site	DB

Listing: Devereaux's Pressing Club
Address: 21 Cannon
Address2:
City: Charleston
State: SC
Zip:

Map Key	Number of Records	Direction	Distance (mi/ft)	Elev/Diff (ft)	Site	DB
8	1 of3	N	0.05 / 253.11	11.48 / 2	Griffith Serv Sta 20 Cannon Charleston SC	HIST RISK

Historic Potential Business Activity Risk

Year: 1930
Directory Publisher: WALSHS
Broad Term: Fuel and Automotive
Directory Heading: GARAGES
Listing: HOLLIS & HOLLIS
Address: 20 Cannon
Address2:
City: Charleston
State: SC
Zip:

Historic Potential Business Activity Risk

Year: 1930
Directory Publisher: WALSHS
Broad Term: Fuel and Automotive
Directory Heading: FILLING STATIONS
Listing: Griffith Serv Sta
Address: 20 Cannon
Address2:
City: Charleston
State: SC
Zip:

Historic Potential Business Activity Risk

Year: 1934
Directory Publisher: WALSHS
Broad Term: Fuel and Automotive
Directory Heading: FILLING STATIONS
Listing: Griffith Serv Sta
Address: 20 Cannon
Address2:
City: Charleston
State: SC
Zip:

Map Key	Number of Records	Direction	Distance (mi/ft)	Elev/Diff (ft)	Site	DB
8	2 of3	N	0.05 / 253.11	11.48 / 2	FORMER ARCO STATION 20 CANNON ST CHARLESTON SC 29403-5431	LUST

Permit (Web): UST15188
Category (Web): Pre-1974 Facility
No of Tanks (Web): 1
Billable (Web): 0
Abandoned (Web): 0
Other (Web): 1
Last Inspec (Web): Not Available
Facility: FORMER ARCO STATION
Facility Street: 20 CANNON ST

Site No (EFIS): UST-15188
Facility Name (EFIS): FORMER ARCO STATION
Fac Address (EFIS): 20 CANNON ST
Facility City (EFIS): CHARLESTON
Facility State (EFIS): SC
Facility Zip (EFIS): 29403-5431
Facility (Web): FORMER ARCO STATION
Address (Web): 20 CANNON ST
City (Web): CHARLESTON

Facilit City:	CHARLESTON	**Zip Code (Web):**	29403-5431
Facility State :	SC	**County (Web):**	Charleston
Facility Zip:	29403-5431	**County 1 (Web):**	Charleston
Fac County:			

Tank Owner Ph (Web): 803-881-7550
Phone (Web): Not Available
Land Owner Ph (Web): Not Available
Operator Phone (Web): Not Available
Business Addr (Web): 20 CANNON ST CHARLESTON SC 29403-5431
Tank Owner Bus Addr (Web): CANNON ST PHILLIP APARTMENTS
222 W COLEMAN BLVD
SC MT PLEASANT 29464
Land Owner Bus Addr (Web): Not Available
Operator Bus Addr (Web): Not Available
Tank Owner (Web): CANNON ST PHILLIP APARTMENTS
Facility Link (Web): https://apps.des.sc.gov/USTRegistry/Home/siteDetails?permitNumber=UST15188
Data Source: SCDES Underground Storage Tank Registry (Web) (as of 28 Aug 2025); DHEC Confirmed Release Report (LUST) (as of 11 Dec 2024); DHEC LUST Data (EFIS) (as of 5 Sep 2017)

DHEC Online Registry - Release Report

Release No:	1	**Project Manager:**	Debra L Thoma
Source:	UST	**Compliance Req:**	False
Reported:	10/29/1992	**Compliance Met:**	False
Confirmed:	3/22/1993	**Compliance Date:**	Not Available
RBCA/ Score:	4BC - GW < 15 feet in silt or clay / 8 - Awaiting Funding	**Abatement Met:**	12/16/1992
Responsible Party:	CANNON ST PHILLIP APARTMENTS	**NFA:**	8/24/2000
Product:	Petroleum	**Fin Type:**	DHEC SUPERB
Emergency Resp:	Not Available	**Fin Res Mechanism:**	Not Available
Superb Qualified:	True	**Cleanup MCL:**	Not Available
Superb Determ Date:	10/21/1993	**Cleanup Initiated:**	3/13/2000
Transferred:	Not Available	**Cleanup Complete:**	8/24/2000

DHEC Confirmed Release Report

Release No:	1	**Confirmed:**	3/22/1993
NFA:	8/24/2000	**Tank Owner:**	CANNON ST PHILLIP APARTMENTS
Product:	PETRO	**Status Desc:**	Active Corrective Action
Proj Mgr:	THOMADL	**Score:**	
Status:	8	**Rank:**	4BC
Reported:	10/29/1992		

Rank Desc: GW < 15 feet in silt or clay
Facility: FORMER ARCO STATION
Facility Street: 20 CANNON ST
Facility City: CHARLESTON
Fac County: Charleston
Facility Zip: 29403-5431
Facility State: SC

DHEC EFIS Data Details (Revised 9/5/2017)

Release No: 1
Release Date: 10/29/1992
Project Mgr: DS
Confirmed Date: 3/22/1993
Cleanup Comp Date: 8/24/2000
Cleanup Comp Mcl Dt:
RP Name: CANNON ST PHILLIP APARTMENTS
RP Address: 222 W COLEMAN BLVD
RP City: MT PLEASANT
RP State: SC
RP Zip: 29464
SSTL Estab Cd:
SCRBCA Class Cd: CLASS4BC
Depth to GW:

Map Key	Number of Records	Direction	Distance (mi/ft)	Elev/Diff (ft)	Site	DB

GW Flow Dir Cod:
Receptor Type Cd: THOMA, DEBRA L
Rel Fin Type Cd:
CoC Concentrate Cd:

---

8 | **3 of3** | **N** | **0.05 / 253.11** | **11.48 / 2** | **FORMER ARCO STATION**
20 CANNON ST
CHARLESTON SC 29403-5431 | **UST**

Site No: 15188
Permit: UST15188
Category: Pre-1974 Facility
No of Tanks: 1
Billable: 0
Abandoned: 0
Other: 1
Last Inspection: Not Available
Facility Name: FORMER ARCO STATION
Facility Address: 20 CANNON ST
Facility Zip: 29403-5431
Facility Phone:
Facility State: SC
Facility City: CHARLESTON
County 1 (Web): Charleston
Business Address: 20 CANNON ST CHARLESTON SC 29403-5431
Tank Owner Business Address: CANNON ST PHILLIP APARTMENTS
222 W COLEMAN BLVD
SC MT PLEASANT 29464
Land Owner Business Address: Not Available
Operator Business Address: Not Available
Tank Owner (Web): CANNON ST PHILLIP APARTMENTS
Facility Link (Web): https://apps.des.sc.gov/USTRegistry/Home/siteDetails?permitNumber=UST15188
Source: SCDES Underground Storage Tank Registry (Web) (as of 28 Aug 2025); DHEC Management Tracking UST 'C' List (as of 11 Dec 2024)

Facility ID (Prohib):
Fac Name (Prohib):
Fac Addr (Prohib):
Fac City (Prohib):
Facility Name (Web): FORMER ARCO STATION
Facility Addr (Web): 20 CANNON ST
Facility City (Web): CHARLESTON
Zip Code (Web): 29403-5431
County (Web): Charleston
Phone (Web): Not Available
Tank Owner Phone: 803-881-7550
Land Owner Phone: Not Available
Operator Phone: Not Available
Facility Contact: TRACY DORAN

Tank Information - UST Registry Search

Tank No: 1
Case No: Not Available
Class: U
Status: Last Used Before 1974 and Empty
Capacity: Not Available
Variance: Not Available
Product: Gasoline
Overfill Type: Not Available
Verified: Not Available
Constr Date: Not Available
Operat Date: Not Available
Notify: 10/29/1992
Spill Prevention: Not Available
Compliance: Not Available
Comp Status: Not Available
Age at Notif: 20
Dist to Well (ft): Not Available
Tank Leak Det: Not Available
Pipe Leak Det: Not Available
Misc Test Checks: Not Available

Chem: Not Available
Left Gal: Not Available
Owner at ABD: Not Available
Last Use: 5/1/1964
Aband: Not Available
Method: Not Available
Under Dispnr Cont: False
Drop Tube: False
Tank Const: Steel
Tank Protect: Not Available
Tank Tested: Not Available
Tank Cont Meth: Single Wall
Pipe Cont Meth: Single Wall
Pipe Protect: Not Available
Pipe Tested: Not Available
Pipe Const: Steel
Piping Type: Not Available

Tank Information - UST 'C' List

Tank No: 1
Capacity Gal:
Status Code: P74
Status: Pre-74
Chemical: GN
Age at Notif. Years: 20

Tank Owner State: SC
Tank Owner Zip: 29464
Tank Owner Phone: 803-881-7550
Facility: FORMER ARCO STATION
Contact 1: TRACY DORAN
Phone 1:

Map Key	Number of Records	Direction	Distance (mi/ft)	Elev/Diff (ft)	Site	DB

Owner:	CANNON ST PHILLIP APARTMENTS	**Facility Address:**	20 CANNON ST
Tank Owner Contact:	TRACY DORAN	**City 1:**	CHARLESTON
Street:	222 W COLEMAN BLVD	**St 1:**	SC
Tank Owner City:	MT PLEASANT	**Zip 1:**	29403-5431

9	1 of3	W	0.06 / 315.90	9.89 / 0	Carolina Serv Sta 55 Cannon Charleston SC	HIST RISK

Historic Potential Business Activity Risk

Year:	1925-26
Directory Publisher:	WALSHS
Broad Term:	Fuel and Automotive
Directory Heading:	FILLING STATIONS
Listing:	United Service Sta
Address:	55 Cannon
Address2:	
City:	Charleston
State:	SC
Zip:	

Historic Potential Business Activity Risk

Year:	1930
Directory Publisher:	WALSHS
Broad Term:	Fuel and Automotive
Directory Heading:	FILLING STATIONS
Listing:	Carolina Serv Sta
Address:	55 Cannon
Address2:	
City:	Charleston
State:	SC
Zip:	

Historic Potential Business Activity Risk

Year:	1934
Directory Publisher:	WALSHS
Broad Term:	Fuel and Automotive
Directory Heading:	FILLING STATIONS
Listing:	Carolina Serv Sta
Address:	55 Cannon
Address2:	
City:	Charleston
State:	SC
Zip:	

9	2 of3	W	0.06 / 315.90	9.89 / 0	FORMER CAROLINA SERVICE STATION 55 CANNON ST CHARLESTON SC 29403-6046	LUST

Permit (Web):	UST15883	**Site No (EFIS):**	UST-15883
Category (Web):	Pre-1974 Facility	**Facility Name (EFIS):**	FORMER CAROLINA SERVICE STATION
No of Tanks (Web):	2	**Fac Address (EFIS):**	55 CANNON ST
Billable (Web):	0	**Facility City (EFIS):**	CHARLESTON
Abandoned (Web):	0	**Facility State (EFIS):**	SC
Other (Web):	2	**Facility Zip (EFIS):**	29403-6046
Last Inspec (Web):	Not Available	**Facility (Web):**	FORMER CAROLINA SERVICE STATION
Facility:	FORMER CAROLINA SERVICE STATION	**Address (Web):**	55 CANNON ST
Facility Street:	55 CANNON ST	**City (Web):**	CHARLESTON
Facilit City:	CHARLESTON	**Zip Code (Web):**	29403-6046

Facility State :	SC	**County (Web):**	Charleston
Facility Zip:	29403-6046	**County 1 (Web):**	Charleston
Fac County:			

Tank Owner Ph (Web): 803-556-9449
Phone (Web): Not Available
Land Owner Ph (Web): 843-577-9485
Operator Phone (Web): Not Available
Business Addr (Web): 55 CANNON ST CHARLESTON SC 29403-6046
Tank Owner Bus Addr (Web): Deleta E Robinson
203 SANS SOUCI ST
SC CHARLESTON 29403-3223
Land Owner Bus Addr (Web): DIXIE HOLDINGS LLC
PO BOX 176
SC CHARELSTON 29402
Operator Bus Addr (Web): Not Available
Tank Owner (Web): Deleta E Robinson
Facility Link (Web): https://apps.des.sc.gov/USTRegistry/Home/siteDetails?permitNumber=UST15883
Data Source: SCDES Underground Storage Tank Registry (Web) (as of 28 Aug 2025); DHEC Confirmed Release Report (LUST) (as of 11 Dec 2024); DHEC LUST Data (EFIS) (as of 5 Sep 2017)

DHEC Online Registry - Release Report

Release No:	1	**Project Manager:**	Debra L Thoma
Source:	UST	**Compliance Req:**	False
Reported:	6/22/1993	**Compliance Met:**	False
Confirmed:	7/21/1994	**Compliance Date:**	Not Available
RBCA/ Score:	3BF - GW < 15 feet in sand or gravel / 6 - Contacted	**Abatement Met:**	11/11/1911
Responsible Party:	Deleta E Robinson	**NFA:**	7/19/2000
Product:	Petroleum	**Fin Type:**	DHEC SUPERB
Emergency Resp:	Not Available	**Fin Res Mechanism:**	Not Available
Superb Qualified:	True	**Cleanup MCL:**	Not Available
Superb Determ Date:	7/13/1994	**Cleanup Initiated:**	1/9/2000
Transferred:	Not Available	**Cleanup Complete:**	7/19/2000

DHEC Confirmed Release Report

Release No:	1	**Confirmed:**	7/21/1994
NFA:	7/19/2000	**Tank Owner:**	DELETA ROBINSON
Product:	PETRO	**Status Desc:**	Monitored Natural Attenuation
Proj Mgr:	THOMADL	**Score:**	
Status:	6	**Rank:**	3BF
Reported:	6/22/1993		

Rank Desc: GW < 15 feet in sand or gravel
Facility: FORMER CAROLINA SERVICE STATION
Facility Street: 55 CANNON ST
Facility City: CHARLESTON
Fac County: Charleston
Facility Zip: 29403-6046
Facility State: SC

DHEC EFIS Data Details (Revised 9/5/2017)

Release No: 1
Release Date: 6/22/1993
Project Mgr: DS
Confirmed Date: 7/21/1994
Cleanup Comp Date: 7/19/2000
Cleanup Comp Mcl Dt:
RP Name: DELETA E ROBINSON
RP Address: 203 SANS SOUCI ST
RP City: CHARLESTON
RP State: SC
RP Zip: 29403-3223
SSTL Estab Cd:
SCRBCA Class Cd: CLASS3BF

Map Key	Number of Records	Direction	Distance (mi/ft)	Elev/Diff (ft)	Site	DB

Depth to GW:
GW Flow Dir Cod:
Receptor Type Cd: THOMA, DEBRA L
Rel Fin Type Cd:
CoC Concentrate Cd:

Map Key	Number of Records	Direction	Distance (mi/ft)	Elev/Diff (ft)	Site	DB
9	3 of3	W	0.06 / 315.90	9.89 / 0	FORMER CAROLINA SERVICE STATION 55 CANNON ST CHARLESTON SC 29403-6046	UST

Site No: 15883
Permit: UST15883
Category: Pre-1974 Facility
No of Tanks: 2
Billable: 0
Abandoned: 0
Other: 2
Last Inspection: Not Available
Facility Name: FORMER CAROLINA SERVICE STATION
Facility Address: 55 CANNON ST
Facility Zip: 29403-6046
Facility Phone:
Facility State: SC
Facility City: CHARLESTON
Facility ID (Prohib):
Fac Name (Prohib):
Fac Addr (Prohib):
Fac City (Prohib):
Facility Name (Web): FORMER CAROLINA SERVICE STATION
Facility Addr (Web): 55 CANNON ST
Facility City (Web): CHARLESTON
Zip Code (Web): 29403-6046
County (Web): Charleston
Phone (Web): Not Available
Tank Owner Phone: 803-556-9449
Land Owner Phone: 843-577-9485
Operator Phone: Not Available
Facility Contact:
County 1 (Web): Charleston
Business Address: 55 CANNON ST CHARLESTON SC 29403-6046
Tank Owner Business Address: Deleta E Robinson
203 SANS SOUCI ST
SC CHARLESTON 29403-3223
Land Owner Business Address: DIXIE HOLDINGS LLC
PO BOX 176
SC CHARELSTON 29402
Operator Business Address: Not Available
Tank Owner (Web): Deleta E Robinson
Facility Link (Web): https://apps.des.sc.gov/USTRegistry/Home/siteDetails?permitNumber=UST15883
Source: SCDES Underground Storage Tank Registry (Web) (as of 28 Aug 2025); DHEC Management Tracking UST 'C' List (as of 11 Dec 2024)

Tank Information - UST Registry Search

Tank No: 1
Case No: Not Available
Class: U
Status: Last Used Before 1974 and Empty
Capacity: 1000
Variance: Not Available
Product: Gasoline
Overfill Type: Not Available
Verified: Not Available
Constr Date: Not Available
Operat Date: Not Available
Notify: 6/23/1993
Spill Prevention: Not Available
Compliance: Not Available
Comp Status: Not Available
Age at Notif: 25
Dist to Well (ft): Not Available
Tank Leak Det: Not Available
Pipe Leak Det: Not Available
Misc Test Checks: Not Available
Chem: Not Available
Left Gal: Not Available
Owner at ABD: Not Available
Last Use: 1/1/1948
Aband: Not Available
Method: Not Available
Under Dispnr Cont: False
Drop Tube: False
Tank Const: Not Available
Tank Protect: Not Available
Tank Tested: Not Available
Tank Cont Meth: Single Wall
Pipe Cont Meth: Single Wall
Pipe Protect: Not Available
Pipe Tested: Not Available
Pipe Const: Not Available
Piping Type: Not Available

Tank No: 2
Case No: Not Available
Class: U
Status: Last Used Before 1974 and Empty
Capacity: 1000
Chem: Not Available
Left Gal: Not Available
Owner at ABD: Not Available
Last Use: 1/1/1948
Aband: Not Available

Map Key	Number of Records	Direction	Distance (mi/ft)	Elev/Diff (ft)	Site	DB

Variance:	Not Available	**Method:**	Not Available
Product:	Gasoline	**Under Dispnr Cont:**	False
Overfill Type:	Not Available	**Drop Tube:**	False
Verified:	Not Available	**Tank Const:**	Not Available
Constr Date:	Not Available	**Tank Protect:**	Not Available
Operat Date:	Not Available	**Tank Tested:**	Not Available
Notify:	6/23/1993	**Tank Cont Meth:**	Single Wall
Spill Prevention:	Not Available	**Pipe Cont Meth:**	Single Wall
Compliance:	Not Available	**Pipe Protect:**	Not Available
Comp Status:	Not Available	**Pipe Tested:**	Not Available
Age at Notif:	25	**Pipe Const:**	Not Available
Dist to Well (ft):	Not Available	**Piping Type:**	Not Available
Tank Leak Det:	Not Available		
Pipe Leak Det:	Not Available		
Misc Test Checks:	Not Available		

Tank Information - UST 'C' List

Tank No:	2	**Tank Owner State:**	SC
Capacity Gal:	1000	**Tank Owner Zip:**	29403-3223
Status Code:	P74	**Tank Owner Phone:**	803-556-9449
Status:	Pre-74	**Facility:**	FORMER CAROLINA SERVICE STATION
Chemical:	GN	**Contact 1:**	
Age at Notif. Years:	25	**Phone 1:**	
Owner:	ROBINSON	**Facility Address:**	55 CANNON ST
Tank Owner Contact:		**City 1:**	CHARLESTON
Street:	203 SANS SOUCI ST	**St 1:**	SC
Tank Owner City:	CHARLESTON	**Zip 1:**	29403-6046

Tank No:	1	**Tank Owner State:**	SC
Capacity Gal:	1000	**Tank Owner Zip:**	29403-3223
Status Code:	P74	**Tank Owner Phone:**	803-556-9449
Status:	Pre-74	**Facility:**	FORMER CAROLINA SERVICE STATION
Chemical:	GN	**Contact 1:**	
Age at Notif. Years:	25	**Phone 1:**	
Owner:	ROBINSON	**Facility Address:**	55 CANNON ST
Tank Owner Contact:		**City 1:**	CHARLESTON
Street:	203 SANS SOUCI ST	**St 1:**	SC
Tank Owner City:	CHARLESTON	**Zip 1:**	29403-6046

10	*1 of1*	*NE*	*0.06 / 334.45*	*11.93 / 2*	***Walters L A*** ***11 Cannon*** ***Charleston SC***	***HIST RISK***

Historic Potential Business Activity Risk

Year:	1920
Directory Publisher:	WALSHS
Broad Term:	Potential Hazardous Chemical User
Directory Heading:	CLEANING AND PRESSING
Listing:	Walters L A
Address:	11 Cannon
Address2:	
City:	Charleston
State:	SC
Zip:	

11	*1 of2*	*NW*	*0.09 / 451.72*	*11.42 / 2*	***Sparkle Cleaners*** ***63 Spring Street*** ***Charleston SC***	***DRY CLEANERS***

File No:	58432

Map Key	Number of Records	Direction	Distance (mi/ft)	Elev/Diff (ft)	Site	DB
11	2 of2	NW	0.09 / 451.72	11.42 / 2	Rhodes Serv Sta 63 Spring Charleston SC	HIST RISK

Historic Potential Business Activity Risk

Year:	1930
Directory Publisher:	WALSHS
Broad Term:	Fuel and Automotive
Directory Heading:	FILLING STATIONS
Listing:	Rhodes Serv Sta
Address:	63 Spring
Address2:	
City:	Charleston
State:	SC
Zip:	

Historic Potential Business Activity Risk

Year:	1934
Directory Publisher:	WALSHS
Broad Term:	Fuel and Automotive
Directory Heading:	FILLING STATIONS
Listing:	Rhodes-Limehouse Serv Sta
Address:	63 Spring
Address2:	
City:	Charleston
State:	SC
Zip:	

Map Key	Number of Records	Direction	Distance (mi/ft)	Elev/Diff (ft)	Site	DB
12	1 of2	NW	0.09 / 458.35	11.55 / 2	frederick fields 223 COMING ST CHARLESTON SC 29403	LUST

Permit (Web):	UST19614	***Site No (EFIS):***	
Category (Web):	Pre-1974 Facility	***Facility Name (EFIS):***	
No of Tanks (Web):	3	***Fac Address (EFIS):***	
Billable (Web):	0	***Facility City (EFIS):***	
Abandoned (Web):	0	***Facility State (EFIS):***	
Other (Web):	0	***Facility Zip (EFIS):***	
Last Inspec (Web):	Not Available	***Facility (Web):***	frederick fields
Facility:	FREDERICK FIELDS	***Address (Web):***	223 COMING ST
Facility Street:	223 COMING ST	***City (Web):***	CHARLESTON
Facilit City:	CHARLESTON	***Zip Code (Web):***	29403
Facility State :	SC	***County (Web):***	Charleston
Facility Zip:	29403	***County 1 (Web):***	Charleston
Fac County:			

Tank Owner Ph (Web):	843-607-5235
Phone (Web):	843-607-5235
Land Owner Ph (Web):	843-607-5235
Operator Phone (Web):	Not Available
Business Addr (Web):	223 COMING ST CHARLESTON SC 29403
Tank Owner Bus Addr (Web):	frederick fields 223 COMING ST SC CHARLESTON 29403
Land Owner Bus Addr (Web):	frederick fields 223 COMING ST SC CHARLESTON 29403
Operator Bus Addr (Web):	Not Available
Tank Owner (Web):	frederick fields
Facility Link (Web):	https://apps.des.sc.gov/USTRegistry/Home/siteDetails?permitNumber=UST19614
Data Source:	SCDES Underground Storage Tank Registry (Web) (as of 28 Aug 2025); DHEC Confirmed Release Report (LUST) (as of 11 Dec 2024)

Map Key	Number of Records	Direction	Distance (mi/ft)	Elev/Diff (ft)	Site	DB

DHEC Online Registry - Release Report

Release No:	1	***Project Manager:***	Denise M Place
Source:	UST	***Compliance Req:***	True
Reported:	4/13/2012	***Compliance Met:***	Not Available
Confirmed:	4/20/2012	***Compliance Date:***	Not Available
RBCA/ Score:	Not Available	***Abatement Met:***	Not Available
Responsible Party:	frederick fields	***NFA:***	4/20/2012
Product:	Not Available	***Fin Type:***	Not Available
Emergency Resp:	Not Available	***Fin Res Mechanism:***	Not Available
Superb Qualified:	Not Available	***Cleanup MCL:***	Not Available
Superb Determ Date:	Not Available	***Cleanup Initiated:***	4/20/2012
Transferred:	Not Available	***Cleanup Complete:***	4/20/2012

DHEC Confirmed Release Report

Release No:	1	***Confirmed:***	4/20/2012
NFA:	4/20/2012	***Tank Owner:***	FREDERICK FIELDS
Product:		***Status Desc:***	
Proj Mgr:	PLACEDM	***Score:***	
Status:		***Rank:***	
Reported:	4/13/2012		
Rank Desc:			
Facility:	FREDERICK FIELDS		
Facility Street:	223 COMING ST		
Facility City:	CHARLESTON		
Fac County:	Charleston		
Facility Zip:	29403		
Facility State:	SC		

12	***2 of2***	***NW***	***0.09 / 458.35***	***11.55 / 2***	***frederick fields 223 COMING ST CHARLESTON SC 29403***	***UST***

Site No:	19614	***Facility ID (Prohib):***	
Permit:	UST19614	***Fac Name (Prohib):***	
Category:	Pre-1974 Facility	***Fac Addr (Prohib):***	
No of Tanks:	3	***Fac City (Prohib):***	
Billable:	0	***Facility Name (Web):***	frederick fields
Abandoned:	0	***Facility Addr (Web):***	223 COMING ST
Other:	0	***Facility City (Web):***	CHARLESTON
Last Inspection:	Not Available	***Zip Code (Web):***	29403
Facility Name:	FIELDS	***County (Web):***	Charleston
Facility Address:	223 COMING ST	***Phone (Web):***	843-607-5235
Facility Zip:	29403	***Tank Owner Phone:***	843-607-5235
Facility Phone:	843-607-5235	***Land Owner Phone:***	843-607-5235
Facility State:	SC	***Operator Phone:***	Not Available
Facility City:	CHARLESTON	***Facility Contact:***	
County 1 (Web):	Charleston		
Business Address:	223 COMING ST CHARLESTON SC 29403		
Tank Owner Business Address:	frederick fields 223 COMING ST SC CHARLESTON 29403		
Land Owner Business Address:	frederick fields 223 COMING ST SC CHARLESTON 29403		
Operator Business Address:	Not Available		
Tank Owner (Web):	frederick fields		
Facility Link (Web):	https://apps.des.sc.gov/USTRegistry/Home/siteDetails?permitNumber=UST19614		
Source:	SCDES Underground Storage Tank Registry (Web) (as of 28 Aug 2025); DHEC Management Tracking UST 'C' List (as of 11 Dec 2024)		

Tank Information - UST Registry Search

Tank No:	1	***Chem:***	Not Available

Case No:	Not Available	**Left Gal:**	Not Available
Class:	U	**Owner at ABD:**	frederick fields
Status:		**Last Use:**	Not Available
Capacity:	1750	**Aband:**	11/1/1970
Variance:	Not Available	**Method:**	Removed
Product:	Not Available	**Under Dispnr Cont:**	False
Overfill Type:	Not Available	**Drop Tube:**	
Verified:	Not Available	**Tank Const:**	Steel
Constr Date:	Not Available	**Tank Protect:**	Not Available
Operat Date:	Not Available	**Tank Tested:**	Not Available
Notify:	4/14/2012	**Tank Cont Meth:**	Not Available
Spill Prevention:	Not Available	**Pipe Cont Meth:**	Not Available
Compliance:	Not Available	**Pipe Protect:**	Not Available
Comp Status:	Not Available	**Pipe Tested:**	Not Available
Age at Notif:	0	**Pipe Const:**	Not Available
Dist to Well (ft):	Not Available	**Piping Type:**	Not Available
Tank Leak Det:	Not Available		
Pipe Leak Det:	Not Available		
Misc Test Checks:	Not Available		

Tank No:	2	**Chem:**	Not Available
Case No:	Not Available	**Left Gal:**	Not Available
Class:	U	**Owner at ABD:**	frederick fields
Status:		**Last Use:**	Not Available
Capacity:	1750	**Aband:**	11/1/1970
Variance:	Not Available	**Method:**	Removed
Product:	Not Available	**Under Dispnr Cont:**	False
Overfill Type:	Not Available	**Drop Tube:**	
Verified:	Not Available	**Tank Const:**	Steel
Constr Date:	Not Available	**Tank Protect:**	Not Available
Operat Date:	Not Available	**Tank Tested:**	Not Available
Notify:	4/14/2012	**Tank Cont Meth:**	Not Available
Spill Prevention:	Not Available	**Pipe Cont Meth:**	Not Available
Compliance:	Not Available	**Pipe Protect:**	Not Available
Comp Status:	Not Available	**Pipe Tested:**	Not Available
Age at Notif:	0	**Pipe Const:**	Not Available
Dist to Well (ft):	Not Available	**Piping Type:**	Not Available
Tank Leak Det:	Not Available		
Pipe Leak Det:	Not Available		
Misc Test Checks:	Not Available		

Tank No:	3	**Chem:**	Not Available
Case No:	Not Available	**Left Gal:**	Not Available
Class:	U	**Owner at ABD:**	frederick fields
Status:		**Last Use:**	Not Available
Capacity:	1750	**Aband:**	2/21/2012
Variance:	Not Available	**Method:**	Removed
Product:	Not Available	**Under Dispnr Cont:**	False
Overfill Type:	Not Available	**Drop Tube:**	
Verified:	Not Available	**Tank Const:**	Steel
Constr Date:	Not Available	**Tank Protect:**	Not Available
Operat Date:	Not Available	**Tank Tested:**	Not Available
Notify:	4/14/2012	**Tank Cont Meth:**	Not Available
Spill Prevention:	Not Available	**Pipe Cont Meth:**	Not Available
Compliance:	Not Available	**Pipe Protect:**	Not Available
Comp Status:	Not Available	**Pipe Tested:**	Not Available
Age at Notif:	0	**Pipe Const:**	Not Available
Dist to Well (ft):	Not Available	**Piping Type:**	Not Available
Tank Leak Det:	Not Available		
Pipe Leak Det:	Not Available		
Misc Test Checks:	Not Available		

Tank Information - UST 'C' List

Tank No:	3	**Tank Owner State:**	SC
Capacity Gal:	1750	**Tank Owner Zip:**	29403
Status Code:	ABD	**Tank Owner Phone:**	843-607-5235
Status:	Abandoned	**Facility:**	FIELDS

Map Key	Number of Records	Direction	Distance (mi/ft)	Elev/Diff (ft)	Site	DB

Chemical:		**Contact 1:**	
Age at Notif. Years:	0	**Phone 1:**	843-607-5235
Owner:	FIELDS	**Facility Address:**	223 COMING ST
Tank Owner Contact:		**City 1:**	CHARLESTON
Street:	223 COMING ST	**St 1:**	SC
Tank Owner City:	CHARLESTON	**Zip 1:**	29403
Tank No:	1	**Tank Owner State:**	SC
Capacity Gal:	1750	**Tank Owner Zip:**	29403
Status Code:	ABD	**Tank Owner Phone:**	843-607-5235
Status:	Abandoned	**Facility:**	FIELDS
Chemical:		**Contact 1:**	
Age at Notif. Years:	0	**Phone 1:**	843-607-5235
Owner:	FIELDS	**Facility Address:**	223 COMING ST
Tank Owner Contact:		**City 1:**	CHARLESTON
Street:	223 COMING ST	**St 1:**	SC
Tank Owner City:	CHARLESTON	**Zip 1:**	29403
Tank No:	2	**Tank Owner State:**	SC
Capacity Gal:	1750	**Tank Owner Zip:**	29403
Status Code:	ABD	**Tank Owner Phone:**	843-607-5235
Status:	Abandoned	**Facility:**	FIELDS
Chemical:		**Contact 1:**	
Age at Notif. Years:	0	**Phone 1:**	843-607-5235
Owner:	FIELDS	**Facility Address:**	223 COMING ST
Tank Owner Contact:		**City 1:**	CHARLESTON
Street:	223 COMING ST	**St 1:**	SC
Tank Owner City:	CHARLESTON	**Zip 1:**	29403

Tank Information - Financial Responsibility

Financial Mechanism:	Other
Expiration Date:	Not Available

Map Key	Number of Records	Direction	Distance (mi/ft)	Elev/Diff (ft)	Site	DB
13	1 of2	NNW	0.09 / 477.33	12.26 / 3	COMET GAS STATION 207 ST PHILIP ST CHARLESTON SC 29403-5429	LUST

Permit (Web):	UST14288	**Site No (EFIS):**	UST-14288
Category (Web):	Retail Sales	**Facility Name (EFIS):**	COMET GAS STATION
No of Tanks (Web):	4	**Fac Address (EFIS):**	207 ST PHILIP ST
Billable (Web):	0	**Facility City (EFIS):**	CHARLESTON
Abandoned (Web):	4	**Facility State (EFIS):**	SC
Other (Web):	0	**Facility Zip (EFIS):**	29403-5429
Last Inspec (Web):	Not Available	**Facility (Web):**	COMET GAS STATION
Facility:	COMET GAS STATION	**Address (Web):**	207 ST PHILIP ST
Facility Street:	207 ST PHILIP ST	**City (Web):**	CHARLESTON
Facilit City:	CHARLESTON	**Zip Code (Web):**	29403-5429
Facility State :	SC	**County (Web):**	Charleston
Facility Zip:	29403-5429	**County 1 (Web):**	Charleston
Fac County:			

Tank Owner Ph (Web):	803-965-4037
Phone (Web):	Not Available
Land Owner Ph (Web):	Not Available
Operator Phone (Web):	Not Available
Business Addr (Web):	207 ST PHILIP ST CHARLESTON SC 29403-5429
Tank Owner Bus Addr (Web):	Maxine Smith PO BOX 20876 SC CHARLESTON 29413-0876
Land Owner Bus Addr (Web):	Not Available
Operator Bus Addr (Web):	Not Available
Tank Owner (Web):	Maxine Smith
Facility Link (Web):	https://apps.des.sc.gov/USTRegistry/Home/siteDetails?permitNumber=UST14288
Data Source:	SCDES Underground Storage Tank Registry (Web) (as of 28 Aug 2025); DHEC Confirmed Release Report (LUST) (as of 11 Dec 2024); DHEC LUST Data (EFIS) (as of 5 Sep 2017)

Map Key	Number of Records	Direction	Distance (mi/ft)	Elev/Diff (ft)	Site	DB

DHEC Online Registry - Release Report

Release No:	1	***Project Manager:***	Scotty McInnis
Source:	UST	***Compliance Req:***	False
Reported:	12/30/1991	***Compliance Met:***	False
Confirmed:	3/23/1992	***Compliance Date:***	Not Available
RBCA/ Score:	3BF - GW < 15 feet in sand or gravel / 5 - Currently Inactive	***Abatement Met:***	2/16/1993
Responsible Party:	Maxine Smith	***NFA:***	11/20/1997
Product:	Petroleum	***Fin Type:***	With SUPERB
Emergency Resp:	Not Available	***Fin Res Mechanism:***	Not Available
Superb Qualified:	True	***Cleanup MCL:***	Not Available
Superb Determ Date:	8/11/1994	***Cleanup Initiated:***	2/18/1993
Transferred:	Not Available	***Cleanup Complete:***	11/20/1997

DHEC Confirmed Release Report

Release No:	1	***Confirmed:***	3/23/1992
NFA:	11/20/1997	***Tank Owner:***	MAXINE SMITH
Product:	PETRO	***Status Desc:***	Monitored Natural Attenuation
Proj Mgr:	MCINNIWA	***Score:***	
Status:	5	***Rank:***	3BF
Reported:	12/30/1991		
Rank Desc:	GW < 15 feet in sand or gravel		
Facility:	COMET GAS STATION		
Facility Street:	207 ST PHILIP ST		
Facility City:	CHARLESTON		
Fac County:	Charleston		
Facility Zip:	29403-5429		
Facility State:	SC		

DHEC EFIS Data Details (Revised 9/5/2017)

Release No:	1
Release Date:	12/30/1991
Project Mgr:	WS
Confirmed Date:	3/23/1992
Cleanup Comp Date:	11/20/1997
Cleanup Comp Mcl Dt:	
RP Name:	MAXINE SMITH
RP Address:	PO BOX 20876
RP City:	CHARLESTON
RP State:	SC
RP Zip:	29413-0876
SSTL Estab Cd:	
SCRBCA Class Cd:	CLASS3BF
Depth to GW:	
GW Flow Dir Cod:	
Receptor Type Cd:	MCINNIS, W SCOTT
Rel Fin Type Cd:	
CoC Concentrate Cd:	

13	*2 of2*	*NNW*	*0.09 / 477.33*	*12.26 / 3*	***COMET GAS STATION 207 ST PHILIP ST CHARLESTON SC 29403-5429***	***UST***

Site No:	14288	***Facility ID (Prohib):***	
Permit:	UST14288	***Fac Name (Prohib):***	
Category:	Retail Sales	***Fac Addr (Prohib):***	
No of Tanks:	4	***Fac City (Prohib):***	
Billable:	0	***Facility Name (Web):***	COMET GAS STATION
Abandoned:	4	***Facility Addr (Web):***	207 ST PHILIP ST
Other:	0	***Facility City (Web):***	CHARLESTON
Last Inspection:	Not Available	***Zip Code (Web):***	29403-5429
Facility Name:	COMET GAS STATION	***County (Web):***	Charleston

Facility Address:	207 ST PHILIP ST	**Phone (Web):**	Not Available
Facility Zip:	29403-5429	**Tank Owner Phone:**	803-965-4037
Facility Phone:		**Land Owner Phone:**	Not Available
Facility State:	SC	**Operator Phone:**	Not Available
Facility City:	CHARLESTON	**Facility Contact:**	RAY LOVE

County 1 (Web): Charleston
Business Address: 207 ST PHILIP ST CHARLESTON SC 29403-5429
Tank Owner Business Address: Maxine Smith
PO BOX 20876
SC CHARLESTON 29413-0876
Land Owner Business Address: Not Available
Operator Business Address: Not Available
Tank Owner (Web): Maxine Smith
Facility Link (Web): https://apps.des.sc.gov/USTRegistry/Home/siteDetails?permitNumber=UST14288
Source: SCDES Underground Storage Tank Registry (Web) (as of 28 Aug 2025); DHEC Management Tracking UST 'C' List (as of 11 Dec 2024)

Tank Information - UST Registry Search

Tank No:	3	**Chem:**	Not Available
Case No:	Not Available	**Left Gal:**	132
Class:	N	**Owner at ABD:**	Maxine Smith
Status:	Abandoned	**Last Use:**	1/1/1976
Capacity:	5000	**Aband:**	2/16/1993
Variance:	Not Available	**Method:**	Fill with Concrete
Product:	Gasoline	**Under Dispnr Cont:**	False
Overfill Type:	Not Available	**Drop Tube:**	False
Verified:	Not Available	**Tank Const:**	Steel
Constr Date:	Not Available	**Tank Protect:**	Not Available
Operat Date:	Not Available	**Tank Tested:**	Not Available
Notify:	11/25/1991	**Tank Cont Meth:**	Single Wall
Spill Prevention:	Not Available	**Pipe Cont Meth:**	Single Wall
Compliance:	Not Available	**Pipe Protect:**	Not Available
Comp Status:	Not Available	**Pipe Tested:**	Not Available
Age at Notif:	20	**Pipe Const:**	Steel
Dist to Well (ft):	Not Available	**Piping Type:**	Not Available

Tank Leak Det: Not Available
Pipe Leak Det: Not Available
Misc Test Checks: Not Available

Tank No:	2	**Chem:**	Not Available
Case No:	Not Available	**Left Gal:**	72
Class:	N	**Owner at ABD:**	Maxine Smith
Status:	Abandoned	**Last Use:**	1/1/1976
Capacity:	5000	**Aband:**	2/16/1993
Variance:	Not Available	**Method:**	Fill with Concrete
Product:	Gasoline	**Under Dispnr Cont:**	False
Overfill Type:	Not Available	**Drop Tube:**	False
Verified:	Not Available	**Tank Const:**	Steel
Constr Date:	Not Available	**Tank Protect:**	Not Available
Operat Date:	Not Available	**Tank Tested:**	Not Available
Notify:	11/25/1991	**Tank Cont Meth:**	Single Wall
Spill Prevention:	Not Available	**Pipe Cont Meth:**	Single Wall
Compliance:	Not Available	**Pipe Protect:**	Not Available
Comp Status:	Not Available	**Pipe Tested:**	Not Available
Age at Notif:	20	**Pipe Const:**	Steel
Dist to Well (ft):	Not Available	**Piping Type:**	Not Available

Tank Leak Det: Not Available
Pipe Leak Det: Not Available
Misc Test Checks: Not Available

Tank No:	4	**Chem:**	Not Available
Case No:	Not Available	**Left Gal:**	175
Class:	N	**Owner at ABD:**	Maxine Smith
Status:	Abandoned	**Last Use:**	1/1/1976
Capacity:	3000	**Aband:**	2/16/1993
Variance:	Not Available	**Method:**	Removed
Product:	Kerosene	**Under Dispnr Cont:**	False

Overfill Type:	Not Available	**Drop Tube:**	False
Verified:	Not Available	**Tank Const:**	Steel
Constr Date:	Not Available	**Tank Protect:**	Not Available
Operat Date:	Not Available	**Tank Tested:**	Not Available
Notify:	11/25/1991	**Tank Cont Meth:**	Single Wall
Spill Prevention:	Not Available	**Pipe Cont Meth:**	Single Wall
Compliance:	Not Available	**Pipe Protect:**	Not Available
Comp Status:	Not Available	**Pipe Tested:**	Not Available
Age at Notif:	20	**Pipe Const:**	Steel
Dist to Well (ft):	Not Available	**Piping Type:**	Not Available
Tank Leak Det:	Not Available		
Pipe Leak Det:	Not Available		
Misc Test Checks:	Not Available		

Tank No:	1	**Chem:**	Not Available
Case No:	Not Available	**Left Gal:**	556
Class:	N	**Owner at ABD:**	Maxine Smith
Status:	Abandoned	**Last Use:**	1/1/1976
Capacity:	5000	**Aband:**	2/16/1993
Variance:	Not Available	**Method:**	Fill with Concrete
Product:	Gasoline	**Under Dispnr Cont:**	False
Overfill Type:	Not Available	**Drop Tube:**	False
Verified:	Not Available	**Tank Const:**	Steel
Constr Date:	Not Available	**Tank Protect:**	Not Available
Operat Date:	Not Available	**Tank Tested:**	Not Available
Notify:	11/25/1991	**Tank Cont Meth:**	Single Wall
Spill Prevention:	Not Available	**Pipe Cont Meth:**	Single Wall
Compliance:	Not Available	**Pipe Protect:**	Not Available
Comp Status:	Not Available	**Pipe Tested:**	Not Available
Age at Notif:	20	**Pipe Const:**	Steel
Dist to Well (ft):	Not Available	**Piping Type:**	Not Available
Tank Leak Det:	Not Available		
Pipe Leak Det:	Not Available		
Misc Test Checks:	Not Available		

Tank Information - UST 'C' List

Tank No:	2	**Tank Owner State:**	SC
Capacity Gal:	5000	**Tank Owner Zip:**	29413-0876
Status Code:	ABD	**Tank Owner Phone:**	803-965-4037
Status:	Abandoned	**Facility:**	COMET GAS STATION
Chemical:	GN	**Contact 1:**	RAY LOVE
Age at Notif. Years:	20	**Phone 1:**	
Owner:	SMITH	**Facility Address:**	207 ST PHILIP ST
Tank Owner Contact:	RAY LOVE	**City 1:**	CHARLESTON
Street:	PO BOX 20876	**St 1:**	SC
Tank Owner City:	CHARLESTON	**Zip 1:**	29403-5429

Tank No:	3	**Tank Owner State:**	SC
Capacity Gal:	5000	**Tank Owner Zip:**	29413-0876
Status Code:	ABD	**Tank Owner Phone:**	803-965-4037
Status:	Abandoned	**Facility:**	COMET GAS STATION
Chemical:	GN	**Contact 1:**	RAY LOVE
Age at Notif. Years:	20	**Phone 1:**	
Owner:	SMITH	**Facility Address:**	207 ST PHILIP ST
Tank Owner Contact:	RAY LOVE	**City 1:**	CHARLESTON
Street:	PO BOX 20876	**St 1:**	SC
Tank Owner City:	CHARLESTON	**Zip 1:**	29403-5429

Tank No:	4	**Tank Owner State:**	SC
Capacity Gal:	3000	**Tank Owner Zip:**	29413-0876
Status Code:	ABD	**Tank Owner Phone:**	803-965-4037
Status:	Abandoned	**Facility:**	COMET GAS STATION
Chemical:	KN	**Contact 1:**	RAY LOVE
Age at Notif. Years:	20	**Phone 1:**	
Owner:	SMITH	**Facility Address:**	207 ST PHILIP ST
Tank Owner Contact:	RAY LOVE	**City 1:**	CHARLESTON
Street:	PO BOX 20876	**St 1:**	SC

Map Key	Number of Records	Direction	Distance (mi/ft)	Elev/Diff (ft)	Site	DB

Tank Owner City:	CHARLESTON	**Zip 1:**	29403-5429
Tank No:	1	**Tank Owner State:**	SC
Capacity Gal:	5000	**Tank Owner Zip:**	29413-0876
Status Code:	ABD	**Tank Owner Phone:**	803-965-4037
Status:	Abandoned	**Facility:**	COMET GAS STATION
Chemical:	GN	**Contact 1:**	RAY LOVE
Age at Notif. Years:	20	**Phone 1:**	
Owner:	SMITH	**Facility Address:**	207 ST PHILIP ST
Tank Owner Contact:	RAY LOVE	**City 1:**	CHARLESTON
Street:	PO BOX 20876	**St 1:**	SC
Tank Owner City:	CHARLESTON	**Zip 1:**	29403-5429

14	1 of2	E	0.09 / 485.08	10.12 / 1	**Asbell Motor Co** **6 Morris** **Charleston SC**	HIST RISK

Historic Potential Business Activity Risk

Year:	1930
Directory Publisher:	WALSHS
Broad Term:	Fuel and Automotive
Directory Heading:	GARAGES
Listing:	Asbell Motor Co
Address:	6 Morris
Address2:	
City:	Charleston
State:	SC
Zip:	

14	2 of2	E	0.09 / 485.08	10.12 / 1	**Lenox Pressing Club** **4 Morris** **Charleston SC**	HIST RISK

Historic Potential Business Activity Risk

Year:	1930
Directory Publisher:	WALSHS
Broad Term:	Potential Hazardous Chemical User
Directory Heading:	CLEANING AND PRESSING
Listing:	Palace Cleaners
Address:	4 Morris
Address2:	
City:	Charleston
State:	SC
Zip:	

Historic Potential Business Activity Risk

Year:	1934
Directory Publisher:	WALSHS
Broad Term:	Potential Hazardous Chemical User
Directory Heading:	CLEANING AND PRESSING
Listing:	Lenox Pressing Club
Address:	4 Morris
Address2:	
City:	Charleston
State:	SC
Zip:	

Map Key	Number of Records	Direction	Distance (mi/ft)	Elev/Diff (ft)	Site	DB
15	1 of1	ENE	0.10 / 521.65	10.93 / 1	Model Dry Cleaning Co 533 King Charleston SC	HIST RISK

Historic Potential Business Activity Risk

Year:	1920
Directory Publisher:	WALSHS
Broad Term:	Potential Hazardous Chemical User
Directory Heading:	CLEANING AND PRESSING
Listing:	Model Dry Cleaning Co
Address:	533 King
Address2:	
City:	Charleston
State:	SC
Zip:	

Map Key	Number of Records	Direction	Distance (mi/ft)	Elev/Diff (ft)	Site	DB
16	1 of2	ENE	0.10 / 527.40	11.69 / 2	Glamour Cleaners 524 King Street Charleston SC	DRY CLEANERS

File No: 57348

Map Key	Number of Records	Direction	Distance (mi/ft)	Elev/Diff (ft)	Site	DB
16	2 of2	ENE	0.10 / 527.40	11.69 / 2	GLAMOUR CLEANERS 524 KING ST, CHARLESTON SC 29403-5504 SC	SASPL

EPA ID: SCS123457049

Site Assessment Section Project List (SASPL)

County: CHARLESTON

Map Key	Number of Records	Direction	Distance (mi/ft)	Elev/Diff (ft)	Site	DB
17	1 of3	ENE	0.10 / 542.89	11.88 / 2	522 KING STREET PROPERTY 522 KING ST, CHARLESTON, SC, 29403, US SC	BROWNFIELDS

Case No: 04-5559-NRPI

Details

Alt ID:	57058	**Combo of Contam:**	VOCs
Master No:	5559	**Filed With County:**	
Master Status:	ACTIVE	**Acre Under Cntrct:**	
Category:	Master Project Details	**COC Date Issued:**	
Program:	LWM - SARR - Brownfields	**County:**	Charleston
Action Date:		**Latitude:**	32.7916
Status:	Entered	**Longitude:**	-79.9398
Name:	522 KING STREET PROPERTY		
Address:	522 KING ST, CHARLESTON, SC, 29403, US		
Type:	Non-Responsible Party Voluntary Cleanup Contract		
Type of Covenent:			
Brownfields Type of Site:	Hazardous Substances		
Brwnflds 128 A Funds Used F:	No		
Brwnflds Response Action Pl:	Yes		

Map Key	Number of Records	Direction	Distance (mi/ft)	Elev/Diff (ft)	Site	DB
17	2 of3	ENE	0.10 / 542.89	11.88 / 2	522 KING STREET PROPERTY 522 KING ST, CHARLESTON SC	SASPL

Map Key	Number of Records	Direction	Distance (mi/ft)	Elev/Diff (ft)	Site	DB
					29403 SC	

EPA ID: SCS123456971

Site Assessment Section Project List (SASPL)

County: CHARLESTON

---

17 | **3 of3** | **ENE** | **0.10 / 542.89** | **11.88 / 2** | **522 KING STREET PROPERTY**
522 KING ST
CHARLESTON SC 29403 | **VCP**

File No: 57058
Project Status Code: ACTIVE
Funds 128(A) Utilized: No
Resp Action Planned: Yes
Cleanup Contract Complete Dt: 6/17/2015
Restrict Filed Dt: 5/18/2015
Project Complete Dt: 6/17/2015
Brownfields Type: Hazardous Substances

Details

Execute Date: 4/5/2004
Lat Long: 32.79156, -79.93979
Acreage: 0.18
Owner: MEI 522 KING STREET LLC;522 KING STREET PROPERTY LLC
Contamination on Site: Volatile Organic Compounds, Metals
Land Use Restriction: Not yet determined.

---

18 | **1 of2** | **SSE** | **0.10 / 545.53** | **9.01 / 0** | **CHARLESTON CITY OF**
162 COMING ST
CHARLESTON SC 29402-0304 | **LUST**

Permit (Web): UST14356
Category (Web): Municipal Government
No of Tanks (Web): 1
Billable (Web): 0
Abandoned (Web): 1
Other (Web): 0
Last Inspec (Web): Not Available
Facility: CHARLESTON CITY OF
Facility Street: 162 COMING ST
Facilit City: CHARLESTON
Facility State : SC
Facility Zip: 29402-0304
Fac County:
Site No (EFIS): UST-14356
Facility Name (EFIS): CHARLESTON CITY OF
Fac Address (EFIS): 162 COMING ST
Facility City (EFIS): CHARLESTON
Facility State (EFIS): SC
Facility Zip (EFIS): 29402-0304
Facility (Web): CHARLESTON CITY OF
Address (Web): 162 COMING ST
City (Web): CHARLESTON
Zip Code (Web): 29402-0304
County (Web): Charleston
County 1 (Web): Charleston
Tank Owner Ph (Web): 843-724-7154
Phone (Web): -
Land Owner Ph (Web): Not Available
Operator Phone (Web): Not Available
Business Addr (Web): 162 COMING ST CHARLESTON SC 29402-0304
Tank Owner Bus Addr (Web): CHARLESTON CITY OF
10 WHARFSIDE ST
SC CHARLESTON 29401
Land Owner Bus Addr (Web): Not Available
Operator Bus Addr (Web): Not Available
Tank Owner (Web): CHARLESTON CITY OF
Facility Link (Web): https://apps.des.sc.gov/USTRegistry/Home/siteDetails?permitNumber=UST14356
Data Source: SCDES Underground Storage Tank Registry (Web) (as of 28 Aug 2025); DHEC Confirmed Release Report (LUST) (as of 11 Dec 2024); DHEC LUST Data (EFIS) (as of 5 Sep 2017)

DHEC Online Registry - Release Report

Release No: 1
Source: UST
Project Manager: Travis M Williams
Compliance Req: False

Map Key	Number of Records	Direction	Distance (mi/ft)	Elev/Diff (ft)	Site	DB

Reported:	12/30/1991	**Compliance Met:**	False
Confirmed:	2/8/1994	**Compliance Date:**	Not Available
RBCA/ Score:	3BF - GW < 15 feet in sand or gravel / 4 - Active Corrective Action	**Abatement Met:**	10/8/1993
Responsible Party:	CHARLESTON CITY OF	**NFA:**	12/27/2001
Product:	Petroleum	**Fin Type:**	With SUPERB
Emergency Resp:	Not Available	**Fin Res Mechanism:**	Not Available
Superb Qualified:	True	**Cleanup MCL:**	Not Available
Superb Determ Date:	1/24/1994	**Cleanup Initiated:**	3/30/2000
Transferred:	Not Available	**Cleanup Complete:**	12/27/2001

DHEC Confirmed Release Report

Release No:	1	**Confirmed:**	2/8/1994
NFA:	12/27/2001	**Tank Owner:**	CHARLESTON CITY OF
Product:	PETRO	**Status Desc:**	Monitored Natural Attenuation
Proj Mgr:	WILLIATM	**Score:**	
Status:	4	**Rank:**	3BF
Reported:	12/30/1991		
Rank Desc:	GW < 15 feet in sand or gravel		
Facility:	CHARLESTON CITY OF		
Facility Street:	162 COMING ST		
Facility City:	CHARLESTON		
Fac County:	Charleston		
Facility Zip:	29402-0304		
Facility State:	SC		

DHEC EFIS Data Details (Revised 9/5/2017)

Release No:	1
Release Date:	12/30/1991
Project Mgr:	WS
Confirmed Date:	2/8/1994
Cleanup Comp Date:	12/27/2001
Cleanup Comp Mcl Dt:	
RP Name:	CITY OF CHARLESTON
RP Address:	262 & 264 MEETING ST
RP City:	CHARLESTON
RP State:	SC
RP Zip:	29402-0304
SSTL Estab Cd:	MR
SCRBCA Class Cd:	CLASS3BF
Depth to GW:	
GW Flow Dir Cod:	
Receptor Type Cd:	WILLIAMS, TRAVIS M
Rel Fin Type Cd:	
CoC Concentrate Cd:	

18	**2 of2**	**SSE**	**0.10 / 545.53**	**9.01 / 0**	**CHARLESTON CITY OF 162 COMING ST CHARLESTON SC 29402-0304**	**UST**

Site No:	14356	**Facility ID (Prohib):**	
Permit:	UST14356	**Fac Name (Prohib):**	
Category:	Municipal Government	**Fac Addr (Prohib):**	
No of Tanks:	1	**Fac City (Prohib):**	
Billable:	0	**Facility Name (Web):**	CHARLESTON CITY OF
Abandoned:	1	**Facility Addr (Web):**	162 COMING ST
Other:	0	**Facility City (Web):**	CHARLESTON
Last Inspection:	Not Available	**Zip Code (Web):**	29402-0304
Facility Name:	CHARLESTON CITY OF	**County (Web):**	Charleston
Facility Address:	162 COMING ST	**Phone (Web):**	-
Facility Zip:	29402-0304	**Tank Owner Phone:**	843-724-7154
Facility Phone:	-	**Land Owner Phone:**	Not Available
Facility State:	SC	**Operator Phone:**	Not Available
Facility City:	CHARLESTON	**Facility Contact:**	DON BOUCHIE

Map Key	Number of Records	Direction	Distance (mi/ft)	Elev/Diff (ft)	Site	DB

County 1 (Web):	Charleston
Business Address:	162 COMING ST CHARLESTON SC 29402-0304
Tank Owner Business Address:	CHARLESTON CITY OF 10 WHARFSIDE ST SC CHARLESTON 29401
Land Owner Business Address:	Not Available
Operator Business Address:	Not Available
Tank Owner (Web):	CHARLESTON CITY OF
Facility Link (Web):	https://apps.des.sc.gov/USTRegistry/Home/siteDetails?permitNumber=UST14356
Source:	SCDES Underground Storage Tank Registry (Web) (as of 28 Aug 2025); DHEC Management Tracking UST 'C' List (as of 11 Dec 2024)

Tank Information - UST Registry Search

Tank No:	1	**Chem:**	Not Available
Case No:	Not Available	**Left Gal:**	Not Available
Class:	N	**Owner at ABD:**	City Of Charleston
Status:	Abandoned	**Last Use:**	Not Available
Capacity:	550	**Aband:**	10/8/1993
Variance:	Not Available	**Method:**	Removed
Product:	Diesel Fuel	**Under Dispnr Cont:**	False
Overfill Type:	Not Available	**Drop Tube:**	False
Verified:	Not Available	**Tank Const:**	Steel
Constr Date:	Not Available	**Tank Protect:**	Not Available
Operat Date:	Not Available	**Tank Tested:**	Not Available
Notify:	12/12/1991	**Tank Cont Meth:**	Single Wall
Spill Prevention:	Not Available	**Pipe Cont Meth:**	Single Wall
Compliance:	Not Available	**Pipe Protect:**	Not Available
Comp Status:	Not Available	**Pipe Tested:**	Not Available
Age at Notif:	25	**Pipe Const:**	Steel
Dist to Well (ft):	Not Available	**Piping Type:**	Not Available
Tank Leak Det:	Not Available		
Pipe Leak Det:	Not Available		
Misc Test Checks:	Not Available		

Tank Information - UST 'C' List

Tank No:	1	**Tank Owner State:**	SC
Capacity Gal:	550	**Tank Owner Zip:**	29402-0304
Status Code:	ABD	**Tank Owner Phone:**	843-724-7154
Status:	Abandoned	**Facility:**	CHARLESTON CITY OF
Chemical:	DL	**Contact 1:**	DON BOUCHIE
Age at Notif. Years:	25	**Phone 1:**	-
Owner:	CHARLESTON CITY OF	**Facility Address:**	162 COMING ST
Tank Owner Contact:	DON BOUCHIE	**City 1:**	CHARLESTON
Street:	262 & 264 MEETING ST	**St 1:**	SC
Tank Owner City:	CHARLESTON	**Zip 1:**	29402-0304

19	***1 of3***	***NNE***	***0.11 / 568.77***	***12.92 / 3***	***583 KING STREET 583 KING ST, CHARLESTON, SC, 294035521, US SC***	***BROWNFIELDS***

Case No: 13-6199-NRP

Details

Alt ID:	58098	**Combo of Contam:**	BNAs, VOCs
Master No:	6199	**Filed With County:**	
Master Status:	ACTIVE	**Acre Under Cntrct:**	0.27
Category:	Master Project Details	**COC Date Issued:**	
Program:	LWM - SARR - Brownfields	**County:**	Charleston
Action Date:	6/24/2013 06:00:00	**Latitude:**	32.7924
Status:	Closed with Restrictions	**Longitude:**	-79.9411
Name:	583 KING STREET		

Map Key	Number of Records	Direction	Distance (mi/ft)	Elev/Diff (ft)	Site	DB

Address: 583 KING ST, CHARLESTON, SC, 294035521, US
Type: Non-Responsible Party Voluntary Cleanup Contract
Type of Covenent:
Brownfields Type of Site:
Brwnflds 128 A Funds Used F:
Brwnflds Response Action Pl:

19	2 of3	NNE	0.11 / 568.77	12.92 / 3	583 KING STREET 583 KING ST, CHARLESTON SC 29403-5521 SC	SASPL

EPA ID: SCS123457543

Site Assessment Section Project List (SASPL)

County: CHARLESTON

19	3 of3	NNE	0.11 / 568.77	12.92 / 3	583 KING STREET 583 KING ST CHARLESTON SC 29403-5521	VCP

File No: 58098
Project Status Code: ACTIVE
Funds 128(A) Utilized: No
Resp Action Planned: No
Cleanup Contract Complete Dt: 7/19/2019
Restrict Filed Dt: 6/19/2019
Project Complete Dt: 7/19/2019
Brownfields Type:

Details

Execute Date: 6/24/2013
Lat Long: 32.7924, -79.94115
Acreage: 0.27
Owner: KING 583 PARTNERS LLC
Contamination on Site: Volatile Organic Compounds, Base Neutral Acid Extractables
Land Use Restriction: Not yet determined.

20	1 of1	E	0.12 / 610.78	10.46 / 1	AIRCO ALLOYS CHARLESTON COUNTY CHARLESTON SC 29403	MRDS

Dep ID: 10167400
Dev Status: UNKNOWN
Code List: FE
Url: http://mrdata.usgs.gov/mrds/show-mrds.php?dep_id=10167400
I1: 16
Latitude: 32.790527
Longitude: -79.939514

Commodity

I1: 44
Code: FE
Commodity: Iron
Commodity Type: Metallic
Commodity Group: Iron
Importance: Primary
Line: 1
Inserted By: MAS migration
Insert Date: 29-OCT-02
Updated By: USGS
Update Date: 29-OCT-02

Names

I1: 17
Status: Previous
Site Name: Airco Alloys Plant
Line: 3
Inserted By: MAS migration
Insert Date: 29-OCT-02
Updated By: USGS
Update Date: 29-OCT-02

Map Key	Number of Records	Direction	Distance (mi/ft)	Elev/Diff (ft)	Site	DB

Names

I1:	38	***Inserted By:***	MAS migration
Status:	Previous	***Insert Date:***	29-OCT-02
Site Name:	Air Reduction Co	***Updated By:***	USGS
Line:	2	***Update Date:***	29-OCT-02

Names

I1:	38	***Inserted By:***	MAS migration
Status:	Current	***Insert Date:***	29-OCT-02
Site Name:	Airco Alloys	***Updated By:***	USGS
Line:	1	***Update Date:***	29-OCT-02

21	***1 of2***	***ENE***	***0.12 / 618.27***	***11.45 / 2***	***HOGG'S GARAGE 95 Redd Charleston SC***	***HIST RISK***

Historic Potential Business Activity Risk

Year:	1930
Directory Publisher:	WALSHS
Broad Term:	Fuel and Automotive
Directory Heading:	GARAGES
Listing:	HOGG'S GARAGE
Address:	95 Redd
Address2:	
City:	Charleston
State:	SC
Zip:	

21	***2 of2***	***ENE***	***0.12 / 618.27***	***11.45 / 2***	***BRAKE SERV STA 95 Reid Charleston SC***	***HIST RISK***

Historic Potential Business Activity Risk

Year:	1930
Directory Publisher:	WALSHS
Broad Term:	Fuel and Automotive
Directory Heading:	FILLING STATIONS
Listing:	HOGGS GARAGE
Address:	95 Reid
Address2:	
City:	Charleston
State:	SC
Zip:	

Historic Potential Business Activity Risk

Year:	1930
Directory Publisher:	WALSHS
Broad Term:	Fuel and Automotive
Directory Heading:	AUTOMOBILE REPAIRERS
Listing:	Brake Serv Sta
Address:	95 Reid
Address2:	
City:	Charleston
State:	SC

Zip:

Historic Potential Business Activity Risk

Year: 1930
Directory Publisher: WALSHS
Broad Term: Fuel and Automotive
Directory Heading: AUTOMOBILE REPAIRERS
Listing: HOGG'S GARAGE
Address: 95 Reid
Address2:
City: Charleston
State: SC
Zip:

Historic Potential Business Activity Risk

Year: 1930
Directory Publisher: WALSHS
Broad Term: Fuel and Automotive
Directory Heading: AUTOMOBILE REPAIRERS
Listing: BRAKE SERV STA
Address: 95 Reid
Address2:
City: Charleston
State: SC
Zip:

Historic Potential Business Activity Risk

Year: 1930
Directory Publisher: WALSHS
Broad Term: Fuel and Automotive
Directory Heading: FILLING STATIONS
Listing: HOGG'S GARAGE
Address: 95 Reid
Address2:
City: Charleston
State: SC
Zip:

Historic Potential Business Activity Risk

Year: 1930
Directory Publisher: WALSHS
Broad Term: Fuel and Automotive
Directory Heading: GARAGES
Listing: Hogg's Garage
Address: 95 Reid
Address2:
City: Charleston
State: SC
Zip:

22	1 of2	NE	0.12 / 620.70	13.08 / 4	KING & SPRING STREETS SITE 544 - 562 KING ST; 23 SPRING ST, CHARLESTON SC 29403 SC	SASPL

EPA ID: SCS123456910

Site Assessment Section Project List (SASPL)

Map Key	Number of Records	Direction	Distance (mi/ft)	Elev/Diff (ft)	Site	DB

County: CHARLESTON

22 | **2 of2** | **NE** | **0.12 / 620.70** | **13.08 / 4** | **KING & SPRING STREETS SITE**
544 - 562 KING ST; 23 SPRING ST
CHARLESTON SC 29403 | **VCP**

File No: 56940
Project Status Code: ACTIVE
Funds 128(A) Utilized: No
Resp Action Planned: Yes
Cleanup Contract Complete Dt: 10/20/2015
Restrict Filed Dt: 9/27/2015
Project Complete Dt: 10/20/2015
Brownfields Type: Hazardous Substances

Details

Execute Date: 7/28/2003
Lat Long: 32.79297, -79.94052
Acreage: 2.2
Owner: REGENT/BN CHARLESTON HOLDINGS LLC;STANDARD FARE LLC;CHARLESTON CITY OF;AP KING STREET CHARLESTON 1 LLC
Contamination on Site: Metals, Base Neutral Acid Extractables
Land Use Restriction: Not yet determined.

23 | **1 of3** | **ENE** | **0.12 / 632.38** | **11.45 / 2** | **MORRIS SOKOL PROPERTIES**
510 KING ST, CHARLESTON, SC, 29403, US
SC | **BROWNFIELDS**

Case No: 16-6373-NRP

Details

Alt ID: 58334
Master No: 6373
Master Status: ACTIVE
Category: Master Project Details
Program: LWM - SARR - Brownfields
Action Date: 4/5/2016 06:00:00
Status: Entered
Name: MORRIS SOKOL PROPERTIES
Address: 510 KING ST, CHARLESTON, SC, 29403, US
Type: Non-Responsible Party Voluntary Cleanup Contract
Type of Covenent:
Brownfields Type of Site:
Brwnflds 128 A Funds Used F:
Brwnflds Response Action Pl:
Combo of Contam:
Filed With County:
Acre Under Cntrct: 1.1
COC Date Issued:
County: Charleston
Latitude: 32.7913
Longitude: -79.9393

23 | **2 of3** | **ENE** | **0.12 / 632.38** | **11.45 / 2** | **MORRIS SOKOL PROPERTIES**
510 KING ST, CHARLESTON SC 29403
SC | **SASPL**

EPA ID: SCS123457693

Site Assessment Section Project List (SASPL)

County: CHARLESTON

23 | **3 of3** | **ENE** | **0.12 / 632.38** | **11.45 / 2** | **MORRIS SOKOL PROPERTIES**
510 KING ST
CHARLESTON SC 29403 | **VCP**

Map Key	Number of Records	Direction	Distance (mi/ft)	Elev/Diff (ft)	Site	DB

File No: 58334
Project Status Code: ACTIVE
Funds 128(A) Utilized: No
Resp Action Planned: No
Cleanup Contract Complete Dt:
Restrict Filed Dt: Not yet recorded.
Project Complete Dt: Not yet completed.
Brownfields Type:

Details

Execute Date: 4/5/2016
Lat Long: 32.791269, -79.939321
Acreage: 1.106
Owner: CHARLESTONSITE 2 LLC;CHARLESTON SITE 4 LLC
Contamination on Site: Please call 803-898-2000 for this information.
Land Use Restriction: We do not have enough information yet to determine whether restrictions will be required.

24	1 of1	WNW	0.12 / 654.64	10.60 / 1	Freelaines or Rudy's Cleaners 85 1/2 Spring Street Charleston SC	DRY CLEANERS

File No: 58433

25	1 of3	SE	0.13 / 686.84	9.09 / 0	COLLINS ENTERTAINMENT WAREHOUSE 34 RADCLIFFE ST CHARLESTON SC 29403	LUST

Permit (Web): UST18290
Category (Web): Non-Retail Operation
No of Tanks (Web): 1
Billable (Web): 0
Abandoned (Web): 1
Other (Web): 0
Last Inspec (Web): Not Available
Facility: COLLINS ENTERTAINMENT WAREHOUSE
Facility Street: 34 RADCLIFFE ST
Facilit City: CHARLESTON
Facility State : SC
Facility Zip: 29403
Fac County:
Site No (EFIS): UST-18290
Facility Name (EFIS): COLLINS ENTERTAINMENT WAREHOUSE
Fac Address (EFIS): 34 RADCLIFFE ST
Facility City (EFIS): CHARLESTON
Facility State (EFIS): SC
Facility Zip (EFIS): 29403
Facility (Web): COLLINS ENTERTAINMENT WAREHOUSE
Address (Web): 34 RADCLIFFE ST
City (Web): CHARLESTON
Zip Code (Web): 29403
County (Web): Charleston
County 1 (Web): Charleston
Tank Owner Ph (Web): 803-268-1114
Phone (Web): Not Available
Land Owner Ph (Web): 843-577-2163
Operator Phone (Web): Not Available
Business Addr (Web): 34 RADCLIFFE ST CHARLESTON SC 29403
Tank Owner Bus Addr (Web): COLLINS PROPERTIES LP
1341 RUTHERFORD RD
SC GREENVILLE 29609
Land Owner Bus Addr (Web): RADCLIFFE PARTNERS LLC
180 MEETING ST
SC CHARLESTON 29401
Operator Bus Addr (Web): Not Available
Tank Owner (Web): COLLINS PROPERTIES LP
Facility Link (Web): https://apps.des.sc.gov/USTRegistry/Home/siteDetails?permitNumber=UST18290
Data Source: SCDES Underground Storage Tank Registry (Web) (as of 28 Aug 2025); DHEC Confirmed Release Report (LUST) (as of 11 Dec 2024); DHEC LUST Data (EFIS) (as of 5 Sep 2017)

DHEC Online Registry - Release Report

Release No: 1
Source: UST
Reported: 12/14/1998
Confirmed: 1/6/1999
RBCA/ Score: 3BF - GW < 15 feet in sand or gravel / 3 - Monitored Natural Attenuation
Project Manager: Joel P Padgett
Compliance Req: True
Compliance Met: True
Compliance Date: Not Available
Abatement Met: 11/20/1998

Map Key	Number of Records	Direction	Distance (mi/ft)	Elev/Diff (ft)	Site	DB

Responsible Party:	COLLINS PROPERTIES LP	**NFA:**	6/25/2009
Product:	Petroleum	**Fin Type:**	With SUPERB 25K deductible
Emergency Resp:	Not Available	**Fin Res Mechanism:**	Not Available
Superb Qualified:	True	**Cleanup MCL:**	6/25/2009
Superb Determ Date:	6/17/1999	**Cleanup Initiated:**	7/22/1999
Transferred:	Not Available	**Cleanup Complete:**	Not Available

DHEC Confirmed Release Report

Release No:	1	**Confirmed:**	1/6/1999
NFA:	6/25/2009	**Tank Owner:**	COLLINS PROPERTIES LP
Product:	PETRO	**Status Desc:**	Monitored Natural Attenuation
Proj Mgr:	PADGETJP	**Score:**	
Status:	3	**Rank:**	3BF
Reported:	12/14/1998		
Rank Desc:	GW < 15 feet in sand or gravel		
Facility:	COLLINS ENTERTAINMENT WAREHOUSE		
Facility Street:	34 RADCLIFFE ST		
Facility City:	CHARLESTON		
Fac County:	Charleston		
Facility Zip:	29403		
Facility State:	SC		

DHEC EFIS Data Details (Revised 9/5/2017)

Release No:	1
Release Date:	12/14/1998
Project Mgr:	W25
Confirmed Date:	1/6/1999
Cleanup Comp Date:	
Cleanup Comp Mcl Dt:	6/25/2009
RP Name:	COLLINS PROPERTIES LP
RP Address:	1335 RUTHERFORD RD
RP City:	GREENVILLE
RP State:	SC
RP Zip:	29609
SSTL Estab Cd:	MR
SCRBCA Class Cd:	CLASS3BF
Depth to GW:	4
GW Flow Dir Cod:	W
Receptor Type Cd:	PADGETT, JOEL P
Rel Fin Type Cd:	DEPT
CoC Concentrate Cd:	

Map Key	Number of Records	Direction	Distance (mi/ft)	Elev/Diff (ft)	Site	DB
25	2 of3	SE	0.13 / 686.84	9.09 / 0	18290 - COLLINS ENTERTAINMENT WAREHOUSE 34 RADCLIFFE ST CHARLESTON SC 29403	RCR

Site ID:	18290
Tax Map ID:	4601601123
Latitude:	32.7886
Longitude:	-79.9411

Detail

Reported Date:	12/14/1998
CU>MCL:	6/25/2009

Map Key	Number of Records	Direction	Distance (mi/ft)	Elev/Diff (ft)	Site	DB
25	3 of3	SE	0.13 / 686.84	9.09 / 0	COLLINS ENTERTAINMENT WAREHOUSE 34 RADCLIFFE ST CHARLESTON SC 29403	UST

Map Key	Number of Records	Direction	Distance (mi/ft)	Elev/Diff (ft)	Site	DB

Site No:	18290	**Facility ID (Prohib):**	
Permit:	UST18290	**Fac Name (Prohib):**	
Category:	Non-Retail Operation	**Fac Addr (Prohib):**	
No of Tanks:	1	**Fac City (Prohib):**	
Billable:	0	**Facility Name (Web):**	COLLINS ENTERTAINMENT WAREHOUSE
Abandoned:	1	**Facility Addr (Web):**	34 RADCLIFFE ST
Other:	0	**Facility City (Web):**	CHARLESTON
Last Inspection:	Not Available	**Zip Code (Web):**	29403
Facility Name:	COLLINS ENTERTAINMENT WAREHOUSE	**County (Web):**	Charleston
Facility Address:	34 RADCLIFFE ST	**Phone (Web):**	Not Available
Facility Zip:	29403	**Tank Owner Phone:**	803-268-1114
Facility Phone:		**Land Owner Phone:**	843-577-2163
Facility State:	SC	**Operator Phone:**	Not Available
Facility City:	CHARLESTON	**Facility Contact:**	ROY GOGEL

County 1 (Web): Charleston
Business Address: 34 RADCLIFFE ST CHARLESTON SC 29403
Tank Owner Business Address: COLLINS PROPERTIES LP
1341 RUTHERFORD RD
SC GREENVILLE 29609
Land Owner Business Address: RADCLIFFE PARTNERS LLC
180 MEETING ST
SC CHARLESTON 29401
Operator Business Address: Not Available
Tank Owner (Web): COLLINS PROPERTIES LP
Facility Link (Web): https://apps.des.sc.gov/USTRegistry/Home/siteDetails?permitNumber=UST18290
Source: SCDES Underground Storage Tank Registry (Web) (as of 28 Aug 2025); DHEC Management Tracking UST 'C' List (as of 11 Dec 2024)

Tank Information - UST Registry Search

Tank No:	1	**Chem:**	Not Available
Case No:	Not Available	**Left Gal:**	100
Class:	N	**Owner at ABD:**	Collins Properties LP
Status:	Abandoned	**Last Use:**	6/1/1983
Capacity:	1000	**Aband:**	11/20/1998
Variance:	Not Available	**Method:**	Removed
Product:	Gasoline	**Under Dispnr Cont:**	False
Overfill Type:	Not Available	**Drop Tube:**	False
Verified:	Not Available	**Tank Const:**	Steel
Constr Date:	Not Available	**Tank Protect:**	Not Available
Operat Date:	6/1/1983	**Tank Tested:**	Not Available
Notify:	11/6/1998	**Tank Cont Meth:**	Single Wall
Spill Prevention:	Not Available	**Pipe Cont Meth:**	Single Wall
Compliance:	Not Available	**Pipe Protect:**	Not Available
Comp Status:	Not Available	**Pipe Tested:**	Not Available
Age at Notif:	25	**Pipe Const:**	Steel
Dist to Well (ft):	Not Available	**Piping Type:**	Not Available

Tank Leak Det: Not Available
Pipe Leak Det: Not Available
Misc Test Checks: Not Available

Tank Information - UST 'C' List

Tank No:	1	**Tank Owner State:**	SC
Capacity Gal:	1000	**Tank Owner Zip:**	29609
Status Code:	ABD	**Tank Owner Phone:**	803-268-1114
Status:	Abandoned	**Facility:**	COLLINS ENTERTAINMENT WAREHOUSE
Chemical:	GN	**Contact 1:**	ROY GOGEL
Age at Notif. Years:	25	**Phone 1:**	
Owner:	COLLINS PROPERTIES LP	**Facility Address:**	34 RADCLIFFE ST
Tank Owner Contact:	ROY GOGEL	**City 1:**	CHARLESTON
Street:	1335 RUTHERFORD RD	**St 1:**	SC
Tank Owner City:	GREENVILLE	**Zip 1:**	29403

Tank Information - Financial Responsibility

Map Key	Number of Records	Direction	Distance (mi/ft)	Elev/Diff (ft)	Site	DB

Financial Mechanism: Other
Expiration Date: Not Available

---

26 | **1 of1** | **NNE** | **0.14 / 758.40** | **13.66 / 4** | **KING & SPRING STREETS SITE**
544 - 562 KING ST; 23 SPRING ST, CHARLESTON, SC, 29403, US
SC | **BROWNFIELDS**

Case No: 03-5490-NRP-P1

Details

Alt ID: 56940
Master No: 5490
Master Status: ACTIVE
Category: Master Project Details
Program: LWM - SARR - Brownfields
Action Date: 10/16/2007 06:00:00
Status: Closed with Restrictions
Name: KING & SPRING STREETS SITE
Address: 544 - 562 KING ST; 23 SPRING ST, CHARLESTON, SC, 29403, US
Type: Non-Responsible Party Voluntary Cleanup Contract
Type of Covenent:
Brownfields Type of Site: Hazardous Substances
Brwnflds 128 A Funds Used F: No
Brwnflds Response Action Pl: Yes

Combo of Contam: BNAs, Metals
Filed With County: 1/30/2012 06:00:00
Acre Under Cntrct:
COC Date Issued: 10/20/2015 06:00:00
County: Charleston
Latitude: 32.793
Longitude: -79.9405

---

27 | **1 of3** | **NNE** | **0.15 / 804.37** | **13.81 / 4** | **556 KING STREET SITE**
556 KING ST, CHARLESTON, SC, 29403-5540, US
SC | **BROWNFIELDS**

Case No: 03-5533-NRP-A1

Details

Alt ID: 57012
Master No: 5533
Master Status: ACTIVE
Category: Master Project Details
Program: LWM - SARR - Brownfields
Action Date: 10/16/2007 06:00:00
Status: Closed with Restrictions
Name: 556 KING STREET SITE
Address: 556 KING ST, CHARLESTON, SC, 29403-5540, US
Type: Non-Responsible Party Voluntary Cleanup Contract
Type of Covenent:
Brownfields Type of Site: Hazardous Substances
Brwnflds 128 A Funds Used F: No
Brwnflds Response Action Pl: Yes

Combo of Contam: BNAs, Metals
Filed With County: 9/27/2015 06:00:00
Acre Under Cntrct:
COC Date Issued: 10/20/2015 06:00:00
County: Charleston
Latitude: 32.7926
Longitude: -79.9407

---

27 | **2 of3** | **NNE** | **0.15 / 804.37** | **13.81 / 4** | **556 KING STREET SITE**
556 KING ST, CHARLESTON SC 29403-5540
SC | **SASPL**

EPA ID: SCS123456950

Site Assessment Section Project List (SASPL)

County: CHARLESTON

Map Key	Number of Records	Direction	Distance (mi/ft)	Elev/Diff (ft)	Site	DB
27	3 of3	NNE	0.15 / 804.37	13.81 / 4	556 KING STREET SITE 556 KING ST CHARLESTON SC 29403-5540	VCP

File No: 57012
Project Status Code: ACTIVE
Funds 128(A) Utilized: No
Resp Action Planned: Yes
Cleanup Contract Complete Dt: 10/20/2015
Restrict Filed Dt: 9/27/2015
Project Complete Dt: 10/20/2015
Brownfields Type: Hazardous Substances

Details

Execute Date: 9/8/2003
Lat Long: 32.79258, -79.94067
Acreage: .058
Owner: CHARLESTON MIDTOWN LLC;REGENT/BN CHARLESTON HOLDINGS LLC;AP KING STREET CHARLESTON 1 LLC
Contamination on Site: Volatile Organic Compounds, Metals, Base Neutral Acid Extractables
Land Use Restriction: Not yet determined.

Map Key	Number of Records	Direction	Distance (mi/ft)	Elev/Diff (ft)	Site	DB
28	1 of2	NNW	0.15 / 807.22	12.44 / 3	ROGERS ALLEY SITE RODGERS ALLEY & PHILLIPS ST CHARLESTON SC 29403	LUST

Permit (Web): UST14876
Category (Web): Non-Retail Operation
No of Tanks (Web): 3
Billable (Web): 0
Abandoned (Web): 3
Other (Web): 0
Last Inspec (Web): Not Available
Facility: ROGERS ALLEY SITE
Facility Street: RODGERS ALLEY & PHILLIPS ST
Facilit City: CHARLESTON
Facility State : SC
Facility Zip: 29403
Fac County:
Site No (EFIS): UST-14876
Facility Name (EFIS): ROGERS ALLEY SITE
Fac Address (EFIS): RODGERS ALLEY & PHILLIPS ST
Facility City (EFIS): CHARLESTON
Facility State (EFIS): SC
Facility Zip (EFIS): 29403
Facility (Web): ROGERS ALLEY SITE
Address (Web): RODGERS ALLEY & PHILLIPS ST
City (Web): CHARLESTON
Zip Code (Web): 29403
County (Web): Charleston
County 1 (Web): Charleston
Tank Owner Ph (Web): 843-937-5486
Phone (Web): Not Available
Land Owner Ph (Web): Not Available
Operator Phone (Web): Not Available
Business Addr (Web): RODGERS ALLEY & PHILLIPS ST CHARLESTON SC 29403
Tank Owner Bus Addr (Web): EVENING POST PUBLISHING CO
134 COLUMBUS ST
SC CHARLESTON 29403
Land Owner Bus Addr (Web): Not Available
Operator Bus Addr (Web): Not Available
Tank Owner (Web): EVENING POST PUBLISHING CO
Facility Link (Web): https://apps.des.sc.gov/USTRegistry/Home/siteDetails?permitNumber=UST14876
Data Source: SCDES Underground Storage Tank Registry (Web) (as of 28 Aug 2025); DHEC Confirmed Release Report (LUST) (as of 11 Dec 2024); DHEC LUST Data (EFIS) (as of 5 Sep 2017)

DHEC Online Registry - Release Report

Release No: 1
Source: UST
Reported: 12/23/1991
Confirmed: 3/23/1992
RBCA/ Score: 5B - Assessment data NOT conclusive / 5 - Currently Inactive
Responsible Party: EVENING POST PUBLISHING CO
Product: Petroleum
Emergency Resp: Not Available
Superb Qualified: True
Superb Determ Date: 10/25/1993
Transferred: Not Available
Project Manager: H Reed Corley
Compliance Req: False
Compliance Met: False
Compliance Date: Not Available
Abatement Met: 12/30/1991
NFA: 11/14/1995
Fin Type: Unknown
Fin Res Mechanism: Not Available
Cleanup MCL: Not Available
Cleanup Initiated: 3/23/1992
Cleanup Complete: 11/14/1995

Map Key	Number of Records	Direction	Distance (mi/ft)	Elev/Diff (ft)	Site	DB

DHEC Confirmed Release Report

Release No:	1	***Confirmed:***	3/23/1992
NFA:	11/14/1995	***Tank Owner:***	EVENING POST PUBLISHING CO
Product:	PETRO	***Status Desc:***	Currently Inactive
Proj Mgr:	CORLEYHR	***Score:***	
Status:	5	***Rank:***	5B
Reported:	12/23/1991		
Rank Desc:	Assessment data NOT conclusive		
Facility:	ROGERS ALLEY SITE		
Facility Street:	RODGERS ALLEY & PHILLIPS ST		
Facility City:	CHARLESTON		
Fac County:	Charleston		
Facility Zip:	29403		
Facility State:	SC		

DHEC EFIS Data Details (Revised 9/5/2017)

Release No:	1
Release Date:	12/23/1991
Project Mgr:	UNK
Confirmed Date:	3/23/1992
Cleanup Comp Date:	11/14/1995
Cleanup Comp Mcl Dt:	
RP Name:	THE POST AND COURIER
RP Address:	134 COLUMBUS ST
RP City:	CHARLESTON
RP State:	SC
RP Zip:	29403
SSTL Estab Cd:	
SCRBCA Class Cd:	CLASS5B
Depth to GW:	
GW Flow Dir Cod:	
Receptor Type Cd:	CORLEY, H REED
Rel Fin Type Cd:	
CoC Concentrate Cd:	

28	*2 of2*	*NNW*	*0.15 / 807.22*	*12.44 / 3*	***ROGERS ALLEY SITE*** ***RODGERS ALLEY & PHILLIPS ST*** ***CHARLESTON SC 29403***	***UST***

Site No:	14876	***Facility ID (Prohib):***	
Permit:	UST14876	***Fac Name (Prohib):***	
Category:	Non-Retail Operation	***Fac Addr (Prohib):***	
No of Tanks:	3	***Fac City (Prohib):***	
Billable:	0	***Facility Name (Web):***	ROGERS ALLEY SITE
Abandoned:	3	***Facility Addr (Web):***	RODGERS ALLEY & PHILLIPS ST
Other:	0	***Facility City (Web):***	CHARLESTON
Last Inspection:	Not Available	***Zip Code (Web):***	29403
Facility Name:	ROGERS ALLEY SITE	***County (Web):***	Charleston
Facility Address:	RODGERS ALLEY & PHILLIPS ST	***Phone (Web):***	Not Available
Facility Zip:	29403	***Tank Owner Phone:***	843-937-5486
Facility Phone:		***Land Owner Phone:***	Not Available
Facility State:	SC	***Operator Phone:***	Not Available
Facility City:	CHARLESTON	***Facility Contact:***	HENRY BIERFISCHER
County 1 (Web):	Charleston		
Business Address:	RODGERS ALLEY & PHILLIPS ST CHARLESTON SC 29403		
Tank Owner Business Address:	EVENING POST PUBLISHING CO 134 COLUMBUS ST SC CHARLESTON 29403		
Land Owner Business Address:	Not Available		
Operator Business Address:	Not Available		
Tank Owner (Web):	EVENING POST PUBLISHING CO		
Facility Link (Web):	https://apps.des.sc.gov/USTRegistry/Home/siteDetails?permitNumber=UST14876		
Source:	SCDES Underground Storage Tank Registry (Web) (as of 28 Aug 2025); DHEC Management Tracking UST 'C' List		

(as of 11 Dec 2024)

Tank Information - UST Registry Search

Tank No:	1	***Chem:***	Not Available
Case No:	Not Available	***Left Gal:***	Not Available
Class:	N	***Owner at ABD:***	The Post and Courier
Status:	Abandoned	***Last Use:***	Not Available
Capacity:	2000	***Aband:***	12/15/1991
Variance:	Not Available	***Method:***	Removed
Product:	Gasoline	***Under Dispnr Cont:***	False
Overfill Type:	Not Available	***Drop Tube:***	False
Verified:	Not Available	***Tank Const:***	Steel
Constr Date:	Not Available	***Tank Protect:***	Not Available
Operat Date:	Not Available	***Tank Tested:***	Not Available
Notify:	Not Available	***Tank Cont Meth:***	Single Wall
Spill Prevention:	Not Available	***Pipe Cont Meth:***	Single Wall
Compliance:	Not Available	***Pipe Protect:***	Not Available
Comp Status:	Not Available	***Pipe Tested:***	Not Available
Age at Notif:	Not Available	***Pipe Const:***	Steel
Dist to Well (ft):	Not Available	***Piping Type:***	Not Available
Tank Leak Det:	Not Available		
Pipe Leak Det:	Not Available		
Misc Test Checks:	Not Available		

Tank No:	2	***Chem:***	Not Available
Case No:	Not Available	***Left Gal:***	Not Available
Class:	N	***Owner at ABD:***	The Post and Courier
Status:	Abandoned	***Last Use:***	Not Available
Capacity:	550	***Aband:***	12/15/1991
Variance:	Not Available	***Method:***	Removed
Product:	Diesel Fuel	***Under Dispnr Cont:***	False
Overfill Type:	Not Available	***Drop Tube:***	False
Verified:	Not Available	***Tank Const:***	Steel
Constr Date:	Not Available	***Tank Protect:***	Not Available
Operat Date:	Not Available	***Tank Tested:***	Not Available
Notify:	Not Available	***Tank Cont Meth:***	Single Wall
Spill Prevention:	Not Available	***Pipe Cont Meth:***	Single Wall
Compliance:	Not Available	***Pipe Protect:***	Not Available
Comp Status:	Not Available	***Pipe Tested:***	Not Available
Age at Notif:	Not Available	***Pipe Const:***	Steel
Dist to Well (ft):	Not Available	***Piping Type:***	Not Available
Tank Leak Det:	Not Available		
Pipe Leak Det:	Not Available		
Misc Test Checks:	Not Available		

Tank No:	3	***Chem:***	Not Available
Case No:	Not Available	***Left Gal:***	Not Available
Class:	N	***Owner at ABD:***	The Post and Courier
Status:	Abandoned	***Last Use:***	Not Available
Capacity:	170	***Aband:***	12/15/1991
Variance:	Not Available	***Method:***	Removed
Product:	Kerosene	***Under Dispnr Cont:***	False
Overfill Type:	Not Available	***Drop Tube:***	False
Verified:	Not Available	***Tank Const:***	Steel
Constr Date:	Not Available	***Tank Protect:***	Not Available
Operat Date:	Not Available	***Tank Tested:***	Not Available
Notify:	Not Available	***Tank Cont Meth:***	Single Wall
Spill Prevention:	Not Available	***Pipe Cont Meth:***	Single Wall
Compliance:	Not Available	***Pipe Protect:***	Not Available
Comp Status:	Not Available	***Pipe Tested:***	Not Available
Age at Notif:	Not Available	***Pipe Const:***	Steel
Dist to Well (ft):	Not Available	***Piping Type:***	Not Available
Tank Leak Det:	Not Available		
Pipe Leak Det:	Not Available		
Misc Test Checks:	Not Available		

Map Key	Number of Records	Direction	Distance (mi/ft)	Elev/Diff (ft)	Site	DB

Tank Information - UST 'C' List

Tank No:	3	***Tank Owner State:***	SC
Capacity Gal:	170	***Tank Owner Zip:***	29403
Status Code:	ABD	***Tank Owner Phone:***	843-937-5486
Status:	Abandoned	***Facility:***	ROGERS ALLEY SITE
Chemical:	KN	***Contact 1:***	HENRY BIERFISCHER
Age at Notif. Years:		***Phone 1:***	
Owner:	EVENING POST PUBLISHING CO	***Facility Address:***	RODGERS ALLEY & PHILLIPS ST
Tank Owner Contact:	HENRY BIERFISCHER	***City 1:***	CHARLESTON
Street:	134 COLUMBUS ST	***St 1:***	SC
Tank Owner City:	CHARLESTON	***Zip 1:***	29403

Tank No:	1	***Tank Owner State:***	SC
Capacity Gal:	2000	***Tank Owner Zip:***	29403
Status Code:	ABD	***Tank Owner Phone:***	843-937-5486
Status:	Abandoned	***Facility:***	ROGERS ALLEY SITE
Chemical:	GN	***Contact 1:***	HENRY BIERFISCHER
Age at Notif. Years:		***Phone 1:***	
Owner:	EVENING POST PUBLISHING CO	***Facility Address:***	RODGERS ALLEY & PHILLIPS ST
Tank Owner Contact:	HENRY BIERFISCHER	***City 1:***	CHARLESTON
Street:	134 COLUMBUS ST	***St 1:***	SC
Tank Owner City:	CHARLESTON	***Zip 1:***	29403

Tank No:	2	***Tank Owner State:***	SC
Capacity Gal:	550	***Tank Owner Zip:***	29403
Status Code:	ABD	***Tank Owner Phone:***	843-937-5486
Status:	Abandoned	***Facility:***	ROGERS ALLEY SITE
Chemical:	DL	***Contact 1:***	HENRY BIERFISCHER
Age at Notif. Years:		***Phone 1:***	
Owner:	EVENING POST PUBLISHING CO	***Facility Address:***	RODGERS ALLEY & PHILLIPS ST
Tank Owner Contact:	HENRY BIERFISCHER	***City 1:***	CHARLESTON
Street:	134 COLUMBUS ST	***St 1:***	SC
Tank Owner City:	CHARLESTON	***Zip 1:***	29403

Map Key	Number of Records	Direction	Distance (mi/ft)	Elev/Diff (ft)	Site	DB
29	1 of2	NNE	0.16 / 859.57	13.40 / 4	CHARLESTON PRESSING CLUB 595 KING ST, CHARLESTON, SC, 29403, US SC	BROWNFIELDS

Case No: 16-6440-NRP

Details

Alt ID:	58442	***Combo of Contam:***	
Master No:	6440	***Filed With County:***	
Master Status:	ACTIVE	***Acre Under Cntrct:***	0.6
Category:	Master Project Details	***COC Date Issued:***	8/14/2018 06:00:00
Program:	LWM - SARR - Brownfields	***County:***	Charleston
Action Date:	2/16/2017 06:00:00	***Latitude:***	32.7931
Status:	Closed	***Longitude:***	-79.9417
Name:	CHARLESTON PRESSING CLUB		
Address:	595 KING ST, CHARLESTON, SC, 29403, US		
Type:	Non-Responsible Party Voluntary Cleanup Contract		
Type of Covenent:			
Brownfields Type of Site:			
Brwnflds 128 A Funds Used F:			
Brwnflds Response Action Pl:			

Map Key	Number of Records	Direction	Distance (mi/ft)	Elev/Diff (ft)	Site	DB
29	2 of2	NNE	0.16 / 859.57	13.40 / 4	CHARLESTON PRESSING CLUB 595 KING ST, CHARLESTON SC 29403 SC	SASPL

EPA ID: SCS123457757

Map Key	Number of Records	Direction	Distance (mi/ft)	Elev/Diff (ft)	Site	DB

Site Assessment Section Project List (SASPL)

County: CHARLESTON

30	1 of5	ENE	0.16 / 870.46	11.40 / 2	**HUGHES LUMBER** **82 MARY ST, CHARLESTON, SC, 294036214, US** **SC**	BROWNFIELDS

Case No: 21-7640-NRP

Details

Alt ID: 59436
Master No: 7640
Master Status: ACTIVE
Category: Master Project Details
Program: LWM - SARR - Brownfields
Action Date: 3/4/2022 06:00:00
Status: Entered
Name: HUGHES LUMBER
Address: 82 MARY ST, CHARLESTON, SC, 294036214, US
Type: Non-Responsible Party Voluntary Cleanup Contract
Type of Covenent:
Brownfields Type of Site:
Brwnflds 128 A Funds Used F:
Brwnflds Response Action Pl:
Combo of Contam:
Filed With County:
Acre Under Cntrct: 1.09
COC Date Issued:
County: Charleston
Latitude: 32.7913
Longitude: -79.9388

30	2 of5	ENE	0.16 / 870.46	11.40 / 2	**HUGHES LUMBER** **82 MARY ST, CHARLESTON SC 29403-6214** **SC**	SASPL

EPA ID: SCS123458047

Site Assessment Section Project List (SASPL)

County: CHARLESTON

30	3 of5	ENE	0.16 / 870.46	11.40 / 2	**HUGHES LUMBER & BUILDING SUPPLY CO** **82 MARY ST** **CHARLESTON SC 29403-6214**	UST

Site No: 1664
Permit: UST01664
Category: Non-Retail Operation
No of Tanks: 1
Billable: 0
Abandoned: 1
Other: 0
Last Inspection: Not Available
Facility Name: HUGHES LUMBER & BUILDING SUPPLY CO
Facility Address: 82 MARY ST
Facility Zip: 29403-6214
Facility Phone: 803-577-6671
Facility State: SC
Facility City: CHARLESTON
County 1 (Web): Charleston
Business Address: 82 MARY ST CHARLESTON SC 29403-6214
Tank Owner Business Address: HUGHES LUMBER & BUILDING SUPPLY CO
82 MARY ST
SC CHARLESTON 29403-6214
Facility ID (Prohib):
Fac Name (Prohib):
Fac Addr (Prohib):
Fac City (Prohib):
Facility Name (Web): HUGHES LUMBER & BUILDING SUPPLY CO
Facility Addr (Web): 82 MARY ST
Facility City (Web): CHARLESTON
Zip Code (Web): 29403-6214
County (Web): Charleston
Phone (Web): 803-577-6671
Tank Owner Phone: 803-577-6671
Land Owner Phone: Not Available
Operator Phone: Not Available
Facility Contact: H BURN

Map Key	Number of Records	Direction	Distance (mi/ft)	Elev/Diff (ft)	Site	DB

Land Owner Business Address: Not Available
Operator Business Address: Not Available
Tank Owner (Web): HUGHES LUMBER & BUILDING SUPPLY CO
Facility Link (Web): https://apps.des.sc.gov/USTRegistry/Home/siteDetails?permitNumber=UST01664
Source: SCDES Underground Storage Tank Registry (Web) (as of 28 Aug 2025); DHEC Management Tracking UST 'C' List (as of 11 Dec 2024)

Tank Information - UST Registry Search

Tank No:	1	**Chem:**	Not Available
Case No:	Not Available	**Left Gal:**	Not Available
Class:	N	**Owner at ABD:**	Hughes Lumber & Building Supply Co
Status:	Abandoned	**Last Use:**	Not Available
Capacity:	550	**Aband:**	10/1/1988
Variance:	Not Available	**Method:**	Fill with Concrete
Product:	Gasoline	**Under Dispnr Cont:**	False
Overfill Type:	Not Available	**Drop Tube:**	False
Verified:	Not Available	**Tank Const:**	Steel
Constr Date:	Not Available	**Tank Protect:**	Not Available
Operat Date:	Not Available	**Tank Tested:**	Not Available
Notify:	Not Available	**Tank Cont Meth:**	Single Wall
Spill Prevention:	Not Available	**Pipe Cont Meth:**	Single Wall
Compliance:	Not Available	**Pipe Protect:**	Not Available
Comp Status:	Not Available	**Pipe Tested:**	Not Available
Age at Notif:	Not Available	**Pipe Const:**	Steel
Dist to Well (ft):	Not Available	**Piping Type:**	Not Available
Tank Leak Det:	Not Available		
Pipe Leak Det:	Not Available		
Misc Test Checks:	Not Available		

Tank Information - UST 'C' List

Tank No:	1	**Tank Owner State:**	SC
Capacity Gal:	550	**Tank Owner Zip:**	29403-6214
Status Code:	ABD	**Tank Owner Phone:**	803-577-6671
Status:	Abandoned	**Facility:**	HUGHES LUMBER & BUILDING SUPPLY CO
Chemical:	GN	**Contact 1:**	H BURN
Age at Notif. Years:		**Phone 1:**	803-577-6671
Owner:	HUGHES LUMBER & BUILDING SUPPLY CO	**Facility Address:**	82 MARY ST
Tank Owner Contact:	H BURN	**City 1:**	CHARLESTON
Street:	82 MARY ST	**St 1:**	SC
Tank Owner City:	CHARLESTON	**Zip 1:**	29403-6214

Map Key	Number of Records	Direction	Distance (mi/ft)	Elev/Diff (ft)	Site	DB
30	4 of5	ENE	0.16 / 870.46	11.40 / 2	HUGHES LUMBER & BUILDING SUPPLY CO 82 MARY ST CHARLESTON SC 29403-6214	UST

Site No:	1602	**Facility ID (Prohib):**	
Permit:	UST01602	**Fac Name (Prohib):**	
Category:	Non-Retail Operation	**Fac Addr (Prohib):**	
No of Tanks:	1	**Fac City (Prohib):**	
Billable:	0	**Facility Name (Web):**	HUGHES LUMBER & BUILDING SUPPLY CO
Abandoned:	1	**Facility Addr (Web):**	82 MARY ST
Other:	0	**Facility City (Web):**	CHARLESTON
Last Inspection:	Not Available	**Zip Code (Web):**	29403-6214
Facility Name:	HUGHES LUMBER & BUILDING SUPPLY CO	**County (Web):**	Charleston
Facility Address:	82 MARY ST	**Phone (Web):**	803-577-6671
Facility Zip:	29403-6214	**Tank Owner Phone:**	803-577-6671
Facility Phone:	803-577-6671	**Land Owner Phone:**	Not Available
Facility State:	SC	**Operator Phone:**	Not Available
Facility City:	CHARLESTON	**Facility Contact:**	H BURN
County 1 (Web):	Charleston		
Business Address:	82 MARY ST CHARLESTON SC 29403-6214		
Tank Owner Business Address:	HUGHES LUMBER & BUILDING SUPPLY CO 82 MARY ST		

Map Key	Number of Records	Direction	Distance (mi/ft)	Elev/Diff (ft)	Site	DB

SC CHARLESTON 29403-6214
Land Owner Business Address: Not Available
Operator Business Address: Not Available
Tank Owner (Web): HUGHES LUMBER & BUILDING SUPPLY CO
Facility Link (Web): https://apps.des.sc.gov/USTRegistry/Home/siteDetails?permitNumber=UST01602
Source: SCDES Underground Storage Tank Registry (Web) (as of 28 Aug 2025); DHEC Management Tracking UST 'C' List (as of 11 Dec 2024)

Tank Information - UST Registry Search

Tank No:	1	***Chem:***	Not Available
Case No:	Not Available	***Left Gal:***	Not Available
Class:	N	***Owner at ABD:***	Hughes Lumber & Building Supply Co
Status:	Abandoned	***Last Use:***	Not Available
Capacity:	550	***Aband:***	1/27/1989
Variance:	Not Available	***Method:***	Fill with Concrete
Product:	Gasoline	***Under Dispnr Cont:***	False
Overfill Type:	Not Available	***Drop Tube:***	False
Verified:	Not Available	***Tank Const:***	Steel
Constr Date:	Not Available	***Tank Protect:***	Not Available
Operat Date:	Not Available	***Tank Tested:***	Not Available
Notify:	Not Available	***Tank Cont Meth:***	Single Wall
Spill Prevention:	Not Available	***Pipe Cont Meth:***	Single Wall
Compliance:	Not Available	***Pipe Protect:***	Not Available
Comp Status:	Not Available	***Pipe Tested:***	Not Available
Age at Notif:	Not Available	***Pipe Const:***	Steel
Dist to Well (ft):	Not Available	***Piping Type:***	Not Available
Tank Leak Det:	Not Available		
Pipe Leak Det:	Not Available		
Misc Test Checks:	Not Available		

Tank Information - UST 'C' List

Tank No:	1	***Tank Owner State:***	SC
Capacity Gal:	550	***Tank Owner Zip:***	29403-6214
Status Code:	ABD	***Tank Owner Phone:***	803-577-6671
Status:	Abandoned	***Facility:***	HUGHES LUMBER & BUILDING SUPPLY CO
Chemical:	GN	***Contact 1:***	H BURN
Age at Notif. Years:		***Phone 1:***	803-577-6671
Owner:	HUGHES LUMBER & BUILDING SUPPLY CO	***Facility Address:***	82 MARY ST
Tank Owner Contact:	H BURN	***City 1:***	CHARLESTON
Street:	82 MARY ST	***St 1:***	SC
Tank Owner City:	CHARLESTON	***Zip 1:***	29403-6214

Map Key	Number of Records	Direction	Distance (mi/ft)	Elev/Diff (ft)	Site	DB
30	5 of5	ENE	0.16 / 870.46	11.40 / 2	HUGHES LUMBER 82 MARY ST CHARLESTON SC 29403-6214	VCP

File No:	59436	***Restrict Filed Dt:***	Not yet recorded.
Project Status Code:	ACTIVE	***Project Complete Dt:***	Not yet completed.
Funds 128(A) Utilized:	No	***Brownfields Type:***	
Resp Action Planned:	No		
Cleanup Contract Complete Dt:			

Details

Execute Date: 3/4/2022
Lat Long: ,
Acreage:
Owner: BENNETT-COLEMAN LLC
Contamination on Site: Please call 803-898-2000 for this information.
Land Use Restriction: We do not have enough information yet to determine whether restrictions will be required.

Map Key	Number of Records	Direction	Distance (mi/ft)	Elev/Diff (ft)	Site	DB
31	1 of4	NNE	0.18 / 942.66	13.60 / 4	U-Haul 584 King St Charleston SC 29403	ALT FUELS

Station ID:	50770	**Station Name:**	
Station Name (MAP):	U-Haul	**Street Address:**	
Address (MAP):	584 King St	**City:**	
City (MAP):	Charleston	**State:**	
State (MAP):	SC	**Zip:**	
Zipcode (MAP):	29403	**Country:**	
Country (MAP):	US	**Latitude:**	
Latitude (MAP):	32.793608	**Longitude:**	
Longitude (MAP):	-79.941142		

Source: U.S. Dept of Energy Alt Fuels Data Center (MAP) (as of 16 Dec 2025)

U.S. Dept of Energy Alt Fuels Data Center Details

Current Status:	E	**Lpg Nozzle Types:**	ACME, Quick-connect
Current Status Desc:	Available	**Lpg Primary Station:**	False
Facility Type:	RENTAL_CAR_RETURN	**Accessability:**	Public
Facility Type Desc:	Rental Car Return	**Access Details:**	CALL
Availability Date:		**Access Details Desc:**	Call ahead
Availability Date Dt:		**Access Hours:**	7am-7pm M-Th and Sat, 7am-8pm F, 9am-5pm Sun
Open Date:	1360800000000	**Access Hours French:**	
Open Date Dt:	2013-02-14 00:00:00 UTC	**Country Desc:**	United States
E85 Blender Pump:		**Directions:**	
E85 Ethanol Blends:		**Directions French:**	
Federal Owner:		**Geocode Status:**	200-9
Federal Owner Desc:		**Geocode Status Desc:**	Point
Fuel Type:	LPG	**Point X:**	-79.94113914727438
Fuel Type Desc:	Propane (LPG)	**Point Y:**	32.79360162199853
Hy Is Retail:		**Zipcode Route:**	
Hy Pressures:		**Ownership Type:**	P
Hy Standards:		**Owner Type Desc:**	Privately Owned
Hy Status Link:		**Payment Methods:**	American Express, Cash, Discover, MasterCard, Visa
Restricted Access:	False	**Phone No:**	843-723-1605
Biodiesel Blends:			
Biodiesel Blends French:			
Cng Compression:			
Cng Dispensers:			
Cng Fill Type:			
Cng Fill Type Desc:			
Cng Pressures:			
Cng Renewable Source:			
Cng Renewable Src Desc:			
Cng Storage:			
Cng Vehicle Size:			
Cng Vehicle Size Desc:			
Date Last Confirmed:	1747008000000		
Date Last Confirmed Dt:	2025-05-12 00:00:00 UTC		
Date Last Update:	1747066443000		
Date Last Update Dt:	2025-05-12 16:14:03 UTC		
Ev Connector Types:			
Ev Dc Fast Ports:			
Ev Level1 Evse Ports:			
Ev Level2 Evse Ports:			
Ev Network:			
Ev Network Desc:			
Ev Network ID:			
Ev Network Link:			
Ev Other Evse Ports:			
Ev Pricing:			
Ev Pricing French:			
Ev Renewable Source:			
Ev Renewable Source Desc:			
Lng Renewable Source:			

Map Key	Number of Records	Direction	Distance (mi/ft)	Elev/Diff (ft)	Site	DB

Lng Renewable Source Desc:
Lng Vehicle Size:
Lng Vehicle Size Desc:
Rd Blended With Biodiesel:
Rd Blends:
Rd Blends French:
Rd Max Biodiesel:

31	*2 of4*	*NNE*	*0.18 / 942.66*	*13.60 / 4*	***U HAUL CENTER KING STREET*** ***584 KING ST*** ***CHARLESTON SC***	***DELISTED LST***

Delisted Leaking Underground Storage Tanks

Site ID:
Permit: N 01421
Facility Link: http://www.scdhec.gov/Apps/Environment/USTRegistry/Registry/Details/01421
Facility FOI:
Facility St FOI:
Fac Street FOI:
Facility City FOI:
Fac County FOI:
Facility Zip FOI:
Site No (EFIS):
Facil Name (EFIS):
Facil Address (EFIS):
Facil City (EFIS):
Facil State (EFIS):
Facil Zip (EFIS):
Abandoned: 5
Billable: 0
Category:
Other: 0
Phone:
Last Inspection:
Business Address: 584 KING ST
CHARLESTON SC 29403-4833
No of Tanks: 5
Tank Owner Phone: 864-796-3724
Tank Owner Business Addr: U HAUL CO OF SC INC DISTRICT OFFICE
PO BOX 21505
PHOENIX AZ 85036-1505
Land Owner Business Addr:
Land Owner Phone:
Operator Business Addr:
Operator Phone:
Search County: CHARLESTON
County Code: 10
Data Source: DHEC Online Registry - Release Report
Original Source: LUST
Record Date: 16-JUL-2018

31	*3 of4*	*NNE*	*0.18 / 942.66*	*13.60 / 4*	***U HAUL CENTER KING STREET*** ***584 KING ST*** ***CHARLESTON SC 29403-4833***	***LUST***

Permit (Web): UST01421
Category (Web): Non-Retail Operation
No of Tanks (Web): 5
Billable (Web): 0
Abandoned (Web): 5
Other (Web): 0
Last Inspec (Web): Not Available
Facility:
Facility Street:

Site No (EFIS):
Facility Name (EFIS):
Fac Address (EFIS):
Facility City (EFIS):
Facility State (EFIS):
Facility Zip (EFIS):
Facility (Web): U HAUL CENTER KING STREET
Address (Web): 584 KING ST
City (Web): CHARLESTON

Map Key	Number of Records	Direction	Distance (mi/ft)	Elev/Diff (ft)	Site	DB

Facilit City:		**Zip Code (Web):**	29403-4833
Facility State :		**County (Web):**	Charleston
Facility Zip:		**County 1 (Web):**	Charleston
Fac County:			

Tank Owner Ph (Web): 864-796-3724
Phone (Web): Not Available
Land Owner Ph (Web): Not Available
Operator Phone (Web): Not Available
Business Addr (Web): 584 KING ST CHARLESTON SC 29403-4833
Tank Owner Bus Addr (Web): U HAUL CO OF SC INC DISTRICT OFFICE
400 ORCHARD RD
SC W COLUMBIA 29170-3358
Land Owner Bus Addr (Web): Not Available
Operator Bus Addr (Web): Not Available
Tank Owner (Web): U HAUL CO OF SC INC DISTRICT OFFICE
Facility Link (Web): https://apps.des.sc.gov/USTRegistry/Home/siteDetails?permitNumber=UST01421
Data Source: SCDES Underground Storage Tank Registry (Web) (as of 28 Aug 2025)

DHEC Online Registry - Release Report

Release No:	0	**Project Manager:**	John Wright
Source:	Not Available	**Compliance Req:**	False
Reported:	5/23/1989	**Compliance Met:**	False
Confirmed:	Not Available	**Compliance Date:**	Not Available
RBCA/ Score:	Not Available	**Abatement Met:**	Not Available
Responsible Party:	Not Available	**NFA:**	6/14/1994
Product:	Not Available	**Fin Type:**	Not Available
Emergency Resp:	Not Available	**Fin Res Mechanism:**	Not Available
Superb Qualified:	Not Available	**Cleanup MCL:**	Not Available
Superb Determ Date:	Not Available	**Cleanup Initiated:**	Not Available
Transferred:	Not Available	**Cleanup Complete:**	Not Available

Map Key	Number of Records	Direction	Distance (mi/ft)	Elev/Diff (ft)	Site	DB
31	4 of4	NNE	0.18 / 942.66	13.60 / 4	U HAUL CENTER KING STREET 584 KING ST CHARLESTON SC 29403-4833	UST

Site No:	1421	**Facility ID (Prohib):**	
Permit:	UST01421	**Fac Name (Prohib):**	
Category:	Non-Retail Operation	**Fac Addr (Prohib):**	
No of Tanks:	5	**Fac City (Prohib):**	
Billable:	0	**Facility Name (Web):**	U HAUL CENTER KING STREET
Abandoned:	5	**Facility Addr (Web):**	584 KING ST
Other:	0	**Facility City (Web):**	CHARLESTON
Last Inspection:	Not Available	**Zip Code (Web):**	29403-4833
Facility Name:	U HAUL CENTER KING STREET	**County (Web):**	Charleston
Facility Address:	584 KING ST	**Phone (Web):**	Not Available
Facility Zip:	29403-4833	**Tank Owner Phone:**	864-796-3724
Facility Phone:		**Land Owner Phone:**	Not Available
Facility State:	SC	**Operator Phone:**	Not Available
Facility City:	CHARLESTON	**Facility Contact:**	BOB BURGHER

County 1 (Web): Charleston
Business Address: 584 KING ST CHARLESTON SC 29403-4833
Tank Owner Business Address: U HAUL CO OF SC INC DISTRICT OFFICE
400 ORCHARD RD
SC W COLUMBIA 29170-3358
Land Owner Business Address: Not Available
Operator Business Address: Not Available
Tank Owner (Web): U HAUL CO OF SC INC DISTRICT OFFICE
Facility Link (Web): https://apps.des.sc.gov/USTRegistry/Home/siteDetails?permitNumber=UST01421
Source: SCDES Underground Storage Tank Registry (Web) (as of 28 Aug 2025); DHEC Management Tracking UST 'C' List (as of 11 Dec 2024)

Tank Information - UST Registry Search

Tank No:	3	**Chem:**	Not Available
Case No:	Not Available	**Left Gal:**	Not Available

Class:	N	**Owner at ABD:**	King Street Center
Status:	Abandoned	**Last Use:**	Not Available
Capacity:	2000	**Aband:**	4/13/1989
Variance:	Not Available	**Method:**	Removed
Product:	Multiple Hydrocarbons	**Under Dispnr Cont:**	False
Overfill Type:	Not Available	**Drop Tube:**	False
Verified:	Not Available	**Tank Const:**	Steel
Constr Date:	Not Available	**Tank Protect:**	Not Available
Operat Date:	Not Available	**Tank Tested:**	Not Available
Notify:	Not Available	**Tank Cont Meth:**	Single Wall
Spill Prevention:	Not Available	**Pipe Cont Meth:**	Single Wall
Compliance:	Not Available	**Pipe Protect:**	Not Available
Comp Status:	Not Available	**Pipe Tested:**	Not Available
Age at Notif:	Not Available	**Pipe Const:**	Not Available
Dist to Well (ft):	Not Available	**Piping Type:**	Not Available
Tank Leak Det:	Not Available		
Pipe Leak Det:	Not Available		
Misc Test Checks:	Not Available		

Tank No:	4	**Chem:**	Not Available
Case No:	Not Available	**Left Gal:**	Not Available
Class:	N	**Owner at ABD:**	King Street Center
Status:	Abandoned	**Last Use:**	Not Available
Capacity:	2000	**Aband:**	4/13/1989
Variance:	Not Available	**Method:**	Removed
Product:	Multiple Hydrocarbons	**Under Dispnr Cont:**	False
Overfill Type:	Not Available	**Drop Tube:**	False
Verified:	Not Available	**Tank Const:**	Not Available
Constr Date:	Not Available	**Tank Protect:**	Not Available
Operat Date:	Not Available	**Tank Tested:**	Not Available
Notify:	Not Available	**Tank Cont Meth:**	Single Wall
Spill Prevention:	Not Available	**Pipe Cont Meth:**	Single Wall
Compliance:	Not Available	**Pipe Protect:**	Not Available
Comp Status:	Not Available	**Pipe Tested:**	Not Available
Age at Notif:	Not Available	**Pipe Const:**	Not Available
Dist to Well (ft):	Not Available	**Piping Type:**	Not Available
Tank Leak Det:	Not Available		
Pipe Leak Det:	Not Available		
Misc Test Checks:	Not Available		

Tank No:	5	**Chem:**	Not Available
Case No:	Not Available	**Left Gal:**	Not Available
Class:	N	**Owner at ABD:**	Not Available
Status:	Abandoned	**Last Use:**	Not Available
Capacity:	550	**Aband:**	1/22/1992
Variance:	Not Available	**Method:**	Removed
Product:	Waste Oil, Burnt Oil, Used Oil	**Under Dispnr Cont:**	False
Overfill Type:	Not Available	**Drop Tube:**	False
Verified:	Not Available	**Tank Const:**	Steel
Constr Date:	Not Available	**Tank Protect:**	Not Available
Operat Date:	Not Available	**Tank Tested:**	Not Available
Notify:	12/8/1989	**Tank Cont Meth:**	Single Wall
Spill Prevention:	Not Available	**Pipe Cont Meth:**	Single Wall
Compliance:	Not Available	**Pipe Protect:**	Not Available
Comp Status:	Not Available	**Pipe Tested:**	Not Available
Age at Notif:	25	**Pipe Const:**	Steel
Dist to Well (ft):	Not Available	**Piping Type:**	Not Available
Tank Leak Det:	Not Available		
Pipe Leak Det:	Not Available		
Misc Test Checks:	Not Available		

Tank No:	1	**Chem:**	Not Available
Case No:	Not Available	**Left Gal:**	Not Available
Class:	N	**Owner at ABD:**	King Street Center
Status:	Abandoned	**Last Use:**	Not Available
Capacity:	10000	**Aband:**	4/13/1989
Variance:	Not Available	**Method:**	Removed
Product:	Gasoline	**Under Dispnr Cont:**	False
Overfill Type:	Not Available	**Drop Tube:**	False

Verified:	Not Available	***Tank Const:***	Steel
Constr Date:	Not Available	***Tank Protect:***	Not Available
Operat Date:	Not Available	***Tank Tested:***	Not Available
Notify:	Not Available	***Tank Cont Meth:***	Single Wall
Spill Prevention:	Not Available	***Pipe Cont Meth:***	Single Wall
Compliance:	Not Available	***Pipe Protect:***	Not Available
Comp Status:	Not Available	***Pipe Tested:***	Not Available
Age at Notif:	Not Available	***Pipe Const:***	Steel
Dist to Well (ft):	Not Available	***Piping Type:***	Not Available
Tank Leak Det:	Not Available		
Pipe Leak Det:	Not Available		
Misc Test Checks:	Not Available		

Tank No:	2	***Chem:***	Not Available
Case No:	Not Available	***Left Gal:***	Not Available
Class:	N	***Owner at ABD:***	King Street Center
Status:	Abandoned	***Last Use:***	Not Available
Capacity:	2000	***Aband:***	4/13/1989
Variance:	Not Available	***Method:***	Removed
Product:	Multiple Hydrocarbons	***Under Dispnr Cont:***	False
Overfill Type:	Not Available	***Drop Tube:***	False
Verified:	Not Available	***Tank Const:***	Steel
Constr Date:	Not Available	***Tank Protect:***	Not Available
Operat Date:	Not Available	***Tank Tested:***	Not Available
Notify:	Not Available	***Tank Cont Meth:***	Single Wall
Spill Prevention:	Not Available	***Pipe Cont Meth:***	Single Wall
Compliance:	Not Available	***Pipe Protect:***	Not Available
Comp Status:	Not Available	***Pipe Tested:***	Not Available
Age at Notif:	Not Available	***Pipe Const:***	Not Available
Dist to Well (ft):	Not Available	***Piping Type:***	Not Available
Tank Leak Det:	Not Available		
Pipe Leak Det:	Not Available		
Misc Test Checks:	Not Available		

Tank Information - UST 'C' List

Tank No:	2	***Tank Owner State:***	SC
Capacity Gal:	2000	***Tank Owner Zip:***	29170-3358
Status Code:	ABD	***Tank Owner Phone:***	864-796-3724
Status:	Abandoned	***Facility:***	U HAUL CENTER KING STREET
Chemical:	MH	***Contact 1:***	BOB BURGHER
Age at Notif. Years:		***Phone 1:***	
Owner:	U HAUL CO OF SC INC DISTRICT OFFICE	***Facility Address:***	584 KING ST
Tank Owner Contact:	BOB BURGHER	***City 1:***	CHARLESTON
Street:	400 ORCHARD RD	***St 1:***	SC
Tank Owner City:	W COLUMBIA	***Zip 1:***	29403-4833

Tank No:	5	***Tank Owner State:***	SC
Capacity Gal:	550	***Tank Owner Zip:***	29170-3358
Status Code:	ABD	***Tank Owner Phone:***	864-796-3724
Status:	Abandoned	***Facility:***	U HAUL CENTER KING STREET
Chemical:	WO	***Contact 1:***	BOB BURGHER
Age at Notif. Years:	25	***Phone 1:***	
Owner:	U HAUL CO OF SC INC DISTRICT OFFICE	***Facility Address:***	584 KING ST
Tank Owner Contact:	BOB BURGHER	***City 1:***	CHARLESTON
Street:	400 ORCHARD RD	***St 1:***	SC
Tank Owner City:	W COLUMBIA	***Zip 1:***	29403-4833

Tank No:	1	***Tank Owner State:***	SC
Capacity Gal:	10000	***Tank Owner Zip:***	29170-3358
Status Code:	ABD	***Tank Owner Phone:***	864-796-3724
Status:	Abandoned	***Facility:***	U HAUL CENTER KING STREET
Chemical:	GN	***Contact 1:***	BOB BURGHER
Age at Notif. Years:		***Phone 1:***	
Owner:	U HAUL CO OF SC INC DISTRICT OFFICE	***Facility Address:***	584 KING ST
Tank Owner Contact:	BOB BURGHER	***City 1:***	CHARLESTON
Street:	400 ORCHARD RD	***St 1:***	SC
Tank Owner City:	W COLUMBIA	***Zip 1:***	29403-4833

Map Key	Number of Records	Direction	Distance (mi/ft)	Elev/Diff (ft)	Site	DB

Tank No:	3	**Tank Owner State:**	SC
Capacity Gal:	2000	**Tank Owner Zip:**	29170-3358
Status Code:	ABD	**Tank Owner Phone:**	864-796-3724
Status:	Abandoned	**Facility:**	U HAUL CENTER KING STREET
Chemical:	MH	**Contact 1:**	BOB BURGHER
Age at Notif. Years:		**Phone 1:**	
Owner:	U HAUL CO OF SC INC DISTRICT OFFICE	**Facility Address:**	584 KING ST
Tank Owner Contact:	BOB BURGHER	**City 1:**	CHARLESTON
Street:	400 ORCHARD RD	**St 1:**	SC
Tank Owner City:	W COLUMBIA	**Zip 1:**	29403-4833

Tank No:	4	**Tank Owner State:**	SC
Capacity Gal:	2000	**Tank Owner Zip:**	29170-3358
Status Code:	ABD	**Tank Owner Phone:**	864-796-3724
Status:	Abandoned	**Facility:**	U HAUL CENTER KING STREET
Chemical:	MH	**Contact 1:**	BOB BURGHER
Age at Notif. Years:		**Phone 1:**	
Owner:	U HAUL CO OF SC INC DISTRICT OFFICE	**Facility Address:**	584 KING ST
Tank Owner Contact:	BOB BURGHER	**City 1:**	CHARLESTON
Street:	400 ORCHARD RD	**St 1:**	SC
Tank Owner City:	W COLUMBIA	**Zip 1:**	29403-4833

Map Key	Number of Records	Direction	Distance (mi/ft)	Elev/Diff (ft)	Site	DB
32	1 of3	NE	0.19 / 1,012.02	13.02 / 4	24 WOOLFE STREET 24 WOOLFE ST, CHARLESTON, SC, 29402, US SC	BROWNFIELDS

Case No: 15-6337-NRP

Details

Alt ID:	58277	**Combo of Contam:**	BNAs, Metals
Master No:	6337	**Filed With County:**	12/13/2017 06:00:00
Master Status:	ACTIVE	**Acre Under Cntrct:**	0.7
Category:	Master Project Details	**COC Date Issued:**	1/5/2018 06:00:00
Program:	LWM - SARR - Brownfields	**County:**	Charleston
Action Date:	6/22/2015 06:00:00	**Latitude:**	32.7927
Status:	Closed with Restrictions	**Longitude:**	-79.9394
Name:	24 WOOLFE STREET		
Address:	24 WOOLFE ST, CHARLESTON, SC, 29402, US		
Type:	Non-Responsible Party Voluntary Cleanup Contract		
Type of Covenent:			
Brownfields Type of Site:			
Brwnflds 128 A Funds Used F:			
Brwnflds Response Action Pl:			

Map Key	Number of Records	Direction	Distance (mi/ft)	Elev/Diff (ft)	Site	DB
32	2 of3	NE	0.19 / 1,012.02	13.02 / 4	24 WOOLFE STREET 24 WOOLFE ST, CHARLESTON SC 29402 SC	SASPL

EPA ID: SCS123457663

Site Assessment Section Project List (SASPL)

County: CHARLESTON

Map Key	Number of Records	Direction	Distance (mi/ft)	Elev/Diff (ft)	Site	DB
32	3 of3	NE	0.19 / 1,012.02	13.02 / 4	24 WOOLFE STREET 24 WOOLFE ST CHARLESTON SC 29402	VCP

File No:	58277	**Restrict Filed Dt:**	12/13/2017
Project Status Code:	ACTIVE	**Project Complete Dt:**	1/5/2018

Map Key	Number of Records	Direction	Distance (mi/ft)	Elev/Diff (ft)	Site	DB

Funds 128(A) Utilized: No
Brownfields Type:
Resp Action Planned: No
Cleanup Contract Complete Dt: 1/5/2018

Details

Execute Date: 6/22/2015
Lat Long: 32.792701, -79.939421
Acreage: 0.7
Owner: CRP/SSCP WOOLFE STREET OWNER LLC
Contamination on Site: Volatile Organic Compounds, Metals, Base Neutral Acid Extractables
Land Use Restriction: Not yet determined.

Map Key	Number of Records	Direction	Distance (mi/ft)	Elev/Diff (ft)	Site	DB
33	1 of1	N	0.20 / 1,052.67	13.32 / 4	Post and Courier Property II Rodgers Alley Charleston SC 29403	FED BROWNFIELDS

Property ID: 172822
County: CHARLESTON
Lat Measure: 32.7935751
Latitude (Map): 32.7935751
Long Measure: -79.94168179999997
Longitude (Map): -79.9416818
Property Name: Post and Courier Property II
Address: Rodgers Alley
City: Charleston
State: SC
Zip Code: 29403
Primary Name (Map): POST AND COURIER PROPERTY II
Location Address (Map): RODGERS ALLEY
City Name (Map): CHARLESTON
County Name (Map): CHARLESTON
State Code (Map): SC
Postal Code (Map): 29403
Data Source: CIMC Cleanups and Grants Listing Export - Brownfield Properties (as of 8 Sep 2025); CIMC Web Application - Brownfield Properties (Map) (as of 18 Mar 2025)

Property Details (Cleanups in My Community)

ID No:
NFA Letter Date:
Media Affected: Unknown
Media Cleaned Up:
Contaminants REC:
Contams Actionable:
Contams < Actionble:
Contamnts Cleanup:
Tanks Removal:
Cleanup Needed: U
Cleanup Treatment:
Excavation Disposl:
Contams Extractn:
Reduc Contams:
Additional Clnup:
Institutional Cleanup: U
Institutional Cleanup:
Engineering Needed:
Eng Control:
Additnl Inst Control:
Additnl Eng Control:
Inst Control Date:
Eng Control Date:
Property Alias:
Property Owner:
Address Source URL:
Address Source URL:
Address Source URL:
Other:

Size Acres: 5.6
Parcel No: 26 individual parcels
Property Enrolled:
Radius: .5
Census Tract: 45019001000
2010 # Below Poverty: 3610.
2010 Below Poverty: 44.16
2010 Median Income: 8310.
2010 No Low Income: 5297.
2010 Low Income: 64.8
2010 No Vacant Hous: 934.
2010 Vacant Housing: 22.5
2010 # Unemployed: 538.
2010 Unemployed: 6.58
Tech Capping:
Secur Guard Fence:
Immobilization:
Eng Barriers:
Proprietary Cntrl:
Info Device:
Govt Cntrl:
Enf Permit Tool:
Clnup Struct Remov:

Activity Details(Cleanups in My Community)

Coop Agmt No:	95483111	***Redev Actvy Funded:***	Phase I ESA
Program Name:	BF	***Redev Start Dt:***	
Activity Funded:	Phase I ESA	***Redev Compl date:***	
Type CA Fund:	Hazardous & Petroleum	***Redev Fund Entity:***	
Funding Entity:	EPA	***Redev Residential:***	
Assessmnt Start Dt:	02/03/2014	***Redev Greenspace:***	
Assessmnt Compl Dt:	05/19/2014	***Redev Industrial:***	
Clnup Actvy Start Dt:		***Redev Commercial:***	
Clnup Actvy Comp Dt:		***# of Redev Jobs:***	
Acres Cleaned Up:		***RLF Signed Dt:***	
Clnup Funding Src:		***RLF Intest Rate:***	
Clnup Entity Provid:		***RLF EPA Fund:***	
Signed Rpt Dt:		***RLF Cost Share:***	
Direct Clnup Tot Fnd:		***RLF Prog Income:***	
Direct Clnup Fnd Src:		***RLF Lvg Fund Src:***	
Fund Amt Expnded:		***RLF Lvg Fund Entity:***	
Source of Funding:		***RLF Lvg Fund Amt:***	
Past Use Resiential:		***RLF Subgrant Signed:***	
Past Use Greenspace:		***Subgrant EPA Fund:***	
Past Use Industrial:		***Subgrant Cost Shr:***	
Past Use Commercial:	5.6		
Coop Agmt Recipnt:	Charleston County		
Clnup Compet Doc2:			
Climate Adapt Mitg1:			
Climate Adapt Mitg2:			
Climate Adaptation And Mitigat:			

Brownfields Details

Registry I:	110063010566	***SF IC Ind:***	
EPA ID:		***SF NPL Cod:***	
EPA Region:	04	***SF NPL C 1:***	
Cat No:	3050201	***FF SF Ind:***	
RCRA Handl:		***Map Symbol:***	B
RCRA Curre:		***Data Refre:***	18-Mar-2025
RCRA Remed:		***New Site:***	
RCRA Const:		***BF RLF Gra:***	
RCRA El He:		***BF RLF Pil:***	
RCRA El Gm:		***BF Assess :***	
RCRA Rem 1:		***BF Cleanup:***	
RCRA Ec Gw:		***BF Tba Ind:***	
RCRA Ec Ng:		***BF 128a In:***	
RCRA IC Ep:		***BF IC Code:***	U
RCRA IC Gc:		***BF IC Gc I:***	U
RCRA IC ID:		***BF IC Ep I:***	U
RCRA IC Pr:		***BF IC ID I:***	U
FF RCRA In:		***BF IC Pr I:***	U
RCRA Ec Co:		***BF Assess1:***	Y
RCRA IC Co:		***BF Multipu:***	
RCRA Gpra :		***BF Awp Ind:***	
RCRA Rem 2:		***BF Showcas:***	
SF Site ID:		***BF 128a P :***	
SF Ec Ind:		***Congressio:***	SC-06
SF El Gm C:		***Stimulus B:***	
SF El He C:			
Ind Name:			
Cat Name:	Cooper		
Sub Name:	Cooper		
Primary Name:	POST AND COURIER PROPERTY II		
RCRA Drupa:			
Repow Ref :	https://cimc.epa.gov/ords/cimc/f?p=CIMC:REPOWER:::::P33_REF:32628		
Url:	https://cimc.epa.gov/ords/cimc/f?p=cimc:property::::Y,31,0:P31_ID:172822		
Census Url:	https://ejscreen.epa.gov/mapper/demogreportpdf.aspx?report=census2010sf1&coords=-79.9416818%2C32.7935751&feattype=point&radius=1.0		

Map Key	Number of Records	Direction	Distance (mi/ft)	Elev/Diff (ft)	Site	DB

ACS Url: https://ejscreen.epa.gov/mapper/demogreportpdf.aspx?report=acs2017&coords=-79.9416818%2C32.7935751&feattype=point&radius=1.0

SAA Site:
SF Site Na:
SF Non N 1:
SF Non N 2:
SF Non N 3:
SF Non Npl:
Sf Archive:
Sf Npl C 3:
Sf Npl C 1:
Sf Npl C 2:
Sf Ffdocke:
BF Prope 1: Post and Courier Property II
RCRA Han 1:
RCRA Rau I:
REPOW BF: SGW
REPOW Re 1: RE-Powering Site Profile
REPOW Ref1: 32628

34	1 of5	NE	0.20 / 1,077.78	13.53 / 4	441 MEETING STREET SITE 441 MEETING ST, CHARLESTON, SC, 29403, US SC	BROWNFIELDS

Case No: 03-5535-NRP-A1

Details

Alt ID: 57014
Master No: 5535
Master Status: CLOSED
Category: Master Project Details
Program: LWM - SARR - Brownfields
Action Date: 10/16/2007 06:00:00
Status: Entered
Name: 441 MEETING STREET SITE
Address: 441 MEETING ST, CHARLESTON, SC, 29403, US
Type: Non-Responsible Party Voluntary Cleanup Contract
Type of Covenent:
Brownfields Type of Site: Hazardous Substances
Brwnflds 128 A Funds Used F: No
Brwnflds Response Action Pl: Yes
Combo of Contam: BNAs, Metals, VOCs
Filed With County:
Acre Under Cntrct:
COC Date Issued:
County: Charleston
Latitude: 32.7935
Longitude: -79.9396

34	2 of5	NE	0.20 / 1,077.78	13.53 / 4	Pressing Club Cleaners 441 Meeting Street Charleston SC	DRY CLEANERS

File No: 57014

34	3 of5	NE	0.20 / 1,077.78	13.53 / 4	PRESSING CLUB DRY CLEANERS 441 MEETING ST CHARLESTON SC 20403	RCRA NON GEN

Handler ID: SCD981746050
Generator Status: N
Recycler Activity?: NO
Recycler Activity Note: This facility has not been identified as a Recycler Facility from both the RCRA Handler and Biennial Report Modules.

Violation/Evaluation Summary

Note: NO RECORDS: As of Nov 2025, there are no Compliance Monitoring and Enforcement (violation) records associated with this facility (EPA ID).

Handler Summary

Importer:	No	***Used Oil Transpor:***	No
Mixed Waste Gen:	No	***Used Oil Trans Fac:***	No
Transporter:	No	***Used Oil Processor:***	No
Transfer Facility:	No	***Used Oil Refiner:***	No
Recycler:	No	***Used Oil Burner:***	No
Onsite Burner Exem:	No	***Commercial TSD:***	No
Furnace Exemption:	No	***Recycl Nonstorage:***	No
Underground Injec:	No		
Used Oil Market Burner:	No		
Used Oil Spec Marketer:	No		

Additional Handler Summary Details

Source Type:	N	***NAIC 1:***	
Seq No:	2	***NAIC 2:***	
Non Notifier:		***NAIC 3:***	
Receive Date:	20020327	***NAIC 4:***	
Active Site:	-----	***State:***	SC
Land Type:	P	***Location Latitude:***	32.793837
In Handler Univ:	N	***Location Longitude:***	-79.93901
In A Universe:	N	***Loc GIS Primary:***	N
Gen Status:	N	***Loc GIS Origin:***	AG
Report Cycle:		***State District Owner:***	SC
Accessibility:		***State District:***	TR
Region:	04		

Fed Waste Gen Owner:	HQ
State Waste Generator Owner:	SC
State Waste Generator:	4
Short Term Generator:	N
Uni Waste:	N
Universal Waste Dest Facility:	N
Federal Universal Waste:	N
As Federally Regulated Tsdf:	------
As Converter Tsdf:	------
As State Regulated Tsdf:	------
As State Regulated Handler:	---
Federal Indicator:	---
Hsm:	N
Subpart K:	----
GPRA Permit:	N
GPRA Renewal:	N
Permit Renewal Wrkld:	------
Permwrk ID:	------
Perm Prog:	------
Pcwrkld:	------
Closwrkld:	------
GPRA Ca:	N
Cawrkld:	N
Subjca Tsd Discretion:	N
NCAPS:	N
EC Indicator:	N
Ca725 Indicator:	N
Ca750 Indicator:	N
Operating Tsdf:	------
Full Enforcement:	------
Snc:	N
Unaddressed Snc:	N
Addressed Snc:	N
Snc With Comp Sched:	N
Fa Required:	-----
Hhandler Last Change:	20150414
Recognized Trader Importer:	N
Recognized Trader Exporter:	N
Slab Importer:	N
Slab Exporter:	N
Manifest Broker:	N
Subpart P:	N

Contact Language:	EN
Handler Name:	PRESSING CLUB DRY CLEANERS
Location Street No:	441
Location Street1:	MEETING ST
Location Street2:	
Location City:	CHARLESTON
Location State:	SC
Location Zip:	20403
Location County Code:	SC019
Location County Name:	CHARLESTON
Location Country:	US
Contact Name:	DIANA MORAVER
Contact Street No:	
Contact Street1:	441 MEETING ST
Contact Street2:	
Contact City:	CHARLESTON
Contact State:	SC
Contact Zip:	29402
Contact Country:	US
Contact Phone & Ext:	803-723-3909
Contact Fax:	
Contact Email Address:	
Contact Title:	
Owner Name:	BRUMFIELD SAM
Owner Type:	P
Owner Seq:	1
Operator Name:	OPERNAME
Operator Type:	P
Operator Seq:	2
Public Notes:	

Hazardous Waste Handler Details

Seq No:	1
Receive Date:	19870121
Handler Name:	PRESSING CLUB DRY CLEANERS
Fed Waste Generator:	2
Generator Code Description:	Small Quantity Generator
Source Type:	Notification
TSD Activity:	N

Hazardous Waste Handler Details

Seq No:	2
Receive Date:	20020327
Handler Name:	PRESSING CLUB DRY CLEANERS
Fed Waste Generator:	N
Generator Code Description:	Not a Generator, Verified
Source Type:	Notification
TSD Activity:	N

Waste Code Details

Waste Code:	F002
Waste Code Desc:	THE FOLLOWING SPENT HALOGENATED SOLVENTS: TETRACHLOROETHYLENE, METHYLENE CHLORIDE, TRICHLOROETHYLENE, 1,1,1-TRICHLOROETHANE, CHLOROBENZENE, 1,1,2-TRICHLORO-1,2,2-TRIFLUOROETHANE, ORTHO-DICHLOROBENZENE, TRICHLOROFLUOROMETHANE, AND 1,1,2, TRICHLOROETHANE; ALL SPENT SOLVENT MIXTURES/BLENDS CONTAINING, BEFORE USE, A TOTAL OF TEN PERCENT OR MORE (BY VOLUME) OF ONE OR MORE OF THE ABOVE HALOGENATED SOLVENTS OR THOSE SOLVENTS LISTED IN F001, F004, AND F005; AND STILL BOTTOMS FROM THE RECOVERY OF THESE SPENT SOLVENTS AND SPENT SOLVENT MIXTURES.

Owner/Operator Details

Map Key	Number of Records	Direction	Distance (mi/ft)	Elev/Diff (ft)	Site	DB

Owner/Operator Ind:	Current Owner	**Street No:**	
Type:	Private	**Street1:**	441 MEETING ST
Name:	BRUMFIELD SAM	**Street2:**	
Dt Became Current:		**City:**	CHARLESTON
Dt Ended Current:		**State:**	SC
Phone:	999-999-9999	**Country:**	
Source Type:	Notification	**Zip:**	20403

Owner/Operator Ind:	Current Operator	**Street No:**	
Type:	Private	**Street1:**	OPERSTREET
Name:	OPERNAME	**Street2:**	
Dt Became Current:		**City:**	OPERCITY
Dt Ended Current:		**State:**	WY
Phone:	404-555-1212	**Country:**	
Source Type:	Notification	**Zip:**	99999

Historical Handler Details

Receive Dt:	19870121
Generator Code Description:	Small Quantity Generator
Handler Name:	PRESSING CLUB DRY CLEANERS

Map Key	Number of Records	Direction	Distance (mi/ft)	Elev/Diff (ft)	Site	DB
34	4 of5	NE	0.20 / 1,077.78	13.53 / 4	441 MEETING STREET SITE 441 MEETING ST, CHARLESTON SC 29403 SC	SASPL

EPA ID: SCS123456952

Site Assessment Section Project List (SASPL)

County: CHARLESTON

Map Key	Number of Records	Direction	Distance (mi/ft)	Elev/Diff (ft)	Site	DB
34	5 of5	NE	0.20 / 1,077.78	13.53 / 4	441 MEETING STREET SITE 441 MEETING ST CHARLESTON SC 29403	VCP

File No:	57014	**Restrict Filed Dt:**	2/12/2012
Project Status Code:	COMP	**Project Complete Dt:**	6/26/2013
Funds 128(A) Utilized:	No	**Brownfields Type:**	Hazardous Substances
Resp Action Planned:	Yes		
Cleanup Contract Complete Dt:	6/26/2013		

Details

Execute Date:	9/18/2003
Lat Long:	32.7935, -79.93962
Acreage:	1.77
Owner:	CHARLESTON MIDTOWN LLC;GS MIDTOWN APARTMENTS LP
Contamination on Site:	Volatile Organic Compounds, Metals, Base Neutral Acid Extractables
Land Use Restriction:	Not yet determined.

Map Key	Number of Records	Direction	Distance (mi/ft)	Elev/Diff (ft)	Site	DB
35	1 of2	ENE	0.21 / 1,099.79	12.20 / 3	ORPHAN EVERREADY CAB COMPANY 425 MEETING ST CHARLESTON SC 29403	LUST

Permit (Web):	UST16720	**Site No (EFIS):**	UST-16720
Category (Web):	Non-Retail Operation	**Facility Name (EFIS):**	ORPHAN EVERREADY CAB COMPANY
No of Tanks (Web):	6	**Fac Address (EFIS):**	425 MEETING ST
Billable (Web):	0	**Facility City (EFIS):**	CHARLESTON
Abandoned (Web):	6	**Facility State (EFIS):**	SC
Other (Web):	0	**Facility Zip (EFIS):**	29403

Last Inspec (Web):	3/27/1996	**Facility (Web):**	ORPHAN EVERREADY CAB COMPANY
Facility:	ORPHAN EVERREADY CAB COMPANY	**Address (Web):**	425 MEETING ST
Facility Street:	425 MEETING ST	**City (Web):**	CHARLESTON
Facilit City:	CHARLESTON	**Zip Code (Web):**	29403
Facility State :	SC	**County (Web):**	Charleston
Facility Zip:	29403	**County 1 (Web):**	Charleston
Fac County:			

Tank Owner Ph (Web): 843-723-9458
Phone (Web): 803-577-6722
Land Owner Ph (Web): Not Available
Operator Phone (Web): Not Available
Business Addr (Web): 425 MEETING ST CHARLESTON SC 29403
Tank Owner Bus Addr (Web): 425 MEETING ST LLC
425 MEETING ST
SC CHARLESTON 29403
Land Owner Bus Addr (Web): Not Available
Operator Bus Addr (Web): Not Available
Tank Owner (Web): 425 MEETING ST LLC
Facility Link (Web): https://apps.des.sc.gov/USTRegistry/Home/siteDetails?permitNumber=UST16720
Data Source: SCDES Underground Storage Tank Registry (Web) (as of 28 Aug 2025); DHEC Confirmed Release Report (LUST) (as of 11 Dec 2024); DHEC LUST Data (EFIS) (as of 5 Sep 2017)

DHEC Online Registry - Release Report

Release No:	1	**Project Manager:**	Jeymaris Sample-Hilerio
Source:	UST	**Compliance Req:**	False
Reported:	6/23/1993	**Compliance Met:**	False
Confirmed:	8/22/1995	**Compliance Date:**	Not Available
RBCA/ Score:	3BF - GW < 15 feet in sand or gravel / 1 - Conduct Invest/Risk Assessment	**Abatement Met:**	8/15/1996
Responsible Party:	ORPHAN EVERREADY CAB COMPANY	**NFA:**	Not Available
Product:	Petroleum	**Fin Type:**	DHEC SUPERB
Emergency Resp:	Not Available	**Fin Res Mechanism:**	Not Available
Superb Qualified:	True	**Cleanup MCL:**	Not Available
Superb Determ Date:	7/30/1997	**Cleanup Initiated:**	4/15/1998
Transferred:	Not Available	**Cleanup Complete:**	Not Available

DHEC Confirmed Release Report

Release No:	1	**Confirmed:**	8/22/1995
NFA:		**Tank Owner:**	425 MEETING ST LLC
Product:	PETRO	**Status Desc:**	Monitored Natural Attenuation
Proj Mgr:	SAMPLEJ	**Score:**	
Status:	1	**Rank:**	3BF
Reported:	6/23/1993		

Rank Desc: GW < 15 feet in sand or gravel
Facility: ORPHAN EVERREADY CAB COMPANY
Facility Street: 425 MEETING ST
Facility City: CHARLESTON
Fac County: Charleston
Facility Zip: 29403
Facility State: SC

DHEC EFIS Data Details (Revised 9/5/2017)

Release No: 1
Release Date: 6/23/1993
Project Mgr: DS
Confirmed Date: 8/22/1995
Cleanup Comp Date:
Cleanup Comp Mcl Dt:
RP Name: ORPHAN EVERREADY CAB COMPANY
RP Address: 425 MEETING ST
RP City: CHARLESTON
RP State: SC
RP Zip: 29403

Map Key	Number of Records	Direction	Distance (mi/ft)	Elev/Diff (ft)	Site	DB

SSTL Estab Cd: MR
SCRBCA Class Cd: CLASS3BF
Depth to GW: 7
GW Flow Dir Cod: NE
Receptor Type Cd: HORNOSKY, MINDA S
Rel Fin Type Cd:
CoC Concentrate Cd:

---

35 | **2 of2** | **ENE** | **0.21 / 1,099.79** | **12.20 / 3** | **ORPHAN EVERREADY CAB COMPANY**
425 MEETING ST
CHARLESTON SC 29403 | **UST**

Site No: 16720
Permit: UST16720
Category: Non-Retail Operation
No of Tanks: 6
Billable: 0
Abandoned: 6
Other: 0
Last Inspection: 3/27/1996
Facility Name: ORPHAN EVERREADY CAB COMPANY
Facility Address: 425 MEETING ST
Facility Zip: 29403
Facility Phone: 803-577-6722
Facility State: SC
Facility City: CHARLESTON
County 1 (Web): Charleston
Business Address: 425 MEETING ST CHARLESTON SC 29403
Tank Owner Business Address: 425 MEETING ST LLC
425 MEETING ST
SC CHARLESTON 29403
Land Owner Business Address: Not Available
Operator Business Address: Not Available
Tank Owner (Web): 425 MEETING ST LLC
Facility Link (Web): https://apps.des.sc.gov/USTRegistry/Home/siteDetails?permitNumber=UST16720
Source: SCDES Underground Storage Tank Registry (Web) (as of 28 Aug 2025); DHEC Management Tracking UST 'C' List (as of 11 Dec 2024)

Facility ID (Prohib):
Fac Name (Prohib):
Fac Addr (Prohib):
Fac City (Prohib):
Facility Name (Web): ORPHAN EVERREADY CAB COMPANY
Facility Addr (Web): 425 MEETING ST
Facility City (Web): CHARLESTON
Zip Code (Web): 29403
County (Web): Charleston
Phone (Web): 803-577-6722
Tank Owner Phone: 843-723-9458
Land Owner Phone: Not Available
Operator Phone: Not Available
Facility Contact: ROBERT CLEMENT

Tank Information - UST Registry Search

Tank No: 2
Case No: Not Available
Class: N
Status: Abandoned
Capacity: 1000
Variance: Not Available
Product: Gasoline
Overfill Type: Not Available
Verified: Not Available
Constr Date: Not Available
Operat Date: 1/1/1972
Notify: 9/30/1996
Spill Prevention: Not Available
Compliance: Not Available
Comp Status: Not Available
Age at Notif: 25
Dist to Well (ft): Not Available
Tank Leak Det: Not Available
Pipe Leak Det: Not Available
Misc Test Checks: Not Available

Chem: Not Available
Left Gal: 0
Owner at ABD: John Zervos & Robert Clement Iii
Last Use: 1/1/1972
Aband: 8/15/1996
Method: Removed
Under Dispnr Cont: False
Drop Tube: False
Tank Const: Steel
Tank Protect: Not Available
Tank Tested: Not Available
Tank Cont Meth: Single Wall
Pipe Cont Meth: Single Wall
Pipe Protect: Not Available
Pipe Tested: Not Available
Pipe Const: Steel
Piping Type: Not Available

Tank No: 6
Case No: Not Available
Class: N
Status: Abandoned
Capacity: 4000

Chem: Not Available
Left Gal: Not Available
Owner at ABD: 425 Meeting St LLC
Last Use: Not Available
Aband: 6/9/2010

Variance:	Not Available	**Method:**	Removed
Product:	Gasoline	**Under Dispnr Cont:**	False
Overfill Type:	Not Available	**Drop Tube:**	False
Verified:	Not Available	**Tank Const:**	Steel
Constr Date:	Not Available	**Tank Protect:**	Not Available
Operat Date:	Not Available	**Tank Tested:**	Not Available
Notify:	4/8/2010	**Tank Cont Meth:**	Not Available
Spill Prevention:	Not Available	**Pipe Cont Meth:**	Not Available
Compliance:	Not Available	**Pipe Protect:**	Not Available
Comp Status:	Not Available	**Pipe Tested:**	Not Available
Age at Notif:	35	**Pipe Const:**	Steel
Dist to Well (ft):	Not Available	**Piping Type:**	Not Available
Tank Leak Det:	Not Available		
Pipe Leak Det:	Not Available		
Misc Test Checks:	Not Available		

Tank No:	1	**Chem:**	Not Available
Case No:	Not Available	**Left Gal:**	Not Available
Class:	N	**Owner at ABD:**	John Zervos & Robert Clement Iii
Status:	Abandoned	**Last Use:**	8/1/1989
Capacity:	500	**Aband:**	8/15/1996
Variance:	Not Available	**Method:**	Removed
Product:	Waste Oil, Burnt Oil, Used Oil	**Under Dispnr Cont:**	False
Overfill Type:	Not Available	**Drop Tube:**	False
Verified:	Not Available	**Tank Const:**	Steel
Constr Date:	Not Available	**Tank Protect:**	Not Available
Operat Date:	8/1/1989	**Tank Tested:**	Not Available
Notify:	7/11/1994	**Tank Cont Meth:**	Single Wall
Spill Prevention:	Not Available	**Pipe Cont Meth:**	Single Wall
Compliance:	Not Available	**Pipe Protect:**	Not Available
Comp Status:	Not Available	**Pipe Tested:**	Not Available
Age at Notif:	25	**Pipe Const:**	Steel
Dist to Well (ft):	Not Available	**Piping Type:**	Not Available
Tank Leak Det:	Not Available		
Pipe Leak Det:	Not Available		
Misc Test Checks:	Not Available		

Tank No:	3	**Chem:**	Not Available
Case No:	Not Available	**Left Gal:**	0
Class:	N	**Owner at ABD:**	John Zervos & Robert Clement Iii
Status:	Abandoned	**Last Use:**	1/1/1972
Capacity:	2000	**Aband:**	8/15/1996
Variance:	Not Available	**Method:**	Removed
Product:	Gasoline	**Under Dispnr Cont:**	False
Overfill Type:	Not Available	**Drop Tube:**	False
Verified:	Not Available	**Tank Const:**	Steel
Constr Date:	Not Available	**Tank Protect:**	Not Available
Operat Date:	1/1/1972	**Tank Tested:**	Not Available
Notify:	9/30/1996	**Tank Cont Meth:**	Single Wall
Spill Prevention:	Not Available	**Pipe Cont Meth:**	Single Wall
Compliance:	Not Available	**Pipe Protect:**	Not Available
Comp Status:	Not Available	**Pipe Tested:**	Not Available
Age at Notif:	25	**Pipe Const:**	Steel
Dist to Well (ft):	Not Available	**Piping Type:**	Not Available
Tank Leak Det:	Not Available		
Pipe Leak Det:	Not Available		
Misc Test Checks:	Not Available		

Tank No:	4	**Chem:**	Not Available
Case No:	Not Available	**Left Gal:**	0
Class:	N	**Owner at ABD:**	John Zervos & Robert Clement Iii
Status:	Abandoned	**Last Use:**	1/1/1972
Capacity:	2000	**Aband:**	8/15/1996
Variance:	Not Available	**Method:**	Removed
Product:	Gasoline	**Under Dispnr Cont:**	False
Overfill Type:	Not Available	**Drop Tube:**	False
Verified:	Not Available	**Tank Const:**	Steel
Constr Date:	Not Available	**Tank Protect:**	Not Available
Operat Date:	1/1/1972	**Tank Tested:**	Not Available

Notify:	9/30/1996	**Tank Cont Meth:**	Single Wall
Spill Prevention:	Not Available	**Pipe Cont Meth:**	Single Wall
Compliance:	Not Available	**Pipe Protect:**	Not Available
Comp Status:	Not Available	**Pipe Tested:**	Not Available
Age at Notif:	25	**Pipe Const:**	Steel
Dist to Well (ft):	Not Available	**Piping Type:**	Not Available
Tank Leak Det:	Not Available		
Pipe Leak Det:	Not Available		
Misc Test Checks:	Not Available		

Tank No:	5	**Chem:**	Not Available
Case No:	Not Available	**Left Gal:**	0
Class:	N	**Owner at ABD:**	John Zervos & Robert Clement Iii
Status:	Abandoned	**Last Use:**	1/1/1972
Capacity:	2000	**Aband:**	8/15/1996
Variance:	Not Available	**Method:**	Removed
Product:	Gasoline	**Under Dispnr Cont:**	False
Overfill Type:	Not Available	**Drop Tube:**	False
Verified:	Not Available	**Tank Const:**	Steel
Constr Date:	Not Available	**Tank Protect:**	Not Available
Operat Date:	1/1/1972	**Tank Tested:**	Not Available
Notify:	9/30/1996	**Tank Cont Meth:**	Single Wall
Spill Prevention:	Not Available	**Pipe Cont Meth:**	Single Wall
Compliance:	Not Available	**Pipe Protect:**	Not Available
Comp Status:	Not Available	**Pipe Tested:**	Not Available
Age at Notif:	25	**Pipe Const:**	Steel
Dist to Well (ft):	Not Available	**Piping Type:**	Not Available
Tank Leak Det:	Not Available		
Pipe Leak Det:	Not Available		
Misc Test Checks:	Not Available		

Tank Information - UST 'C' List

Tank No:	1	**Tank Owner State:**	SC
Capacity Gal:	500	**Tank Owner Zip:**	29403
Status Code:	ABD	**Tank Owner Phone:**	843-723-9458
Status:	Abandoned	**Facility:**	ORPHAN EVERREADY CAB COMPANY
Chemical:	WO	**Contact 1:**	ROBERT CLEMENT
Age at Notif. Years:	25	**Phone 1:**	803-577-6722
Owner:	425 MEETING ST LLC	**Facility Address:**	425 MEETING ST
Tank Owner Contact:	ROBERT CLEMENT	**City 1:**	CHARLESTON
Street:	425 MEETING ST	**St 1:**	SC
Tank Owner City:	CHARLESTON	**Zip 1:**	29403

Tank No:	2	**Tank Owner State:**	SC
Capacity Gal:	1000	**Tank Owner Zip:**	29403
Status Code:	ABD	**Tank Owner Phone:**	843-723-9458
Status:	Abandoned	**Facility:**	ORPHAN EVERREADY CAB COMPANY
Chemical:	GN	**Contact 1:**	ROBERT CLEMENT
Age at Notif. Years:	25	**Phone 1:**	803-577-6722
Owner:	425 MEETING ST LLC	**Facility Address:**	425 MEETING ST
Tank Owner Contact:	ROBERT CLEMENT	**City 1:**	CHARLESTON
Street:	425 MEETING ST	**St 1:**	SC
Tank Owner City:	CHARLESTON	**Zip 1:**	29403

Tank No:	3	**Tank Owner State:**	SC
Capacity Gal:	2000	**Tank Owner Zip:**	29403
Status Code:	ABD	**Tank Owner Phone:**	843-723-9458
Status:	Abandoned	**Facility:**	ORPHAN EVERREADY CAB COMPANY
Chemical:	GN	**Contact 1:**	ROBERT CLEMENT
Age at Notif. Years:	25	**Phone 1:**	803-577-6722
Owner:	425 MEETING ST LLC	**Facility Address:**	425 MEETING ST
Tank Owner Contact:	ROBERT CLEMENT	**City 1:**	CHARLESTON
Street:	425 MEETING ST	**St 1:**	SC
Tank Owner City:	CHARLESTON	**Zip 1:**	29403

Tank No:	4	**Tank Owner State:**	SC
Capacity Gal:	2000	**Tank Owner Zip:**	29403

Map Key	Number of Records	Direction	Distance (mi/ft)	Elev/Diff (ft)	Site	DB

Status Code:	ABD	**Tank Owner Phone:**	843-723-9458
Status:	Abandoned	**Facility:**	ORPHAN EVERREADY CAB COMPANY
Chemical:	GN	**Contact 1:**	ROBERT CLEMENT
Age at Notif. Years:	25	**Phone 1:**	803-577-6722
Owner:	425 MEETING ST LLC	**Facility Address:**	425 MEETING ST
Tank Owner Contact:	ROBERT CLEMENT	**City 1:**	CHARLESTON
Street:	425 MEETING ST	**St 1:**	SC
Tank Owner City:	CHARLESTON	**Zip 1:**	29403
Tank No:	5	**Tank Owner State:**	SC
Capacity Gal:	2000	**Tank Owner Zip:**	29403
Status Code:	ABD	**Tank Owner Phone:**	843-723-9458
Status:	Abandoned	**Facility:**	ORPHAN EVERREADY CAB COMPANY
Chemical:	GN	**Contact 1:**	ROBERT CLEMENT
Age at Notif. Years:	25	**Phone 1:**	803-577-6722
Owner:	425 MEETING ST LLC	**Facility Address:**	425 MEETING ST
Tank Owner Contact:	ROBERT CLEMENT	**City 1:**	CHARLESTON
Street:	425 MEETING ST	**St 1:**	SC
Tank Owner City:	CHARLESTON	**Zip 1:**	29403
Tank No:	6	**Tank Owner State:**	SC
Capacity Gal:	4000	**Tank Owner Zip:**	29403
Status Code:	ABD	**Tank Owner Phone:**	843-723-9458
Status:	Abandoned	**Facility:**	ORPHAN EVERREADY CAB COMPANY
Chemical:	GN	**Contact 1:**	ROBERT CLEMENT
Age at Notif. Years:	35	**Phone 1:**	803-577-6722
Owner:	425 MEETING ST LLC	**Facility Address:**	425 MEETING ST
Tank Owner Contact:	ROBERT CLEMENT	**City 1:**	CHARLESTON
Street:	425 MEETING ST	**St 1:**	SC
Tank Owner City:	CHARLESTON	**Zip 1:**	29403

36	1 of1	E	0.21 / 1,101.08	10.95 / 1	**City of Charleston - Visitor Center Garage** **63 Mary St** **Charleston SC 29403**	ALT FUELS

Station ID:	45772	**Station Name:**	City of Charleston - Visitor Center Garage
Station Name (MAP):	City of Charleston - Visitor Center Garage	**Street Address:**	63 Mary St
Address (MAP):	63 Mary St	**City:**	Charleston
City (MAP):	Charleston	**State:**	SC
State (MAP):	SC	**Zip:**	29403
Zipcode (MAP):	29403	**Country:**	US
Country (MAP):	US	**Latitude:**	32.790806
Latitude (MAP):	32.790806	**Longitude:**	-79.938
Longitude (MAP):	-79.938		
Source:	Alternative Fueling Station Locator (as of 16 Dec 2025);U.S. Dept of Energy Alt Fuels Data Center (MAP) (as of 16 Dec 2025)		

Alt Fuel Stats Details

Facility Type:	PAY_GARAGE	**Geocode Status:**	GPS
Status Code:	E	**Geocode Status Desc:**	The location is from a real GPS readout at the station.
Status Type Desc:	Open: The station is open.	**Fuel Type Code:**	ELEC
Expected Date:		**Fuel Type Desc:**	ELEC: Electric
Dt Last Confirmed:	2024-12-10	**Owner Type Code:**	LG
Plus4:		**Owner Type Desc:**	Local government owned
Access Days Time:	Garage business hours; pay lot	**Lpg Primary:**	
Cards Accepted:		**LPG Primary Desc:**	
Bd Blends:		**Lpg Nozzle Types:**	
Federal Agency ID:		**Ng Fill Type Code:**	
Federal Agency Nm:		**NG Fill Type Desc:**	
Open Date:	2012-02-01	**Ng Psi:**	
Updated At:	2025-02-12 00:16:32 UTC	**Hydrogen Is Retail:**	
Country:	US	**Hydrogen Pressures:**	
Restricted Access:	false	**Hydrogen Standards:**	
Intersection Dir:		**Hydrogen Status Link:**	

Station Phone: 843-805-3232
Federal Agency Code:
Nps Unit Name:
Funding Sources:
Max Vehicle Class: MD
Ev Workplace Charging: false
Ev Level1 Evse No:
Ev Level2 Evse No: 2
Ev Dc Fast Count:
Ev Other Info:
Ev Network: Non-Networked
Ev Network Web:
Ev Connector Types: J1772
Ev Pricing: Free
Ev Pricing French :
Ev On Site Renewable Source:
E85 Other Ethanol Blends:
E85 Blender Pump Desc:
E85 Blender Pump:
Access Code: public
Access Detail Code: CREDIT_CARD_ALWAYS
Groups with Access Code: Public - Credit card at all times
Access Groups Desc: Publicly available, but only accepts credit cards as payment. The station may also accept fleet cards or station-specific fueling cards. See "Cards Accepted" field for more details.
Lng Vehicle Class:
Lng On Site Renewable Source:
Lng Station Sells Renewable:
Rd Blends:
Rd Blends French :
Rd Blended With Biodiesel:
Rd Maximum Biodiesel Level:
Cng Dispenser No:
Cng On Site Renewable Src:
Cng Total Compression Cap:
Cng Storage Capacity:
Cng Fill Type Code:
Cng Psi:
Cng Vehicle Class:
Cng Station Sells Renewable:
Intersection Directions French:
Access Days Time French :
Bd Blends French :
Groups With Access Code Fr: Public - Carte de crédit en tout temps
Ng Vehicle Class:
Ng Vechile Class Desc:

U.S. Dept of Energy Alt Fuels Data Center Details

Current Status: E
Current Status Desc: Available
Facility Type: PAY_GARAGE
Facility Type Desc: Pay-Parking Garage
Availability Date:
Availability Date Dt:
Open Date: 1328054400000
Open Date Dt: 2012-02-01 00:00:00 UTC
E85 Blender Pump:
E85 Ethanol Blends:
Federal Owner:
Federal Owner Desc:
Fuel Type: ELEC
Fuel Type Desc: Electric
Hy Is Retail:
Hy Pressures:
Hy Standards:
Hy Status Link:
Restricted Access: False
Biodiesel Blends:
Biodiesel Blends French:
Cng Compression:
Lpg Nozzle Types:
Lpg Primary Station:
Accessability: Public
Access Details: CREDIT_CARD_ALWAYS
Access Details Desc: Credit card at all times
Access Hours: Garage business hours; pay lot
Access Hours French:
Country Desc: United States
Directions:
Directions French:
Geocode Status: GPS
Geocode Status Desc: GPS
Point X: -79.93799714779524
Point Y: 32.79079962246575
Zipcode Route:
Ownership Type: LG
Owner Type Desc: Local/Municipal Government Owned
Payment Methods:
Phone No: 843-805-3232

Map Key	Number of Records	Direction	Distance (mi/ft)	Elev/Diff (ft)	Site	DB

Cng Dispensers:
Cng Fill Type:
Cng Fill Type Desc:
Cng Pressures:
Cng Renewable Source:
Cng Renewable Src Desc:
Cng Storage:
Cng Vehicle Size:
Cng Vehicle Size Desc:
Date Last Confirmed: 1733788800000
Date Last Confirmed Dt: 2024-12-10 00:00:00 UTC
Date Last Update: 1739319392000
Date Last Update Dt: 2025-02-12 00:16:32 UTC
Ev Connector Types: J1772
Ev Dc Fast Ports:
Ev Level1 Evse Ports:
Ev Level2 Evse Ports: 2
Ev Network: Non-Networked
Ev Network Desc: Non-Networked
Ev Network ID:
Ev Network Link:
Ev Other Evse Ports:
Ev Pricing: Free
Ev Pricing French:
Ev Renewable Source:
Ev Renewable Source Desc:
Lng Renewable Source:
Lng Renewable Source Desc:
Lng Vehicle Size:
Lng Vehicle Size Desc:
Rd Blended With Biodiesel:
Rd Blends:
Rd Blends French:
Rd Max Biodiesel:

37	*1 of4*	*NE*	*0.21 / 1,127.61*	*12.35 / 3*	***US ARMY CORPS OF ENGINEERS CHARLESTON DISTRICT 431 MEETING ST, CHARLESTON, SC, 29403, US SC***	***BROWNFIELDS***

Case No: 20-7553-NRP

Details

Alt ID: 50170
Master No: 7553
Master Status: ACTIVE
Category: Master Project Details
Program: LWM - SARR - Brownfields
Action Date: 3/25/2021 06:00:00
Status: Entered
Name: US ARMY CORPS OF ENGINEERS CHARLESTON DISTRICT
Address: 431 MEETING ST, CHARLESTON, SC, 29403, US
Type: Non-Responsible Party Voluntary Cleanup Contract
Type of Covenent:
Brownfields Type of Site:
Brwnflds 128 A Funds Used F:
Brwnflds Response Action Pl:
Combo of Contam:
Filed With County:
Acre Under Cntrct: 1.06
COC Date Issued:
County: Charleston
Latitude: 32.7933
Longitude: -79.9389

37	*2 of4*	*NE*	*0.21 / 1,127.61*	*12.35 / 3*	***US ARMY CORP OF ENG CHARL DIST 431 MEETING ST CHARLESTON SC 29403***	***RCRA NON GEN***

Handler ID: SC0000284125

Generator Status: N
Recycler Activity?: NO
Recycler Activity Note: This facility has not been identified as a Recycler Facility from both the RCRA Handler and Biennial Report Modules.

Violation/Evaluation Summary

Note: NO VIOLATIONS: All of the compliance records associated with this facility (EPA ID) indicate NO VIOLATIONS; Compliance Monitoring and Enforcement table dated Nov 2025.

Evaluation Details

Eval Start Date: 20030124
Eval Type Desc: COMPLIANCE EVALUATION INSPECTION
Viol Short Desc:
Actual Rtc Date:
Eval Agency: State

Handler Summary

Importer:	No	***Used Oil Transpor:***	No
Mixed Waste Gen:	No	***Used Oil Trans Fac:***	No
Transporter:	No	***Used Oil Processor:***	No
Transfer Facility:	No	***Used Oil Refiner:***	No
Recycler:	No	***Used Oil Burner:***	No
Onsite Burner Exem:	No	***Commercial TSD:***	No
Furnace Exemption:	No	***Recycl Nonstorage:***	No
Underground Injec:	No		

Used Oil Market Burner: No
Used Oil Spec Marketer: No

Additional Handler Summary Details

Source Type:	N	***NAIC 1:***	11111
Seq No:	2	***NAIC 2:***	
Non Notifier:		***NAIC 3:***	
Receive Date:	20030128	***NAIC 4:***	
Active Site:	-----	***State:***	SC
Land Type:	F	***Location Latitude:***	32.793373
In Handler Univ:	N	***Location Longitude:***	-79.938702
In A Universe:	N	***Loc GIS Primary:***	N
Gen Status:	N	***Loc GIS Origin:***	AG
Report Cycle:		***State District Owner:***	SC
Accessibility:		***State District:***	TR
Region:	04		

Fed Waste Gen Owner: HQ
State Waste Generator Owner: SC
State Waste Generator: 4
Short Term Generator: N
Uni Waste: N
Universal Waste Dest Facility: N
Federal Universal Waste: N
As Federally Regulated Tsdf: ------
As Converter Tsdf: ------
As State Regulated Tsdf: ------
As State Regulated Handler: ---
Federal Indicator: LOP
Hsm: N
Subpart K: ----
GPRA Permit: N
GPRA Renewal: N
Permit Renewal WrkId: ------
Permwrk ID: ------
Perm Prog: ------

Pcwrkld:	------
Closwrkld:	------
GPRA Ca:	N
Cawrkld:	N
Subjca Tsd Discretion:	N
NCAPS:	N
EC Indicator:	N
Ca725 Indicator:	N
Ca750 Indicator:	N
Operating Tsdf:	------
Full Enforcement:	------
Snc:	N
Unaddressed Snc:	N
Addressed Snc:	N
Snc With Comp Sched:	N
Fa Required:	-----
Hhandler Last Change:	20140729
Recognized Trader Importer:	N
Recognized Trader Exporter:	N
Slab Importer:	N
Slab Exporter:	N
Manifest Broker:	N
Subpart P:	N
Contact Language:	EN
Handler Name:	US ARMY CORP OF ENG CHARL DIST
Location Street No:	431
Location Street1:	MEETING ST
Location Street2:	
Location City:	CHARLESTON
Location State:	SC
Location Zip:	29403
Location County Code:	SC019
Location County Name:	CHARLESTON
Location Country:	US
Contact Name:	KEVIN WIDNER
Contact Street No:	
Contact Street1:	PO BOX 919
Contact Street2:	
Contact City:	CHARLESTON
Contact State:	SC
Contact Zip:	29402-0919
Contact Country:	US
Contact Phone & Ext:	803-743-9454
Contact Fax:	
Contact Email Address:	
Contact Title:	
Owner Name:	US ARMY CORPS OF ENG
Owner Type:	F
Owner Seq:	1
Operator Name:	USAC OF ENGINEER
Operator Type:	F
Operator Seq:	2
Public Notes:	

Hazardous Waste Handler Details

Seq No:	1
Receive Date:	19940420
Handler Name:	US ARMY CORP OF ENG CHARL DIST
Fed Waste Generator:	3
Generator Code Description:	Very Small Quantity Generator
Source Type:	Notification
TSD Activity:	N

Waste Code Details

Map Key	Number of Records	Direction	Distance (mi/ft)	Elev/Diff (ft)	Site	DB

Waste Code: D001
Waste Code Desc: IGNITABLE WASTE

Waste Code: D018
Waste Code Desc: BENZENE

Hazardous Waste Handler Details

Seq No: 2
Receive Date: 20030128
Handler Name: US ARMY CORP OF ENG CHARL DIST
Fed Waste Generator: N
Generator Code Description: Not a Generator, Verified
Source Type: Notification
TSD Activity: N

Owner/Operator Details

Owner/Operator Ind: Current Owner
Type: Federal
Name: US ARMY CORPS OF ENG
Dt Became Current:
Dt Ended Current:
Phone: 803-743-9454
Source Type: Notification
Street No:
Street1: 334 MEETING ST PO BOX 919
Street2:
City: CHARLESTON
State: SC
Country:
Zip: 29402-0919

Owner/Operator Ind: Current Operator
Type: Federal
Name: USAC OF ENGINEER
Dt Became Current: 20030128
Dt Ended Current:
Phone: 803-743-9454
Source Type: Notification
Street No:
Street1: PO BOX 919
Street2:
City: CHARLESTON
State: SC
Country: US
Zip: 29402-0919

Historical Handler Details

Receive Dt: 19940420
Generator Code Description: Very Small Quantity Generator
Handler Name: US ARMY CORP OF ENG CHARL DIST

37	3 of4	NE	0.21 / 1,127.61	12.35 / 3	US ARMY CORPS OF ENGINEERS CHARLESTON DISTRICT 431 MEETING ST, CHARLESTON SC 29403 SC	SASPL

EPA ID: SC0000284125

Site Assessment Section Project List (SASPL)

County: CHARLESTON

37	4 of4	NE	0.21 / 1,127.61	12.35 / 3	US ARMY CORPS OF ENGINEERS CHARLESTON DISTRICT 431 MEETING ST CHARLESTON SC 29403	VCP

File No: 50170
Project Status Code: ACTIVE
Funds 128(A) Utilized: No
Resp Action Planned: No
Cleanup Contract Complete Dt:
Restrict Filed Dt: Not yet recorded.
Project Complete Dt: Not yet completed.
Brownfields Type:

Map Key	Number of Records	Direction	Distance (mi/ft)	Elev/Diff (ft)	Site	DB
38	1 of1	W	0.22 / 1,150.33	9.93 / 0	SWINTON DRY CLEANERS & LAUNDRY 106 SPRING ST CHARLESTON SC	DRY CLEANERS

Details

Execute Date:	3/25/2021
Lat Long:	32.793296, -79.938863
Acreage:	
Owner:	OMS CHARLESTON LLC
Contamination on Site:	Please call 803-898-2000 for this information.
Land Use Restriction:	We do not have enough information yet to determine whether restrictions will be required.
File No:	56084

Map Key	Number of Records	Direction	Distance (mi/ft)	Elev/Diff (ft)	Site	DB
39	1 of2	SE	0.23 / 1,198.90	11.10 / 2	CONDONS DEPARTMENT STORE WARREN ST BET ST PHILIP & KING CHARLESTON SC 29401	LUST

Permit (Web):	UST17079	***Site No (EFIS):***	
Category (Web):	Pre-1974 Facility	***Facility Name (EFIS):***	
No of Tanks (Web):	0	***Fac Address (EFIS):***	
Billable (Web):	0	***Facility City (EFIS):***	
Abandoned (Web):	0	***Facility State (EFIS):***	
Other (Web):	0	***Facility Zip (EFIS):***	
Last Inspec (Web):	Not Available	***Facility (Web):***	CONDONS DEPARTMENT STORE
Facility:	CONDONS DEPARTMENT STORE	***Address (Web):***	WARREN ST BET ST PHILIP & KING
Facility Street:	WARREN ST BET ST PHILIP & KING	***City (Web):***	CHARLESTON
Facilit City:	CHARLESTON	***Zip Code (Web):***	29401
Facility State :	SC	***County (Web):***	Charleston
Facility Zip:	29401	***County 1 (Web):***	Charleston
Fac County:			

Tank Owner Ph (Web):	000-000-0000
Phone (Web):	Not Available
Land Owner Ph (Web):	Not Available
Operator Phone (Web):	Not Available
Business Addr (Web):	WARREN ST BET ST PHILIP & KING CHARLESTON SC 29401
Tank Owner Bus Addr (Web):	Not Available
Land Owner Bus Addr (Web):	Not Available
Operator Bus Addr (Web):	Not Available
Tank Owner (Web):	UNKNOWN
Facility Link (Web):	https://apps.des.sc.gov/USTRegistry/Home/siteDetails?permitNumber=UST17079
Data Source:	SCDES Underground Storage Tank Registry (Web) (as of 28 Aug 2025); DHEC Confirmed Release Report (LUST) (as of 11 Dec 2024)

DHEC Online Registry - Release Report

Release No:	1	***Project Manager:***	Read S Miner
Source:	UST	***Compliance Req:***	False
Reported:	6/23/1995	***Compliance Met:***	False
Confirmed:	6/23/1995	***Compliance Date:***	Not Available
RBCA/ Score:	Not Available	***Abatement Met:***	Not Available
Responsible Party:	Not Available	***NFA:***	7/10/1995
Product:	Petroleum	***Fin Type:***	Unknown
Emergency Resp:	Not Available	***Fin Res Mechanism:***	Not Available
Superb Qualified:	Not Available	***Cleanup MCL:***	Not Available
Superb Determ Date:	Not Available	***Cleanup Initiated:***	7/10/1995
Transferred:	Not Available	***Cleanup Complete:***	7/10/1995

DHEC Confirmed Release Report

Map Key	Number of Records	Direction	Distance (mi/ft)	Elev/Diff (ft)	Site	DB

Release No:	1	**Confirmed:**	6/23/1995
NFA:	7/10/1995	**Tank Owner:**	UNKNOWN
Product:	PETRO	**Status Desc:**	
Proj Mgr:	MINERRS	**Score:**	
Status:		**Rank:**	
Reported:	6/23/1995		
Rank Desc:			
Facility:	CONDONS DEPARTMENT STORE		
Facility Street:	WARREN ST BET ST PHILIP & KING		
Facility City:	CHARLESTON		
Fac County:	Charleston		
Facility Zip:	29401		
Facility State:	SC		

Map Key	Number of Records	Direction	Distance (mi/ft)	Elev/Diff (ft)	Site	DB
39	2 of2	SE	0.23 / 1,198.90	11.10 / 2	CONDONS DEPARTMENT STORE WARREN ST BET ST PHILIP & KING CHARLESTON SC 29401	UST

Site No:		**Facility ID (Prohib):**	
Permit:	UST17079	**Fac Name (Prohib):**	
Category:	Pre-1974 Facility	**Fac Addr (Prohib):**	
No of Tanks:	0	**Fac City (Prohib):**	
Billable:	0	**Facility Name (Web):**	CONDONS DEPARTMENT STORE
Abandoned:	0	**Facility Addr (Web):**	WARREN ST BET ST PHILIP & KING
Other:	0	**Facility City (Web):**	CHARLESTON
Last Inspection:	Not Available	**Zip Code (Web):**	29401
Facility Name:		**County (Web):**	Charleston
Facility Address:		**Phone (Web):**	Not Available
Facility Zip:		**Tank Owner Phone:**	000-000-0000
Facility Phone:		**Land Owner Phone:**	Not Available
Facility State:		**Operator Phone:**	Not Available
Facility City:		**Facility Contact:**	
County 1 (Web):	Charleston		
Business Address:	WARREN ST BET ST PHILIP & KING CHARLESTON SC 29401		
Tank Owner Business Address:	Not Available		
Land Owner Business Address:	Not Available		
Operator Business Address:	Not Available		
Tank Owner (Web):	UNKNOWN		
Facility Link (Web):	https://apps.des.sc.gov/USTRegistry/Home/siteDetails?permitNumber=UST17079		
Source:	SCDES Underground Storage Tank Registry (Web) (as of 28 Aug 2025)		

Map Key	Number of Records	Direction	Distance (mi/ft)	Elev/Diff (ft)	Site	DB
40	1 of1	E	0.24 / 1,268.68	10.31 / 1	Visitors Center Garage 63 Mary St. Charleston SC 29403	ALT FUELS

Station ID:	333259	**Station Name:**	Visitors Center Garage
Station Name (MAP):	Visitors Center Garage	**Street Address:**	63 Mary St.
Address (MAP):	63 Mary St.	**City:**	Charleston
City (MAP):	Charleston	**State:**	SC
State (MAP):	SC	**Zip:**	29403
Zipcode (MAP):	29403	**Country:**	US
Country (MAP):	US	**Latitude:**	32.7907152
Latitude (MAP):	32.7907152	**Longitude:**	-79.9379081
Longitude (MAP):	-79.9379081		
Source:	Alternative Fueling Station Locator (as of 16 Dec 2025);U.S. Dept of Energy Alt Fuels Data Center (MAP) (as of 16 Dec 2025)		

Alt Fuel Stats Details

Facility Type:		**Geocode Status:**	GPS
Status Code:	E	**Geocode Status Desc:**	The location is from a real GPS readout at the station.
Status Type Desc:	Open: The station is open.	**Fuel Type Code:**	ELEC
Expected Date:		**Fuel Type Desc:**	ELEC: Electric
Dt Last Confirmed:	2025-12-16	**Owner Type Code:**	

Plus4:		***Owner Type Desc:***	
Access Days Time:		***Lpg Primary:***	
Cards Accepted:		***LPG Primary Desc:***	
Bd Blends:		***Lpg Nozzle Types:***	
Federal Agency ID:		***Ng Fill Type Code:***	
Federal Agency Nm:		***NG Fill Type Desc:***	
Open Date:	2024-04-22	***Ng Psi:***	
Updated At:	2025-12-16 05:25:32 UTC	***Hydrogen Is Retail:***	
Country:	US	***Hydrogen Pressures:***	
Restricted Access:	false	***Hydrogen Standards:***	
Intersection Dir:		***Hydrogen Status Link:***	
Station Phone:	844-226-3873	***Federal Agency Code:***	
Nps Unit Name:		***Funding Sources:***	
Max Vehicle Class:			
Ev Workplace Charging:	false		
Ev Level1 Evse No:			
Ev Level2 Evse No:	4		
Ev Dc Fast Count:			
Ev Other Info:			
Ev Network:	ABM		
Ev Network Web:	https://info.abm.com/SimplifyEV		
Ev Connector Types:	J1772		
Ev Pricing:			
Ev Pricing French :			
Ev On Site Renewable Source:			
E85 Other Ethanol Blends:			
E85 Blender Pump Desc:			
E85 Blender Pump:			
Access Code:	public		
Access Detail Code:			
Groups with Access Code:	Public		
Access Groups Desc:	Publicly available to all customers.		
Lng Vehicle Class:			
Lng On Site Renewable Source:			
Lng Station Sells Renewable:			
Rd Blends:			
Rd Blends French :			
Rd Blended With Biodiesel:			
Rd Maximum Biodiesel Level:			
Cng Dispenser No:			
Cng On Site Renewable Src:			
Cng Total Compression Cap:			
Cng Storage Capacity:			
Cng Fill Type Code:			
Cng Psi:			
Cng Vehicle Class:			
Cng Station Sells Renewable:			
Intersection Directions French:			
Access Days Time French :			
Bd Blends French :			
Groups With Access Code Fr:	Public		
Ng Vehicle Class:			
Ng Vechile Class Desc:			

U.S. Dept of Energy Alt Fuels Data Center Details

Current Status:	E	***Lpg Nozzle Types:***	
Current Status Desc:	Available	***Lpg Primary Station:***	
Facility Type:		***Accessability:***	Public
Facility Type Desc:		***Access Details:***	
Availability Date:		***Access Details Desc:***	
Availability Date Dt:		***Access Hours:***	
Open Date:	1713744000000	***Access Hours French:***	
Open Date Dt:	2024-04-22 00:00:00 UTC	***Country Desc:***	United States
E85 Blender Pump:		***Directions:***	
E85 Ethanol Blends:		***Directions French:***	
Federal Owner:		***Geocode Status:***	GPS
Federal Owner Desc:		***Geocode Status Desc:***	GPS

Map Key	Number of Records	Direction	Distance (mi/ft)	Elev/Diff (ft)	Site	DB

Fuel Type:	ELEC	**Point X:**	-79.93790524837642
Fuel Type Desc:	Electric	**Point Y:**	32.79070882283271
Hy Is Retail:		**Zipcode Route:**	
Hy Pressures:		**Ownership Type:**	
Hy Standards:		**Owner Type Desc:**	
Hy Status Link:		**Payment Methods:**	
Restricted Access:	False	**Phone No:**	844-226-3873
Biodiesel Blends:			
Biodiesel Blends French:			
Cng Compression:			
Cng Dispensers:			
Cng Fill Type:			
Cng Fill Type Desc:			
Cng Pressures:			
Cng Renewable Source:			
Cng Renewable Src Desc:			
Cng Storage:			
Cng Vehicle Size:			
Cng Vehicle Size Desc:			
Date Last Confirmed:	1765843200000		
Date Last Confirmed Dt:	2025-12-16 00:00:00 UTC		
Date Last Update:	1765862732000		
Date Last Update Dt:	2025-12-16 05:25:32 UTC		
Ev Connector Types:	J1772		
Ev Dc Fast Ports:			
Ev Level1 Evse Ports:			
Ev Level2 Evse Ports:	4		
Ev Network:	ABM		
Ev Network Desc:			
Ev Network ID:	65dda05e7e15ff51ddee892a		
Ev Network Link:	https://info.abm.com/SimplifyEV		
Ev Other Evse Ports:			
Ev Pricing:			
Ev Pricing French:			
Ev Renewable Source:			
Ev Renewable Source Desc:			
Lng Renewable Source:			
Lng Renewable Source Desc:			
Lng Vehicle Size:			
Lng Vehicle Size Desc:			
Rd Blended With Biodiesel:			
Rd Blends:			
Rd Blends French:			
Rd Max Biodiesel:			

41	1 of2	W	0.24 / 1,284.02	9.83 / 0	**james l heyward** **224 RUTLEDGE AVE** **CHARLESTON SC 29403-5349**	LUST

Permit (Web):	UST19538	**Site No (EFIS):**	UST-19538
Category (Web):	Retail Sales	**Facility Name (EFIS):**	JAMES L HEYWARD
No of Tanks (Web):	4	**Fac Address (EFIS):**	224 RUTLEDGE AVE
Billable (Web):	0	**Facility City (EFIS):**	CHARLESTON
Abandoned (Web):	0	**Facility State (EFIS):**	SC
Other (Web):	0	**Facility Zip (EFIS):**	29403-5349
Last Inspec (Web):	Not Available	**Facility (Web):**	james l heyward
Facility:	JAMES HEYWARD	**Address (Web):**	224 RUTLEDGE AVE
Facility Street:	224 RUTLEDGE AVE	**City (Web):**	CHARLESTON
Facilit City:	CHARLESTON	**Zip Code (Web):**	29403-5349
Facility State :	SC	**County (Web):**	Charleston
Facility Zip:	29403-5349	**County 1 (Web):**	Charleston
Fac County:			
Tank Owner Ph (Web):	843-906-0241		
Phone (Web):	Not Available		
Land Owner Ph (Web):	Not Available		
Operator Phone (Web):	Not Available		
Business Addr (Web):	224 RUTLEDGE AVE CHARLESTON SC 29403-5349		
Tank Owner Bus Addr (Web):	James L Heyward		

Map Key	Number of Records	Direction	Distance (mi/ft)	Elev/Diff (ft)	Site	DB

PO BOX 1081
SC HOLLYWOOD 29449-1081

Land Owner Bus Addr (Web): Not Available
Operator Bus Addr (Web): Not Available
Tank Owner (Web): James L Heyward
Facility Link (Web): https://apps.des.sc.gov/USTRegistry/Home/siteDetails?permitNumber=UST19538
Data Source: SCDES Underground Storage Tank Registry (Web) (as of 28 Aug 2025); DHEC Confirmed Release Report (LUST) (as of 11 Dec 2024); DHEC LUST Data (EFIS) (as of 5 Sep 2017)

DHEC Online Registry - Release Report

Release No:	1	***Project Manager:***	Robert A Dunn
Source:	UST	***Compliance Req:***	True
Reported:	8/11/2011	***Compliance Met:***	True
Confirmed:	8/17/2011	***Compliance Date:***	8/19/2011
RBCA/ Score:	3BF - GW < 15 feet in sand or gravel / 1 - Conduct Invest/Risk Assessment	***Abatement Met:***	6/15/2011
Responsible Party:	James L Heyward	***NFA:***	12/11/2013
Product:	Petroleum	***Fin Type:***	With SUPERB 25K deductible
Emergency Resp:	Not Available	***Fin Res Mechanism:***	Self Insurance 280.101
Superb Qualified:	True	***Cleanup MCL:***	Not Available
Superb Determ Date:	9/7/2011	***Cleanup Initiated:***	12/5/2011
Transferred:	Not Available	***Cleanup Complete:***	12/11/2013

DHEC Confirmed Release Report

Release No:	1	***Confirmed:***	8/17/2011
NFA:	12/11/2013	***Tank Owner:***	JAMES HEYWARD
Product:	PETROL	***Status Desc:***	Monitored Natural Attenuation
Proj Mgr:	DUNNRA	***Score:***	
Status:	1	***Rank:***	3BF
Reported:	8/11/2011		
Rank Desc:	GW < 15 feet in sand or gravel		
Facility:	JAMES HEYWARD		
Facility Street:	224 RUTLEDGE AVE		
Facility City:	CHARLESTON		
Fac County:	Charleston		
Facility Zip:	29403-5349		
Facility State:	SC		

DHEC EFIS Data Details (Revised 9/5/2017)

Release No:	1
Release Date:	8/11/2011
Project Mgr:	W25
Confirmed Date:	8/17/2011
Cleanup Comp Date:	12/11/2013
Cleanup Comp Mcl Dt:	
RP Name:	JAMES L HEYWARD
RP Address:	PO BOX 1081
RP City:	HOLLYWOOD
RP State:	SC
RP Zip:	29449-1081
SSTL Estab Cd:	AR-T
SCRBCA Class Cd:	CLASS3BF
Depth to GW:	6.23
GW Flow Dir Cod:	NE
Receptor Type Cd:	DUNN, ROBERT A
Rel Fin Type Cd:	
CoC Concentrate Cd:	

41	***2 of2***	***W***	***0.24 / 1,284.02***	***9.83 / 0***	***james l heyward 224 RUTLEDGE AVE CHARLESTON SC 29403-5349***	***UST***

Map Key	Number of Records	Direction	Distance (mi/ft)	Elev/Diff (ft)	Site	DB

Site No:	19538	**Facility ID (Prohib):**	
Permit:	UST19538	**Fac Name (Prohib):**	
Category:	Retail Sales	**Fac Addr (Prohib):**	
No of Tanks:	4	**Fac City (Prohib):**	
Billable:	0	**Facility Name (Web):**	james l heyward
Abandoned:	0	**Facility Addr (Web):**	224 RUTLEDGE AVE
Other:	0	**Facility City (Web):**	CHARLESTON
Last Inspection:	Not Available	**Zip Code (Web):**	29403-5349
Facility Name:	HEYWARD	**County (Web):**	Charleston
Facility Address:	224 RUTLEDGE AVE	**Phone (Web):**	Not Available
Facility Zip:	29403-5349	**Tank Owner Phone:**	843-906-0241
Facility Phone:		**Land Owner Phone:**	Not Available
Facility State:	SC	**Operator Phone:**	Not Available
Facility City:	CHARLESTON	**Facility Contact:**	

County 1 (Web): Charleston
Business Address: 224 RUTLEDGE AVE CHARLESTON SC 29403-5349
Tank Owner Business Address: James L Heyward
PO BOX 1081
SC HOLLYWOOD 29449-1081
Land Owner Business Address: Not Available
Operator Business Address: Not Available
Tank Owner (Web): James L Heyward
Facility Link (Web): https://apps.des.sc.gov/USTRegistry/Home/siteDetails?permitNumber=UST19538
Source: SCDES Underground Storage Tank Registry (Web) (as of 28 Aug 2025); DHEC Management Tracking UST 'C' List (as of 11 Dec 2024)

Tank Information - UST Registry Search

Tank No:	1	**Chem:**	Not Available
Case No:	Not Available	**Left Gal:**	Not Available
Class:	N	**Owner at ABD:**	James L Heyward
Status:		**Last Use:**	12/1/1996
Capacity:	3000	**Aband:**	6/15/2011
Variance:	Not Available	**Method:**	Removed
Product:	Not Available	**Under Dispnr Cont:**	False
Overfill Type:	Not Available	**Drop Tube:**	
Verified:	Not Available	**Tank Const:**	Lined Steel
Constr Date:	Not Available	**Tank Protect:**	Not Available
Operat Date:	Not Available	**Tank Tested:**	Not Available
Notify:	10/14/2010	**Tank Cont Meth:**	Not Available
Spill Prevention:	Not Available	**Pipe Cont Meth:**	Not Available
Compliance:	Not Available	**Pipe Protect:**	Not Available
Comp Status:	Not Available	**Pipe Tested:**	Not Available
Age at Notif:	0	**Pipe Const:**	Not Available
Dist to Well (ft):	Not Available	**Piping Type:**	Not Available
Tank Leak Det:	Not Available		
Pipe Leak Det:	Not Available		
Misc Test Checks:	Not Available		

Tank No:	3	**Chem:**	Not Available
Case No:	Not Available	**Left Gal:**	Not Available
Class:	N	**Owner at ABD:**	James L Heyward
Status:		**Last Use:**	12/1/1996
Capacity:	3000	**Aband:**	6/15/2011
Variance:	Not Available	**Method:**	Removed
Product:	Not Available	**Under Dispnr Cont:**	False
Overfill Type:	Not Available	**Drop Tube:**	
Verified:	Not Available	**Tank Const:**	Lined Steel
Constr Date:	Not Available	**Tank Protect:**	Not Available
Operat Date:	Not Available	**Tank Tested:**	Not Available
Notify:	10/14/2010	**Tank Cont Meth:**	Not Available
Spill Prevention:	Not Available	**Pipe Cont Meth:**	Not Available
Compliance:	Not Available	**Pipe Protect:**	Not Available
Comp Status:	Not Available	**Pipe Tested:**	Not Available
Age at Notif:	0	**Pipe Const:**	Not Available
Dist to Well (ft):	Not Available	**Piping Type:**	Not Available
Tank Leak Det:	Not Available		
Pipe Leak Det:	Not Available		

Misc Test Checks: Not Available

Tank No: 4
Case No: Not Available
Class: N
Status:
Capacity: 270
Variance: Not Available
Product: Not Available
Overfill Type: Not Available
Verified: Not Available
Constr Date: Not Available
Operat Date: Not Available
Notify: 6/15/2011
Spill Prevention: Not Available
Compliance: Not Available
Comp Status: Not Available
Age at Notif: 0
Dist to Well (ft): Not Available
Tank Leak Det: Not Available
Pipe Leak Det: Not Available
Misc Test Checks: Not Available

Chem: Not Available
Left Gal: Not Available
Owner at ABD: James L Heyward
Last Use: Not Available
Aband: 6/15/2011
Method: Removed
Under Dispnr Cont: False
Drop Tube:
Tank Const: Steel
Tank Protect: Not Available
Tank Tested: Not Available
Tank Cont Meth: Not Available
Pipe Cont Meth: Not Available
Pipe Protect: Not Available
Pipe Tested: Not Available
Pipe Const: Not Available
Piping Type: Not Available

Tank No: 2
Case No: Not Available
Class: N
Status:
Capacity: 3000
Variance: Not Available
Product: Not Available
Overfill Type: Not Available
Verified: Not Available
Constr Date: Not Available
Operat Date: Not Available
Notify: 10/14/2010
Spill Prevention: Not Available
Compliance: Not Available
Comp Status: Not Available
Age at Notif: 0
Dist to Well (ft): Not Available
Tank Leak Det: Not Available
Pipe Leak Det: Not Available
Misc Test Checks: Not Available

Chem: Not Available
Left Gal: Not Available
Owner at ABD: James L Heyward
Last Use: 12/1/1996
Aband: 6/15/2011
Method: Removed
Under Dispnr Cont: False
Drop Tube:
Tank Const: Lined Steel
Tank Protect: Not Available
Tank Tested: Not Available
Tank Cont Meth: Not Available
Pipe Cont Meth: Not Available
Pipe Protect: Not Available
Pipe Tested: Not Available
Pipe Const: Not Available
Piping Type: Not Available

Tank Information - UST 'C' List

Tank No: 2
Capacity Gal: 3000
Status Code: ABD
Status: Abandoned
Chemical: GN
Age at Notif. Years: 0
Owner: HEYWARD
Tank Owner Contact:
Street: PO BOX 1081
Tank Owner City: HOLLYWOOD

Tank Owner State: SC
Tank Owner Zip: 29449-1081
Tank Owner Phone: 843-906-0241
Facility: HEYWARD
Contact 1:
Phone 1:
Facility Address: 224 RUTLEDGE AVE
City 1: CHARLESTON
St 1: SC
Zip 1: 29403-5349

Tank No: 3
Capacity Gal: 3000
Status Code: ABD
Status: Abandoned
Chemical: GN
Age at Notif. Years: 0
Owner: HEYWARD
Tank Owner Contact:
Street: PO BOX 1081
Tank Owner City: HOLLYWOOD

Tank Owner State: SC
Tank Owner Zip: 29449-1081
Tank Owner Phone: 843-906-0241
Facility: HEYWARD
Contact 1:
Phone 1:
Facility Address: 224 RUTLEDGE AVE
City 1: CHARLESTON
St 1: SC
Zip 1: 29403-5349

Map Key	Number of Records	Direction	Distance (mi/ft)	Elev/Diff (ft)	Site	DB

Tank No:	4	**Tank Owner State:**	SC
Capacity Gal:	270	**Tank Owner Zip:**	29449-1081
Status Code:	ABD	**Tank Owner Phone:**	843-906-0241
Status:	Abandoned	**Facility:**	HEYWARD
Chemical:	WO	**Contact 1:**	
Age at Notif. Years:	0	**Phone 1:**	
Owner:	HEYWARD	**Facility Address:**	224 RUTLEDGE AVE
Tank Owner Contact:		**City 1:**	CHARLESTON
Street:	PO BOX 1081	**St 1:**	SC
Tank Owner City:	HOLLYWOOD	**Zip 1:**	29403-5349

Tank No:	1	**Tank Owner State:**	SC
Capacity Gal:	3000	**Tank Owner Zip:**	29449-1081
Status Code:	ABD	**Tank Owner Phone:**	843-906-0241
Status:	Abandoned	**Facility:**	HEYWARD
Chemical:	GN	**Contact 1:**	
Age at Notif. Years:	0	**Phone 1:**	
Owner:	HEYWARD	**Facility Address:**	224 RUTLEDGE AVE
Tank Owner Contact:		**City 1:**	CHARLESTON
Street:	PO BOX 1081	**St 1:**	SC
Tank Owner City:	HOLLYWOOD	**Zip 1:**	29403-5349

Tank Information - Financial Responsibility

Financial Mechanism: Self Insurance 280.101
Expiration Date:

Map Key	Number of Records	Direction	Distance (mi/ft)	Elev/Diff (ft)	Site	DB
42	1 of4	NNE	0.24 / 1,288.12	13.39 / 4	PIGGLY WIGGLY CHARLESTON 445 MEETING ST, CHARLESTON, SC, 29403, US SC	BROWNFIELDS

Case No: 20-7500-RP

Details

Alt ID:	59109	**Combo of Contam:**	
Master No:	7500	**Filed With County:**	
Master Status:	ACTIVE	**Acre Under Cntrct:**	
Category:	Master Project Details	**COC Date Issued:**	
Program:	LWM - SARR - State Voluntary Cleanup	**County:**	Charleston
Action Date:	4/6/2020 06:00:00	**Latitude:**	32.7942
Status:	Entered	**Longitude:**	-79.94
Name:	PIGGLY WIGGLY CHARLESTON		
Address:	445 MEETING ST, CHARLESTON, SC, 29403, US		
Type:	Responsible Party Voluntary Cleanup Contract		
Type of Covenent:			
Brownfields Type of Site:			
Brwnflds 128 A Funds Used F:			
Brwnflds Response Action Pl:			

Map Key	Number of Records	Direction	Distance (mi/ft)	Elev/Diff (ft)	Site	DB
42	2 of4	NNE	0.24 / 1,288.12	13.39 / 4	Piggly Wiggly 445 Meeting Street Charleston SC	REMEDIATION

LWM File No:	59109	**Lead Proj Mngr:**	Kimberly Kuhn
Date:	4/6/2020	**Lead Proj Mngr Email:**	kuhnkm@dhec.sc.gov
County:	Charleston		
Tax Map Serial No:	459-09-01-045		
Location:	The Property includes approximately 2.2 acres and is bounded generally by Columbus Street to the north, Meeting Street to the east, Spring Street to the south, and Southern Railroad Company to the west.		
Document Title:	Responsible Party Voluntary Cleanup Contract 20-7500-RP		
Attachments URL:			
Document URL:			

Map Key	Number of Records	Direction	Distance (mi/ft)	Elev/Diff (ft)	Site	DB

https://des.sc.gov/sites/des/files/media/document/New/Fully-Executed-VCC-20-7500-RP.pdf

42	3 of4	NNE	0.24 / 1,288.12	13.39 / 4	PIGGLY WIGGLY CHARLESTON 445 MEETING ST, CHARLESTON SC 29403 SC	SASPL

EPA ID: SCS123457937

Site Assessment Section Project List (SASPL)

County: CHARLESTON

42	4 of4	NNE	0.24 / 1,288.12	13.39 / 4	PIGGLY WIGGLY CHARLESTON 445 MEETING ST CHARLESTON SC 29403	VCP

File No: 59109
Project Status Code: ACTIVE
Funds 128(A) Utilized: No
Resp Action Planned: No
Cleanup Contract Complete Dt:
Restrict Filed Dt: Not yet recorded.
Project Complete Dt: Not yet completed.
Brownfields Type:

Details

Execute Date: 4/6/2020
Lat Long: 32.794157, -79.94001
Acreage: 2.2
Owner: GS 445 MEETING OWNER LLC;445 MEETING QOZ OWNER LLC
Contamination on Site: Please call 803-898-2000 for this information.
Land Use Restriction: We do not have enough information yet to determine whether restrictions will be required.

43	1 of3	NE	0.25 / 1,317.12	12.29 / 3	EQUIPMENT AND STORAGE FACILITY 439 MEETING ST (MEETING/WOLFE) CHARLESTON SC 29402	LUST

Permit (Web): UST01326
Category (Web): Federal Government
No of Tanks (Web): 1
Billable (Web): 0
Abandoned (Web): 1
Other (Web): 0
Last Inspec (Web): Not Available
Facility: EQUIPMENT AND STORAGE FACILITY
Facility Street: 439 MEETING ST (MEETING/WOLFE)
Facilit City: CHARLESTON
Facility State : SC
Facility Zip: 29402
Fac County:
Site No (EFIS): UST-01326
Facility Name (EFIS): EQUIPMENT AND STORAGE FACILITY
Fac Address (EFIS): 439 MEETING ST (MEETING/WOLFE)
Facility City (EFIS): CHARLESTON
Facility State (EFIS): SC
Facility Zip (EFIS): 29402
Facility (Web): EQUIPMENT AND STORAGE FACILITY
Address (Web): 439 MEETING ST (MEETING/WOLFE)
City (Web): CHARLESTON
Zip Code (Web): 29402
County (Web): Charleston
County 1 (Web): Charleston
Tank Owner Ph (Web): 800-533-3478
Phone (Web): Not Available
Land Owner Ph (Web): Not Available
Operator Phone (Web): Not Available
Business Addr (Web): 439 MEETING ST (MEETING/WOLFE) CHARLESTON SC 29402
Tank Owner Bus Addr (Web): US ARMY CORPS OF ENGINEERS J STROM THURMOND POWER PLANT
RT 1 BOX 12
SC CLARKS HILL 29821
Land Owner Bus Addr (Web): Not Available
Operator Bus Addr (Web): Not Available
Tank Owner (Web): US ARMY CORPS OF ENGINEERS J STROM THURMOND POWER PLANT

Facility Link (Web): https://apps.des.sc.gov/USTRegistry/Home/siteDetails?permitNumber=UST01326
Data Source: SCDES Underground Storage Tank Registry (Web) (as of 28 Aug 2025); DHEC Confirmed Release Report (LUST) (as of 11 Dec 2024); DHEC LUST Data (EFIS) (as of 5 Sep 2017)

DHEC Online Registry - Release Report

Release No:	1	**Project Manager:**	Joel P Padgett
Source:	UST Non-Superb	**Compliance Req:**	False
Reported:	1/21/1994	**Compliance Met:**	False
Confirmed:	6/14/1994	**Compliance Date:**	Not Available
RBCA/ Score:	3BF - GW < 15 feet in sand or gravel / 7 - Approved MNA	**Abatement Met:**	Not Available
Responsible Party:	US ARMY CORPS OF ENGINEERS J STROM THURMOND POWER PLANT	**NFA:**	9/26/2002
Product:	Petroleum	**Fin Type:**	Without (SUPERB)
Emergency Resp:	Not Available	**Fin Res Mechanism:**	Not Available
Superb Qualified:	Not Available	**Cleanup MCL:**	9/26/2002
Superb Determ Date:	Not Available	**Cleanup Initiated:**	7/10/2000
Transferred:	Not Available	**Cleanup Complete:**	Not Available

DHEC Confirmed Release Report

Release No:	1	**Confirmed:**	6/14/1994
NFA:	9/26/2002	**Tank Owner:**	US ARMY CORPS OF ENGINEERS J STROM THURMOND POWER PLANT
Product:	PETRO	**Status Desc:**	Monitored Natural Attenuation
Proj Mgr:	PADGETJP	**Score:**	
Status:	7	**Rank:**	3BF
Reported:	1/21/1994		

Rank Desc: GW < 15 feet in sand or gravel
Facility: EQUIPMENT AND STORAGE FACILITY
Facility Street: 439 MEETING ST (MEETING/WOLFE)
Facility City: CHARLESTON
Fac County: Charleston
Facility Zip: 29402
Facility State: SC

DHEC EFIS Data Details (Revised 9/5/2017)

Release No: 1
Release Date: 1/21/1994
Project Mgr: WO
Confirmed Date: 6/14/1994
Cleanup Comp Date:
Cleanup Comp Mcl Dt: 9/26/2002
RP Name: US ARMY CORPS OF ENGINEERS J STROM THURM
RP Address: 510 CLARKS HILL HWY
RP City: CLARKS HILL
RP State: SC
RP Zip: 29821
SSTL Estab Cd: MR
SCRBCA Class Cd: CLASS3BF
Depth to GW: 6
GW Flow Dir Cod: E
Receptor Type Cd: PADGETT, JOEL P
Rel Fin Type Cd: TIER II
CoC Concentrate Cd:

43	2 of3	NE	0.25 / 1,317.12	12.29 / 3	01326 - EQUIPMENT AND STORAGE FACILITY 439 MEETING ST (MEETING/WOLFE) CHARLESTON SC 29402	RCR

Site ID: 01326

Map Key	Number of Records	Direction	Distance (mi/ft)	Elev/Diff (ft)	Site	DB

Tax Map ID: 4590901049
Latitude: 32.7928
Longitude: -79.9393

Detail

Reported Date: 1/21/1994
CU>MCL: 9/26/2002

Map Key	Number of Records	Direction	Distance (mi/ft)	Elev/Diff (ft)	Site	DB
43	3 of3	NE	0.25 / 1,317.12	12.29 / 3	EQUIPMENT AND STORAGE FACILITY 439 MEETING ST (MEETING/WOLFE) CHARLESTON SC 29402	UST

Site No: 1326
Permit: UST01326
Category: Federal Government
No of Tanks: 1
Billable: 0
Abandoned: 1
Other: 0
Last Inspection: Not Available
Facility Name: EQUIPMENT AND STORAGE FACILITY
Facility Address: 439 MEETING ST (MEETING/WOLFE)
Facility Zip: 29402
Facility Phone:
Facility State: SC
Facility City: CHARLESTON

Facility ID (Prohib):
Fac Name (Prohib):
Fac Addr (Prohib):
Fac City (Prohib):
Facility Name (Web): EQUIPMENT AND STORAGE FACILITY
Facility Addr (Web): 439 MEETING ST (MEETING/WOLFE)
Facility City (Web): CHARLESTON
Zip Code (Web): 29402
County (Web): Charleston
Phone (Web): Not Available
Tank Owner Phone: 800-533-3478
Land Owner Phone: Not Available
Operator Phone: Not Available
Facility Contact: DAVID HUBBARD

County 1 (Web): Charleston
Business Address: 439 MEETING ST (MEETING/WOLFE) CHARLESTON SC 29402
Tank Owner Business Address: US ARMY CORPS OF ENGINEERS J STROM THURMOND POWER PLANT
RT 1 BOX 12
SC CLARKS HILL 29821
Land Owner Business Address: Not Available
Operator Business Address: Not Available
Tank Owner (Web): US ARMY CORPS OF ENGINEERS J STROM THURMOND POWER PLANT
Facility Link (Web): https://apps.des.sc.gov/USTRegistry/Home/siteDetails?permitNumber=UST01326
Source: SCDES Underground Storage Tank Registry (Web) (as of 28 Aug 2025); DHEC Management Tracking UST 'C' List (as of 11 Dec 2024)

Tank Information - UST Registry Search

Tank No: 1
Case No: Not Available
Class: R
Status: Abandoned
Capacity: 3000
Variance: Not Available
Product: Gasoline
Overfill Type: Not Available
Verified: Not Available
Constr Date: Not Available
Operat Date: Not Available
Notify: 4/27/1987
Spill Prevention: Not Available
Compliance: Not Available
Comp Status: Not Available
Age at Notif: 5
Dist to Well (ft): Not Available
Tank Leak Det: Not Available
Pipe Leak Det: Not Available
Misc Test Checks: Not Available

Chem: Not Available
Left Gal: Not Available
Owner at ABD: US Army Corps Of Engineers J Strom Thurm
Last Use: Not Available
Aband: 1/19/1994
Method: Removed
Under Dispnr Cont: False
Drop Tube: False
Tank Const: Steel
Tank Protect: Paint
Tank Tested: Not Available
Tank Cont Meth: Single Wall
Pipe Cont Meth: Single Wall
Pipe Protect: Paint
Pipe Tested: Not Available
Pipe Const: Steel
Piping Type: Not Available

Tank Information - UST 'C' List

Tank No:	1	**Tank Owner State:**	SC
Capacity Gal:	3000	**Tank Owner Zip:**	29821
Status Code:	ABD	**Tank Owner Phone:**	800-533-3478
Status:	Abandoned	**Facility:**	EQUIPMENT AND STORAGE FACILITY
Chemical:	GN	**Contact 1:**	DAVID HUBBARD
Age at Notif. Years:	5	**Phone 1:**	
Owner:	US ARMY CORPS OF ENGINEERS J STROM THURMOND POWER PLANT	**Facility Address:**	439 MEETING ST (MEETING/WOLFE)
Tank Owner Contact:	DAVID HUBBARD	**City 1:**	CHARLESTON
Street:	510 CLARKS HILL HWY	**St 1:**	SC
Tank Owner City:	CLARKS HILL	**Zip 1:**	29402

44 | **1 of1** | **ENE** | **0.25 / 1,321.32** | **11.40 / 2** | **WYNDHAM 66**
420 MEETING ST & REID ST
CHARLESTON SC 29403 | **LUST**

Permit (Web):	UST01627	**Site No (EFIS):**	UST-01627
Category (Web):	Retail Sales	**Facility Name (EFIS):**	WYNDHAM 66
No of Tanks (Web):	8	**Fac Address (EFIS):**	420 MEETING ST & REID ST
Billable (Web):	0	**Facility City (EFIS):**	CHARLESTON
Abandoned (Web):	8	**Facility State (EFIS):**	SC
Other (Web):	0	**Facility Zip (EFIS):**	29403
Last Inspec (Web):	Not Available	**Facility (Web):**	WYNDHAM 66
Facility:	WYNDHAM 66	**Address (Web):**	420 MEETING ST & REID ST
Facility Street:	420 MEETING ST & REID ST	**City (Web):**	CHARLESTON
Facilit City:	CHARLESTON	**Zip Code (Web):**	29403
Facility State :	SC	**County (Web):**	Charleston
Facility Zip:	29403	**County 1 (Web):**	Charleston
Fac County:			

Tank Owner Ph (Web): - -
Phone (Web): Not Available
Land Owner Ph (Web): Not Available
Operator Phone (Web): Not Available
Business Addr (Web): 420 MEETING ST & REID ST CHARLESTON SC 29403
Tank Owner Bus Addr (Web): PUBLIX OIL CO INC
950 COVENANT SQ
SC MT PLEASANT 29464-9514
Land Owner Bus Addr (Web): Not Available
Operator Bus Addr (Web): Not Available
Tank Owner (Web): PUBLIX OIL CO INC
Facility Link (Web): https://apps.des.sc.gov/USTRegistry/Home/siteDetails?permitNumber=UST01627
Data Source: SCDES Underground Storage Tank Registry (Web) (as of 28 Aug 2025); DHEC Confirmed Release Report (LUST) (as of 11 Dec 2024); DHEC LUST Data (EFIS) (as of 5 Sep 2017)

DHEC Online Registry - Release Report

Release No:	1	**Project Manager:**	Art A Shrader
Source:	UST	**Compliance Req:**	False
Reported:	12/18/1989	**Compliance Met:**	False
Confirmed:	2/24/1990	**Compliance Date:**	Not Available
RBCA/ Score:	3BF - GW < 15 feet in sand or gravel / 1 - Conduct Invest/Risk Assessment	**Abatement Met:**	2/25/1992
Responsible Party:	ELF PARTNERSHIP	**NFA:**	9/10/2012
Product:	Petroleum	**Fin Type:**	With SUPERB
Emergency Resp:	Not Available	**Fin Res Mechanism:**	Not Available
Superb Qualified:	True	**Cleanup MCL:**	Not Available
Superb Determ Date:	1/28/1994	**Cleanup Initiated:**	2/28/1992
Transferred:	Not Available	**Cleanup Complete:**	9/10/2012

DHEC Confirmed Release Report

Release No:	1	**Confirmed:**	2/24/1990
NFA:	9/10/2012	**Tank Owner:**	PUBLIX OIL CO INC
Product:	PETRO	**Status Desc:**	Monitored Natural Attenuation
Proj Mgr:	SHRADEAA	**Score:**	

Map Key	Number of Records	Direction	Distance (mi/ft)	Elev/Diff (ft)	Site	DB

Status: 1 **Rank:** 3BF
Reported: 12/18/1989
Rank Desc: GW < 15 feet in sand or gravel
Facility: WYNDHAM 66
Facility Street: 420 MEETING ST & REID ST
Facility City: CHARLESTON
Fac County: Charleston
Facility Zip: 29403
Facility State: SC

DHEC EFIS Data Details (Revised 9/5/2017)

Release No: 1
Release Date: 12/18/1989
Project Mgr: WS
Confirmed Date: 2/24/1990
Cleanup Comp Date: 9/10/2012
Cleanup Comp Mcl Dt:
RP Name: ELF PARTNERSHIP
RP Address: 307 BIG RIDGE RD
RP City: BURNSVULLE
RP State: NC
RP Zip: 28714
SSTL Estab Cd: TIER 2
SCRBCA Class Cd: CLASS3BF
Depth to GW: 7.21
GW Flow Dir Cod: NE
Receptor Type Cd: SHRADER, ART A
Rel Fin Type Cd:
CoC Concentrate Cd:

Map Key	Number of Records	Direction	Distance (mi/ft)	Elev/Diff (ft)	Site	DB
45	1 of3	ENE	0.25 / 1,327.71	9.78 / 0	ENTERPRISE RENT-A-CAR 396 MEETING ST, CHARLESTON, SC, 29403, US SC	BROWNFIELDS

Case No: 17-6449-NRP

Details

Alt ID: 58461 **Combo of Contam:** BNAs, Metals
Master No: 6449 **Filed With County:** 6/10/2019 06:00:00
Master Status: ACTIVE **Acre Under Cntrct:** 1.24
Category: Master Project Details **COC Date Issued:** 7/15/2019 06:00:00
Program: LWM - SARR - Brownfields **County:** Charleston
Action Date: 5/17/2017 06:00:00 **Latitude:** 32.7921
Status: Closed with Restrictions **Longitude:** -79.9375
Name: ENTERPRISE RENT-A-CAR
Address: 396 MEETING ST, CHARLESTON, SC, 29403, US
Type: Non-Responsible Party Voluntary Cleanup Contract
Type of Covenent:
Brownfields Type of Site:
Brwnflds 128 A Funds Used F:
Brwnflds Response Action Pl:

Map Key	Number of Records	Direction	Distance (mi/ft)	Elev/Diff (ft)	Site	DB
45	2 of3	ENE	0.25 / 1,327.71	9.78 / 0	ENTERPRISE RENT-A-CAR 396 MEETING ST, CHARLESTON SC 29403 SC	SASPL

EPA ID: SCS123457764

Site Assessment Section Project List (SASPL)

Map Key	Number of Records	Direction	Distance (mi/ft)	Elev/Diff (ft)	Site	DB
County:		CHARLESTON				
45	3 of3	ENE	0.25 / 1,327.71	9.78 / 0	ENTERPRISE RENT-A-CAR 396 MEETING ST CHARLESTON SC 29403	VCP

File No: 58461
Project Status Code: ACTIVE
Funds 128(A) Utilized: No
Resp Action Planned: No
Cleanup Contract Complete Dt: 7/15/2019
Restrict Filed Dt: 6/10/2019
Project Complete Dt: 7/15/2019
Brownfields Type:

Details

Execute Date: 5/17/2017
Lat Long: 32.792084, -79.937504
Acreage: 1.24
Owner: SEINE-SCP MEETING STREET MANAGER LLC
Contamination on Site: Metals, Base Neutral Acid Extractables
Land Use Restriction: Not yet determined.

Map Key	Number of Records	Direction	Distance (mi/ft)	Elev/Diff (ft)	Site	DB
46	1 of3	E	0.27 / 1,406.53	10.45 / 1	382 MEETING ST 382 MEETING ST CHARLESTON SC	DELISTED LST

Delisted Leaking Above Ground Storage Tanks Details

Site ID: 4853
Release No: 1
Project Manager: COLE ROBERT B
Status: PREBUYAS
Impacted Code: NO
Type:
Release Date: 7/27/2011
Confirmed:
NFA Dt:
Transfer:
Product:
Source:
Tier:
Truncated Note:
Soil Impact Code:
User Name: COLERB
Release Xfer Date:
Suspect NFA Date:
Release Source Code:
Cleanup Complete Dt:
Local Fac Last Name: 382 MEETING ST
Local Fac First Name:
Address 2:
State Code: SC
County: Charleston
Zip Code: 29401
Local Fac County: 10
District Code: 9
Rp Identifier 1: CCSD CUMMING SMG
Rp Identifier 2:
Product 2:
Product 3:
Product 4:
Source 2:
Source 3:
Source 4:
Original Source: LAST

Map Key	Number of Records	Direction	Distance (mi/ft)	Elev/Diff (ft)	Site	DB
Record Date:		02-DEC-2019				
46	2 of3	E	0.27 / 1,406.53	10.45 / 1	382 MEETING ST 382 MEETING ST CHARLESTON SC	DELISTED LST

Delisted Leaking Above Ground Storage Tanks Details

Site ID:	4857
Release No:	1
Project Manager:	MORRISON KAREN S
Status:	PREBUYAS
Impacted Code:	NO
Type:	
Release Date:	8/2/2011
Confirmed:	
NFA Dt:	
Transfer:	
Product:	
Source:	
Tier:	
Truncated Note:	
Soil Impact Code:	
User Name:	MORRISKS
Release Xfer Date:	
Suspect NFA Date:	
Release Source Code:	
Cleanup Complete Dt:	
Local Fac Last Name:	382 MEETING ST
Local Fac First Name:	
Address 2:	
State Code:	SC
County:	Charleston
Zip Code:	29401
Local Fac County:	10
District Code:	9
Rp Identifier 1:	CCSD CUMMING SMG
Rp Identifier 2:	
Product 2:	
Product 3:	
Product 4:	
Source 2:	
Source 3:	
Source 4:	
Original Source:	LAST
Record Date:	02-DEC-2019

Map Key	Number of Records	Direction	Distance (mi/ft)	Elev/Diff (ft)	Site	DB
46	3 of3	E	0.27 / 1,406.53	10.45 / 1	382 MEETING ST 382 MEETING ST CHARLESTON SC	DELISTED LST

Delisted Leaking Above Ground Storage Tanks Details

Site ID:	4651
Release No:	1
Project Manager:	MORRISON KAREN S
Status:	PREBUYAS
Impacted Code:	NO
Type:	
Release Date:	12/10/2010
Confirmed:	
NFA Dt:	
Transfer:	

Map Key	Number of Records	Direction	Distance (mi/ft)	Elev/Diff (ft)	Site	DB

Product:	
Source:	
Tier:	
Truncated Note:	
Soil Impact Code:	
User Name:	MORRISKS
Release Xfer Date:	
Suspect NFA Date:	
Release Source Code:	
Cleanup Complete Dt:	
Local Fac Last Name:	382 MEETING ST
Local Fac First Name:	
Address 2:	
State Code:	SC
County:	Charleston
Zip Code:	29401
Local Fac County:	10
District Code:	9
Rp Identifier 1:	
Rp Identifier 2:	
Product 2:	
Product 3:	
Product 4:	
Source 2:	
Source 3:	
Source 4:	
Original Source:	LAST
Record Date:	02-DEC-2019

Map Key	Number of Records	Direction	Distance (mi/ft)	Elev/Diff (ft)	Site	DB
47	1 of1	ESE	0.28 / 1,464.68	12.74 / 3	CONDONS DEPT STORE KING & WARREN ST CHARLESTON SC 29401	LUST

Permit (Web):	UST17958	**Site No (EFIS):**	
Category (Web):	Pre-1974 Facility	**Facility Name (EFIS):**	
No of Tanks (Web):	3	**Fac Address (EFIS):**	
Billable (Web):	0	**Facility City (EFIS):**	
Abandoned (Web):	3	**Facility State (EFIS):**	
Other (Web):	0	**Facility Zip (EFIS):**	
Last Inspec (Web):	Not Available	**Facility (Web):**	CONDONS DEPT STORE
Facility:		**Address (Web):**	KING & WARREN ST
Facility Street:		**City (Web):**	CHARLESTON
Facilit City:		**Zip Code (Web):**	29401
Facility State :		**County (Web):**	Charleston
Facility Zip:		**County 1 (Web):**	Charleston
Fac County:			

Tank Owner Ph (Web):	803-723-0002
Phone (Web):	Not Available
Land Owner Ph (Web):	Not Available
Operator Phone (Web):	Not Available
Business Addr (Web):	KING & WARREN ST CHARLESTON SC 29401
Tank Owner Bus Addr (Web):	BRUMLEY COMPANY INC PO BOX Y SC CHARLESTON 29402
Land Owner Bus Addr (Web):	Not Available
Operator Bus Addr (Web):	Not Available
Tank Owner (Web):	BRUMLEY COMPANY INC
Facility Link (Web):	https://apps.des.sc.gov/USTRegistry/Home/siteDetails?permitNumber=UST17958
Data Source:	SCDES Underground Storage Tank Registry (Web) (as of 28 Aug 2025)

DHEC Online Registry - Release Report

Release No:	0	**Project Manager:**	Doug C Pasley
Source:	Not Available	**Compliance Req:**	False
Reported:	5/21/1999	**Compliance Met:**	False
Confirmed:	Not Available	**Compliance Date:**	Not Available
RBCA/ Score:	Not Available	**Abatement Met:**	Not Available

Map Key	Number of Records	Direction	Distance (mi/ft)	Elev/Diff (ft)	Site	DB

Responsible Party:	Not Available	**NFA:**	6/7/1999
Product:	Not Available	**Fin Type:**	Not Available
Emergency Resp:	Not Available	**Fin Res Mechanism:**	Not Available
Superb Qualified:	Not Available	**Cleanup MCL:**	Not Available
Superb Determ Date:	Not Available	**Cleanup Initiated:**	Not Available
Transferred:	Not Available	**Cleanup Complete:**	Not Available

48	1 of1	SE	0.28 / 1,469.12	12.25 / 3	KELLY HOUSE 106 ST PHILIP ST CHARSLESTON SC	DELISTED LST

Delisted Leaking Above Ground Storage Tanks Details

Site ID:	968
Release No:	1
Project Manager:	LANDMEYER DOLORES C
Status:	CLOSED
Impacted Code:	NO
Type:	
Release Date:	11/4/1997
Confirmed:	
NFA Dt:	8/4/2000
Transfer:	
Product:	
Source:	
Tier:	
Truncated Note:	
Soil Impact Code:	
User Name:	LANDMEDC
Release Xfer Date:	
Suspect NFA Date:	8/4/2000
Release Source Code:	
Cleanup Complete Dt:	
Local Fac Last Name:	KELLY HOUSE
Local Fac First Name:	
Address 2:	
State Code:	SC
County:	Charleston
Zip Code:	29417
Local Fac County:	10
District Code:	9
Rp Identifier 1:	
Rp Identifier 2:	
Product 2:	
Product 3:	
Product 4:	
Source 2:	
Source 3:	
Source 4:	
Original Source:	LAST
Record Date:	02-DEC-2019

49	1 of1	WSW	0.28 / 1,470.02	9.02 / 0	HAYNES EXXON 102 CANNON ST CHARLESTON SC 29403	LUST

Permit (Web):	UST17121	**Site No (EFIS):**	UST-17121
Category (Web):	Pre-1974 Facility	**Facility Name (EFIS):**	HAYNES EXXON
No of Tanks (Web):	4	**Fac Address (EFIS):**	102 CANNON ST
Billable (Web):	0	**Facility City (EFIS):**	CHARLESTON
Abandoned (Web):	4	**Facility State (EFIS):**	SC
Other (Web):	0	**Facility Zip (EFIS):**	29403
Last Inspec (Web):	3/26/1996	**Facility (Web):**	HAYNES EXXON
Facility:	HAYNES EXXON	**Address (Web):**	102 CANNON ST
Facility Street:	102 CANNON ST	**City (Web):**	CHARLESTON

Facilit City:	CHARLESTON	**Zip Code (Web):**	29403
Facility State :	SC	**County (Web):**	Charleston
Facility Zip:	29403	**County 1 (Web):**	Charleston
Fac County:			

Tank Owner Ph (Web): Not Available
Phone (Web): 803-722-3613
Land Owner Ph (Web): Not Available
Operator Phone (Web): Not Available
Business Addr (Web): 102 CANNON ST CHARLESTON SC 29403
Tank Owner Bus Addr (Web): NEW CANNONBOROUGH LLC
105 WAPPOO CREEK DR STE 3B
SC CHARLESTON 29412
Land Owner Bus Addr (Web): Not Available
Operator Bus Addr (Web): Not Available
Tank Owner (Web): NEW CANNONBOROUGH LLC
Facility Link (Web): https://apps.des.sc.gov/USTRegistry/Home/siteDetails?permitNumber=UST17121
Data Source: SCDES Underground Storage Tank Registry (Web) (as of 28 Aug 2025); DHEC Confirmed Release Report (LUST) (as of 11 Dec 2024); DHEC LUST Data (EFIS) (as of 5 Sep 2017)

DHEC Online Registry - Release Report

Release No:	1	**Project Manager:**	Stephanie M Briney
Source:	UST	**Compliance Req:**	True
Reported:	12/16/2002	**Compliance Met:**	True
Confirmed:	3/13/2003	**Compliance Date:**	4/22/2003
RBCA/ Score:	3BF - GW < 15 feet in sand or gravel / 5 - Currently Inactive	**Abatement Met:**	10/30/2002
Responsible Party:	NEW CANNONBOROUGH LLC	**NFA:**	11/8/2006
Product:	Petroleum	**Fin Type:**	With SUPERB 25K deductible
Emergency Resp:	Not Available	**Fin Res Mechanism:**	Not Available
Superb Qualified:	True	**Cleanup MCL:**	Not Available
Superb Determ Date:	12/2/2003	**Cleanup Initiated:**	5/21/2003
Transferred:	Not Available	**Cleanup Complete:**	12/13/2005

Release No:	2	**Project Manager:**	Stephanie M Briney
Source:	UST	**Compliance Req:**	True
Reported:	12/16/2002	**Compliance Met:**	True
Confirmed:	3/13/2003	**Compliance Date:**	4/22/2003
RBCA/ Score:	3BC - Hydrocarbon soil < 3 feet below / 1 - Conduct Invest/Risk Assessment	**Abatement Met:**	10/31/2002
Responsible Party:	NEW CANNONBOROUGH LLC	**NFA:**	6/7/2005
Product:	Petroleum	**Fin Type:**	With SUPERB 25K deductible
Emergency Resp:	Not Available	**Fin Res Mechanism:**	Not Available
Superb Qualified:	True	**Cleanup MCL:**	Not Available
Superb Determ Date:	12/2/2003	**Cleanup Initiated:**	5/21/2003
Transferred:	Not Available	**Cleanup Complete:**	4/20/2005

DHEC Confirmed Release Report

Release No:	1	**Confirmed:**	3/13/2003
NFA:	11/8/2006	**Tank Owner:**	NEW CANNONBOROUGH LLC
Product:	PETROL	**Status Desc:**	Monitored Natural Attenuation
Proj Mgr:	BRINEYSM	**Score:**	
Status:	5	**Rank:**	3BF
Reported:	12/16/2002		

Rank Desc: GW < 15 feet in sand or gravel
Facility: HAYNES EXXON
Facility Street: 102 CANNON ST
Facility City: CHARLESTON
Fac County: Charleston
Facility Zip: 29403
Facility State: SC

Release No:	2	**Confirmed:**	3/13/2003
NFA:	6/7/2005	**Tank Owner:**	NEW CANNONBOROUGH LLC
Product:	PETROL	**Status Desc:**	Monitored Natural Attenuation
Proj Mgr:	BRINEYSM	**Score:**	

Map Key	Number of Records	Direction	Distance (mi/ft)	Elev/Diff (ft)	Site	DB

Status: 1 **Rank:** 3BC
Reported: 12/16/2002
Rank Desc: Hydrocarbon soil < 3 feet below
Facility: HAYNES EXXON
Facility Street: 102 CANNON ST
Facility City: CHARLESTON
Fac County: Charleston
Facility Zip: 29403
Facility State: SC

DHEC EFIS Data Details (Revised 9/5/2017)

Release No: 2
Release Date: 12/16/2002
Project Mgr: W25
Confirmed Date: 3/13/2003
Cleanup Comp Date: 4/20/2005
Cleanup Comp Mcl Dt:
RP Name: NEW CANNONBOROUGH LLC
RP Address: 105 WAPPOO CREEK DR STE 3B
RP City: CHARLESTON
RP State: SC
RP Zip: 29412
SSTL Estab Cd: MR
SCRBCA Class Cd: CLASS3BC
Depth to GW: 5.46
GW Flow Dir Cod:
Receptor Type Cd: BRINEY, STEPHANIE M
Rel Fin Type Cd:
CoC Concentrate Cd:

DHEC EFIS Data Details (Revised 9/5/2017)

Release No: 1
Release Date: 12/16/2002
Project Mgr: W25
Confirmed Date: 3/13/2003
Cleanup Comp Date: 12/13/2005
Cleanup Comp Mcl Dt:
RP Name: NEW CANNONBOROUGH LLC
RP Address: 105 WAPPOO CREEK DR STE 3B
RP City: CHARLESTON
RP State: SC
RP Zip: 29412
SSTL Estab Cd: MR
SCRBCA Class Cd: CLASS3BF
Depth to GW: 5.27
GW Flow Dir Cod:
Receptor Type Cd: BRINEY, STEPHANIE M
Rel Fin Type Cd:
CoC Concentrate Cd:

Map Key	Number of Records	Direction	Distance (mi/ft)	Elev/Diff (ft)	Site	DB
50	1 of1	SE	0.28 / 1,473.67	11.45 / 2	CHARLESTON WATER SYSTEM 103 ST PHILIP ST CHARLESTON SC 29403	LUST

Permit (Web): UST01496
Category (Web): Municipal Government
No of Tanks (Web): 2
Billable (Web): 0
Abandoned (Web): 2
Other (Web): 0
Last Inspec (Web): Not Available
Facility: CHARLESTON WATER SYSTEM
Facility Street: 103 ST PHILIP ST
Facilit City: CHARLESTON

Site No (EFIS): UST-01496
Facility Name (EFIS): CHARLESTON WATER SYSTEM
Fac Address (EFIS): 103 ST PHILIP ST
Facility City (EFIS): CHARLESTON
Facility State (EFIS): SC
Facility Zip (EFIS): 29403
Facility (Web): CHARLESTON WATER SYSTEM
Address (Web): 103 ST PHILIP ST
City (Web): CHARLESTON
Zip Code (Web): 29403

Facility State :	SC	**County (Web):**	Charleston
Facility Zip:	29403	**County 1 (Web):**	Charleston
Fac County:			

Tank Owner Ph (Web): 843-696-8352
Phone (Web): 843-696-8352
Land Owner Ph (Web): Not Available
Operator Phone (Web): Not Available
Business Addr (Web): 103 ST PHILIP ST CHARLESTON SC 29403
Tank Owner Bus Addr (Web): CHARLESTON WATER SYSTEM
103 ST PHILIP ST
SC CHARLESTON 29403
Land Owner Bus Addr (Web): Not Available
Operator Bus Addr (Web): Not Available
Tank Owner (Web): CHARLESTON WATER SYSTEM
Facility Link (Web): https://apps.des.sc.gov/USTRegistry/Home/siteDetails?permitNumber=UST01496
Data Source: SCDES Underground Storage Tank Registry (Web) (as of 28 Aug 2025); DHEC Confirmed Release Report (LUST) (as of 11 Dec 2024); DHEC LUST Data (EFIS) (as of 5 Sep 2017)

DHEC Online Registry - Release Report

Release No:	1	**Project Manager:**	Erin E Jezek
Source:	UST	**Compliance Req:**	False
Reported:	12/31/1991	**Compliance Met:**	False
Confirmed:	5/26/1992	**Compliance Date:**	Not Available
RBCA/ Score:	3BF - GW < 15 feet in sand or gravel / 7 - Approved MNA	**Abatement Met:**	10/19/1992
Responsible Party:	CHARLESTON WATER SYSTEM	**NFA:**	Not Available
Product:	Petroleum	**Fin Type:**	With SUPERB
Emergency Resp:	Not Available	**Fin Res Mechanism:**	Not Available
Superb Qualified:	True	**Cleanup MCL:**	Not Available
Superb Determ Date:	3/2/1995	**Cleanup Initiated:**	2/28/2001
Transferred:	Not Available	**Cleanup Complete:**	Not Available

DHEC Confirmed Release Report

Release No:	1	**Confirmed:**	5/26/1992
NFA:		**Tank Owner:**	CHARLESTON WATER SYSTEM
Product:	PETRO	**Status Desc:**	Monitored Natural Attenuation
Proj Mgr:	MEDLINLJ	**Score:**	
Status:	7	**Rank:**	3BF
Reported:	12/31/1991		

Rank Desc: GW < 15 feet in sand or gravel
Facility: CHARLESTON WATER SYSTEM
Facility Street: 103 ST PHILIP ST
Facility City: CHARLESTON
Fac County: Charleston
Facility Zip: 29403
Facility State: SC

DHEC EFIS Data Details (Revised 9/5/2017)

Release No: 1
Release Date: 12/31/1991
Project Mgr: DS
Confirmed Date: 5/26/1992
Cleanup Comp Date:
Cleanup Comp Mcl Dt:
RP Name: CHARLESTON WATER SYSTEM
RP Address: 103 ST PHILIP ST
RP City: CHARLESTON
RP State: SC
RP Zip: 29403
SSTL Estab Cd: MR
SCRBCA Class Cd: CLASS3BA
Depth to GW: 6
GW Flow Dir Cod: SW

Map Key	Number of Records	Direction	Distance (mi/ft)	Elev/Diff (ft)	Site	DB

Receptor Type Cd: PADGETT, JOEL P
Rel Fin Type Cd:
CoC Concentrate Cd:

---

51 | **1 of1** | **NNW** | **0.29 / 1,545.33** | **10.76 / 1** | **LINE STREET PROPERTY**
80 LINE ST
CHARLESTON SC 29403 | **LUST**

Permit (Web):	UST19780	**Site No (EFIS):**	UST-19780
Category (Web):	Retail Sales	**Facility Name (EFIS):**	LINE STREET PROPERTY
No of Tanks (Web):	4	**Fac Address (EFIS):**	80 LINE ST
Billable (Web):	0	**Facility City (EFIS):**	CHARLESTON
Abandoned (Web):	0	**Facility State (EFIS):**	SC
Other (Web):	0	**Facility Zip (EFIS):**	29403
Last Inspec (Web):	Not Available	**Facility (Web):**	LINE STREET PROPERTY
Facility:	LINE STREET PROPERTY	**Address (Web):**	80 LINE ST
Facility Street:	80 LINE ST	**City (Web):**	CHARLESTON
Facilit City:	CHARLESTON	**Zip Code (Web):**	29403
Facility State :	SC	**County (Web):**	Charleston
Facility Zip:	29403	**County 1 (Web):**	Charleston
Fac County:			

Tank Owner Ph (Web): Not Available
Phone (Web): Not Available
Land Owner Ph (Web): Not Available
Operator Phone (Web): Not Available
Business Addr (Web): 80 LINE ST CHARLESTON SC 29403
Tank Owner Bus Addr (Web): ESTATE OF MARY LUM
201 SWANTON WAY
GA DECATUR 30030-3271
Land Owner Bus Addr (Web): ESTATE OF MARY LUM
201 SWANTON WAY
GA DECATUR 30030-3271
Operator Bus Addr (Web): Not Available
Tank Owner (Web): ESTATE OF MARY LUM
Facility Link (Web): https://apps.des.sc.gov/USTRegistry/Home/siteDetails?permitNumber=UST19780
Data Source: SCDES Underground Storage Tank Registry (Web) (as of 28 Aug 2025); DHEC Confirmed Release Report (LUST) (as of 11 Dec 2024); DHEC LUST Data (EFIS) (as of 5 Sep 2017)

DHEC Online Registry - Release Report

Release No:	1	**Project Manager:**	Minda S Hornosky
Source:	UST	**Compliance Req:**	True
Reported:	5/7/2015	**Compliance Met:**	True
Confirmed:	6/16/2015	**Compliance Date:**	6/16/2015
RBCA/ Score:	5B - Assessment data NOT conclusive / 1 - Conduct Invest/Risk Assessment	**Abatement Met:**	3/17/2015
Responsible Party:	ESTATE OF MARY LUM	**NFA:**	3/28/2016
Product:	Petroleum	**Fin Type:**	With SUPERB 25K deductible
Emergency Resp:	Not Available	**Fin Res Mechanism:**	None
Superb Qualified:	True	**Cleanup MCL:**	Not Available
Superb Determ Date:	8/28/2015	**Cleanup Initiated:**	2/20/2016
Transferred:	Not Available	**Cleanup Complete:**	3/28/2016

DHEC Confirmed Release Report

Release No:	1	**Confirmed:**	6/16/2015
NFA:	3/28/2016	**Tank Owner:**	ESTATE OF MARY LUM
Product:	PETROL	**Status Desc:**	Currently Inactive
Proj Mgr:	HORNOSMS	**Score:**	
Status:	1	**Rank:**	5B
Reported:	5/7/2015		

Rank Desc: Assessment data NOT conclusive
Facility: LINE STREET PROPERTY
Facility Street: 80 LINE ST
Facility City: CHARLESTON
Fac County: Charleston

Map Key	Number of Records	Direction	Distance (mi/ft)	Elev/Diff (ft)	Site	DB

Facility Zip: 29403
Facility State: SC

DHEC EFIS Data Details (Revised 9/5/2017)

Release No: 1
Release Date: 5/7/2015
Project Mgr: W25
Confirmed Date: 6/16/2015
Cleanup Comp Date: 3/28/2016
Cleanup Comp Mcl Dt:
RP Name: ESTATE OF MARY LUM
RP Address: 201 SWANTON WAY
RP City: DECATUR
RP State: GA
RP Zip: 30030-3271
SSTL Estab Cd: AR-T
SCRBCA Class Cd: CLASS5B
Depth to GW: 6
GW Flow Dir Cod:
Receptor Type Cd: HORNOSKY, MINDA S
Rel Fin Type Cd:
CoC Concentrate Cd:

52	1 of1	E	0.29 / 1,552.59	11.02 / 2	VISITOR RECEPTION CENTER 369 MEETING ST CHARLESTON SC 29401	LUST

Permit (Web): UST14635
Category (Web): Municipal Government
No of Tanks (Web): 16
Billable (Web): 0
Abandoned (Web): 16
Other (Web): 0
Last Inspec (Web): Not Available
Facility: VISITOR RECEPTION CENTER
Facility Street: 369 MEETING ST
Facilit City: CHARLESTON
Facility State : SC
Facility Zip: 29401
Fac County:

Site No (EFIS): UST-14635
Facility Name (EFIS): VISITOR RECEPTION CENTER
Fac Address (EFIS): 369 MEETING ST
Facility City (EFIS): CHARLESTON
Facility State (EFIS): SC
Facility Zip (EFIS): 29401
Facility (Web): VISITOR RECEPTION CENTER
Address (Web): 369 MEETING ST
City (Web): CHARLESTON
Zip Code (Web): 29401
County (Web): Charleston
County 1 (Web): Charleston

Tank Owner Ph (Web): 843-724-7154
Phone (Web): Not Available
Land Owner Ph (Web): Not Available
Operator Phone (Web): Not Available
Business Addr (Web): 369 MEETING ST CHARLESTON SC 29401
Tank Owner Bus Addr (Web): CHARLESTON CITY OF
10 WHARFSIDE ST
SC CHARLESTON 29401
Land Owner Bus Addr (Web): Not Available
Operator Bus Addr (Web): Not Available
Tank Owner (Web): CHARLESTON CITY OF
Facility Link (Web): https://apps.des.sc.gov/USTRegistry/Home/siteDetails?permitNumber=UST14635
Data Source: SCDES Underground Storage Tank Registry (Web) (as of 28 Aug 2025); DHEC Confirmed Release Report (LUST) (as of 11 Dec 2024); DHEC LUST Data (EFIS) (as of 5 Sep 2017)

DHEC Online Registry - Release Report

Release No: 1
Source: UST
Reported: 9/9/1989
Confirmed: 10/17/1989
RBCA/ Score: 3BF - GW < 15 feet in sand or gravel / 5 - Currently Inactive
Responsible Party: CHARLESTON CITY OF GARAGE
Product: Petroleum

Project Manager: H Reed Corley
Compliance Req: False
Compliance Met: True
Compliance Date: Not Available
Abatement Met: 5/29/1989
NFA: 1/5/2000
Fin Type: With SUPERB

Emergency Resp:	Not Available	***Fin Res Mechanism:***	Not Available
Superb Qualified:	True	***Cleanup MCL:***	Not Available
Superb Determ Date:	12/8/1997	***Cleanup Initiated:***	5/7/1991
Transferred:	Not Available	***Cleanup Complete:***	1/5/2000

DHEC Confirmed Release Report

Release No:	1	***Confirmed:***	10/17/1989
NFA:	1/5/2000	***Tank Owner:***	CHARLESTON CITY OF
Product:	PETRO	***Status Desc:***	Monitored Natural Attenuation
Proj Mgr:	CORLEYHR	***Score:***	
Status:	5	***Rank:***	3BF
Reported:	9/9/1989		
Rank Desc:	GW < 15 feet in sand or gravel		
Facility:	VISITOR RECEPTION CENTER		
Facility Street:	369 MEETING ST		
Facility City:	CHARLESTON		
Fac County:	Charleston		
Facility Zip:	29401		
Facility State:	SC		

DHEC EFIS Data Details (Revised 9/5/2017)

Release No:	1
Release Date:	9/9/1989
Project Mgr:	WS
Confirmed Date:	10/17/1989
Cleanup Comp Date:	1/5/2000
Cleanup Comp Mcl Dt:	
RP Name:	CITY OF CHARLESTON GARAGE
RP Address:	1950 MILFORD ST
RP City:	CHARLESTON
RP State:	SC
RP Zip:	29405
SSTL Estab Cd:	
SCRBCA Class Cd:	CLASS3BF
Depth to GW:	
GW Flow Dir Cod:	
Receptor Type Cd:	CORLEY, H REED
Rel Fin Type Cd:	
CoC Concentrate Cd:	

53	***1 of1***	***WNW***	***0.30 / 1,566.49***	***9.78 / 0***	***134 LINE STREET PROPERTY 134 LINE ST CHARLESTON SC***	***DELISTED LST***

Delisted Leaking Above Ground Storage Tanks Details

Site ID:	3602
Release No:	1
Project Manager:	RIVERS MIKE S
Status:	CLOSED
Impacted Code:	NO
Type:	
Release Date:	6/19/2007
Confirmed:	
NFA Dt:	8/7/2007
Transfer:	
Product:	
Source:	
Tier:	
Truncated Note:	
Soil Impact Code:	
User Name:	RIVERSMS

Map Key	Number of Records	Direction	Distance (mi/ft)	Elev/Diff (ft)	Site	DB

Release Xfer Date:	
Suspect NFA Date:	8/7/2007
Release Source Code:	
Cleanup Complete Dt:	
Local Fac Last Name:	134 LINE STREET PROPERTY
Local Fac First Name:	
Address 2:	
State Code:	SC
County:	Charleston
Zip Code:	29403
Local Fac County:	10
District Code:	9
Rp Identifier 1:	
Rp Identifier 2:	
Product 2:	
Product 3:	
Product 4:	
Source 2:	
Source 3:	
Source 4:	
Original Source:	LAST
Record Date:	02-DEC-2019

54	***1 of1***	***NNE***	***0.30 / 1,591.42***	***11.52 / 2***	***Post & Courier Property Columbus & Meeting Streets Charleston SC 29403***	***FED BROWNFIELDS***

Property ID:	158121	**County:**	CHARLESTON
Lat Measure:	32.794800	**Latitude (Map):**	32.7948
Long Measure:	-79.9406	**Longitude (Map):**	-79.9406
Property Name:	Post & Courier Property		
Address:	Columbus & Meeting Streets		
City:	Charleston		
State:	SC		
Zip Code:	29403		
Primary Name (Map):	POST & COURIER PROPERTY		
Location Address (Map):	COLUMBUS & MEETING STREETS		
City Name (Map):	CHARLESTON		
County Name (Map):	CHARLESTON		
State Code (Map):	SC		
Postal Code (Map):	29403		
Data Source:	CIMC Cleanups and Grants Listing Export - Brownfield Properties (as of 8 Sep 2025); CIMC Web Application - Brownfield Properties (Map) (as of 18 Mar 2025)		

Property Details (Cleanups in My Community)

ID No:		**Size Acres:**	2.81
NFA Letter Date:		**Parcel No:**	459-05-03-115, 459-05-03-118, 459-05-03-124, 459-05-03-133
Media Affected:	Ground Water Soil	**Property Enrolled:**	Y
Media Cleaned Up:		**Radius:**	.5
Contaminants REC:	Lead Other Metals PAHs Petroleum Products	**Census Tract:**	45019001000
Contams Actionable:	Lead Other Metals PAHs Pesticides Petroleum Products	**2010 # Below Poverty:**	3589.
Contams < Actionble:		**2010 Below Poverty:**	48.22
Contamnts Cleanup:		**2010 Median Income:**	8075.
Tanks Removal:		**2010 No Low Income:**	5206.
Cleanup Needed:	N	**2010 Low Income:**	69.94
Cleanup Treatment:		**2010 No Vacant Hous:**	718.
Excavation Disposl:		**2010 Vacant Housing:**	19.88
Contams Extractn:		**2010 # Unemployed:**	539.
Reduc Contams:		**2010 Unemployed:**	7.24
Additional Clnup:		**Tech Capping:**	
Institutional Cleanup:	U	**Secur Guard Fence:**	
Institutional Cleanup:		**Immobilization:**	
Engineering Needed:		**Eng Barriers:**	
Eng Control:		**Proprietary Cntrl:**	

Additnl Inst Control:
Additnl Eng Control:
Inst Control Date:
Eng Control Date:
Property Alias:
Property Owner: Private
Address Source URL:
Address Source URL:
Address Source URL:
Other:
Info Device:
Govt Cntrl:
Enf Permit Tool:
Clnup Struct Remov:

Activity Details(Cleanups in My Community)

Coop Agmt No: 95483111
Program Name: BF
Activity Funded: Phase II ESA
Type CA Fund: Hazardous & Petroleum
Funding Entity: EPA
Assessmnt Start Dt: 02/01/2013
Assessmnt Compl Dt: 06/28/2013
Clnup Actvy Start Dt:
Clnup Actvy Comp Dt:
Acres Cleaned Up:
Clnup Funding Src:
Clnup Entity Provid:
Signed Rpt Dt:
Direct Clnup Tot Fnd:
Direct Clnup Fnd Src:
Fund Amt Expnded:
Source of Funding:
Past Use Resiential: .21
Past Use Greenspace:
Past Use Industrial:
Past Use Commercial: 2.6
Coop Agmt Recipnt: Charleston County
Clnup Compet Doc2:
Climate Adapt Mitg1:
Climate Adapt Mitg2:
Climate Adaptation And Mitigat:
Redev Actvy Funded:
Redev Start Dt:
Redev Compl date:
Redev Fund Entity:
Redev Residential:
Redev Greenspace:
Redev Industrial:
Redev Commercial:
of Redev Jobs:
RLF Signed Dt:
RLF Intest Rate:
RLF EPA Fund:
RLF Cost Share:
RLF Prog Income:
RLF Lvg Fund Src:
RLF Lvg Fund Entity:
RLF Lvg Fund Amt:
RLF Subgrant Signed:
Subgrant EPA Fund:
Subgrant Cost Shr:

Activity Details(Cleanups in My Community)

Coop Agmt No: 95483111
Program Name: BF
Activity Funded:
Type CA Fund: Hazardous & Petroleum
Funding Entity: EPA
Assessmnt Start Dt: 10/01/2012
Assessmnt Compl Dt: 10/31/2012
Clnup Actvy Start Dt:
Clnup Actvy Comp Dt:
Acres Cleaned Up:
Clnup Funding Src:
Clnup Entity Provid:
Signed Rpt Dt:
Direct Clnup Tot Fnd:
Direct Clnup Fnd Src:
Fund Amt Expnded:
Source of Funding:
Past Use Resiential: .21
Past Use Greenspace:
Past Use Industrial:
Past Use Commercial: 2.6
Coop Agmt Recipnt: Charleston County
Clnup Compet Doc2:
Climate Adapt Mitg1:
Redev Actvy Funded:
Redev Start Dt:
Redev Compl date:
Redev Fund Entity:
Redev Residential:
Redev Greenspace:
Redev Industrial:
Redev Commercial:
of Redev Jobs:
RLF Signed Dt:
RLF Intest Rate:
RLF EPA Fund:
RLF Cost Share:
RLF Prog Income:
RLF Lvg Fund Src:
RLF Lvg Fund Entity:
RLF Lvg Fund Amt:
RLF Subgrant Signed:
Subgrant EPA Fund:
Subgrant Cost Shr:

Climate Adapt Mitg2:
Climate Adaptation And Mitigat:

Activity Details(Cleanups in My Community)

Coop Agmt No: 95483111
Program Name: BF
Activity Funded: Phase II ESA
Type CA Fund: Hazardous & Petroleum
Funding Entity: EPA
Assessmnt Start Dt: 02/01/2013
Assessmnt Compl Dt: 06/28/2013
Clnup Actvy Start Dt:
Clnup Actvy Comp Dt:
Acres Cleaned Up:
Clnup Funding Src:
Clnup Entity Provid:
Signed Rpt Dt:
Direct Clnup Tot Fnd:
Direct Clnup Fnd Src:
Fund Amt Expnded:
Source of Funding:
Past Use Resiential: .21
Past Use Greenspace:
Past Use Industrial:
Past Use Commercial: 2.6
Coop Agmt Recipnt: Charleston County
Clnup Compet Doc2:
Climate Adapt Mitg1:
Climate Adapt Mitg2:
Climate Adaptation And Mitigat:

Redev Actvy Funded: Phase II ESA
Redev Start Dt:
Redev Compl date:
Redev Fund Entity:
Redev Residential:
Redev Greenspace:
Redev Industrial:
Redev Commercial:
of Redev Jobs:
RLF Signed Dt:
RLF Intest Rate:
RLF EPA Fund:
RLF Cost Share:
RLF Prog Income:
RLF Lvg Fund Src:
RLF Lvg Fund Entity:
RLF Lvg Fund Amt:
RLF Subgrant Signed:
Subgrant EPA Fund:
Subgrant Cost Shr:

Activity Details(Cleanups in My Community)

Coop Agmt No: 95483111
Program Name: BF
Activity Funded:
Type CA Fund: Hazardous & Petroleum
Funding Entity: EPA
Assessmnt Start Dt: 10/01/2012
Assessmnt Compl Dt: 10/31/2012
Clnup Actvy Start Dt:
Clnup Actvy Comp Dt:
Acres Cleaned Up:
Clnup Funding Src:
Clnup Entity Provid:
Signed Rpt Dt:
Direct Clnup Tot Fnd:
Direct Clnup Fnd Src:
Fund Amt Expnded:
Source of Funding:
Past Use Resiential: .21
Past Use Greenspace:
Past Use Industrial:
Past Use Commercial: 2.6
Coop Agmt Recipnt: Charleston County
Clnup Compet Doc2:
Climate Adapt Mitg1:
Climate Adapt Mitg2:
Climate Adaptation And Mitigat:

Redev Actvy Funded: Phase II ESA
Redev Start Dt:
Redev Compl date:
Redev Fund Entity:
Redev Residential:
Redev Greenspace:
Redev Industrial:
Redev Commercial:
of Redev Jobs:
RLF Signed Dt:
RLF Intest Rate:
RLF EPA Fund:
RLF Cost Share:
RLF Prog Income:
RLF Lvg Fund Src:
RLF Lvg Fund Entity:
RLF Lvg Fund Amt:
RLF Subgrant Signed:
Subgrant EPA Fund:
Subgrant Cost Shr:

Brownfields Details

Map Key	Number of Records	Direction	Distance (mi/ft)	Elev/Diff (ft)	Site	DB

Registry I:	110055084625	**SF IC Ind:**	
EPA ID:		**SF NPL Cod:**	
EPA Region:	04	**SF NPL C 1:**	
Cat No:	3050201	**FF SF Ind:**	
RCRA Handl:		**Map Symbol:**	B
RCRA Curre:		**Data Refre:**	18-Mar-2025
RCRA Remed:		**New Site:**	
RCRA Const:		**BF RLF Gra:**	
RCRA El He:		**BF RLF Pil:**	
RCRA El Gm:		**BF Assess :**	
RCRA Rem 1:		**BF Cleanup:**	
RCRA Ec Gw:		**BF Tba Ind:**	
RCRA Ec Ng:		**BF 128a In:**	
RCRA IC Ep:		**BF IC Code:**	U
RCRA IC Gc:		**BF IC Gc I:**	U
RCRA IC ID:		**BF IC Ep I:**	U
RCRA IC Pr:		**BF IC ID I:**	U
FF RCRA In:		**BF IC Pr I:**	U
RCRA Ec Co:		**BF Assess1:**	Y
RCRA IC Co:		**BF Multipu:**	
RCRA Gpra :		**BF Awp Ind:**	
RCRA Rem 2:		**BF Showcas:**	
SF Site ID:		**BF 128a P :**	
SF Ec Ind:		**Congressio:**	SC-06
SF El Gm C:		**Stimulus B:**	
SF El He C:			
Ind Name:			
Cat Name:	Cooper		
Sub Name:	Cooper		
Primary Name:	POST & COURIER PROPERTY		
RCRA Drupa:			
Repow Ref :	https://cimc.epa.gov/ords/cimc/f?p=CIMC:REPOWER:::::P33_REF:23842		
Url:	https://cimc.epa.gov/ords/cimc/f?p=cimc:property::::Y,31,0:P31_ID:158121		
Census Url:	https://ejscreen.epa.gov/mapper/demogreportpdf.aspx?report=census2010sf1&coords=-79.9406%2C32.7948&feattype=point&radius=1.0		
ACS Url:	https://ejscreen.epa.gov/mapper/demogreportpdf.aspx?report=acs2017&coords=-79.9406%2C32.7948&feattype=point&radius=1.0		

SAA Site:		**Sf Npl C 1:**	
SF Site Na:		**Sf Npl C 2:**	
SF Non N 1:		**Sf Ffdocke:**	
SF Non N 2:		**BF Prope 1:**	Post & Courier Property
SF Non N 3:		**RCRA Han 1:**	
SF Non Npl:		**RCRA Rau I:**	
Sf Archive:			
Sf Npl C 3:			
REPOW BF:	SGW		
REPOW Re 1:	RE-Powering Site Profile		
REPOW Ref1:	23842		

Map Key	Number of Records	Direction	Distance (mi/ft)	Elev/Diff (ft)	Site	DB
55	1 of1	NNE	0.31 / 1,653.74	11.46 / 2	POST & COURIER PROPERTY 461 MEETING ST, CHARLESTON SC 29403-5524 SC	SASPL

EPA ID: SCS123457557

Site Assessment Section Project List (SASPL)

County: CHARLESTON

Map Key	Number of Records	Direction	Distance (mi/ft)	Elev/Diff (ft)	Site	DB
56	1 of1	W	0.32 / 1,672.05	9.40 / 0	SPRING STREET SERVICE STATION 125 SPRING ST	LUST

CHARLESTON SC 29403-5223

Permit (Web):	UST14321	***Site No (EFIS):***	UST-14321
Category (Web):	Retail Sales	***Facility Name (EFIS):***	SPRING STREET SERVICE STATION
No of Tanks (Web):	3	***Fac Address (EFIS):***	125 SPRING ST
Billable (Web):	0	***Facility City (EFIS):***	CHARLESTON
Abandoned (Web):	3	***Facility State (EFIS):***	SC
Other (Web):	0	***Facility Zip (EFIS):***	29403-5223
Last Inspec (Web):	Not Available	***Facility (Web):***	SPRING STREET SERVICE STATION
Facility:	SPRING STREET SERVICE STATION	***Address (Web):***	125 SPRING ST
Facility Street:	125 SPRING ST	***City (Web):***	CHARLESTON
Facilit City:	CHARLESTON	***Zip Code (Web):***	29403-5223
Facility State :	SC	***County (Web):***	Charleston
Facility Zip:	29403-5223	***County 1 (Web):***	Charleston
Fac County:			

Tank Owner Ph (Web):	803-577-4050
Phone (Web):	Not Available
Land Owner Ph (Web):	Not Available
Operator Phone (Web):	Not Available
Business Addr (Web):	125 SPRING ST CHARLESTON SC 29403-5223
Tank Owner Bus Addr (Web):	ESTATE OF EUGENE CARROLL SR 226C ASHLEY AVE SC CHARLESTON 29403
Land Owner Bus Addr (Web):	Not Available
Operator Bus Addr (Web):	Not Available
Tank Owner (Web):	ESTATE OF EUGENE CARROLL SR
Facility Link (Web):	https://apps.des.sc.gov/USTRegistry/Home/siteDetails?permitNumber=UST14321
Data Source:	SCDES Underground Storage Tank Registry (Web) (as of 28 Aug 2025); DHEC Confirmed Release Report (LUST) (as of 11 Dec 2024); DHEC LUST Data (EFIS) (as of 5 Sep 2017)

DHEC Online Registry - Release Report

Release No:	1	***Project Manager:***	Art A Shrader
Source:	UST	***Compliance Req:***	False
Reported:	12/19/1991	***Compliance Met:***	False
Confirmed:	3/20/1992	***Compliance Date:***	Not Available
RBCA/ Score:	3BF - GW < 15 feet in sand or gravel / 8 - Awaiting Funding	***Abatement Met:***	2/10/1993
Responsible Party:	ESTATE OF EUGENE CARROLL SR	***NFA:***	6/1/2010
Product:	Petroleum	***Fin Type:***	DHEC SUPERB
Emergency Resp:	Not Available	***Fin Res Mechanism:***	Not Available
Superb Qualified:	True	***Cleanup MCL:***	Not Available
Superb Determ Date:	11/30/1993	***Cleanup Initiated:***	4/15/1998
Transferred:	Not Available	***Cleanup Complete:***	6/1/2010

DHEC Confirmed Release Report

Release No:	1	***Confirmed:***	3/20/1992
NFA:	6/1/2010	***Tank Owner:***	ESTATE OF EUGENE CARROLL SR
Product:	PETRO	***Status Desc:***	Monitored Natural Attenuation
Proj Mgr:	SHRADEAA	***Score:***	
Status:	8	***Rank:***	3BF
Reported:	12/19/1991		

Rank Desc:	GW < 15 feet in sand or gravel
Facility:	SPRING STREET SERVICE STATION
Facility Street:	125 SPRING ST
Facility City:	CHARLESTON
Fac County:	Charleston
Facility Zip:	29403-5223
Facility State:	SC

DHEC EFIS Data Details (Revised 9/5/2017)

Release No:	1
Release Date:	12/19/1991

Map Key	Number of Records	Direction	Distance (mi/ft)	Elev/Diff (ft)	Site	DB

Project Mgr:	DS
Confirmed Date:	3/20/1992
Cleanup Comp Date:	6/1/2010
Cleanup Comp Mcl Dt:	
RP Name:	ESTATE OF EUGENE CARROLL SR
RP Address:	226C ASHLEY AVE
RP City:	CHARLESTON
RP State:	SC
RP Zip:	29403
SSTL Estab Cd:	MR
SCRBCA Class Cd:	CLASS3BF
Depth to GW:	6.66
GW Flow Dir Cod:	
Receptor Type Cd:	SHRADER, ART A
Rel Fin Type Cd:	
CoC Concentrate Cd:	

57	1 of1	NW	0.32 / 1,679.22	9.50 / 0	Oil City Garage 134 Line Street Charleston SC	FED BROWNFIELDS

Property ID:	11847	**County:**	CHARLESTON
Lat Measure:	32.793398	**Latitude (Map):**	32.793398
Long Measure:	-79.947364	**Longitude (Map):**	-79.947364
Property Name:	Oil City Garage		
Address:	134 Line Street		
City:	Charleston		
State:	SC		
Zip Code:			
Primary Name (Map):	OIL CITY GARAGE		
Location Address (Map):	134 LINE STREET		
City Name (Map):	CHARLESTON		
County Name (Map):	CHARLESTON		
State Code (Map):	SC		
Postal Code (Map):	29403		
Data Source:	CIMC Cleanups and Grants Listing Export - Brownfield Properties (as of 8 Sep 2025); CIMC Web Application - Brownfield Properties (Map) (as of 18 Mar 2025)		

Property Details (Cleanups in My Community)

ID No:		**Size Acres:**	
NFA Letter Date:		**Parcel No:**	
Media Affected:		**Property Enrolled:**	
Media Cleaned Up:		**Radius:**	.5
Contaminants REC:		**Census Tract:**	45019001000
Contams Actionable:		**2010 # Below Poverty:**	3455.
Contams < Actionble:		**2010 Below Poverty:**	44.24
Contamnts Cleanup:		**2010 Median Income:**	8531.
Tanks Removal:		**2010 No Low Income:**	4988.
Cleanup Needed:	N	**2010 Low Income:**	63.87
Cleanup Treatment:		**2010 No Vacant Hous:**	893.
Excavation Disposl:		**2010 Vacant Housing:**	22.15
Contams Extractn:		**2010 # Unemployed:**	543.
Reduc Contams:		**2010 Unemployed:**	6.95
Additional Clnup:		**Tech Capping:**	
Institutional Cleanup:		**Secur Guard Fence:**	
Institutional Cleanup:	U	**Immobilization:**	
Engineering Needed:		**Eng Barriers:**	
Eng Control:		**Proprietary Cntrl:**	
Additnl Inst Control:		**Info Device:**	
Additnl Eng Control:		**Govt Cntrl:**	
Inst Control Date:		**Enf Permit Tool:**	
Eng Control Date:		**Clnup Struct Remov:**	
Property Alias:	134 Line Street		
Property Owner:			
Address Source URL:			
Address Source URL:			

Address Source URL:
Other:

Activity Details(Cleanups in My Community)

Coop Agmt No:	98455698	***Redev Actvy Funded:***	
Program Name:	BP	***Redev Start Dt:***	
Activity Funded:		***Redev Compl date:***	
Type CA Fund:		***Redev Fund Entity:***	
Funding Entity:		***Redev Residential:***	
Assessmnt Start Dt:	06/30/2000	***Redev Greenspace:***	
Assessmnt Compl Dt:	06/30/2000	***Redev Industrial:***	
Clnup Actvy Start Dt:		***Redev Commercial:***	
Clnup Actvy Comp Dt:		***# of Redev Jobs:***	
Acres Cleaned Up:		***RLF Signed Dt:***	
Clnup Funding Src:		***RLF Intest Rate:***	
Clnup Entity Provid:		***RLF EPA Fund:***	
Signed Rpt Dt:		***RLF Cost Share:***	
Direct Clnup Tot Fnd:		***RLF Prog Income:***	
Direct Clnup Fnd Src:		***RLF Lvg Fund Src:***	
Fund Amt Expnded:		***RLF Lvg Fund Entity:***	
Source of Funding:		***RLF Lvg Fund Amt:***	
Past Use Resiential:		***RLF Subgrant Signed:***	
Past Use Greenspace:		***Subgrant EPA Fund:***	
Past Use Industrial:		***Subgrant Cost Shr:***	
Past Use Commercial:			
Coop Agmt Recipnt:	Charleston, City of		
Clnup Compet Doc2:			
Climate Adapt Mitg1:			
Climate Adapt Mitg2:			
Climate Adaptation And Mitigat:			

Activity Details(Cleanups in My Community)

Coop Agmt No:	98455698	***Redev Actvy Funded:***	
Program Name:	BP	***Redev Start Dt:***	12/31/2000
Activity Funded:		***Redev Compl date:***	
Type CA Fund:		***Redev Fund Entity:***	
Funding Entity:		***Redev Residential:***	
Assessmnt Start Dt:		***Redev Greenspace:***	
Assessmnt Compl Dt:		***Redev Industrial:***	
Clnup Actvy Start Dt:		***Redev Commercial:***	
Clnup Actvy Comp Dt:		***# of Redev Jobs:***	
Acres Cleaned Up:		***RLF Signed Dt:***	
Clnup Funding Src:		***RLF Intest Rate:***	
Clnup Entity Provid:		***RLF EPA Fund:***	
Signed Rpt Dt:		***RLF Cost Share:***	
Direct Clnup Tot Fnd:		***RLF Prog Income:***	
Direct Clnup Fnd Src:		***RLF Lvg Fund Src:***	
Fund Amt Expnded:		***RLF Lvg Fund Entity:***	
Source of Funding:		***RLF Lvg Fund Amt:***	
Past Use Resiential:		***RLF Subgrant Signed:***	
Past Use Greenspace:		***Subgrant EPA Fund:***	
Past Use Industrial:		***Subgrant Cost Shr:***	
Past Use Commercial:			
Coop Agmt Recipnt:	Charleston, City of		
Clnup Compet Doc2:			
Climate Adapt Mitg1:			
Climate Adapt Mitg2:			
Climate Adaptation And Mitigat:			

Brownfields Details

Map Key	Number of Records	Direction	Distance (mi/ft)	Elev/Diff (ft)	Site	DB

Registry I:	110039535517	**SF IC Ind:**	
EPA ID:		**SF NPL Cod:**	
EPA Region:	04	**SF NPL C 1:**	
Cat No:	3050201	**FF SF Ind:**	
RCRA Handl:		**Map Symbol:**	B
RCRA Curre:		**Data Refre:**	18-Mar-2025
RCRA Remed:		**New Site:**	
RCRA Const:		**BF RLF Gra:**	
RCRA El He:		**BF RLF Pil:**	
RCRA El Gm:		**BF Assess :**	Y
RCRA Rem 1:		**BF Cleanup:**	
RCRA Ec Gw:		**BF Tba Ind:**	
RCRA Ec Ng:		**BF 128a In:**	
RCRA IC Ep:		**BF IC Code:**	U
RCRA IC Gc:		**BF IC Gc I:**	U
RCRA IC ID:		**BF IC Ep I:**	U
RCRA IC Pr:		**BF IC ID I:**	U
FF RCRA In:		**BF IC Pr I:**	U
RCRA Ec Co:		**BF Assess1:**	
RCRA IC Co:		**BF Multipu:**	
RCRA Gpra :		**BF Awp Ind:**	
RCRA Rem 2:		**BF Showcas:**	
SF Site ID:		**BF 128a P :**	
SF Ec Ind:		**Congressio:**	SC-06
SF El Gm C:		**Stimulus B:**	
SF El He C:			
Ind Name:			
Cat Name:	Cooper		
Sub Name:	Cooper		
Primary Name:	OIL CITY GARAGE		
RCRA Drupa:			
Repow Ref :	https://cimc.epa.gov/ords/cimc/f?p=CIMC:REPOWER:::::P33_REF:27950		
Url:	https://cimc.epa.gov/ords/cimc/f?p=cimc:property::::Y,31,0:P31_ID:11847		
Census Url:	https://ejscreen.epa.gov/mapper/demogreportpdf.aspx?report=census2010sf1&coords=-79.947364%2C32.793398&feattype=point&radius=1.0		
ACS Url:	https://ejscreen.epa.gov/mapper/demogreportpdf.aspx?report=acs2017&coords=-79.947364%2C32.793398&feattype=point&radius=1.0		

SAA Site:		**Sf Npl C 1:**	
SF Site Na:		**Sf Npl C 2:**	
SF Non N 1:		**Sf Ffdocke:**	
SF Non N 2:		**BF Prope 1:**	Oil City Garage
SF Non N 3:		**RCRA Han 1:**	
SF Non Npl:		**RCRA Rau I:**	
Sf Archive:			
Sf Npl C 3:			
REPOW BF:	SGW		
REPOW Re 1:	RE-Powering Site Profile		
REPOW Ref1:	27950		

58	*1 of2*	*ESE*	*0.33 / 1,726.95*	*14.03 / 5*	***CAMDEN EXCHANGE PARKING KING & HUSTON ST S CHARLESTON SC***	***DELISTED LST***

Delisted Leaking Above Ground Storage Tanks Details

Site ID:	15471
Release No:	1
Project Manager:	BOYNTON S JENNIFER
Status:	CLOSED
Impacted Code:	NO
Type:	
Release Date:	
Confirmed:	4/26/1994
NFA Dt:	5/24/2000

Map Key	Number of Records	Direction	Distance (mi/ft)	Elev/Diff (ft)	Site	DB

Transfer:	
Product:	PETRO
Source:	
Tier:	
Truncated Note:	
Soil Impact Code:	
User Name:	BOYNTOSJ
Release Xfer Date:	
Suspect NFA Date:	5/24/2000
Release Source Code:	
Cleanup Complete Dt:	
Local Fac Last Name:	CAMDEN EXCHANGE PARKING
Local Fac First Name:	
Address 2:	
State Code:	SC
County:	Charleston
Zip Code:	
Local Fac County:	10
District Code:	9
Rp Identifier 1:	CHARLESTON CITY OF
Rp Identifier 2:	
Product 2:	
Product 3:	
Product 4:	
Source 2:	
Source 3:	
Source 4:	
Original Source:	LAST
Record Date:	02-DEC-2019

58	***2 of2***	***ESE***	***0.33 / 1,726.95***	***14.03 / 5***	***CAMDEN EXCHANGE PARKING KING & HUSTON ST S CHARLESTON SC***	***DELISTED LST***

Delisted Leaking Above Ground Storage Tanks Details

Site ID:	15471
Release No:	2
Project Manager:	BOYNTON S JENNIFER
Status:	CLOSED
Impacted Code:	NO
Type:	
Release Date:	9/25/1992
Confirmed:	9/25/1992
NFA Dt:	5/24/2000
Transfer:	
Product:	PETRO
Source:	
Tier:	
Truncated Note:	
Soil Impact Code:	
User Name:	BOYNTOSJ
Release Xfer Date:	
Suspect NFA Date:	5/24/2000
Release Source Code:	
Cleanup Complete Dt:	
Local Fac Last Name:	CAMDEN EXCHANGE PARKING
Local Fac First Name:	
Address 2:	
State Code:	SC
County:	Charleston
Zip Code:	
Local Fac County:	10
District Code:	9
Rp Identifier 1:	KAISER
Rp Identifier 2:	ROBERT

Map Key	Number of Records	Direction	Distance (mi/ft)	Elev/Diff (ft)	Site	DB

Product 2:
Product 3:
Product 4:
Source 2:
Source 3:
Source 4:
Original Source: LAST
Record Date: 02-DEC-2019

59	*1 of4*	*N*	*0.33 / 1,768.22*	*11.02 / 2*	***LIMBUS RELO*** ***54 LINE ST, CHARLESTON, SC, 29403, US*** ***SC***	***BROWNFIELDS***

Case No: 22-7693-NRP

Details

Alt ID: 59514
Master No: 7693
Master Status: ACTIVE
Category: Master Project Details
Program: LWM - SARR - Brownfields
Action Date: 1/5/2023 06:00:00
Status: Entered
Name: LIMBUS RELO
Address: 54 LINE ST, CHARLESTON, SC, 29403, US
Type: Non-Responsible Party Voluntary Cleanup Contract
Type of Covenent:
Brownfields Type of Site:
Brwnflds 128 A Funds Used F:
Brwnflds Response Action Pl:

Combo of Contam:
Filed With County:
Acre Under Cntrct: 0.08
COC Date Issued:
County: Charleston
Latitude: 32.7957
Longitude: -79.9429

59	*2 of4*	*N*	*0.33 / 1,768.22*	*11.02 / 2*	***54 LINE ST*** ***54 LINE ST*** ***CHARLESTON SC***	***DELISTED LST***

Delisted Leaking Above Ground Storage Tanks Details

Site ID: 4770
Release No: 1
Project Manager: STROUD ANDREW T
Status: PREBUYAS
Impacted Code: NO
Type:
Release Date: 5/11/2011
Confirmed:
NFA Dt:
Transfer:
Product:
Source:
Tier:
Truncated Note:
Soil Impact Code:
User Name: STROUDAT
Release Xfer Date:
Suspect NFA Date:
Release Source Code:
Cleanup Complete Dt:
Local Fac Last Name: 54 LINE ST
Local Fac First Name:
Address 2:
State Code: SC
County: Charleston

Map Key	Number of Records	Direction	Distance (mi/ft)	Elev/Diff (ft)	Site	DB

Zip Code: 29403
Local Fac County: 10
District Code: 9
Rp Identifier 1: 54 LINE STREET LLC
Rp Identifier 2:
Product 2:
Product 3:
Product 4:
Source 2:
Source 3:
Source 4:
Original Source: LAST
Record Date: 02-DEC-2019

59	3 of4	N	0.33 / 1,768.22	11.02 / 2	LIMBUS RELO 54 LINE ST, CHARLESTON SC 29403 SC	SASPL

EPA ID: SCS123458090

Site Assessment Section Project List (SASPL)

County: CHARLESTON

59	4 of4	N	0.33 / 1,768.22	11.02 / 2	LIMBUS RELO 54 LINE ST CHARLESTON SC 29403	VCP

File No: 59514
Project Status Code: ACTIVE
Funds 128(A) Utilized: No
Resp Action Planned: No
Cleanup Contract Complete Dt:
Restrict Filed Dt: Not yet recorded.
Project Complete Dt: Not yet completed.
Brownfields Type:

Details

Execute Date: 1/5/2023
Lat Long: ,
Acreage: 0.082
Owner: SBA TOWERS IX LLC
Contamination on Site: Please call 803-898-2000 for this information.
Land Use Restriction: We do not have enough information yet to determine whether restrictions will be required.

60	1 of2	NNE	0.34 / 1,785.19	10.77 / 1	483 MEETING STREET 483 MEETING ST CHARLESTON SC	DELISTED LST

Delisted Leaking Above Ground Storage Tanks Details

Site ID: 03715
Release No: 1
Project Manager: ADAMSSD
Status: CLOSED
Impacted Code: NO
Type: F
Release Date: 10/24/07
Confirmed:
NFA Dt: 04/11/08
Transfer:
Product:
Source:

Map Key	Number of Records	Direction	Distance (mi/ft)	Elev/Diff (ft)	Site	DB

Tier:
Truncated Note: NOTE: many records provided by the department have a truncated company name and address field.
Soil Impact Code:
User Name:
Release Xfer Date:
Suspect NFA Date:
Release Source Code:
Cleanup Complete Dt:
Local Fac Last Name:
Local Fac First Name:
Address 2:
State Code:
County: Charleston
Zip Code:
Local Fac County:
District Code:
Rp Identifier 1:
Rp Identifier 2:
Product 2:
Product 3:
Product 4:
Source 2:
Source 3:
Source 4:
Original Source: LAST
Record Date: 06-MAR-2020

60	*2 of2*	*NNE*	*0.34 / 1,785.19*	*10.77 / 1*	*483 MEETING STREET* *483 MEETING ST* *CHARLESTON SC*	*DELISTED LST*

Delisted Leaking Above Ground Storage Tanks Details

Site ID: 03715
Release No: 1
Project Manager: ADAMSSD
Status: CLOSED
Impacted Code: NO
Type: F
Release Date: 10/24/07
Confirmed:
NFA Dt: 04/11/08
Transfer:
Product:
Source:
Tier:
Truncated Note:
Soil Impact Code:
User Name:
Release Xfer Date:
Suspect NFA Date:
Release Source Code:
Cleanup Complete Dt:
Local Fac Last Name:
Local Fac First Name:
Address 2:
State Code:
County: Charleston
Zip Code:
Local Fac County:
District Code:
Rp Identifier 1:
Rp Identifier 2:
Product 2:
Product 3:
Product 4:

Map Key	Number of Records	Direction	Distance (mi/ft)	Elev/Diff (ft)	Site	DB

Source 2:
Source 3:
Source 4:
Original Source: LAST
Record Date: 12-JAN-2021

---

61 | **1 of1** | **NNW** | **0.34 / 1,797.21** | **10.74 / 1** | **COOPER RIVER BRIDGE REPLACEMENT PROJECT**
CORNER OF SHEPHERD AND KING ST
CHARLESTON SC 29928 | **LUST**

Permit (Web):	UST18905	**Site No (EFIS):**	UST-18905
Category (Web):	Pre-1974 Facility	**Facility Name (EFIS):**	COOPER RIVER BRIDGE REPLACEMENT PROJECT
No of Tanks (Web):	1	**Fac Address (EFIS):**	CORNER OF SHEPHERD AND KING ST
Billable (Web):	0	**Facility City (EFIS):**	CHARLESTON
Abandoned (Web):	1	**Facility State (EFIS):**	SC
Other (Web):	0	**Facility Zip (EFIS):**	29928
Last Inspec (Web):	Not Available	**Facility (Web):**	COOPER RIVER BRIDGE REPLACEMENT PROJECT
Facility:	COOPER RIVER BRIDGE REPLACEMENT PROJECT	**Address (Web):**	CORNER OF SHEPHERD AND KING ST
Facility Street:	CORNER OF SHEPHERD AND KING ST	**City (Web):**	CHARLESTON
Facilit City:	CHARLESTON	**Zip Code (Web):**	29928
Facility State :	SC	**County (Web):**	Charleston
Facility Zip:	29928	**County 1 (Web):**	Charleston
Fac County:			

Tank Owner Ph (Web): 803-737-1200
Phone (Web): Not Available
Land Owner Ph (Web): Not Available
Operator Phone (Web): Not Available
Business Addr (Web): CORNER OF SHEPHERD AND KING ST CHARLESTON SC 29928
Tank Owner Bus Addr (Web): SC DEPARTMENT OF TRANSPORTATION
PO BOX 191
SC COLUMBIA 29202-0191
Land Owner Bus Addr (Web): Not Available
Operator Bus Addr (Web): Not Available
Tank Owner (Web): SC DEPARTMENT OF TRANSPORTATION
Facility Link (Web): https://apps.des.sc.gov/USTRegistry/Home/siteDetails?permitNumber=UST18905
Data Source: SCDES Underground Storage Tank Registry (Web) (as of 28 Aug 2025); DHEC Confirmed Release Report (LUST) (as of 11 Dec 2024); DHEC LUST Data (EFIS) (as of 5 Sep 2017)

DHEC Online Registry - Release Report

Release No:	1	**Project Manager:**	Art A Shrader
Source:	UST	**Compliance Req:**	True
Reported:	3/19/2003	**Compliance Met:**	False
Confirmed:	4/24/2003	**Compliance Date:**	Not Available
RBCA/ Score:	3BF - GW < 15 feet in sand or gravel / 1 - Conduct Invest/Risk Assessment	**Abatement Met:**	Not Available
Responsible Party:	SC DEPARTMENT OF TRANSPORTATION	**NFA:**	8/24/2010
Product:	Petroleum	**Fin Type:**	With SUPERB 25K deductible
Emergency Resp:	Not Available	**Fin Res Mechanism:**	Not Available
Superb Qualified:	True	**Cleanup MCL:**	Not Available
Superb Determ Date:	5/1/2003	**Cleanup Initiated:**	5/5/2003
Transferred:	Not Available	**Cleanup Complete:**	8/24/2010

DHEC Confirmed Release Report

Release No:	1	**Confirmed:**	4/24/2003
NFA:	8/24/2010	**Tank Owner:**	SC DEPARTMENT OF TRANSPORTATION
Product:	PETROL	**Status Desc:**	Monitored Natural Attenuation
Proj Mgr:	SHRADEAA	**Score:**	
Status:	1	**Rank:**	3BF
Reported:	3/19/2003		

Rank Desc:	GW < 15 feet in sand or gravel
Facility:	COOPER RIVER BRIDGE REPLACEMENT PROJECT
Facility Street:	CORNER OF SHEPHERD AND KING ST
Facility City:	CHARLESTON
Fac County:	Charleston
Facility Zip:	29928
Facility State:	SC

DHEC EFIS Data Details (Revised 9/5/2017)

Release No:	1
Release Date:	3/19/2003
Project Mgr:	W25
Confirmed Date:	4/24/2003
Cleanup Comp Date:	8/24/2010
Cleanup Comp Mcl Dt:	
RP Name:	SC DEPARTMENT OF TRANSPORTATION
RP Address:	955 PARK ST
RP City:	COLUMBIA
RP State:	SC
RP Zip:	29202-0191
SSTL Estab Cd:	MR
SCRBCA Class Cd:	CLASS3BF
Depth to GW:	4.46
GW Flow Dir Cod:	
Receptor Type Cd:	SHRADER, ART A
Rel Fin Type Cd:	
CoC Concentrate Cd:	

---

62 | ***1 of2*** | ***W*** | ***0.34 / 1,812.59*** | ***9.35 / 0*** | ***MELVINS TEXACO***
131 SPRING ST
CHARLESTON SC 29403-5223 | ***LUST***

Permit (Web):	UST11042	**Site No (EFIS):**	UST-11042
Category (Web):	Retail Sales	**Facility Name (EFIS):**	MELVINS TEXACO
No of Tanks (Web):	4	**Fac Address (EFIS):**	131 SPRING ST
Billable (Web):	0	**Facility City (EFIS):**	CHARLESTON
Abandoned (Web):	4	**Facility State (EFIS):**	SC
Other (Web):	0	**Facility Zip (EFIS):**	29403-5223
Last Inspec (Web):	5/15/1997	**Facility (Web):**	MELVINS TEXACO
Facility:	MELVINS TEXACO	**Address (Web):**	131 SPRING ST
Facility Street:	131 SPRING ST	**City (Web):**	CHARLESTON
Facilit City:	CHARLESTON	**Zip Code (Web):**	29403-5223
Facility State :	SC	**County (Web):**	Charleston
Facility Zip:	29403-5223	**County 1 (Web):**	Charleston
Fac County:			

Tank Owner Ph (Web):	803-722-4921
Phone (Web):	Not Available
Land Owner Ph (Web):	843-853-3523
Operator Phone (Web):	Not Available
Business Addr (Web):	131 SPRING ST CHARLESTON SC 29403-5223
Tank Owner Bus Addr (Web):	MELVINS TEXACO 172B ST PHILLIPS ST SC CHARLESTON 29403
Land Owner Bus Addr (Web):	FRED & JANIE FORDHAM 2682 HENRY ST SC CHARLESTON 29405
Operator Bus Addr (Web):	Not Available
Tank Owner (Web):	MELVINS TEXACO
Facility Link (Web):	https://apps.des.sc.gov/USTRegistry/Home/siteDetails?permitNumber=UST11042
Data Source:	SCDES Underground Storage Tank Registry (Web) (as of 28 Aug 2025); DHEC Confirmed Release Report (LUST) (as of 11 Dec 2024); DHEC LUST Data (EFIS) (as of 5 Sep 2017)

DHEC Online Registry - Release Report

Release No:	1	**Project Manager:**	Joel P Padgett

Map Key	Number of Records	Direction	Distance (mi/ft)	Elev/Diff (ft)	Site	DB

Source:	UST	**Compliance Req:**	False
Reported:	3/11/1993	**Compliance Met:**	True
Confirmed:	6/25/1993	**Compliance Date:**	Not Available
RBCA/ Score:	3BF - GW < 15 feet in sand or gravel / 3 - Monitored Natural Attenuation	**Abatement Met:**	9/20/1993
Responsible Party:	MELVINS TEXACO	**NFA:**	10/19/2011
Product:	Petroleum	**Fin Type:**	With SUPERB Cost Recovery
Emergency Resp:	Not Available	**Fin Res Mechanism:**	Not Available
Superb Qualified:	False	**Cleanup MCL:**	10/19/2011
Superb Determ Date:	Not Available	**Cleanup Initiated:**	8/22/2001
Transferred:	Not Available	**Cleanup Complete:**	Not Available

DHEC Confirmed Release Report

Release No:	1	**Confirmed:**	6/25/1993
NFA:	10/19/2011	**Tank Owner:**	MELVINS TEXACO
Product:	PETRO	**Status Desc:**	Monitored Natural Attenuation
Proj Mgr:	PADGETJP	**Score:**	
Status:	3	**Rank:**	3BF
Reported:	3/11/1993		
Rank Desc:	GW < 15 feet in sand or gravel		
Facility:	MELVINS TEXACO		
Facility Street:	131 SPRING ST		
Facility City:	CHARLESTON		
Fac County:	Charleston		
Facility Zip:	29403-5223		
Facility State:	SC		

DHEC EFIS Data Details (Revised 9/5/2017)

Release No:	1
Release Date:	3/11/1993
Project Mgr:	RS
Confirmed Date:	6/25/1993
Cleanup Comp Date:	
Cleanup Comp Mcl Dt:	10/19/2011
RP Name:	MELVINS TEXACO
RP Address:	172B ST PHILLIPS ST
RP City:	CHARLESTON
RP State:	SC
RP Zip:	29403
SSTL Estab Cd:	MR
SCRBCA Class Cd:	CLASS3BF
Depth to GW:	7
GW Flow Dir Cod:	NE
Receptor Type Cd:	PADGETT, JOEL P
Rel Fin Type Cd:	DEPT
CoC Concentrate Cd:	

62	*2 of2*	*W*	*0.34 / 1,812.59*	*9.35 / 0*	***11042 - MELVINS TEXACO*** ***131 SPRING ST*** ***CHARLESTON SC 294035223***	***RCR***

Site ID:	11042
Tax Map ID:	460-11-04-083
Latitude:	32.7892
Longitude:	-79.9487

Detail

Reported Date:	3/11/1993
CU>MCL:	10/19/2011

Map Key	Number of Records	Direction	Distance (mi/ft)	Elev/Diff (ft)	Site	DB
63	1 of4	N	0.36 / 1,889.51	10.49 / 1	AAA STORAGE 44 LINE ST, CHARLESTON, SC, 29403, US SC	BROWNFIELDS

Case No: 16-6390-NRP-A2

Details

Alt ID:	58350	**Combo of Contam:**	
Master No:	6390	**Filed With County:**	
Master Status:	ACTIVE	**Acre Under Cntrct:**	0.05
Category:	Master Project Details	**COC Date Issued:**	
Program:	LWM - SARR - Brownfields	**County:**	Charleston
Action Date:	5/21/2018 06:00:00	**Latitude:**	32.7962
Status:	Entered	**Longitude:**	-79.9414
Name:	AAA STORAGE		
Address:	44 LINE ST, CHARLESTON, SC, 29403, US		
Type:	Non-Responsible Party Voluntary Cleanup Contract		
Type of Covenent:			
Brownfields Type of Site:			
Brwnflds 128 A Funds Used F:			
Brwnflds Response Action Pl:			

Map Key	Number of Records	Direction	Distance (mi/ft)	Elev/Diff (ft)	Site	DB
63	2 of4	N	0.36 / 1,889.51	10.49 / 1	44 LINE STREET PROPERTY 44 LINE ST CHARLESTON SC	DELISTED LST

Delisted Leaking Above Ground Storage Tanks Details

Site ID:	3875
Release No:	1
Project Manager:	MCINNIS JONATHAN G
Status:	PREBUYAS
Impacted Code:	NO
Type:	
Release Date:	5/9/2008
Confirmed:	
NFA Dt:	
Transfer:	
Product:	
Source:	
Tier:	
Truncated Note:	
Soil Impact Code:	
User Name:	MCINNIJG
Release Xfer Date:	
Suspect NFA Date:	
Release Source Code:	
Cleanup Complete Dt:	
Local Fac Last Name:	44 LINE STREET PROPERTY
Local Fac First Name:	
Address 2:	
State Code:	SC
County:	Charleston
Zip Code:	29403
Local Fac County:	10
District Code:	9
Rp Identifier 1:	WALDMAN
Rp Identifier 2:	SHEILA
Product 2:	
Product 3:	
Product 4:	
Source 2:	
Source 3:	

Map Key	Number of Records	Direction	Distance (mi/ft)	Elev/Diff (ft)	Site	DB

Source 4:
Original Source: LAST
Record Date: 02-DEC-2019

63	3 of4	N	0.36 / 1,889.51	10.49 / 1	AAA STORAGE 44 LINE ST, CHARLESTON SC 29403 SC	SASPL

EPA ID: SCS123457706

Site Assessment Section Project List (SASPL)

County: CHARLESTON

63	4 of4	N	0.36 / 1,889.51	10.49 / 1	AAA STORAGE 44 LINE ST CHARLESTON SC 29403	VCP

File No: 58350
Project Status Code: ACTIVE
Funds 128(A) Utilized: No
Resp Action Planned: No
Cleanup Contract Complete Dt:
Restrict Filed Dt: Not yet recorded.
Project Complete Dt: Not yet completed.
Brownfields Type:

Details

Execute Date: 7/21/2016
Lat Long: 32.796166, -79.941403
Acreage: 2.18
Owner: EAST LINE PARTNERS LLC;EAST LINE PARTNERS LLC;EAST LINE PARTNERS LLC;LL EAST LLC;LL EAST LLC;LC LINE STREET PHASE I LLC
Contamination on Site: Please call 803-898-2000 for this information.
Land Use Restriction: We do not have enough information yet to determine whether restrictions will be required.

64	1 of2	SSE	0.36 / 1,904.54	9.05 / 0	BELLSOUTH TELECOMMUNICATIONS INC 180 CALHOUN ST CHARLESTON SC	DELISTED LST

Delisted Leaking Underground Storage Tanks

Site ID:
Permit: P 12020
Facility Link: http://www.scdhec.gov/Apps/Environment/USTRegistry/Registry/Details/12020
Facility FOI:
Facility St FOI:
Fac Street FOI:
Facility City FOI:
Fac County FOI:
Facility Zip FOI:
Site No (EFIS):
Facil Name (EFIS):
Facil Address (EFIS):
Facil City (EFIS):
Facil State (EFIS):
Facil Zip (EFIS):
Abandoned: 6
Billable: 1
Category:
Other: 0
Phone: 704-814-0227

Last Inspection:	5/22/2018
Business Address:	180 CALHOUN ST CHARLESTON SC 29401
No of Tanks:	7
Tank Owner Phone:	214-741-0350
Tank Owner Business Addr:	BELLSOUTH TELECOMMUNICATIONS 7825 RED TOP RD MACCLENNY FL 32063
Land Owner Business Addr:	BELLSOUTH CORPORATE REAL ESTATE 675 W PEACHTREE ST NE RM 20C75 ATLANTA GA 30375
Land Owner Phone:	800-327-3486
Operator Business Addr:	
Operator Phone:	
Search County:	CHARLESTON
County Code:	10
Data Source:	DHEC Online Registry - Release Report
Original Source:	LUST
Record Date:	16-JUL-2018

64	2 of2	SSE	0.36 / 1,904.54	9.05 / 0	BELLSOUTH TELECOMMUNICATIONS INC 180 CALHOUN ST CHARLESTON SC 29401	LUST

Permit (Web):	UST12020	**Site No (EFIS):**	
Category (Web):	Non-Retail Operation	**Facility Name (EFIS):**	
No of Tanks (Web):	7	**Fac Address (EFIS):**	
Billable (Web):	1	**Facility City (EFIS):**	
Abandoned (Web):	6	**Facility State (EFIS):**	
Other (Web):	0	**Facility Zip (EFIS):**	
Last Inspec (Web):	6/13/2024	**Facility (Web):**	BELLSOUTH TELECOMMUNICATIONS INC
Facility:		**Address (Web):**	180 CALHOUN ST
Facility Street:		**City (Web):**	CHARLESTON
Facilit City:		**Zip Code (Web):**	29401
Facility State :		**County (Web):**	Charleston
Facility Zip:		**County 1 (Web):**	Charleston
Fac County:			

Tank Owner Ph (Web):	214-741-0350
Phone (Web):	704-814-0227
Land Owner Ph (Web):	800-327-3486
Operator Phone (Web):	Not Available
Business Addr (Web):	180 CALHOUN ST CHARLESTON SC 29401
Tank Owner Bus Addr (Web):	BELLSOUTH TELECOMMUNICATIONS 311 S AKARD ST RM 1200 TX DALLAS 75202
Land Owner Bus Addr (Web):	BELLSOUTH CORPORATE REAL ESTATE 675 W PEACHTREE ST NE RM 20C75 GA ATLANTA 30375
Operator Bus Addr (Web):	Not Available
Tank Owner (Web):	BELLSOUTH TELECOMMUNICATIONS
Facility Link (Web):	https://apps.des.sc.gov/USTRegistry/Home/siteDetails?permitNumber=UST12020
Data Source:	SCDES Underground Storage Tank Registry (Web) (as of 28 Aug 2025)

DHEC Online Registry - Release Report

Release No:	0	**Project Manager:**	Art A Shrader
Source:	Not Available	**Compliance Req:**	False
Reported:	11/13/1989	**Compliance Met:**	False
Confirmed:	Not Available	**Compliance Date:**	Not Available
RBCA/ Score:	Not Available	**Abatement Met:**	Not Available
Responsible Party:	Not Available	**NFA:**	3/15/1993
Product:	Not Available	**Fin Type:**	Not Available
Emergency Resp:	Not Available	**Fin Res Mechanism:**	Not Available
Superb Qualified:	Not Available	**Cleanup MCL:**	Not Available
Superb Determ Date:	Not Available	**Cleanup Initiated:**	Not Available
Transferred:	Not Available	**Cleanup Complete:**	Not Available

Map Key	Number of Records	Direction	Distance (mi/ft)	Elev/Diff (ft)	Site	DB
65	1 of2	NNE	0.37 / 1,975.13	10.03 / 1	BENNETTS EXXON 4-6041 478 MEETING ST CHARLESTON SC 29403-4831	LUST

Permit (Web): UST01333
Category (Web): National Marketer
No of Tanks (Web): 5
Billable (Web): 0
Abandoned (Web): 5
Other (Web): 0
Last Inspec (Web): Not Available
Facility: BENNETTS EXXON 4-6041
Facility Street: 478 MEETING ST
Facilit City: CHARLESTON
Facility State : SC
Facility Zip: 29403-4831
Fac County:

Site No (EFIS): UST-01333
Facility Name (EFIS): BENNETTS EXXON 4-6041
Fac Address (EFIS): 478 MEETING ST
Facility City (EFIS): CHARLESTON
Facility State (EFIS): SC
Facility Zip (EFIS): 29403-4831
Facility (Web): BENNETTS EXXON 4-6041
Address (Web): 478 MEETING ST
City (Web): CHARLESTON
Zip Code (Web): 29403-4831
County (Web): Charleston
County 1 (Web): Charleston

Tank Owner Ph (Web): 901-233-4112
Phone (Web): Not Available
Land Owner Ph (Web): Not Available
Operator Phone (Web): Not Available
Business Addr (Web): 478 MEETING ST CHARLESTON SC 29403-4831
Tank Owner Bus Addr (Web): EXXON MOBIL
4045 SCENIC HWY
LA BATON ROUGE 70805
Land Owner Bus Addr (Web): Not Available
Operator Bus Addr (Web): Not Available
Tank Owner (Web): EXXON MOBIL
Facility Link (Web): https://apps.des.sc.gov/USTRegistry/Home/siteDetails?permitNumber=UST01333
Data Source: SCDES Underground Storage Tank Registry (Web) (as of 28 Aug 2025); DHEC Confirmed Release Report (LUST) (as of 11 Dec 2024); DHEC LUST Data (EFIS) (as of 5 Sep 2017)

DHEC Online Registry - Release Report

Release No: 1
Source: UST
Reported: 6/25/1985
Confirmed: 7/2/1985
RBCA/ Score: 3BF - GW < 15 feet in sand or gravel / 3 - Monitored Natural Attenuation
Responsible Party: EXXON MOBIL
Product: Petroleum
Emergency Resp: Not Available
Superb Qualified: True
Superb Determ Date: 2/27/1994
Transferred: Not Available

Project Manager: Joel P Padgett
Compliance Req: False
Compliance Met: False
Compliance Date: Not Available
Abatement Met: 9/10/1990
NFA: 4/19/2005
Fin Type: With SUPERB
Fin Res Mechanism: Not Available
Cleanup MCL: 4/15/2005
Cleanup Initiated: 9/24/1986
Cleanup Complete: Not Available

DHEC Confirmed Release Report

Release No: 1
NFA: 4/19/2005
Product: PETRO
Proj Mgr: PADGETJP
Status: 3
Reported: 6/25/1985
Rank Desc: GW < 15 feet in sand or gravel
Facility: BENNETTS EXXON 4-6041
Facility Street: 478 MEETING ST
Facility City: CHARLESTON
Fac County: Charleston
Facility Zip: 29403-4831
Facility State: SC

Confirmed: 7/2/1985
Tank Owner: EXXON MOBIL
Status Desc: Monitored Natural Attenuation
Score:
Rank: 3BF

DHEC EFIS Data Details (Revised 9/5/2017)

Map Key	Number of Records	Direction	Distance (mi/ft)	Elev/Diff (ft)	Site	DB

Release No: 1
Release Date: 6/25/1985
Project Mgr: WS
Confirmed Date: 7/2/1985
Cleanup Comp Date:
Cleanup Comp Mcl Dt: 4/15/2005
RP Name: EXXON MOBIL
RP Address: 4045 SCENIC HWY
RP City: BATON ROUGE
RP State: LA
RP Zip: 70805
SSTL Estab Cd: MR
SCRBCA Class Cd: CLASS3BF
Depth to GW: 7
GW Flow Dir Cod: N
Receptor Type Cd: PADGETT, JOEL P
Rel Fin Type Cd: DEPT
CoC Concentrate Cd:

Map Key	Number of Records	Direction	Distance (mi/ft)	Elev/Diff (ft)	Site	DB
65	2 of2	NNE	0.37 / 1,975.13	10.03 / 1	01333 - BENNETTS EXXON 4-6041 478 MEETING ST CHARLESTON SC 294034831	RCR

Site ID: 01333
Tax Map ID: 459-05-03-072
Latitude: 32.7957
Longitude: -79.9404

Detail

Reported Date: 6/25/1985
CU>MCL: 4/15/2005

Map Key	Number of Records	Direction	Distance (mi/ft)	Elev/Diff (ft)	Site	DB
66	1 of1	NNW	0.38 / 1,986.92	10.31 / 1	FERGUSON FULGHUM INC 652 KING ST CHARLESTON SC 29403-4898	LUST

Permit (Web): UST01308
Category (Web): Non-Retail Operation
No of Tanks (Web): 4
Billable (Web): 0
Abandoned (Web): 1
Other (Web): 0
Last Inspec (Web): Not Available
Facility: FERGUSON FULGHUM INC
Facility Street: 652 KING ST
Facilit City: CHARLESTON
Facility State : SC
Facility Zip: 29403-4898
Fac County:

Site No (EFIS): UST-01308
Facility Name (EFIS): FERGUSON FULGHUM INC
Fac Address (EFIS): 652 KING ST
Facility City (EFIS): CHARLESTON
Facility State (EFIS): SC
Facility Zip (EFIS): 29403-4898
Facility (Web): FERGUSON FULGHUM INC
Address (Web): 652 KING ST
City (Web): CHARLESTON
Zip Code (Web): 29403-4898
County (Web): Charleston
County 1 (Web): Charleston

Tank Owner Ph (Web): Not Available
Phone (Web): 803-723-8679
Land Owner Ph (Web): Not Available
Operator Phone (Web): Not Available
Business Addr (Web): 652 KING ST CHARLESTON SC 29403-4898
Tank Owner Bus Addr (Web): KING STREET HOLDINGS LLC
334 E BAY ST STE 160
SC CHARLESTON 29401-1592
Land Owner Bus Addr (Web): KING STREET HOLDINGS LLC
334 E BAY ST STE 160
SC CHARLESTON 29401-1592
Operator Bus Addr (Web): Not Available
Tank Owner (Web): KING STREET HOLDINGS LLC
Facility Link (Web): https://apps.des.sc.gov/USTRegistry/Home/siteDetails?permitNumber=UST01308
Data Source: SCDES Underground Storage Tank Registry (Web) (as of 28 Aug 2025); DHEC Confirmed Release Report (LUST)

(as of 11 Dec 2024); DHEC LUST Data (EFIS) (as of 5 Sep 2017)

DHEC Online Registry - Release Report

Release No:	1	***Project Manager:***	Doug C Pasley
Source:	UST	***Compliance Req:***	False
Reported:	11/15/1993	***Compliance Met:***	False
Confirmed:	11/15/1993	***Compliance Date:***	Not Available
RBCA/ Score:	Not Available	***Abatement Met:***	Not Available
Responsible Party:	FERGUSON FULGHUM INC	***NFA:***	5/5/1995
Product:	Petroleum	***Fin Type:***	Unknown
Emergency Resp:	Not Available	***Fin Res Mechanism:***	Not Available
Superb Qualified:	Not Available	***Cleanup MCL:***	Not Available
Superb Determ Date:	Not Available	***Cleanup Initiated:***	11/15/1993
Transferred:	Not Available	***Cleanup Complete:***	5/5/1995

Release No:	2	***Project Manager:***	Robert A Dunn
Source:	UST	***Compliance Req:***	True
Reported:	1/2/2014	***Compliance Met:***	True
Confirmed:	1/27/2014	***Compliance Date:***	3/5/2014
RBCA/ Score:	3BF - GW < 15 feet in sand or gravel / 1 - Conduct Invest/Risk Assessment	***Abatement Met:***	11/12/2013
Responsible Party:	KING STREET HOLDINGS LLC	***NFA:***	11/19/2014
Product:	Petroleum	***Fin Type:***	Eligible not qualified
Emergency Resp:	Not Available	***Fin Res Mechanism:***	None
Superb Qualified:	Not Available	***Cleanup MCL:***	Not Available
Superb Determ Date:	Not Available	***Cleanup Initiated:***	5/22/2014
Transferred:	Not Available	***Cleanup Complete:***	11/19/2014

DHEC Confirmed Release Report

Release No:	1	***Confirmed:***	11/15/1993
NFA:	5/5/1995	***Tank Owner:***	KING STREET HOLDINGS LLC
Product:	PETRO	***Status Desc:***	
Proj Mgr:	PASLEYDC	***Score:***	
Status:		***Rank:***	
Reported:	11/15/1993		
Rank Desc:			
Facility:	FERGUSON FULGHUM INC		
Facility Street:	652 KING ST		
Facility City:	CHARLESTON		
Fac County:	Charleston		
Facility Zip:	29403-4898		
Facility State:	SC		

Release No:	2	***Confirmed:***	1/27/2014
NFA:	11/19/2014	***Tank Owner:***	KING STREET HOLDINGS LLC
Product:	PETROL	***Status Desc:***	Monitored Natural Attenuation
Proj Mgr:	DUNNRA	***Score:***	
Status:	1	***Rank:***	3BF
Reported:	1/2/2014		
Rank Desc:	GW < 15 feet in sand or gravel		
Facility:	FERGUSON FULGHUM INC		
Facility Street:	652 KING ST		
Facility City:	CHARLESTON		
Fac County:	Charleston		
Facility Zip:	29403-4898		
Facility State:	SC		

DHEC EFIS Data Details (Revised 9/5/2017)

Release No:	2
Release Date:	1/2/2014
Project Mgr:	ENQ
Confirmed Date:	1/27/2014
Cleanup Comp Date:	11/19/2014

Map Key	Number of Records	Direction	Distance (mi/ft)	Elev/Diff (ft)	Site	DB

Cleanup Comp Mcl Dt:
RP Name: KING STREET HOLDINGS LLC
RP Address: 334 E BAY ST STE 160
RP City: CHARLESTON
RP State: SC
RP Zip: 29401-1592
SSTL Estab Cd: MR
SCRBCA Class Cd: CLASS3BF
Depth to GW: 4.57
GW Flow Dir Cod:
Receptor Type Cd: DUNN, ROBERT A
Rel Fin Type Cd:
CoC Concentrate Cd:

Map Key	Number of Records	Direction	Distance (mi/ft)	Elev/Diff (ft)	Site	DB
67	1 of1	S	0.38 / 2,003.46	7.71 / -2	J HENRY STUHR INC 232 CALHOUN ST CHARLESTON SC 29401-1367	LUST

Permit (Web): UST01436
Category (Web): Non-Retail Operation
No of Tanks (Web): 2
Billable (Web): 1
Abandoned (Web): 1
Other (Web): 0
Last Inspec (Web): 12/9/2024
Facility: J HENRY STUHR INC
Facility Street: 232 CALHOUN ST
Facilit City: CHARLESTON
Facility State : SC
Facility Zip: 29401-1367
Fac County:

Site No (EFIS): UST-01436
Facility Name (EFIS): J HENRY STUHR INC
Fac Address (EFIS): 232 CALHOUN ST
Facility City (EFIS): CHARLESTON
Facility State (EFIS): SC
Facility Zip (EFIS): 29401-1367
Facility (Web): J HENRY STUHR INC
Address (Web): 232 CALHOUN ST
City (Web): CHARLESTON
Zip Code (Web): 29401-1367
County (Web): Charleston
County 1 (Web): Charleston

Tank Owner Ph (Web): 843-723-2524
Phone (Web): 843-723-2524
Land Owner Ph (Web): 843-723-2524
Operator Phone (Web): Not Available
Business Addr (Web): 232 CALHOUN ST CHARLESTON SC 29401-1367
Tank Owner Bus Addr (Web): J HENRY STUHR INC
232 CALHOUN ST
SC CHARLESTON 29401-1367
Land Owner Bus Addr (Web): J HENRY STUHR INC
232 CALHOUN ST
SC CHARLESTON 29401-1367
Operator Bus Addr (Web): Not Available
Tank Owner (Web): J HENRY STUHR INC
Facility Link (Web): https://apps.des.sc.gov/USTRegistry/Home/siteDetails?permitNumber=UST01436
Data Source: SCDES Underground Storage Tank Registry (Web) (as of 28 Aug 2025); DHEC Confirmed Release Report (LUST) (as of 11 Dec 2024); DHEC LUST Data (EFIS) (as of 5 Sep 2017)

DHEC Online Registry - Release Report

Release No: 1
Source: UST
Reported: 1/3/1992
Confirmed: 3/20/1992
RBCA/ Score: 3BF - GW < 15 feet in sand or gravel / 1 - Conduct Invest/Risk Assessment
Responsible Party: J HENRY STUHR INC
Product: Petroleum
Emergency Resp: Not Available
Superb Qualified: True
Superb Determ Date: 5/6/1994
Transferred: Not Available

Project Manager: Art A Shrader
Compliance Req: False
Compliance Met: False
Compliance Date: Not Available
Abatement Met: 8/18/1992
NFA: 12/2/2009
Fin Type: With SUPERB
Fin Res Mechanism: Not Available
Cleanup MCL: Not Available
Cleanup Initiated: 9/17/1993
Cleanup Complete: 12/2/2009

DHEC Confirmed Release Report

Release No: 1
Confirmed: 3/20/1992

Map Key	Number of Records	Direction	Distance (mi/ft)	Elev/Diff (ft)	Site	DB

NFA:	12/2/2009	**Tank Owner:**	J HENRY STUHR INC
Product:	PETRO	**Status Desc:**	Monitored Natural Attenuation
Proj Mgr:	SHRADEAA	**Score:**	
Status:	1	**Rank:**	3BF
Reported:	1/3/1992		
Rank Desc:	GW < 15 feet in sand or gravel		
Facility:	J HENRY STUHR INC		
Facility Street:	232 CALHOUN ST		
Facility City:	CHARLESTON		
Fac County:	Charleston		
Facility Zip:	29401-1367		
Facility State:	SC		

DHEC EFIS Data Details (Revised 9/5/2017)

Release No:	1
Release Date:	1/3/1992
Project Mgr:	WS
Confirmed Date:	3/20/1992
Cleanup Comp Date:	12/2/2009
Cleanup Comp Mcl Dt:	
RP Name:	J HENRY STUHR INC
RP Address:	232 CALHOUN ST
RP City:	CHARLESTON
RP State:	SC
RP Zip:	29401-1367
SSTL Estab Cd:	AR-T
SCRBCA Class Cd:	CLASS3BF
Depth to GW:	2.42
GW Flow Dir Cod:	NE
Receptor Type Cd:	SHRADER, ART A
Rel Fin Type Cd:	
CoC Concentrate Cd:	

68	***1 of2***	***SSW***	***0.38 / 2,006.90***	***7.31 / -2***	***ST FRANCIS XAVIER HOSPITAL RUTLEDGE ST CHARLESTON SC***	***DELISTED LST***

Delisted Leaking Above Ground Storage Tanks Details

Site ID:	14918
Release No:	1
Project Manager:	WRIGHT JOHN
Status:	CLOSED
Impacted Code:	NO
Type:	
Release Date:	1/1/1992
Confirmed:	1/1/1992
NFA Dt:	12/16/2005
Transfer:	
Product:	PETRO
Source:	
Tier:	
Truncated Note:	
Soil Impact Code:	
User Name:	WRIGHTJW
Release Xfer Date:	
Suspect NFA Date:	12/16/2005
Release Source Code:	
Cleanup Complete Dt:	
Local Fac Last Name:	ST FRANCIS XAVIER HOSPITAL
Local Fac First Name:	
Address 2:	
State Code:	SC
County:	Charleston

Map Key	Number of Records	Direction	Distance (mi/ft)	Elev/Diff (ft)	Site	DB

Zip Code:	29
Local Fac County:	10
District Code:	9
Rp Identifier 1:	ST FRANCIS XAVIER HOSPITAL
Rp Identifier 2:	
Product 2:	
Product 3:	
Product 4:	
Source 2:	
Source 3:	
Source 4:	
Original Source:	LAST
Record Date:	02-DEC-2019

68	2 of2	SSW	0.38 / 2,006.90	7.31 / -2	**MEDICAL UNIVERSITY OF SC** **RUTLEDGE TOWERS** **135 RUTLEDGE AVE** **CHARLESTON SC 29401**	LUST

Permit (Web):	UST01640	**Site No (EFIS):**	UST-01640
Category (Web):	State Government	**Facility Name (EFIS):**	MEDICAL UNIVERSITY OF SC RUTLEDGE TOWERS
No of Tanks (Web):	7	**Fac Address (EFIS):**	135 RUTLEDGE AVE
Billable (Web):	2	**Facility City (EFIS):**	CHARLESTON
Abandoned (Web):	5	**Facility State (EFIS):**	SC
Other (Web):	0	**Facility Zip (EFIS):**	29401
Last Inspec (Web):	3/4/2025	**Facility (Web):**	MEDICAL UNIVERSITY OF SC RUTLEDGE TOWERS
Facility:	MEDICAL UNIVERSITY OF SC RUTLEDGE TOWERS	**Address (Web):**	135 RUTLEDGE AVE
Facility Street:	135 RUTLEDGE AVE	**City (Web):**	CHARLESTON
Facilit City:	CHARLESTON	**Zip Code (Web):**	29401
Facility State :	SC	**County (Web):**	Charleston
Facility Zip:	29401	**County 1 (Web):**	Charleston
Fac County:			

Tank Owner Ph (Web):	843-792-3604
Phone (Web):	843-792-5158
Land Owner Ph (Web):	843-792-8386
Operator Phone (Web):	Not Available
Business Addr (Web):	135 RUTLEDGE AVE CHARLESTON SC 29401
Tank Owner Bus Addr (Web):	UNIVERSITY MEDICAL ASSOCIATION 261 CALHOUN ST STE 206 MSC 184 SC CHARLESTON 29403-5160
Land Owner Bus Addr (Web):	MEDICAL UNIVERSITY OF SOUTH CAROLINA 19 HAGOOD AVE STE 908 SC CHARLESTON 29403-5160
Operator Bus Addr (Web):	Not Available
Tank Owner (Web):	UNIVERSITY MEDICAL ASSOCIATION
Facility Link (Web):	https://apps.des.sc.gov/USTRegistry/Home/siteDetails?permitNumber=UST01640
Data Source:	SCDES Underground Storage Tank Registry (Web) (as of 28 Aug 2025); DHEC Confirmed Release Report (LUST) (as of 11 Dec 2024); DHEC LUST Data (EFIS) (as of 5 Sep 2017)

DHEC Online Registry - Release Report

Release No:	2	**Project Manager:**	Konstantine T Akhvlediani
Source:	UST	**Compliance Req:**	True
Reported:	12/23/1998	**Compliance Met:**	True
Confirmed:	1/14/1999	**Compliance Date:**	Not Available
RBCA/ Score:	3BF - GW < 15 feet in sand or gravel / 1 - Conduct Invest/Risk Assessment	**Abatement Met:**	7/13/1998
Responsible Party:	MEDICAL UNIVERSITY OF SOUTH CAROLINA	**NFA:**	6/22/2000
Product:	Petroleum	**Fin Type:**	With SUPERB 25K deductible
Emergency Resp:	Not Available	**Fin Res Mechanism:**	Not Available
Superb Qualified:	False	**Cleanup MCL:**	Not Available
Superb Determ Date:	Not Available	**Cleanup Initiated:**	10/19/1999
Transferred:	Not Available	**Cleanup Complete:**	6/22/2000

Release No:	3	**Project Manager:**	Stephanie M Briney
Source:	UST	**Compliance Req:**	True
Reported:	3/22/2004	**Compliance Met:**	True
Confirmed:	3/22/2004	**Compliance Date:**	11/16/2004
RBCA/ Score:	2BB - Watersupply wells < 1000 feet downgrade / 5 - Currently Inactive	**Abatement Met:**	3/22/2004
Responsible Party:	UNIVERSITY MEDICAL ASSOCIATION	**NFA:**	7/3/2006
Product:	Petroleum	**Fin Type:**	With SUPERB 25K deductible
Emergency Resp:	Not Available	**Fin Res Mechanism:**	Not Available
Superb Qualified:	Not Available	**Cleanup MCL:**	Not Available
Superb Determ Date:	Not Available	**Cleanup Initiated:**	3/24/2004
Transferred:	Not Available	**Cleanup Complete:**	6/20/2006

Release No:	4	**Project Manager:**	Denise M Place
Source:	UST	**Compliance Req:**	True
Reported:	2/7/2008	**Compliance Met:**	Not Available
Confirmed:	2/19/2008	**Compliance Date:**	Not Available
RBCA/ Score:	Not Available	**Abatement Met:**	Not Available
Responsible Party:	UNIVERSITY MEDICAL ASSOCIATION	**NFA:**	2/19/2008
Product:	Not Available	**Fin Type:**	Not Available
Emergency Resp:	Not Available	**Fin Res Mechanism:**	Not Available
Superb Qualified:	Not Available	**Cleanup MCL:**	Not Available
Superb Determ Date:	Not Available	**Cleanup Initiated:**	2/19/2008
Transferred:	Not Available	**Cleanup Complete:**	2/19/2008

Release No:	1	**Project Manager:**	Konstantine T Akhvlediani
Source:	UST	**Compliance Req:**	True
Reported:	5/20/1997	**Compliance Met:**	True
Confirmed:	8/10/1998	**Compliance Date:**	Not Available
RBCA/ Score:	5B - Assessment data NOT conclusive / 1 - Conduct Invest/Risk Assessment	**Abatement Met:**	11/11/1971
Responsible Party:	MEDICAL UNIVERSITY OF SOUTH CAROLINA	**NFA:**	1/10/2000
Product:	Petroleum	**Fin Type:**	With SUPERB 25K deductible
Emergency Resp:	Not Available	**Fin Res Mechanism:**	Not Available
Superb Qualified:	False	**Cleanup MCL:**	Not Available
Superb Determ Date:	Not Available	**Cleanup Initiated:**	8/10/1998
Transferred:	Not Available	**Cleanup Complete:**	1/10/2000

DHEC Confirmed Release Report

Release No:	1	**Confirmed:**	8/10/1998
NFA:	1/10/2000	**Tank Owner:**	UNIVERSITY MEDICAL ASSOCIATION
Product:	PETRO	**Status Desc:**	Currently Inactive
Proj Mgr:	AKHVLEKT	**Score:**	
Status:	1	**Rank:**	5B
Reported:	5/20/1997		
Rank Desc:	Assessment data NOT conclusive		
Facility:	MEDICAL UNIVERSITY OF SC RUTLEDGE TOWERS		
Facility Street:	135 RUTLEDGE AVE		
Facility City:	CHARLESTON		
Fac County:	Charleston		
Facility Zip:	29401		
Facility State:	SC		

Release No:	3	**Confirmed:**	3/22/2004
NFA:	7/3/2006	**Tank Owner:**	UNIVERSITY MEDICAL ASSOCIATION
Product:	PETROL	**Status Desc:**	Free Product Recovery Only
Proj Mgr:	BRINEYSM	**Score:**	
Status:	5	**Rank:**	2BB
Reported:	3/22/2004		
Rank Desc:	Watersupply wells < 1000 feet downgrade		
Facility:	MEDICAL UNIVERSITY OF SC RUTLEDGE TOWERS		
Facility Street:	135 RUTLEDGE AVE		
Facility City:	CHARLESTON		
Fac County:	Charleston		
Facility Zip:	29401		

Facility State: SC

Release No: 4
NFA: 2/19/2008
Product:
Proj Mgr: PLACEDM
Status:
Reported: 2/7/2008
Rank Desc:
Facility: MEDICAL UNIVERSITY OF SC RUTLEDGE TOWERS
Facility Street: 135 RUTLEDGE AVE
Facility City: CHARLESTON
Fac County: Charleston
Facility Zip: 29401
Facility State: SC
Confirmed: 2/19/2008
Tank Owner: UNIVERSITY MEDICAL ASSOCIATION
Status Desc:
Score:
Rank:

Release No: 2
NFA: 6/22/2000
Product: PETRO
Proj Mgr: AKHVLEKT
Status: 1
Reported: 12/23/1998
Rank Desc: GW < 15 feet in sand or gravel
Facility: MEDICAL UNIVERSITY OF SC RUTLEDGE TOWERS
Facility Street: 135 RUTLEDGE AVE
Facility City: CHARLESTON
Fac County: Charleston
Facility Zip: 29401
Facility State: SC
Confirmed: 1/14/1999
Tank Owner: UNIVERSITY MEDICAL ASSOCIATION
Status Desc: Monitored Natural Attenuation
Score:
Rank: 3BF

DHEC EFIS Data Details (Revised 9/5/2017)

Release No: 1
Release Date: 5/20/1997
Project Mgr: W25
Confirmed Date: 8/10/1998
Cleanup Comp Date: 1/10/2000
Cleanup Comp Mcl Dt:
RP Name: MEDICAL UNIVERSITY OF SOUTH CAROLINA
RP Address: 171 ASHLEY AVE 301 HOT
RP City: CHARLESTON
RP State: SC
RP Zip: 29425
SSTL Estab Cd:
SCRBCA Class Cd: CLASS5B
Depth to GW:
GW Flow Dir Cod:
Receptor Type Cd: AKHVLEDIANI, KONSTANTINE T
Rel Fin Type Cd:
CoC Concentrate Cd:

DHEC EFIS Data Details (Revised 9/5/2017)

Release No: 2
Release Date: 12/23/1998
Project Mgr: W25
Confirmed Date: 1/14/1999
Cleanup Comp Date: 6/22/2000
Cleanup Comp Mcl Dt:
RP Name: MEDICAL UNIVERSITY OF SOUTH CAROLINA
RP Address: 171 ASHLEY AVE 301 HOT
RP City: CHARLESTON
RP State: SC
RP Zip: 29425
SSTL Estab Cd:
SCRBCA Class Cd: CLASS3BF
Depth to GW:

GW Flow Dir Cod:	
Receptor Type Cd:	AKHVLEDIANI, KONSTANTINE T
Rel Fin Type Cd:	
CoC Concentrate Cd:	

DHEC EFIS Data Details (Revised 9/5/2017)

Release No:	3
Release Date:	3/22/2004
Project Mgr:	W25
Confirmed Date:	3/22/2004
Cleanup Comp Date:	6/20/2006
Cleanup Comp Mcl Dt:	
RP Name:	UNIVERSITY MEDICAL ASSOCIATION
RP Address:	135 RUTLEDGE AVE
RP City:	CHARLESTON
RP State:	SC
RP Zip:	29403
SSTL Estab Cd:	AR-T
SCRBCA Class Cd:	CLASS2BB
Depth to GW:	2.74
GW Flow Dir Cod:	SE
Receptor Type Cd:	BRINEY, STEPHANIE M
Rel Fin Type Cd:	
CoC Concentrate Cd:	

Map Key	Number of Records	Direction	Distance (mi/ft)	Elev/Diff (ft)	Site	DB
69	1 of1	SW	0.38 / 2,023.57	8.65 / -1	MEDICAL UNIVERSITY OF SOUTH CAROLINA (MUSC) CHARLESTON SC	PFAS IND

Status:	Active	**Fac Fips Code:**	45019
Fac Indian Cntry Flg:	No	**Compliance Status:**	No Violation Identified
Fac Derived Huc:	03050202	**EPA Programs:**	CAA; RCRA
Fac Derived Wbd:	030502010605	**Federal Facility:**	No
Fac Derived Cd113:	06	**Federal Agency:**	-
Fac Derived Cb2010:	450190006001012	**Fac Snc Flg:**	No
Fac Informal Count:	3	**AIR Flag:**	Yes
Last Informal Action:	7/29/2024	**NPDES Flag:**	No
Formal Action Count:	1	**SDWIS Flag:**	No
Last Formal Action:	9/13/2024	**RCRAFlag:**	Yes
Fac Total Penalties:	9000	**TRI Flag:**	No
Fac Penalty Count:	1	**GHG Flag:**	No
Date Last Penalty:	9/13/2024	**TRI IDs:**	-
Last Penalty Amt:	9000	**TRI Releases Trnsfrs:**	-
Fac Qtrs With Nc:	2	**TRI on Site Releases:**	-
Programs With Snc:	0	**TRI off Site Trnsfrs:**	-
Fac Percent Minority:	33.354	**TRI Reporter:**	-
Fac Pop Den:	2621.01	**Fac Imp Water Flg:**	-
Count:	1	**Fac Major Flag:**	-
Fac County:	CHARLESTON	**Fac Active Flag:**	Yes
State Other:		**Fac Inspection Count:**	4
Region:	04	**Date Last Inspection:**	8/21/2025
Latitude:	32.785665	**Days Last Inspection:**	177
Longitude:	-79.946745		
Fac Derived Tribes:	-		
AIR IDs:	SC00005600024		
CAA Permit Types:	80% Synthetic Minor Emissions		
CAA NAICS:	622110		
CAA SICS:	-		
NPDES IDs:	-		
CWA Permit Types:	-		
CWA NAICS:	-		
CWA SICS:	-		
RCRA IDs:	SCD069316271		
RCRA Permit Types:	LQG, Transporter		
RCRA NAICS:	622110 622310 611310 621493		

Map Key	Number of Records	Direction	Distance (mi/ft)	Elev/Diff (ft)	Site	DB

SDWA IDs: -
SDWA System Types: -
SDWA Compliance Status: -
SDWA Snc Flag: No
Fac Collection Meth: ADDRESS MATCHING-HOUSE NUMBER
ECHO Facility Report: https://echo.epa.gov/detailed-facility-report?fid=110000618797

Details

Industry: Waste Management

Details

Industry: Airports

---

70 | **1 of1** | **SW** | **0.39 / 2,034.03** | **8.40 / -1** | **Medical University Of Sc**
Charleston SC | **PFAS E**

Designated Fac ID: TND000772186
Desig Fac Loc City: Millington
Desig Fac Loc State: TN
Designated Latitude: 35.275754
Desig Longitude: -89.943068
Generator ID: SCD069316271
Gen Loc State Other:
Generator Latitude: 32.785534
Generator Longitude: -79.946608
U.S. DOT ID No: UN1956
Waste Line No: 13
Waste Line ID:
Waste Quantity Kg: 0.90718474
Date Shipped: 3/30/2023
Date Received: 4/11/2023
Date Certified: 6/30/2023
COI Only: No
DOT Hazardous: YES
Manifest ID: 31536001
Manifest Handling Instr: -
Manifest Tracking No: 023149318JJK
Management Method Desc: STORAGE, BULKING AND/OR TRANSFER OFF SITE
Designated Facility Name: Tradebe Treatment & Recycling Of Tn
DOT Printed Information: UN1956 COMPRESSED GAS, N.O.S, (PERFLUOROPROPANE) 2.2,
Non Haz Waste Description: -
Waste Line Handling Instr: -
Waste Residue Comments: -
State Waste Codes: -
Des Primary NAICS: 562211
Gen Primary NAICS: 622

---

71 | **1 of1** | **SE** | **0.39 / 2,067.51** | **11.79 / 2** | **COLLEGE OF CHARLESTON**
160 CALHOUN ST
CHARLESTON SC 29424 | **LUST**

Permit (Web): UST17233
Category (Web): State Government
No of Tanks (Web): 1
Billable (Web): 0
Abandoned (Web): 1
Other (Web): 0
Last Inspec (Web): 3/26/1996
Facility: COLLEGE OF CHARLESTON
Facility Street: 160 CALHOUN ST
Facilit City: CHARLESTON
Facility State : SC
Facility Zip: 29424
Fac County:
Site No (EFIS): UST-17233
Facility Name (EFIS): COLLEGE OF CHARLESTON
Fac Address (EFIS): 160 CALHOUN ST
Facility City (EFIS): CHARLESTON
Facility State (EFIS): SC
Facility Zip (EFIS): 29424
Facility (Web): COLLEGE OF CHARLESTON
Address (Web): 160 CALHOUN ST
City (Web): CHARLESTON
Zip Code (Web): 29424
County (Web): Charleston
County 1 (Web): Charleston
Tank Owner Ph (Web): 843-200-1167
Phone (Web): Not Available
Land Owner Ph (Web): Not Available
Operator Phone (Web): Not Available
Business Addr (Web): 160 CALHOUN ST CHARLESTON SC 29424
Tank Owner Bus Addr (Web): COLLEGE OF CHARLESTON

Map Key	Number of Records	Direction	Distance (mi/ft)	Elev/Diff (ft)	Site	DB

66 GEORGE ST
SC CHARLESTON 29424-0001

Land Owner Bus Addr (Web): Not Available
Operator Bus Addr (Web): Not Available
Tank Owner (Web): COLLEGE OF CHARLESTON
Facility Link (Web): https://apps.des.sc.gov/USTRegistry/Home/siteDetails?permitNumber=UST17233
Data Source: SCDES Underground Storage Tank Registry (Web) (as of 28 Aug 2025); DHEC Confirmed Release Report (LUST) (as of 11 Dec 2024); DHEC LUST Data (EFIS) (as of 5 Sep 2017)

DHEC Online Registry - Release Report

Release No: 1
Source: UST
Reported: 6/10/1996
Confirmed: 6/13/1996
RBCA/ Score: 5B - Assessment data NOT conclusive / 1 - Conduct Invest/Risk Assessment
Responsible Party: COLLEGE OF CHARLESTON
Product: Petroleum
Emergency Resp: Not Available
Superb Qualified: True
Superb Determ Date: 10/30/1998
Transferred: Not Available

Project Manager: Konstantine T Akhvlediani
Compliance Req: True
Compliance Met: True
Compliance Date: Not Available
Abatement Met: 12/4/1995
NFA: 1/26/1999
Fin Type: With SUPERB 25K deductible
Fin Res Mechanism: Not Available
Cleanup MCL: Not Available
Cleanup Initiated: 12/2/1998
Cleanup Complete: 1/26/1999

DHEC Confirmed Release Report

Release No: 1
NFA: 1/26/1999
Product: PETRO
Proj Mgr: AKHVLEKT
Status: 1
Reported: 6/10/1996
Rank Desc: Assessment data NOT conclusive
Facility: COLLEGE OF CHARLESTON
Facility Street: 160 CALHOUN ST
Facility City: CHARLESTON
Fac County: Charleston
Facility Zip: 29424
Facility State: SC

Confirmed: 6/13/1996
Tank Owner: COLLEGE OF CHARLESTON
Status Desc: Currently Inactive
Score:
Rank: 5B

DHEC EFIS Data Details (Revised 9/5/2017)

Release No: 1
Release Date: 6/10/1996
Project Mgr: W25
Confirmed Date: 6/13/1996
Cleanup Comp Date: 1/26/1999
Cleanup Comp Mcl Dt:
RP Name: COLLEGE OF CHARLESTON
RP Address: 66 GEORGE ST
RP City: CHARLESTON
RP State: SC
RP Zip: 29424-0001
SSTL Estab Cd:
SCRBCA Class Cd: CLASS5B
Depth to GW:
GW Flow Dir Cod:
Receptor Type Cd: AKHVLEDIANI, KONSTANTINE T
Rel Fin Type Cd:
CoC Concentrate Cd:

72	*1 of2*	*NNE*	*0.39 / 2,085.04*	*9.78 / 0*	***CHURCHES CHICKEN*** ***492 MEETING ST*** ***N CHARLESTON SC***	***DELISTED LST***

Map Key	Number of Records	Direction	Distance (mi/ft)	Elev/Diff (ft)	Site	DB

Delisted Leaking Above Ground Storage Tanks Details

Site ID:	3475
Release No:	1
Project Manager:	RIVERS MIKE S
Status:	CLOSED
Impacted Code:	NO
Type:	
Release Date:	12/19/2006
Confirmed:	
NFA Dt:	1/2/2007
Transfer:	
Product:	
Source:	
Tier:	
Truncated Note:	
Soil Impact Code:	
User Name:	RIVERSMS
Release Xfer Date:	
Suspect NFA Date:	1/2/2007
Release Source Code:	
Cleanup Complete Dt:	
Local Fac Last Name:	CHURCHES CHICKEN
Local Fac First Name:	
Address 2:	
State Code:	SC
County:	Charleston
Zip Code:	29403
Local Fac County:	10
District Code:	9
Rp Identifier 1:	GE FINANCE CORPORATION
Rp Identifier 2:	
Product 2:	
Product 3:	
Product 4:	
Source 2:	
Source 3:	
Source 4:	
Original Source:	LAST
Record Date:	02-DEC-2019

72	*2 of2*	*NNE*	*0.39 / 2,085.04*	*9.78 / 0*	***Not Provided*** ***492 Meeting St*** ***Charleston SC 29403***	***PCBT***

Trans Location ID:	628	***Region:***	4
Contact Name:	Laura Blake-Orr	***State :***	SC
Contact Phone:	803-217-7132	***Wt Kg :***	0
De Registered Dt:	9/4/2002	***Wt Lb:***	
Registered Date:	12/24/1998	***Document No:***	
Flammable:	Not Provided	***Transformer Box No:***	
Original Trans No:	13	***Trans Zip First 5:***	
Remaining Trans No:	0	***No Transformers:***	
Record ID:	2803	***Date Signed:***	
Company:	South Carolina Electric & Gas Company		
Street:	1426 Main Street		
City:	Columbia		
Zip:	29201		
Official Name:	Laura Blake-Orr		
Official Title:	Team Leader		
Source:	Complete PCB Transformers Listing		

73	*1 of1*	*W*	*0.40 / 2,085.93*	*8.83 / -1*	***CHARLESTON LDF*** ***ASHLEY RIVER & US 17,***	***BROWNFIELDS***

Map Key	Number of Records	Direction	Distance (mi/ft)	Elev/Diff (ft)	Site	DB
					CHARLESTON, SC, 29402, US SC	

Case No: 12-5017-MOA

Details

Alt ID:	52131	**Combo of Contam:**	BNAs, Metals, Methane, VOCs
Master No:	5017	**Filed With County:**	
Master Status:	ACTIVE	**Acre Under Cntrct:**	24.57
Category:	Master Project Details	**COC Date Issued:**	
Program:	LWM - SARR - Brownfields	**County:**	Charleston
Action Date:	6/28/2012 06:00:00	**Latitude:**	32.7901
Status:	Entered	**Longitude:**	-79.9579

Name: CHARLESTON LDF
Address: ASHLEY RIVER & US 17, CHARLESTON, SC, 29402, US
Type: Memorandum of Agreement
Type of Covenent:
Brownfields Type of Site: Hazardous Substances
Brwnflds 128 A Funds Used F: No
Brwnflds Response Action Pl: Yes

74	1 of2	SE	0.40 / 2,101.43	9.28 / 0	SCHWARTZ EXXON 41159 73 ST PHILLIPS CHARLESTON SC 29403-6112	LUST

Permit (Web):	UST01334	**Site No (EFIS):**	UST-01334
Category (Web):	National Marketer	**Facility Name (EFIS):**	SCHWARTZ EXXON 41159
No of Tanks (Web):	4	**Fac Address (EFIS):**	73 ST PHILLIPS
Billable (Web):	0	**Facility City (EFIS):**	CHARLESTON
Abandoned (Web):	4	**Facility State (EFIS):**	SC
Other (Web):	0	**Facility Zip (EFIS):**	29403-6112
Last Inspec (Web):	Not Available	**Facility (Web):**	SCHWARTZ EXXON 41159
Facility:	SCHWARTZ EXXON 41159	**Address (Web):**	73 ST PHILLIPS
Facility Street:	73 ST PHILLIPS	**City (Web):**	CHARLESTON
Facilit City:	CHARLESTON	**Zip Code (Web):**	29403-6112
Facility State :	SC	**County (Web):**	Charleston
Facility Zip:	29403-6112	**County 1 (Web):**	Charleston
Fac County:			

Tank Owner Ph (Web): 901-233-4112
Phone (Web): Not Available
Land Owner Ph (Web): Not Available
Operator Phone (Web): Not Available
Business Addr (Web): 73 ST PHILLIPS CHARLESTON SC 29403-6112
Tank Owner Bus Addr (Web): EXXON MOBIL
4045 SCENIC HWY
LA BATON ROUGE 70805
Land Owner Bus Addr (Web): Not Available
Operator Bus Addr (Web): Not Available
Tank Owner (Web): EXXON MOBIL
Facility Link (Web): https://apps.des.sc.gov/USTRegistry/Home/siteDetails?permitNumber=UST01334
Data Source: SCDES Underground Storage Tank Registry (Web) (as of 28 Aug 2025); DHEC Confirmed Release Report (LUST) (as of 11 Dec 2024); DHEC LUST Data (EFIS) (as of 5 Sep 2017)

DHEC Online Registry - Release Report

Release No:	1	**Project Manager:**	Joel P Padgett
Source:	UST	**Compliance Req:**	False
Reported:	3/20/1990	**Compliance Met:**	False
Confirmed:	2/6/1991	**Compliance Date:**	Not Available
RBCA/ Score:	2BB - Watersupply wells < 1000 feet downgrade / 7 - Approved MNA	**Abatement Met:**	3/6/1990
Responsible Party:	EXXON MOBIL	**NFA:**	11/26/2003
Product:	Petroleum	**Fin Type:**	With SUPERB
Emergency Resp:	Not Available	**Fin Res Mechanism:**	Not Available
Superb Qualified:	True	**Cleanup MCL:**	11/15/2003

Superb Determ Date: 2/27/1994
Transferred: Not Available
Cleanup Initiated: 7/5/1991
Cleanup Complete: Not Available

DHEC Confirmed Release Report

Release No: 1
NFA: 11/26/2003
Product: PETRO
Proj Mgr: PADGETJP
Status: 7
Reported: 3/20/1990
Rank Desc: Watersupply wells < 1000 feet downgrade
Facility: SCHWARTZ EXXON 41159
Facility Street: 73 ST PHILLIPS
Facility City: CHARLESTON
Fac County: Charleston
Facility Zip: 29403-6112
Facility State: SC
Confirmed: 2/6/1991
Tank Owner: EXXON MOBIL
Status Desc: Free Product Recovery Only
Score:
Rank: 2BB

DHEC EFIS Data Details (Revised 9/5/2017)

Release No: 1
Release Date: 3/20/1990
Project Mgr: WS
Confirmed Date: 2/6/1991
Cleanup Comp Date:
Cleanup Comp Mcl Dt: 11/15/2003
RP Name: EXXON MOBIL
RP Address: 4045 SCENIC HWY
RP City: BATON ROUGE
RP State: LA
RP Zip: 70805
SSTL Estab Cd: MR
SCRBCA Class Cd: CLASS2BB
Depth to GW: 5
GW Flow Dir Cod: E
Receptor Type Cd: PADGETT, JOEL P
Rel Fin Type Cd: DEPT
CoC Concentrate Cd:

---

74 | ***2 of2*** | ***SE*** | ***0.40 / 2,101.43*** | ***9.28 / 0*** | ***01334 - SCHWARTZ EXXON 41159***
73 ST PHILLIPS
CHARLESTON SC 294036112 | ***RCR***

Site ID: 01334
Tax Map ID: 460-16-03-006
Latitude: 32.7853
Longitude: -79.938

Detail

Reported Date: 3/20/1990
CU>MCL: 11/15/2003

---

75 | ***1 of4*** | ***SW*** | ***0.40 / 2,114.41*** | ***8.81 / -1*** | ***MEDICAL UNIVERSITY OF SC***
171 ASHLEY AVE
CHARLESTON SC 29425 | ***PCB***

Site ID: SCD069316271
Receive Date:
Generator:
Storer:
Transporter:
Disposer:
Cert Title:
Cert Date: 3/16/2011 12:00:00 AM
Cert Name:
State Name: SOUTH CAROLINA
Region: 04
GIS Data Origin: Auto-Geocoded

Map Key	Number of Records	Direction	Distance (mi/ft)	Elev/Diff (ft)	Site	DB

Research: ***Latitude:*** 32.78556
Smelter: ***Longitude:*** -79.946708
Owner Name: MEDICAL UNIVERSITY OF SC
Mail Address 1: 19 HAGOOD AVE RM 908
Mail Address 2:
Mail Street No:
Mail City: CHARLESTON
Mail State: SC
Mail Zip: 29403
Mail Country: US
Contact Name: WILLIAM R SEABORN
Contact Title: EHM
Contact Phone: 843-792-3604
Contact Phone Ext:
Contact Email:

Map Key	Number of Records	Direction	Distance (mi/ft)	Elev/Diff (ft)	Site	DB
75	2 of4	SW	0.40 / 2,114.41	8.81 / -1	MEDICAL UNIVERSITY OF SC 171 ASHLEY AVE CHARLESTON SC 29425	RCRA CONTROLS

Handler ID: SCD069316271
Generator Status: LQG
Recycler Activity?: YES
Recycler Activity Note: This facility has been identified as a Recycler Facility with indication of Reclamation and Recovery in the RCRA Biennial Report Module for Management Methods
H010 - Metals recovery including retorting, smelting, chemical, etc.
H011 - Mercury recovery (includes mercury retorting, bulb/lamp crushing and mercury vapor recovery, thermostat recovery, mercury from medical equipment recovery, mercury car switch recovery, etc.)
H015 - Deployment/deactivation of airbag waste followed by metals recovery
H020 - Solvents recovery
H039 - Other recovery or reclamation for reuse including acid regeneration, organics recovery, etc.
H050 - Energy recovery at this site; used as fuel (includes on-site fuel blending before energy recovery)
H061 - Fuel blending prior to energy recovery at another site (waste generated on-site or received from off-site)

Violation/Evaluation Summary

Note: VIOLATION or UNDETERMINED: There are VIOLATION or UNDETERMINED details or records associated with this facility (EPA ID) in the Compliance Monitoring and Enforcement table dated Nov 2025.

Violation Details

Viol Type: 262.A
Citation:
Determined Date: 20240521
Scheduled Compliance Date:
Eval Activity Location: SC
Viol Determined By Agency: State
Viol Short Desc: Generators - General
Actual Rtc Date: 20240913
Found Violation: Yes
Rtc Qualifier: Observed

Enforcement Details

Enf Type: 130
Enf Type Desc: NOTICE OF DETERMINATION
Enf Action Date: 20240729
Disposition Status Desc:
Disposition Status Date:
Enf Agency: State
Proposed Amount:
Final Amount:
Paid Amount:

Enf Type: 310
Enf Type Desc: FINAL 3008(A) COMPLIANCE ORDER
Enf Action Date: 20240913

Disposition Status Desc:
Disposition Status Date:
Enf Agency: State
Proposed Amount:
Final Amount: 9000
Paid Amount: 9000

Enf Type: 125
Enf Type Desc:
Enf Action Date: 20240610
Disposition Status Desc:
Disposition Status Date:
Enf Agency: State
Proposed Amount:
Final Amount:
Paid Amount:

Enf Type: 120
Enf Type Desc: WRITTEN INFORMAL
Enf Action Date: 20240702
Disposition Status Desc:
Disposition Status Date:
Enf Agency: State
Proposed Amount:
Final Amount:
Paid Amount:

Violation Details

Viol Type: 262.H
Citation:
Determined Date: 20240521
Scheduled Compliance Date:
Eval Activity Location: SC
Viol Determined By Agency: State
Viol Short Desc: Generators - Transboundary Shipments for Recovery
Actual Rtc Date: 20240913
Found Violation: Yes
Rtc Qualifier: Observed

Enforcement Details

Enf Type: 130
Enf Type Desc: NOTICE OF DETERMINATION
Enf Action Date: 20240729
Disposition Status Desc:
Disposition Status Date:
Enf Agency: State
Proposed Amount:
Final Amount:
Paid Amount:

Enf Type: 120
Enf Type Desc: WRITTEN INFORMAL
Enf Action Date: 20240702
Disposition Status Desc:
Disposition Status Date:
Enf Agency: State
Proposed Amount:
Final Amount:
Paid Amount:

Violation Details

Viol Type: 262.M
Citation:
Determined Date: 20240521
Scheduled Compliance Date:
Actual Rtc Date: 20240913
Found Violation: Yes
Rtc Qualifier: Observed

Eval Activity Location: SC
Viol Determined By Agency: State
Viol Short Desc: Preparedness, Prevention, and Emergency Procedures

Enforcement Details

Enf Type: 130
Enf Type Desc: NOTICE OF DETERMINATION
Enf Action Date: 20240729
Disposition Status Desc:
Disposition Status Date:
Enf Agency: State
Proposed Amount:
Final Amount:
Paid Amount:

Enf Type: 120
Enf Type Desc: WRITTEN INFORMAL
Enf Action Date: 20240702
Disposition Status Desc:
Disposition Status Date:
Enf Agency: State
Proposed Amount:
Final Amount:
Paid Amount:

Enf Type: 125
Enf Type Desc:
Enf Action Date: 20240610
Disposition Status Desc:
Disposition Status Date:
Enf Agency: State
Proposed Amount:
Final Amount:
Paid Amount:

Enf Type: 310
Enf Type Desc: FINAL 3008(A) COMPLIANCE ORDER
Enf Action Date: 20240913
Disposition Status Desc:
Disposition Status Date:
Enf Agency: State
Proposed Amount:
Final Amount: 9000
Paid Amount: 9000

Violation Details

Viol Type: 266.P
Citation:
Determined Date: 20240521
Scheduled Compliance Date:
Actual Rtc Date: 20240913
Found Violation: Yes
Rtc Qualifier: Observed
Eval Activity Location: SC
Viol Determined By Agency: State
Viol Short Desc: Hazardous Waste Pharmaceuticals

Enforcement Details

Enf Type: 130
Enf Type Desc: NOTICE OF DETERMINATION
Enf Action Date: 20240729
Disposition Status Desc:
Disposition Status Date:
Enf Agency: State
Proposed Amount:

Final Amount:
Paid Amount:

Enf Type: 125
Enf Type Desc:
Enf Action Date: 20240610
Disposition Status Desc:
Disposition Status Date:
Enf Agency: State
Proposed Amount:
Final Amount:
Paid Amount:

Enf Type: 120
Enf Type Desc: WRITTEN INFORMAL
Enf Action Date: 20240702
Disposition Status Desc:
Disposition Status Date:
Enf Agency: State
Proposed Amount:
Final Amount:
Paid Amount:

Enf Type: 310
Enf Type Desc: FINAL 3008(A) COMPLIANCE ORDER
Enf Action Date: 20240913
Disposition Status Desc:
Disposition Status Date:
Enf Agency: State
Proposed Amount:
Final Amount: 9000
Paid Amount: 9000

Violation Details

Viol Type: 273.B
Citation:
Determined Date: 20240521
Scheduled Compliance Date:
Eval Activity Location: SC
Viol Determined By Agency: State
Viol Short Desc: Universal Waste - Small Quantity Handlers
Actual Rtc Date: 20240913
Found Violation: Yes
Rtc Qualifier: Observed

Enforcement Details

Enf Type: 120
Enf Type Desc: WRITTEN INFORMAL
Enf Action Date: 20240702
Disposition Status Desc:
Disposition Status Date:
Enf Agency: State
Proposed Amount:
Final Amount:
Paid Amount:

Enf Type: 130
Enf Type Desc: NOTICE OF DETERMINATION
Enf Action Date: 20240729
Disposition Status Desc:
Disposition Status Date:
Enf Agency: State
Proposed Amount:
Final Amount:
Paid Amount:

Enf Type: 125
Enf Type Desc:

Enf Action Date: 20240610
Disposition Status Desc:
Disposition Status Date:
Enf Agency: State
Proposed Amount:
Final Amount:
Paid Amount:

Violation Details

Viol Type: 262.A
Citation:
Determined Date: 20191217
Scheduled Compliance Date:
Eval Activity Location: SC
Viol Determined By Agency: EPA
Viol Short Desc: Generators - General
Actual Rtc Date: 20200303
Found Violation: Yes
Rtc Qualifier: Documented

Violation Details

Viol Type: 262.B
Citation:
Determined Date: 20191217
Scheduled Compliance Date:
Eval Activity Location: SC
Viol Determined By Agency: State
Viol Short Desc: Generators - Manifest
Actual Rtc Date: 20200303
Found Violation: Yes
Rtc Qualifier: Observed

Enforcement Details

Enf Type: 145
Enf Type Desc:
Enf Action Date: 20200204
Disposition Status Desc:
Disposition Status Date:
Enf Agency: State
Proposed Amount:
Final Amount:
Paid Amount:

Enf Type: 147
Enf Type Desc:
Enf Action Date: 20200303
Disposition Status Desc:
Disposition Status Date:
Enf Agency: State
Proposed Amount:
Final Amount:
Paid Amount:

Violation Details

Viol Type: 273.B
Citation:
Determined Date: 20191217
Scheduled Compliance Date:
Eval Activity Location: SC
Viol Determined By Agency: EPA
Viol Short Desc: Universal Waste - Small Quantity Handlers
Actual Rtc Date: 20200303
Found Violation: Yes
Rtc Qualifier: Documented

Violation Details

Viol Type: 273.B
Actual Rtc Date: 20200303

Citation: ***Found Violation:*** Yes
Determined Date: 20191217 ***Rtc Qualifier:*** Observed
Scheduled Compliance Date:
Eval Activity Location: SC
Viol Determined By Agency: State
Viol Short Desc: Universal Waste - Small Quantity Handlers

Enforcement Details

Enf Type: 147
Enf Type Desc:
Enf Action Date: 20200303
Disposition Status Desc:
Disposition Status Date:
Enf Agency: State
Proposed Amount:
Final Amount:
Paid Amount:

Enf Type: 145
Enf Type Desc:
Enf Action Date: 20200204
Disposition Status Desc:
Disposition Status Date:
Enf Agency: State
Proposed Amount:
Final Amount:
Paid Amount:

Violation Details

Viol Type: 262.C ***Actual Rtc Date:*** 20181127
Citation: ***Found Violation:*** Yes
Determined Date: 20181127 ***Rtc Qualifier:*** Observed
Scheduled Compliance Date:
Eval Activity Location: SC
Viol Determined By Agency: EPA
Viol Short Desc: Generators - Pre-transport

Violation Details

Viol Type: 262.C ***Actual Rtc Date:*** 20181206
Citation: ***Found Violation:*** Yes
Determined Date: 20181127 ***Rtc Qualifier:*** Observed
Scheduled Compliance Date:
Eval Activity Location: SC
Viol Determined By Agency: State
Viol Short Desc: Generators - Pre-transport

Enforcement Details

Enf Type: 145
Enf Type Desc:
Enf Action Date: 20190114
Disposition Status Desc:
Disposition Status Date:
Enf Agency: State
Proposed Amount:
Final Amount:
Paid Amount:

Enf Type: 147
Enf Type Desc:
Enf Action Date: 20190114

Disposition Status Desc:
Disposition Status Date:
Enf Agency: State
Proposed Amount:
Final Amount:
Paid Amount:

Violation Details

Viol Type: 265.I
Citation:
Determined Date: 20181127
Scheduled Compliance Date:
Eval Activity Location: SC
Viol Determined By Agency: State
Viol Short Desc: TSD IS-Container Use and Management
Actual Rtc Date: 20181127
Found Violation: Yes
Rtc Qualifier: Observed

Enforcement Details

Enf Type: 147
Enf Type Desc:
Enf Action Date: 20190114
Disposition Status Desc:
Disposition Status Date:
Enf Agency: State
Proposed Amount:
Final Amount:
Paid Amount:

Enf Type: 145
Enf Type Desc:
Enf Action Date: 20190114
Disposition Status Desc:
Disposition Status Date:
Enf Agency: State
Proposed Amount:
Final Amount:
Paid Amount:

Violation Details

Viol Type: 262.D
Citation:
Determined Date: 20170523
Scheduled Compliance Date:
Eval Activity Location: SC
Viol Determined By Agency: State
Viol Short Desc: Generators - Records/Reporting
Actual Rtc Date: 20170523
Found Violation: Yes
Rtc Qualifier: Observed

Violation Details

Viol Type: 262.A
Citation:
Determined Date: 20150421
Scheduled Compliance Date:
Eval Activity Location: SC
Viol Determined By Agency: State
Viol Short Desc: Generators - General
Actual Rtc Date: 20150910
Found Violation: Yes
Rtc Qualifier: Documented

Enforcement Details

Enf Type: 140
Enf Type Desc:

Enf Action Date: 20150629
Disposition Status Desc:
Disposition Status Date:
Enf Agency: State
Proposed Amount:
Final Amount:
Paid Amount:

Violation Details

Viol Type: 262.A
Citation:
Determined Date: 20150421
Scheduled Compliance Date: 20150720
Eval Activity Location: SC
Viol Determined By Agency: EPA
Viol Short Desc: Generators - General
Actual Rtc Date: 20150910
Found Violation: Yes
Rtc Qualifier: Documented

Enforcement Details

Enf Type: 120
Enf Type Desc: WRITTEN INFORMAL
Enf Action Date: 20150618
Disposition Status Desc:
Disposition Status Date:
Enf Agency: EPA
Proposed Amount:
Final Amount:
Paid Amount:

Violation Details

Viol Type: 262.A
Citation:
Determined Date: 20120501
Scheduled Compliance Date:
Eval Activity Location: SC
Viol Determined By Agency: State
Viol Short Desc: Generators - General
Actual Rtc Date: 20120503
Found Violation: Yes
Rtc Qualifier: Observed

Enforcement Details

Enf Type: 140
Enf Type Desc:
Enf Action Date: 20121211
Disposition Status Desc:
Disposition Status Date:
Enf Agency: State
Proposed Amount:
Final Amount:
Paid Amount:

Violation Details

Viol Type: 262.C
Citation:
Determined Date: 20120501
Scheduled Compliance Date:
Eval Activity Location: SC
Viol Determined By Agency: State
Viol Short Desc: Generators - Pre-transport
Actual Rtc Date: 20120503
Found Violation: Yes
Rtc Qualifier: Observed

Enforcement Details

Enf Type: 140
Enf Type Desc:
Enf Action Date: 20121211
Disposition Status Desc:
Disposition Status Date:
Enf Agency: State
Proposed Amount:
Final Amount:
Paid Amount:

Violation Details

Viol Type: 265.I
Citation:
Determined Date: 20120501
Scheduled Compliance Date:
Eval Activity Location: SC
Viol Determined By Agency: State
Viol Short Desc: TSD IS-Container Use and Management
Actual Rtc Date: 20120503
Found Violation: Yes
Rtc Qualifier: Observed

Enforcement Details

Enf Type: 140
Enf Type Desc:
Enf Action Date: 20121211
Disposition Status Desc:
Disposition Status Date:
Enf Agency: State
Proposed Amount:
Final Amount:
Paid Amount:

Violation Details

Viol Type: 273.B
Citation:
Determined Date: 20110309
Scheduled Compliance Date:
Eval Activity Location: SC
Viol Determined By Agency: State
Viol Short Desc: Universal Waste - Small Quantity Handlers
Actual Rtc Date: 20110310
Found Violation: Yes
Rtc Qualifier: Observed

Enforcement Details

Enf Type: 140
Enf Type Desc:
Enf Action Date: 20110329
Disposition Status Desc:
Disposition Status Date:
Enf Agency: State
Proposed Amount:
Final Amount:
Paid Amount:

Violation Details

Viol Type: 262.A
Citation:
Determined Date: 20100608
Scheduled Compliance Date:
Eval Activity Location: SC
Actual Rtc Date: 20100624
Found Violation: Yes
Rtc Qualifier: Observed

Viol Determined By Agency: State
Viol Short Desc: Generators - General

Enforcement Details

Enf Type: 140
Enf Type Desc:
Enf Action Date: 20100820
Disposition Status Desc:
Disposition Status Date:
Enf Agency: State
Proposed Amount:
Final Amount:
Paid Amount:

Violation Details

Viol Type: 262.C
Citation:
Determined Date: 20090209
Scheduled Compliance Date:
Eval Activity Location: SC
Viol Determined By Agency: State
Viol Short Desc: Generators - Pre-transport
Actual Rtc Date: 20090302
Found Violation: Yes
Rtc Qualifier: Observed

Enforcement Details

Enf Type: 140
Enf Type Desc:
Enf Action Date: 20090302
Disposition Status Desc:
Disposition Status Date:
Enf Agency: State
Proposed Amount:
Final Amount:
Paid Amount:

Violation Details

Viol Type: 262.C
Citation:
Determined Date: 20090209
Scheduled Compliance Date:
Eval Activity Location: SC
Viol Determined By Agency: EPA
Viol Short Desc: Generators - Pre-transport
Actual Rtc Date: 20090302
Found Violation: Yes
Rtc Qualifier: Observed

Enforcement Details

Enf Type: 820
Enf Type Desc: EPA TO STATE ADMINISTRATIVE REFERRAL
Enf Action Date: 20090209
Disposition Status Desc:
Disposition Status Date:
Enf Agency: EPA
Proposed Amount:
Final Amount:
Paid Amount:

Enf Type: 140
Enf Type Desc:
Enf Action Date: 20090302
Disposition Status Desc:

Disposition Status Date:
Enf Agency: State
Proposed Amount:
Final Amount:
Paid Amount:

Violation Details

Viol Type: 264.E
Citation:
Determined Date: 20090209
Scheduled Compliance Date:
Eval Activity Location: SC
Viol Determined By Agency: State
Viol Short Desc: TSD - Manifest/Records/Reporting
Actual Rtc Date: 20090302
Found Violation: Yes
Rtc Qualifier: Observed

Enforcement Details

Enf Type: 140
Enf Type Desc:
Enf Action Date: 20090302
Disposition Status Desc:
Disposition Status Date:
Enf Agency: State
Proposed Amount:
Final Amount:
Paid Amount:

Violation Details

Viol Type: 264.E
Citation:
Determined Date: 20090209
Scheduled Compliance Date:
Eval Activity Location: SC
Viol Determined By Agency: EPA
Viol Short Desc: TSD - Manifest/Records/Reporting
Actual Rtc Date: 20090302
Found Violation: Yes
Rtc Qualifier: Observed

Enforcement Details

Enf Type: 820
Enf Type Desc: EPA TO STATE ADMINISTRATIVE REFERRAL
Enf Action Date: 20090209
Disposition Status Desc:
Disposition Status Date:
Enf Agency: EPA
Proposed Amount:
Final Amount:
Paid Amount:

Enf Type: 140
Enf Type Desc:
Enf Action Date: 20090302
Disposition Status Desc:
Disposition Status Date:
Enf Agency: State
Proposed Amount:
Final Amount:
Paid Amount:

Violation Details

Viol Type: 264.I
Actual Rtc Date: 20090302

Citation: ***Found Violation:*** Yes
Determined Date: 20090209 ***Rtc Qualifier:*** Observed
Scheduled Compliance Date:
Eval Activity Location: SC
Viol Determined By Agency: State
Viol Short Desc: TSD - Container Use and Management

Enforcement Details

Enf Type: 140
Enf Type Desc:
Enf Action Date: 20090302
Disposition Status Desc:
Disposition Status Date:
Enf Agency: State
Proposed Amount:
Final Amount:
Paid Amount:

Violation Details

Viol Type: 265.I ***Actual Rtc Date:*** 20090302
Citation: ***Found Violation:*** Yes
Determined Date: 20090209 ***Rtc Qualifier:*** Observed
Scheduled Compliance Date:
Eval Activity Location: SC
Viol Determined By Agency: State
Viol Short Desc: TSD IS-Container Use and Management

Enforcement Details

Enf Type: 140
Enf Type Desc:
Enf Action Date: 20090302
Disposition Status Desc:
Disposition Status Date:
Enf Agency: State
Proposed Amount:
Final Amount:
Paid Amount:

Violation Details

Viol Type: 265.I ***Actual Rtc Date:*** 20090302
Citation: ***Found Violation:*** Yes
Determined Date: 20090209 ***Rtc Qualifier:*** Observed
Scheduled Compliance Date:
Eval Activity Location: SC
Viol Determined By Agency: EPA
Viol Short Desc: TSD IS-Container Use and Management

Enforcement Details

Enf Type: 820
Enf Type Desc: EPA TO STATE ADMINISTRATIVE REFERRAL
Enf Action Date: 20090209
Disposition Status Desc:
Disposition Status Date:
Enf Agency: EPA
Proposed Amount:
Final Amount:
Paid Amount:

Enf Type: 140
Enf Type Desc:
Enf Action Date: 20090302
Disposition Status Desc:
Disposition Status Date:
Enf Agency: State
Proposed Amount:
Final Amount:
Paid Amount:

Violation Details

Viol Type: 262.C
Citation:
Determined Date: 20080616
Scheduled Compliance Date:
Eval Activity Location: SC
Viol Determined By Agency: EPA
Viol Short Desc: Generators - Pre-transport
Actual Rtc Date: 20080702
Found Violation: Yes
Rtc Qualifier: Observed

Enforcement Details

Enf Type: 140
Enf Type Desc:
Enf Action Date: 20080721
Disposition Status Desc:
Disposition Status Date:
Enf Agency: State
Proposed Amount:
Final Amount:
Paid Amount:

Enf Type: 820
Enf Type Desc: EPA TO STATE ADMINISTRATIVE REFERRAL
Enf Action Date: 20080616
Disposition Status Desc:
Disposition Status Date:
Enf Agency: EPA
Proposed Amount:
Final Amount:
Paid Amount:

Violation Details

Viol Type: 262.C
Citation:
Determined Date: 20080616
Scheduled Compliance Date:
Eval Activity Location: SC
Viol Determined By Agency: State
Viol Short Desc: Generators - Pre-transport
Actual Rtc Date: 20080702
Found Violation: Yes
Rtc Qualifier: Observed

Enforcement Details

Enf Type: 140
Enf Type Desc:
Enf Action Date: 20080721
Disposition Status Desc:
Disposition Status Date:
Enf Agency: State
Proposed Amount:
Final Amount:
Paid Amount:

Violation Details

Viol Type: 262.C
Citation:
Determined Date: 20070326
Scheduled Compliance Date:
Eval Activity Location: SC
Viol Determined By Agency: EPA
Viol Short Desc: Generators - Pre-transport
Actual Rtc Date: 20070703
Found Violation: Yes
Rtc Qualifier: Observed

Violation Details

Viol Type: 262.C
Citation:
Determined Date: 20070326
Scheduled Compliance Date:
Eval Activity Location: SC
Viol Determined By Agency: State
Viol Short Desc: Generators - Pre-transport
Actual Rtc Date: 20070703
Found Violation: Yes
Rtc Qualifier: Observed

Enforcement Details

Enf Type: 140
Enf Type Desc:
Enf Action Date: 20070517
Disposition Status Desc:
Disposition Status Date:
Enf Agency: State
Proposed Amount:
Final Amount:
Paid Amount:

Violation Details

Viol Type: 265.B
Citation:
Determined Date: 20070326
Scheduled Compliance Date:
Eval Activity Location: SC
Viol Determined By Agency: EPA
Viol Short Desc: TSD IS-General Facility Standards
Actual Rtc Date: 20070703
Found Violation: Yes
Rtc Qualifier: Observed

Violation Details

Viol Type: 265.I
Citation:
Determined Date: 20070326
Scheduled Compliance Date:
Eval Activity Location: SC
Viol Determined By Agency: State
Viol Short Desc: TSD IS-Container Use and Management
Actual Rtc Date: 20070703
Found Violation: Yes
Rtc Qualifier: Observed

Enforcement Details

Enf Type: 140
Enf Type Desc:
Enf Action Date: 20070517
Disposition Status Desc:
Disposition Status Date:
Enf Agency: State
Proposed Amount:
Final Amount:

Paid Amount:

Violation Details

Viol Type: 273.B
Citation:
Determined Date: 20070326
Scheduled Compliance Date:
Eval Activity Location: SC
Viol Determined By Agency: State
Viol Short Desc: Universal Waste - Small Quantity Handlers
Actual Rtc Date: 20080226
Found Violation: Yes
Rtc Qualifier: Observed

Enforcement Details

Enf Type: 310
Enf Type Desc: FINAL 3008(A) COMPLIANCE ORDER
Enf Action Date: 20080226
Disposition Status Desc:
Disposition Status Date:
Enf Agency: State
Proposed Amount:
Final Amount: 3500
Paid Amount: 3500

Enf Type: 805
Enf Type Desc:
Enf Action Date: 20070709
Disposition Status Desc:
Disposition Status Date:
Enf Agency: State
Proposed Amount:
Final Amount:
Paid Amount:

Enf Type: 130
Enf Type Desc:
Enf Action Date: 20071120
Disposition Status Desc:
Disposition Status Date:
Enf Agency: State
Proposed Amount:
Final Amount:
Paid Amount:

Enf Type: 120
Enf Type Desc: WRITTEN INFORMAL
Enf Action Date: 20071004
Disposition Status Desc:
Disposition Status Date:
Enf Agency: State
Proposed Amount:
Final Amount:
Paid Amount:

Enf Type: 140
Enf Type Desc:
Enf Action Date: 20070517
Disposition Status Desc:
Disposition Status Date:
Enf Agency: State
Proposed Amount:
Final Amount:
Paid Amount:

Violation Details

Viol Type: 273.B
Citation:
Determined Date: 20070326
Scheduled Compliance Date:
Eval Activity Location: SC
Viol Determined By Agency: EPA
Viol Short Desc: Universal Waste - Small Quantity Handlers
Actual Rtc Date: 20080226
Found Violation: Yes
Rtc Qualifier: Observed

Violation Details

Viol Type: 262.A
Citation: SR - R.61-79.279.22(c)(1)
Determined Date: 20050428
Scheduled Compliance Date:
Eval Activity Location: SC
Viol Determined By Agency: EPA
Viol Short Desc: Generators - General
Actual Rtc Date: 20050428
Found Violation: Yes
Rtc Qualifier: Unverifiable

Violation Details

Viol Type: 262.A
Citation: SR - R.61-79.262.11
Determined Date: 20050428
Scheduled Compliance Date:
Eval Activity Location: SC
Viol Determined By Agency: EPA
Viol Short Desc: Generators - General
Actual Rtc Date: 20050428
Found Violation: Yes
Rtc Qualifier: Unverifiable

Violation Details

Viol Type: 262.D
Citation: SR - 262.11
Determined Date: 20050428
Scheduled Compliance Date:
Eval Activity Location: SC
Viol Determined By Agency: State
Viol Short Desc: Generators - Records/Reporting
Actual Rtc Date: 20050726
Found Violation: Yes
Rtc Qualifier: Observed

Enforcement Details

Enf Type: 140
Enf Type Desc:
Enf Action Date: 20050517
Disposition Status Desc:
Disposition Status Date:
Enf Agency: State
Proposed Amount:
Final Amount:
Paid Amount:

Violation Details

Viol Type: 264.B
Citation: SR - 265.172/262.34(a)(1)(i)
Determined Date: 20030811
Scheduled Compliance Date:
Eval Activity Location: SC
Viol Determined By Agency: State
Viol Short Desc: TSD - General Facility Standards
Actual Rtc Date: 20030822
Found Violation: Yes
Rtc Qualifier: Observed

Enforcement Details

Enf Type: 140
Enf Type Desc:
Enf Action Date: 20030930
Disposition Status Desc:
Disposition Status Date:
Enf Agency: State
Proposed Amount:
Final Amount:
Paid Amount:

Violation Details

Viol Type: 264.I
Citation: SR - 265.171/262.34(1)(i)(ii)
Determined Date: 20030811
Scheduled Compliance Date:
Eval Activity Location: SC
Viol Determined By Agency: State
Viol Short Desc: TSD - Container Use and Management
Actual Rtc Date: 20030822
Found Violation: Yes
Rtc Qualifier: Observed

Enforcement Details

Enf Type: 140
Enf Type Desc:
Enf Action Date: 20030930
Disposition Status Desc:
Disposition Status Date:
Enf Agency: State
Proposed Amount:
Final Amount:
Paid Amount:

Violation Details

Viol Type: 264.I
Citation: SR - 264.173/262.34(a)(1)(i)
Determined Date: 20030811
Scheduled Compliance Date:
Eval Activity Location: SC
Viol Determined By Agency: State
Viol Short Desc: TSD - Container Use and Management
Actual Rtc Date: 20030822
Found Violation: Yes
Rtc Qualifier: Observed

Enforcement Details

Enf Type: 140
Enf Type Desc:
Enf Action Date: 20030930
Disposition Status Desc:
Disposition Status Date:
Enf Agency: State
Proposed Amount:
Final Amount:
Paid Amount:

Violation Details

Viol Type: 264.I
Citation: SR - 265.173(a)/262.34(c)(1)(i)
Determined Date: 20030811
Scheduled Compliance Date:
Eval Activity Location: SC
Viol Determined By Agency: State
Actual Rtc Date: 20030822
Found Violation: Yes
Rtc Qualifier: Observed

Viol Short Desc: TSD - Container Use and Management

Enforcement Details

Enf Type: 140
Enf Type Desc:
Enf Action Date: 20030930
Disposition Status Desc:
Disposition Status Date:
Enf Agency: State
Proposed Amount:
Final Amount:
Paid Amount:

Violation Details

Viol Type: 264.E
Citation: SR - 262.21(a)(1)
Determined Date: 20020827
Scheduled Compliance Date:
Eval Activity Location: SC
Viol Determined By Agency: State
Viol Short Desc: TSD - Manifest/Records/Reporting
Actual Rtc Date: 20030327
Found Violation: Yes
Rtc Qualifier: Observed

Enforcement Details

Enf Type: 140
Enf Type Desc:
Enf Action Date: 20030221
Disposition Status Desc:
Disposition Status Date:
Enf Agency: State
Proposed Amount:
Final Amount:
Paid Amount:

Violation Details

Viol Type: 264.E
Citation: SR - 262.21(a)(6)
Determined Date: 20020827
Scheduled Compliance Date:
Eval Activity Location: SC
Viol Determined By Agency: State
Viol Short Desc: TSD - Manifest/Records/Reporting
Actual Rtc Date: 20030327
Found Violation: Yes
Rtc Qualifier: Observed

Enforcement Details

Enf Type: 140
Enf Type Desc:
Enf Action Date: 20030221
Disposition Status Desc:
Disposition Status Date:
Enf Agency: State
Proposed Amount:
Final Amount:
Paid Amount:

Violation Details

Viol Type: 264.I
Citation: SR - 262.34(c)(1)(ii)
Actual Rtc Date: 20030327
Found Violation: Yes

Determined Date: 20020827 **Rtc Qualifier:** Observed
Scheduled Compliance Date:
Eval Activity Location: SC
Viol Determined By Agency: State
Viol Short Desc: TSD - Container Use and Management

Enforcement Details

Enf Type: 140
Enf Type Desc:
Enf Action Date: 20030221
Disposition Status Desc:
Disposition Status Date:
Enf Agency: State
Proposed Amount:
Final Amount:
Paid Amount:

Violation Details

Viol Type: 264.I **Actual Rtc Date:** 20030327
Citation: SR - 265.173(a) **Found Violation:** Yes
Determined Date: 20020827 **Rtc Qualifier:** Observed
Scheduled Compliance Date:
Eval Activity Location: SC
Viol Determined By Agency: State
Viol Short Desc: TSD - Container Use and Management

Enforcement Details

Enf Type: 140
Enf Type Desc:
Enf Action Date: 20030221
Disposition Status Desc:
Disposition Status Date:
Enf Agency: State
Proposed Amount:
Final Amount:
Paid Amount:

Violation Details

Viol Type: 264.E **Actual Rtc Date:** 20010904
Citation: SR - 262.41(a)(6) **Found Violation:** Yes
Determined Date: 20010829 **Rtc Qualifier:** Observed
Scheduled Compliance Date:
Eval Activity Location: SC
Viol Determined By Agency: State
Viol Short Desc: TSD - Manifest/Records/Reporting

Enforcement Details

Enf Type: 140
Enf Type Desc:
Enf Action Date: 20011030
Disposition Status Desc:
Disposition Status Date:
Enf Agency: State
Proposed Amount:
Final Amount:
Paid Amount:

Violation Details

Viol Type: 262.B
Citation: FR - 40 CFR 262.20(A)
Determined Date: 20000427
Scheduled Compliance Date:
Eval Activity Location: SC
Viol Determined By Agency: EPA
Viol Short Desc: Generators - Manifest
Actual Rtc Date: 20000427
Found Violation: Yes
Rtc Qualifier: Observed

Enforcement Details

Enf Type: 310
Enf Type Desc: FINAL 3008(A) COMPLIANCE ORDER
Enf Action Date: 20010629
Disposition Status Desc:
Disposition Status Date:
Enf Agency: EPA
Proposed Amount:
Final Amount:
Paid Amount:

Violation Details

Viol Type: 262.B
Citation: FR - 40 CFR 262.21(A)(6)
Determined Date: 20000427
Scheduled Compliance Date:
Eval Activity Location: SC
Viol Determined By Agency: EPA
Viol Short Desc: Generators - Manifest
Actual Rtc Date: 20000427
Found Violation: Yes
Rtc Qualifier: Observed

Enforcement Details

Enf Type: 310
Enf Type Desc: FINAL 3008(A) COMPLIANCE ORDER
Enf Action Date: 20010629
Disposition Status Desc:
Disposition Status Date:
Enf Agency: EPA
Proposed Amount:
Final Amount:
Paid Amount:

Violation Details

Viol Type: 262.C
Citation: FR - FOR CFR 265.173(A)
Determined Date: 20000427
Scheduled Compliance Date:
Eval Activity Location: SC
Viol Determined By Agency: EPA
Viol Short Desc: Generators - Pre-transport
Actual Rtc Date: 20000427
Found Violation: Yes
Rtc Qualifier: Observed

Enforcement Details

Enf Type: 310
Enf Type Desc: FINAL 3008(A) COMPLIANCE ORDER
Enf Action Date: 20010629
Disposition Status Desc:
Disposition Status Date:
Enf Agency: EPA
Proposed Amount:

Final Amount:
Paid Amount:

Violation Details

Viol Type: 262.D
Citation: FR - 40 CFR 262.42(A)
Determined Date: 20000427
Scheduled Compliance Date:
Eval Activity Location: SC
Viol Determined By Agency: EPA
Viol Short Desc: Generators - Records/Reporting
Actual Rtc Date: 20000427
Found Violation: Yes
Rtc Qualifier: Observed

Enforcement Details

Enf Type: 310
Enf Type Desc: FINAL 3008(A) COMPLIANCE ORDER
Enf Action Date: 20010629
Disposition Status Desc:
Disposition Status Date:
Enf Agency: EPA
Proposed Amount:
Final Amount:
Paid Amount:

Violation Details

Viol Type: 264.D
Citation: SR - 265.52(d)&54(c)
Determined Date: 20000427
Scheduled Compliance Date:
Eval Activity Location: SC
Viol Determined By Agency: State
Viol Short Desc: TSD - Contingency Plan and Emergency Procedures
Actual Rtc Date: 20010629
Found Violation: Yes
Rtc Qualifier: Documented

Enforcement Details

Enf Type: 810
Enf Type Desc: STATE TO EPA ADMINISTRATIVE REFERRAL
Enf Action Date: 20000725
Disposition Status Desc:
Disposition Status Date:
Enf Agency: State
Proposed Amount:
Final Amount:
Paid Amount:

Enf Type: 310
Enf Type Desc: FINAL 3008(A) COMPLIANCE ORDER
Enf Action Date: 20010629
Disposition Status Desc:
Disposition Status Date:
Enf Agency: EPA
Proposed Amount:
Final Amount:
Paid Amount:

Violation Details

Viol Type: 264.D
Citation: FR - PERMIT CONDITION
Determined Date: 20000427
Scheduled Compliance Date:
Actual Rtc Date: 20000427
Found Violation: Yes
Rtc Qualifier: Observed

Eval Activity Location: SC
Viol Determined By Agency: EPA
Viol Short Desc: TSD - Contingency Plan and Emergency Procedures

Enforcement Details

Enf Type: 310
Enf Type Desc: FINAL 3008(A) COMPLIANCE ORDER
Enf Action Date: 20010629
Disposition Status Desc:
Disposition Status Date:
Enf Agency: EPA
Proposed Amount:
Final Amount:
Paid Amount:

Violation Details

Viol Type: 264.E
Citation: SR - 262.21(a)(6)
Determined Date: 20000427
Scheduled Compliance Date:
Actual Rtc Date: 20010629
Found Violation: Yes
Rtc Qualifier: Documented
Eval Activity Location: SC
Viol Determined By Agency: State
Viol Short Desc: TSD - Manifest/Records/Reporting

Enforcement Details

Enf Type: 810
Enf Type Desc: STATE TO EPA ADMINISTRATIVE REFERRAL
Enf Action Date: 20000725
Disposition Status Desc:
Disposition Status Date:
Enf Agency: State
Proposed Amount:
Final Amount:
Paid Amount:

Enf Type: 310
Enf Type Desc: FINAL 3008(A) COMPLIANCE ORDER
Enf Action Date: 20010629
Disposition Status Desc:
Disposition Status Date:
Enf Agency: EPA
Proposed Amount:
Final Amount:
Paid Amount:

Violation Details

Viol Type: 264.E
Citation: SR - 262.42(a)
Determined Date: 20000427
Scheduled Compliance Date:
Actual Rtc Date: 20010629
Found Violation: Yes
Rtc Qualifier: Documented
Eval Activity Location: SC
Viol Determined By Agency: State
Viol Short Desc: TSD - Manifest/Records/Reporting

Enforcement Details

Enf Type: 310
Enf Type Desc: FINAL 3008(A) COMPLIANCE ORDER
Enf Action Date: 20010629

Disposition Status Desc:
Disposition Status Date:
Enf Agency: EPA
Proposed Amount:
Final Amount:
Paid Amount:

Enf Type: 810
Enf Type Desc: STATE TO EPA ADMINISTRATIVE REFERRAL
Enf Action Date: 20000725
Disposition Status Desc:
Disposition Status Date:
Enf Agency: State
Proposed Amount:
Final Amount:
Paid Amount:

Violation Details

Viol Type: 264.E
Citation: SR - 262.20(a)
Determined Date: 20000427
Scheduled Compliance Date:
Eval Activity Location: SC
Viol Determined By Agency: State
Viol Short Desc: TSD - Manifest/Records/Reporting
Actual Rtc Date: 20010629
Found Violation: Yes
Rtc Qualifier: Documented

Enforcement Details

Enf Type: 310
Enf Type Desc: FINAL 3008(A) COMPLIANCE ORDER
Enf Action Date: 20010629
Disposition Status Desc:
Disposition Status Date:
Enf Agency: EPA
Proposed Amount:
Final Amount:
Paid Amount:

Enf Type: 810
Enf Type Desc: STATE TO EPA ADMINISTRATIVE REFERRAL
Enf Action Date: 20000725
Disposition Status Desc:
Disposition Status Date:
Enf Agency: State
Proposed Amount:
Final Amount:
Paid Amount:

Violation Details

Viol Type: 264.I
Citation: SR - 264.175(b)(1)
Determined Date: 20000427
Scheduled Compliance Date:
Eval Activity Location: SC
Viol Determined By Agency: State
Viol Short Desc: TSD - Container Use and Management
Actual Rtc Date: 20010629
Found Violation: Yes
Rtc Qualifier: Documented

Enforcement Details

Enf Type: 310
Enf Type Desc: FINAL 3008(A) COMPLIANCE ORDER
Enf Action Date: 20010629

Disposition Status Desc:
Disposition Status Date:
Enf Agency: EPA
Proposed Amount:
Final Amount:
Paid Amount:

Enf Type: 810
Enf Type Desc: STATE TO EPA ADMINISTRATIVE REFERRAL
Enf Action Date: 20000725
Disposition Status Desc:
Disposition Status Date:
Enf Agency: State
Proposed Amount:
Final Amount:
Paid Amount:

Violation Details

Viol Type: 264.I
Citation: SR - 264.174
Determined Date: 20000427
Scheduled Compliance Date:
Eval Activity Location: SC
Viol Determined By Agency: State
Viol Short Desc: TSD - Container Use and Management
Actual Rtc Date: 20010629
Found Violation: Yes
Rtc Qualifier: Documented

Enforcement Details

Enf Type: 310
Enf Type Desc: FINAL 3008(A) COMPLIANCE ORDER
Enf Action Date: 20010629
Disposition Status Desc:
Disposition Status Date:
Enf Agency: EPA
Proposed Amount:
Final Amount:
Paid Amount:

Enf Type: 810
Enf Type Desc: STATE TO EPA ADMINISTRATIVE REFERRAL
Enf Action Date: 20000725
Disposition Status Desc:
Disposition Status Date:
Enf Agency: State
Proposed Amount:
Final Amount:
Paid Amount:

Violation Details

Viol Type: 264.I
Citation: FR - PERMIT CONDITION III.F
Determined Date: 20000427
Scheduled Compliance Date:
Eval Activity Location: SC
Viol Determined By Agency: EPA
Viol Short Desc: TSD - Container Use and Management
Actual Rtc Date: 20000427
Found Violation: Yes
Rtc Qualifier: Observed

Enforcement Details

Enf Type: 310
Enf Type Desc: FINAL 3008(A) COMPLIANCE ORDER
Enf Action Date: 20010629

Disposition Status Desc:
Disposition Status Date:
Enf Agency: EPA
Proposed Amount:
Final Amount:
Paid Amount:

Violation Details

Viol Type: 264.I
Citation: SR - 264.173(a)
Determined Date: 20000427
Scheduled Compliance Date:
Eval Activity Location: SC
Viol Determined By Agency: State
Viol Short Desc: TSD - Container Use and Management
Actual Rtc Date: 20010629
Found Violation: Yes
Rtc Qualifier: Documented

Enforcement Details

Enf Type: 810
Enf Type Desc: STATE TO EPA ADMINISTRATIVE REFERRAL
Enf Action Date: 20000725
Disposition Status Desc:
Disposition Status Date:
Enf Agency: State
Proposed Amount:
Final Amount:
Paid Amount:

Enf Type: 310
Enf Type Desc: FINAL 3008(A) COMPLIANCE ORDER
Enf Action Date: 20010629
Disposition Status Desc:
Disposition Status Date:
Enf Agency: EPA
Proposed Amount:
Final Amount:
Paid Amount:

Violation Details

Viol Type: 264.I
Citation: FR - PERMIT CONDITION
Determined Date: 20000427
Scheduled Compliance Date:
Eval Activity Location: SC
Viol Determined By Agency: EPA
Viol Short Desc: TSD - Container Use and Management
Actual Rtc Date: 20000427
Found Violation: Yes
Rtc Qualifier: Observed

Enforcement Details

Enf Type: 310
Enf Type Desc: FINAL 3008(A) COMPLIANCE ORDER
Enf Action Date: 20010629
Disposition Status Desc:
Disposition Status Date:
Enf Agency: EPA
Proposed Amount:
Final Amount:
Paid Amount:

Violation Details

Viol Type: 268.A
Citation: SR - 268.50
Determined Date: 20000427
Scheduled Compliance Date:
Eval Activity Location: SC
Viol Determined By Agency: State
Viol Short Desc: LDR - General
Actual Rtc Date: 20010629
Found Violation: Yes
Rtc Qualifier: Documented

Enforcement Details

Enf Type: 810
Enf Type Desc: STATE TO EPA ADMINISTRATIVE REFERRAL
Enf Action Date: 20000725
Disposition Status Desc:
Disposition Status Date:
Enf Agency: State
Proposed Amount:
Final Amount:
Paid Amount:

Enf Type: 310
Enf Type Desc: FINAL 3008(A) COMPLIANCE ORDER
Enf Action Date: 20010629
Disposition Status Desc:
Disposition Status Date:
Enf Agency: EPA
Proposed Amount:
Final Amount:
Paid Amount:

Violation Details

Viol Type: 268.A
Citation: FR - 40 CFR 268.50
Determined Date: 20000427
Scheduled Compliance Date:
Eval Activity Location: SC
Viol Determined By Agency: EPA
Viol Short Desc: LDR - General
Actual Rtc Date: 20000427
Found Violation: Yes
Rtc Qualifier: Observed

Enforcement Details

Enf Type: 310
Enf Type Desc: FINAL 3008(A) COMPLIANCE ORDER
Enf Action Date: 20010629
Disposition Status Desc:
Disposition Status Date:
Enf Agency: EPA
Proposed Amount:
Final Amount:
Paid Amount:

Violation Details

Viol Type: 264.I
Citation: SR - 262.34(c)(1)(ii)
Determined Date: 19990610
Scheduled Compliance Date: 19990624
Eval Activity Location: SC
Viol Determined By Agency: State
Viol Short Desc: TSD - Container Use and Management
Actual Rtc Date: 19990624
Found Violation: Yes
Rtc Qualifier: Observed

Enforcement Details

Enf Type: 140
Enf Type Desc:
Enf Action Date: 19990624
Disposition Status Desc:
Disposition Status Date:
Enf Agency: State
Proposed Amount:
Final Amount:
Paid Amount:

Violation Details

Viol Type: 264.I
Citation: FR - 262.34(C)(1)(II)
Determined Date: 19990610
Scheduled Compliance Date:
Eval Activity Location: SC
Viol Determined By Agency: EPA
Viol Short Desc: TSD - Container Use and Management
Actual Rtc Date: 19990610
Found Violation: Yes
Rtc Qualifier: Observed

Violation Details

Viol Type: 264.I
Citation: SR - 265.171
Determined Date: 19990610
Scheduled Compliance Date:
Eval Activity Location: SC
Viol Determined By Agency: State
Viol Short Desc: TSD - Container Use and Management
Actual Rtc Date: 19990617
Found Violation: Yes
Rtc Qualifier: Observed

Enforcement Details

Enf Type: 140
Enf Type Desc:
Enf Action Date: 19990624
Disposition Status Desc:
Disposition Status Date:
Enf Agency: State
Proposed Amount:
Final Amount:
Paid Amount:

Violation Details

Viol Type: 264.I
Citation: FR - 262.34(A)(1)(I)/264.171
Determined Date: 19990610
Scheduled Compliance Date:
Eval Activity Location: SC
Viol Determined By Agency: EPA
Viol Short Desc: TSD - Container Use and Management
Actual Rtc Date: 19990610
Found Violation: Yes
Rtc Qualifier: Observed

Violation Details

Viol Type: 264.E
Citation: SR - 262.34(a)(4)
Determined Date: 19980319
Scheduled Compliance Date:
Eval Activity Location: SC
Viol Determined By Agency: State
Viol Short Desc: TSD - Manifest/Records/Reporting
Actual Rtc Date: 19980324
Found Violation: Yes
Rtc Qualifier: Observed

Enforcement Details

Enf Type: 140
Enf Type Desc:
Enf Action Date: 19980721
Disposition Status Desc:
Disposition Status Date:
Enf Agency: State
Proposed Amount:
Final Amount:
Paid Amount:

Violation Details

Viol Type: 264.E
Citation: SR - 262.43/264.75
Determined Date: 19980319
Scheduled Compliance Date:
Eval Activity Location: SC
Viol Determined By Agency: State
Viol Short Desc: TSD - Manifest/Records/Reporting
Actual Rtc Date: 19980713
Found Violation: Yes
Rtc Qualifier: Observed

Enforcement Details

Enf Type: 140
Enf Type Desc:
Enf Action Date: 19980721
Disposition Status Desc:
Disposition Status Date:
Enf Agency: State
Proposed Amount:
Final Amount:
Paid Amount:

Violation Details

Viol Type: 264.E
Citation: SR - 262.40/264.71
Determined Date: 19980319
Scheduled Compliance Date:
Eval Activity Location: SC
Viol Determined By Agency: State
Viol Short Desc: TSD - Manifest/Records/Reporting
Actual Rtc Date: 19980324
Found Violation: Yes
Rtc Qualifier: Observed

Enforcement Details

Enf Type: 140
Enf Type Desc:
Enf Action Date: 19980721
Disposition Status Desc:
Disposition Status Date:
Enf Agency: State
Proposed Amount:
Final Amount:
Paid Amount:

Violation Details

Viol Type: 264.D
Citation: SR - 264.52(a)
Determined Date: 19970109
Scheduled Compliance Date: 19970220
Actual Rtc Date: 19970213
Found Violation: Yes
Rtc Qualifier: Observed

Eval Activity Location: SC
Viol Determined By Agency: State
Viol Short Desc: TSD - Contingency Plan and Emergency Procedures

Enforcement Details

Enf Type: 140
Enf Type Desc:
Enf Action Date: 19970120
Disposition Status Desc:
Disposition Status Date:
Enf Agency: State
Proposed Amount:
Final Amount:
Paid Amount:

Violation Details

Viol Type: 264.E
Citation: SR - 264.75(a)(3)
Determined Date: 19970109
Actual Rtc Date: 19970210
Found Violation: Yes
Rtc Qualifier: Observed
Scheduled Compliance Date: 19970220
Eval Activity Location: SC
Viol Determined By Agency: State
Viol Short Desc: TSD - Manifest/Records/Reporting

Enforcement Details

Enf Type: 140
Enf Type Desc:
Enf Action Date: 19970120
Disposition Status Desc:
Disposition Status Date:
Enf Agency: State
Proposed Amount:
Final Amount:
Paid Amount:

Violation Details

Viol Type: 264.I
Citation: SR - 262.34(c)(2)(99)
Determined Date: 19970109
Actual Rtc Date: 19970213
Found Violation: Yes
Rtc Qualifier: Observed
Scheduled Compliance Date: 19970220
Eval Activity Location: SC
Viol Determined By Agency: State
Viol Short Desc: TSD - Container Use and Management

Enforcement Details

Enf Type: 140
Enf Type Desc:
Enf Action Date: 19970120
Disposition Status Desc:
Disposition Status Date:
Enf Agency: State
Proposed Amount:
Final Amount:
Paid Amount:

Violation Details

Viol Type: 262.A
Citation: FR - 262.34(C)(1)(II)
Determined Date: 19960523
Scheduled Compliance Date:
Eval Activity Location: SC
Viol Determined By Agency: EPA
Viol Short Desc: Generators - General
Actual Rtc Date: 19960523
Found Violation: Yes
Rtc Qualifier: Observed

Violation Details

Viol Type: 264.I
Citation: SR - 262.34(c)(1)(ii)
Determined Date: 19960523
Scheduled Compliance Date: 19961223
Eval Activity Location: SC
Viol Determined By Agency: State
Viol Short Desc: TSD - Container Use and Management
Actual Rtc Date: 19961220
Found Violation: Yes
Rtc Qualifier: Observed

Enforcement Details

Enf Type: 140
Enf Type Desc:
Enf Action Date: 19961121
Disposition Status Desc:
Disposition Status Date:
Enf Agency: State
Proposed Amount:
Final Amount:
Paid Amount:

Violation Details

Viol Type: 264.I
Citation: SR - 262.34(c)(1)(ii)
Determined Date: 19951108
Scheduled Compliance Date: 19960308
Eval Activity Location: SC
Viol Determined By Agency: State
Viol Short Desc: TSD - Container Use and Management
Actual Rtc Date: 19960325
Found Violation: Yes
Rtc Qualifier: Observed

Enforcement Details

Enf Type: 140
Enf Type Desc:
Enf Action Date: 19960229
Disposition Status Desc:
Disposition Status Date:
Enf Agency: State
Proposed Amount:
Final Amount:
Paid Amount:

Violation Details

Viol Type: 264.I
Citation:
Determined Date: 19950921
Scheduled Compliance Date: 19951021
Eval Activity Location: SC
Viol Determined By Agency: State
Viol Short Desc: TSD - Container Use and Management
Actual Rtc Date: 19960329
Found Violation: Yes
Rtc Qualifier: Observed

Enforcement Details

Enf Type: 140
Enf Type Desc:
Enf Action Date: 19951021
Disposition Status Desc:
Disposition Status Date:
Enf Agency: State
Proposed Amount:
Final Amount:
Paid Amount:

Violation Details

Viol Type: 264.I
Citation: SR - 265.173A
Determined Date: 19950921
Scheduled Compliance Date: 19951021
Eval Activity Location: SC
Viol Determined By Agency: State
Viol Short Desc: TSD - Container Use and Management
Actual Rtc Date: 19960329
Found Violation: Yes
Rtc Qualifier: Observed

Enforcement Details

Enf Type: 140
Enf Type Desc:
Enf Action Date: 19951021
Disposition Status Desc:
Disposition Status Date:
Enf Agency: State
Proposed Amount:
Final Amount:
Paid Amount:

Violation Details

Viol Type: 262.A
Citation: FR - 40 CFR 262.34(C)(1)(II)
Determined Date: 19950405
Scheduled Compliance Date:
Eval Activity Location: SC
Viol Determined By Agency: EPA
Viol Short Desc: Generators - General
Actual Rtc Date: 19950405
Found Violation: Yes
Rtc Qualifier: Observed

Violation Details

Viol Type: 262.A
Citation: FR - 40 CFR 265.73(A)
Determined Date: 19950405
Scheduled Compliance Date:
Eval Activity Location: SC
Viol Determined By Agency: EPA
Viol Short Desc: Generators - General
Actual Rtc Date: 19950405
Found Violation: Yes
Rtc Qualifier: Observed

Violation Details

Viol Type: 264.I
Citation: SR - 270.1(b)
Determined Date: 19940802
Scheduled Compliance Date: 19950121
Eval Activity Location: SC
Viol Determined By Agency: State
Viol Short Desc: TSD - Container Use and Management
Actual Rtc Date: 19950116
Found Violation: Yes
Rtc Qualifier: Observed

Enforcement Details

Enf Type: 140
Enf Type Desc:
Enf Action Date: 19941221
Disposition Status Desc:
Disposition Status Date:
Enf Agency: State
Proposed Amount:
Final Amount:
Paid Amount:

Violation Details

Viol Type: 268.A
Citation: SR - 268.50
Determined Date: 19940802
Scheduled Compliance Date: 19950121
Eval Activity Location: SC
Viol Determined By Agency: State
Viol Short Desc: LDR - General
Actual Rtc Date: 19950103
Found Violation: Yes
Rtc Qualifier: Observed

Enforcement Details

Enf Type: 140
Enf Type Desc:
Enf Action Date: 19941221
Disposition Status Desc:
Disposition Status Date:
Enf Agency: State
Proposed Amount:
Final Amount:
Paid Amount:

Violation Details

Viol Type: 264.B
Citation: FR - 264.13(A)(1) & PERM COND II.H
Determined Date: 19940519
Scheduled Compliance Date:
Eval Activity Location: SC
Viol Determined By Agency: EPA
Viol Short Desc: TSD - General Facility Standards
Actual Rtc Date: 19950103
Found Violation: Yes
Rtc Qualifier: Observed

Violation Details

Viol Type: 264.B
Citation: FR - RCRA 3005
Determined Date: 19940510
Scheduled Compliance Date:
Eval Activity Location: SC
Viol Determined By Agency: EPA
Viol Short Desc: TSD - General Facility Standards
Actual Rtc Date: 19950103
Found Violation: Yes
Rtc Qualifier: Observed

Violation Details

Viol Type: 264.B
Citation: FR - 262.11
Determined Date: 19940510
Scheduled Compliance Date:
Eval Activity Location: SC
Actual Rtc Date: 19950103
Found Violation: Yes
Rtc Qualifier: Observed

Viol Determined By Agency: EPA
Viol Short Desc: TSD - General Facility Standards

Violation Details

Viol Type: 264.I
Citation: FR - 262.34(A)(2)
Determined Date: 19940510
Scheduled Compliance Date:
Eval Activity Location: SC
Viol Determined By Agency: EPA
Viol Short Desc: TSD - Container Use and Management
Actual Rtc Date: 19950103
Found Violation: Yes
Rtc Qualifier: Observed

Violation Details

Viol Type: 264.I
Citation: FR - 262.34(A)(3)
Determined Date: 19940510
Scheduled Compliance Date:
Eval Activity Location: SC
Viol Determined By Agency: EPA
Viol Short Desc: TSD - Container Use and Management
Actual Rtc Date: 19950103
Found Violation: Yes
Rtc Qualifier: Observed

Violation Details

Viol Type: 268.A
Citation: FR - 268.50(A)(2)(I) & PART 268
Determined Date: 19940510
Scheduled Compliance Date:
Eval Activity Location: SC
Viol Determined By Agency: EPA
Viol Short Desc: LDR - General
Actual Rtc Date: 19950103
Found Violation: Yes
Rtc Qualifier: Observed

Violation Details

Viol Type: 268.A
Citation: FR - 268.50(C)
Determined Date: 19940510
Scheduled Compliance Date:
Eval Activity Location: SC
Viol Determined By Agency: EPA
Viol Short Desc: LDR - General
Actual Rtc Date: 19950103
Found Violation: Yes
Rtc Qualifier: Observed

Violation Details

Viol Type: 264.I
Citation: FR - 262.34(A)(3)
Determined Date: 19930419
Scheduled Compliance Date:
Eval Activity Location: SC
Viol Determined By Agency: EPA
Viol Short Desc: TSD - Container Use and Management
Actual Rtc Date: 19930419
Found Violation: Yes
Rtc Qualifier: Observed

Violation Details

Viol Type: 264.I
Citation: FR - 262.34(A)(2)
Determined Date: 19930419
Scheduled Compliance Date:
Eval Activity Location: SC
Viol Determined By Agency: EPA
Viol Short Desc: TSD - Container Use and Management
Actual Rtc Date: 19930419
Found Violation: Yes
Rtc Qualifier: Observed

Violation Details

Viol Type: 268.A
Citation: FR - 268.50(A)(2)(I)
Determined Date: 19930419
Scheduled Compliance Date:
Eval Activity Location: SC
Viol Determined By Agency: EPA
Viol Short Desc: LDR - General
Actual Rtc Date: 19930419
Found Violation: Yes
Rtc Qualifier: Observed

Violation Details

Viol Type: 264.A
Citation: SR - 264.17
Determined Date: 19910828
Scheduled Compliance Date: 19920301
Eval Activity Location: SC
Viol Determined By Agency: State
Viol Short Desc: TSD - General
Actual Rtc Date: 19920408
Found Violation: Yes
Rtc Qualifier: Observed

Enforcement Details

Enf Type: 140
Enf Type Desc:
Enf Action Date: 19920301
Disposition Status Desc:
Disposition Status Date:
Enf Agency: State
Proposed Amount:
Final Amount:
Paid Amount:

Violation Details

Viol Type: 268.A
Citation:
Determined Date: 19910828
Scheduled Compliance Date: 19920301
Eval Activity Location: SC
Viol Determined By Agency: State
Viol Short Desc: LDR - General
Actual Rtc Date: 19920408
Found Violation: Yes
Rtc Qualifier: Observed

Enforcement Details

Enf Type: 140
Enf Type Desc:
Enf Action Date: 19920301
Disposition Status Desc:
Disposition Status Date:
Enf Agency: State
Proposed Amount:
Final Amount:
Paid Amount:

Violation Details

Viol Type: 262.A
Citation:
Determined Date: 19910827
Scheduled Compliance Date:
Eval Activity Location: SC
Actual Rtc Date: 19950103
Found Violation: Yes
Rtc Qualifier: Observed

Viol Determined By Agency: EPA
Viol Short Desc: Generators - General

Violation Details

Viol Type: 264.A
Citation:
Determined Date: 19900706
Scheduled Compliance Date:
Eval Activity Location: SC
Viol Determined By Agency: EPA
Viol Short Desc: TSD - General
Actual Rtc Date: 19910402
Found Violation: Yes
Rtc Qualifier: Observed

Enforcement Details

Enf Type: 310
Enf Type Desc: FINAL 3008(A) COMPLIANCE ORDER
Enf Action Date: 19910402
Disposition Status Desc:
Disposition Status Date:
Enf Agency: State
Proposed Amount: 67850
Final Amount: 67850
Paid Amount: 67850

Violation Details

Viol Type: 268.A
Citation:
Determined Date: 19881025
Scheduled Compliance Date:
Eval Activity Location: SC
Viol Determined By Agency: State
Viol Short Desc: LDR - General
Actual Rtc Date: 19881025
Found Violation: Yes
Rtc Qualifier: Observed

Violation Details

Viol Type: 264.A
Citation:
Determined Date: 19880414
Scheduled Compliance Date:
Eval Activity Location: SC
Viol Determined By Agency: EPA
Viol Short Desc: TSD - General
Actual Rtc Date: 19890131
Found Violation: Yes
Rtc Qualifier: Observed

Violation Details

Viol Type: 264.A
Citation:
Determined Date: 19880414
Scheduled Compliance Date:
Eval Activity Location: SC
Viol Determined By Agency: EPA
Viol Short Desc: TSD - General
Actual Rtc Date: 19950103
Found Violation: Yes
Rtc Qualifier: Observed

Violation Details

Viol Type: 264.A
Citation:
Determined Date: 19870429
Scheduled Compliance Date: 19870730
Eval Activity Location: SC
Actual Rtc Date: 19870630
Found Violation: Yes
Rtc Qualifier: Observed

Viol Determined By Agency: EPA
Viol Short Desc: TSD - General

Enforcement Details

Enf Type: 310
Enf Type Desc: FINAL 3008(A) COMPLIANCE ORDER
Enf Action Date: 19870630
Disposition Status Desc:
Disposition Status Date:
Enf Agency: State
Proposed Amount: 3000
Final Amount: 3000
Paid Amount:

Violation Details

Viol Type: 264.A
Citation:
Determined Date: 19870429
Scheduled Compliance Date: 19870730
Eval Activity Location: SC
Viol Determined By Agency: State
Viol Short Desc: TSD - General
Actual Rtc Date: 19870630
Found Violation: Yes
Rtc Qualifier: Observed

Enforcement Details

Enf Type: 310
Enf Type Desc: FINAL 3008(A) COMPLIANCE ORDER
Enf Action Date: 19870630
Disposition Status Desc:
Disposition Status Date:
Enf Agency: State
Proposed Amount: 3000
Final Amount: 3000
Paid Amount:

Violation Details

Viol Type: 264.A
Citation:
Determined Date: 19860627
Scheduled Compliance Date:
Eval Activity Location: SC
Viol Determined By Agency: EPA
Viol Short Desc: TSD - General
Actual Rtc Date: 19870630
Found Violation: Yes
Rtc Qualifier: Observed

Evaluation Details

Eval Start Date: 20240521
Eval Type Desc: COMPLIANCE EVALUATION INSPECTION
Viol Short Desc: Hazardous Waste Pharmaceuticals
Actual Rtc Date: 20240913
Eval Agency: State

Eval Start Date: 20240521
Eval Type Desc: COMPLIANCE EVALUATION INSPECTION
Viol Short Desc: Preparedness, Prevention, and Emergency Procedures
Actual Rtc Date: 20240913
Eval Agency: State

Eval Start Date: 20240521
Eval Type Desc: COMPLIANCE EVALUATION INSPECTION

Viol Short Desc: Universal Waste - Small Quantity Handlers
Actual Rtc Date: 20240913
Eval Agency: State

Eval Start Date: 20240521
Eval Type Desc: COMPLIANCE EVALUATION INSPECTION
Viol Short Desc: Generators - General
Actual Rtc Date: 20240913
Eval Agency: State

Eval Start Date: 20240521
Eval Type Desc: COMPLIANCE EVALUATION INSPECTION
Viol Short Desc: Generators - Transboundary Shipments for Recovery
Actual Rtc Date: 20240913
Eval Agency: State

Eval Start Date: 20191217
Eval Type Desc: COMPLIANCE EVALUATION INSPECTION
Viol Short Desc: Generators - Manifest
Actual Rtc Date: 20200303
Eval Agency: State

Eval Start Date: 20191217
Eval Type Desc: COMPLIANCE EVALUATION INSPECTION
Viol Short Desc: Universal Waste - Small Quantity Handlers
Actual Rtc Date: 20200303
Eval Agency: EPA

Eval Start Date: 20191217
Eval Type Desc: COMPLIANCE EVALUATION INSPECTION
Viol Short Desc: Generators - General
Actual Rtc Date: 20200303
Eval Agency: EPA

Eval Start Date: 20191217
Eval Type Desc: COMPLIANCE EVALUATION INSPECTION
Viol Short Desc: Universal Waste - Small Quantity Handlers
Actual Rtc Date: 20200303
Eval Agency: State

Eval Start Date: 20181127
Eval Type Desc: COMPLIANCE EVALUATION INSPECTION
Viol Short Desc: TSD IS-Container Use and Management
Actual Rtc Date: 20181127
Eval Agency: State

Eval Start Date: 20181127
Eval Type Desc: COMPLIANCE EVALUATION INSPECTION
Viol Short Desc: Generators - Pre-transport
Actual Rtc Date: 20181206
Eval Agency: State

Eval Start Date: 20181127
Eval Type Desc: COMPLIANCE EVALUATION INSPECTION
Viol Short Desc: Generators - Pre-transport
Actual Rtc Date: 20181127
Eval Agency: EPA

Eval Start Date: 20171206
Eval Type Desc: COMPLIANCE EVALUATION INSPECTION
Viol Short Desc:
Actual Rtc Date:
Eval Agency: State

Eval Start Date: 20171206
Eval Type Desc: COMPLIANCE EVALUATION INSPECTION
Viol Short Desc:
Actual Rtc Date:
Eval Agency: EPA

Eval Start Date: 20170523
Eval Type Desc: COMPLIANCE EVALUATION INSPECTION
Viol Short Desc: Generators - Records/Reporting
Actual Rtc Date: 20170523
Eval Agency: State

Eval Start Date: 20170523
Eval Type Desc: COMPLIANCE EVALUATION INSPECTION
Viol Short Desc:
Actual Rtc Date:
Eval Agency: EPA

Eval Start Date: 20160316
Eval Type Desc: COMPLIANCE EVALUATION INSPECTION
Viol Short Desc:
Actual Rtc Date:
Eval Agency: State

Eval Start Date: 20160316
Eval Type Desc: COMPLIANCE EVALUATION INSPECTION
Viol Short Desc:
Actual Rtc Date:
Eval Agency: EPA

Eval Start Date: 20150910
Eval Type Desc: COMPLIANCE SCHEDULE EVALUATION
Viol Short Desc:
Actual Rtc Date:
Eval Agency: State

Eval Start Date: 20150421
Eval Type Desc: COMPLIANCE EVALUATION INSPECTION
Viol Short Desc: Generators - General
Actual Rtc Date: 20150910
Eval Agency: State

Eval Start Date: 20150421
Eval Type Desc: COMPLIANCE EVALUATION INSPECTION
Viol Short Desc: Generators - General
Actual Rtc Date: 20150910
Eval Agency: EPA

Eval Start Date: 20140521
Eval Type Desc: COMPLIANCE EVALUATION INSPECTION
Viol Short Desc:
Actual Rtc Date:
Eval Agency: State

Eval Start Date: 20130724
Eval Type Desc: COMPLIANCE EVALUATION INSPECTION
Viol Short Desc:
Actual Rtc Date:
Eval Agency: State

Eval Start Date: 20120511
Eval Type Desc: COMPLIANCE EVALUATION INSPECTION
Viol Short Desc:
Actual Rtc Date:
Eval Agency: EPA

Eval Start Date: 20120503
Eval Type Desc: COMPLIANCE SCHEDULE EVALUATION
Viol Short Desc:
Actual Rtc Date:
Eval Agency: State

Eval Start Date: 20120501
Eval Type Desc: COMPLIANCE EVALUATION INSPECTION

Viol Short Desc: Generators - General
Actual Rtc Date: 20120503
Eval Agency: State

Eval Start Date: 20120501
Eval Type Desc: COMPLIANCE EVALUATION INSPECTION
Viol Short Desc: TSD IS-Container Use and Management
Actual Rtc Date: 20120503
Eval Agency: State

Eval Start Date: 20120501
Eval Type Desc: COMPLIANCE EVALUATION INSPECTION
Viol Short Desc: Generators - Pre-transport
Actual Rtc Date: 20120503
Eval Agency: State

Eval Start Date: 20110309
Eval Type Desc: COMPLIANCE EVALUATION INSPECTION
Viol Short Desc:
Actual Rtc Date:
Eval Agency: EPA

Eval Start Date: 20110309
Eval Type Desc: COMPLIANCE EVALUATION INSPECTION
Viol Short Desc: Universal Waste - Small Quantity Handlers
Actual Rtc Date: 20110310
Eval Agency: State

Eval Start Date: 20110308
Eval Type Desc: COMPLIANCE EVALUATION INSPECTION
Viol Short Desc:
Actual Rtc Date:
Eval Agency: EPA-Initiated Oversight/Observation/Training Actions

Eval Start Date: 20100608
Eval Type Desc: COMPLIANCE EVALUATION INSPECTION
Viol Short Desc:
Actual Rtc Date:
Eval Agency: EPA

Eval Start Date: 20100608
Eval Type Desc: COMPLIANCE EVALUATION INSPECTION
Viol Short Desc:
Actual Rtc Date:
Eval Agency: EPA-Initiated Oversight/Observation/Training Actions

Eval Start Date: 20100608
Eval Type Desc: COMPLIANCE EVALUATION INSPECTION
Viol Short Desc: Generators - General
Actual Rtc Date: 20100624
Eval Agency: State

Eval Start Date: 20090302
Eval Type Desc: COMPLIANCE SCHEDULE EVALUATION
Viol Short Desc:
Actual Rtc Date:
Eval Agency: State

Eval Start Date: 20090209
Eval Type Desc: COMPLIANCE EVALUATION INSPECTION
Viol Short Desc: Generators - Pre-transport
Actual Rtc Date: 20090302
Eval Agency: EPA

Eval Start Date: 20090209
Eval Type Desc: COMPLIANCE EVALUATION INSPECTION
Viol Short Desc: TSD - Manifest/Records/Reporting
Actual Rtc Date: 20090302
Eval Agency: EPA

Eval Start Date: 20090209
Eval Type Desc: COMPLIANCE EVALUATION INSPECTION
Viol Short Desc: TSD - Manifest/Records/Reporting
Actual Rtc Date: 20090302
Eval Agency: State

Eval Start Date: 20090209
Eval Type Desc: COMPLIANCE EVALUATION INSPECTION
Viol Short Desc: Generators - Pre-transport
Actual Rtc Date: 20090302
Eval Agency: State

Eval Start Date: 20090209
Eval Type Desc: COMPLIANCE EVALUATION INSPECTION
Viol Short Desc: TSD - Container Use and Management
Actual Rtc Date: 20090302
Eval Agency: State

Eval Start Date: 20090209
Eval Type Desc: COMPLIANCE EVALUATION INSPECTION
Viol Short Desc: TSD IS-Container Use and Management
Actual Rtc Date: 20090302
Eval Agency: EPA

Eval Start Date: 20090209
Eval Type Desc: COMPLIANCE EVALUATION INSPECTION
Viol Short Desc: TSD IS-Container Use and Management
Actual Rtc Date: 20090302
Eval Agency: State

Eval Start Date: 20080702
Eval Type Desc: COMPLIANCE SCHEDULE EVALUATION
Viol Short Desc:
Actual Rtc Date:
Eval Agency: State

Eval Start Date: 20080616
Eval Type Desc: COMPLIANCE EVALUATION INSPECTION
Viol Short Desc: Generators - Pre-transport
Actual Rtc Date: 20080702
Eval Agency: EPA

Eval Start Date: 20080616
Eval Type Desc: COMPLIANCE EVALUATION INSPECTION
Viol Short Desc: Generators - Pre-transport
Actual Rtc Date: 20080702
Eval Agency: State

Eval Start Date: 20070703
Eval Type Desc: COMPLIANCE SCHEDULE EVALUATION
Viol Short Desc:
Actual Rtc Date:
Eval Agency: State

Eval Start Date: 20070326
Eval Type Desc: COMPLIANCE EVALUATION INSPECTION
Viol Short Desc: Universal Waste - Small Quantity Handlers
Actual Rtc Date: 20080226
Eval Agency: State

Eval Start Date: 20070326
Eval Type Desc: COMPLIANCE EVALUATION INSPECTION
Viol Short Desc: Universal Waste - Small Quantity Handlers
Actual Rtc Date: 20080226
Eval Agency: EPA

Eval Start Date: 20070326
Eval Type Desc: COMPLIANCE EVALUATION INSPECTION

Viol Short Desc: Generators - Pre-transport
Actual Rtc Date: 20070703
Eval Agency: EPA

Eval Start Date: 20070326
Eval Type Desc: COMPLIANCE EVALUATION INSPECTION
Viol Short Desc: Generators - Pre-transport
Actual Rtc Date: 20070703
Eval Agency: State

Eval Start Date: 20070326
Eval Type Desc: COMPLIANCE EVALUATION INSPECTION
Viol Short Desc: TSD IS-Container Use and Management
Actual Rtc Date: 20070703
Eval Agency: State

Eval Start Date: 20070326
Eval Type Desc: COMPLIANCE EVALUATION INSPECTION
Viol Short Desc: TSD IS-General Facility Standards
Actual Rtc Date: 20070703
Eval Agency: EPA

Eval Start Date: 20060322
Eval Type Desc: COMPLIANCE EVALUATION INSPECTION
Viol Short Desc:
Actual Rtc Date:
Eval Agency: EPA

Eval Start Date: 20060322
Eval Type Desc: COMPLIANCE EVALUATION INSPECTION
Viol Short Desc:
Actual Rtc Date:
Eval Agency: State

Eval Start Date: 20050726
Eval Type Desc: COMPLIANCE SCHEDULE EVALUATION
Viol Short Desc:
Actual Rtc Date:
Eval Agency: State

Eval Start Date: 20050428
Eval Type Desc: COMPLIANCE EVALUATION INSPECTION
Viol Short Desc: Generators - General
Actual Rtc Date: 20050428
Eval Agency: EPA

Eval Start Date: 20050428
Eval Type Desc: COMPLIANCE EVALUATION INSPECTION
Viol Short Desc: Generators - Records/Reporting
Actual Rtc Date: 20050726
Eval Agency: State

Eval Start Date: 20040901
Eval Type Desc: COMPLIANCE EVALUATION INSPECTION
Viol Short Desc:
Actual Rtc Date:
Eval Agency: EPA

Eval Start Date: 20040901
Eval Type Desc: COMPLIANCE EVALUATION INSPECTION
Viol Short Desc:
Actual Rtc Date:
Eval Agency: State

Eval Start Date: 20030811
Eval Type Desc: COMPLIANCE EVALUATION INSPECTION
Viol Short Desc:
Actual Rtc Date:
Eval Agency: EPA

Eval Start Date: 20030811
Eval Type Desc: COMPLIANCE EVALUATION INSPECTION
Viol Short Desc: TSD - Container Use and Management
Actual Rtc Date: 20030822
Eval Agency: State

Eval Start Date: 20030811
Eval Type Desc: COMPLIANCE EVALUATION INSPECTION
Viol Short Desc: TSD - General Facility Standards
Actual Rtc Date: 20030822
Eval Agency: State

Eval Start Date: 20030327
Eval Type Desc: COMPLIANCE SCHEDULE EVALUATION
Viol Short Desc:
Actual Rtc Date:
Eval Agency: State

Eval Start Date: 20020827
Eval Type Desc: COMPLIANCE EVALUATION INSPECTION
Viol Short Desc: TSD - Manifest/Records/Reporting
Actual Rtc Date: 20030327
Eval Agency: State

Eval Start Date: 20020827
Eval Type Desc: COMPLIANCE EVALUATION INSPECTION
Viol Short Desc: TSD - Container Use and Management
Actual Rtc Date: 20030327
Eval Agency: State

Eval Start Date: 20010904
Eval Type Desc: COMPLIANCE SCHEDULE EVALUATION
Viol Short Desc:
Actual Rtc Date:
Eval Agency: State

Eval Start Date: 20010829
Eval Type Desc: COMPLIANCE EVALUATION INSPECTION
Viol Short Desc: TSD - Manifest/Records/Reporting
Actual Rtc Date: 20010904
Eval Agency: State

Eval Start Date: 20010629
Eval Type Desc: NO LONGER A SIGNIFICANT NON-COMPLIER
Viol Short Desc: TSD - Container Use and Management
Actual Rtc Date: 20010629
Eval Agency: EPA

Eval Start Date: 20010629
Eval Type Desc: NO LONGER A SIGNIFICANT NON-COMPLIER
Viol Short Desc: Generators - Records/Reporting
Actual Rtc Date: 20000427
Eval Agency: EPA

Eval Start Date: 20010629
Eval Type Desc: NO LONGER A SIGNIFICANT NON-COMPLIER
Viol Short Desc: TSD - Contingency Plan and Emergency Procedures
Actual Rtc Date: 20000427
Eval Agency: EPA

Eval Start Date: 20010629
Eval Type Desc: NO LONGER A SIGNIFICANT NON-COMPLIER
Viol Short Desc: TSD - Contingency Plan and Emergency Procedures
Actual Rtc Date: 20010629
Eval Agency: EPA

Eval Start Date: 20010629
Eval Type Desc: NO LONGER A SIGNIFICANT NON-COMPLIER

Viol Short Desc: LDR - General
Actual Rtc Date: 20010629
Eval Agency: EPA

Eval Start Date: 20010629
Eval Type Desc: NO LONGER A SIGNIFICANT NON-COMPLIER
Viol Short Desc: Generators - Manifest
Actual Rtc Date: 20000427
Eval Agency: EPA

Eval Start Date: 20010629
Eval Type Desc: NO LONGER A SIGNIFICANT NON-COMPLIER
Viol Short Desc: TSD - Manifest/Records/Reporting
Actual Rtc Date: 20010629
Eval Agency: EPA

Eval Start Date: 20010629
Eval Type Desc: NO LONGER A SIGNIFICANT NON-COMPLIER
Viol Short Desc: LDR - General
Actual Rtc Date: 20000427
Eval Agency: EPA

Eval Start Date: 20010629
Eval Type Desc: NO LONGER A SIGNIFICANT NON-COMPLIER
Viol Short Desc: Generators - Pre-transport
Actual Rtc Date: 20000427
Eval Agency: EPA

Eval Start Date: 20010629
Eval Type Desc: NO LONGER A SIGNIFICANT NON-COMPLIER
Viol Short Desc: TSD - Container Use and Management
Actual Rtc Date: 20000427
Eval Agency: EPA

Eval Start Date: 20010629
Eval Type Desc: NO LONGER A SIGNIFICANT NON-COMPLIER
Viol Short Desc:
Actual Rtc Date:
Eval Agency: State

Eval Start Date: 20000427
Eval Type Desc: SIGNIFICANT NON-COMPLIER
Viol Short Desc: TSD - Contingency Plan and Emergency Procedures
Actual Rtc Date: 20010629
Eval Agency: EPA

Eval Start Date: 20000427
Eval Type Desc: SIGNIFICANT NON-COMPLIER
Viol Short Desc: TSD - Manifest/Records/Reporting
Actual Rtc Date: 20010629
Eval Agency: EPA

Eval Start Date: 20000427
Eval Type Desc: SIGNIFICANT NON-COMPLIER
Viol Short Desc: TSD - Contingency Plan and Emergency Procedures
Actual Rtc Date: 20000427
Eval Agency: EPA

Eval Start Date: 20000427
Eval Type Desc: COMPLIANCE EVALUATION INSPECTION
Viol Short Desc: Generators - Pre-transport
Actual Rtc Date: 20000427
Eval Agency: EPA

Eval Start Date: 20000427
Eval Type Desc: SIGNIFICANT NON-COMPLIER
Viol Short Desc: Generators - Pre-transport
Actual Rtc Date: 20000427
Eval Agency: EPA

Eval Start Date: 20000427
Eval Type Desc: COMPLIANCE EVALUATION INSPECTION
Viol Short Desc: TSD - Container Use and Management
Actual Rtc Date: 20010629
Eval Agency: State

Eval Start Date: 20000427
Eval Type Desc: COMPLIANCE EVALUATION INSPECTION
Viol Short Desc: Generators - Manifest
Actual Rtc Date: 20000427
Eval Agency: EPA

Eval Start Date: 20000427
Eval Type Desc: SIGNIFICANT NON-COMPLIER
Viol Short Desc: TSD - Container Use and Management
Actual Rtc Date: 20010629
Eval Agency: EPA

Eval Start Date: 20000427
Eval Type Desc: SIGNIFICANT NON-COMPLIER
Viol Short Desc: Generators - Records/Reporting
Actual Rtc Date: 20000427
Eval Agency: EPA

Eval Start Date: 20000427
Eval Type Desc: SIGNIFICANT NON-COMPLIER
Viol Short Desc: LDR - General
Actual Rtc Date: 20000427
Eval Agency: EPA

Eval Start Date: 20000427
Eval Type Desc: SIGNIFICANT NON-COMPLIER
Viol Short Desc: Generators - Manifest
Actual Rtc Date: 20000427
Eval Agency: EPA

Eval Start Date: 20000427
Eval Type Desc: SIGNIFICANT NON-COMPLIER
Viol Short Desc: LDR - General
Actual Rtc Date: 20010629
Eval Agency: EPA

Eval Start Date: 20000427
Eval Type Desc: COMPLIANCE EVALUATION INSPECTION
Viol Short Desc: LDR - General
Actual Rtc Date: 20000427
Eval Agency: EPA

Eval Start Date: 20000427
Eval Type Desc: COMPLIANCE EVALUATION INSPECTION
Viol Short Desc: TSD - Container Use and Management
Actual Rtc Date: 20000427
Eval Agency: EPA

Eval Start Date: 20000427
Eval Type Desc: COMPLIANCE EVALUATION INSPECTION
Viol Short Desc: TSD - Contingency Plan and Emergency Procedures
Actual Rtc Date: 20010629
Eval Agency: State

Eval Start Date: 20000427
Eval Type Desc: COMPLIANCE EVALUATION INSPECTION
Viol Short Desc: TSD - Contingency Plan and Emergency Procedures
Actual Rtc Date: 20000427
Eval Agency: EPA

Eval Start Date: 20000427
Eval Type Desc: COMPLIANCE EVALUATION INSPECTION

Viol Short Desc: TSD - Manifest/Records/Reporting
Actual Rtc Date: 20010629
Eval Agency: State

Eval Start Date: 20000427
Eval Type Desc: COMPLIANCE EVALUATION INSPECTION
Viol Short Desc: LDR - General
Actual Rtc Date: 20010629
Eval Agency: State

Eval Start Date: 20000427
Eval Type Desc: SIGNIFICANT NON-COMPLIER
Viol Short Desc: TSD - Container Use and Management
Actual Rtc Date: 20000427
Eval Agency: EPA

Eval Start Date: 20000427
Eval Type Desc: SIGNIFICANT NON-COMPLIER
Viol Short Desc:
Actual Rtc Date:
Eval Agency: State

Eval Start Date: 20000427
Eval Type Desc: COMPLIANCE EVALUATION INSPECTION
Viol Short Desc: Generators - Records/Reporting
Actual Rtc Date: 20000427
Eval Agency: EPA

Eval Start Date: 19990610
Eval Type Desc: COMPLIANCE EVALUATION INSPECTION
Viol Short Desc: TSD - Container Use and Management
Actual Rtc Date: 19990624
Eval Agency: State

Eval Start Date: 19990610
Eval Type Desc: COMPLIANCE EVALUATION INSPECTION
Viol Short Desc: TSD - Container Use and Management
Actual Rtc Date: 19990610
Eval Agency: EPA

Eval Start Date: 19990610
Eval Type Desc: COMPLIANCE EVALUATION INSPECTION
Viol Short Desc: TSD - Container Use and Management
Actual Rtc Date: 19990617
Eval Agency: State

Eval Start Date: 19980319
Eval Type Desc: COMPLIANCE EVALUATION INSPECTION
Viol Short Desc: TSD - Manifest/Records/Reporting
Actual Rtc Date: 19980324
Eval Agency: State

Eval Start Date: 19980319
Eval Type Desc: COMPLIANCE EVALUATION INSPECTION
Viol Short Desc: TSD - Manifest/Records/Reporting
Actual Rtc Date: 19980713
Eval Agency: State

Eval Start Date: 19980319
Eval Type Desc: COMPLIANCE EVALUATION INSPECTION
Viol Short Desc:
Actual Rtc Date:
Eval Agency: EPA

Eval Start Date: 19970213
Eval Type Desc: COMPLIANCE SCHEDULE EVALUATION
Viol Short Desc:
Actual Rtc Date:
Eval Agency: State

Eval Start Date: 19970109
Eval Type Desc: COMPLIANCE EVALUATION INSPECTION
Viol Short Desc: TSD - Contingency Plan and Emergency Procedures
Actual Rtc Date: 19970213
Eval Agency: State

Eval Start Date: 19970109
Eval Type Desc: COMPLIANCE EVALUATION INSPECTION
Viol Short Desc: TSD - Container Use and Management
Actual Rtc Date: 19970213
Eval Agency: State

Eval Start Date: 19970109
Eval Type Desc: COMPLIANCE EVALUATION INSPECTION
Viol Short Desc: TSD - Manifest/Records/Reporting
Actual Rtc Date: 19970210
Eval Agency: State

Eval Start Date: 19961220
Eval Type Desc: COMPLIANCE SCHEDULE EVALUATION
Viol Short Desc:
Actual Rtc Date:
Eval Agency: State

Eval Start Date: 19960523
Eval Type Desc: COMPLIANCE EVALUATION INSPECTION
Viol Short Desc: Generators - General
Actual Rtc Date: 19960523
Eval Agency: EPA

Eval Start Date: 19960523
Eval Type Desc: COMPLIANCE EVALUATION INSPECTION
Viol Short Desc: TSD - Container Use and Management
Actual Rtc Date: 19961220
Eval Agency: State

Eval Start Date: 19960325
Eval Type Desc: NO LONGER A SIGNIFICANT NON-COMPLIER
Viol Short Desc:
Actual Rtc Date:
Eval Agency: State

Eval Start Date: 19951108
Eval Type Desc: SIGNIFICANT NON-COMPLIER
Viol Short Desc:
Actual Rtc Date:
Eval Agency: State

Eval Start Date: 19951108
Eval Type Desc: COMPLIANCE EVALUATION INSPECTION
Viol Short Desc: TSD - Container Use and Management
Actual Rtc Date: 19960325
Eval Agency: State

Eval Start Date: 19950405
Eval Type Desc: COMPLIANCE EVALUATION INSPECTION
Viol Short Desc: Generators - General
Actual Rtc Date: 19950405
Eval Agency: EPA

Eval Start Date: 19950405
Eval Type Desc: COMPLIANCE EVALUATION INSPECTION
Viol Short Desc: TSD - Container Use and Management
Actual Rtc Date: 19960329
Eval Agency: State

Eval Start Date: 19950103
Eval Type Desc: NO LONGER A SIGNIFICANT NON-COMPLIER

Viol Short Desc:
Actual Rtc Date:
Eval Agency: EPA

Eval Start Date: 19940519
Eval Type Desc: SIGNIFICANT NON-COMPLIER
Viol Short Desc:
Actual Rtc Date:
Eval Agency: EPA

Eval Start Date: 19940510
Eval Type Desc: COMPLIANCE EVALUATION INSPECTION
Viol Short Desc: TSD - Container Use and Management
Actual Rtc Date: 19950103
Eval Agency: EPA

Eval Start Date: 19940510
Eval Type Desc: COMPLIANCE EVALUATION INSPECTION
Viol Short Desc: TSD - General Facility Standards
Actual Rtc Date: 19950103
Eval Agency: EPA

Eval Start Date: 19940510
Eval Type Desc: COMPLIANCE EVALUATION INSPECTION
Viol Short Desc: LDR - General
Actual Rtc Date: 19950103
Eval Agency: EPA

Eval Start Date: 19940510
Eval Type Desc: COMPLIANCE EVALUATION INSPECTION
Viol Short Desc: LDR - General
Actual Rtc Date: 19950103
Eval Agency: State

Eval Start Date: 19940510
Eval Type Desc: COMPLIANCE EVALUATION INSPECTION
Viol Short Desc: TSD - Container Use and Management
Actual Rtc Date: 19950116
Eval Agency: State

Eval Start Date: 19940510
Eval Type Desc: SIGNIFICANT NON-COMPLIER
Viol Short Desc:
Actual Rtc Date:
Eval Agency: EPA

Eval Start Date: 19930419
Eval Type Desc: COMPLIANCE EVALUATION INSPECTION
Viol Short Desc: LDR - General
Actual Rtc Date: 19930419
Eval Agency: EPA

Eval Start Date: 19930419
Eval Type Desc: COMPLIANCE EVALUATION INSPECTION
Viol Short Desc: TSD - Container Use and Management
Actual Rtc Date: 19930419
Eval Agency: EPA

Eval Start Date: 19920520
Eval Type Desc: COMPLIANCE EVALUATION INSPECTION
Viol Short Desc:
Actual Rtc Date:
Eval Agency: EPA

Eval Start Date: 19920403
Eval Type Desc: COMPLIANCE SCHEDULE EVALUATION
Viol Short Desc:
Actual Rtc Date:
Eval Agency: State

Eval Start Date: 19910827
Eval Type Desc: COMPLIANCE EVALUATION INSPECTION
Viol Short Desc: LDR - General
Actual Rtc Date: 19920408
Eval Agency: State

Eval Start Date: 19910827
Eval Type Desc: COMPLIANCE EVALUATION INSPECTION
Viol Short Desc: TSD - General
Actual Rtc Date: 19920408
Eval Agency: State

Eval Start Date: 19910827
Eval Type Desc: COMPLIANCE EVALUATION INSPECTION
Viol Short Desc: Generators - General
Actual Rtc Date: 19950103
Eval Agency: EPA

Eval Start Date: 19900706
Eval Type Desc: COMPLIANCE EVALUATION INSPECTION
Viol Short Desc: TSD - General
Actual Rtc Date: 19910402
Eval Agency: EPA

Eval Start Date: 19881025
Eval Type Desc: COMPLIANCE EVALUATION INSPECTION
Viol Short Desc: LDR - General
Actual Rtc Date: 19881025
Eval Agency: State

Eval Start Date: 19881025
Eval Type Desc: COMPLIANCE EVALUATION INSPECTION
Viol Short Desc:
Actual Rtc Date:
Eval Agency: EPA

Eval Start Date: 19880414
Eval Type Desc: COMPLIANCE EVALUATION INSPECTION
Viol Short Desc: TSD - General
Actual Rtc Date: 19890131
Eval Agency: EPA

Eval Start Date: 19880414
Eval Type Desc: COMPLIANCE EVALUATION INSPECTION
Viol Short Desc: TSD - General
Actual Rtc Date: 19950103
Eval Agency: EPA

Eval Start Date: 19870429
Eval Type Desc: NON-FINANCIAL RECORD REVIEW
Viol Short Desc: TSD - General
Actual Rtc Date: 19870630
Eval Agency: State

Eval Start Date: 19870429
Eval Type Desc: COMPLIANCE EVALUATION INSPECTION
Viol Short Desc: TSD - General
Actual Rtc Date: 19870630
Eval Agency: EPA

Eval Start Date: 19860627
Eval Type Desc: COMPLIANCE EVALUATION INSPECTION
Viol Short Desc: TSD - General
Actual Rtc Date: 19870630
Eval Agency: EPA

Eval Start Date: 19860619
Eval Type Desc: COMPLIANCE EVALUATION INSPECTION

Viol Short Desc:
Actual Rtc Date:
Eval Agency: State

Eval Start Date: 19850813
Eval Type Desc: COMPLIANCE EVALUATION INSPECTION
Viol Short Desc:
Actual Rtc Date:
Eval Agency: EPA

Eval Start Date: 19850129
Eval Type Desc: COMPLIANCE EVALUATION INSPECTION
Viol Short Desc:
Actual Rtc Date:
Eval Agency: State

Handler Summary

Importer:	No	***Used Oil Transpor:***	No
Mixed Waste Gen:	No	***Used Oil Trans Fac:***	No
Transporter:	Yes	***Used Oil Processor:***	No
Transfer Facility:	No	***Used Oil Refiner:***	No
Recycler:	No	***Used Oil Burner:***	No
Onsite Burner Exem:	No	***Commercial TSD:***	No
Furnace Exemption:	No	***Recycl Nonstorage:***	No
Underground Injec:	No		

Used Oil Market Burner: No
Used Oil Spec Marketer: No

Additional Handler Summary Details

Source Type:	N	***NAIC 1:***	622110
Seq No:	16	***NAIC 2:***	611310
Non Notifier:		***NAIC 3:***	621493
Receive Date:	20230130	***NAIC 4:***	622310
Active Site:	H-A--	***State:***	SC
Land Type:	S	***Location Latitude:***	32.785534
In Handler Univ:	Y	***Location Longitude:***	-79.946608
In A Universe:	Y	***Loc GIS Primary:***	N
Gen Status:	LQG	***Loc GIS Origin:***	UC
Report Cycle:		***State District Owner:***	
Accessibility:		***State District:***	
Region:	04		

Fed Waste Gen Owner: HQ
State Waste Generator Owner: SC
State Waste Generator: 4
Short Term Generator: N
Uni Waste: Y
Universal Waste Dest Facility: N
Federal Universal Waste: Y
As Federally Regulated Tsdf: ------
As Converter Tsdf: ------
As State Regulated Tsdf: ------
As State Regulated Handler: ---
Federal Indicator: ---
Hsm: N
Subpart K: C---
GPRA Permit: N
GPRA Renewal: N
Permit Renewal Wrkld: ------
Permwrk ID: ------
Perm Prog: ---S--
Pcwrkld: ------
Closwrkld: ------
GPRA Ca: Y
Cawrkld: Y
Subjca Tsd Discretion: N

NCAPS:	L
EC Indicator:	N
Ca725 Indicator:	+
Ca750 Indicator:	+
Operating Tsdf:	------
Full Enforcement:	------
Snc:	N
Unaddressed Snc:	N
Addressed Snc:	N
Snc With Comp Sched:	N
Fa Required:	-----
Hhandler Last Change:	20230215
Recognized Trader Importer:	N
Recognized Trader Exporter:	N
Slab Importer:	N
Slab Exporter:	N
Manifest Broker:	N
Subpart P:	H
Contact Language:	EN
Handler Name:	MEDICAL UNIVERSITY OF SC
Location Street No:	
Location Street1:	171 ASHLEY AVE
Location Street2:	
Location City:	CHARLESTON
Location State:	SC
Location Zip:	29425
Location County Code:	SC019
Location County Name:	CHARLESTON
Location Country:	US
Contact Name:	SETH HATT
Contact Street No:	
Contact Street1:	171 ASHLEY AVE
Contact Street2:	
Contact City:	CHARLESTON
Contact State:	SC
Contact Zip:	29425
Contact Country:	US
Contact Phone & Ext:	843-792-1378
Contact Fax:	
Contact Email Address:	HATTS@MUSC.EDU
Contact Title:	DIRECTOR OF UNIVERSITY RISK MANAGEMENT
Owner Name:	MEDICAL UNIVERSITY OF SC PHYSICAL PLANT
Owner Type:	S
Owner Seq:	1
Operator Name:	MEDICAL UNIVERSITY OF SC PHYSICAL PLANT
Operator Type:	S
Operator Seq:	2
Public Notes:	

Hazardous Waste Handler Details

Seq No:	1
Receive Date:	19901019
Handler Name:	MEDICAL UNIVERSITY OF SC FTS JOHNSON DNR
Fed Waste Generator:	N
Generator Code Description:	Not a Generator, Verified
Source Type:	Part A
TSD Activity:	Y

Waste Code Details

Waste Code:	D001
Waste Code Desc:	IGNITABLE WASTE
Waste Code:	D002
Waste Code Desc:	CORROSIVE WASTE

Waste Code: P003
Waste Code Desc: 2-PROPENAL (OR) ACROLEIN

Waste Code: P005
Waste Code Desc: 2-PROPEN-1-OL (OR) ALLYL ALCOHOL

Waste Code: P015
Waste Code Desc: BERYLLIUM

Waste Code: P022
Waste Code Desc: CARBON DISULFIDE

Waste Code: P054
Waste Code Desc: AZIRIDINE (OR) ETHYLENEIMINE

Waste Code: P056
Waste Code Desc: FLUORINE

Waste Code: P087
Waste Code Desc: OSMIUM OXIDE OSO4, (T-4)- (OR) OSMIUM TETROXIDE

Waste Code: P098
Waste Code Desc: POTASSIUM CYANIDE (OR) POTASSIUM CYANIDE K(CN)

Waste Code: P106
Waste Code Desc: SODIUM CYANIDE (OR) SODIUM CYANIDE NA(CN)

Waste Code: U001
Waste Code Desc: ACETALDEHYDE (I) (OR) ETHANAL (I)

Waste Code: U002
Waste Code Desc: 2-PROPANONE (I) (OR) ACETONE (I)

Waste Code: U003
Waste Code Desc: ACETONITRILE (I,T)

Waste Code: U009
Waste Code Desc: 2-PROPENENITRILE (OR) ACRYLONITRILE

Waste Code: U012
Waste Code Desc: ANILINE (I,T) (OR) BENZENAMINE (I,T)

Waste Code: U017
Waste Code Desc: BENZAL CHLORIDE (OR) BENZENE, (DICHLOROMETHYL)-

Waste Code: U019
Waste Code Desc: BENZENE (I,T)

Waste Code: U029
Waste Code Desc: METHANE, BROMO- (OR) METHYL BROMIDE

Waste Code: U031
Waste Code Desc: 1-BUTANOL (I) (OR) N-BUTYL ALCOHOL (I)

Waste Code: U037
Waste Code Desc: BENZENE, CHLORO- (OR) CHLOROBENZENE

Waste Code: U043
Waste Code Desc: ETHENE, CHLORO- (OR) VINYL CHLORIDE

Waste Code: U044
Waste Code Desc: CHLOROFORM (OR) METHANE, TRICHLORO-

Waste Code: U045
Waste Code Desc: METHANE, CHLORO- (I,T) (OR) METHYL CHLORIDE (I,T)

Waste Code: U056
Waste Code Desc: BENZENE, HEXAHYDRO- (I) (OR) CYCLOHEXANE (I)

Waste Code:	U076
Waste Code Desc:	ETHANE, 1,1-DICHLORO- (OR) ETHYLIDENE DICHLORIDE
Waste Code:	U078
Waste Code Desc:	1,1-DICHLOROETHYLENE (OR) ETHENE, 1,1-DICHLORO-
Waste Code:	U080
Waste Code Desc:	METHANE, DICHLORO- (OR) METHYLENE CHLORIDE
Waste Code:	U083
Waste Code Desc:	PROPANE, 1,2-DICHLORO- (OR) PROPYLENE DICHLORIDE
Waste Code:	U092
Waste Code Desc:	DIMETHYLAMINE (I) (OR) METHANAMINE, N-METHYL- (I)
Waste Code:	U108
Waste Code Desc:	1,4-DIETHYLENEOXIDE (OR) 1,4-DIOXANE
Waste Code:	U112
Waste Code Desc:	ACETIC ACID, ETHYL ESTER (I) (OR) ETHYL ACETATE (I)
Waste Code:	U115
Waste Code Desc:	ETHYLENE OXIDE (I,T) (OR) OXIRANE (I,T)
Waste Code:	U117
Waste Code Desc:	ETHANE, 1,1'-OXYBIS-(I) (OR) ETHYL ETHER (I)
Waste Code:	U122
Waste Code Desc:	FORMALDEHYDE
Waste Code:	U123
Waste Code Desc:	FORMIC ACID (C,T)
Waste Code:	U124
Waste Code Desc:	FURAN (I) (OR) FURFURAN (I)
Waste Code:	U133
Waste Code Desc:	HYDRAZINE (R,T)
Waste Code:	U135
Waste Code Desc:	HYDROGEN SULFIDE (OR) HYDROGEN SULFIDE H2S
Waste Code:	U145
Waste Code Desc:	LEAD PHOSPHATE (OR) PHOSPHORIC ACID, LEAD(2+) SALT (2:3)
Waste Code:	U147
Waste Code Desc:	2,5-FURANDIONE (OR) MALEIC ANHYDRIDE
Waste Code:	U151
Waste Code Desc:	MERCURY
Waste Code:	U159
Waste Code Desc:	2-BUTANONE (I,T) (OR) METHYL ETHYL KETONE (MEK) (I,T)
Waste Code:	U162
Waste Code Desc:	2-PROPENOIC ACID, 2-METHYL-, METHYL ESTER (I,T) (OR) METHYL METHACRYLATE (I,T)
Waste Code:	U165
Waste Code Desc:	NAPHTHALENE
Waste Code:	U169
Waste Code Desc:	BENZENE, NITRO- (OR) NITROBENZENE (I,T)
Waste Code:	U188
Waste Code Desc:	PHENOL
Waste Code:	U196
Waste Code Desc:	PYRIDINE

Waste Code: U211
Waste Code Desc: CARBON TETRACHLORIDE (OR) METHANE, TETRACHLORO-

Waste Code: U213
Waste Code Desc: FURAN, TETRAHYDRO-(I) (OR) TETRAHYDROFURAN (I)

Waste Code: U220
Waste Code Desc: BENZENE, METHYL- (OR) TOLUENE

Waste Code: U239
Waste Code Desc: BENZENE, DIMETHYL- (I,T) (OR) XYLENE (I)

Hazardous Waste Handler Details

Seq No: 1
Receive Date: 19920226
Handler Name: MEDICAL UNIVERSITY OF SOUTH CAROLINA
Fed Waste Generator: 1
Generator Code Description: Large Quantity Generator
Source Type: Annual/Biennial Report
TSD Activity: Y

Hazardous Waste Handler Details

Seq No: 2
Receive Date: 19940301
Handler Name: MEDICAL UNIVERSITY OF SC PHYSICAL PLANT
Fed Waste Generator: 1
Generator Code Description: Large Quantity Generator
Source Type: Annual/Biennial Report
TSD Activity: N

Hazardous Waste Handler Details

Seq No: 1
Receive Date: 19950608
Handler Name: MEDICAL UNIVERSITY OF SC FTS JOHNSON DNR
Fed Waste Generator: 1
Generator Code Description: Large Quantity Generator
Source Type: Implementer
TSD Activity: Y

Waste Code Details

Waste Code: 7777
Waste Code Desc:

Hazardous Waste Handler Details

Seq No: 3
Receive Date: 19960301
Handler Name: MEDICAL UNIVERSITY OF SC PHYSICAL PLANT
Fed Waste Generator: 1
Generator Code Description: Large Quantity Generator
Source Type: Annual/Biennial Report
TSD Activity: Y

Hazardous Waste Handler Details

Seq No: 4
Receive Date: 19980301

Handler Name: MEDICAL UNIVERSITY OF SC PHYSICAL PLANT
Fed Waste Generator: 1
Generator Code Description: Large Quantity Generator
Source Type: Annual/Biennial Report
TSD Activity: Y

Hazardous Waste Handler Details

Seq No: 1
Receive Date: 19980721
Handler Name: MEDICAL UNIVERSITY OF SC FTS JOHNSON DNR
Fed Waste Generator: 1
Generator Code Description: Large Quantity Generator
Source Type: Notification
TSD Activity: Y

Hazardous Waste Handler Details

Seq No: 5
Receive Date: 20000103
Handler Name: MEDICAL UNIVERSITY OF SC PHYSICAL PLANT
Fed Waste Generator: 1
Generator Code Description: Large Quantity Generator
Source Type: Annual/Biennial Report
TSD Activity: Y

Hazardous Waste Handler Details

Seq No: 2
Receive Date: 20011001
Handler Name: MEDICAL UNIVERSITY OF SC FTS JOHNSON DNR
Fed Waste Generator: 2
Generator Code Description: Small Quantity Generator
Source Type: Notification
TSD Activity: Y

Hazardous Waste Handler Details

Seq No: 3
Receive Date: 20011016
Handler Name: MEDICAL UNIVERSITY OF SC FTS JOHNSON DNR
Fed Waste Generator: 2
Generator Code Description: Small Quantity Generator
Source Type: Notification
TSD Activity: Y

Hazardous Waste Handler Details

Seq No: 6
Receive Date: 20020301
Handler Name: MEDICAL UNIVERSITY OF SC PHYSICAL PLANT
Fed Waste Generator: 1
Generator Code Description: Large Quantity Generator
Source Type: Annual/Biennial Report
TSD Activity: Y

Hazardous Waste Handler Details

Seq No: 4
Receive Date: 20020327
Handler Name: MEDICAL UNIVERSITY OF SC FTS JOHNSON DNR
Fed Waste Generator: 1

Generator Code Description: Large Quantity Generator
Source Type: Notification
TSD Activity: Y

Waste Code Details

Waste Code: D001
Waste Code Desc: IGNITABLE WASTE

Waste Code: D002
Waste Code Desc: CORROSIVE WASTE

Waste Code: D003
Waste Code Desc: REACTIVE WASTE

Waste Code: F001
Waste Code Desc: THE FOLLOWING SPENT HALOGENATED SOLVENTS USED IN DEGREASING: TETRACHLOROETHYLENE, TRICHLORETHYLENE, METHYLENE CHLORIDE, 1,1,1-TRICHLOROETHANE, CARBON TETRACHLORIDE AND CHLORINATED FLUOROCARBONS; ALL SPENT SOLVENT MIXTURES/BLENDS USED IN DEGREASING CONTAINING, BEFORE USE, A TOTAL OF TEN PERCENT OR MORE (BY VOLUME) OF ONE OR MORE OF THE ABOVE HALOGENATED SOLVENTS OR THOSE SOLVENTS LISTED IN F002, F004, AND F005; AND STILL BOTTOMS FROM THE RECOVERY OF THESE SPENT SOLVENTS AND SPENT SOLVENT MIXTURES.

Waste Code: F002
Waste Code Desc: THE FOLLOWING SPENT HALOGENATED SOLVENTS: TETRACHLOROETHYLENE, METHYLENE CHLORIDE, TRICHLOROETHYLENE, 1,1,1-TRICHLOROETHANE, CHLOROBENZENE, 1,1,2-TRICHLORO-1,2,2-TRIFLUOROETHANE, ORTHO-DICHLOROBENZENE, TRICHLOROFLUOROMETHANE, AND 1,1,2, TRICHLOROETHANE; ALL SPENT SOLVENT MIXTURES/BLENDS CONTAINING, BEFORE USE, A TOTAL OF TEN PERCENT OR MORE (BY VOLUME) OF ONE OR MORE OF THE ABOVE HALOGENATED SOLVENTS OR THOSE SOLVENTS LISTED IN F001, F004, AND F005; AND STILL BOTTOMS FROM THE RECOVERY OF THESE SPENT SOLVENTS AND SPENT SOLVENT MIXTURES.

Waste Code: F003
Waste Code Desc: THE FOLLOWING SPENT NONHALOGENATED SOLVENTS: XYLENE, ACETONE, ETHYL ACETATE, ETHYL BENZENE, ETHYL ETHER, METHYL ISOBUTYL KETONE, N-BUTYL ALCOHOL, CYCLOHEXANONE, AND METHANOL; ALL SPENT SOLVENT MIXTURES/BLENDS CONTAINING, BEFORE USE, ONLY THE ABOVE SPENT NONHALOGENATED SOLVENTS; AND ALL SPENT SOLVENT MIXTURES/BLENDS CONTAINING, BEFORE USE, ONE OR MORE OF THE ABOVE NONHALOGENATED SOLVENTS, AND A TOTAL OF TEN PERCENT OR MORE (BY VOLUME) OF ONE OR MORE OF THOSE SOLVENTS LISTED IN F001, F002, F004, AND F005; AND STILL BOTTOMS FROM THE RECOVERY OF THESE SPENT SOLVENTS AND SPENT SOLVENT MIXTURES.

Waste Code: F005
Waste Code Desc: THE FOLLOWING SPENT NONHALOGENATED SOLVENTS: TOLUENE, METHYL ETHYL KETONE, CARBON DISULFIDE, ISOBUTANOL, PYRIDINE, BENZENE, 2-ETHOXYETHANOL, AND 2-NITROPROPANE; ALL SPENT SOLVENT MIXTURES/BLENDS CONTAINING, BEFORE USE, A TOTAL OF TEN PERCENT OR MORE (BY VOLUME) OF ONE OR MORE OF THE ABOVE NONHALOGENATED SOLVENTS OR THOSE SOLVENTS LISTED IN F001, F002, OR F004; AND STILL BOTTOMS FROM THE RECOVERY OF THESE SPENT SOLVENTS AND SPENT SOLVENT MIXTURES.

Waste Code: P003
Waste Code Desc: 2-PROPENAL (OR) ACROLEIN

Waste Code: P005
Waste Code Desc: 2-PROPEN-1-OL (OR) ALLYL ALCOHOL

Waste Code: P015
Waste Code Desc: BERYLLIUM

Waste Code: P022
Waste Code Desc: CARBON DISULFIDE

Waste Code: P054
Waste Code Desc: AZIRIDINE (OR) ETHYLENEIMINE

Waste Code: P056
Waste Code Desc: FLUORINE

Waste Code: P087

Waste Code Desc:	OSMIUM OXIDE OSO4, (T-4)- (OR) OSMIUM TETROXIDE
Waste Code:	P098
Waste Code Desc:	POTASSIUM CYANIDE (OR) POTASSIUM CYANIDE K(CN)
Waste Code:	P106
Waste Code Desc:	SODIUM CYANIDE (OR) SODIUM CYANIDE NA(CN)
Waste Code:	U001
Waste Code Desc:	ACETALDEHYDE (I) (OR) ETHANAL (I)
Waste Code:	U002
Waste Code Desc:	2-PROPANONE (I) (OR) ACETONE (I)
Waste Code:	U003
Waste Code Desc:	ACETONITRILE (I,T)
Waste Code:	U009
Waste Code Desc:	2-PROPENENITRILE (OR) ACRYLONITRILE
Waste Code:	U012
Waste Code Desc:	ANILINE (I,T) (OR) BENZENAMINE (I,T)
Waste Code:	U017
Waste Code Desc:	BENZAL CHLORIDE (OR) BENZENE, (DICHLOROMETHYL)-
Waste Code:	U019
Waste Code Desc:	BENZENE (I,T)
Waste Code:	U029
Waste Code Desc:	METHANE, BROMO- (OR) METHYL BROMIDE
Waste Code:	U031
Waste Code Desc:	1-BUTANOL (I) (OR) N-BUTYL ALCOHOL (I)
Waste Code:	U037
Waste Code Desc:	BENZENE, CHLORO- (OR) CHLOROBENZENE
Waste Code:	U043
Waste Code Desc:	ETHENE, CHLORO- (OR) VINYL CHLORIDE
Waste Code:	U044
Waste Code Desc:	CHLOROFORM (OR) METHANE, TRICHLORO-
Waste Code:	U045
Waste Code Desc:	METHANE, CHLORO- (I,T) (OR) METHYL CHLORIDE (I,T)
Waste Code:	U056
Waste Code Desc:	BENZENE, HEXAHYDRO- (I) (OR) CYCLOHEXANE (I)
Waste Code:	U076
Waste Code Desc:	ETHANE, 1,1-DICHLORO- (OR) ETHYLIDENE DICHLORIDE
Waste Code:	U078
Waste Code Desc:	1,1-DICHLOROETHYLENE (OR) ETHENE, 1,1-DICHLORO-
Waste Code:	U080
Waste Code Desc:	METHANE, DICHLORO- (OR) METHYLENE CHLORIDE
Waste Code:	U083
Waste Code Desc:	PROPANE, 1,2-DICHLORO- (OR) PROPYLENE DICHLORIDE
Waste Code:	U092
Waste Code Desc:	DIMETHYLAMINE (I) (OR) METHANAMINE, N-METHYL- (I)
Waste Code:	U108
Waste Code Desc:	1,4-DIETHYLENEOXIDE (OR) 1,4-DIOXANE
Waste Code:	U112

Waste Code Desc:	ACETIC ACID, ETHYL ESTER (I) (OR) ETHYL ACETATE (I)
Waste Code:	U115
Waste Code Desc:	ETHYLENE OXIDE (I,T) (OR) OXIRANE (I,T)
Waste Code:	U117
Waste Code Desc:	ETHANE, 1,1'-OXYBIS-(I) (OR) ETHYL ETHER (I)
Waste Code:	U122
Waste Code Desc:	FORMALDEHYDE
Waste Code:	U123
Waste Code Desc:	FORMIC ACID (C,T)
Waste Code:	U124
Waste Code Desc:	FURAN (I) (OR) FURFURAN (I)
Waste Code:	U133
Waste Code Desc:	HYDRAZINE (R,T)
Waste Code:	U135
Waste Code Desc:	HYDROGEN SULFIDE (OR) HYDROGEN SULFIDE H2S
Waste Code:	U145
Waste Code Desc:	LEAD PHOSPHATE (OR) PHOSPHORIC ACID, LEAD(2+) SALT (2:3)
Waste Code:	U147
Waste Code Desc:	2,5-FURANDIONE (OR) MALEIC ANHYDRIDE
Waste Code:	U151
Waste Code Desc:	MERCURY
Waste Code:	U154
Waste Code Desc:	METHANOL (I) (OR) METHYL ALCOHOL (I)
Waste Code:	U159
Waste Code Desc:	2-BUTANONE (I,T) (OR) METHYL ETHYL KETONE (MEK) (I,T)
Waste Code:	U161
Waste Code Desc:	4-METHYL-2-PENTANONE (I) (OR) METHYL ISOBUTYL KETONE (I) (OR) PENTANOL, 4-METHYL-
Waste Code:	U162
Waste Code Desc:	2-PROPENOIC ACID, 2-METHYL-, METHYL ESTER (I,T) (OR) METHYL METHACRYLATE (I,T)
Waste Code:	U165
Waste Code Desc:	NAPHTHALENE
Waste Code:	U169
Waste Code Desc:	BENZENE, NITRO- (OR) NITROBENZENE (I,T)
Waste Code:	U188
Waste Code Desc:	PHENOL
Waste Code:	U196
Waste Code Desc:	PYRIDINE
Waste Code:	U211
Waste Code Desc:	CARBON TETRACHLORIDE (OR) METHANE, TETRACHLORO-
Waste Code:	U213
Waste Code Desc:	FURAN, TETRAHYDRO-(I) (OR) TETRAHYDROFURAN (I)
Waste Code:	U220
Waste Code Desc:	BENZENE, METHYL- (OR) TOLUENE
Waste Code:	U239
Waste Code Desc:	BENZENE, DIMETHYL- (I,T) (OR) XYLENE (I)

Hazardous Waste Handler Details

Seq No: 7
Receive Date: 20040101
Handler Name: MEDICAL UNIVERSITY OF SC PHYSICAL PLANT
Fed Waste Generator: 1
Generator Code Description: Large Quantity Generator
Source Type: Annual/Biennial Report
TSD Activity: Y

Waste Code Details

Waste Code: D001
Waste Code Desc: IGNITABLE WASTE

Waste Code: D002
Waste Code Desc: CORROSIVE WASTE

Waste Code: D008
Waste Code Desc: LEAD

Waste Code: U002
Waste Code Desc: 2-PROPANONE (I) (OR) ACETONE (I)

Waste Code: U003
Waste Code Desc: ACETONITRILE (I,T)

Waste Code: U044
Waste Code Desc: CHLOROFORM (OR) METHANE, TRICHLORO-

Waste Code: U122
Waste Code Desc: FORMALDEHYDE

Waste Code: U151
Waste Code Desc: MERCURY

Waste Code: U154
Waste Code Desc: METHANOL (I) (OR) METHYL ALCOHOL (I)

Waste Code: U188
Waste Code Desc: PHENOL

Waste Code: U220
Waste Code Desc: BENZENE, METHYL- (OR) TOLUENE

Waste Code: U239
Waste Code Desc: BENZENE, DIMETHYL- (I,T) (OR) XYLENE (I)

Hazardous Waste Handler Details

Seq No: 5
Receive Date: 20050113
Handler Name: MEDICAL UNIVERSITY OF SC PHYSICAL PLANT
Fed Waste Generator: 1
Generator Code Description: Large Quantity Generator
Source Type: Notification
TSD Activity: Y

Waste Code Details

Waste Code: D001
Waste Code Desc: IGNITABLE WASTE

Waste Code: D002
Waste Code Desc: CORROSIVE WASTE

Waste Code:	D008
Waste Code Desc:	LEAD
Waste Code:	F002
Waste Code Desc:	THE FOLLOWING SPENT HALOGENATED SOLVENTS: TETRACHLOROETHYLENE, METHYLENE CHLORIDE, TRICHLOROETHYLENE, 1,1,1-TRICHLOROETHANE, CHLOROBENZENE, 1,1,2-TRICHLORO-1,2,2-TRIFLUOROETHANE, ORTHO-DICHLOROBENZENE, TRICHLOROFLUOROMETHANE, AND 1,1,2, TRICHLOROETHANE; ALL SPENT SOLVENT MIXTURES/BLENDS CONTAINING, BEFORE USE, A TOTAL OF TEN PERCENT OR MORE (BY VOLUME) OF ONE OR MORE OF THE ABOVE HALOGENATED SOLVENTS OR THOSE SOLVENTS LISTED IN F001, F004, AND F005; AND STILL BOTTOMS FROM THE RECOVERY OF THESE SPENT SOLVENTS AND SPENT SOLVENT MIXTURES.
Waste Code:	F027
Waste Code Desc:	DISCARDED UNUSED FORMULATIONS CONTAINING TRI-, TETRA-, OR PENTACHLOROPHENOL OR DISCARDED UNUSED FORMULATIONS CONTAINING COMPOUNDS DERIVED FROM THESE CHLOROPHENOLS. (THIS LISTING DOES NOT INCLUDE FORMULATIONS CONTAINING HEXACHLOROPHENE SYNTHESIZED FROM PREPURIFIED 2,4,5-TRICHLOROPHENOL AS THE SOLE COMPONENT.)
Waste Code:	P029
Waste Code Desc:	COPPER CYANIDE (OR) COPPER CYANIDE CU(CN)
Waste Code:	P030
Waste Code Desc:	CYANIDES (SOLUBLE CYANIDE SALTS), NOT OTHERWISE SPECIFIED
Waste Code:	P048
Waste Code Desc:	2,4-DINITROPHENOL (OR) PHENOL, 2,4-DINITRO-
Waste Code:	P075
Waste Code Desc:	NICOTINE, & SALTS (OR) PYRIDINE, 3-(1-METHYL-2-PYRROLIDINYL)-,(S)-, & SALTS
Waste Code:	P095
Waste Code Desc:	CARBONIC DICHLORIDE (OR) PHOSGENE
Waste Code:	U002
Waste Code Desc:	2-PROPANONE (I) (OR) ACETONE (I)
Waste Code:	U003
Waste Code Desc:	ACETONITRILE (I,T)
Waste Code:	U014
Waste Code Desc:	AURAMINE (OR) BENZENAMINE, 4,4'-CARBONIMIDOYLBIS[N,N-DIMETHYL-
Waste Code:	U044
Waste Code Desc:	CHLOROFORM (OR) METHANE, TRICHLORO-
Waste Code:	U051
Waste Code Desc:	CREOSOTE
Waste Code:	U058
Waste Code Desc:	2H-1,3,2-OXAZAPHOSPHORIN-2-AMINE, N,N-BIS(2-CHLOROETHYL)TETRAHYDRO-, 2-OXIDE (OR) CYCLOPHOSPHAMIDE
Waste Code:	U070
Waste Code Desc:	BENZENE, 1,2-DICHLORO- (OR) O-DICHLOROBENZENE
Waste Code:	U103
Waste Code Desc:	DIMETHYL SULFATE (OR) SULFURIC ACID, DIMETHYL ESTER
Waste Code:	U122
Waste Code Desc:	FORMALDEHYDE
Waste Code:	U133
Waste Code Desc:	HYDRAZINE (R,T)
Waste Code:	U134
Waste Code Desc:	HYDROFLUORIC ACID (C,T) (OR) HYDROGEN FLUORIDE (C,T)

Waste Code: U151
Waste Code Desc: MERCURY

Waste Code: U154
Waste Code Desc: METHANOL (I) (OR) METHYL ALCOHOL (I)

Waste Code: U162
Waste Code Desc: 2-PROPENOIC ACID, 2-METHYL-, METHYL ESTER (I,T) (OR) METHYL METHACRYLATE (I,T)

Waste Code: U188
Waste Code Desc: PHENOL

Waste Code: U189
Waste Code Desc: PHOSPHORUS SULFIDE (R) (OR) SULFUR PHOSPHIDE (R)

Waste Code: U190
Waste Code Desc: 1,3-ISOBENZOFURANDIONE (OR) PHTHALIC ANHYDRIDE

Waste Code: U201
Waste Code Desc: 1,3-BENZENEDIOL (OR) RESORCINOL

Waste Code: U211
Waste Code Desc: CARBON TETRACHLORIDE (OR) METHANE, TETRACHLORO-

Waste Code: U220
Waste Code Desc: BENZENE, METHYL- (OR) TOLUENE

Waste Code: U226
Waste Code Desc: ETHANE, 1,1,1-TRICHLORO- (OR) METHYL CHLOROFORM

Waste Code: U236
Waste Code Desc: 2,7-NAPHTHALENEDISULFONIC ACID,3,3'-[(3,3'-DIMETHYL[1,1'-BIPHENYL]-4,4'-DIYL)BIS(AZO)BIS[5-AMINO-4-HYDROXY]-, TETRASODIUM SALT (OR) TRYPAN BLUE

Waste Code: U239
Waste Code Desc: BENZENE, DIMETHYL- (I,T) (OR) XYLENE (I)

Waste Code: U246
Waste Code Desc: CYANOGEN BROMIDE (CN)BR

Waste Code: U328
Waste Code Desc: BENZENAMINE, 2-METHYL- (OR) O-TOLUIDINE

Hazardous Waste Handler Details

Seq No: 8
Receive Date: 20060101
Handler Name: MEDICAL UNIVERSITY OF SC PHYSICAL PLANT
Fed Waste Generator: 1
Generator Code Description: Large Quantity Generator
Source Type: Annual/Biennial Report
TSD Activity: Y

Hazardous Waste Handler Details

Seq No: 6
Receive Date: 20060130
Handler Name: MEDICAL UNIVERSITY OF SC PHYSICAL PLANT
Fed Waste Generator: 1
Generator Code Description: Large Quantity Generator
Source Type: Notification
TSD Activity: Y

Waste Code Details

Waste Code: D001

Waste Code Desc:	IGNITABLE WASTE
Waste Code:	D002
Waste Code Desc:	CORROSIVE WASTE
Waste Code:	D008
Waste Code Desc:	LEAD
Waste Code:	F002
Waste Code Desc:	THE FOLLOWING SPENT HALOGENATED SOLVENTS: TETRACHLOROETHYLENE, METHYLENE CHLORIDE, TRICHLOROETHYLENE, 1,1,1-TRICHLOROETHANE, CHLOROBENZENE, 1,1,2-TRICHLORO-1,2,2-TRIFLUOROETHANE, ORTHO-DICHLOROBENZENE, TRICHLOROFLUOROMETHANE, AND 1,1,2, TRICHLOROETHANE; ALL SPENT SOLVENT MIXTURES/BLENDS CONTAINING, BEFORE USE, A TOTAL OF TEN PERCENT OR MORE (BY VOLUME) OF ONE OR MORE OF THE ABOVE HALOGENATED SOLVENTS OR THOSE SOLVENTS LISTED IN F001, F004, AND F005; AND STILL BOTTOMS FROM THE RECOVERY OF THESE SPENT SOLVENTS AND SPENT SOLVENT MIXTURES.
Waste Code:	F027
Waste Code Desc:	DISCARDED UNUSED FORMULATIONS CONTAINING TRI-, TETRA-, OR PENTACHLOROPHENOL OR DISCARDED UNUSED FORMULATIONS CONTAINING COMPOUNDS DERIVED FROM THESE CHLOROPHENOLS. (THIS LISTING DOES NOT INCLUDE FORMULATIONS CONTAINING HEXACHLOROPHENE SYNTHESIZED FROM PREPURIFIED 2,4,5-TRICHLOROPHENOL AS THE SOLE COMPONENT.)
Waste Code:	P029
Waste Code Desc:	COPPER CYANIDE (OR) COPPER CYANIDE CU(CN)
Waste Code:	P030
Waste Code Desc:	CYANIDES (SOLUBLE CYANIDE SALTS), NOT OTHERWISE SPECIFIED
Waste Code:	P048
Waste Code Desc:	2,4-DINITROPHENOL (OR) PHENOL, 2,4-DINITRO-
Waste Code:	P075
Waste Code Desc:	NICOTINE, & SALTS (OR) PYRIDINE, 3-(1-METHYL-2-PYRROLIDINYL)-,(S)-, & SALTS
Waste Code:	P095
Waste Code Desc:	CARBONIC DICHLORIDE (OR) PHOSGENE
Waste Code:	P119
Waste Code Desc:	AMMONIUM VANADATE (OR) VANADIC ACID, AMMONIUM SALT
Waste Code:	U002
Waste Code Desc:	2-PROPANONE (I) (OR) ACETONE (I)
Waste Code:	U003
Waste Code Desc:	ACETONITRILE (I,T)
Waste Code:	U010
Waste Code Desc:	AZIRINO [2',3':3,4]PYRROLO[1,2-A]INDOLE-4,7-DIONE, 6-AMINO-8-[[(AMINOCARBONYL)OXY]METHYL]-1,1A, 2,8,8A,8B-HEXAHYDRO-8A-METHOXY-5-METHYL-, [1AS-(1AALPHA, 8BETA, 8AALPHA, 8BALPHA)]- (OR) MITOMYCIN C
Waste Code:	U014
Waste Code Desc:	AURAMINE (OR) BENZENAMINE, 4,4'-CARBONIMIDOYLBIS[N,N-DIMETHYL-
Waste Code:	U044
Waste Code Desc:	CHLOROFORM (OR) METHANE, TRICHLORO-
Waste Code:	U051
Waste Code Desc:	CREOSOTE
Waste Code:	U058
Waste Code Desc:	2H-1,3,2-OXAZAPHOSPHORIN-2-AMINE, N,N-BIS(2-CHLOROETHYL)TETRAHYDRO-, 2-OXIDE (OR) CYCLOPHOSPHAMIDE
Waste Code:	U070
Waste Code Desc:	BENZENE, 1,2-DICHLORO- (OR) O-DICHLOROBENZENE

Waste Code:	U077
Waste Code Desc:	ETHANE, 1,2-DICHLORO- (OR) ETHYLENE DICHLORIDE
Waste Code:	U103
Waste Code Desc:	DIMETHYL SULFATE (OR) SULFURIC ACID, DIMETHYL ESTER
Waste Code:	U122
Waste Code Desc:	FORMALDEHYDE
Waste Code:	U133
Waste Code Desc:	HYDRAZINE (R,T)
Waste Code:	U134
Waste Code Desc:	HYDROFLUORIC ACID (C,T) (OR) HYDROGEN FLUORIDE (C,T)
Waste Code:	U150
Waste Code Desc:	L-PHENYLALANINE, 4-[BIS(2-CHLOROETHYL)AMINO]- (OR) MELPHALAN
Waste Code:	U151
Waste Code Desc:	MERCURY
Waste Code:	U154
Waste Code Desc:	METHANOL (I) (OR) METHYL ALCOHOL (I)
Waste Code:	U162
Waste Code Desc:	2-PROPENOIC ACID, 2-METHYL-, METHYL ESTER (I,T) (OR) METHYL METHACRYLATE (I,T)
Waste Code:	U168
Waste Code Desc:	2-NAPTHALENAMINE (OR) BETA-NAPHTHYLAMINE
Waste Code:	U179
Waste Code Desc:	N-NITROSOPIPERIDINE (OR) PIPERIDINE, 1-NITROSO-
Waste Code:	U188
Waste Code Desc:	PHENOL
Waste Code:	U189
Waste Code Desc:	PHOSPHORUS SULFIDE (R) (OR) SULFUR PHOSPHIDE (R)
Waste Code:	U190
Waste Code Desc:	1,3-ISOBENZOFURANDIONE (OR) PHTHALIC ANHYDRIDE
Waste Code:	U197
Waste Code Desc:	2,5-CYCLOHEXADIENE-1,4-DIONE (OR) P-BENZOQUINONE
Waste Code:	U201
Waste Code Desc:	1,3-BENZENEDIOL (OR) RESORCINOL
Waste Code:	U210
Waste Code Desc:	ETHENE, TETRACHLORO- (OR) TETRACHLOROETHYLENE
Waste Code:	U211
Waste Code Desc:	CARBON TETRACHLORIDE (OR) METHANE, TETRACHLORO-
Waste Code:	U220
Waste Code Desc:	BENZENE, METHYL- (OR) TOLUENE
Waste Code:	U226
Waste Code Desc:	ETHANE, 1,1,1-TRICHLORO- (OR) METHYL CHLOROFORM
Waste Code:	U227
Waste Code Desc:	1,1,2-TRICHLOROETHANE (OR) ETHANE, 1,1,2-TRICHLORO-
Waste Code:	U236
Waste Code Desc:	2,7-NAPHTHALENEDISULFONIC ACID,3,3'-[(3,3'-DIMETHYL[1,1'-BIPHENYL]-4,4'-DIYL)BIS(AZO)BIS[5-AMINO-4-HYDROXY]-, TETRASODIUM SALT (OR) TRYPAN BLUE
Waste Code:	U239
Waste Code Desc:	BENZENE, DIMETHYL- (I,T) (OR) XYLENE (I)

Waste Code: U246
Waste Code Desc: CYANOGEN BROMIDE (CN)BR

Waste Code: U328
Waste Code Desc: BENZENAMINE, 2-METHYL- (OR) O-TOLUIDINE

Hazardous Waste Handler Details

Seq No: 7
Receive Date: 20060130
Handler Name: MEDICAL UNIVERSITY OF SC PHYSICAL PLANT
Fed Waste Generator: 1
Generator Code Description: Large Quantity Generator
Source Type: Notification
TSD Activity: Y

Waste Code Details

Waste Code: D001
Waste Code Desc: IGNITABLE WASTE

Waste Code: D002
Waste Code Desc: CORROSIVE WASTE

Waste Code: D008
Waste Code Desc: LEAD

Waste Code: F002
Waste Code Desc: THE FOLLOWING SPENT HALOGENATED SOLVENTS: TETRACHLOROETHYLENE, METHYLENE CHLORIDE, TRICHLOROETHYLENE, 1,1,1-TRICHLOROETHANE, CHLOROBENZENE, 1,1,2-TRICHLORO-1,2,2-TRIFLUOROETHANE, ORTHO-DICHLOROBENZENE, TRICHLOROFLUOROMETHANE, AND 1,1,2, TRICHLOROETHANE; ALL SPENT SOLVENT MIXTURES/BLENDS CONTAINING, BEFORE USE, A TOTAL OF TEN PERCENT OR MORE (BY VOLUME) OF ONE OR MORE OF THE ABOVE HALOGENATED SOLVENTS OR THOSE SOLVENTS LISTED IN F001, F004, AND F005; AND STILL BOTTOMS FROM THE RECOVERY OF THESE SPENT SOLVENTS AND SPENT SOLVENT MIXTURES.

Waste Code: F027
Waste Code Desc: DISCARDED UNUSED FORMULATIONS CONTAINING TRI-, TETRA-, OR PENTACHLOROPHENOL OR DISCARDED UNUSED FORMULATIONS CONTAINING COMPOUNDS DERIVED FROM THESE CHLOROPHENOLS. (THIS LISTING DOES NOT INCLUDE FORMULATIONS CONTAINING HEXACHLOROPHENE SYNTHESIZED FROM PREPURIFIED 2,4,5-TRICHLOROPHENOL AS THE SOLE COMPONENT.)

Waste Code: P029
Waste Code Desc: COPPER CYANIDE (OR) COPPER CYANIDE CU(CN)

Waste Code: P030
Waste Code Desc: CYANIDES (SOLUBLE CYANIDE SALTS), NOT OTHERWISE SPECIFIED

Waste Code: P048
Waste Code Desc: 2,4-DINITROPHENOL (OR) PHENOL, 2,4-DINITRO-

Waste Code: P075
Waste Code Desc: NICOTINE, & SALTS (OR) PYRIDINE, 3-(1-METHYL-2-PYRROLIDINYL)-,(S)-, & SALTS

Waste Code: P095
Waste Code Desc: CARBONIC DICHLORIDE (OR) PHOSGENE

Waste Code: P119
Waste Code Desc: AMMONIUM VANADATE (OR) VANADIC ACID, AMMONIUM SALT

Waste Code: U002
Waste Code Desc: 2-PROPANONE (I) (OR) ACETONE (I)

Waste Code: U003
Waste Code Desc: ACETONITRILE (I,T)

Waste Code:	U010
Waste Code Desc:	AZIRINO [2',3':3,4]PYRROLO[1,2-A]INDOLE-4,7-DIONE, 6-AMINO-8-[[(AMINOCARBONYL)OXY]METHYL]-1,1A, 2,8,8A,8B-HEXAHYDRO-8A-METHOXY-5-METHYL-, [1AS-(1AALPHA, 8BETA, 8AALPHA, 8BALPHA)]- (OR) MITOMYCIN C
Waste Code:	U014
Waste Code Desc:	AURAMINE (OR) BENZENAMINE, 4,4'-CARBONIMIDOYLBIS[N,N-DIMETHYL-
Waste Code:	U044
Waste Code Desc:	CHLOROFORM (OR) METHANE, TRICHLORO-
Waste Code:	U051
Waste Code Desc:	CREOSOTE
Waste Code:	U058
Waste Code Desc:	2H-1,3,2-OXAZAPHOSPHORIN-2-AMINE, N,N-BIS(2-CHLOROETHYL)TETRAHYDRO-, 2-OXIDE (OR) CYCLOPHOSPHAMIDE
Waste Code:	U070
Waste Code Desc:	BENZENE, 1,2-DICHLORO- (OR) O-DICHLOROBENZENE
Waste Code:	U077
Waste Code Desc:	ETHANE, 1,2-DICHLORO- (OR) ETHYLENE DICHLORIDE
Waste Code:	U103
Waste Code Desc:	DIMETHYL SULFATE (OR) SULFURIC ACID, DIMETHYL ESTER
Waste Code:	U122
Waste Code Desc:	FORMALDEHYDE
Waste Code:	U133
Waste Code Desc:	HYDRAZINE (R,T)
Waste Code:	U134
Waste Code Desc:	HYDROFLUORIC ACID (C,T) (OR) HYDROGEN FLUORIDE (C,T)
Waste Code:	U150
Waste Code Desc:	L-PHENYLALANINE, 4-[BIS(2-CHLOROETHYL)AMINO]- (OR) MELPHALAN
Waste Code:	U151
Waste Code Desc:	MERCURY
Waste Code:	U154
Waste Code Desc:	METHANOL (I) (OR) METHYL ALCOHOL (I)
Waste Code:	U162
Waste Code Desc:	2-PROPENOIC ACID, 2-METHYL-, METHYL ESTER (I,T) (OR) METHYL METHACRYLATE (I,T)
Waste Code:	U168
Waste Code Desc:	2-NAPTHALENAMINE (OR) BETA-NAPHTHYLAMINE
Waste Code:	U179
Waste Code Desc:	N-NITROSOPIPERIDINE (OR) PIPERIDINE, 1-NITROSO-
Waste Code:	U188
Waste Code Desc:	PHENOL
Waste Code:	U189
Waste Code Desc:	PHOSPHORUS SULFIDE (R) (OR) SULFUR PHOSPHIDE (R)
Waste Code:	U190
Waste Code Desc:	1,3-ISOBENZOFURANDIONE (OR) PHTHALIC ANHYDRIDE
Waste Code:	U197
Waste Code Desc:	2,5-CYCLOHEXADIENE-1,4-DIONE (OR) P-BENZOQUINONE
Waste Code:	U201
Waste Code Desc:	1,3-BENZENEDIOL (OR) RESORCINOL

Waste Code: U210
Waste Code Desc: ETHENE, TETRACHLORO- (OR) TETRACHLOROETHYLENE

Waste Code: U211
Waste Code Desc: CARBON TETRACHLORIDE (OR) METHANE, TETRACHLORO-

Waste Code: U220
Waste Code Desc: BENZENE, METHYL- (OR) TOLUENE

Waste Code: U226
Waste Code Desc: ETHANE, 1,1,1-TRICHLORO- (OR) METHYL CHLOROFORM

Waste Code: U227
Waste Code Desc: 1,1,2-TRICHLOROETHANE (OR) ETHANE, 1,1,2-TRICHLORO-

Waste Code: U236
Waste Code Desc: 2,7-NAPHTHALENEDISULFONIC ACID,3,3'-[(3,3'-DIMETHYL[1,1'-BIPHENYL]-4,4'-DIYL)BIS(AZO)BIS[5-AMINO-4-HYDROXY]-, TETRASODIUM SALT (OR) TRYPAN BLUE

Waste Code: U239
Waste Code Desc: BENZENE, DIMETHYL- (I,T) (OR) XYLENE (I)

Waste Code: U246
Waste Code Desc: CYANOGEN BROMIDE (CN)BR

Waste Code: U328
Waste Code Desc: BENZENAMINE, 2-METHYL- (OR) O-TOLUIDINE

Hazardous Waste Handler Details

Seq No: 8
Receive Date: 20060130
Handler Name: MEDICAL UNIVERSITY OF SC PHYSICAL PLANT
Fed Waste Generator: 1
Generator Code Description: Large Quantity Generator
Source Type: Notification
TSD Activity: Y

Waste Code Details

Waste Code: D001
Waste Code Desc: IGNITABLE WASTE

Waste Code: D002
Waste Code Desc: CORROSIVE WASTE

Waste Code: D008
Waste Code Desc: LEAD

Waste Code: F002
Waste Code Desc: THE FOLLOWING SPENT HALOGENATED SOLVENTS: TETRACHLOROETHYLENE, METHYLENE CHLORIDE, TRICHLOROETHYLENE, 1,1,1-TRICHLOROETHANE, CHLOROBENZENE, 1,1,2-TRICHLORO-1,2,2-TRIFLUOROETHANE, ORTHO-DICHLOROBENZENE, TRICHLOROFLUOROMETHANE, AND 1,1,2, TRICHLOROETHANE; ALL SPENT SOLVENT MIXTURES/BLENDS CONTAINING, BEFORE USE, A TOTAL OF TEN PERCENT OR MORE (BY VOLUME) OF ONE OR MORE OF THE ABOVE HALOGENATED SOLVENTS OR THOSE SOLVENTS LISTED IN F001, F004, AND F005; AND STILL BOTTOMS FROM THE RECOVERY OF THESE SPENT SOLVENTS AND SPENT SOLVENT MIXTURES.

Waste Code: F027
Waste Code Desc: DISCARDED UNUSED FORMULATIONS CONTAINING TRI-, TETRA-, OR PENTACHLOROPHENOL OR DISCARDED UNUSED FORMULATIONS CONTAINING COMPOUNDS DERIVED FROM THESE CHLOROPHENOLS. (THIS LISTING DOES NOT INCLUDE FORMULATIONS CONTAINING HEXACHLOROPHENE SYNTHESIZED FROM PREPURIFIED 2,4,5-TRICHLOROPHENOL AS THE SOLE COMPONENT.)

Waste Code: P029

Waste Code Desc:	COPPER CYANIDE (OR) COPPER CYANIDE CU(CN)
Waste Code:	P030
Waste Code Desc:	CYANIDES (SOLUBLE CYANIDE SALTS), NOT OTHERWISE SPECIFIED
Waste Code:	P048
Waste Code Desc:	2,4-DINITROPHENOL (OR) PHENOL, 2,4-DINITRO-
Waste Code:	P075
Waste Code Desc:	NICOTINE, & SALTS (OR) PYRIDINE, 3-(1-METHYL-2-PYRROLIDINYL)-,(S)-, & SALTS
Waste Code:	P095
Waste Code Desc:	CARBONIC DICHLORIDE (OR) PHOSGENE
Waste Code:	P119
Waste Code Desc:	AMMONIUM VANADATE (OR) VANADIC ACID, AMMONIUM SALT
Waste Code:	U002
Waste Code Desc:	2-PROPANONE (I) (OR) ACETONE (I)
Waste Code:	U003
Waste Code Desc:	ACETONITRILE (I,T)
Waste Code:	U010
Waste Code Desc:	AZIRINO [2',3':3,4]PYRROLO[1,2-A]INDOLE-4,7-DIONE, 6-AMINO-8-[[(AMINOCARBONYL)OXY]METHYL]-1,1A, 2,8,8A,8B-HEXAHYDRO-8A-METHOXY-5-METHYL-, [1AS-(1AALPHA, 8BETA, 8AALPHA, 8BALPHA)]- (OR) MITOMYCIN C
Waste Code:	U014
Waste Code Desc:	AURAMINE (OR) BENZENAMINE, 4,4'-CARBONIMIDOYLBIS[N,N-DIMETHYL-
Waste Code:	U044
Waste Code Desc:	CHLOROFORM (OR) METHANE, TRICHLORO-
Waste Code:	U051
Waste Code Desc:	CREOSOTE
Waste Code:	U058
Waste Code Desc:	2H-1,3,2-OXAZAPHOSPHORIN-2-AMINE, N,N-BIS(2-CHLOROETHYL)TETRAHYDRO-, 2-OXIDE (OR) CYCLOPHOSPHAMIDE
Waste Code:	U070
Waste Code Desc:	BENZENE, 1,2-DICHLORO- (OR) O-DICHLOROBENZENE
Waste Code:	U077
Waste Code Desc:	ETHANE, 1,2-DICHLORO- (OR) ETHYLENE DICHLORIDE
Waste Code:	U103
Waste Code Desc:	DIMETHYL SULFATE (OR) SULFURIC ACID, DIMETHYL ESTER
Waste Code:	U122
Waste Code Desc:	FORMALDEHYDE
Waste Code:	U133
Waste Code Desc:	HYDRAZINE (R,T)
Waste Code:	U134
Waste Code Desc:	HYDROFLUORIC ACID (C,T) (OR) HYDROGEN FLUORIDE (C,T)
Waste Code:	U150
Waste Code Desc:	L-PHENYLALANINE, 4-[BIS(2-CHLOROETHYL)AMINO]- (OR) MELPHALAN
Waste Code:	U151
Waste Code Desc:	MERCURY
Waste Code:	U154
Waste Code Desc:	METHANOL (I) (OR) METHYL ALCOHOL (I)
Waste Code:	U162

Waste Code Desc: 2-PROPENOIC ACID, 2-METHYL-, METHYL ESTER (I,T) (OR) METHYL METHACRYLATE (I,T)

Waste Code: U168
Waste Code Desc: 2-NAPTHALENAMINE (OR) BETA-NAPHTHYLAMINE

Waste Code: U179
Waste Code Desc: N-NITROSOPIPERIDINE (OR) PIPERIDINE, 1-NITROSO-

Waste Code: U188
Waste Code Desc: PHENOL

Waste Code: U189
Waste Code Desc: PHOSPHORUS SULFIDE (R) (OR) SULFUR PHOSPHIDE (R)

Waste Code: U190
Waste Code Desc: 1,3-ISOBENZOFURANDIONE (OR) PHTHALIC ANHYDRIDE

Waste Code: U197
Waste Code Desc: 2,5-CYCLOHEXADIENE-1,4-DIONE (OR) P-BENZOQUINONE

Waste Code: U201
Waste Code Desc: 1,3-BENZENEDIOL (OR) RESORCINOL

Waste Code: U210
Waste Code Desc: ETHENE, TETRACHLORO- (OR) TETRACHLOROETHYLENE

Waste Code: U211
Waste Code Desc: CARBON TETRACHLORIDE (OR) METHANE, TETRACHLORO-

Waste Code: U220
Waste Code Desc: BENZENE, METHYL- (OR) TOLUENE

Waste Code: U226
Waste Code Desc: ETHANE, 1,1,1-TRICHLORO- (OR) METHYL CHLOROFORM

Waste Code: U227
Waste Code Desc: 1,1,2-TRICHLOROETHANE (OR) ETHANE, 1,1,2-TRICHLORO-

Waste Code: U236
Waste Code Desc: 2,7-NAPHTHALENEDISULFONIC ACID,3,3'-[(3,3'-DIMETHYL[1,1'-BIPHENYL]-4,4'-DIYL)BIS(AZO)BIS[5-AMINO-4-HYDROXY]-, TETRASODIUM SALT (OR) TRYPAN BLUE

Waste Code: U239
Waste Code Desc: BENZENE, DIMETHYL- (I,T) (OR) XYLENE (I)

Waste Code: U246
Waste Code Desc: CYANOGEN BROMIDE (CN)BR

Waste Code: U328
Waste Code Desc: BENZENAMINE, 2-METHYL- (OR) O-TOLUIDINE

Hazardous Waste Handler Details

Seq No: 9
Receive Date: 20060130
Handler Name: MEDICAL UNIVERSITY OF SC PHYSICAL PLANT
Fed Waste Generator: 1
Generator Code Description: Large Quantity Generator
Source Type: Notification
TSD Activity: Y

Waste Code Details

Waste Code: D001
Waste Code Desc: IGNITABLE WASTE

Waste Code: D002

Waste Code Desc:	CORROSIVE WASTE
Waste Code:	D008
Waste Code Desc:	LEAD
Waste Code:	F002
Waste Code Desc:	THE FOLLOWING SPENT HALOGENATED SOLVENTS: TETRACHLOROETHYLENE, METHYLENE CHLORIDE, TRICHLOROETHYLENE, 1,1,1-TRICHLOROETHANE, CHLOROBENZENE, 1,1,2-TRICHLORO-1,2,2-TRIFLUOROETHANE, ORTHO-DICHLOROBENZENE, TRICHLOROFLUOROMETHANE, AND 1,1,2, TRICHLOROETHANE; ALL SPENT SOLVENT MIXTURES/BLENDS CONTAINING, BEFORE USE, A TOTAL OF TEN PERCENT OR MORE (BY VOLUME) OF ONE OR MORE OF THE ABOVE HALOGENATED SOLVENTS OR THOSE SOLVENTS LISTED IN F001, F004, AND F005; AND STILL BOTTOMS FROM THE RECOVERY OF THESE SPENT SOLVENTS AND SPENT SOLVENT MIXTURES.
Waste Code:	F027
Waste Code Desc:	DISCARDED UNUSED FORMULATIONS CONTAINING TRI-, TETRA-, OR PENTACHLOROPHENOL OR DISCARDED UNUSED FORMULATIONS CONTAINING COMPOUNDS DERIVED FROM THESE CHLOROPHENOLS. (THIS LISTING DOES NOT INCLUDE FORMULATIONS CONTAINING HEXACHLOROPHENE SYNTHESIZED FROM PREPURIFIED 2,4,5-TRICHLOROPHENOL AS THE SOLE COMPONENT.)
Waste Code:	P029
Waste Code Desc:	COPPER CYANIDE (OR) COPPER CYANIDE CU(CN)
Waste Code:	P030
Waste Code Desc:	CYANIDES (SOLUBLE CYANIDE SALTS), NOT OTHERWISE SPECIFIED
Waste Code:	P048
Waste Code Desc:	2,4-DINITROPHENOL (OR) PHENOL, 2,4-DINITRO-
Waste Code:	P075
Waste Code Desc:	NICOTINE, & SALTS (OR) PYRIDINE, 3-(1-METHYL-2-PYRROLIDINYL)-,(S)-, & SALTS
Waste Code:	P095
Waste Code Desc:	CARBONIC DICHLORIDE (OR) PHOSGENE
Waste Code:	P119
Waste Code Desc:	AMMONIUM VANADATE (OR) VANADIC ACID, AMMONIUM SALT
Waste Code:	U002
Waste Code Desc:	2-PROPANONE (I) (OR) ACETONE (I)
Waste Code:	U003
Waste Code Desc:	ACETONITRILE (I,T)
Waste Code:	U010
Waste Code Desc:	AZIRINO [2',3':3,4]PYRROLO[1,2-A]INDOLE-4,7-DIONE, 6-AMINO-8-[[(AMINOCARBONYL)OXY]METHYL]-1,1A, 2,8,8A,8B-HEXAHYDRO-8A-METHOXY-5-METHYL-, [1AS-(1AALPHA, 8BETA, 8AALPHA, 8BALPHA)]- (OR) MITOMYCIN C
Waste Code:	U014
Waste Code Desc:	AURAMINE (OR) BENZENAMINE, 4,4'-CARBONIMIDOYLBIS[N,N-DIMETHYL-
Waste Code:	U044
Waste Code Desc:	CHLOROFORM (OR) METHANE, TRICHLORO-
Waste Code:	U051
Waste Code Desc:	CREOSOTE
Waste Code:	U058
Waste Code Desc:	2H-1,3,2-OXAZAPHOSPHORIN-2-AMINE, N,N-BIS(2-CHLOROETHYL)TETRAHYDRO-, 2-OXIDE (OR) CYCLOPHOSPHAMIDE
Waste Code:	U070
Waste Code Desc:	BENZENE, 1,2-DICHLORO- (OR) O-DICHLOROBENZENE
Waste Code:	U077
Waste Code Desc:	ETHANE, 1,2-DICHLORO- (OR) ETHYLENE DICHLORIDE

Waste Code:	U103
Waste Code Desc:	DIMETHYL SULFATE (OR) SULFURIC ACID, DIMETHYL ESTER
Waste Code:	U122
Waste Code Desc:	FORMALDEHYDE
Waste Code:	U133
Waste Code Desc:	HYDRAZINE (R,T)
Waste Code:	U134
Waste Code Desc:	HYDROFLUORIC ACID (C,T) (OR) HYDROGEN FLUORIDE (C,T)
Waste Code:	U150
Waste Code Desc:	L-PHENYLALANINE, 4-[BIS(2-CHLOROETHYL)AMINO]- (OR) MELPHALAN
Waste Code:	U151
Waste Code Desc:	MERCURY
Waste Code:	U154
Waste Code Desc:	METHANOL (I) (OR) METHYL ALCOHOL (I)
Waste Code:	U162
Waste Code Desc:	2-PROPENOIC ACID, 2-METHYL-, METHYL ESTER (I,T) (OR) METHYL METHACRYLATE (I,T)
Waste Code:	U168
Waste Code Desc:	2-NAPTHALENAMINE (OR) BETA-NAPHTHYLAMINE
Waste Code:	U179
Waste Code Desc:	N-NITROSOPIPERIDINE (OR) PIPERIDINE, 1-NITROSO-
Waste Code:	U188
Waste Code Desc:	PHENOL
Waste Code:	U189
Waste Code Desc:	PHOSPHORUS SULFIDE (R) (OR) SULFUR PHOSPHIDE (R)
Waste Code:	U190
Waste Code Desc:	1,3-ISOBENZOFURANDIONE (OR) PHTHALIC ANHYDRIDE
Waste Code:	U197
Waste Code Desc:	2,5-CYCLOHEXADIENE-1,4-DIONE (OR) P-BENZOQUINONE
Waste Code:	U201
Waste Code Desc:	1,3-BENZENEDIOL (OR) RESORCINOL
Waste Code:	U210
Waste Code Desc:	ETHENE, TETRACHLORO- (OR) TETRACHLOROETHYLENE
Waste Code:	U211
Waste Code Desc:	CARBON TETRACHLORIDE (OR) METHANE, TETRACHLORO-
Waste Code:	U220
Waste Code Desc:	BENZENE, METHYL- (OR) TOLUENE
Waste Code:	U226
Waste Code Desc:	ETHANE, 1,1,1-TRICHLORO- (OR) METHYL CHLOROFORM
Waste Code:	U227
Waste Code Desc:	1,1,2-TRICHLOROETHANE (OR) ETHANE, 1,1,2-TRICHLORO-
Waste Code:	U236
Waste Code Desc:	2,7-NAPHTHALENEDISULFONIC ACID,3,3'-[(3,3'-DIMETHYL[1,1'-BIPHENYL]-4,4'-DIYL)BIS(AZO)BIS[5-AMINO-4-HYDROXY]-, TETRASODIUM SALT (OR) TRYPAN BLUE
Waste Code:	U239
Waste Code Desc:	BENZENE, DIMETHYL- (I,T) (OR) XYLENE (I)
Waste Code:	U246
Waste Code Desc:	CYANOGEN BROMIDE (CN)BR

Waste Code: U328
Waste Code Desc: BENZENAMINE, 2-METHYL- (OR) O-TOLUIDINE

Hazardous Waste Handler Details

Seq No: 10
Receive Date: 20060130
Handler Name: MEDICAL UNIVERSITY OF SC PHYSICAL PLANT
Fed Waste Generator: 1
Generator Code Description: Large Quantity Generator
Source Type: Notification
TSD Activity: N

Waste Code Details

Waste Code: D001
Waste Code Desc: IGNITABLE WASTE

Waste Code: D002
Waste Code Desc: CORROSIVE WASTE

Waste Code: D008
Waste Code Desc: LEAD

Waste Code: F002
Waste Code Desc: THE FOLLOWING SPENT HALOGENATED SOLVENTS: TETRACHLOROETHYLENE, METHYLENE CHLORIDE, TRICHLOROETHYLENE, 1,1,1-TRICHLOROETHANE, CHLOROBENZENE, 1,1,2-TRICHLORO-1,2,2-TRIFLUOROETHANE, ORTHO-DICHLOROBENZENE, TRICHLOROFLUOROMETHANE, AND 1,1,2, TRICHLOROETHANE; ALL SPENT SOLVENT MIXTURES/BLENDS CONTAINING, BEFORE USE, A TOTAL OF TEN PERCENT OR MORE (BY VOLUME) OF ONE OR MORE OF THE ABOVE HALOGENATED SOLVENTS OR THOSE SOLVENTS LISTED IN F001, F004, AND F005; AND STILL BOTTOMS FROM THE RECOVERY OF THESE SPENT SOLVENTS AND SPENT SOLVENT MIXTURES.

Waste Code: F027
Waste Code Desc: DISCARDED UNUSED FORMULATIONS CONTAINING TRI-, TETRA-, OR PENTACHLOROPHENOL OR DISCARDED UNUSED FORMULATIONS CONTAINING COMPOUNDS DERIVED FROM THESE CHLOROPHENOLS. (THIS LISTING DOES NOT INCLUDE FORMULATIONS CONTAINING HEXACHLOROPHENE SYNTHESIZED FROM PREPURIFIED 2,4,5-TRICHLOROPHENOL AS THE SOLE COMPONENT.)

Waste Code: P029
Waste Code Desc: COPPER CYANIDE (OR) COPPER CYANIDE CU(CN)

Waste Code: P030
Waste Code Desc: CYANIDES (SOLUBLE CYANIDE SALTS), NOT OTHERWISE SPECIFIED

Waste Code: P048
Waste Code Desc: 2,4-DINITROPHENOL (OR) PHENOL, 2,4-DINITRO-

Waste Code: P075
Waste Code Desc: NICOTINE, & SALTS (OR) PYRIDINE, 3-(1-METHYL-2-PYRROLIDINYL)-,(S)-, & SALTS

Waste Code: P095
Waste Code Desc: CARBONIC DICHLORIDE (OR) PHOSGENE

Waste Code: P119
Waste Code Desc: AMMONIUM VANADATE (OR) VANADIC ACID, AMMONIUM SALT

Waste Code: U002
Waste Code Desc: 2-PROPANONE (I) (OR) ACETONE (I)

Waste Code: U003
Waste Code Desc: ACETONITRILE (I,T)

Waste Code: U010
Waste Code Desc: AZIRINO [2',3':3,4]PYRROLO[1,2-A]INDOLE-4,7-DIONE, 6-AMINO-8-[[(AMINOCARBONYL)OXY]METHYL]-1,1A,

2,8,8A,8B-HEXAHYDRO-8A-METHOXY-5-METHYL-, [1AS-(1AALPHA, 8BETA, 8AALPHA, 8BALPHA)]- (OR) MITOMYCIN C

Waste Code: U014
Waste Code Desc: AURAMINE (OR) BENZENAMINE, 4,4'-CARBONIMIDOYLBIS[N,N-DIMETHYL-

Waste Code: U044
Waste Code Desc: CHLOROFORM (OR) METHANE, TRICHLORO-

Waste Code: U051
Waste Code Desc: CREOSOTE

Waste Code: U058
Waste Code Desc: 2H-1,3,2-OXAZAPHOSPHORIN-2-AMINE, N,N-BIS(2-CHLOROETHYL)TETRAHYDRO-, 2-OXIDE (OR) CYCLOPHOSPHAMIDE

Waste Code: U070
Waste Code Desc: BENZENE, 1,2-DICHLORO- (OR) O-DICHLOROBENZENE

Waste Code: U077
Waste Code Desc: ETHANE, 1,2-DICHLORO- (OR) ETHYLENE DICHLORIDE

Waste Code: U103
Waste Code Desc: DIMETHYL SULFATE (OR) SULFURIC ACID, DIMETHYL ESTER

Waste Code: U122
Waste Code Desc: FORMALDEHYDE

Waste Code: U133
Waste Code Desc: HYDRAZINE (R,T)

Waste Code: U134
Waste Code Desc: HYDROFLUORIC ACID (C,T) (OR) HYDROGEN FLUORIDE (C,T)

Waste Code: U150
Waste Code Desc: L-PHENYLALANINE, 4-[BIS(2-CHLOROETHYL)AMINO]- (OR) MELPHALAN

Waste Code: U151
Waste Code Desc: MERCURY

Waste Code: U154
Waste Code Desc: METHANOL (I) (OR) METHYL ALCOHOL (I)

Waste Code: U162
Waste Code Desc: 2-PROPENOIC ACID, 2-METHYL-, METHYL ESTER (I,T) (OR) METHYL METHACRYLATE (I,T)

Waste Code: U168
Waste Code Desc: 2-NAPTHALENAMINE (OR) BETA-NAPHTHYLAMINE

Waste Code: U179
Waste Code Desc: N-NITROSOPIPERIDINE (OR) PIPERIDINE, 1-NITROSO-

Waste Code: U188
Waste Code Desc: PHENOL

Waste Code: U189
Waste Code Desc: PHOSPHORUS SULFIDE (R) (OR) SULFUR PHOSPHIDE (R)

Waste Code: U190
Waste Code Desc: 1,3-ISOBENZOFURANDIONE (OR) PHTHALIC ANHYDRIDE

Waste Code: U197
Waste Code Desc: 2,5-CYCLOHEXADIENE-1,4-DIONE (OR) P-BENZOQUINONE

Waste Code: U201
Waste Code Desc: 1,3-BENZENEDIOL (OR) RESORCINOL

Waste Code: U210
Waste Code Desc: ETHENE, TETRACHLORO- (OR) TETRACHLOROETHYLENE

Waste Code: U211
Waste Code Desc: CARBON TETRACHLORIDE (OR) METHANE, TETRACHLORO-

Waste Code: U220
Waste Code Desc: BENZENE, METHYL- (OR) TOLUENE

Waste Code: U226
Waste Code Desc: ETHANE, 1,1,1-TRICHLORO- (OR) METHYL CHLOROFORM

Waste Code: U227
Waste Code Desc: 1,1,2-TRICHLOROETHANE (OR) ETHANE, 1,1,2-TRICHLORO-

Waste Code: U236
Waste Code Desc: 2,7-NAPHTHALENEDISULFONIC ACID,3,3'-[(3,3'-DIMETHYL[1,1'-BIPHENYL]-4,4'-DIYL)BIS(AZO)BIS[5-AMINO-4-HYDROXY]-, TETRASODIUM SALT (OR) TRYPAN BLUE

Waste Code: U239
Waste Code Desc: BENZENE, DIMETHYL- (I,T) (OR) XYLENE (I)

Waste Code: U246
Waste Code Desc: CYANOGEN BROMIDE (CN)BR

Waste Code: U328
Waste Code Desc: BENZENAMINE, 2-METHYL- (OR) O-TOLUIDINE

Hazardous Waste Handler Details

Seq No: 9
Receive Date: 20080101
Handler Name: MEDICAL UNIVERSITY OF SC PHYSICAL PLANT
Fed Waste Generator: 1
Generator Code Description: Large Quantity Generator
Source Type: Annual/Biennial Report
TSD Activity: Y

Hazardous Waste Handler Details

Seq No: 11
Receive Date: 20090902
Handler Name: MEDICAL UNIVERSITY OF SC PHYSICAL PLANT
Fed Waste Generator: 1
Generator Code Description: Large Quantity Generator
Source Type: Notification
TSD Activity: Y

Hazardous Waste Handler Details

Seq No: 1
Receive Date: 20091231
Handler Name: MEDICAL UNIVERSITY OF SC PHYSICAL PLANT
Fed Waste Generator: 1
Generator Code Description: Large Quantity Generator
Source Type: Annual/Biennial Report update with Notification
TSD Activity: Y

Waste Code Details

Waste Code: D001
Waste Code Desc: IGNITABLE WASTE

Waste Code: D002
Waste Code Desc: CORROSIVE WASTE

Waste Code: D008
Waste Code Desc: LEAD

Waste Code: U002
Waste Code Desc: 2-PROPANONE (I) (OR) ACETONE (I)

Waste Code: U003
Waste Code Desc: ACETONITRILE (I,T)

Waste Code: U044
Waste Code Desc: CHLOROFORM (OR) METHANE, TRICHLORO-

Waste Code: U122
Waste Code Desc: FORMALDEHYDE

Waste Code: U151
Waste Code Desc: MERCURY

Waste Code: U154
Waste Code Desc: METHANOL (I) (OR) METHYL ALCOHOL (I)

Waste Code: U188
Waste Code Desc: PHENOL

Waste Code: U220
Waste Code Desc: BENZENE, METHYL- (OR) TOLUENE

Waste Code: U239
Waste Code Desc: BENZENE, DIMETHYL- (I,T) (OR) XYLENE (I)

Hazardous Waste Handler Details

Seq No: 12
Receive Date: 20100927
Handler Name: MEDICAL UNIVERSITY OF SC PHYSICAL PLANT
Fed Waste Generator: 1
Generator Code Description: Large Quantity Generator
Source Type: Notification
TSD Activity: Y

Waste Code Details

Waste Code: D001
Waste Code Desc: IGNITABLE WASTE

Waste Code: D002
Waste Code Desc: CORROSIVE WASTE

Waste Code: D008
Waste Code Desc: LEAD

Waste Code: U002
Waste Code Desc: 2-PROPANONE (I) (OR) ACETONE (I)

Waste Code: U003
Waste Code Desc: ACETONITRILE (I,T)

Waste Code: U044
Waste Code Desc: CHLOROFORM (OR) METHANE, TRICHLORO-

Waste Code: U122
Waste Code Desc: FORMALDEHYDE

Waste Code: U151
Waste Code Desc: MERCURY

Waste Code: U154

Waste Code Desc: METHANOL (I) (OR) METHYL ALCOHOL (I)

Waste Code: U188
Waste Code Desc: PHENOL

Waste Code: U220
Waste Code Desc: BENZENE, METHYL- (OR) TOLUENE

Waste Code: U239
Waste Code Desc: BENZENE, DIMETHYL- (I,T) (OR) XYLENE (I)

Hazardous Waste Handler Details

Seq No: 2
Receive Date: 20120101
Handler Name: MEDICAL UNIVERSITY OF SC PHYSICAL PLANT
Fed Waste Generator: 1
Generator Code Description: Large Quantity Generator
Source Type: Annual/Biennial Report update with Notification
TSD Activity: Y

Waste Code Details

Waste Code: D001
Waste Code Desc: IGNITABLE WASTE

Waste Code: D002
Waste Code Desc: CORROSIVE WASTE

Waste Code: D008
Waste Code Desc: LEAD

Waste Code: U002
Waste Code Desc: 2-PROPANONE (I) (OR) ACETONE (I)

Waste Code: U003
Waste Code Desc: ACETONITRILE (I,T)

Waste Code: U044
Waste Code Desc: CHLOROFORM (OR) METHANE, TRICHLORO-

Waste Code: U122
Waste Code Desc: FORMALDEHYDE

Waste Code: U151
Waste Code Desc: MERCURY

Waste Code: U154
Waste Code Desc: METHANOL (I) (OR) METHYL ALCOHOL (I)

Waste Code: U188
Waste Code Desc: PHENOL

Waste Code: U220
Waste Code Desc: BENZENE, METHYL- (OR) TOLUENE

Waste Code: U239
Waste Code Desc: BENZENE, DIMETHYL- (I,T) (OR) XYLENE (I)

Hazardous Waste Handler Details

Seq No: 13
Receive Date: 20120518
Handler Name: MEDICAL UNIVERSITY OF SC PHYSICAL PLANT
Fed Waste Generator: 1

Generator Code Description: Large Quantity Generator
Source Type: Notification
TSD Activity: Y

Waste Code Details

Waste Code: D001
Waste Code Desc: IGNITABLE WASTE

Waste Code: D002
Waste Code Desc: CORROSIVE WASTE

Waste Code: D008
Waste Code Desc: LEAD

Waste Code: U002
Waste Code Desc: 2-PROPANONE (I) (OR) ACETONE (I)

Waste Code: U003
Waste Code Desc: ACETONITRILE (I,T)

Waste Code: U044
Waste Code Desc: CHLOROFORM (OR) METHANE, TRICHLORO-

Waste Code: U122
Waste Code Desc: FORMALDEHYDE

Waste Code: U151
Waste Code Desc: MERCURY

Waste Code: U154
Waste Code Desc: METHANOL (I) (OR) METHYL ALCOHOL (I)

Waste Code: U188
Waste Code Desc: PHENOL

Waste Code: U220
Waste Code Desc: BENZENE, METHYL- (OR) TOLUENE

Waste Code: U239
Waste Code Desc: BENZENE, DIMETHYL- (I,T) (OR) XYLENE (I)

Hazardous Waste Handler Details

Seq No: 3
Receive Date: 20140101
Handler Name: MEDICAL UNIVERSITY OF SC PHYSICAL PLANT
Fed Waste Generator: 1
Generator Code Description: Large Quantity Generator
Source Type: Annual/Biennial Report update with Notification
TSD Activity: Y

Waste Code Details

Waste Code: D001
Waste Code Desc: IGNITABLE WASTE

Waste Code: D002
Waste Code Desc: CORROSIVE WASTE

Waste Code: D008
Waste Code Desc: LEAD

Waste Code: U002
Waste Code Desc: 2-PROPANONE (I) (OR) ACETONE (I)

Waste Code: U003
Waste Code Desc: ACETONITRILE (I,T)

Waste Code: U044
Waste Code Desc: CHLOROFORM (OR) METHANE, TRICHLORO-

Waste Code: U122
Waste Code Desc: FORMALDEHYDE

Waste Code: U151
Waste Code Desc: MERCURY

Waste Code: U154
Waste Code Desc: METHANOL (I) (OR) METHYL ALCOHOL (I)

Waste Code: U188
Waste Code Desc: PHENOL

Waste Code: U220
Waste Code Desc: BENZENE, METHYL- (OR) TOLUENE

Waste Code: U239
Waste Code Desc: BENZENE, DIMETHYL- (I,T) (OR) XYLENE (I)

Hazardous Waste Handler Details

Seq No: 4
Receive Date: 20160101
Handler Name: MEDICAL UNIVERSITY OF SC PHYSICAL PLANT
Fed Waste Generator: 1
Generator Code Description: Large Quantity Generator
Source Type: Annual/Biennial Report update with Notification
TSD Activity: Y

Waste Code Details

Waste Code: D001
Waste Code Desc: IGNITABLE WASTE

Waste Code: D002
Waste Code Desc: CORROSIVE WASTE

Waste Code: D008
Waste Code Desc: LEAD

Waste Code: U002
Waste Code Desc: 2-PROPANONE (I) (OR) ACETONE (I)

Waste Code: U003
Waste Code Desc: ACETONITRILE (I,T)

Waste Code: U044
Waste Code Desc: CHLOROFORM (OR) METHANE, TRICHLORO-

Waste Code: U122
Waste Code Desc: FORMALDEHYDE

Waste Code: U151
Waste Code Desc: MERCURY

Waste Code: U154
Waste Code Desc: METHANOL (I) (OR) METHYL ALCOHOL (I)

Waste Code: U188
Waste Code Desc: PHENOL

Waste Code: U220
Waste Code Desc: BENZENE, METHYL- (OR) TOLUENE

Waste Code: U239
Waste Code Desc: BENZENE, DIMETHYL- (I,T) (OR) XYLENE (I)

Hazardous Waste Handler Details

Seq No: 14
Receive Date: 20160111
Handler Name: MEDICAL UNIVERSITY OF SC PHYSICAL PLANT
Fed Waste Generator: 1
Generator Code Description: Large Quantity Generator
Source Type: Notification
TSD Activity: Y

Waste Code Details

Waste Code: D001
Waste Code Desc: IGNITABLE WASTE

Waste Code: D002
Waste Code Desc: CORROSIVE WASTE

Waste Code: D008
Waste Code Desc: LEAD

Waste Code: U002
Waste Code Desc: 2-PROPANONE (I) (OR) ACETONE (I)

Waste Code: U003
Waste Code Desc: ACETONITRILE (I,T)

Waste Code: U044
Waste Code Desc: CHLOROFORM (OR) METHANE, TRICHLORO-

Waste Code: U122
Waste Code Desc: FORMALDEHYDE

Waste Code: U151
Waste Code Desc: MERCURY

Waste Code: U154
Waste Code Desc: METHANOL (I) (OR) METHYL ALCOHOL (I)

Waste Code: U188
Waste Code Desc: PHENOL

Waste Code: U220
Waste Code Desc: BENZENE, METHYL- (OR) TOLUENE

Waste Code: U239
Waste Code Desc: BENZENE, DIMETHYL- (I,T) (OR) XYLENE (I)

Hazardous Waste Handler Details

Seq No: 5
Receive Date: 20170101
Handler Name: MEDICAL UNIVERSITY OF SC PHYSICAL PLANT
Fed Waste Generator: 1
Generator Code Description: Large Quantity Generator
Source Type: Annual/Biennial Report update with Notification
TSD Activity: Y

Waste Code Details

Waste Code: D001
Waste Code Desc: IGNITABLE WASTE

Waste Code: D002
Waste Code Desc: CORROSIVE WASTE

Waste Code: D008
Waste Code Desc: LEAD

Waste Code: U002
Waste Code Desc: 2-PROPANONE (I) (OR) ACETONE (I)

Waste Code: U003
Waste Code Desc: ACETONITRILE (I,T)

Waste Code: U044
Waste Code Desc: CHLOROFORM (OR) METHANE, TRICHLORO-

Waste Code: U122
Waste Code Desc: FORMALDEHYDE

Waste Code: U151
Waste Code Desc: MERCURY

Waste Code: U154
Waste Code Desc: METHANOL (I) (OR) METHYL ALCOHOL (I)

Waste Code: U188
Waste Code Desc: PHENOL

Waste Code: U220
Waste Code Desc: BENZENE, METHYL- (OR) TOLUENE

Waste Code: U239
Waste Code Desc: BENZENE, DIMETHYL- (I,T) (OR) XYLENE (I)

Hazardous Waste Handler Details

Seq No: 6
Receive Date: 20190101
Handler Name: MEDICAL UNIVERSITY OF SC PHYSICAL PLANT
Fed Waste Generator: 1
Generator Code Description: Large Quantity Generator
Source Type: Annual/Biennial Report update with Notification
TSD Activity: Y

Waste Code Details

Waste Code: D001
Waste Code Desc: IGNITABLE WASTE

Waste Code: D002
Waste Code Desc: CORROSIVE WASTE

Waste Code: D008
Waste Code Desc: LEAD

Waste Code: U002
Waste Code Desc: 2-PROPANONE (I) (OR) ACETONE (I)

Waste Code: U003
Waste Code Desc: ACETONITRILE (I,T)

Waste Code: U044

Waste Code Desc: CHLOROFORM (OR) METHANE, TRICHLORO-

Waste Code: U122
Waste Code Desc: FORMALDEHYDE

Waste Code: U151
Waste Code Desc: MERCURY

Waste Code: U154
Waste Code Desc: METHANOL (I) (OR) METHYL ALCOHOL (I)

Waste Code: U188
Waste Code Desc: PHENOL

Waste Code: U220
Waste Code Desc: BENZENE, METHYL- (OR) TOLUENE

Waste Code: U239
Waste Code Desc: BENZENE, DIMETHYL- (I,T) (OR) XYLENE (I)

Hazardous Waste Handler Details

Seq No: 7
Receive Date: 20210101
Handler Name: MEDICAL UNIVERSITY OF SC
Fed Waste Generator: 1
Generator Code Description: Large Quantity Generator
Source Type: Annual/Biennial Report update with Notification
TSD Activity: Y

Waste Code Details

Waste Code: D001
Waste Code Desc: IGNITABLE WASTE

Waste Code: D002
Waste Code Desc: CORROSIVE WASTE

Waste Code: D008
Waste Code Desc: LEAD

Waste Code: U002
Waste Code Desc: 2-PROPANONE (I) (OR) ACETONE (I)

Waste Code: U003
Waste Code Desc: ACETONITRILE (I,T)

Waste Code: U044
Waste Code Desc: CHLOROFORM (OR) METHANE, TRICHLORO-

Waste Code: U122
Waste Code Desc: FORMALDEHYDE

Waste Code: U151
Waste Code Desc: MERCURY

Waste Code: U154
Waste Code Desc: METHANOL (I) (OR) METHYL ALCOHOL (I)

Waste Code: U188
Waste Code Desc: PHENOL

Waste Code: U220
Waste Code Desc: BENZENE, METHYL- (OR) TOLUENE

Waste Code: U239
Waste Code Desc: BENZENE, DIMETHYL- (I,T) (OR) XYLENE (I)

Hazardous Waste Handler Details

Seq No: 15
Receive Date: 20210408
Handler Name: MEDICAL UNIVERSITY OF SC
Fed Waste Generator: 1
Generator Code Description: Large Quantity Generator
Source Type: Notification
TSD Activity: Y

Waste Code Details

Waste Code: D001
Waste Code Desc: IGNITABLE WASTE

Waste Code: D002
Waste Code Desc: CORROSIVE WASTE

Waste Code: D008
Waste Code Desc: LEAD

Waste Code: U002
Waste Code Desc: 2-PROPANONE (I) (OR) ACETONE (I)

Waste Code: U003
Waste Code Desc: ACETONITRILE (I,T)

Waste Code: U044
Waste Code Desc: CHLOROFORM (OR) METHANE, TRICHLORO-

Waste Code: U122
Waste Code Desc: FORMALDEHYDE

Waste Code: U151
Waste Code Desc: MERCURY

Waste Code: U154
Waste Code Desc: METHANOL (I) (OR) METHYL ALCOHOL (I)

Waste Code: U188
Waste Code Desc: PHENOL

Waste Code: U220
Waste Code Desc: BENZENE, METHYL- (OR) TOLUENE

Waste Code: U239
Waste Code Desc: BENZENE, DIMETHYL- (I,T) (OR) XYLENE (I)

Hazardous Waste Handler Details

Seq No: 8
Receive Date: 20230101
Handler Name: MEDICAL UNIVERSITY OF SC
Fed Waste Generator: 1
Generator Code Description: Large Quantity Generator
Source Type: Annual/Biennial Report update with Notification
TSD Activity: Y

Waste Code Details

Waste Code: D001
Waste Code Desc: IGNITABLE WASTE

Waste Code: D002
Waste Code Desc: CORROSIVE WASTE

Waste Code: D008
Waste Code Desc: LEAD

Waste Code: U002
Waste Code Desc: 2-PROPANONE (I) (OR) ACETONE (I)

Waste Code: U003
Waste Code Desc: ACETONITRILE (I,T)

Waste Code: U044
Waste Code Desc: CHLOROFORM (OR) METHANE, TRICHLORO-

Waste Code: U122
Waste Code Desc: FORMALDEHYDE

Waste Code: U151
Waste Code Desc: MERCURY

Waste Code: U154
Waste Code Desc: METHANOL (I) (OR) METHYL ALCOHOL (I)

Waste Code: U188
Waste Code Desc: PHENOL

Waste Code: U220
Waste Code Desc: BENZENE, METHYL- (OR) TOLUENE

Waste Code: U239
Waste Code Desc: BENZENE, DIMETHYL- (I,T) (OR) XYLENE (I)

Hazardous Waste Handler Details

Seq No: 16
Receive Date: 20230130
Handler Name: MEDICAL UNIVERSITY OF SC
Fed Waste Generator: 1
Generator Code Description: Large Quantity Generator
Source Type: Notification
TSD Activity: Y

Waste Code Details

Waste Code: D001
Waste Code Desc: IGNITABLE WASTE

Waste Code: D002
Waste Code Desc: CORROSIVE WASTE

Waste Code: D003
Waste Code Desc: REACTIVE WASTE

Waste Code: D004
Waste Code Desc: ARSENIC

Waste Code: D005
Waste Code Desc: BARIUM

Waste Code: D006
Waste Code Desc: CADMIUM

Waste Code: D018
Waste Code Desc: BENZENE

Waste Code: U002

Waste Code Desc:	2-PROPANONE (I) (OR) ACETONE (I)
Waste Code:	U003
Waste Code Desc:	ACETONITRILE (I,T)
Waste Code:	U007
Waste Code Desc:	2-PROPENAMIDE (OR) ACRYLAMIDE
Waste Code:	U008
Waste Code Desc:	2-PROPENOIC ACID (I) (OR) ACRYLIC ACID (I)
Waste Code:	U012
Waste Code Desc:	ANILINE (I,T) (OR) BENZENAMINE (I,T)
Waste Code:	U015
Waste Code Desc:	AZASERINE (OR) L-SERINE, DIAZOACETATE (ESTER)
Waste Code:	U019
Waste Code Desc:	BENZENE (I,T)
Waste Code:	U020
Waste Code Desc:	BENZENESULFONIC ACID CHLORIDE (C,R) (OR) BENZENESULFONYL CHLORIDE (C,R)
Waste Code:	U031
Waste Code Desc:	1-BUTANOL (I) (OR) N-BUTYL ALCOHOL (I)
Waste Code:	U037
Waste Code Desc:	BENZENE, CHLORO- (OR) CHLOROBENZENE
Waste Code:	U044
Waste Code Desc:	CHLOROFORM (OR) METHANE, TRICHLORO-
Waste Code:	U240
Waste Code Desc:	2,4-D, SALTS & ESTERS (OR) ACETIC ACID, (2,4-DICHLOROPHENOXY)-, SALTS & ESTERS (OR) DICHLOROPHENOXYACETIC ACID 2,4-D

Owner/Operator Details

Owner/Operator Ind:	Current Owner	***Street No:***	171
Type:	State	***Street1:***	ASHLEY AVE
Name:	MEDICAL UNIVERSITY OF SC PHYSICAL PLANT	***Street2:***	
Dt Became Current:	20091231	***City:***	CHARLESTON
Dt Ended Current:		***State:***	SC
Phone:	843-793-3604	***Country:***	US
Source Type:	Notification	***Zip:***	29407
Owner/Operator Ind:	Current Owner	***Street No:***	
Type:	Private	***Street1:***	19 HAGOOD ST SUITE 908
Name:	MEDICAL UNIVERSITY OF SC PHYSICAL PLANT	***Street2:***	
Dt Became Current:	19800101	***City:***	CHARLESTON
Dt Ended Current:		***State:***	SC
Phone:		***Country:***	US
Source Type:	Annual/Biennial Report	***Zip:***	29425
Owner/Operator Ind:	Current Operator	***Street No:***	171
Type:	State	***Street1:***	ASHLEY AVE
Name:	MEDICAL UNIVERSITY OF SC PHYSICAL PLANT	***Street2:***	
Dt Became Current:	20091231	***City:***	CHARLESTON
Dt Ended Current:		***State:***	SC
Phone:	843-793-3604	***Country:***	US
Source Type:	Notification	***Zip:***	29407
Owner/Operator Ind:	Current Owner	***Street No:***	
Type:	State	***Street1:***	
Name:	MEDICAL UNIVERSITY OF SC PHYSICAL	***Street2:***	

PLANT
Dt Became Current: 20091231
Dt Ended Current:
Phone:
Source Type: Annual/Biennial Report update with Notification
City:
State:
Country:
Zip:

Owner/Operator Ind: Current Owner
Type: State
Name: MEDICAL UNIVERSITY OF SC
Dt Became Current:
Dt Ended Current:
Phone:
Source Type: Notification
Street No: 171
Street1: ASHLEY AVE
Street2:
City: CHARLESTON
State: SC
Country: US
Zip: 29425

Owner/Operator Ind: Current Operator
Type: Private
Name: MEDICAL UNIVERSITY OF SC PHYSICAL PLANT
Dt Became Current: 19800101
Dt Ended Current:
Phone:
Source Type: Notification
Street No:
Street1: 19 HAGOOD ST SUITE 908
Street2:
City: CHARLESTON
State: SC
Country: US
Zip: 29425

Owner/Operator Ind: Current Operator
Type: Private
Name: OPERNAME
Dt Became Current: 20060130
Dt Ended Current:
Phone:
Source Type: Annual/Biennial Report
Street No:
Street1: 19 HAGOOD ST SUITE 908
Street2:
City: CHARLESTON
State: SC
Country: US
Zip: 29425

Owner/Operator Ind: Current Operator
Type: Private
Name: MEDICAL UNIVERSITY OF SC PHYSICAL PLANT
Dt Became Current: 19800101
Dt Ended Current:
Phone:
Source Type: Annual/Biennial Report
Street No:
Street1: 19 HAGOOD ST SUITE 908
Street2:
City: CHARLESTON
State: SC
Country: US
Zip: 29425

Owner/Operator Ind: Current Owner
Type: State
Name: MEDICAL UNIVERSITY OF SC PHYSICAL PLANT
Dt Became Current: 20091231
Dt Ended Current:
Phone:
Source Type: Notification
Street No:
Street1: 171 ASHLEY AVE
Street2:
City: CHARLESTON
State: SC
Country:
Zip: 29425

Owner/Operator Ind: Current Owner
Type: Private
Name: MEDICAL UNIVERSITY OF SC PHYSICAL PLANT
Dt Became Current: 19800101
Dt Ended Current:
Phone:
Source Type: Notification
Street No:
Street1: 19 HAGOOD ST SUITE 908
Street2:
City: CHARLESTON
State: SC
Country: US
Zip: 29425

Owner/Operator Ind: Current Operator
Type: State
Name: MEDICAL UNIVERSITY OF SC
Dt Became Current:
Dt Ended Current:
Phone:
Source Type: Notification
Street No: 171
Street1: ASHLEY AVE
Street2:
City: CHARLESTON
State: SC
Country: US
Zip: 29425

Owner/Operator Ind: Current Owner
Type: State
Name: MEDICAL UNIVERSITY OF SC PHYSICAL
Street No:
Street1:
Street2:

PLANT
Dt Became Current: 20091231
Dt Ended Current:
Phone:
Source Type: Notification
City:
State:
Country: US
Zip:

Owner/Operator Ind: Current Operator
Type: Private
Name: MEDICAL UNIVERSITY OF SC PHYS BR UNKNOWN
Dt Became Current: 20030101
Dt Ended Current:
Phone:
Source Type: Annual/Biennial Report
Street No:
Street1:
Street2:
City:
State:
Country: US
Zip:

Owner/Operator Ind: Current Owner
Type: State
Name: MEDICAL UNIVERSITY OF SC
Dt Became Current:
Dt Ended Current:
Phone: 803-792-2211
Source Type: Notification
Street No:
Street1: 171 ASHLEY AVE
Street2:
City: CHARLESTON
State: SC
Country:
Zip: 29425

Owner/Operator Ind: Current Owner
Type: Private
Name: KENNECOTT RIDGEWAY MINING CO HOLDINGS
Dt Became Current:
Dt Ended Current:
Phone: 803-337-3276
Source Type: Notification
Street No:
Street1: 227 SUMMER RD
Street2:
City: RIDGEWAY
State: SC
Country:
Zip: 29130

Owner/Operator Ind: Current Operator
Type: State
Name: MEDICAL UNIVERSITY OF SC PHYSICAL PLANT
Dt Became Current: 20091231
Dt Ended Current:
Phone:
Source Type: Notification
Street No:
Street1: 171 ASHLEY AVE
Street2:
City: CHARLESTON
State: SC
Country:
Zip: 29425

Owner/Operator Ind: Current Operator
Type: State
Name: MEDICAL UNIVERSITY OF SC
Dt Became Current:
Dt Ended Current:
Phone:
Source Type: Notification
Street No: 171
Street1: ASHLEY AVE
Street2:
City: CHARLETSON
State: SC
Country: US
Zip: 29425

Owner/Operator Ind: Current Owner
Type: State
Name: MEDICAL UNIVERSITY OF SC
Dt Became Current:
Dt Ended Current:
Phone:
Source Type: Notification
Street No: 171
Street1: ASHLEY AVE
Street2:
City: CHARLETSON
State: SC
Country: US
Zip: 29425

Owner/Operator Ind: Current Operator
Type: State
Name: MEDICAL UNIVERSITY OF SC PHYSICAL PLANT
Dt Became Current: 20091231
Dt Ended Current:
Phone:
Source Type: Notification
Street No:
Street1:
Street2:
City:
State:
Country: US
Zip:

Owner/Operator Ind: Current Operator
Type: State
Name: MEDICAL UNIVERSITY OF SC PHYSICAL
Street No:
Street1: 171 ASHLEY AVE
Street2:

PLANT

Dt Became Current: 20091231 ***City:*** CHARLESTON
Dt Ended Current: ***State:*** SC
Phone: ***Country:*** US
Source Type: Notification ***Zip:*** 29425

Owner/Operator Ind: Current Operator ***Street No:***
Type: Private ***Street1:***
Name: MEDICAL UNIVERSITY OF SC PHYSICAL PLANT ***Street2:***
Dt Became Current: 20091231 ***City:***
Dt Ended Current: ***State:***
Phone: ***Country:***
Source Type: Annual/Biennial Report update with Notification ***Zip:***

Owner/Operator Ind: Current Operator ***Street No:***
Type: State ***Street1:***
Name: MEDICAL UNIVERSITY OF SC PHYSICAL PLANT ***Street2:***
Dt Became Current: 20091231 ***City:***
Dt Ended Current: ***State:***
Phone: ***Country:***
Source Type: Annual/Biennial Report update with Notification ***Zip:***

Owner/Operator Ind: Current Operator ***Street No:***
Type: State ***Street1:*** 171 ASHLEY AVE
Name: MEDICAL UNIVERSITY OF SC ***Street2:***
Dt Became Current: 19000101 ***City:*** CHARLESTON
Dt Ended Current: ***State:*** SC
Phone: 803-792-2211 ***Country:*** US
Source Type: Notification ***Zip:*** 29425

Owner/Operator Ind: Current Owner ***Street No:***
Type: Private ***Street1:***
Name: MEDICAL UNIVERSITY OF SC PHYSICAL PLANT ***Street2:***
Dt Became Current: 20091231 ***City:***
Dt Ended Current: ***State:***
Phone: ***Country:***
Source Type: Annual/Biennial Report update with Notification ***Zip:***

Owner/Operator Ind: Current Operator ***Street No:***
Type: Private ***Street1:*** OPERSTREET
Name: OPERNAME ***Street2:***
Dt Became Current: ***City:*** OPERCITY
Dt Ended Current: ***State:*** WY
Phone: 404-555-1212 ***Country:***
Source Type: Notification ***Zip:*** 99999

Owner/Operator Ind: Current Owner ***Street No:***
Type: State ***Street1:*** 171 ASHLEY AVE
Name: MEDICAL UNIVERSITY OF SC PHYSICAL PLANT ***Street2:***
Dt Became Current: 20091231 ***City:*** CHARLESTON
Dt Ended Current: ***State:*** SC
Phone: ***Country:*** US
Source Type: Notification ***Zip:*** 29425

Owner/Operator Ind: Current Owner ***Street No:***
Type: Private ***Street1:*** 19 HAGOOD ST SUITE 908
Name: KENNECOTT RIDGEWAY MINING CO HOLDINGS ***Street2:***
Dt Became Current: 20060130 ***City:*** CHARLESTON
Dt Ended Current: ***State:*** SC
Phone: ***Country:*** US
Source Type: Annual/Biennial Report ***Zip:*** 29425

Owner/Operator Ind: Current Operator ***Street No:***
Type: State ***Street1:*** 171 ASHLEY AVE

Name:	MEDICAL UNIVERSITY OF SC	**Street2:**	
Dt Became Current:		**City:**	CHARLESTON
Dt Ended Current:		**State:**	SC
Phone:	803-792-2211	**Country:**	
Source Type:	Part A	**Zip:**	29425
Owner/Operator Ind:	Current Owner	**Street No:**	
Type:	Private	**Street1:**	
Name:	MEDICAL UNIVERSITY OF SC PHYS BR UNKNOWN	**Street2:**	
Dt Became Current:	20030101	**City:**	
Dt Ended Current:		**State:**	
Phone:		**Country:**	US
Source Type:	Annual/Biennial Report	**Zip:**	
Owner/Operator Ind:	Current Owner	**Street No:**	
Type:	State	**Street1:**	171 ASHLEY AVE
Name:	MEDICAL UNIVERSITY OF SC PHYSICAL PLANT	**Street2:**	
Dt Became Current:	20091231	**City:**	CHARLESTON
Dt Ended Current:		**State:**	SC
Phone:		**Country:**	
Source Type:	Annual/Biennial Report update with Notification	**Zip:**	29425
Owner/Operator Ind:	Current Operator	**Street No:**	
Type:	State	**Street1:**	171 ASHLEY AVE
Name:	MEDICAL UNIVERSITY OF SC PHYSICAL PLANT	**Street2:**	
Dt Became Current:	20091231	**City:**	CHARLESTON
Dt Ended Current:		**State:**	SC
Phone:		**Country:**	
Source Type:	Annual/Biennial Report update with Notification	**Zip:**	29425

Historical Handler Details

Receive Dt:	20230101
Generator Code Description:	Large Quantity Generator
Handler Name:	MEDICAL UNIVERSITY OF SC
Receive Dt:	20210408
Generator Code Description:	Large Quantity Generator
Handler Name:	MEDICAL UNIVERSITY OF SC
Receive Dt:	20210101
Generator Code Description:	Large Quantity Generator
Handler Name:	MEDICAL UNIVERSITY OF SC
Receive Dt:	20190101
Generator Code Description:	Large Quantity Generator
Handler Name:	MEDICAL UNIVERSITY OF SC PHYSICAL PLANT
Receive Dt:	20170101
Generator Code Description:	Large Quantity Generator
Handler Name:	MEDICAL UNIVERSITY OF SC PHYSICAL PLANT
Receive Dt:	20160111
Generator Code Description:	Large Quantity Generator
Handler Name:	MEDICAL UNIVERSITY OF SC PHYSICAL PLANT
Receive Dt:	20160101
Generator Code Description:	Large Quantity Generator
Handler Name:	MEDICAL UNIVERSITY OF SC PHYSICAL PLANT
Receive Dt:	20140101
Generator Code Description:	Large Quantity Generator
Handler Name:	MEDICAL UNIVERSITY OF SC PHYSICAL PLANT
Receive Dt:	20120518

Generator Code Description: Large Quantity Generator
Handler Name: MEDICAL UNIVERSITY OF SC PHYSICAL PLANT

Receive Dt: 20120101
Generator Code Description: Large Quantity Generator
Handler Name: MEDICAL UNIVERSITY OF SC PHYSICAL PLANT

Receive Dt: 20100927
Generator Code Description: Large Quantity Generator
Handler Name: MEDICAL UNIVERSITY OF SC PHYSICAL PLANT

Receive Dt: 20091231
Generator Code Description: Large Quantity Generator
Handler Name: MEDICAL UNIVERSITY OF SC PHYSICAL PLANT

Receive Dt: 20090902
Generator Code Description: Large Quantity Generator
Handler Name: MEDICAL UNIVERSITY OF SC PHYSICAL PLANT

Receive Dt: 20080101
Generator Code Description: Large Quantity Generator
Handler Name: MEDICAL UNIVERSITY OF SC PHYSICAL PLANT

Receive Dt: 20060130
Generator Code Description: Large Quantity Generator
Handler Name: MEDICAL UNIVERSITY OF SC PHYSICAL PLANT

Receive Dt: 20060130
Generator Code Description: Large Quantity Generator
Handler Name: MEDICAL UNIVERSITY OF SC PHYSICAL PLANT

Receive Dt: 20060130
Generator Code Description: Large Quantity Generator
Handler Name: MEDICAL UNIVERSITY OF SC PHYSICAL PLANT

Receive Dt: 20060130
Generator Code Description: Large Quantity Generator
Handler Name: MEDICAL UNIVERSITY OF SC PHYSICAL PLANT

Receive Dt: 20060130
Generator Code Description: Large Quantity Generator
Handler Name: MEDICAL UNIVERSITY OF SC PHYSICAL PLANT

Receive Dt: 20060101
Generator Code Description: Large Quantity Generator
Handler Name: MEDICAL UNIVERSITY OF SC PHYSICAL PLANT

Receive Dt: 20050113
Generator Code Description: Large Quantity Generator
Handler Name: MEDICAL UNIVERSITY OF SC PHYSICAL PLANT

Receive Dt: 20040101
Generator Code Description: Large Quantity Generator
Handler Name: MEDICAL UNIVERSITY OF SC PHYSICAL PLANT

Receive Dt: 20020327
Generator Code Description: Large Quantity Generator
Handler Name: MEDICAL UNIVERSITY OF SC FTS JOHNSON DNR

Receive Dt: 20020301
Generator Code Description: Large Quantity Generator
Handler Name: MEDICAL UNIVERSITY OF SC PHYSICAL PLANT

Receive Dt: 20011016
Generator Code Description: Small Quantity Generator
Handler Name: MEDICAL UNIVERSITY OF SC FTS JOHNSON DNR

Receive Dt: 20011001
Generator Code Description: Small Quantity Generator

Handler Name: MEDICAL UNIVERSITY OF SC FTS JOHNSON DNR

Receive Dt: 20000103
Generator Code Description: Large Quantity Generator
Handler Name: MEDICAL UNIVERSITY OF SC PHYSICAL PLANT

Receive Dt: 19980721
Generator Code Description: Large Quantity Generator
Handler Name: MEDICAL UNIVERSITY OF SC FTS JOHNSON DNR

Receive Dt: 19980301
Generator Code Description: Large Quantity Generator
Handler Name: MEDICAL UNIVERSITY OF SC PHYSICAL PLANT

Receive Dt: 19960301
Generator Code Description: Large Quantity Generator
Handler Name: MEDICAL UNIVERSITY OF SC PHYSICAL PLANT

Receive Dt: 19950608
Generator Code Description: Large Quantity Generator
Handler Name: MEDICAL UNIVERSITY OF SC FTS JOHNSON DNR

Receive Dt: 19940301
Generator Code Description: Large Quantity Generator
Handler Name: MEDICAL UNIVERSITY OF SC PHYSICAL PLANT

Receive Dt: 19920226
Generator Code Description: Large Quantity Generator
Handler Name: MEDICAL UNIVERSITY OF SOUTH CAROLINA

Receive Dt: 19901019
Generator Code Description: Not a Generator, Verified
Handler Name: MEDICAL UNIVERSITY OF SC FTS JOHNSON DNR

Biennial Report - Reclamation and Recovery Details

Reporting Cycle Year: 2005
Total Metals Recovery(Tons):
Total Solvents Recovery(Tons): .064
Total Other Recovery(Tons):

Map Key	Number of Records	Direction	Distance (mi/ft)	Elev/Diff (ft)	Site	DB
75	3 of4	SW	0.40 / 2,114.41	8.81 / -1	MEDICAL UNIVERSITY OF SC 171 ASHLEY AVE CHARLESTON SC 29425	RCRA CORRACTS

Handler ID: SCD069316271
Generator Status: LQG
Recycler Activity?: YES
Recycler Activity Note: This facility has been identified as a Recycler Facility with indication of Reclamation and Recovery in the RCRA Biennial Report Module for Management Methods
H010 - Metals recovery including retorting, smelting, chemical, etc.
H011 - Mercury recovery (includes mercury retorting, bulb/lamp crushing and mercury vapor recovery, thermostat recovery, mercury from medical equipment recovery, mercury car switch recovery, etc.)
H015 - Deployment/deactivation of airbag waste followed by metals recovery
H020 - Solvents recovery
H039 - Other recovery or reclamation for reuse including acid regeneration, organics recovery, etc.
H050 - Energy recovery at this site; used as fuel (includes on-site fuel blending before energy recovery)
H061 - Fuel blending prior to energy recovery at another site (waste generated on-site or received from off-site)

Event/Area Details

Area Name: ENTIRE FACILITY
Event Code: CA800YE
Corrective Action Event Descri: READY FOR ANTICIPATED USE DETERMINATION - READY FOR ANTICIPATED USE
Actual Date: 20190725
Schedule Date Orig:

Schedule Date New:
Best Date: 20190725
Groundwater Release Ind:
Soil Release Ind:
Air Release Ind:
Surface Water Release Ind:
Event Agency: E

Area Name: ENTIRE FACILITY
Event Code: CA075LO
Corrective Action Event Descri: CA PRIORITIZATION-LOW CA PRIORITY
Actual Date: 19920331
Schedule Date Orig:
Schedule Date New:
Best Date: 19920331
Groundwater Release Ind:
Soil Release Ind:
Air Release Ind:
Surface Water Release Ind:
Event Agency: E

Area Name: ENTIRE FACILITY
Event Code: CA400
Corrective Action Event Descri: REMEDY DECISION
Actual Date: 20091030
Schedule Date Orig:
Schedule Date New:
Best Date: 20091030
Groundwater Release Ind:
Soil Release Ind:
Air Release Ind:
Surface Water Release Ind:
Event Agency: S

Area Name: ENTIRE FACILITY
Event Code: CA550NR
Corrective Action Event Descri: REMEDY CONSTRUCTION-NO REMEDY CONSTRUCTED
Actual Date: 20091030
Schedule Date Orig:
Schedule Date New:
Best Date: 20091030
Groundwater Release Ind:
Soil Release Ind:
Air Release Ind:
Surface Water Release Ind:
Event Agency: S

Area Name: ENTIRE FACILITY
Event Code: CA900NC
Corrective Action Event Descri: CA PERFORMANCE STANDARDS ATTAINED - NO CONTROLS NECESSARY
Actual Date: 20160822
Schedule Date Orig:
Schedule Date New:
Best Date: 20160822
Groundwater Release Ind:
Soil Release Ind:
Air Release Ind:
Surface Water Release Ind:
Event Agency: S

Area Name: ENTIRE FACILITY
Event Code: CA725YE
Corrective Action Event Descri: HUMAN EXPOSURES CONTROLLED DETERMINATION-YES, APPLICABLE AS OF THIS DATE
Actual Date: 20120831
Schedule Date Orig:
Schedule Date New:
Best Date: 20120831
Groundwater Release Ind:
Soil Release Ind:

Air Release Ind:
Surface Water Release Ind:
Event Agency: S

Area Name: ENTIRE FACILITY
Event Code: CA772EP
Corrective Action Event Descri: INSTITUTIONAL CONTROLS ESTABLISHED-ENFORCEMENT AND PERMIT TOOLS
Actual Date: 20091016
Schedule Date Orig:
Schedule Date New:
Best Date: 20091016
Groundwater Release Ind:
Soil Release Ind:
Air Release Ind:
Surface Water Release Ind:
Event Agency: E

Area Name:
Event Code: CA999
Corrective Action Event Descri: CA PROCESS IS TERMINATED
Actual Date: 19860128
Schedule Date Orig:
Schedule Date New:
Best Date: 19860128
Groundwater Release Ind:
Soil Release Ind:
Air Release Ind:
Surface Water Release Ind:
Event Agency: E

Area Name:
Event Code: CA070NO
Corrective Action Event Descri: DETERMINATION OF NEED FOR AN INVESTIGATION-INVESTIGATION IS NOT NECESSARY
Actual Date: 19860126
Schedule Date Orig:
Schedule Date New:
Best Date: 19860126
Groundwater Release Ind:
Soil Release Ind:
Air Release Ind:
Surface Water Release Ind:
Event Agency: E

Area Name: ENTIRE FACILITY
Event Code: CA750YE
Corrective Action Event Descri: RELEASE TO GW CONTROLLED DETERMINATION-YES, APPLICABLE AS OF THIS DATE
Actual Date: 20120831
Schedule Date Orig:
Schedule Date New:
Best Date: 20120831
Groundwater Release Ind:
Soil Release Ind:
Air Release Ind:
Surface Water Release Ind:
Event Agency: S

Area Name: ENTIRE FACILITY
Event Code: CA050
Corrective Action Event Descri: RFA COMPLETED
Actual Date: 19860128
Schedule Date Orig:
Schedule Date New:
Best Date: 19860128
Groundwater Release Ind:
Soil Release Ind:
Air Release Ind:
Surface Water Release Ind:
Event Agency: E

Violation/Evaluation Summary

Note: VIOLATION or UNDETERMINED: There are VIOLATION or UNDETERMINED details or records associated with this facility (EPA ID) in the Compliance Monitoring and Enforcement table dated Nov 2025.

Violation Details

Viol Type: 262.A
Citation:
Determined Date: 20240521
Scheduled Compliance Date:
Eval Activity Location: SC
Viol Determined By Agency: State
Viol Short Desc: Generators - General
Actual Rtc Date: 20240913
Found Violation: Yes
Rtc Qualifier: Observed

Enforcement Details

Enf Type: 125
Enf Type Desc:
Enf Action Date: 20240610
Disposition Status Desc:
Disposition Status Date:
Enf Agency: State
Proposed Amount:
Final Amount:
Paid Amount:

Enf Type: 130
Enf Type Desc: NOTICE OF DETERMINATION
Enf Action Date: 20240729
Disposition Status Desc:
Disposition Status Date:
Enf Agency: State
Proposed Amount:
Final Amount:
Paid Amount:

Enf Type: 120
Enf Type Desc: WRITTEN INFORMAL
Enf Action Date: 20240702
Disposition Status Desc:
Disposition Status Date:
Enf Agency: State
Proposed Amount:
Final Amount:
Paid Amount:

Enf Type: 310
Enf Type Desc: FINAL 3008(A) COMPLIANCE ORDER
Enf Action Date: 20240913
Disposition Status Desc:
Disposition Status Date:
Enf Agency: State
Proposed Amount:
Final Amount: 9000
Paid Amount: 9000

Violation Details

Viol Type: 262.H
Citation:
Determined Date: 20240521
Scheduled Compliance Date:
Eval Activity Location: SC
Actual Rtc Date: 20240913
Found Violation: Yes
Rtc Qualifier: Observed

Viol Determined By Agency: State
Viol Short Desc: Generators - Transboundary Shipments for Recovery

Enforcement Details

Enf Type: 120
Enf Type Desc: WRITTEN INFORMAL
Enf Action Date: 20240702
Disposition Status Desc:
Disposition Status Date:
Enf Agency: State
Proposed Amount:
Final Amount:
Paid Amount:

Enf Type: 130
Enf Type Desc: NOTICE OF DETERMINATION
Enf Action Date: 20240729
Disposition Status Desc:
Disposition Status Date:
Enf Agency: State
Proposed Amount:
Final Amount:
Paid Amount:

Violation Details

Viol Type: 262.M
Citation:
Determined Date: 20240521
Actual Rtc Date: 20240913
Found Violation: Yes
Rtc Qualifier: Observed
Scheduled Compliance Date:
Eval Activity Location: SC
Viol Determined By Agency: State
Viol Short Desc: Preparedness, Prevention, and Emergency Procedures

Enforcement Details

Enf Type: 130
Enf Type Desc: NOTICE OF DETERMINATION
Enf Action Date: 20240729
Disposition Status Desc:
Disposition Status Date:
Enf Agency: State
Proposed Amount:
Final Amount:
Paid Amount:

Enf Type: 125
Enf Type Desc:
Enf Action Date: 20240610
Disposition Status Desc:
Disposition Status Date:
Enf Agency: State
Proposed Amount:
Final Amount:
Paid Amount:

Enf Type: 120
Enf Type Desc: WRITTEN INFORMAL
Enf Action Date: 20240702
Disposition Status Desc:
Disposition Status Date:
Enf Agency: State
Proposed Amount:
Final Amount:

Paid Amount:

Enf Type: 310
Enf Type Desc: FINAL 3008(A) COMPLIANCE ORDER
Enf Action Date: 20240913
Disposition Status Desc:
Disposition Status Date:
Enf Agency: State
Proposed Amount:
Final Amount: 9000
Paid Amount: 9000

Violation Details

Viol Type: 266.P
Citation:
Determined Date: 20240521
Scheduled Compliance Date:
Eval Activity Location: SC
Viol Determined By Agency: State
Viol Short Desc: Hazardous Waste Pharmaceuticals
Actual Rtc Date: 20240913
Found Violation: Yes
Rtc Qualifier: Observed

Enforcement Details

Enf Type: 130
Enf Type Desc: NOTICE OF DETERMINATION
Enf Action Date: 20240729
Disposition Status Desc:
Disposition Status Date:
Enf Agency: State
Proposed Amount:
Final Amount:
Paid Amount:

Enf Type: 125
Enf Type Desc:
Enf Action Date: 20240610
Disposition Status Desc:
Disposition Status Date:
Enf Agency: State
Proposed Amount:
Final Amount:
Paid Amount:

Enf Type: 310
Enf Type Desc: FINAL 3008(A) COMPLIANCE ORDER
Enf Action Date: 20240913
Disposition Status Desc:
Disposition Status Date:
Enf Agency: State
Proposed Amount:
Final Amount: 9000
Paid Amount: 9000

Enf Type: 120
Enf Type Desc: WRITTEN INFORMAL
Enf Action Date: 20240702
Disposition Status Desc:
Disposition Status Date:
Enf Agency: State
Proposed Amount:
Final Amount:
Paid Amount:

Violation Details

Viol Type: 273.B
Citation:
Determined Date: 20240521
Scheduled Compliance Date:
Eval Activity Location: SC
Viol Determined By Agency: State
Viol Short Desc: Universal Waste - Small Quantity Handlers
Actual Rtc Date: 20240913
Found Violation: Yes
Rtc Qualifier: Observed

Enforcement Details

Enf Type: 130
Enf Type Desc: NOTICE OF DETERMINATION
Enf Action Date: 20240729
Disposition Status Desc:
Disposition Status Date:
Enf Agency: State
Proposed Amount:
Final Amount:
Paid Amount:

Enf Type: 120
Enf Type Desc: WRITTEN INFORMAL
Enf Action Date: 20240702
Disposition Status Desc:
Disposition Status Date:
Enf Agency: State
Proposed Amount:
Final Amount:
Paid Amount:

Enf Type: 125
Enf Type Desc:
Enf Action Date: 20240610
Disposition Status Desc:
Disposition Status Date:
Enf Agency: State
Proposed Amount:
Final Amount:
Paid Amount:

Violation Details

Viol Type: 262.A
Citation:
Determined Date: 20191217
Scheduled Compliance Date:
Eval Activity Location: SC
Viol Determined By Agency: EPA
Viol Short Desc: Generators - General
Actual Rtc Date: 20200303
Found Violation: Yes
Rtc Qualifier: Documented

Violation Details

Viol Type: 262.B
Citation:
Determined Date: 20191217
Scheduled Compliance Date:
Eval Activity Location: SC
Viol Determined By Agency: State
Viol Short Desc: Generators - Manifest
Actual Rtc Date: 20200303
Found Violation: Yes
Rtc Qualifier: Observed

Enforcement Details

Enf Type: 145

Enf Type Desc:
Enf Action Date: 20200204
Disposition Status Desc:
Disposition Status Date:
Enf Agency: State
Proposed Amount:
Final Amount:
Paid Amount:

Enf Type: 147
Enf Type Desc:
Enf Action Date: 20200303
Disposition Status Desc:
Disposition Status Date:
Enf Agency: State
Proposed Amount:
Final Amount:
Paid Amount:

Violation Details

Viol Type: 273.B
Citation:
Determined Date: 20191217
Scheduled Compliance Date:
Eval Activity Location: SC
Viol Determined By Agency: State
Viol Short Desc: Universal Waste - Small Quantity Handlers
Actual Rtc Date: 20200303
Found Violation: Yes
Rtc Qualifier: Observed

Enforcement Details

Enf Type: 147
Enf Type Desc:
Enf Action Date: 20200303
Disposition Status Desc:
Disposition Status Date:
Enf Agency: State
Proposed Amount:
Final Amount:
Paid Amount:

Enf Type: 145
Enf Type Desc:
Enf Action Date: 20200204
Disposition Status Desc:
Disposition Status Date:
Enf Agency: State
Proposed Amount:
Final Amount:
Paid Amount:

Violation Details

Viol Type: 273.B
Citation:
Determined Date: 20191217
Scheduled Compliance Date:
Eval Activity Location: SC
Viol Determined By Agency: EPA
Viol Short Desc: Universal Waste - Small Quantity Handlers
Actual Rtc Date: 20200303
Found Violation: Yes
Rtc Qualifier: Documented

Violation Details

Viol Type: 262.C
Actual Rtc Date: 20181206

Citation: ***Found Violation:*** Yes
Determined Date: 20181127 ***Rtc Qualifier:*** Observed
Scheduled Compliance Date:
Eval Activity Location: SC
Viol Determined By Agency: State
Viol Short Desc: Generators - Pre-transport

Enforcement Details

Enf Type: 147
Enf Type Desc:
Enf Action Date: 20190114
Disposition Status Desc:
Disposition Status Date:
Enf Agency: State
Proposed Amount:
Final Amount:
Paid Amount:

Enf Type: 145
Enf Type Desc:
Enf Action Date: 20190114
Disposition Status Desc:
Disposition Status Date:
Enf Agency: State
Proposed Amount:
Final Amount:
Paid Amount:

Violation Details

Viol Type: 262.C ***Actual Rtc Date:*** 20181127
Citation: ***Found Violation:*** Yes
Determined Date: 20181127 ***Rtc Qualifier:*** Observed
Scheduled Compliance Date:
Eval Activity Location: SC
Viol Determined By Agency: EPA
Viol Short Desc: Generators - Pre-transport

Violation Details

Viol Type: 265.I ***Actual Rtc Date:*** 20181127
Citation: ***Found Violation:*** Yes
Determined Date: 20181127 ***Rtc Qualifier:*** Observed
Scheduled Compliance Date:
Eval Activity Location: SC
Viol Determined By Agency: State
Viol Short Desc: TSD IS-Container Use and Management

Enforcement Details

Enf Type: 145
Enf Type Desc:
Enf Action Date: 20190114
Disposition Status Desc:
Disposition Status Date:
Enf Agency: State
Proposed Amount:
Final Amount:
Paid Amount:

Enf Type: 147
Enf Type Desc:
Enf Action Date: 20190114

Disposition Status Desc:
Disposition Status Date:
Enf Agency: State
Proposed Amount:
Final Amount:
Paid Amount:

Violation Details

Viol Type: 262.D
Citation:
Determined Date: 20170523
Scheduled Compliance Date:
Eval Activity Location: SC
Viol Determined By Agency: State
Viol Short Desc: Generators - Records/Reporting
Actual Rtc Date: 20170523
Found Violation: Yes
Rtc Qualifier: Observed

Violation Details

Viol Type: 262.A
Citation:
Determined Date: 20150421
Scheduled Compliance Date:
Eval Activity Location: SC
Viol Determined By Agency: State
Viol Short Desc: Generators - General
Actual Rtc Date: 20150910
Found Violation: Yes
Rtc Qualifier: Documented

Enforcement Details

Enf Type: 140
Enf Type Desc:
Enf Action Date: 20150629
Disposition Status Desc:
Disposition Status Date:
Enf Agency: State
Proposed Amount:
Final Amount:
Paid Amount:

Violation Details

Viol Type: 262.A
Citation:
Determined Date: 20150421
Scheduled Compliance Date: 20150720
Eval Activity Location: SC
Viol Determined By Agency: EPA
Viol Short Desc: Generators - General
Actual Rtc Date: 20150910
Found Violation: Yes
Rtc Qualifier: Documented

Enforcement Details

Enf Type: 120
Enf Type Desc: WRITTEN INFORMAL
Enf Action Date: 20150618
Disposition Status Desc:
Disposition Status Date:
Enf Agency: EPA
Proposed Amount:
Final Amount:
Paid Amount:

Violation Details

Viol Type: 262.A
Citation:
Determined Date: 20120501
Scheduled Compliance Date:
Eval Activity Location: SC
Viol Determined By Agency: State
Viol Short Desc: Generators - General
Actual Rtc Date: 20120503
Found Violation: Yes
Rtc Qualifier: Observed

Enforcement Details

Enf Type: 140
Enf Type Desc:
Enf Action Date: 20121211
Disposition Status Desc:
Disposition Status Date:
Enf Agency: State
Proposed Amount:
Final Amount:
Paid Amount:

Violation Details

Viol Type: 262.C
Citation:
Determined Date: 20120501
Scheduled Compliance Date:
Eval Activity Location: SC
Viol Determined By Agency: State
Viol Short Desc: Generators - Pre-transport
Actual Rtc Date: 20120503
Found Violation: Yes
Rtc Qualifier: Observed

Enforcement Details

Enf Type: 140
Enf Type Desc:
Enf Action Date: 20121211
Disposition Status Desc:
Disposition Status Date:
Enf Agency: State
Proposed Amount:
Final Amount:
Paid Amount:

Violation Details

Viol Type: 265.I
Citation:
Determined Date: 20120501
Scheduled Compliance Date:
Eval Activity Location: SC
Viol Determined By Agency: State
Viol Short Desc: TSD IS-Container Use and Management
Actual Rtc Date: 20120503
Found Violation: Yes
Rtc Qualifier: Observed

Enforcement Details

Enf Type: 140
Enf Type Desc:
Enf Action Date: 20121211
Disposition Status Desc:
Disposition Status Date:
Enf Agency: State
Proposed Amount:
Final Amount:

Paid Amount:

Violation Details

Viol Type: 273.B
Citation:
Determined Date: 20110309
Scheduled Compliance Date:
Eval Activity Location: SC
Viol Determined By Agency: State
Viol Short Desc: Universal Waste - Small Quantity Handlers
Actual Rtc Date: 20110310
Found Violation: Yes
Rtc Qualifier: Observed

Enforcement Details

Enf Type: 140
Enf Type Desc:
Enf Action Date: 20110329
Disposition Status Desc:
Disposition Status Date:
Enf Agency: State
Proposed Amount:
Final Amount:
Paid Amount:

Violation Details

Viol Type: 262.A
Citation:
Determined Date: 20100608
Scheduled Compliance Date:
Eval Activity Location: SC
Viol Determined By Agency: State
Viol Short Desc: Generators - General
Actual Rtc Date: 20100624
Found Violation: Yes
Rtc Qualifier: Observed

Enforcement Details

Enf Type: 140
Enf Type Desc:
Enf Action Date: 20100820
Disposition Status Desc:
Disposition Status Date:
Enf Agency: State
Proposed Amount:
Final Amount:
Paid Amount:

Violation Details

Viol Type: 262.C
Citation:
Determined Date: 20090209
Scheduled Compliance Date:
Eval Activity Location: SC
Viol Determined By Agency: EPA
Viol Short Desc: Generators - Pre-transport
Actual Rtc Date: 20090302
Found Violation: Yes
Rtc Qualifier: Observed

Enforcement Details

Enf Type: 140
Enf Type Desc:
Enf Action Date: 20090302
Disposition Status Desc:

Disposition Status Date:
Enf Agency: State
Proposed Amount:
Final Amount:
Paid Amount:

Enf Type: 820
Enf Type Desc: EPA TO STATE ADMINISTRATIVE REFERRAL
Enf Action Date: 20090209
Disposition Status Desc:
Disposition Status Date:
Enf Agency: EPA
Proposed Amount:
Final Amount:
Paid Amount:

Violation Details

Viol Type: 262.C
Citation:
Determined Date: 20090209
Scheduled Compliance Date:
Eval Activity Location: SC
Viol Determined By Agency: State
Viol Short Desc: Generators - Pre-transport
Actual Rtc Date: 20090302
Found Violation: Yes
Rtc Qualifier: Observed

Enforcement Details

Enf Type: 140
Enf Type Desc:
Enf Action Date: 20090302
Disposition Status Desc:
Disposition Status Date:
Enf Agency: State
Proposed Amount:
Final Amount:
Paid Amount:

Violation Details

Viol Type: 264.E
Citation:
Determined Date: 20090209
Scheduled Compliance Date:
Eval Activity Location: SC
Viol Determined By Agency: State
Viol Short Desc: TSD - Manifest/Records/Reporting
Actual Rtc Date: 20090302
Found Violation: Yes
Rtc Qualifier: Observed

Enforcement Details

Enf Type: 140
Enf Type Desc:
Enf Action Date: 20090302
Disposition Status Desc:
Disposition Status Date:
Enf Agency: State
Proposed Amount:
Final Amount:
Paid Amount:

Violation Details

Viol Type: 264.E
Actual Rtc Date: 20090302

Citation:
Determined Date: 20090209
Scheduled Compliance Date:
Eval Activity Location: SC
Viol Determined By Agency: EPA
Viol Short Desc: TSD - Manifest/Records/Reporting
Found Violation: Yes
Rtc Qualifier: Observed

Enforcement Details

Enf Type: 820
Enf Type Desc: EPA TO STATE ADMINISTRATIVE REFERRAL
Enf Action Date: 20090209
Disposition Status Desc:
Disposition Status Date:
Enf Agency: EPA
Proposed Amount:
Final Amount:
Paid Amount:

Enf Type: 140
Enf Type Desc:
Enf Action Date: 20090302
Disposition Status Desc:
Disposition Status Date:
Enf Agency: State
Proposed Amount:
Final Amount:
Paid Amount:

Violation Details

Viol Type: 264.I
Citation:
Determined Date: 20090209
Scheduled Compliance Date:
Eval Activity Location: SC
Viol Determined By Agency: State
Viol Short Desc: TSD - Container Use and Management
Actual Rtc Date: 20090302
Found Violation: Yes
Rtc Qualifier: Observed

Enforcement Details

Enf Type: 140
Enf Type Desc:
Enf Action Date: 20090302
Disposition Status Desc:
Disposition Status Date:
Enf Agency: State
Proposed Amount:
Final Amount:
Paid Amount:

Violation Details

Viol Type: 265.I
Citation:
Determined Date: 20090209
Scheduled Compliance Date:
Eval Activity Location: SC
Viol Determined By Agency: State
Viol Short Desc: TSD IS-Container Use and Management
Actual Rtc Date: 20090302
Found Violation: Yes
Rtc Qualifier: Observed

Enforcement Details

Enf Type: 140
Enf Type Desc:
Enf Action Date: 20090302
Disposition Status Desc:
Disposition Status Date:
Enf Agency: State
Proposed Amount:
Final Amount:
Paid Amount:

Violation Details

Viol Type: 265.I
Citation:
Determined Date: 20090209
Scheduled Compliance Date:
Eval Activity Location: SC
Viol Determined By Agency: EPA
Viol Short Desc: TSD IS-Container Use and Management
Actual Rtc Date: 20090302
Found Violation: Yes
Rtc Qualifier: Observed

Enforcement Details

Enf Type: 140
Enf Type Desc:
Enf Action Date: 20090302
Disposition Status Desc:
Disposition Status Date:
Enf Agency: State
Proposed Amount:
Final Amount:
Paid Amount:

Enf Type: 820
Enf Type Desc: EPA TO STATE ADMINISTRATIVE REFERRAL
Enf Action Date: 20090209
Disposition Status Desc:
Disposition Status Date:
Enf Agency: EPA
Proposed Amount:
Final Amount:
Paid Amount:

Violation Details

Viol Type: 262.C
Citation:
Determined Date: 20080616
Scheduled Compliance Date:
Eval Activity Location: SC
Viol Determined By Agency: EPA
Viol Short Desc: Generators - Pre-transport
Actual Rtc Date: 20080702
Found Violation: Yes
Rtc Qualifier: Observed

Enforcement Details

Enf Type: 820
Enf Type Desc: EPA TO STATE ADMINISTRATIVE REFERRAL
Enf Action Date: 20080616
Disposition Status Desc:
Disposition Status Date:
Enf Agency: EPA
Proposed Amount:
Final Amount:
Paid Amount:

Enf Type: 140
Enf Type Desc:
Enf Action Date: 20080721
Disposition Status Desc:
Disposition Status Date:
Enf Agency: State
Proposed Amount:
Final Amount:
Paid Amount:

Violation Details

Viol Type: 262.C
Citation:
Determined Date: 20080616
Scheduled Compliance Date:
Eval Activity Location: SC
Viol Determined By Agency: State
Viol Short Desc: Generators - Pre-transport
Actual Rtc Date: 20080702
Found Violation: Yes
Rtc Qualifier: Observed

Enforcement Details

Enf Type: 140
Enf Type Desc:
Enf Action Date: 20080721
Disposition Status Desc:
Disposition Status Date:
Enf Agency: State
Proposed Amount:
Final Amount:
Paid Amount:

Violation Details

Viol Type: 262.C
Citation:
Determined Date: 20070326
Scheduled Compliance Date:
Eval Activity Location: SC
Viol Determined By Agency: State
Viol Short Desc: Generators - Pre-transport
Actual Rtc Date: 20070703
Found Violation: Yes
Rtc Qualifier: Observed

Enforcement Details

Enf Type: 140
Enf Type Desc:
Enf Action Date: 20070517
Disposition Status Desc:
Disposition Status Date:
Enf Agency: State
Proposed Amount:
Final Amount:
Paid Amount:

Violation Details

Viol Type: 262.C
Citation:
Determined Date: 20070326
Scheduled Compliance Date:
Eval Activity Location: SC
Viol Determined By Agency: EPA
Viol Short Desc: Generators - Pre-transport
Actual Rtc Date: 20070703
Found Violation: Yes
Rtc Qualifier: Observed

Violation Details

Viol Type: 265.B
Citation:
Determined Date: 20070326
Scheduled Compliance Date:
Eval Activity Location: SC
Viol Determined By Agency: EPA
Viol Short Desc: TSD IS-General Facility Standards
Actual Rtc Date: 20070703
Found Violation: Yes
Rtc Qualifier: Observed

Violation Details

Viol Type: 265.I
Citation:
Determined Date: 20070326
Scheduled Compliance Date:
Eval Activity Location: SC
Viol Determined By Agency: State
Viol Short Desc: TSD IS-Container Use and Management
Actual Rtc Date: 20070703
Found Violation: Yes
Rtc Qualifier: Observed

Enforcement Details

Enf Type: 140
Enf Type Desc:
Enf Action Date: 20070517
Disposition Status Desc:
Disposition Status Date:
Enf Agency: State
Proposed Amount:
Final Amount:
Paid Amount:

Violation Details

Viol Type: 273.B
Citation:
Determined Date: 20070326
Scheduled Compliance Date:
Eval Activity Location: SC
Viol Determined By Agency: State
Viol Short Desc: Universal Waste - Small Quantity Handlers
Actual Rtc Date: 20080226
Found Violation: Yes
Rtc Qualifier: Observed

Enforcement Details

Enf Type: 120
Enf Type Desc: WRITTEN INFORMAL
Enf Action Date: 20071004
Disposition Status Desc:
Disposition Status Date:
Enf Agency: State
Proposed Amount:
Final Amount:
Paid Amount:

Enf Type: 805
Enf Type Desc:
Enf Action Date: 20070709
Disposition Status Desc:
Disposition Status Date:
Enf Agency: State
Proposed Amount:
Final Amount:

Paid Amount:

Enf Type: 130
Enf Type Desc:
Enf Action Date: 20071120
Disposition Status Desc:
Disposition Status Date:
Enf Agency: State
Proposed Amount:
Final Amount:
Paid Amount:

Enf Type: 140
Enf Type Desc:
Enf Action Date: 20070517
Disposition Status Desc:
Disposition Status Date:
Enf Agency: State
Proposed Amount:
Final Amount:
Paid Amount:

Enf Type: 310
Enf Type Desc: FINAL 3008(A) COMPLIANCE ORDER
Enf Action Date: 20080226
Disposition Status Desc:
Disposition Status Date:
Enf Agency: State
Proposed Amount:
Final Amount: 3500
Paid Amount: 3500

Violation Details

Viol Type: 273.B
Citation:
Determined Date: 20070326
Scheduled Compliance Date:
Eval Activity Location: SC
Viol Determined By Agency: EPA
Viol Short Desc: Universal Waste - Small Quantity Handlers
Actual Rtc Date: 20080226
Found Violation: Yes
Rtc Qualifier: Observed

Violation Details

Viol Type: 262.A
Citation: SR - R.61-79.262.11
Determined Date: 20050428
Scheduled Compliance Date:
Eval Activity Location: SC
Viol Determined By Agency: EPA
Viol Short Desc: Generators - General
Actual Rtc Date: 20050428
Found Violation: Yes
Rtc Qualifier: Unverifiable

Violation Details

Viol Type: 262.A
Citation: SR - R.61-79.279.22(c)(1)
Determined Date: 20050428
Scheduled Compliance Date:
Eval Activity Location: SC
Viol Determined By Agency: EPA
Viol Short Desc: Generators - General
Actual Rtc Date: 20050428
Found Violation: Yes
Rtc Qualifier: Unverifiable

Violation Details

Viol Type: 262.D
Citation: SR - 262.11
Determined Date: 20050428
Scheduled Compliance Date:
Eval Activity Location: SC
Viol Determined By Agency: State
Viol Short Desc: Generators - Records/Reporting
Actual Rtc Date: 20050726
Found Violation: Yes
Rtc Qualifier: Observed

Enforcement Details

Enf Type: 140
Enf Type Desc:
Enf Action Date: 20050517
Disposition Status Desc:
Disposition Status Date:
Enf Agency: State
Proposed Amount:
Final Amount:
Paid Amount:

Violation Details

Viol Type: 264.B
Citation: SR - 265.172/262.34(a)(1)(i)
Determined Date: 20030811
Scheduled Compliance Date:
Eval Activity Location: SC
Viol Determined By Agency: State
Viol Short Desc: TSD - General Facility Standards
Actual Rtc Date: 20030822
Found Violation: Yes
Rtc Qualifier: Observed

Enforcement Details

Enf Type: 140
Enf Type Desc:
Enf Action Date: 20030930
Disposition Status Desc:
Disposition Status Date:
Enf Agency: State
Proposed Amount:
Final Amount:
Paid Amount:

Violation Details

Viol Type: 264.I
Citation: SR - 265.173(a)/262.34(c)(1)(i)
Determined Date: 20030811
Scheduled Compliance Date:
Eval Activity Location: SC
Viol Determined By Agency: State
Viol Short Desc: TSD - Container Use and Management
Actual Rtc Date: 20030822
Found Violation: Yes
Rtc Qualifier: Observed

Enforcement Details

Enf Type: 140
Enf Type Desc:
Enf Action Date: 20030930
Disposition Status Desc:
Disposition Status Date:
Enf Agency: State
Proposed Amount:
Final Amount:
Paid Amount:

Violation Details

Viol Type: 264.I
Citation: SR - 264.173/262.34(a)(1)(i)
Determined Date: 20030811
Scheduled Compliance Date:
Eval Activity Location: SC
Viol Determined By Agency: State
Viol Short Desc: TSD - Container Use and Management
Actual Rtc Date: 20030822
Found Violation: Yes
Rtc Qualifier: Observed

Enforcement Details

Enf Type: 140
Enf Type Desc:
Enf Action Date: 20030930
Disposition Status Desc:
Disposition Status Date:
Enf Agency: State
Proposed Amount:
Final Amount:
Paid Amount:

Violation Details

Viol Type: 264.I
Citation: SR - 265.171/262.34(1)(i)(ii)
Determined Date: 20030811
Scheduled Compliance Date:
Eval Activity Location: SC
Viol Determined By Agency: State
Viol Short Desc: TSD - Container Use and Management
Actual Rtc Date: 20030822
Found Violation: Yes
Rtc Qualifier: Observed

Enforcement Details

Enf Type: 140
Enf Type Desc:
Enf Action Date: 20030930
Disposition Status Desc:
Disposition Status Date:
Enf Agency: State
Proposed Amount:
Final Amount:
Paid Amount:

Violation Details

Viol Type: 264.E
Citation: SR - 262.21(a)(6)
Determined Date: 20020827
Scheduled Compliance Date:
Eval Activity Location: SC
Viol Determined By Agency: State
Viol Short Desc: TSD - Manifest/Records/Reporting
Actual Rtc Date: 20030327
Found Violation: Yes
Rtc Qualifier: Observed

Enforcement Details

Enf Type: 140
Enf Type Desc:
Enf Action Date: 20030221
Disposition Status Desc:
Disposition Status Date:

Enf Agency: State
Proposed Amount:
Final Amount:
Paid Amount:

Violation Details

Viol Type: 264.E
Citation: SR - 262.21(a)(1)
Determined Date: 20020827
Scheduled Compliance Date:
Eval Activity Location: SC
Viol Determined By Agency: State
Viol Short Desc: TSD - Manifest/Records/Reporting
Actual Rtc Date: 20030327
Found Violation: Yes
Rtc Qualifier: Observed

Enforcement Details

Enf Type: 140
Enf Type Desc:
Enf Action Date: 20030221
Disposition Status Desc:
Disposition Status Date:
Enf Agency: State
Proposed Amount:
Final Amount:
Paid Amount:

Violation Details

Viol Type: 264.I
Citation: SR - 262.34(c)(1)(ii)
Determined Date: 20020827
Scheduled Compliance Date:
Eval Activity Location: SC
Viol Determined By Agency: State
Viol Short Desc: TSD - Container Use and Management
Actual Rtc Date: 20030327
Found Violation: Yes
Rtc Qualifier: Observed

Enforcement Details

Enf Type: 140
Enf Type Desc:
Enf Action Date: 20030221
Disposition Status Desc:
Disposition Status Date:
Enf Agency: State
Proposed Amount:
Final Amount:
Paid Amount:

Violation Details

Viol Type: 264.I
Citation: SR - 265.173(a)
Determined Date: 20020827
Scheduled Compliance Date:
Eval Activity Location: SC
Viol Determined By Agency: State
Viol Short Desc: TSD - Container Use and Management
Actual Rtc Date: 20030327
Found Violation: Yes
Rtc Qualifier: Observed

Enforcement Details

Enf Type: 140

Enf Type Desc:
Enf Action Date: 20030221
Disposition Status Desc:
Disposition Status Date:
Enf Agency: State
Proposed Amount:
Final Amount:
Paid Amount:

Violation Details

Viol Type: 264.E
Citation: SR - 262.41(a)(6)
Determined Date: 20010829
Scheduled Compliance Date:
Eval Activity Location: SC
Viol Determined By Agency: State
Viol Short Desc: TSD - Manifest/Records/Reporting
Actual Rtc Date: 20010904
Found Violation: Yes
Rtc Qualifier: Observed

Enforcement Details

Enf Type: 140
Enf Type Desc:
Enf Action Date: 20011030
Disposition Status Desc:
Disposition Status Date:
Enf Agency: State
Proposed Amount:
Final Amount:
Paid Amount:

Violation Details

Viol Type: 262.B
Citation: FR - 40 CFR 262.21(A)(6)
Determined Date: 20000427
Scheduled Compliance Date:
Eval Activity Location: SC
Viol Determined By Agency: EPA
Viol Short Desc: Generators - Manifest
Actual Rtc Date: 20000427
Found Violation: Yes
Rtc Qualifier: Observed

Enforcement Details

Enf Type: 310
Enf Type Desc: FINAL 3008(A) COMPLIANCE ORDER
Enf Action Date: 20010629
Disposition Status Desc:
Disposition Status Date:
Enf Agency: EPA
Proposed Amount:
Final Amount:
Paid Amount:

Violation Details

Viol Type: 262.B
Citation: FR - 40 CFR 262.20(A)
Determined Date: 20000427
Scheduled Compliance Date:
Eval Activity Location: SC
Viol Determined By Agency: EPA
Viol Short Desc: Generators - Manifest
Actual Rtc Date: 20000427
Found Violation: Yes
Rtc Qualifier: Observed

Enforcement Details

Enf Type: 310
Enf Type Desc: FINAL 3008(A) COMPLIANCE ORDER
Enf Action Date: 20010629
Disposition Status Desc:
Disposition Status Date:
Enf Agency: EPA
Proposed Amount:
Final Amount:
Paid Amount:

Violation Details

Viol Type: 262.C
Citation: FR - FOR CFR 265.173(A)
Determined Date: 20000427
Scheduled Compliance Date:
Eval Activity Location: SC
Viol Determined By Agency: EPA
Viol Short Desc: Generators - Pre-transport
Actual Rtc Date: 20000427
Found Violation: Yes
Rtc Qualifier: Observed

Enforcement Details

Enf Type: 310
Enf Type Desc: FINAL 3008(A) COMPLIANCE ORDER
Enf Action Date: 20010629
Disposition Status Desc:
Disposition Status Date:
Enf Agency: EPA
Proposed Amount:
Final Amount:
Paid Amount:

Violation Details

Viol Type: 262.D
Citation: FR - 40 CFR 262.42(A)
Determined Date: 20000427
Scheduled Compliance Date:
Eval Activity Location: SC
Viol Determined By Agency: EPA
Viol Short Desc: Generators - Records/Reporting
Actual Rtc Date: 20000427
Found Violation: Yes
Rtc Qualifier: Observed

Enforcement Details

Enf Type: 310
Enf Type Desc: FINAL 3008(A) COMPLIANCE ORDER
Enf Action Date: 20010629
Disposition Status Desc:
Disposition Status Date:
Enf Agency: EPA
Proposed Amount:
Final Amount:
Paid Amount:

Violation Details

Viol Type: 264.D
Citation: FR - PERMIT CONDITION
Determined Date: 20000427
Scheduled Compliance Date:
Actual Rtc Date: 20000427
Found Violation: Yes
Rtc Qualifier: Observed

Eval Activity Location: SC
Viol Determined By Agency: EPA
Viol Short Desc: TSD - Contingency Plan and Emergency Procedures

Enforcement Details

Enf Type: 310
Enf Type Desc: FINAL 3008(A) COMPLIANCE ORDER
Enf Action Date: 20010629
Disposition Status Desc:
Disposition Status Date:
Enf Agency: EPA
Proposed Amount:
Final Amount:
Paid Amount:

Violation Details

Viol Type: 264.D
Citation: SR - 265.52(d)&54(c)
Determined Date: 20000427
Scheduled Compliance Date:
Actual Rtc Date: 20010629
Found Violation: Yes
Rtc Qualifier: Documented
Eval Activity Location: SC
Viol Determined By Agency: State
Viol Short Desc: TSD - Contingency Plan and Emergency Procedures

Enforcement Details

Enf Type: 810
Enf Type Desc: STATE TO EPA ADMINISTRATIVE REFERRAL
Enf Action Date: 20000725
Disposition Status Desc:
Disposition Status Date:
Enf Agency: State
Proposed Amount:
Final Amount:
Paid Amount:

Enf Type: 310
Enf Type Desc: FINAL 3008(A) COMPLIANCE ORDER
Enf Action Date: 20010629
Disposition Status Desc:
Disposition Status Date:
Enf Agency: EPA
Proposed Amount:
Final Amount:
Paid Amount:

Violation Details

Viol Type: 264.E
Citation: SR - 262.20(a)
Determined Date: 20000427
Scheduled Compliance Date:
Actual Rtc Date: 20010629
Found Violation: Yes
Rtc Qualifier: Documented
Eval Activity Location: SC
Viol Determined By Agency: State
Viol Short Desc: TSD - Manifest/Records/Reporting

Enforcement Details

Enf Type: 310
Enf Type Desc: FINAL 3008(A) COMPLIANCE ORDER
Enf Action Date: 20010629

Disposition Status Desc:
Disposition Status Date:
Enf Agency: EPA
Proposed Amount:
Final Amount:
Paid Amount:

Enf Type: 810
Enf Type Desc: STATE TO EPA ADMINISTRATIVE REFERRAL
Enf Action Date: 20000725
Disposition Status Desc:
Disposition Status Date:
Enf Agency: State
Proposed Amount:
Final Amount:
Paid Amount:

Violation Details

Viol Type: 264.E
Citation: SR - 262.21(a)(6)
Determined Date: 20000427
Scheduled Compliance Date:
Eval Activity Location: SC
Viol Determined By Agency: State
Viol Short Desc: TSD - Manifest/Records/Reporting
Actual Rtc Date: 20010629
Found Violation: Yes
Rtc Qualifier: Documented

Enforcement Details

Enf Type: 810
Enf Type Desc: STATE TO EPA ADMINISTRATIVE REFERRAL
Enf Action Date: 20000725
Disposition Status Desc:
Disposition Status Date:
Enf Agency: State
Proposed Amount:
Final Amount:
Paid Amount:

Enf Type: 310
Enf Type Desc: FINAL 3008(A) COMPLIANCE ORDER
Enf Action Date: 20010629
Disposition Status Desc:
Disposition Status Date:
Enf Agency: EPA
Proposed Amount:
Final Amount:
Paid Amount:

Violation Details

Viol Type: 264.E
Citation: SR - 262.42(a)
Determined Date: 20000427
Scheduled Compliance Date:
Eval Activity Location: SC
Viol Determined By Agency: State
Viol Short Desc: TSD - Manifest/Records/Reporting
Actual Rtc Date: 20010629
Found Violation: Yes
Rtc Qualifier: Documented

Enforcement Details

Enf Type: 810
Enf Type Desc: STATE TO EPA ADMINISTRATIVE REFERRAL
Enf Action Date: 20000725

Disposition Status Desc:
Disposition Status Date:
Enf Agency: State
Proposed Amount:
Final Amount:
Paid Amount:

Enf Type: 310
Enf Type Desc: FINAL 3008(A) COMPLIANCE ORDER
Enf Action Date: 20010629
Disposition Status Desc:
Disposition Status Date:
Enf Agency: EPA
Proposed Amount:
Final Amount:
Paid Amount:

Violation Details

Viol Type: 264.I
Citation: SR - 264.174
Determined Date: 20000427
Scheduled Compliance Date:
Eval Activity Location: SC
Viol Determined By Agency: State
Viol Short Desc: TSD - Container Use and Management
Actual Rtc Date: 20010629
Found Violation: Yes
Rtc Qualifier: Documented

Enforcement Details

Enf Type: 310
Enf Type Desc: FINAL 3008(A) COMPLIANCE ORDER
Enf Action Date: 20010629
Disposition Status Desc:
Disposition Status Date:
Enf Agency: EPA
Proposed Amount:
Final Amount:
Paid Amount:

Enf Type: 810
Enf Type Desc: STATE TO EPA ADMINISTRATIVE REFERRAL
Enf Action Date: 20000725
Disposition Status Desc:
Disposition Status Date:
Enf Agency: State
Proposed Amount:
Final Amount:
Paid Amount:

Violation Details

Viol Type: 264.I
Citation: FR - PERMIT CONDITION III.F
Determined Date: 20000427
Scheduled Compliance Date:
Eval Activity Location: SC
Viol Determined By Agency: EPA
Viol Short Desc: TSD - Container Use and Management
Actual Rtc Date: 20000427
Found Violation: Yes
Rtc Qualifier: Observed

Enforcement Details

Enf Type: 310
Enf Type Desc: FINAL 3008(A) COMPLIANCE ORDER
Enf Action Date: 20010629

Disposition Status Desc:
Disposition Status Date:
Enf Agency: EPA
Proposed Amount:
Final Amount:
Paid Amount:

Violation Details

Viol Type: 264.I
Citation: SR - 264.175(b)(1)
Determined Date: 20000427
Scheduled Compliance Date:
Eval Activity Location: SC
Viol Determined By Agency: State
Viol Short Desc: TSD - Container Use and Management
Actual Rtc Date: 20010629
Found Violation: Yes
Rtc Qualifier: Documented

Enforcement Details

Enf Type: 310
Enf Type Desc: FINAL 3008(A) COMPLIANCE ORDER
Enf Action Date: 20010629
Disposition Status Desc:
Disposition Status Date:
Enf Agency: EPA
Proposed Amount:
Final Amount:
Paid Amount:

Enf Type: 810
Enf Type Desc: STATE TO EPA ADMINISTRATIVE REFERRAL
Enf Action Date: 20000725
Disposition Status Desc:
Disposition Status Date:
Enf Agency: State
Proposed Amount:
Final Amount:
Paid Amount:

Violation Details

Viol Type: 264.I
Citation: SR - 264.173(a)
Determined Date: 20000427
Scheduled Compliance Date:
Eval Activity Location: SC
Viol Determined By Agency: State
Viol Short Desc: TSD - Container Use and Management
Actual Rtc Date: 20010629
Found Violation: Yes
Rtc Qualifier: Documented

Enforcement Details

Enf Type: 310
Enf Type Desc: FINAL 3008(A) COMPLIANCE ORDER
Enf Action Date: 20010629
Disposition Status Desc:
Disposition Status Date:
Enf Agency: EPA
Proposed Amount:
Final Amount:
Paid Amount:

Enf Type: 810
Enf Type Desc: STATE TO EPA ADMINISTRATIVE REFERRAL
Enf Action Date: 20000725

Disposition Status Desc:
Disposition Status Date:
Enf Agency: State
Proposed Amount:
Final Amount:
Paid Amount:

Violation Details

Viol Type: 264.I
Citation: FR - PERMIT CONDITION
Determined Date: 20000427
Scheduled Compliance Date:
Eval Activity Location: SC
Viol Determined By Agency: EPA
Viol Short Desc: TSD - Container Use and Management
Actual Rtc Date: 20000427
Found Violation: Yes
Rtc Qualifier: Observed

Enforcement Details

Enf Type: 310
Enf Type Desc: FINAL 3008(A) COMPLIANCE ORDER
Enf Action Date: 20010629
Disposition Status Desc:
Disposition Status Date:
Enf Agency: EPA
Proposed Amount:
Final Amount:
Paid Amount:

Violation Details

Viol Type: 268.A
Citation: SR - 268.50
Determined Date: 20000427
Scheduled Compliance Date:
Eval Activity Location: SC
Viol Determined By Agency: State
Viol Short Desc: LDR - General
Actual Rtc Date: 20010629
Found Violation: Yes
Rtc Qualifier: Documented

Enforcement Details

Enf Type: 310
Enf Type Desc: FINAL 3008(A) COMPLIANCE ORDER
Enf Action Date: 20010629
Disposition Status Desc:
Disposition Status Date:
Enf Agency: EPA
Proposed Amount:
Final Amount:
Paid Amount:

Enf Type: 810
Enf Type Desc: STATE TO EPA ADMINISTRATIVE REFERRAL
Enf Action Date: 20000725
Disposition Status Desc:
Disposition Status Date:
Enf Agency: State
Proposed Amount:
Final Amount:
Paid Amount:

Violation Details

Viol Type: 268.A
Citation: FR - 40 CFR 268.50
Determined Date: 20000427
Scheduled Compliance Date:
Eval Activity Location: SC
Viol Determined By Agency: EPA
Viol Short Desc: LDR - General
Actual Rtc Date: 20000427
Found Violation: Yes
Rtc Qualifier: Observed

Enforcement Details

Enf Type: 310
Enf Type Desc: FINAL 3008(A) COMPLIANCE ORDER
Enf Action Date: 20010629
Disposition Status Desc:
Disposition Status Date:
Enf Agency: EPA
Proposed Amount:
Final Amount:
Paid Amount:

Violation Details

Viol Type: 264.I
Citation: SR - 262.34(c)(1)(ii)
Determined Date: 19990610
Scheduled Compliance Date: 19990624
Eval Activity Location: SC
Viol Determined By Agency: State
Viol Short Desc: TSD - Container Use and Management
Actual Rtc Date: 19990624
Found Violation: Yes
Rtc Qualifier: Observed

Enforcement Details

Enf Type: 140
Enf Type Desc:
Enf Action Date: 19990624
Disposition Status Desc:
Disposition Status Date:
Enf Agency: State
Proposed Amount:
Final Amount:
Paid Amount:

Violation Details

Viol Type: 264.I
Citation: FR - 262.34(A)(1)(I)/264.171
Determined Date: 19990610
Scheduled Compliance Date:
Eval Activity Location: SC
Viol Determined By Agency: EPA
Viol Short Desc: TSD - Container Use and Management
Actual Rtc Date: 19990610
Found Violation: Yes
Rtc Qualifier: Observed

Violation Details

Viol Type: 264.I
Citation: FR - 262.34(C)(1)(II)
Determined Date: 19990610
Scheduled Compliance Date:
Eval Activity Location: SC
Viol Determined By Agency: EPA
Viol Short Desc: TSD - Container Use and Management
Actual Rtc Date: 19990610
Found Violation: Yes
Rtc Qualifier: Observed

Violation Details

Viol Type: 264.I
Citation: SR - 265.171
Determined Date: 19990610
Scheduled Compliance Date:
Eval Activity Location: SC
Viol Determined By Agency: State
Viol Short Desc: TSD - Container Use and Management
Actual Rtc Date: 19990617
Found Violation: Yes
Rtc Qualifier: Observed

Enforcement Details

Enf Type: 140
Enf Type Desc:
Enf Action Date: 19990624
Disposition Status Desc:
Disposition Status Date:
Enf Agency: State
Proposed Amount:
Final Amount:
Paid Amount:

Violation Details

Viol Type: 264.E
Citation: SR - 262.40/264.71
Determined Date: 19980319
Scheduled Compliance Date:
Eval Activity Location: SC
Viol Determined By Agency: State
Viol Short Desc: TSD - Manifest/Records/Reporting
Actual Rtc Date: 19980324
Found Violation: Yes
Rtc Qualifier: Observed

Enforcement Details

Enf Type: 140
Enf Type Desc:
Enf Action Date: 19980721
Disposition Status Desc:
Disposition Status Date:
Enf Agency: State
Proposed Amount:
Final Amount:
Paid Amount:

Violation Details

Viol Type: 264.E
Citation: SR - 262.34(a)(4)
Determined Date: 19980319
Scheduled Compliance Date:
Eval Activity Location: SC
Viol Determined By Agency: State
Viol Short Desc: TSD - Manifest/Records/Reporting
Actual Rtc Date: 19980324
Found Violation: Yes
Rtc Qualifier: Observed

Enforcement Details

Enf Type: 140
Enf Type Desc:
Enf Action Date: 19980721
Disposition Status Desc:
Disposition Status Date:
Enf Agency: State
Proposed Amount:

Final Amount:
Paid Amount:

Violation Details

Viol Type: 264.E
Citation: SR - 262.43/264.75
Determined Date: 19980319
Scheduled Compliance Date:
Eval Activity Location: SC
Viol Determined By Agency: State
Viol Short Desc: TSD - Manifest/Records/Reporting
Actual Rtc Date: 19980713
Found Violation: Yes
Rtc Qualifier: Observed

Enforcement Details

Enf Type: 140
Enf Type Desc:
Enf Action Date: 19980721
Disposition Status Desc:
Disposition Status Date:
Enf Agency: State
Proposed Amount:
Final Amount:
Paid Amount:

Violation Details

Viol Type: 264.D
Citation: SR - 264.52(a)
Determined Date: 19970109
Scheduled Compliance Date: 19970220
Eval Activity Location: SC
Viol Determined By Agency: State
Viol Short Desc: TSD - Contingency Plan and Emergency Procedures
Actual Rtc Date: 19970213
Found Violation: Yes
Rtc Qualifier: Observed

Enforcement Details

Enf Type: 140
Enf Type Desc:
Enf Action Date: 19970120
Disposition Status Desc:
Disposition Status Date:
Enf Agency: State
Proposed Amount:
Final Amount:
Paid Amount:

Violation Details

Viol Type: 264.E
Citation: SR - 264.75(a)(3)
Determined Date: 19970109
Scheduled Compliance Date: 19970220
Eval Activity Location: SC
Viol Determined By Agency: State
Viol Short Desc: TSD - Manifest/Records/Reporting
Actual Rtc Date: 19970210
Found Violation: Yes
Rtc Qualifier: Observed

Enforcement Details

Enf Type: 140
Enf Type Desc:
Enf Action Date: 19970120

Disposition Status Desc:
Disposition Status Date:
Enf Agency: State
Proposed Amount:
Final Amount:
Paid Amount:

Violation Details

Viol Type: 264.I
Citation: SR - 262.34(c)(2)(99)
Determined Date: 19970109
Scheduled Compliance Date: 19970220
Eval Activity Location: SC
Viol Determined By Agency: State
Viol Short Desc: TSD - Container Use and Management
Actual Rtc Date: 19970213
Found Violation: Yes
Rtc Qualifier: Observed

Enforcement Details

Enf Type: 140
Enf Type Desc:
Enf Action Date: 19970120
Disposition Status Desc:
Disposition Status Date:
Enf Agency: State
Proposed Amount:
Final Amount:
Paid Amount:

Violation Details

Viol Type: 262.A
Citation: FR - 262.34(C)(1)(II)
Determined Date: 19960523
Scheduled Compliance Date:
Eval Activity Location: SC
Viol Determined By Agency: EPA
Viol Short Desc: Generators - General
Actual Rtc Date: 19960523
Found Violation: Yes
Rtc Qualifier: Observed

Violation Details

Viol Type: 264.I
Citation: SR - 262.34(c)(1)(ii)
Determined Date: 19960523
Scheduled Compliance Date: 19961223
Eval Activity Location: SC
Viol Determined By Agency: State
Viol Short Desc: TSD - Container Use and Management
Actual Rtc Date: 19961220
Found Violation: Yes
Rtc Qualifier: Observed

Enforcement Details

Enf Type: 140
Enf Type Desc:
Enf Action Date: 19961121
Disposition Status Desc:
Disposition Status Date:
Enf Agency: State
Proposed Amount:
Final Amount:
Paid Amount:

Violation Details

Viol Type: 264.I
Citation: SR - 262.34(c)(1)(ii)
Determined Date: 19951108
Scheduled Compliance Date: 19960308
Eval Activity Location: SC
Viol Determined By Agency: State
Viol Short Desc: TSD - Container Use and Management
Actual Rtc Date: 19960325
Found Violation: Yes
Rtc Qualifier: Observed

Enforcement Details

Enf Type: 140
Enf Type Desc:
Enf Action Date: 19960229
Disposition Status Desc:
Disposition Status Date:
Enf Agency: State
Proposed Amount:
Final Amount:
Paid Amount:

Violation Details

Viol Type: 264.I
Citation: SR - 265.173A
Determined Date: 19950921
Scheduled Compliance Date: 19951021
Eval Activity Location: SC
Viol Determined By Agency: State
Viol Short Desc: TSD - Container Use and Management
Actual Rtc Date: 19960329
Found Violation: Yes
Rtc Qualifier: Observed

Enforcement Details

Enf Type: 140
Enf Type Desc:
Enf Action Date: 19951021
Disposition Status Desc:
Disposition Status Date:
Enf Agency: State
Proposed Amount:
Final Amount:
Paid Amount:

Violation Details

Viol Type: 264.I
Citation:
Determined Date: 19950921
Scheduled Compliance Date: 19951021
Eval Activity Location: SC
Viol Determined By Agency: State
Viol Short Desc: TSD - Container Use and Management
Actual Rtc Date: 19960329
Found Violation: Yes
Rtc Qualifier: Observed

Enforcement Details

Enf Type: 140
Enf Type Desc:
Enf Action Date: 19951021
Disposition Status Desc:
Disposition Status Date:
Enf Agency: State
Proposed Amount:
Final Amount:

Paid Amount:

Violation Details

Viol Type: 262.A
Citation: FR - 40 CFR 262.34(C)(1)(II)
Determined Date: 19950405
Scheduled Compliance Date:
Eval Activity Location: SC
Viol Determined By Agency: EPA
Viol Short Desc: Generators - General
Actual Rtc Date: 19950405
Found Violation: Yes
Rtc Qualifier: Observed

Violation Details

Viol Type: 262.A
Citation: FR - 40 CFR 265.73(A)
Determined Date: 19950405
Scheduled Compliance Date:
Eval Activity Location: SC
Viol Determined By Agency: EPA
Viol Short Desc: Generators - General
Actual Rtc Date: 19950405
Found Violation: Yes
Rtc Qualifier: Observed

Violation Details

Viol Type: 264.I
Citation: SR - 270.1(b)
Determined Date: 19940802
Scheduled Compliance Date: 19950121
Eval Activity Location: SC
Viol Determined By Agency: State
Viol Short Desc: TSD - Container Use and Management
Actual Rtc Date: 19950116
Found Violation: Yes
Rtc Qualifier: Observed

Enforcement Details

Enf Type: 140
Enf Type Desc:
Enf Action Date: 19941221
Disposition Status Desc:
Disposition Status Date:
Enf Agency: State
Proposed Amount:
Final Amount:
Paid Amount:

Violation Details

Viol Type: 268.A
Citation: SR - 268.50
Determined Date: 19940802
Scheduled Compliance Date: 19950121
Eval Activity Location: SC
Viol Determined By Agency: State
Viol Short Desc: LDR - General
Actual Rtc Date: 19950103
Found Violation: Yes
Rtc Qualifier: Observed

Enforcement Details

Enf Type: 140
Enf Type Desc:
Enf Action Date: 19941221
Disposition Status Desc:
Disposition Status Date:
Enf Agency: State

Proposed Amount:
Final Amount:
Paid Amount:

Violation Details

Viol Type: 264.B
Citation: FR - 264.13(A)(1) & PERM COND II.H
Determined Date: 19940519
Scheduled Compliance Date:
Eval Activity Location: SC
Viol Determined By Agency: EPA
Viol Short Desc: TSD - General Facility Standards
Actual Rtc Date: 19950103
Found Violation: Yes
Rtc Qualifier: Observed

Violation Details

Viol Type: 264.B
Citation: FR - RCRA 3005
Determined Date: 19940510
Scheduled Compliance Date:
Eval Activity Location: SC
Viol Determined By Agency: EPA
Viol Short Desc: TSD - General Facility Standards
Actual Rtc Date: 19950103
Found Violation: Yes
Rtc Qualifier: Observed

Violation Details

Viol Type: 264.B
Citation: FR - 262.11
Determined Date: 19940510
Scheduled Compliance Date:
Eval Activity Location: SC
Viol Determined By Agency: EPA
Viol Short Desc: TSD - General Facility Standards
Actual Rtc Date: 19950103
Found Violation: Yes
Rtc Qualifier: Observed

Violation Details

Viol Type: 264.I
Citation: FR - 262.34(A)(3)
Determined Date: 19940510
Scheduled Compliance Date:
Eval Activity Location: SC
Viol Determined By Agency: EPA
Viol Short Desc: TSD - Container Use and Management
Actual Rtc Date: 19950103
Found Violation: Yes
Rtc Qualifier: Observed

Violation Details

Viol Type: 264.I
Citation: FR - 262.34(A)(2)
Determined Date: 19940510
Scheduled Compliance Date:
Eval Activity Location: SC
Viol Determined By Agency: EPA
Viol Short Desc: TSD - Container Use and Management
Actual Rtc Date: 19950103
Found Violation: Yes
Rtc Qualifier: Observed

Violation Details

Viol Type: 268.A
Citation: FR - 268.50(A)(2)(I) & PART 268
Determined Date: 19940510
Scheduled Compliance Date:
Eval Activity Location: SC
Viol Determined By Agency: EPA
Actual Rtc Date: 19950103
Found Violation: Yes
Rtc Qualifier: Observed

Viol Short Desc: LDR - General

Violation Details

Viol Type: 268.A
Citation: FR - 268.50(C)
Determined Date: 19940510
Scheduled Compliance Date:
Eval Activity Location: SC
Viol Determined By Agency: EPA
Viol Short Desc: LDR - General
Actual Rtc Date: 19950103
Found Violation: Yes
Rtc Qualifier: Observed

Violation Details

Viol Type: 264.I
Citation: FR - 262.34(A)(2)
Determined Date: 19930419
Scheduled Compliance Date:
Eval Activity Location: SC
Viol Determined By Agency: EPA
Viol Short Desc: TSD - Container Use and Management
Actual Rtc Date: 19930419
Found Violation: Yes
Rtc Qualifier: Observed

Violation Details

Viol Type: 264.I
Citation: FR - 262.34(A)(3)
Determined Date: 19930419
Scheduled Compliance Date:
Eval Activity Location: SC
Viol Determined By Agency: EPA
Viol Short Desc: TSD - Container Use and Management
Actual Rtc Date: 19930419
Found Violation: Yes
Rtc Qualifier: Observed

Violation Details

Viol Type: 268.A
Citation: FR - 268.50(A)(2)(I)
Determined Date: 19930419
Scheduled Compliance Date:
Eval Activity Location: SC
Viol Determined By Agency: EPA
Viol Short Desc: LDR - General
Actual Rtc Date: 19930419
Found Violation: Yes
Rtc Qualifier: Observed

Violation Details

Viol Type: 264.A
Citation: SR - 264.17
Determined Date: 19910828
Scheduled Compliance Date: 19920301
Eval Activity Location: SC
Viol Determined By Agency: State
Viol Short Desc: TSD - General
Actual Rtc Date: 19920408
Found Violation: Yes
Rtc Qualifier: Observed

Enforcement Details

Enf Type: 140
Enf Type Desc:
Enf Action Date: 19920301
Disposition Status Desc:
Disposition Status Date:
Enf Agency: State
Proposed Amount:
Final Amount:

Paid Amount:

Violation Details

Viol Type: 268.A
Citation:
Determined Date: 19910828
Scheduled Compliance Date: 19920301
Eval Activity Location: SC
Viol Determined By Agency: State
Viol Short Desc: LDR - General
Actual Rtc Date: 19920408
Found Violation: Yes
Rtc Qualifier: Observed

Enforcement Details

Enf Type: 140
Enf Type Desc:
Enf Action Date: 19920301
Disposition Status Desc:
Disposition Status Date:
Enf Agency: State
Proposed Amount:
Final Amount:
Paid Amount:

Violation Details

Viol Type: 262.A
Citation:
Determined Date: 19910827
Scheduled Compliance Date:
Eval Activity Location: SC
Viol Determined By Agency: EPA
Viol Short Desc: Generators - General
Actual Rtc Date: 19950103
Found Violation: Yes
Rtc Qualifier: Observed

Violation Details

Viol Type: 264.A
Citation:
Determined Date: 19900706
Scheduled Compliance Date:
Eval Activity Location: SC
Viol Determined By Agency: EPA
Viol Short Desc: TSD - General
Actual Rtc Date: 19910402
Found Violation: Yes
Rtc Qualifier: Observed

Enforcement Details

Enf Type: 310
Enf Type Desc: FINAL 3008(A) COMPLIANCE ORDER
Enf Action Date: 19910402
Disposition Status Desc:
Disposition Status Date:
Enf Agency: State
Proposed Amount: 67850
Final Amount: 67850
Paid Amount: 67850

Violation Details

Viol Type: 268.A
Citation:
Determined Date: 19881025
Scheduled Compliance Date:
Actual Rtc Date: 19881025
Found Violation: Yes
Rtc Qualifier: Observed

Eval Activity Location: SC
Viol Determined By Agency: State
Viol Short Desc: LDR - General

Violation Details

Viol Type: 264.A
Citation:
Determined Date: 19880414
Scheduled Compliance Date:
Eval Activity Location: SC
Viol Determined By Agency: EPA
Viol Short Desc: TSD - General
Actual Rtc Date: 19890131
Found Violation: Yes
Rtc Qualifier: Observed

Violation Details

Viol Type: 264.A
Citation:
Determined Date: 19880414
Scheduled Compliance Date:
Eval Activity Location: SC
Viol Determined By Agency: EPA
Viol Short Desc: TSD - General
Actual Rtc Date: 19950103
Found Violation: Yes
Rtc Qualifier: Observed

Violation Details

Viol Type: 264.A
Citation:
Determined Date: 19870429
Scheduled Compliance Date: 19870730
Eval Activity Location: SC
Viol Determined By Agency: EPA
Viol Short Desc: TSD - General
Actual Rtc Date: 19870630
Found Violation: Yes
Rtc Qualifier: Observed

Enforcement Details

Enf Type: 310
Enf Type Desc: FINAL 3008(A) COMPLIANCE ORDER
Enf Action Date: 19870630
Disposition Status Desc:
Disposition Status Date:
Enf Agency: State
Proposed Amount: 3000
Final Amount: 3000
Paid Amount:

Violation Details

Viol Type: 264.A
Citation:
Determined Date: 19870429
Scheduled Compliance Date: 19870730
Eval Activity Location: SC
Viol Determined By Agency: State
Viol Short Desc: TSD - General
Actual Rtc Date: 19870630
Found Violation: Yes
Rtc Qualifier: Observed

Enforcement Details

Enf Type: 310
Enf Type Desc: FINAL 3008(A) COMPLIANCE ORDER
Enf Action Date: 19870630
Disposition Status Desc:

Disposition Status Date:
Enf Agency: State
Proposed Amount: 3000
Final Amount: 3000
Paid Amount:

Violation Details

Viol Type: 264.A
Citation:
Determined Date: 19860627
Scheduled Compliance Date:
Eval Activity Location: SC
Viol Determined By Agency: EPA
Viol Short Desc: TSD - General
Actual Rtc Date: 19870630
Found Violation: Yes
Rtc Qualifier: Observed

Evaluation Details

Eval Start Date: 20240521
Eval Type Desc: COMPLIANCE EVALUATION INSPECTION
Viol Short Desc: Generators - General
Actual Rtc Date: 20240913
Eval Agency: State

Eval Start Date: 20240521
Eval Type Desc: COMPLIANCE EVALUATION INSPECTION
Viol Short Desc: Universal Waste - Small Quantity Handlers
Actual Rtc Date: 20240913
Eval Agency: State

Eval Start Date: 20240521
Eval Type Desc: COMPLIANCE EVALUATION INSPECTION
Viol Short Desc: Preparedness, Prevention, and Emergency Procedures
Actual Rtc Date: 20240913
Eval Agency: State

Eval Start Date: 20240521
Eval Type Desc: COMPLIANCE EVALUATION INSPECTION
Viol Short Desc: Hazardous Waste Pharmaceuticals
Actual Rtc Date: 20240913
Eval Agency: State

Eval Start Date: 20240521
Eval Type Desc: COMPLIANCE EVALUATION INSPECTION
Viol Short Desc: Generators - Transboundary Shipments for Recovery
Actual Rtc Date: 20240913
Eval Agency: State

Eval Start Date: 20191217
Eval Type Desc: COMPLIANCE EVALUATION INSPECTION
Viol Short Desc: Generators - Manifest
Actual Rtc Date: 20200303
Eval Agency: State

Eval Start Date: 20191217
Eval Type Desc: COMPLIANCE EVALUATION INSPECTION
Viol Short Desc: Universal Waste - Small Quantity Handlers
Actual Rtc Date: 20200303
Eval Agency: State

Eval Start Date: 20191217
Eval Type Desc: COMPLIANCE EVALUATION INSPECTION
Viol Short Desc: Universal Waste - Small Quantity Handlers
Actual Rtc Date: 20200303
Eval Agency: EPA

Eval Start Date: 20191217

Eval Type Desc: COMPLIANCE EVALUATION INSPECTION
Viol Short Desc: Generators - General
Actual Rtc Date: 20200303
Eval Agency: EPA

Eval Start Date: 20181127
Eval Type Desc: COMPLIANCE EVALUATION INSPECTION
Viol Short Desc: Generators - Pre-transport
Actual Rtc Date: 20181206
Eval Agency: State

Eval Start Date: 20181127
Eval Type Desc: COMPLIANCE EVALUATION INSPECTION
Viol Short Desc: TSD IS-Container Use and Management
Actual Rtc Date: 20181127
Eval Agency: State

Eval Start Date: 20181127
Eval Type Desc: COMPLIANCE EVALUATION INSPECTION
Viol Short Desc: Generators - Pre-transport
Actual Rtc Date: 20181127
Eval Agency: EPA

Eval Start Date: 20171206
Eval Type Desc: COMPLIANCE EVALUATION INSPECTION
Viol Short Desc:
Actual Rtc Date:
Eval Agency: EPA

Eval Start Date: 20171206
Eval Type Desc: COMPLIANCE EVALUATION INSPECTION
Viol Short Desc:
Actual Rtc Date:
Eval Agency: State

Eval Start Date: 20170523
Eval Type Desc: COMPLIANCE EVALUATION INSPECTION
Viol Short Desc: Generators - Records/Reporting
Actual Rtc Date: 20170523
Eval Agency: State

Eval Start Date: 20170523
Eval Type Desc: COMPLIANCE EVALUATION INSPECTION
Viol Short Desc:
Actual Rtc Date:
Eval Agency: EPA

Eval Start Date: 20160316
Eval Type Desc: COMPLIANCE EVALUATION INSPECTION
Viol Short Desc:
Actual Rtc Date:
Eval Agency: EPA

Eval Start Date: 20160316
Eval Type Desc: COMPLIANCE EVALUATION INSPECTION
Viol Short Desc:
Actual Rtc Date:
Eval Agency: State

Eval Start Date: 20150910
Eval Type Desc: COMPLIANCE SCHEDULE EVALUATION
Viol Short Desc:
Actual Rtc Date:
Eval Agency: State

Eval Start Date: 20150421
Eval Type Desc: COMPLIANCE EVALUATION INSPECTION
Viol Short Desc: Generators - General
Actual Rtc Date: 20150910

Eval Agency: State

Eval Start Date: 20150421
Eval Type Desc: COMPLIANCE EVALUATION INSPECTION
Viol Short Desc: Generators - General
Actual Rtc Date: 20150910
Eval Agency: EPA

Eval Start Date: 20140521
Eval Type Desc: COMPLIANCE EVALUATION INSPECTION
Viol Short Desc:
Actual Rtc Date:
Eval Agency: State

Eval Start Date: 20130724
Eval Type Desc: COMPLIANCE EVALUATION INSPECTION
Viol Short Desc:
Actual Rtc Date:
Eval Agency: State

Eval Start Date: 20120511
Eval Type Desc: COMPLIANCE EVALUATION INSPECTION
Viol Short Desc:
Actual Rtc Date:
Eval Agency: EPA

Eval Start Date: 20120503
Eval Type Desc: COMPLIANCE SCHEDULE EVALUATION
Viol Short Desc:
Actual Rtc Date:
Eval Agency: State

Eval Start Date: 20120501
Eval Type Desc: COMPLIANCE EVALUATION INSPECTION
Viol Short Desc: TSD IS-Container Use and Management
Actual Rtc Date: 20120503
Eval Agency: State

Eval Start Date: 20120501
Eval Type Desc: COMPLIANCE EVALUATION INSPECTION
Viol Short Desc: Generators - Pre-transport
Actual Rtc Date: 20120503
Eval Agency: State

Eval Start Date: 20120501
Eval Type Desc: COMPLIANCE EVALUATION INSPECTION
Viol Short Desc: Generators - General
Actual Rtc Date: 20120503
Eval Agency: State

Eval Start Date: 20110309
Eval Type Desc: COMPLIANCE EVALUATION INSPECTION
Viol Short Desc:
Actual Rtc Date:
Eval Agency: EPA

Eval Start Date: 20110309
Eval Type Desc: COMPLIANCE EVALUATION INSPECTION
Viol Short Desc: Universal Waste - Small Quantity Handlers
Actual Rtc Date: 20110310
Eval Agency: State

Eval Start Date: 20110308
Eval Type Desc: COMPLIANCE EVALUATION INSPECTION
Viol Short Desc:
Actual Rtc Date:
Eval Agency: EPA-Initiated Oversight/Observation/Training Actions

Eval Start Date: 20100608

Eval Type Desc: COMPLIANCE EVALUATION INSPECTION
Viol Short Desc: Generators - General
Actual Rtc Date: 20100624
Eval Agency: State

Eval Start Date: 20100608
Eval Type Desc: COMPLIANCE EVALUATION INSPECTION
Viol Short Desc:
Actual Rtc Date:
Eval Agency: EPA

Eval Start Date: 20100608
Eval Type Desc: COMPLIANCE EVALUATION INSPECTION
Viol Short Desc:
Actual Rtc Date:
Eval Agency: EPA-Initiated Oversight/Observation/Training Actions

Eval Start Date: 20090302
Eval Type Desc: COMPLIANCE SCHEDULE EVALUATION
Viol Short Desc:
Actual Rtc Date:
Eval Agency: State

Eval Start Date: 20090209
Eval Type Desc: COMPLIANCE EVALUATION INSPECTION
Viol Short Desc: TSD IS-Container Use and Management
Actual Rtc Date: 20090302
Eval Agency: State

Eval Start Date: 20090209
Eval Type Desc: COMPLIANCE EVALUATION INSPECTION
Viol Short Desc: Generators - Pre-transport
Actual Rtc Date: 20090302
Eval Agency: EPA

Eval Start Date: 20090209
Eval Type Desc: COMPLIANCE EVALUATION INSPECTION
Viol Short Desc: TSD - Container Use and Management
Actual Rtc Date: 20090302
Eval Agency: State

Eval Start Date: 20090209
Eval Type Desc: COMPLIANCE EVALUATION INSPECTION
Viol Short Desc: TSD - Manifest/Records/Reporting
Actual Rtc Date: 20090302
Eval Agency: State

Eval Start Date: 20090209
Eval Type Desc: COMPLIANCE EVALUATION INSPECTION
Viol Short Desc: TSD IS-Container Use and Management
Actual Rtc Date: 20090302
Eval Agency: EPA

Eval Start Date: 20090209
Eval Type Desc: COMPLIANCE EVALUATION INSPECTION
Viol Short Desc: TSD - Manifest/Records/Reporting
Actual Rtc Date: 20090302
Eval Agency: EPA

Eval Start Date: 20090209
Eval Type Desc: COMPLIANCE EVALUATION INSPECTION
Viol Short Desc: Generators - Pre-transport
Actual Rtc Date: 20090302
Eval Agency: State

Eval Start Date: 20080702
Eval Type Desc: COMPLIANCE SCHEDULE EVALUATION
Viol Short Desc:
Actual Rtc Date:

Eval Agency: State

Eval Start Date: 20080616
Eval Type Desc: COMPLIANCE EVALUATION INSPECTION
Viol Short Desc: Generators - Pre-transport
Actual Rtc Date: 20080702
Eval Agency: State

Eval Start Date: 20080616
Eval Type Desc: COMPLIANCE EVALUATION INSPECTION
Viol Short Desc: Generators - Pre-transport
Actual Rtc Date: 20080702
Eval Agency: EPA

Eval Start Date: 20070703
Eval Type Desc: COMPLIANCE SCHEDULE EVALUATION
Viol Short Desc:
Actual Rtc Date:
Eval Agency: State

Eval Start Date: 20070326
Eval Type Desc: COMPLIANCE EVALUATION INSPECTION
Viol Short Desc: TSD IS-General Facility Standards
Actual Rtc Date: 20070703
Eval Agency: EPA

Eval Start Date: 20070326
Eval Type Desc: COMPLIANCE EVALUATION INSPECTION
Viol Short Desc: Generators - Pre-transport
Actual Rtc Date: 20070703
Eval Agency: State

Eval Start Date: 20070326
Eval Type Desc: COMPLIANCE EVALUATION INSPECTION
Viol Short Desc: Universal Waste - Small Quantity Handlers
Actual Rtc Date: 20080226
Eval Agency: EPA

Eval Start Date: 20070326
Eval Type Desc: COMPLIANCE EVALUATION INSPECTION
Viol Short Desc: TSD IS-Container Use and Management
Actual Rtc Date: 20070703
Eval Agency: State

Eval Start Date: 20070326
Eval Type Desc: COMPLIANCE EVALUATION INSPECTION
Viol Short Desc: Universal Waste - Small Quantity Handlers
Actual Rtc Date: 20080226
Eval Agency: State

Eval Start Date: 20070326
Eval Type Desc: COMPLIANCE EVALUATION INSPECTION
Viol Short Desc: Generators - Pre-transport
Actual Rtc Date: 20070703
Eval Agency: EPA

Eval Start Date: 20060322
Eval Type Desc: COMPLIANCE EVALUATION INSPECTION
Viol Short Desc:
Actual Rtc Date:
Eval Agency: State

Eval Start Date: 20060322
Eval Type Desc: COMPLIANCE EVALUATION INSPECTION
Viol Short Desc:
Actual Rtc Date:
Eval Agency: EPA

Eval Start Date: 20050726

Eval Type Desc: COMPLIANCE SCHEDULE EVALUATION
Viol Short Desc:
Actual Rtc Date:
Eval Agency: State

Eval Start Date: 20050428
Eval Type Desc: COMPLIANCE EVALUATION INSPECTION
Viol Short Desc: Generators - General
Actual Rtc Date: 20050428
Eval Agency: EPA

Eval Start Date: 20050428
Eval Type Desc: COMPLIANCE EVALUATION INSPECTION
Viol Short Desc: Generators - Records/Reporting
Actual Rtc Date: 20050726
Eval Agency: State

Eval Start Date: 20040901
Eval Type Desc: COMPLIANCE EVALUATION INSPECTION
Viol Short Desc:
Actual Rtc Date:
Eval Agency: State

Eval Start Date: 20040901
Eval Type Desc: COMPLIANCE EVALUATION INSPECTION
Viol Short Desc:
Actual Rtc Date:
Eval Agency: EPA

Eval Start Date: 20030811
Eval Type Desc: COMPLIANCE EVALUATION INSPECTION
Viol Short Desc: TSD - Container Use and Management
Actual Rtc Date: 20030822
Eval Agency: State

Eval Start Date: 20030811
Eval Type Desc: COMPLIANCE EVALUATION INSPECTION
Viol Short Desc:
Actual Rtc Date:
Eval Agency: EPA

Eval Start Date: 20030811
Eval Type Desc: COMPLIANCE EVALUATION INSPECTION
Viol Short Desc: TSD - General Facility Standards
Actual Rtc Date: 20030822
Eval Agency: State

Eval Start Date: 20030327
Eval Type Desc: COMPLIANCE SCHEDULE EVALUATION
Viol Short Desc:
Actual Rtc Date:
Eval Agency: State

Eval Start Date: 20020827
Eval Type Desc: COMPLIANCE EVALUATION INSPECTION
Viol Short Desc: TSD - Manifest/Records/Reporting
Actual Rtc Date: 20030327
Eval Agency: State

Eval Start Date: 20020827
Eval Type Desc: COMPLIANCE EVALUATION INSPECTION
Viol Short Desc: TSD - Container Use and Management
Actual Rtc Date: 20030327
Eval Agency: State

Eval Start Date: 20010904
Eval Type Desc: COMPLIANCE SCHEDULE EVALUATION
Viol Short Desc:
Actual Rtc Date:

Eval Agency:	State
Eval Start Date:	20010829
Eval Type Desc:	COMPLIANCE EVALUATION INSPECTION
Viol Short Desc:	TSD - Manifest/Records/Reporting
Actual Rtc Date:	20010904
Eval Agency:	State
Eval Start Date:	20010629
Eval Type Desc:	NO LONGER A SIGNIFICANT NON-COMPLIER
Viol Short Desc:	Generators - Records/Reporting
Actual Rtc Date:	20000427
Eval Agency:	EPA
Eval Start Date:	20010629
Eval Type Desc:	NO LONGER A SIGNIFICANT NON-COMPLIER
Viol Short Desc:	Generators - Manifest
Actual Rtc Date:	20000427
Eval Agency:	EPA
Eval Start Date:	20010629
Eval Type Desc:	NO LONGER A SIGNIFICANT NON-COMPLIER
Viol Short Desc:	TSD - Container Use and Management
Actual Rtc Date:	20000427
Eval Agency:	EPA
Eval Start Date:	20010629
Eval Type Desc:	NO LONGER A SIGNIFICANT NON-COMPLIER
Viol Short Desc:	LDR - General
Actual Rtc Date:	20010629
Eval Agency:	EPA
Eval Start Date:	20010629
Eval Type Desc:	NO LONGER A SIGNIFICANT NON-COMPLIER
Viol Short Desc:	Generators - Pre-transport
Actual Rtc Date:	20000427
Eval Agency:	EPA
Eval Start Date:	20010629
Eval Type Desc:	NO LONGER A SIGNIFICANT NON-COMPLIER
Viol Short Desc:	TSD - Contingency Plan and Emergency Procedures
Actual Rtc Date:	20010629
Eval Agency:	EPA
Eval Start Date:	20010629
Eval Type Desc:	NO LONGER A SIGNIFICANT NON-COMPLIER
Viol Short Desc:	LDR - General
Actual Rtc Date:	20000427
Eval Agency:	EPA
Eval Start Date:	20010629
Eval Type Desc:	NO LONGER A SIGNIFICANT NON-COMPLIER
Viol Short Desc:	TSD - Manifest/Records/Reporting
Actual Rtc Date:	20010629
Eval Agency:	EPA
Eval Start Date:	20010629
Eval Type Desc:	NO LONGER A SIGNIFICANT NON-COMPLIER
Viol Short Desc:	TSD - Container Use and Management
Actual Rtc Date:	20010629
Eval Agency:	EPA
Eval Start Date:	20010629
Eval Type Desc:	NO LONGER A SIGNIFICANT NON-COMPLIER
Viol Short Desc:	
Actual Rtc Date:	
Eval Agency:	State
Eval Start Date:	20010629

Eval Type Desc: NO LONGER A SIGNIFICANT NON-COMPLIER
Viol Short Desc: TSD - Contingency Plan and Emergency Procedures
Actual Rtc Date: 20000427
Eval Agency: EPA

Eval Start Date: 20000427
Eval Type Desc: COMPLIANCE EVALUATION INSPECTION
Viol Short Desc: TSD - Container Use and Management
Actual Rtc Date: 20000427
Eval Agency: EPA

Eval Start Date: 20000427
Eval Type Desc: COMPLIANCE EVALUATION INSPECTION
Viol Short Desc: TSD - Contingency Plan and Emergency Procedures
Actual Rtc Date: 20000427
Eval Agency: EPA

Eval Start Date: 20000427
Eval Type Desc: COMPLIANCE EVALUATION INSPECTION
Viol Short Desc: TSD - Container Use and Management
Actual Rtc Date: 20010629
Eval Agency: State

Eval Start Date: 20000427
Eval Type Desc: SIGNIFICANT NON-COMPLIER
Viol Short Desc:
Actual Rtc Date:
Eval Agency: State

Eval Start Date: 20000427
Eval Type Desc: COMPLIANCE EVALUATION INSPECTION
Viol Short Desc: Generators - Pre-transport
Actual Rtc Date: 20000427
Eval Agency: EPA

Eval Start Date: 20000427
Eval Type Desc: COMPLIANCE EVALUATION INSPECTION
Viol Short Desc: TSD - Contingency Plan and Emergency Procedures
Actual Rtc Date: 20010629
Eval Agency: State

Eval Start Date: 20000427
Eval Type Desc: SIGNIFICANT NON-COMPLIER
Viol Short Desc: TSD - Manifest/Records/Reporting
Actual Rtc Date: 20010629
Eval Agency: EPA

Eval Start Date: 20000427
Eval Type Desc: SIGNIFICANT NON-COMPLIER
Viol Short Desc: LDR - General
Actual Rtc Date: 20000427
Eval Agency: EPA

Eval Start Date: 20000427
Eval Type Desc: COMPLIANCE EVALUATION INSPECTION
Viol Short Desc: TSD - Manifest/Records/Reporting
Actual Rtc Date: 20010629
Eval Agency: State

Eval Start Date: 20000427
Eval Type Desc: SIGNIFICANT NON-COMPLIER
Viol Short Desc: TSD - Container Use and Management
Actual Rtc Date: 20000427
Eval Agency: EPA

Eval Start Date: 20000427
Eval Type Desc: COMPLIANCE EVALUATION INSPECTION
Viol Short Desc: Generators - Records/Reporting
Actual Rtc Date: 20000427

Eval Agency:	EPA
Eval Start Date:	20000427
Eval Type Desc:	SIGNIFICANT NON-COMPLIER
Viol Short Desc:	Generators - Pre-transport
Actual Rtc Date:	20000427
Eval Agency:	EPA
Eval Start Date:	20000427
Eval Type Desc:	SIGNIFICANT NON-COMPLIER
Viol Short Desc:	Generators - Manifest
Actual Rtc Date:	20000427
Eval Agency:	EPA
Eval Start Date:	20000427
Eval Type Desc:	SIGNIFICANT NON-COMPLIER
Viol Short Desc:	Generators - Records/Reporting
Actual Rtc Date:	20000427
Eval Agency:	EPA
Eval Start Date:	20000427
Eval Type Desc:	COMPLIANCE EVALUATION INSPECTION
Viol Short Desc:	LDR - General
Actual Rtc Date:	20000427
Eval Agency:	EPA
Eval Start Date:	20000427
Eval Type Desc:	COMPLIANCE EVALUATION INSPECTION
Viol Short Desc:	Generators - Manifest
Actual Rtc Date:	20000427
Eval Agency:	EPA
Eval Start Date:	20000427
Eval Type Desc:	SIGNIFICANT NON-COMPLIER
Viol Short Desc:	TSD - Container Use and Management
Actual Rtc Date:	20010629
Eval Agency:	EPA
Eval Start Date:	20000427
Eval Type Desc:	SIGNIFICANT NON-COMPLIER
Viol Short Desc:	TSD - Contingency Plan and Emergency Procedures
Actual Rtc Date:	20010629
Eval Agency:	EPA
Eval Start Date:	20000427
Eval Type Desc:	COMPLIANCE EVALUATION INSPECTION
Viol Short Desc:	LDR - General
Actual Rtc Date:	20010629
Eval Agency:	State
Eval Start Date:	20000427
Eval Type Desc:	SIGNIFICANT NON-COMPLIER
Viol Short Desc:	LDR - General
Actual Rtc Date:	20010629
Eval Agency:	EPA
Eval Start Date:	20000427
Eval Type Desc:	SIGNIFICANT NON-COMPLIER
Viol Short Desc:	TSD - Contingency Plan and Emergency Procedures
Actual Rtc Date:	20000427
Eval Agency:	EPA
Eval Start Date:	19990610
Eval Type Desc:	COMPLIANCE EVALUATION INSPECTION
Viol Short Desc:	TSD - Container Use and Management
Actual Rtc Date:	19990624
Eval Agency:	State
Eval Start Date:	19990610

Eval Type Desc: COMPLIANCE EVALUATION INSPECTION
Viol Short Desc: TSD - Container Use and Management
Actual Rtc Date: 19990617
Eval Agency: State

Eval Start Date: 19990610
Eval Type Desc: COMPLIANCE EVALUATION INSPECTION
Viol Short Desc: TSD - Container Use and Management
Actual Rtc Date: 19990610
Eval Agency: EPA

Eval Start Date: 19980319
Eval Type Desc: COMPLIANCE EVALUATION INSPECTION
Viol Short Desc:
Actual Rtc Date:
Eval Agency: EPA

Eval Start Date: 19980319
Eval Type Desc: COMPLIANCE EVALUATION INSPECTION
Viol Short Desc: TSD - Manifest/Records/Reporting
Actual Rtc Date: 19980713
Eval Agency: State

Eval Start Date: 19980319
Eval Type Desc: COMPLIANCE EVALUATION INSPECTION
Viol Short Desc: TSD - Manifest/Records/Reporting
Actual Rtc Date: 19980324
Eval Agency: State

Eval Start Date: 19970213
Eval Type Desc: COMPLIANCE SCHEDULE EVALUATION
Viol Short Desc:
Actual Rtc Date:
Eval Agency: State

Eval Start Date: 19970109
Eval Type Desc: COMPLIANCE EVALUATION INSPECTION
Viol Short Desc: TSD - Container Use and Management
Actual Rtc Date: 19970213
Eval Agency: State

Eval Start Date: 19970109
Eval Type Desc: COMPLIANCE EVALUATION INSPECTION
Viol Short Desc: TSD - Contingency Plan and Emergency Procedures
Actual Rtc Date: 19970213
Eval Agency: State

Eval Start Date: 19970109
Eval Type Desc: COMPLIANCE EVALUATION INSPECTION
Viol Short Desc: TSD - Manifest/Records/Reporting
Actual Rtc Date: 19970210
Eval Agency: State

Eval Start Date: 19961220
Eval Type Desc: COMPLIANCE SCHEDULE EVALUATION
Viol Short Desc:
Actual Rtc Date:
Eval Agency: State

Eval Start Date: 19960523
Eval Type Desc: COMPLIANCE EVALUATION INSPECTION
Viol Short Desc: Generators - General
Actual Rtc Date: 19960523
Eval Agency: EPA

Eval Start Date: 19960523
Eval Type Desc: COMPLIANCE EVALUATION INSPECTION
Viol Short Desc: TSD - Container Use and Management
Actual Rtc Date: 19961220

Eval Agency: State

Eval Start Date: 19960325
Eval Type Desc: NO LONGER A SIGNIFICANT NON-COMPLIER
Viol Short Desc:
Actual Rtc Date:
Eval Agency: State

Eval Start Date: 19951108
Eval Type Desc: SIGNIFICANT NON-COMPLIER
Viol Short Desc:
Actual Rtc Date:
Eval Agency: State

Eval Start Date: 19951108
Eval Type Desc: COMPLIANCE EVALUATION INSPECTION
Viol Short Desc: TSD - Container Use and Management
Actual Rtc Date: 19960325
Eval Agency: State

Eval Start Date: 19950405
Eval Type Desc: COMPLIANCE EVALUATION INSPECTION
Viol Short Desc: TSD - Container Use and Management
Actual Rtc Date: 19960329
Eval Agency: State

Eval Start Date: 19950405
Eval Type Desc: COMPLIANCE EVALUATION INSPECTION
Viol Short Desc: Generators - General
Actual Rtc Date: 19950405
Eval Agency: EPA

Eval Start Date: 19950103
Eval Type Desc: NO LONGER A SIGNIFICANT NON-COMPLIER
Viol Short Desc:
Actual Rtc Date:
Eval Agency: EPA

Eval Start Date: 19940519
Eval Type Desc: SIGNIFICANT NON-COMPLIER
Viol Short Desc:
Actual Rtc Date:
Eval Agency: EPA

Eval Start Date: 19940510
Eval Type Desc: COMPLIANCE EVALUATION INSPECTION
Viol Short Desc: TSD - Container Use and Management
Actual Rtc Date: 19950103
Eval Agency: EPA

Eval Start Date: 19940510
Eval Type Desc: COMPLIANCE EVALUATION INSPECTION
Viol Short Desc: TSD - Container Use and Management
Actual Rtc Date: 19950116
Eval Agency: State

Eval Start Date: 19940510
Eval Type Desc: COMPLIANCE EVALUATION INSPECTION
Viol Short Desc: TSD - General Facility Standards
Actual Rtc Date: 19950103
Eval Agency: EPA

Eval Start Date: 19940510
Eval Type Desc: SIGNIFICANT NON-COMPLIER
Viol Short Desc:
Actual Rtc Date:
Eval Agency: EPA

Eval Start Date: 19940510

Eval Type Desc: COMPLIANCE EVALUATION INSPECTION
Viol Short Desc: LDR - General
Actual Rtc Date: 19950103
Eval Agency: EPA

Eval Start Date: 19940510
Eval Type Desc: COMPLIANCE EVALUATION INSPECTION
Viol Short Desc: LDR - General
Actual Rtc Date: 19950103
Eval Agency: State

Eval Start Date: 19930419
Eval Type Desc: COMPLIANCE EVALUATION INSPECTION
Viol Short Desc: LDR - General
Actual Rtc Date: 19930419
Eval Agency: EPA

Eval Start Date: 19930419
Eval Type Desc: COMPLIANCE EVALUATION INSPECTION
Viol Short Desc: TSD - Container Use and Management
Actual Rtc Date: 19930419
Eval Agency: EPA

Eval Start Date: 19920520
Eval Type Desc: COMPLIANCE EVALUATION INSPECTION
Viol Short Desc:
Actual Rtc Date:
Eval Agency: EPA

Eval Start Date: 19920403
Eval Type Desc: COMPLIANCE SCHEDULE EVALUATION
Viol Short Desc:
Actual Rtc Date:
Eval Agency: State

Eval Start Date: 19910827
Eval Type Desc: COMPLIANCE EVALUATION INSPECTION
Viol Short Desc: TSD - General
Actual Rtc Date: 19920408
Eval Agency: State

Eval Start Date: 19910827
Eval Type Desc: COMPLIANCE EVALUATION INSPECTION
Viol Short Desc: LDR - General
Actual Rtc Date: 19920408
Eval Agency: State

Eval Start Date: 19910827
Eval Type Desc: COMPLIANCE EVALUATION INSPECTION
Viol Short Desc: Generators - General
Actual Rtc Date: 19950103
Eval Agency: EPA

Eval Start Date: 19900706
Eval Type Desc: COMPLIANCE EVALUATION INSPECTION
Viol Short Desc: TSD - General
Actual Rtc Date: 19910402
Eval Agency: EPA

Eval Start Date: 19881025
Eval Type Desc: COMPLIANCE EVALUATION INSPECTION
Viol Short Desc:
Actual Rtc Date:
Eval Agency: EPA

Eval Start Date: 19881025
Eval Type Desc: COMPLIANCE EVALUATION INSPECTION
Viol Short Desc: LDR - General
Actual Rtc Date: 19881025

Eval Agency: State

Eval Start Date: 19880414
Eval Type Desc: COMPLIANCE EVALUATION INSPECTION
Viol Short Desc: TSD - General
Actual Rtc Date: 19890131
Eval Agency: EPA

Eval Start Date: 19880414
Eval Type Desc: COMPLIANCE EVALUATION INSPECTION
Viol Short Desc: TSD - General
Actual Rtc Date: 19950103
Eval Agency: EPA

Eval Start Date: 19870429
Eval Type Desc: COMPLIANCE EVALUATION INSPECTION
Viol Short Desc: TSD - General
Actual Rtc Date: 19870630
Eval Agency: EPA

Eval Start Date: 19870429
Eval Type Desc: NON-FINANCIAL RECORD REVIEW
Viol Short Desc: TSD - General
Actual Rtc Date: 19870630
Eval Agency: State

Eval Start Date: 19860627
Eval Type Desc: COMPLIANCE EVALUATION INSPECTION
Viol Short Desc: TSD - General
Actual Rtc Date: 19870630
Eval Agency: EPA

Eval Start Date: 19860619
Eval Type Desc: COMPLIANCE EVALUATION INSPECTION
Viol Short Desc:
Actual Rtc Date:
Eval Agency: State

Eval Start Date: 19850813
Eval Type Desc: COMPLIANCE EVALUATION INSPECTION
Viol Short Desc:
Actual Rtc Date:
Eval Agency: EPA

Eval Start Date: 19850129
Eval Type Desc: COMPLIANCE EVALUATION INSPECTION
Viol Short Desc:
Actual Rtc Date:
Eval Agency: State

Additional Handler Summary Details

Source Type: N
Seq No: 16
Non Notifier:
Receive Date: 20230130
Active Site: H-A--
Land Type: S
In Handler Univ: Y
In A Universe: Y
Gen Status: LQG
Report Cycle:
Accessibility:
Region: 04
Fed Waste Gen Owner: HQ
State Waste Generator Owner: SC
State Waste Generator: 4
Short Term Generator: N

NAIC 1: 622110
NAIC 2: 611310
NAIC 3: 621493
NAIC 4: 622310
State: SC
Location Latitude: 32.785534
Location Longitude: -79.946608
Loc GIS Primary: N
Loc GIS Origin: UC
State District Owner:
State District:

Uni Waste:	Y
Universal Waste Dest Facility:	N
Federal Universal Waste:	Y
As Federally Regulated Tsdf:	------
As Converter Tsdf:	------
As State Regulated Tsdf:	------
As State Regulated Handler:	---
Federal Indicator:	---
Hsm:	N
Subpart K:	C---
GPRA Permit:	N
GPRA Renewal:	N
Permit Renewal Wrkld:	------
Permwrk ID:	------
Perm Prog:	---S--
Pcwrkld:	------
Closwrkld:	------
GPRA Ca:	Y
Cawrkld:	Y
Subjca Tsd Discretion:	N
NCAPS:	L
EC Indicator:	N
Ca725 Indicator:	+
Ca750 Indicator:	+
Operating Tsdf:	------
Full Enforcement:	------
Snc:	N
Unaddressed Snc:	N
Addressed Snc:	N
Snc With Comp Sched:	N
Fa Required:	-----
Hhandler Last Change:	20230215
Recognized Trader Importer:	N
Recognized Trader Exporter:	N
Slab Importer:	N
Slab Exporter:	N
Manifest Broker:	N
Subpart P:	H
Contact Language:	EN
Handler Name:	MEDICAL UNIVERSITY OF SC
Location Street No:	
Location Street1:	171 ASHLEY AVE
Location Street2:	
Location City:	CHARLESTON
Location State:	SC
Location Zip:	29425
Location County Code:	SC019
Location County Name:	CHARLESTON
Location Country:	US
Contact Name:	SETH HATT
Contact Street No:	
Contact Street1:	171 ASHLEY AVE
Contact Street2:	
Contact City:	CHARLESTON
Contact State:	SC
Contact Zip:	29425
Contact Country:	US
Contact Phone & Ext:	843-792-1378
Contact Fax:	
Contact Email Address:	HATTS@MUSC.EDU
Contact Title:	DIRECTOR OF UNIVERSITY RISK MANAGEMENT
Owner Name:	MEDICAL UNIVERSITY OF SC PHYSICAL PLANT
Owner Type:	S
Owner Seq:	1
Operator Name:	MEDICAL UNIVERSITY OF SC PHYSICAL PLANT
Operator Type:	S
Operator Seq:	2
Public Notes:	

Handler Summary

Importer:	No	***Used Oil Transpor:***	No
Mixed Waste Gen:	No	***Used Oil Trans Fac:***	No
Transporter:	Yes	***Used Oil Processor:***	No
Transfer Facility:	No	***Used Oil Refiner:***	No
Recycler:	No	***Used Oil Burner:***	No
Onsite Burner Exem:	No	***Commercial TSD:***	No
Furnace Exemption:	No	***Recycl Nonstorage:***	No
Underground Injec:	No		
Used Oil Market Burner:	No		
Used Oil Spec Marketer:	No		

Hazardous Waste Handler Details

Seq No:	1
Receive Date:	19901019
Handler Name:	MEDICAL UNIVERSITY OF SC FTS JOHNSON DNR
Fed Waste Generator:	N
Generator Code Description:	Not a Generator, Verified
Source Type:	Part A
TSD Activity:	Y

Waste Code Details

Waste Code:	D001
Waste Code Desc:	IGNITABLE WASTE
Waste Code:	D002
Waste Code Desc:	CORROSIVE WASTE
Waste Code:	P003
Waste Code Desc:	2-PROPENAL (OR) ACROLEIN
Waste Code:	P005
Waste Code Desc:	2-PROPEN-1-OL (OR) ALLYL ALCOHOL
Waste Code:	P015
Waste Code Desc:	BERYLLIUM
Waste Code:	P022
Waste Code Desc:	CARBON DISULFIDE
Waste Code:	P054
Waste Code Desc:	AZIRIDINE (OR) ETHYLENEIMINE
Waste Code:	P056
Waste Code Desc:	FLUORINE
Waste Code:	P087
Waste Code Desc:	OSMIUM OXIDE OSO4, (T-4)- (OR) OSMIUM TETROXIDE
Waste Code:	P098
Waste Code Desc:	POTASSIUM CYANIDE (OR) POTASSIUM CYANIDE K(CN)
Waste Code:	P106
Waste Code Desc:	SODIUM CYANIDE (OR) SODIUM CYANIDE NA(CN)
Waste Code:	U001
Waste Code Desc:	ACETALDEHYDE (I) (OR) ETHANAL (I)
Waste Code:	U002
Waste Code Desc:	2-PROPANONE (I) (OR) ACETONE (I)

Waste Code:	U003
Waste Code Desc:	ACETONITRILE (I,T)
Waste Code:	U009
Waste Code Desc:	2-PROPENENITRILE (OR) ACRYLONITRILE
Waste Code:	U012
Waste Code Desc:	ANILINE (I,T) (OR) BENZENAMINE (I,T)
Waste Code:	U017
Waste Code Desc:	BENZAL CHLORIDE (OR) BENZENE, (DICHLOROMETHYL)-
Waste Code:	U019
Waste Code Desc:	BENZENE (I,T)
Waste Code:	U029
Waste Code Desc:	METHANE, BROMO- (OR) METHYL BROMIDE
Waste Code:	U031
Waste Code Desc:	1-BUTANOL (I) (OR) N-BUTYL ALCOHOL (I)
Waste Code:	U037
Waste Code Desc:	BENZENE, CHLORO- (OR) CHLOROBENZENE
Waste Code:	U043
Waste Code Desc:	ETHENE, CHLORO- (OR) VINYL CHLORIDE
Waste Code:	U044
Waste Code Desc:	CHLOROFORM (OR) METHANE, TRICHLORO-
Waste Code:	U045
Waste Code Desc:	METHANE, CHLORO- (I,T) (OR) METHYL CHLORIDE (I,T)
Waste Code:	U056
Waste Code Desc:	BENZENE, HEXAHYDRO- (I) (OR) CYCLOHEXANE (I)
Waste Code:	U076
Waste Code Desc:	ETHANE, 1,1-DICHLORO- (OR) ETHYLIDENE DICHLORIDE
Waste Code:	U078
Waste Code Desc:	1,1-DICHLOROETHYLENE (OR) ETHENE, 1,1-DICHLORO-
Waste Code:	U080
Waste Code Desc:	METHANE, DICHLORO- (OR) METHYLENE CHLORIDE
Waste Code:	U083
Waste Code Desc:	PROPANE, 1,2-DICHLORO- (OR) PROPYLENE DICHLORIDE
Waste Code:	U092
Waste Code Desc:	DIMETHYLAMINE (I) (OR) METHANAMINE, N-METHYL- (I)
Waste Code:	U108
Waste Code Desc:	1,4-DIETHYLENEOXIDE (OR) 1,4-DIOXANE
Waste Code:	U112
Waste Code Desc:	ACETIC ACID, ETHYL ESTER (I) (OR) ETHYL ACETATE (I)
Waste Code:	U115
Waste Code Desc:	ETHYLENE OXIDE (I,T) (OR) OXIRANE (I,T)
Waste Code:	U117
Waste Code Desc:	ETHANE, 1,1'-OXYBIS-(I) (OR) ETHYL ETHER (I)
Waste Code:	U122
Waste Code Desc:	FORMALDEHYDE
Waste Code:	U123
Waste Code Desc:	FORMIC ACID (C,T)

Waste Code: U124
Waste Code Desc: FURAN (I) (OR) FURFURAN (I)

Waste Code: U133
Waste Code Desc: HYDRAZINE (R,T)

Waste Code: U135
Waste Code Desc: HYDROGEN SULFIDE (OR) HYDROGEN SULFIDE H2S

Waste Code: U145
Waste Code Desc: LEAD PHOSPHATE (OR) PHOSPHORIC ACID, LEAD(2+) SALT (2:3)

Waste Code: U147
Waste Code Desc: 2,5-FURANDIONE (OR) MALEIC ANHYDRIDE

Waste Code: U151
Waste Code Desc: MERCURY

Waste Code: U159
Waste Code Desc: 2-BUTANONE (I,T) (OR) METHYL ETHYL KETONE (MEK) (I,T)

Waste Code: U162
Waste Code Desc: 2-PROPENOIC ACID, 2-METHYL-, METHYL ESTER (I,T) (OR) METHYL METHACRYLATE (I,T)

Waste Code: U165
Waste Code Desc: NAPHTHALENE

Waste Code: U169
Waste Code Desc: BENZENE, NITRO- (OR) NITROBENZENE (I,T)

Waste Code: U188
Waste Code Desc: PHENOL

Waste Code: U196
Waste Code Desc: PYRIDINE

Waste Code: U211
Waste Code Desc: CARBON TETRACHLORIDE (OR) METHANE, TETRACHLORO-

Waste Code: U213
Waste Code Desc: FURAN, TETRAHYDRO-(I) (OR) TETRAHYDROFURAN (I)

Waste Code: U220
Waste Code Desc: BENZENE, METHYL- (OR) TOLUENE

Waste Code: U239
Waste Code Desc: BENZENE, DIMETHYL- (I,T) (OR) XYLENE (I)

Hazardous Waste Handler Details

Seq No: 1
Receive Date: 19920226
Handler Name: MEDICAL UNIVERSITY OF SOUTH CAROLINA
Fed Waste Generator: 1
Generator Code Description: Large Quantity Generator
Source Type: Annual/Biennial Report
TSD Activity: Y

Hazardous Waste Handler Details

Seq No: 2
Receive Date: 19940301
Handler Name: MEDICAL UNIVERSITY OF SC PHYSICAL PLANT
Fed Waste Generator: 1
Generator Code Description: Large Quantity Generator
Source Type: Annual/Biennial Report
TSD Activity: N

Hazardous Waste Handler Details

Seq No: 1
Receive Date: 19950608
Handler Name: MEDICAL UNIVERSITY OF SC FTS JOHNSON DNR
Fed Waste Generator: 1
Generator Code Description: Large Quantity Generator
Source Type: Implementer
TSD Activity: Y

Waste Code Details

Waste Code: 7777
Waste Code Desc:

Hazardous Waste Handler Details

Seq No: 3
Receive Date: 19960301
Handler Name: MEDICAL UNIVERSITY OF SC PHYSICAL PLANT
Fed Waste Generator: 1
Generator Code Description: Large Quantity Generator
Source Type: Annual/Biennial Report
TSD Activity: Y

Hazardous Waste Handler Details

Seq No: 4
Receive Date: 19980301
Handler Name: MEDICAL UNIVERSITY OF SC PHYSICAL PLANT
Fed Waste Generator: 1
Generator Code Description: Large Quantity Generator
Source Type: Annual/Biennial Report
TSD Activity: Y

Hazardous Waste Handler Details

Seq No: 1
Receive Date: 19980721
Handler Name: MEDICAL UNIVERSITY OF SC FTS JOHNSON DNR
Fed Waste Generator: 1
Generator Code Description: Large Quantity Generator
Source Type: Notification
TSD Activity: Y

Hazardous Waste Handler Details

Seq No: 5
Receive Date: 20000103
Handler Name: MEDICAL UNIVERSITY OF SC PHYSICAL PLANT
Fed Waste Generator: 1
Generator Code Description: Large Quantity Generator
Source Type: Annual/Biennial Report
TSD Activity: Y

Hazardous Waste Handler Details

Seq No: 2
Receive Date: 20011001
Handler Name: MEDICAL UNIVERSITY OF SC FTS JOHNSON DNR

Fed Waste Generator: 2
Generator Code Description: Small Quantity Generator
Source Type: Notification
TSD Activity: Y

Hazardous Waste Handler Details

Seq No: 3
Receive Date: 20011016
Handler Name: MEDICAL UNIVERSITY OF SC FTS JOHNSON DNR
Fed Waste Generator: 2
Generator Code Description: Small Quantity Generator
Source Type: Notification
TSD Activity: Y

Hazardous Waste Handler Details

Seq No: 6
Receive Date: 20020301
Handler Name: MEDICAL UNIVERSITY OF SC PHYSICAL PLANT
Fed Waste Generator: 1
Generator Code Description: Large Quantity Generator
Source Type: Annual/Biennial Report
TSD Activity: Y

Hazardous Waste Handler Details

Seq No: 4
Receive Date: 20020327
Handler Name: MEDICAL UNIVERSITY OF SC FTS JOHNSON DNR
Fed Waste Generator: 1
Generator Code Description: Large Quantity Generator
Source Type: Notification
TSD Activity: Y

Waste Code Details

Waste Code: D001
Waste Code Desc: IGNITABLE WASTE

Waste Code: D002
Waste Code Desc: CORROSIVE WASTE

Waste Code: D003
Waste Code Desc: REACTIVE WASTE

Waste Code: F001
Waste Code Desc: THE FOLLOWING SPENT HALOGENATED SOLVENTS USED IN DEGREASING: TETRACHLOROETHYLENE, TRICHLORETHYLENE, METHYLENE CHLORIDE, 1,1,1-TRICHLOROETHANE, CARBON TETRACHLORIDE AND CHLORINATED FLUOROCARBONS; ALL SPENT SOLVENT MIXTURES/BLENDS USED IN DEGREASING CONTAINING, BEFORE USE, A TOTAL OF TEN PERCENT OR MORE (BY VOLUME) OF ONE OR MORE OF THE ABOVE HALOGENATED SOLVENTS OR THOSE SOLVENTS LISTED IN F002, F004, AND F005; AND STILL BOTTOMS FROM THE RECOVERY OF THESE SPENT SOLVENTS AND SPENT SOLVENT MIXTURES.

Waste Code: F002
Waste Code Desc: THE FOLLOWING SPENT HALOGENATED SOLVENTS: TETRACHLOROETHYLENE, METHYLENE CHLORIDE, TRICHLOROETHYLENE, 1,1,1-TRICHLOROETHANE, CHLOROBENZENE, 1,1,2-TRICHLORO-1,2,2-TRIFLUOROETHANE, ORTHO-DICHLOROBENZENE, TRICHLOROFLUOROMETHANE, AND 1,1,2, TRICHLOROETHANE; ALL SPENT SOLVENT MIXTURES/BLENDS CONTAINING, BEFORE USE, A TOTAL OF TEN PERCENT OR MORE (BY VOLUME) OF ONE OR MORE OF THE ABOVE HALOGENATED SOLVENTS OR THOSE SOLVENTS LISTED IN F001, F004, AND F005; AND STILL BOTTOMS FROM THE RECOVERY OF THESE SPENT SOLVENTS AND SPENT SOLVENT MIXTURES.

Waste Code: F003
Waste Code Desc: THE FOLLOWING SPENT NONHALOGENATED SOLVENTS: XYLENE, ACETONE, ETHYL ACETATE, ETHYL

BENZENE, ETHYL ETHER, METHYL ISOBUTYL KETONE, N-BUTYL ALCOHOL, CYCLOHEXANONE, AND METHANOL; ALL SPENT SOLVENT MIXTURES/BLENDS CONTAINING, BEFORE USE, ONLY THE ABOVE SPENT NONHALOGENATED SOLVENTS; AND ALL SPENT SOLVENT MIXTURES/BLENDS CONTAINING, BEFORE USE, ONE OR MORE OF THE ABOVE NONHALOGENATED SOLVENTS, AND A TOTAL OF TEN PERCENT OR MORE (BY VOLUME) OF ONE OR MORE OF THOSE SOLVENTS LISTED IN F001, F002, F004, AND F005; AND STILL BOTTOMS FROM THE RECOVERY OF THESE SPENT SOLVENTS AND SPENT SOLVENT MIXTURES.

Waste Code: F005
Waste Code Desc: THE FOLLOWING SPENT NONHALOGENATED SOLVENTS: TOLUENE, METHYL ETHYL KETONE, CARBON DISULFIDE, ISOBUTANOL, PYRIDINE, BENZENE, 2-ETHOXYETHANOL, AND 2-NITROPROPANE; ALL SPENT SOLVENT MIXTURES/BLENDS CONTAINING, BEFORE USE, A TOTAL OF TEN PERCENT OR MORE (BY VOLUME) OF ONE OR MORE OF THE ABOVE NONHALOGENATED SOLVENTS OR THOSE SOLVENTS LISTED IN F001, F002, OR F004; AND STILL BOTTOMS FROM THE RECOVERY OF THESE SPENT SOLVENTS AND SPENT SOLVENT MIXTURES.

Waste Code: P003
Waste Code Desc: 2-PROPENAL (OR) ACROLEIN

Waste Code: P005
Waste Code Desc: 2-PROPEN-1-OL (OR) ALLYL ALCOHOL

Waste Code: P015
Waste Code Desc: BERYLLIUM

Waste Code: P022
Waste Code Desc: CARBON DISULFIDE

Waste Code: P054
Waste Code Desc: AZIRIDINE (OR) ETHYLENEIMINE

Waste Code: P056
Waste Code Desc: FLUORINE

Waste Code: P087
Waste Code Desc: OSMIUM OXIDE OSO4, (T-4)- (OR) OSMIUM TETROXIDE

Waste Code: P098
Waste Code Desc: POTASSIUM CYANIDE (OR) POTASSIUM CYANIDE K(CN)

Waste Code: P106
Waste Code Desc: SODIUM CYANIDE (OR) SODIUM CYANIDE NA(CN)

Waste Code: U001
Waste Code Desc: ACETALDEHYDE (I) (OR) ETHANAL (I)

Waste Code: U002
Waste Code Desc: 2-PROPANONE (I) (OR) ACETONE (I)

Waste Code: U003
Waste Code Desc: ACETONITRILE (I,T)

Waste Code: U009
Waste Code Desc: 2-PROPENENITRILE (OR) ACRYLONITRILE

Waste Code: U012
Waste Code Desc: ANILINE (I,T) (OR) BENZENAMINE (I,T)

Waste Code: U017
Waste Code Desc: BENZAL CHLORIDE (OR) BENZENE, (DICHLOROMETHYL)-

Waste Code: U019
Waste Code Desc: BENZENE (I,T)

Waste Code: U029
Waste Code Desc: METHANE, BROMO- (OR) METHYL BROMIDE

Waste Code: U031
Waste Code Desc: 1-BUTANOL (I) (OR) N-BUTYL ALCOHOL (I)

Waste Code:	U037
Waste Code Desc:	BENZENE, CHLORO- (OR) CHLOROBENZENE
Waste Code:	U043
Waste Code Desc:	ETHENE, CHLORO- (OR) VINYL CHLORIDE
Waste Code:	U044
Waste Code Desc:	CHLOROFORM (OR) METHANE, TRICHLORO-
Waste Code:	U045
Waste Code Desc:	METHANE, CHLORO- (I,T) (OR) METHYL CHLORIDE (I,T)
Waste Code:	U056
Waste Code Desc:	BENZENE, HEXAHYDRO- (I) (OR) CYCLOHEXANE (I)
Waste Code:	U076
Waste Code Desc:	ETHANE, 1,1-DICHLORO- (OR) ETHYLIDENE DICHLORIDE
Waste Code:	U078
Waste Code Desc:	1,1-DICHLOROETHYLENE (OR) ETHENE, 1,1-DICHLORO-
Waste Code:	U080
Waste Code Desc:	METHANE, DICHLORO- (OR) METHYLENE CHLORIDE
Waste Code:	U083
Waste Code Desc:	PROPANE, 1,2-DICHLORO- (OR) PROPYLENE DICHLORIDE
Waste Code:	U092
Waste Code Desc:	DIMETHYLAMINE (I) (OR) METHANAMINE, N-METHYL- (I)
Waste Code:	U108
Waste Code Desc:	1,4-DIETHYLENEOXIDE (OR) 1,4-DIOXANE
Waste Code:	U112
Waste Code Desc:	ACETIC ACID, ETHYL ESTER (I) (OR) ETHYL ACETATE (I)
Waste Code:	U115
Waste Code Desc:	ETHYLENE OXIDE (I,T) (OR) OXIRANE (I,T)
Waste Code:	U117
Waste Code Desc:	ETHANE, 1,1'-OXYBIS-(I) (OR) ETHYL ETHER (I)
Waste Code:	U122
Waste Code Desc:	FORMALDEHYDE
Waste Code:	U123
Waste Code Desc:	FORMIC ACID (C,T)
Waste Code:	U124
Waste Code Desc:	FURAN (I) (OR) FURFURAN (I)
Waste Code:	U133
Waste Code Desc:	HYDRAZINE (R,T)
Waste Code:	U135
Waste Code Desc:	HYDROGEN SULFIDE (OR) HYDROGEN SULFIDE H2S
Waste Code:	U145
Waste Code Desc:	LEAD PHOSPHATE (OR) PHOSPHORIC ACID, LEAD(2+) SALT (2:3)
Waste Code:	U147
Waste Code Desc:	2,5-FURANDIONE (OR) MALEIC ANHYDRIDE
Waste Code:	U151
Waste Code Desc:	MERCURY
Waste Code:	U154
Waste Code Desc:	METHANOL (I) (OR) METHYL ALCOHOL (I)

Waste Code: U159
Waste Code Desc: 2-BUTANONE (I,T) (OR) METHYL ETHYL KETONE (MEK) (I,T)

Waste Code: U161
Waste Code Desc: 4-METHYL-2-PENTANONE (I) (OR) METHYL ISOBUTYL KETONE (I) (OR) PENTANOL, 4-METHYL-

Waste Code: U162
Waste Code Desc: 2-PROPENOIC ACID, 2-METHYL-, METHYL ESTER (I,T) (OR) METHYL METHACRYLATE (I,T)

Waste Code: U165
Waste Code Desc: NAPHTHALENE

Waste Code: U169
Waste Code Desc: BENZENE, NITRO- (OR) NITROBENZENE (I,T)

Waste Code: U188
Waste Code Desc: PHENOL

Waste Code: U196
Waste Code Desc: PYRIDINE

Waste Code: U211
Waste Code Desc: CARBON TETRACHLORIDE (OR) METHANE, TETRACHLORO-

Waste Code: U213
Waste Code Desc: FURAN, TETRAHYDRO-(I) (OR) TETRAHYDROFURAN (I)

Waste Code: U220
Waste Code Desc: BENZENE, METHYL- (OR) TOLUENE

Waste Code: U239
Waste Code Desc: BENZENE, DIMETHYL- (I,T) (OR) XYLENE (I)

Hazardous Waste Handler Details

Seq No: 7
Receive Date: 20040101
Handler Name: MEDICAL UNIVERSITY OF SC PHYSICAL PLANT
Fed Waste Generator: 1
Generator Code Description: Large Quantity Generator
Source Type: Annual/Biennial Report
TSD Activity: Y

Waste Code Details

Waste Code: D001
Waste Code Desc: IGNITABLE WASTE

Waste Code: D002
Waste Code Desc: CORROSIVE WASTE

Waste Code: D008
Waste Code Desc: LEAD

Waste Code: U002
Waste Code Desc: 2-PROPANONE (I) (OR) ACETONE (I)

Waste Code: U003
Waste Code Desc: ACETONITRILE (I,T)

Waste Code: U044
Waste Code Desc: CHLOROFORM (OR) METHANE, TRICHLORO-

Waste Code: U122
Waste Code Desc: FORMALDEHYDE

Waste Code: U151
Waste Code Desc: MERCURY

Waste Code: U154
Waste Code Desc: METHANOL (I) (OR) METHYL ALCOHOL (I)

Waste Code: U188
Waste Code Desc: PHENOL

Waste Code: U220
Waste Code Desc: BENZENE, METHYL- (OR) TOLUENE

Waste Code: U239
Waste Code Desc: BENZENE, DIMETHYL- (I,T) (OR) XYLENE (I)

Hazardous Waste Handler Details

Seq No: 5
Receive Date: 20050113
Handler Name: MEDICAL UNIVERSITY OF SC PHYSICAL PLANT
Fed Waste Generator: 1
Generator Code Description: Large Quantity Generator
Source Type: Notification
TSD Activity: Y

Waste Code Details

Waste Code: D001
Waste Code Desc: IGNITABLE WASTE

Waste Code: D002
Waste Code Desc: CORROSIVE WASTE

Waste Code: D008
Waste Code Desc: LEAD

Waste Code: F002
Waste Code Desc: THE FOLLOWING SPENT HALOGENATED SOLVENTS: TETRACHLOROETHYLENE, METHYLENE CHLORIDE, TRICHLOROETHYLENE, 1,1,1-TRICHLOROETHANE, CHLOROBENZENE, 1,1,2-TRICHLORO-1,2,2-TRIFLUOROETHANE, ORTHO-DICHLOROBENZENE, TRICHLOROFLUOROMETHANE, AND 1,1,2, TRICHLOROETHANE; ALL SPENT SOLVENT MIXTURES/BLENDS CONTAINING, BEFORE USE, A TOTAL OF TEN PERCENT OR MORE (BY VOLUME) OF ONE OR MORE OF THE ABOVE HALOGENATED SOLVENTS OR THOSE SOLVENTS LISTED IN F001, F004, AND F005; AND STILL BOTTOMS FROM THE RECOVERY OF THESE SPENT SOLVENTS AND SPENT SOLVENT MIXTURES.

Waste Code: F027
Waste Code Desc: DISCARDED UNUSED FORMULATIONS CONTAINING TRI-, TETRA-, OR PENTACHLOROPHENOL OR DISCARDED UNUSED FORMULATIONS CONTAINING COMPOUNDS DERIVED FROM THESE CHLOROPHENOLS. (THIS LISTING DOES NOT INCLUDE FORMULATIONS CONTAINING HEXACHLOROPHENE SYNTHESIZED FROM PREPURIFIED 2,4,5-TRICHLOROPHENOL AS THE SOLE COMPONENT.)

Waste Code: P029
Waste Code Desc: COPPER CYANIDE (OR) COPPER CYANIDE CU(CN)

Waste Code: P030
Waste Code Desc: CYANIDES (SOLUBLE CYANIDE SALTS), NOT OTHERWISE SPECIFIED

Waste Code: P048
Waste Code Desc: 2,4-DINITROPHENOL (OR) PHENOL, 2,4-DINITRO-

Waste Code: P075
Waste Code Desc: NICOTINE, & SALTS (OR) PYRIDINE, 3-(1-METHYL-2-PYRROLIDINYL)-,(S)-, & SALTS

Waste Code: P095
Waste Code Desc: CARBONIC DICHLORIDE (OR) PHOSGENE

Waste Code:	U002
Waste Code Desc:	2-PROPANONE (I) (OR) ACETONE (I)
Waste Code:	U003
Waste Code Desc:	ACETONITRILE (I,T)
Waste Code:	U014
Waste Code Desc:	AURAMINE (OR) BENZENAMINE, 4,4'-CARBONIMIDOYLBIS[N,N-DIMETHYL-
Waste Code:	U044
Waste Code Desc:	CHLOROFORM (OR) METHANE, TRICHLORO-
Waste Code:	U051
Waste Code Desc:	CREOSOTE
Waste Code:	U058
Waste Code Desc:	2H-1,3,2-OXAZAPHOSPHORIN-2-AMINE, N,N-BIS(2-CHLOROETHYL)TETRAHYDRO-, 2-OXIDE (OR) CYCLOPHOSPHAMIDE
Waste Code:	U070
Waste Code Desc:	BENZENE, 1,2-DICHLORO- (OR) O-DICHLOROBENZENE
Waste Code:	U103
Waste Code Desc:	DIMETHYL SULFATE (OR) SULFURIC ACID, DIMETHYL ESTER
Waste Code:	U122
Waste Code Desc:	FORMALDEHYDE
Waste Code:	U133
Waste Code Desc:	HYDRAZINE (R,T)
Waste Code:	U134
Waste Code Desc:	HYDROFLUORIC ACID (C,T) (OR) HYDROGEN FLUORIDE (C,T)
Waste Code:	U151
Waste Code Desc:	MERCURY
Waste Code:	U154
Waste Code Desc:	METHANOL (I) (OR) METHYL ALCOHOL (I)
Waste Code:	U162
Waste Code Desc:	2-PROPENOIC ACID, 2-METHYL-, METHYL ESTER (I,T) (OR) METHYL METHACRYLATE (I,T)
Waste Code:	U188
Waste Code Desc:	PHENOL
Waste Code:	U189
Waste Code Desc:	PHOSPHORUS SULFIDE (R) (OR) SULFUR PHOSPHIDE (R)
Waste Code:	U190
Waste Code Desc:	1,3-ISOBENZOFURANDIONE (OR) PHTHALIC ANHYDRIDE
Waste Code:	U201
Waste Code Desc:	1,3-BENZENEDIOL (OR) RESORCINOL
Waste Code:	U211
Waste Code Desc:	CARBON TETRACHLORIDE (OR) METHANE, TETRACHLORO-
Waste Code:	U220
Waste Code Desc:	BENZENE, METHYL- (OR) TOLUENE
Waste Code:	U226
Waste Code Desc:	ETHANE, 1,1,1-TRICHLORO- (OR) METHYL CHLOROFORM
Waste Code:	U236
Waste Code Desc:	2,7-NAPHTHALENEDISULFONIC ACID,3,3'-[(3,3'-DIMETHYL[1,1'-BIPHENYL]-4,4'-DIYL)BIS(AZO)BIS[5-AMINO-4-HYDROXY]-, TETRASODIUM SALT (OR) TRYPAN BLUE
Waste Code:	U239

Waste Code Desc: BENZENE, DIMETHYL- (I,T) (OR) XYLENE (I)

Waste Code: U246
Waste Code Desc: CYANOGEN BROMIDE (CN)BR

Waste Code: U328
Waste Code Desc: BENZENAMINE, 2-METHYL- (OR) O-TOLUIDINE

Hazardous Waste Handler Details

Seq No: 8
Receive Date: 20060101
Handler Name: MEDICAL UNIVERSITY OF SC PHYSICAL PLANT
Fed Waste Generator: 1
Generator Code Description: Large Quantity Generator
Source Type: Annual/Biennial Report
TSD Activity: Y

Hazardous Waste Handler Details

Seq No: 6
Receive Date: 20060130
Handler Name: MEDICAL UNIVERSITY OF SC PHYSICAL PLANT
Fed Waste Generator: 1
Generator Code Description: Large Quantity Generator
Source Type: Notification
TSD Activity: Y

Waste Code Details

Waste Code: D001
Waste Code Desc: IGNITABLE WASTE

Waste Code: D002
Waste Code Desc: CORROSIVE WASTE

Waste Code: D008
Waste Code Desc: LEAD

Waste Code: F002
Waste Code Desc: THE FOLLOWING SPENT HALOGENATED SOLVENTS: TETRACHLOROETHYLENE, METHYLENE CHLORIDE, TRICHLOROETHYLENE, 1,1,1-TRICHLOROETHANE, CHLOROBENZENE, 1,1,2-TRICHLORO-1,2,2-TRIFLUOROETHANE, ORTHO-DICHLOROBENZENE, TRICHLOROFLUOROMETHANE, AND 1,1,2, TRICHLOROETHANE; ALL SPENT SOLVENT MIXTURES/BLENDS CONTAINING, BEFORE USE, A TOTAL OF TEN PERCENT OR MORE (BY VOLUME) OF ONE OR MORE OF THE ABOVE HALOGENATED SOLVENTS OR THOSE SOLVENTS LISTED IN F001, F004, AND F005; AND STILL BOTTOMS FROM THE RECOVERY OF THESE SPENT SOLVENTS AND SPENT SOLVENT MIXTURES.

Waste Code: F027
Waste Code Desc: DISCARDED UNUSED FORMULATIONS CONTAINING TRI-, TETRA-, OR PENTACHLOROPHENOL OR DISCARDED UNUSED FORMULATIONS CONTAINING COMPOUNDS DERIVED FROM THESE CHLOROPHENOLS. (THIS LISTING DOES NOT INCLUDE FORMULATIONS CONTAINING HEXACHLOROPHENE SYNTHESIZED FROM PREPURIFIED 2,4,5-TRICHLOROPHENOL AS THE SOLE COMPONENT.)

Waste Code: P029
Waste Code Desc: COPPER CYANIDE (OR) COPPER CYANIDE CU(CN)

Waste Code: P030
Waste Code Desc: CYANIDES (SOLUBLE CYANIDE SALTS), NOT OTHERWISE SPECIFIED

Waste Code: P048
Waste Code Desc: 2,4-DINITROPHENOL (OR) PHENOL, 2,4-DINITRO-

Waste Code: P075
Waste Code Desc: NICOTINE, & SALTS (OR) PYRIDINE, 3-(1-METHYL-2-PYRROLIDINYL)-,(S)-, & SALTS

Waste Code:	P095
Waste Code Desc:	CARBONIC DICHLORIDE (OR) PHOSGENE
Waste Code:	P119
Waste Code Desc:	AMMONIUM VANADATE (OR) VANADIC ACID, AMMONIUM SALT
Waste Code:	U002
Waste Code Desc:	2-PROPANONE (I) (OR) ACETONE (I)
Waste Code:	U003
Waste Code Desc:	ACETONITRILE (I,T)
Waste Code:	U010
Waste Code Desc:	AZIRINO [2',3':3,4]PYRROLO[1,2-A]INDOLE-4,7-DIONE, 6-AMINO-8-[[(AMINOCARBONYL)OXY]METHYL]-1,1A, 2,8,8A,8B-HEXAHYDRO-8A-METHOXY-5-METHYL-, [1AS-(1AALPHA, 8BETA, 8AALPHA, 8BALPHA)]- (OR) MITOMYCIN C
Waste Code:	U014
Waste Code Desc:	AURAMINE (OR) BENZENAMINE, 4,4'-CARBONIMIDOYLBIS[N,N-DIMETHYL-
Waste Code:	U044
Waste Code Desc:	CHLOROFORM (OR) METHANE, TRICHLORO-
Waste Code:	U051
Waste Code Desc:	CREOSOTE
Waste Code:	U058
Waste Code Desc:	2H-1,3,2-OXAZAPHOSPHORIN-2-AMINE, N,N-BIS(2-CHLOROETHYL)TETRAHYDRO-, 2-OXIDE (OR) CYCLOPHOSPHAMIDE
Waste Code:	U070
Waste Code Desc:	BENZENE, 1,2-DICHLORO- (OR) O-DICHLOROBENZENE
Waste Code:	U077
Waste Code Desc:	ETHANE, 1,2-DICHLORO- (OR) ETHYLENE DICHLORIDE
Waste Code:	U103
Waste Code Desc:	DIMETHYL SULFATE (OR) SULFURIC ACID, DIMETHYL ESTER
Waste Code:	U122
Waste Code Desc:	FORMALDEHYDE
Waste Code:	U133
Waste Code Desc:	HYDRAZINE (R,T)
Waste Code:	U134
Waste Code Desc:	HYDROFLUORIC ACID (C,T) (OR) HYDROGEN FLUORIDE (C,T)
Waste Code:	U150
Waste Code Desc:	L-PHENYLALANINE, 4-[BIS(2-CHLOROETHYL)AMINO]- (OR) MELPHALAN
Waste Code:	U151
Waste Code Desc:	MERCURY
Waste Code:	U154
Waste Code Desc:	METHANOL (I) (OR) METHYL ALCOHOL (I)
Waste Code:	U162
Waste Code Desc:	2-PROPENOIC ACID, 2-METHYL-, METHYL ESTER (I,T) (OR) METHYL METHACRYLATE (I,T)
Waste Code:	U168
Waste Code Desc:	2-NAPTHALENAMINE (OR) BETA-NAPHTHYLAMINE
Waste Code:	U179
Waste Code Desc:	N-NITROSOPIPERIDINE (OR) PIPERIDINE, 1-NITROSO-
Waste Code:	U188
Waste Code Desc:	PHENOL

Waste Code: U189
Waste Code Desc: PHOSPHORUS SULFIDE (R) (OR) SULFUR PHOSPHIDE (R)

Waste Code: U190
Waste Code Desc: 1,3-ISOBENZOFURANDIONE (OR) PHTHALIC ANHYDRIDE

Waste Code: U197
Waste Code Desc: 2,5-CYCLOHEXADIENE-1,4-DIONE (OR) P-BENZOQUINONE

Waste Code: U201
Waste Code Desc: 1,3-BENZENEDIOL (OR) RESORCINOL

Waste Code: U210
Waste Code Desc: ETHENE, TETRACHLORO- (OR) TETRACHLOROETHYLENE

Waste Code: U211
Waste Code Desc: CARBON TETRACHLORIDE (OR) METHANE, TETRACHLORO-

Waste Code: U220
Waste Code Desc: BENZENE, METHYL- (OR) TOLUENE

Waste Code: U226
Waste Code Desc: ETHANE, 1,1,1-TRICHLORO- (OR) METHYL CHLOROFORM

Waste Code: U227
Waste Code Desc: 1,1,2-TRICHLOROETHANE (OR) ETHANE, 1,1,2-TRICHLORO-

Waste Code: U236
Waste Code Desc: 2,7-NAPHTHALENEDISULFONIC ACID,3,3'-[(3,3'-DIMETHYL[1,1'-BIPHENYL]-4,4'-DIYL)BIS(AZO)BIS[5-AMINO-4-HYDROXY]-, TETRASODIUM SALT (OR) TRYPAN BLUE

Waste Code: U239
Waste Code Desc: BENZENE, DIMETHYL- (I,T) (OR) XYLENE (I)

Waste Code: U246
Waste Code Desc: CYANOGEN BROMIDE (CN)BR

Waste Code: U328
Waste Code Desc: BENZENAMINE, 2-METHYL- (OR) O-TOLUIDINE

Hazardous Waste Handler Details

Seq No: 7
Receive Date: 20060130
Handler Name: MEDICAL UNIVERSITY OF SC PHYSICAL PLANT
Fed Waste Generator: 1
Generator Code Description: Large Quantity Generator
Source Type: Notification
TSD Activity: Y

Waste Code Details

Waste Code: D001
Waste Code Desc: IGNITABLE WASTE

Waste Code: D002
Waste Code Desc: CORROSIVE WASTE

Waste Code: D008
Waste Code Desc: LEAD

Waste Code: F002
Waste Code Desc: THE FOLLOWING SPENT HALOGENATED SOLVENTS: TETRACHLOROETHYLENE, METHYLENE CHLORIDE, TRICHLOROETHYLENE, 1,1,1-TRICHLOROETHANE, CHLOROBENZENE, 1,1,2-TRICHLORO-1,2,2-TRIFLUOROETHANE, ORTHO-DICHLOROBENZENE, TRICHLOROFLUOROMETHANE, AND 1,1,2, TRICHLOROETHANE; ALL SPENT SOLVENT MIXTURES/BLENDS CONTAINING, BEFORE USE, A TOTAL OF

TEN PERCENT OR MORE (BY VOLUME) OF ONE OR MORE OF THE ABOVE HALOGENATED SOLVENTS OR THOSE SOLVENTS LISTED IN F001, F004, AND F005; AND STILL BOTTOMS FROM THE RECOVERY OF THESE SPENT SOLVENTS AND SPENT SOLVENT MIXTURES.

Waste Code: F027
Waste Code Desc: DISCARDED UNUSED FORMULATIONS CONTAINING TRI-, TETRA-, OR PENTACHLOROPHENOL OR DISCARDED UNUSED FORMULATIONS CONTAINING COMPOUNDS DERIVED FROM THESE CHLOROPHENOLS. (THIS LISTING DOES NOT INCLUDE FORMULATIONS CONTAINING HEXACHLOROPHENE SYNTHESIZED FROM PREPURIFIED 2,4,5-TRICHLOROPHENOL AS THE SOLE COMPONENT.)

Waste Code: P029
Waste Code Desc: COPPER CYANIDE (OR) COPPER CYANIDE CU(CN)

Waste Code: P030
Waste Code Desc: CYANIDES (SOLUBLE CYANIDE SALTS), NOT OTHERWISE SPECIFIED

Waste Code: P048
Waste Code Desc: 2,4-DINITROPHENOL (OR) PHENOL, 2,4-DINITRO-

Waste Code: P075
Waste Code Desc: NICOTINE, & SALTS (OR) PYRIDINE, 3-(1-METHYL-2-PYRROLIDINYL)-,(S)-, & SALTS

Waste Code: P095
Waste Code Desc: CARBONIC DICHLORIDE (OR) PHOSGENE

Waste Code: P119
Waste Code Desc: AMMONIUM VANADATE (OR) VANADIC ACID, AMMONIUM SALT

Waste Code: U002
Waste Code Desc: 2-PROPANONE (I) (OR) ACETONE (I)

Waste Code: U003
Waste Code Desc: ACETONITRILE (I,T)

Waste Code: U010
Waste Code Desc: AZIRINO [2',3':3,4]PYRROLO[1,2-A]INDOLE-4,7-DIONE, 6-AMINO-8-[[(AMINOCARBONYL)OXY]METHYL]-1,1A, 2,8,8A,8B-HEXAHYDRO-8A-METHOXY-5-METHYL-, [1AS-(1AALPHA, 8BETA, 8AALPHA, 8BALPHA)]- (OR) MITOMYCIN C

Waste Code: U014
Waste Code Desc: AURAMINE (OR) BENZENAMINE, 4,4'-CARBONIMIDOYLBIS[N,N-DIMETHYL-

Waste Code: U044
Waste Code Desc: CHLOROFORM (OR) METHANE, TRICHLORO-

Waste Code: U051
Waste Code Desc: CREOSOTE

Waste Code: U058
Waste Code Desc: 2H-1,3,2-OXAZAPHOSPHORIN-2-AMINE, N,N-BIS(2-CHLOROETHYL)TETRAHYDRO-, 2-OXIDE (OR) CYCLOPHOSPHAMIDE

Waste Code: U070
Waste Code Desc: BENZENE, 1,2-DICHLORO- (OR) O-DICHLOROBENZENE

Waste Code: U077
Waste Code Desc: ETHANE, 1,2-DICHLORO- (OR) ETHYLENE DICHLORIDE

Waste Code: U103
Waste Code Desc: DIMETHYL SULFATE (OR) SULFURIC ACID, DIMETHYL ESTER

Waste Code: U122
Waste Code Desc: FORMALDEHYDE

Waste Code: U133
Waste Code Desc: HYDRAZINE (R,T)

Waste Code: U134

Waste Code Desc:	HYDROFLUORIC ACID (C,T) (OR) HYDROGEN FLUORIDE (C,T)
Waste Code:	U150
Waste Code Desc:	L-PHENYLALANINE, 4-[BIS(2-CHLOROETHYL)AMINO]- (OR) MELPHALAN
Waste Code:	U151
Waste Code Desc:	MERCURY
Waste Code:	U154
Waste Code Desc:	METHANOL (I) (OR) METHYL ALCOHOL (I)
Waste Code:	U162
Waste Code Desc:	2-PROPENOIC ACID, 2-METHYL-, METHYL ESTER (I,T) (OR) METHYL METHACRYLATE (I,T)
Waste Code:	U168
Waste Code Desc:	2-NAPTHALENAMINE (OR) BETA-NAPHTHYLAMINE
Waste Code:	U179
Waste Code Desc:	N-NITROSOPIPERIDINE (OR) PIPERIDINE, 1-NITROSO-
Waste Code:	U188
Waste Code Desc:	PHENOL
Waste Code:	U189
Waste Code Desc:	PHOSPHORUS SULFIDE (R) (OR) SULFUR PHOSPHIDE (R)
Waste Code:	U190
Waste Code Desc:	1,3-ISOBENZOFURANDIONE (OR) PHTHALIC ANHYDRIDE
Waste Code:	U197
Waste Code Desc:	2,5-CYCLOHEXADIENE-1,4-DIONE (OR) P-BENZOQUINONE
Waste Code:	U201
Waste Code Desc:	1,3-BENZENEDIOL (OR) RESORCINOL
Waste Code:	U210
Waste Code Desc:	ETHENE, TETRACHLORO- (OR) TETRACHLOROETHYLENE
Waste Code:	U211
Waste Code Desc:	CARBON TETRACHLORIDE (OR) METHANE, TETRACHLORO-
Waste Code:	U220
Waste Code Desc:	BENZENE, METHYL- (OR) TOLUENE
Waste Code:	U226
Waste Code Desc:	ETHANE, 1,1,1-TRICHLORO- (OR) METHYL CHLOROFORM
Waste Code:	U227
Waste Code Desc:	1,1,2-TRICHLOROETHANE (OR) ETHANE, 1,1,2-TRICHLORO-
Waste Code:	U236
Waste Code Desc:	2,7-NAPHTHALENEDISULFONIC ACID,3,3'-[(3,3'-DIMETHYL[1,1'-BIPHENYL]-4,4'-DIYL)BIS(AZO)BIS[5-AMINO-4-HYDROXY]-, TETRASODIUM SALT (OR) TRYPAN BLUE
Waste Code:	U239
Waste Code Desc:	BENZENE, DIMETHYL- (I,T) (OR) XYLENE (I)
Waste Code:	U246
Waste Code Desc:	CYANOGEN BROMIDE (CN)BR
Waste Code:	U328
Waste Code Desc:	BENZENAMINE, 2-METHYL- (OR) O-TOLUIDINE

Hazardous Waste Handler Details

Seq No:	8
Receive Date:	20060130
Handler Name:	MEDICAL UNIVERSITY OF SC PHYSICAL PLANT

Fed Waste Generator: 1
Generator Code Description: Large Quantity Generator
Source Type: Notification
TSD Activity: Y

Waste Code Details

Waste Code: D001
Waste Code Desc: IGNITABLE WASTE

Waste Code: D002
Waste Code Desc: CORROSIVE WASTE

Waste Code: D008
Waste Code Desc: LEAD

Waste Code: F002
Waste Code Desc: THE FOLLOWING SPENT HALOGENATED SOLVENTS: TETRACHLOROETHYLENE, METHYLENE CHLORIDE, TRICHLOROETHYLENE, 1,1,1-TRICHLOROETHANE, CHLOROBENZENE, 1,1,2-TRICHLORO-1,2,2-TRIFLUOROETHANE, ORTHO-DICHLOROBENZENE, TRICHLOROFLUOROMETHANE, AND 1,1,2, TRICHLOROETHANE; ALL SPENT SOLVENT MIXTURES/BLENDS CONTAINING, BEFORE USE, A TOTAL OF TEN PERCENT OR MORE (BY VOLUME) OF ONE OR MORE OF THE ABOVE HALOGENATED SOLVENTS OR THOSE SOLVENTS LISTED IN F001, F004, AND F005; AND STILL BOTTOMS FROM THE RECOVERY OF THESE SPENT SOLVENTS AND SPENT SOLVENT MIXTURES.

Waste Code: F027
Waste Code Desc: DISCARDED UNUSED FORMULATIONS CONTAINING TRI-, TETRA-, OR PENTACHLOROPHENOL OR DISCARDED UNUSED FORMULATIONS CONTAINING COMPOUNDS DERIVED FROM THESE CHLOROPHENOLS. (THIS LISTING DOES NOT INCLUDE FORMULATIONS CONTAINING HEXACHLOROPHENE SYNTHESIZED FROM PREPURIFIED 2,4,5-TRICHLOROPHENOL AS THE SOLE COMPONENT.)

Waste Code: P029
Waste Code Desc: COPPER CYANIDE (OR) COPPER CYANIDE CU(CN)

Waste Code: P030
Waste Code Desc: CYANIDES (SOLUBLE CYANIDE SALTS), NOT OTHERWISE SPECIFIED

Waste Code: P048
Waste Code Desc: 2,4-DINITROPHENOL (OR) PHENOL, 2,4-DINITRO-

Waste Code: P075
Waste Code Desc: NICOTINE, & SALTS (OR) PYRIDINE, 3-(1-METHYL-2-PYRROLIDINYL)-,(S)-, & SALTS

Waste Code: P095
Waste Code Desc: CARBONIC DICHLORIDE (OR) PHOSGENE

Waste Code: P119
Waste Code Desc: AMMONIUM VANADATE (OR) VANADIC ACID, AMMONIUM SALT

Waste Code: U002
Waste Code Desc: 2-PROPANONE (I) (OR) ACETONE (I)

Waste Code: U003
Waste Code Desc: ACETONITRILE (I,T)

Waste Code: U010
Waste Code Desc: AZIRINO [2',3':3,4]PYRROLO[1,2-A]INDOLE-4,7-DIONE, 6-AMINO-8-[[(AMINOCARBONYL)OXY]METHYL]-1,1A, 2,8,8A,8B-HEXAHYDRO-8A-METHOXY-5-METHYL-, [1AS-(1AALPHA, 8BETA, 8AALPHA, 8BALPHA)]- (OR) MITOMYCIN C

Waste Code: U014
Waste Code Desc: AURAMINE (OR) BENZENAMINE, 4,4'-CARBONIMIDOYLBIS[N,N-DIMETHYL-

Waste Code: U044
Waste Code Desc: CHLOROFORM (OR) METHANE, TRICHLORO-

Waste Code: U051

Waste Code Desc:	CREOSOTE
Waste Code:	U058
Waste Code Desc:	2H-1,3,2-OXAZAPHOSPHORIN-2-AMINE, N,N-BIS(2-CHLOROETHYL)TETRAHYDRO-, 2-OXIDE (OR) CYCLOPHOSPHAMIDE
Waste Code:	U070
Waste Code Desc:	BENZENE, 1,2-DICHLORO- (OR) O-DICHLOROBENZENE
Waste Code:	U077
Waste Code Desc:	ETHANE, 1,2-DICHLORO- (OR) ETHYLENE DICHLORIDE
Waste Code:	U103
Waste Code Desc:	DIMETHYL SULFATE (OR) SULFURIC ACID, DIMETHYL ESTER
Waste Code:	U122
Waste Code Desc:	FORMALDEHYDE
Waste Code:	U133
Waste Code Desc:	HYDRAZINE (R,T)
Waste Code:	U134
Waste Code Desc:	HYDROFLUORIC ACID (C,T) (OR) HYDROGEN FLUORIDE (C,T)
Waste Code:	U150
Waste Code Desc:	L-PHENYLALANINE, 4-[BIS(2-CHLOROETHYL)AMINO]- (OR) MELPHALAN
Waste Code:	U151
Waste Code Desc:	MERCURY
Waste Code:	U154
Waste Code Desc:	METHANOL (I) (OR) METHYL ALCOHOL (I)
Waste Code:	U162
Waste Code Desc:	2-PROPENOIC ACID, 2-METHYL-, METHYL ESTER (I,T) (OR) METHYL METHACRYLATE (I,T)
Waste Code:	U168
Waste Code Desc:	2-NAPTHALENAMINE (OR) BETA-NAPHTHYLAMINE
Waste Code:	U179
Waste Code Desc:	N-NITROSOPIPERIDINE (OR) PIPERIDINE, 1-NITROSO-
Waste Code:	U188
Waste Code Desc:	PHENOL
Waste Code:	U189
Waste Code Desc:	PHOSPHORUS SULFIDE (R) (OR) SULFUR PHOSPHIDE (R)
Waste Code:	U190
Waste Code Desc:	1,3-ISOBENZOFURANDIONE (OR) PHTHALIC ANHYDRIDE
Waste Code:	U197
Waste Code Desc:	2,5-CYCLOHEXADIENE-1,4-DIONE (OR) P-BENZOQUINONE
Waste Code:	U201
Waste Code Desc:	1,3-BENZENEDIOL (OR) RESORCINOL
Waste Code:	U210
Waste Code Desc:	ETHENE, TETRACHLORO- (OR) TETRACHLOROETHYLENE
Waste Code:	U211
Waste Code Desc:	CARBON TETRACHLORIDE (OR) METHANE, TETRACHLORO-
Waste Code:	U220
Waste Code Desc:	BENZENE, METHYL- (OR) TOLUENE
Waste Code:	U226
Waste Code Desc:	ETHANE, 1,1,1-TRICHLORO- (OR) METHYL CHLOROFORM

Waste Code: U227
Waste Code Desc: 1,1,2-TRICHLOROETHANE (OR) ETHANE, 1,1,2-TRICHLORO-

Waste Code: U236
Waste Code Desc: 2,7-NAPHTHALENEDISULFONIC ACID,3,3'-[(3,3'-DIMETHYL[1,1'-BIPHENYL]-4,4'-DIYL)BIS(AZO)BIS[5-AMINO-4-HYDROXY]-, TETRASODIUM SALT (OR) TRYPAN BLUE

Waste Code: U239
Waste Code Desc: BENZENE, DIMETHYL- (I,T) (OR) XYLENE (I)

Waste Code: U246
Waste Code Desc: CYANOGEN BROMIDE (CN)BR

Waste Code: U328
Waste Code Desc: BENZENAMINE, 2-METHYL- (OR) O-TOLUIDINE

Hazardous Waste Handler Details

Seq No: 9
Receive Date: 20060130
Handler Name: MEDICAL UNIVERSITY OF SC PHYSICAL PLANT
Fed Waste Generator: 1
Generator Code Description: Large Quantity Generator
Source Type: Notification
TSD Activity: Y

Waste Code Details

Waste Code: D001
Waste Code Desc: IGNITABLE WASTE

Waste Code: D002
Waste Code Desc: CORROSIVE WASTE

Waste Code: D008
Waste Code Desc: LEAD

Waste Code: F002
Waste Code Desc: THE FOLLOWING SPENT HALOGENATED SOLVENTS: TETRACHLOROETHYLENE, METHYLENE CHLORIDE, TRICHLOROETHYLENE, 1,1,1-TRICHLOROETHANE, CHLOROBENZENE, 1,1,2-TRICHLORO-1,2,2-TRIFLUOROETHANE, ORTHO-DICHLOROBENZENE, TRICHLOROFLUOROMETHANE, AND 1,1,2, TRICHLOROETHANE; ALL SPENT SOLVENT MIXTURES/BLENDS CONTAINING, BEFORE USE, A TOTAL OF TEN PERCENT OR MORE (BY VOLUME) OF ONE OR MORE OF THE ABOVE HALOGENATED SOLVENTS OR THOSE SOLVENTS LISTED IN F001, F004, AND F005; AND STILL BOTTOMS FROM THE RECOVERY OF THESE SPENT SOLVENTS AND SPENT SOLVENT MIXTURES.

Waste Code: F027
Waste Code Desc: DISCARDED UNUSED FORMULATIONS CONTAINING TRI-, TETRA-, OR PENTACHLOROPHENOL OR DISCARDED UNUSED FORMULATIONS CONTAINING COMPOUNDS DERIVED FROM THESE CHLOROPHENOLS. (THIS LISTING DOES NOT INCLUDE FORMULATIONS CONTAINING HEXACHLOROPHENE SYNTHESIZED FROM PREPURIFIED 2,4,5-TRICHLOROPHENOL AS THE SOLE COMPONENT.)

Waste Code: P029
Waste Code Desc: COPPER CYANIDE (OR) COPPER CYANIDE CU(CN)

Waste Code: P030
Waste Code Desc: CYANIDES (SOLUBLE CYANIDE SALTS), NOT OTHERWISE SPECIFIED

Waste Code: P048
Waste Code Desc: 2,4-DINITROPHENOL (OR) PHENOL, 2,4-DINITRO-

Waste Code: P075
Waste Code Desc: NICOTINE, & SALTS (OR) PYRIDINE, 3-(1-METHYL-2-PYRROLIDINYL)-,(S)-, & SALTS

Waste Code: P095
Waste Code Desc: CARBONIC DICHLORIDE (OR) PHOSGENE

Waste Code:	P119
Waste Code Desc:	AMMONIUM VANADATE (OR) VANADIC ACID, AMMONIUM SALT
Waste Code:	U002
Waste Code Desc:	2-PROPANONE (I) (OR) ACETONE (I)
Waste Code:	U003
Waste Code Desc:	ACETONITRILE (I,T)
Waste Code:	U010
Waste Code Desc:	AZIRINO [2',3':3,4]PYRROLO[1,2-A]INDOLE-4,7-DIONE, 6-AMINO-8-[[(AMINOCARBONYL)OXY]METHYL]-1,1A, 2,8,8A,8B-HEXAHYDRO-8A-METHOXY-5-METHYL-, [1AS-(1AALPHA, 8BETA, 8AALPHA, 8BALPHA)]- (OR) MITOMYCIN C
Waste Code:	U014
Waste Code Desc:	AURAMINE (OR) BENZENAMINE, 4,4'-CARBONIMIDOYLBIS[N,N-DIMETHYL-
Waste Code:	U044
Waste Code Desc:	CHLOROFORM (OR) METHANE, TRICHLORO-
Waste Code:	U051
Waste Code Desc:	CREOSOTE
Waste Code:	U058
Waste Code Desc:	2H-1,3,2-OXAZAPHOSPHORIN-2-AMINE, N,N-BIS(2-CHLOROETHYL)TETRAHYDRO-, 2-OXIDE (OR) CYCLOPHOSPHAMIDE
Waste Code:	U070
Waste Code Desc:	BENZENE, 1,2-DICHLORO- (OR) O-DICHLOROBENZENE
Waste Code:	U077
Waste Code Desc:	ETHANE, 1,2-DICHLORO- (OR) ETHYLENE DICHLORIDE
Waste Code:	U103
Waste Code Desc:	DIMETHYL SULFATE (OR) SULFURIC ACID, DIMETHYL ESTER
Waste Code:	U122
Waste Code Desc:	FORMALDEHYDE
Waste Code:	U133
Waste Code Desc:	HYDRAZINE (R,T)
Waste Code:	U134
Waste Code Desc:	HYDROFLUORIC ACID (C,T) (OR) HYDROGEN FLUORIDE (C,T)
Waste Code:	U150
Waste Code Desc:	L-PHENYLALANINE, 4-[BIS(2-CHLOROETHYL)AMINO]- (OR) MELPHALAN
Waste Code:	U151
Waste Code Desc:	MERCURY
Waste Code:	U154
Waste Code Desc:	METHANOL (I) (OR) METHYL ALCOHOL (I)
Waste Code:	U162
Waste Code Desc:	2-PROPENOIC ACID, 2-METHYL-, METHYL ESTER (I,T) (OR) METHYL METHACRYLATE (I,T)
Waste Code:	U168
Waste Code Desc:	2-NAPTHALENAMINE (OR) BETA-NAPHTHYLAMINE
Waste Code:	U179
Waste Code Desc:	N-NITROSOPIPERIDINE (OR) PIPERIDINE, 1-NITROSO-
Waste Code:	U188
Waste Code Desc:	PHENOL
Waste Code:	U189
Waste Code Desc:	PHOSPHORUS SULFIDE (R) (OR) SULFUR PHOSPHIDE (R)

Waste Code: U190
Waste Code Desc: 1,3-ISOBENZOFURANDIONE (OR) PHTHALIC ANHYDRIDE

Waste Code: U197
Waste Code Desc: 2,5-CYCLOHEXADIENE-1,4-DIONE (OR) P-BENZOQUINONE

Waste Code: U201
Waste Code Desc: 1,3-BENZENEDIOL (OR) RESORCINOL

Waste Code: U210
Waste Code Desc: ETHENE, TETRACHLORO- (OR) TETRACHLOROETHYLENE

Waste Code: U211
Waste Code Desc: CARBON TETRACHLORIDE (OR) METHANE, TETRACHLORO-

Waste Code: U220
Waste Code Desc: BENZENE, METHYL- (OR) TOLUENE

Waste Code: U226
Waste Code Desc: ETHANE, 1,1,1-TRICHLORO- (OR) METHYL CHLOROFORM

Waste Code: U227
Waste Code Desc: 1,1,2-TRICHLOROETHANE (OR) ETHANE, 1,1,2-TRICHLORO-

Waste Code: U236
Waste Code Desc: 2,7-NAPHTHALENEDISULFONIC ACID,3,3'-[(3,3'-DIMETHYL[1,1'-BIPHENYL]-4,4'-DIYL)BIS(AZO)BIS[5-AMINO-4-HYDROXY]-, TETRASODIUM SALT (OR) TRYPAN BLUE

Waste Code: U239
Waste Code Desc: BENZENE, DIMETHYL- (I,T) (OR) XYLENE (I)

Waste Code: U246
Waste Code Desc: CYANOGEN BROMIDE (CN)BR

Waste Code: U328
Waste Code Desc: BENZENAMINE, 2-METHYL- (OR) O-TOLUIDINE

Hazardous Waste Handler Details

Seq No: 10
Receive Date: 20060130
Handler Name: MEDICAL UNIVERSITY OF SC PHYSICAL PLANT
Fed Waste Generator: 1
Generator Code Description: Large Quantity Generator
Source Type: Notification
TSD Activity: N

Waste Code Details

Waste Code: D001
Waste Code Desc: IGNITABLE WASTE

Waste Code: D002
Waste Code Desc: CORROSIVE WASTE

Waste Code: D008
Waste Code Desc: LEAD

Waste Code: F002
Waste Code Desc: THE FOLLOWING SPENT HALOGENATED SOLVENTS: TETRACHLOROETHYLENE, METHYLENE CHLORIDE, TRICHLOROETHYLENE, 1,1,1-TRICHLOROETHANE, CHLOROBENZENE, 1,1,2-TRICHLORO-1,2,2-TRIFLUOROETHANE, ORTHO-DICHLOROBENZENE, TRICHLOROFLUOROMETHANE, AND 1,1,2, TRICHLOROETHANE; ALL SPENT SOLVENT MIXTURES/BLENDS CONTAINING, BEFORE USE, A TOTAL OF TEN PERCENT OR MORE (BY VOLUME) OF ONE OR MORE OF THE ABOVE HALOGENATED SOLVENTS OR THOSE SOLVENTS LISTED IN F001, F004, AND F005; AND STILL BOTTOMS FROM THE RECOVERY OF THESE SPENT SOLVENTS AND SPENT SOLVENT MIXTURES.

Waste Code:	F027
Waste Code Desc:	DISCARDED UNUSED FORMULATIONS CONTAINING TRI-, TETRA-, OR PENTACHLOROPHENOL OR DISCARDED UNUSED FORMULATIONS CONTAINING COMPOUNDS DERIVED FROM THESE CHLOROPHENOLS. (THIS LISTING DOES NOT INCLUDE FORMULATIONS CONTAINING HEXACHLOROPHENE SYNTHESIZED FROM PREPURIFIED 2,4,5-TRICHLOROPHENOL AS THE SOLE COMPONENT.)
Waste Code:	P029
Waste Code Desc:	COPPER CYANIDE (OR) COPPER CYANIDE CU(CN)
Waste Code:	P030
Waste Code Desc:	CYANIDES (SOLUBLE CYANIDE SALTS), NOT OTHERWISE SPECIFIED
Waste Code:	P048
Waste Code Desc:	2,4-DINITROPHENOL (OR) PHENOL, 2,4-DINITRO-
Waste Code:	P075
Waste Code Desc:	NICOTINE, & SALTS (OR) PYRIDINE, 3-(1-METHYL-2-PYRROLIDINYL)-,(S)-, & SALTS
Waste Code:	P095
Waste Code Desc:	CARBONIC DICHLORIDE (OR) PHOSGENE
Waste Code:	P119
Waste Code Desc:	AMMONIUM VANADATE (OR) VANADIC ACID, AMMONIUM SALT
Waste Code:	U002
Waste Code Desc:	2-PROPANONE (I) (OR) ACETONE (I)
Waste Code:	U003
Waste Code Desc:	ACETONITRILE (I,T)
Waste Code:	U010
Waste Code Desc:	AZIRINO [2',3':3,4]PYRROLO[1,2-A]INDOLE-4,7-DIONE, 6-AMINO-8-[[(AMINOCARBONYL)OXY]METHYL]-1,1A, 2,8,8A,8B-HEXAHYDRO-8A-METHOXY-5-METHYL-, [1AS-(1AALPHA, 8BETA, 8AALPHA, 8BALPHA)]- (OR) MITOMYCIN C
Waste Code:	U014
Waste Code Desc:	AURAMINE (OR) BENZENAMINE, 4,4'-CARBONIMIDOYLBIS[N,N-DIMETHYL-
Waste Code:	U044
Waste Code Desc:	CHLOROFORM (OR) METHANE, TRICHLORO-
Waste Code:	U051
Waste Code Desc:	CREOSOTE
Waste Code:	U058
Waste Code Desc:	2H-1,3,2-OXAZAPHOSPHORIN-2-AMINE, N,N-BIS(2-CHLOROETHYL)TETRAHYDRO-, 2-OXIDE (OR) CYCLOPHOSPHAMIDE
Waste Code:	U070
Waste Code Desc:	BENZENE, 1,2-DICHLORO- (OR) O-DICHLOROBENZENE
Waste Code:	U077
Waste Code Desc:	ETHANE, 1,2-DICHLORO- (OR) ETHYLENE DICHLORIDE
Waste Code:	U103
Waste Code Desc:	DIMETHYL SULFATE (OR) SULFURIC ACID, DIMETHYL ESTER
Waste Code:	U122
Waste Code Desc:	FORMALDEHYDE
Waste Code:	U133
Waste Code Desc:	HYDRAZINE (R,T)
Waste Code:	U134
Waste Code Desc:	HYDROFLUORIC ACID (C,T) (OR) HYDROGEN FLUORIDE (C,T)
Waste Code:	U150

Waste Code Desc:	L-PHENYLALANINE, 4-[BIS(2-CHLOROETHYL)AMINO]- (OR) MELPHALAN
Waste Code:	U151
Waste Code Desc:	MERCURY
Waste Code:	U154
Waste Code Desc:	METHANOL (I) (OR) METHYL ALCOHOL (I)
Waste Code:	U162
Waste Code Desc:	2-PROPENOIC ACID, 2-METHYL-, METHYL ESTER (I,T) (OR) METHYL METHACRYLATE (I,T)
Waste Code:	U168
Waste Code Desc:	2-NAPTHALENAMINE (OR) BETA-NAPHTHYLAMINE
Waste Code:	U179
Waste Code Desc:	N-NITROSOPIPERIDINE (OR) PIPERIDINE, 1-NITROSO-
Waste Code:	U188
Waste Code Desc:	PHENOL
Waste Code:	U189
Waste Code Desc:	PHOSPHORUS SULFIDE (R) (OR) SULFUR PHOSPHIDE (R)
Waste Code:	U190
Waste Code Desc:	1,3-ISOBENZOFURANDIONE (OR) PHTHALIC ANHYDRIDE
Waste Code:	U197
Waste Code Desc:	2,5-CYCLOHEXADIENE-1,4-DIONE (OR) P-BENZOQUINONE
Waste Code:	U201
Waste Code Desc:	1,3-BENZENEDIOL (OR) RESORCINOL
Waste Code:	U210
Waste Code Desc:	ETHENE, TETRACHLORO- (OR) TETRACHLOROETHYLENE
Waste Code:	U211
Waste Code Desc:	CARBON TETRACHLORIDE (OR) METHANE, TETRACHLORO-
Waste Code:	U220
Waste Code Desc:	BENZENE, METHYL- (OR) TOLUENE
Waste Code:	U226
Waste Code Desc:	ETHANE, 1,1,1-TRICHLORO- (OR) METHYL CHLOROFORM
Waste Code:	U227
Waste Code Desc:	1,1,2-TRICHLOROETHANE (OR) ETHANE, 1,1,2-TRICHLORO-
Waste Code:	U236
Waste Code Desc:	2,7-NAPHTHALENEDISULFONIC ACID,3,3'-[(3,3'-DIMETHYL[1,1'-BIPHENYL]-4,4'-DIYL)BIS(AZO)BIS[5-AMINO-4-HYDROXY]-, TETRASODIUM SALT (OR) TRYPAN BLUE
Waste Code:	U239
Waste Code Desc:	BENZENE, DIMETHYL- (I,T) (OR) XYLENE (I)
Waste Code:	U246
Waste Code Desc:	CYANOGEN BROMIDE (CN)BR
Waste Code:	U328
Waste Code Desc:	BENZENAMINE, 2-METHYL- (OR) O-TOLUIDINE

Hazardous Waste Handler Details

Seq No:	9
Receive Date:	20080101
Handler Name:	MEDICAL UNIVERSITY OF SC PHYSICAL PLANT
Fed Waste Generator:	1
Generator Code Description:	Large Quantity Generator
Source Type:	Annual/Biennial Report

TSD Activity: Y

Hazardous Waste Handler Details

Seq No: 11
Receive Date: 20090902
Handler Name: MEDICAL UNIVERSITY OF SC PHYSICAL PLANT
Fed Waste Generator: 1
Generator Code Description: Large Quantity Generator
Source Type: Notification
TSD Activity: Y

Hazardous Waste Handler Details

Seq No: 1
Receive Date: 20091231
Handler Name: MEDICAL UNIVERSITY OF SC PHYSICAL PLANT
Fed Waste Generator: 1
Generator Code Description: Large Quantity Generator
Source Type: Annual/Biennial Report update with Notification
TSD Activity: Y

Waste Code Details

Waste Code: D001
Waste Code Desc: IGNITABLE WASTE

Waste Code: D002
Waste Code Desc: CORROSIVE WASTE

Waste Code: D008
Waste Code Desc: LEAD

Waste Code: U002
Waste Code Desc: 2-PROPANONE (I) (OR) ACETONE (I)

Waste Code: U003
Waste Code Desc: ACETONITRILE (I,T)

Waste Code: U044
Waste Code Desc: CHLOROFORM (OR) METHANE, TRICHLORO-

Waste Code: U122
Waste Code Desc: FORMALDEHYDE

Waste Code: U151
Waste Code Desc: MERCURY

Waste Code: U154
Waste Code Desc: METHANOL (I) (OR) METHYL ALCOHOL (I)

Waste Code: U188
Waste Code Desc: PHENOL

Waste Code: U220
Waste Code Desc: BENZENE, METHYL- (OR) TOLUENE

Waste Code: U239
Waste Code Desc: BENZENE, DIMETHYL- (I,T) (OR) XYLENE (I)

Hazardous Waste Handler Details

Seq No: 12
Receive Date: 20100927

Handler Name: MEDICAL UNIVERSITY OF SC PHYSICAL PLANT
Fed Waste Generator: 1
Generator Code Description: Large Quantity Generator
Source Type: Notification
TSD Activity: Y

Waste Code Details

Waste Code: D001
Waste Code Desc: IGNITABLE WASTE

Waste Code: D002
Waste Code Desc: CORROSIVE WASTE

Waste Code: D008
Waste Code Desc: LEAD

Waste Code: U002
Waste Code Desc: 2-PROPANONE (I) (OR) ACETONE (I)

Waste Code: U003
Waste Code Desc: ACETONITRILE (I,T)

Waste Code: U044
Waste Code Desc: CHLOROFORM (OR) METHANE, TRICHLORO-

Waste Code: U122
Waste Code Desc: FORMALDEHYDE

Waste Code: U151
Waste Code Desc: MERCURY

Waste Code: U154
Waste Code Desc: METHANOL (I) (OR) METHYL ALCOHOL (I)

Waste Code: U188
Waste Code Desc: PHENOL

Waste Code: U220
Waste Code Desc: BENZENE, METHYL- (OR) TOLUENE

Waste Code: U239
Waste Code Desc: BENZENE, DIMETHYL- (I,T) (OR) XYLENE (I)

Hazardous Waste Handler Details

Seq No: 2
Receive Date: 20120101
Handler Name: MEDICAL UNIVERSITY OF SC PHYSICAL PLANT
Fed Waste Generator: 1
Generator Code Description: Large Quantity Generator
Source Type: Annual/Biennial Report update with Notification
TSD Activity: Y

Waste Code Details

Waste Code: D001
Waste Code Desc: IGNITABLE WASTE

Waste Code: D002
Waste Code Desc: CORROSIVE WASTE

Waste Code: D008
Waste Code Desc: LEAD

Waste Code: U002
Waste Code Desc: 2-PROPANONE (I) (OR) ACETONE (I)

Waste Code: U003
Waste Code Desc: ACETONITRILE (I,T)

Waste Code: U044
Waste Code Desc: CHLOROFORM (OR) METHANE, TRICHLORO-

Waste Code: U122
Waste Code Desc: FORMALDEHYDE

Waste Code: U151
Waste Code Desc: MERCURY

Waste Code: U154
Waste Code Desc: METHANOL (I) (OR) METHYL ALCOHOL (I)

Waste Code: U188
Waste Code Desc: PHENOL

Waste Code: U220
Waste Code Desc: BENZENE, METHYL- (OR) TOLUENE

Waste Code: U239
Waste Code Desc: BENZENE, DIMETHYL- (I,T) (OR) XYLENE (I)

Hazardous Waste Handler Details

Seq No: 13
Receive Date: 20120518
Handler Name: MEDICAL UNIVERSITY OF SC PHYSICAL PLANT
Fed Waste Generator: 1
Generator Code Description: Large Quantity Generator
Source Type: Notification
TSD Activity: Y

Waste Code Details

Waste Code: D001
Waste Code Desc: IGNITABLE WASTE

Waste Code: D002
Waste Code Desc: CORROSIVE WASTE

Waste Code: D008
Waste Code Desc: LEAD

Waste Code: U002
Waste Code Desc: 2-PROPANONE (I) (OR) ACETONE (I)

Waste Code: U003
Waste Code Desc: ACETONITRILE (I,T)

Waste Code: U044
Waste Code Desc: CHLOROFORM (OR) METHANE, TRICHLORO-

Waste Code: U122
Waste Code Desc: FORMALDEHYDE

Waste Code: U151
Waste Code Desc: MERCURY

Waste Code: U154
Waste Code Desc: METHANOL (I) (OR) METHYL ALCOHOL (I)

Waste Code: U188

Waste Code Desc: PHENOL

Waste Code: U220
Waste Code Desc: BENZENE, METHYL- (OR) TOLUENE

Waste Code: U239
Waste Code Desc: BENZENE, DIMETHYL- (I,T) (OR) XYLENE (I)

Hazardous Waste Handler Details

Seq No: 3
Receive Date: 20140101
Handler Name: MEDICAL UNIVERSITY OF SC PHYSICAL PLANT
Fed Waste Generator: 1
Generator Code Description: Large Quantity Generator
Source Type: Annual/Biennial Report update with Notification
TSD Activity: Y

Waste Code Details

Waste Code: D001
Waste Code Desc: IGNITABLE WASTE

Waste Code: D002
Waste Code Desc: CORROSIVE WASTE

Waste Code: D008
Waste Code Desc: LEAD

Waste Code: U002
Waste Code Desc: 2-PROPANONE (I) (OR) ACETONE (I)

Waste Code: U003
Waste Code Desc: ACETONITRILE (I,T)

Waste Code: U044
Waste Code Desc: CHLOROFORM (OR) METHANE, TRICHLORO-

Waste Code: U122
Waste Code Desc: FORMALDEHYDE

Waste Code: U151
Waste Code Desc: MERCURY

Waste Code: U154
Waste Code Desc: METHANOL (I) (OR) METHYL ALCOHOL (I)

Waste Code: U188
Waste Code Desc: PHENOL

Waste Code: U220
Waste Code Desc: BENZENE, METHYL- (OR) TOLUENE

Waste Code: U239
Waste Code Desc: BENZENE, DIMETHYL- (I,T) (OR) XYLENE (I)

Hazardous Waste Handler Details

Seq No: 4
Receive Date: 20160101
Handler Name: MEDICAL UNIVERSITY OF SC PHYSICAL PLANT
Fed Waste Generator: 1
Generator Code Description: Large Quantity Generator
Source Type: Annual/Biennial Report update with Notification
TSD Activity: Y

Waste Code Details

Waste Code: D001
Waste Code Desc: IGNITABLE WASTE

Waste Code: D002
Waste Code Desc: CORROSIVE WASTE

Waste Code: D008
Waste Code Desc: LEAD

Waste Code: U002
Waste Code Desc: 2-PROPANONE (I) (OR) ACETONE (I)

Waste Code: U003
Waste Code Desc: ACETONITRILE (I,T)

Waste Code: U044
Waste Code Desc: CHLOROFORM (OR) METHANE, TRICHLORO-

Waste Code: U122
Waste Code Desc: FORMALDEHYDE

Waste Code: U151
Waste Code Desc: MERCURY

Waste Code: U154
Waste Code Desc: METHANOL (I) (OR) METHYL ALCOHOL (I)

Waste Code: U188
Waste Code Desc: PHENOL

Waste Code: U220
Waste Code Desc: BENZENE, METHYL- (OR) TOLUENE

Waste Code: U239
Waste Code Desc: BENZENE, DIMETHYL- (I,T) (OR) XYLENE (I)

Hazardous Waste Handler Details

Seq No: 14
Receive Date: 20160111
Handler Name: MEDICAL UNIVERSITY OF SC PHYSICAL PLANT
Fed Waste Generator: 1
Generator Code Description: Large Quantity Generator
Source Type: Notification
TSD Activity: Y

Waste Code Details

Waste Code: D001
Waste Code Desc: IGNITABLE WASTE

Waste Code: D002
Waste Code Desc: CORROSIVE WASTE

Waste Code: D008
Waste Code Desc: LEAD

Waste Code: U002
Waste Code Desc: 2-PROPANONE (I) (OR) ACETONE (I)

Waste Code: U003
Waste Code Desc: ACETONITRILE (I,T)

Waste Code: U044
Waste Code Desc: CHLOROFORM (OR) METHANE, TRICHLORO-

Waste Code: U122
Waste Code Desc: FORMALDEHYDE

Waste Code: U151
Waste Code Desc: MERCURY

Waste Code: U154
Waste Code Desc: METHANOL (I) (OR) METHYL ALCOHOL (I)

Waste Code: U188
Waste Code Desc: PHENOL

Waste Code: U220
Waste Code Desc: BENZENE, METHYL- (OR) TOLUENE

Waste Code: U239
Waste Code Desc: BENZENE, DIMETHYL- (I,T) (OR) XYLENE (I)

Hazardous Waste Handler Details

Seq No: 5
Receive Date: 20170101
Handler Name: MEDICAL UNIVERSITY OF SC PHYSICAL PLANT
Fed Waste Generator: 1
Generator Code Description: Large Quantity Generator
Source Type: Annual/Biennial Report update with Notification
TSD Activity: Y

Waste Code Details

Waste Code: D001
Waste Code Desc: IGNITABLE WASTE

Waste Code: D002
Waste Code Desc: CORROSIVE WASTE

Waste Code: D008
Waste Code Desc: LEAD

Waste Code: U002
Waste Code Desc: 2-PROPANONE (I) (OR) ACETONE (I)

Waste Code: U003
Waste Code Desc: ACETONITRILE (I,T)

Waste Code: U044
Waste Code Desc: CHLOROFORM (OR) METHANE, TRICHLORO-

Waste Code: U122
Waste Code Desc: FORMALDEHYDE

Waste Code: U151
Waste Code Desc: MERCURY

Waste Code: U154
Waste Code Desc: METHANOL (I) (OR) METHYL ALCOHOL (I)

Waste Code: U188
Waste Code Desc: PHENOL

Waste Code: U220
Waste Code Desc: BENZENE, METHYL- (OR) TOLUENE

Waste Code: U239
Waste Code Desc: BENZENE, DIMETHYL- (I,T) (OR) XYLENE (I)

Hazardous Waste Handler Details

Seq No: 6
Receive Date: 20190101
Handler Name: MEDICAL UNIVERSITY OF SC PHYSICAL PLANT
Fed Waste Generator: 1
Generator Code Description: Large Quantity Generator
Source Type: Annual/Biennial Report update with Notification
TSD Activity: Y

Waste Code Details

Waste Code: D001
Waste Code Desc: IGNITABLE WASTE

Waste Code: D002
Waste Code Desc: CORROSIVE WASTE

Waste Code: D008
Waste Code Desc: LEAD

Waste Code: U002
Waste Code Desc: 2-PROPANONE (I) (OR) ACETONE (I)

Waste Code: U003
Waste Code Desc: ACETONITRILE (I,T)

Waste Code: U044
Waste Code Desc: CHLOROFORM (OR) METHANE, TRICHLORO-

Waste Code: U122
Waste Code Desc: FORMALDEHYDE

Waste Code: U151
Waste Code Desc: MERCURY

Waste Code: U154
Waste Code Desc: METHANOL (I) (OR) METHYL ALCOHOL (I)

Waste Code: U188
Waste Code Desc: PHENOL

Waste Code: U220
Waste Code Desc: BENZENE, METHYL- (OR) TOLUENE

Waste Code: U239
Waste Code Desc: BENZENE, DIMETHYL- (I,T) (OR) XYLENE (I)

Hazardous Waste Handler Details

Seq No: 7
Receive Date: 20210101
Handler Name: MEDICAL UNIVERSITY OF SC
Fed Waste Generator: 1
Generator Code Description: Large Quantity Generator
Source Type: Annual/Biennial Report update with Notification
TSD Activity: Y

Waste Code Details

Waste Code: D001

Waste Code Desc: IGNITABLE WASTE

Waste Code: D002
Waste Code Desc: CORROSIVE WASTE

Waste Code: D008
Waste Code Desc: LEAD

Waste Code: U002
Waste Code Desc: 2-PROPANONE (I) (OR) ACETONE (I)

Waste Code: U003
Waste Code Desc: ACETONITRILE (I,T)

Waste Code: U044
Waste Code Desc: CHLOROFORM (OR) METHANE, TRICHLORO-

Waste Code: U122
Waste Code Desc: FORMALDEHYDE

Waste Code: U151
Waste Code Desc: MERCURY

Waste Code: U154
Waste Code Desc: METHANOL (I) (OR) METHYL ALCOHOL (I)

Waste Code: U188
Waste Code Desc: PHENOL

Waste Code: U220
Waste Code Desc: BENZENE, METHYL- (OR) TOLUENE

Waste Code: U239
Waste Code Desc: BENZENE, DIMETHYL- (I,T) (OR) XYLENE (I)

Hazardous Waste Handler Details

Seq No: 15
Receive Date: 20210408
Handler Name: MEDICAL UNIVERSITY OF SC
Fed Waste Generator: 1
Generator Code Description: Large Quantity Generator
Source Type: Notification
TSD Activity: Y

Waste Code Details

Waste Code: D001
Waste Code Desc: IGNITABLE WASTE

Waste Code: D002
Waste Code Desc: CORROSIVE WASTE

Waste Code: D008
Waste Code Desc: LEAD

Waste Code: U002
Waste Code Desc: 2-PROPANONE (I) (OR) ACETONE (I)

Waste Code: U003
Waste Code Desc: ACETONITRILE (I,T)

Waste Code: U044
Waste Code Desc: CHLOROFORM (OR) METHANE, TRICHLORO-

Waste Code: U122
Waste Code Desc: FORMALDEHYDE

Waste Code: U151
Waste Code Desc: MERCURY

Waste Code: U154
Waste Code Desc: METHANOL (I) (OR) METHYL ALCOHOL (I)

Waste Code: U188
Waste Code Desc: PHENOL

Waste Code: U220
Waste Code Desc: BENZENE, METHYL- (OR) TOLUENE

Waste Code: U239
Waste Code Desc: BENZENE, DIMETHYL- (I,T) (OR) XYLENE (I)

Hazardous Waste Handler Details

Seq No: 8
Receive Date: 20230101
Handler Name: MEDICAL UNIVERSITY OF SC
Fed Waste Generator: 1
Generator Code Description: Large Quantity Generator
Source Type: Annual/Biennial Report update with Notification
TSD Activity: Y

Waste Code Details

Waste Code: D001
Waste Code Desc: IGNITABLE WASTE

Waste Code: D002
Waste Code Desc: CORROSIVE WASTE

Waste Code: D008
Waste Code Desc: LEAD

Waste Code: U002
Waste Code Desc: 2-PROPANONE (I) (OR) ACETONE (I)

Waste Code: U003
Waste Code Desc: ACETONITRILE (I,T)

Waste Code: U044
Waste Code Desc: CHLOROFORM (OR) METHANE, TRICHLORO-

Waste Code: U122
Waste Code Desc: FORMALDEHYDE

Waste Code: U151
Waste Code Desc: MERCURY

Waste Code: U154
Waste Code Desc: METHANOL (I) (OR) METHYL ALCOHOL (I)

Waste Code: U188
Waste Code Desc: PHENOL

Waste Code: U220
Waste Code Desc: BENZENE, METHYL- (OR) TOLUENE

Waste Code: U239
Waste Code Desc: BENZENE, DIMETHYL- (I,T) (OR) XYLENE (I)

Hazardous Waste Handler Details

Seq No: 16
Receive Date: 20230130
Handler Name: MEDICAL UNIVERSITY OF SC
Fed Waste Generator: 1
Generator Code Description: Large Quantity Generator
Source Type: Notification
TSD Activity: Y

Waste Code Details

Waste Code: D001
Waste Code Desc: IGNITABLE WASTE

Waste Code: D002
Waste Code Desc: CORROSIVE WASTE

Waste Code: D003
Waste Code Desc: REACTIVE WASTE

Waste Code: D004
Waste Code Desc: ARSENIC

Waste Code: D005
Waste Code Desc: BARIUM

Waste Code: D006
Waste Code Desc: CADMIUM

Waste Code: D018
Waste Code Desc: BENZENE

Waste Code: U002
Waste Code Desc: 2-PROPANONE (I) (OR) ACETONE (I)

Waste Code: U003
Waste Code Desc: ACETONITRILE (I,T)

Waste Code: U007
Waste Code Desc: 2-PROPENAMIDE (OR) ACRYLAMIDE

Waste Code: U008
Waste Code Desc: 2-PROPENOIC ACID (I) (OR) ACRYLIC ACID (I)

Waste Code: U012
Waste Code Desc: ANILINE (I,T) (OR) BENZENAMINE (I,T)

Waste Code: U015
Waste Code Desc: AZASERINE (OR) L-SERINE, DIAZOACETATE (ESTER)

Waste Code: U019
Waste Code Desc: BENZENE (I,T)

Waste Code: U020
Waste Code Desc: BENZENESULFONIC ACID CHLORIDE (C,R) (OR) BENZENESULFONYL CHLORIDE (C,R)

Waste Code: U031
Waste Code Desc: 1-BUTANOL (I) (OR) N-BUTYL ALCOHOL (I)

Waste Code: U037
Waste Code Desc: BENZENE, CHLORO- (OR) CHLOROBENZENE

Waste Code: U044
Waste Code Desc: CHLOROFORM (OR) METHANE, TRICHLORO-

Waste Code: U240
Waste Code Desc: 2,4-D, SALTS & ESTERS (OR) ACETIC ACID, (2,4-DICHLOROPHENOXY)-, SALTS & ESTERS (OR) DICHLOROPHENOXYACETIC ACID 2,4-D

Owner/Operator Details

Owner/Operator Ind:	Current Operator	***Street No:***	
Type:	Private	***Street1:***	19 HAGOOD ST SUITE 908
Name:	MEDICAL UNIVERSITY OF SC PHYSICAL PLANT	***Street2:***	
Dt Became Current:	19800101	***City:***	CHARLESTON
Dt Ended Current:		***State:***	SC
Phone:		***Country:***	US
Source Type:	Notification	***Zip:***	29425
Owner/Operator Ind:	Current Operator	***Street No:***	171
Type:	State	***Street1:***	ASHLEY AVE
Name:	MEDICAL UNIVERSITY OF SC PHYSICAL PLANT	***Street2:***	
Dt Became Current:	20091231	***City:***	CHARLESTON
Dt Ended Current:		***State:***	SC
Phone:	843-793-3604	***Country:***	US
Source Type:	Notification	***Zip:***	29407
Owner/Operator Ind:	Current Owner	***Street No:***	
Type:	State	***Street1:***	171 ASHLEY AVE
Name:	MEDICAL UNIVERSITY OF SC PHYSICAL PLANT	***Street2:***	
Dt Became Current:	20091231	***City:***	CHARLESTON
Dt Ended Current:		***State:***	SC
Phone:		***Country:***	US
Source Type:	Notification	***Zip:***	29425
Owner/Operator Ind:	Current Owner	***Street No:***	
Type:	Private	***Street1:***	227 SUMMER RD
Name:	KENNECOTT RIDGEWAY MINING CO HOLDINGS	***Street2:***	
Dt Became Current:		***City:***	RIDGEWAY
Dt Ended Current:		***State:***	SC
Phone:	803-337-3276	***Country:***	
Source Type:	Notification	***Zip:***	29130
Owner/Operator Ind:	Current Owner	***Street No:***	
Type:	Private	***Street1:***	19 HAGOOD ST SUITE 908
Name:	KENNECOTT RIDGEWAY MINING CO HOLDINGS	***Street2:***	
Dt Became Current:	20060130	***City:***	CHARLESTON
Dt Ended Current:		***State:***	SC
Phone:		***Country:***	US
Source Type:	Annual/Biennial Report	***Zip:***	29425
Owner/Operator Ind:	Current Owner	***Street No:***	
Type:	Private	***Street1:***	
Name:	MEDICAL UNIVERSITY OF SC PHYSICAL PLANT	***Street2:***	
Dt Became Current:	20091231	***City:***	
Dt Ended Current:		***State:***	
Phone:		***Country:***	
Source Type:	Annual/Biennial Report update with Notification	***Zip:***	
Owner/Operator Ind:	Current Owner	***Street No:***	171
Type:	State	***Street1:***	ASHLEY AVE
Name:	MEDICAL UNIVERSITY OF SC	***Street2:***	
Dt Became Current:		***City:***	CHARLESTON
Dt Ended Current:		***State:***	SC
Phone:		***Country:***	US
Source Type:	Notification	***Zip:***	29425
Owner/Operator Ind:	Current Operator	***Street No:***	171
Type:	State	***Street1:***	ASHLEY AVE
Name:	MEDICAL UNIVERSITY OF SC	***Street2:***	

Dt Became Current:		**City:**	CHARLETSON
Dt Ended Current:		**State:**	SC
Phone:		**Country:**	US
Source Type:	Notification	**Zip:**	29425
Owner/Operator Ind:	Current Owner	**Street No:**	171
Type:	State	**Street1:**	ASHLEY AVE
Name:	MEDICAL UNIVERSITY OF SC	**Street2:**	
Dt Became Current:		**City:**	CHARLETSON
Dt Ended Current:		**State:**	SC
Phone:		**Country:**	US
Source Type:	Notification	**Zip:**	29425
Owner/Operator Ind:	Current Operator	**Street No:**	
Type:	State	**Street1:**	171 ASHLEY AVE
Name:	MEDICAL UNIVERSITY OF SC	**Street2:**	
Dt Became Current:	19000101	**City:**	CHARLESTON
Dt Ended Current:		**State:**	SC
Phone:	803-792-2211	**Country:**	US
Source Type:	Notification	**Zip:**	29425
Owner/Operator Ind:	Current Operator	**Street No:**	
Type:	Private	**Street1:**	
Name:	MEDICAL UNIVERSITY OF SC PHYS BR UNKNOWN	**Street2:**	
Dt Became Current:	20030101	**City:**	
Dt Ended Current:		**State:**	
Phone:		**Country:**	US
Source Type:	Annual/Biennial Report	**Zip:**	
Owner/Operator Ind:	Current Owner	**Street No:**	
Type:	Private	**Street1:**	19 HAGOOD ST SUITE 908
Name:	MEDICAL UNIVERSITY OF SC PHYSICAL PLANT	**Street2:**	
Dt Became Current:	19800101	**City:**	CHARLESTON
Dt Ended Current:		**State:**	SC
Phone:		**Country:**	US
Source Type:	Annual/Biennial Report	**Zip:**	29425
Owner/Operator Ind:	Current Operator	**Street No:**	
Type:	Private	**Street1:**	19 HAGOOD ST SUITE 908
Name:	MEDICAL UNIVERSITY OF SC PHYSICAL PLANT	**Street2:**	
Dt Became Current:	19800101	**City:**	CHARLESTON
Dt Ended Current:		**State:**	SC
Phone:		**Country:**	US
Source Type:	Annual/Biennial Report	**Zip:**	29425
Owner/Operator Ind:	Current Operator	**Street No:**	
Type:	State	**Street1:**	
Name:	MEDICAL UNIVERSITY OF SC PHYSICAL PLANT	**Street2:**	
Dt Became Current:	20091231	**City:**	
Dt Ended Current:		**State:**	
Phone:		**Country:**	US
Source Type:	Notification	**Zip:**	
Owner/Operator Ind:	Current Owner	**Street No:**	
Type:	Private	**Street1:**	19 HAGOOD ST SUITE 908
Name:	MEDICAL UNIVERSITY OF SC PHYSICAL PLANT	**Street2:**	
Dt Became Current:	19800101	**City:**	CHARLESTON
Dt Ended Current:		**State:**	SC
Phone:		**Country:**	US
Source Type:	Notification	**Zip:**	29425
Owner/Operator Ind:	Current Operator	**Street No:**	
Type:	State	**Street1:**	171 ASHLEY AVE
Name:	MEDICAL UNIVERSITY OF SC PHYSICAL	**Street2:**	

PLANT

Dt Became Current: 20091231
Dt Ended Current:
Phone:
Source Type: Notification

City: CHARLESTON
State: SC
Country: US
Zip: 29425

Owner/Operator Ind: Current Operator
Type: Private
Name: OPERNAME
Dt Became Current: 20060130
Dt Ended Current:
Phone:
Source Type: Annual/Biennial Report

Street No:
Street1: 19 HAGOOD ST SUITE 908
Street2:
City: CHARLESTON
State: SC
Country: US
Zip: 29425

Owner/Operator Ind: Current Operator
Type: State
Name: MEDICAL UNIVERSITY OF SC PHYSICAL PLANT
Dt Became Current: 20091231
Dt Ended Current:
Phone:
Source Type: Annual/Biennial Report update with Notification

Street No:
Street1:
Street2:
City:
State:
Country:
Zip:

Owner/Operator Ind: Current Owner
Type: State
Name: MEDICAL UNIVERSITY OF SC PHYSICAL PLANT
Dt Became Current: 20091231
Dt Ended Current:
Phone:
Source Type: Notification

Street No:
Street1:
Street2:
City:
State:
Country: US
Zip:

Owner/Operator Ind: Current Owner
Type: State
Name: MEDICAL UNIVERSITY OF SC PHYSICAL PLANT
Dt Became Current: 20091231
Dt Ended Current:
Phone:
Source Type: Notification

Street No:
Street1: 171 ASHLEY AVE
Street2:
City: CHARLESTON
State: SC
Country:
Zip: 29425

Owner/Operator Ind: Current Operator
Type: State
Name: MEDICAL UNIVERSITY OF SC
Dt Became Current:
Dt Ended Current:
Phone: 803-792-2211
Source Type: Part A

Street No:
Street1: 171 ASHLEY AVE
Street2:
City: CHARLESTON
State: SC
Country:
Zip: 29425

Owner/Operator Ind: Current Owner
Type: Private
Name: MEDICAL UNIVERSITY OF SC PHYS BR UNKNOWN
Dt Became Current: 20030101
Dt Ended Current:
Phone:
Source Type: Annual/Biennial Report

Street No:
Street1:
Street2:
City:
State:
Country: US
Zip:

Owner/Operator Ind: Current Owner
Type: State
Name: MEDICAL UNIVERSITY OF SC PHYSICAL PLANT
Dt Became Current: 20091231
Dt Ended Current:
Phone:
Source Type: Annual/Biennial Report update with Notification

Street No:
Street1:
Street2:
City:
State:
Country:
Zip:

Owner/Operator Ind: Current Operator
Type: State

Street No: 171
Street1: ASHLEY AVE

Name:	MEDICAL UNIVERSITY OF SC	**Street2:**	
Dt Became Current:		**City:**	CHARLESTON
Dt Ended Current:		**State:**	SC
Phone:		**Country:**	US
Source Type:	Notification	**Zip:**	29425
Owner/Operator Ind:	Current Owner	**Street No:**	171
Type:	State	**Street1:**	ASHLEY AVE
Name:	MEDICAL UNIVERSITY OF SC PHYSICAL PLANT	**Street2:**	
Dt Became Current:	20091231	**City:**	CHARLESTON
Dt Ended Current:		**State:**	SC
Phone:	843-793-3604	**Country:**	US
Source Type:	Notification	**Zip:**	29407
Owner/Operator Ind:	Current Operator	**Street No:**	
Type:	Private	**Street1:**	
Name:	MEDICAL UNIVERSITY OF SC PHYSICAL PLANT	**Street2:**	
Dt Became Current:	20091231	**City:**	
Dt Ended Current:		**State:**	
Phone:		**Country:**	
Source Type:	Annual/Biennial Report update with Notification	**Zip:**	
Owner/Operator Ind:	Current Operator	**Street No:**	
Type:	State	**Street1:**	171 ASHLEY AVE
Name:	MEDICAL UNIVERSITY OF SC PHYSICAL PLANT	**Street2:**	
Dt Became Current:	20091231	**City:**	CHARLESTON
Dt Ended Current:		**State:**	SC
Phone:		**Country:**	
Source Type:	Annual/Biennial Report update with Notification	**Zip:**	29425
Owner/Operator Ind:	Current Operator	**Street No:**	
Type:	Private	**Street1:**	OPERSTREET
Name:	OPERNAME	**Street2:**	
Dt Became Current:		**City:**	OPERCITY
Dt Ended Current:		**State:**	WY
Phone:	404-555-1212	**Country:**	
Source Type:	Notification	**Zip:**	99999
Owner/Operator Ind:	Current Operator	**Street No:**	
Type:	State	**Street1:**	171 ASHLEY AVE
Name:	MEDICAL UNIVERSITY OF SC PHYSICAL PLANT	**Street2:**	
Dt Became Current:	20091231	**City:**	CHARLESTON
Dt Ended Current:		**State:**	SC
Phone:		**Country:**	
Source Type:	Notification	**Zip:**	29425
Owner/Operator Ind:	Current Owner	**Street No:**	
Type:	State	**Street1:**	171 ASHLEY AVE
Name:	MEDICAL UNIVERSITY OF SC PHYSICAL PLANT	**Street2:**	
Dt Became Current:	20091231	**City:**	CHARLESTON
Dt Ended Current:		**State:**	SC
Phone:		**Country:**	
Source Type:	Annual/Biennial Report update with Notification	**Zip:**	29425
Owner/Operator Ind:	Current Owner	**Street No:**	
Type:	State	**Street1:**	171 ASHLEY AVE
Name:	MEDICAL UNIVERSITY OF SC	**Street2:**	
Dt Became Current:		**City:**	CHARLESTON
Dt Ended Current:		**State:**	SC
Phone:	803-792-2211	**Country:**	
Source Type:	Notification	**Zip:**	29425

Historical Handler Details

Receive Dt: 20230101
Generator Code Description: Large Quantity Generator
Handler Name: MEDICAL UNIVERSITY OF SC

Receive Dt: 20210408
Generator Code Description: Large Quantity Generator
Handler Name: MEDICAL UNIVERSITY OF SC

Receive Dt: 20210101
Generator Code Description: Large Quantity Generator
Handler Name: MEDICAL UNIVERSITY OF SC

Receive Dt: 20190101
Generator Code Description: Large Quantity Generator
Handler Name: MEDICAL UNIVERSITY OF SC PHYSICAL PLANT

Receive Dt: 20170101
Generator Code Description: Large Quantity Generator
Handler Name: MEDICAL UNIVERSITY OF SC PHYSICAL PLANT

Receive Dt: 20160111
Generator Code Description: Large Quantity Generator
Handler Name: MEDICAL UNIVERSITY OF SC PHYSICAL PLANT

Receive Dt: 20160101
Generator Code Description: Large Quantity Generator
Handler Name: MEDICAL UNIVERSITY OF SC PHYSICAL PLANT

Receive Dt: 20140101
Generator Code Description: Large Quantity Generator
Handler Name: MEDICAL UNIVERSITY OF SC PHYSICAL PLANT

Receive Dt: 20120518
Generator Code Description: Large Quantity Generator
Handler Name: MEDICAL UNIVERSITY OF SC PHYSICAL PLANT

Receive Dt: 20120101
Generator Code Description: Large Quantity Generator
Handler Name: MEDICAL UNIVERSITY OF SC PHYSICAL PLANT

Receive Dt: 20100927
Generator Code Description: Large Quantity Generator
Handler Name: MEDICAL UNIVERSITY OF SC PHYSICAL PLANT

Receive Dt: 20091231
Generator Code Description: Large Quantity Generator
Handler Name: MEDICAL UNIVERSITY OF SC PHYSICAL PLANT

Receive Dt: 20090902
Generator Code Description: Large Quantity Generator
Handler Name: MEDICAL UNIVERSITY OF SC PHYSICAL PLANT

Receive Dt: 20080101
Generator Code Description: Large Quantity Generator
Handler Name: MEDICAL UNIVERSITY OF SC PHYSICAL PLANT

Receive Dt: 20060130
Generator Code Description: Large Quantity Generator
Handler Name: MEDICAL UNIVERSITY OF SC PHYSICAL PLANT

Receive Dt: 20060130
Generator Code Description: Large Quantity Generator
Handler Name: MEDICAL UNIVERSITY OF SC PHYSICAL PLANT

Receive Dt: 20060130
Generator Code Description: Large Quantity Generator
Handler Name: MEDICAL UNIVERSITY OF SC PHYSICAL PLANT

Receive Dt: 20060130
Generator Code Description: Large Quantity Generator
Handler Name: MEDICAL UNIVERSITY OF SC PHYSICAL PLANT

Receive Dt: 20060130
Generator Code Description: Large Quantity Generator
Handler Name: MEDICAL UNIVERSITY OF SC PHYSICAL PLANT

Receive Dt: 20060101
Generator Code Description: Large Quantity Generator
Handler Name: MEDICAL UNIVERSITY OF SC PHYSICAL PLANT

Receive Dt: 20050113
Generator Code Description: Large Quantity Generator
Handler Name: MEDICAL UNIVERSITY OF SC PHYSICAL PLANT

Receive Dt: 20040101
Generator Code Description: Large Quantity Generator
Handler Name: MEDICAL UNIVERSITY OF SC PHYSICAL PLANT

Receive Dt: 20020327
Generator Code Description: Large Quantity Generator
Handler Name: MEDICAL UNIVERSITY OF SC FTS JOHNSON DNR

Receive Dt: 20020301
Generator Code Description: Large Quantity Generator
Handler Name: MEDICAL UNIVERSITY OF SC PHYSICAL PLANT

Receive Dt: 20011016
Generator Code Description: Small Quantity Generator
Handler Name: MEDICAL UNIVERSITY OF SC FTS JOHNSON DNR

Receive Dt: 20011001
Generator Code Description: Small Quantity Generator
Handler Name: MEDICAL UNIVERSITY OF SC FTS JOHNSON DNR

Receive Dt: 20000103
Generator Code Description: Large Quantity Generator
Handler Name: MEDICAL UNIVERSITY OF SC PHYSICAL PLANT

Receive Dt: 19980721
Generator Code Description: Large Quantity Generator
Handler Name: MEDICAL UNIVERSITY OF SC FTS JOHNSON DNR

Receive Dt: 19980301
Generator Code Description: Large Quantity Generator
Handler Name: MEDICAL UNIVERSITY OF SC PHYSICAL PLANT

Receive Dt: 19960301
Generator Code Description: Large Quantity Generator
Handler Name: MEDICAL UNIVERSITY OF SC PHYSICAL PLANT

Receive Dt: 19950608
Generator Code Description: Large Quantity Generator
Handler Name: MEDICAL UNIVERSITY OF SC FTS JOHNSON DNR

Receive Dt: 19940301
Generator Code Description: Large Quantity Generator
Handler Name: MEDICAL UNIVERSITY OF SC PHYSICAL PLANT

Receive Dt: 19920226
Generator Code Description: Large Quantity Generator
Handler Name: MEDICAL UNIVERSITY OF SOUTH CAROLINA

Receive Dt: 19901019
Generator Code Description: Not a Generator, Verified
Handler Name: MEDICAL UNIVERSITY OF SC FTS JOHNSON DNR

Map Key	Number of Records	Direction	Distance (mi/ft)	Elev/Diff (ft)	Site	DB

Biennial Report - Reclamation and Recovery Details

Reporting Cycle Year: 2005
Total Metals Recovery(Tons):
Total Solvents Recovery(Tons): .064
Total Other Recovery(Tons):

75	4 of4	SW	0.40 / 2,114.41	8.81 / -1	MEDICAL UNIVERSITY OF SC 171 ASHLEY AVE CHARLESTON SC 29425	RCRA TSD

Handler ID: SCD069316271
Generator Status: LQG
Recycler Activity?: YES
Recycler Activity Note: This facility has been identified as a Recycler Facility with indication of Reclamation and Recovery in the RCRA Biennial Report Module for Management Methods
H010 - Metals recovery including retorting, smelting, chemical, etc.
H011 - Mercury recovery (includes mercury retorting, bulb/lamp crushing and mercury vapor recovery, thermostat recovery, mercury from medical equipment recovery, mercury car switch recovery, etc.)
H015 - Deployment/deactivation of airbag waste followed by metals recovery
H020 - Solvents recovery
H039 - Other recovery or reclamation for reuse including acid regeneration, organics recovery, etc.
H050 - Energy recovery at this site; used as fuel (includes on-site fuel blending before energy recovery)
H061 - Fuel blending prior to energy recovery at another site (waste generated on-site or received from off-site)

Violation/Evaluation Summary

Note: VIOLATION or UNDETERMINED: There are VIOLATION or UNDETERMINED details or records associated with this facility (EPA ID) in the Compliance Monitoring and Enforcement table dated Nov 2025.

Violation Details

Viol Type: 262.A
Citation:
Determined Date: 20240521
Scheduled Compliance Date:
Eval Activity Location: SC
Viol Determined By Agency: State
Viol Short Desc: Generators - General
Actual Rtc Date: 20240913
Found Violation: Yes
Rtc Qualifier: Observed

Enforcement Details

Enf Type: 125
Enf Type Desc:
Enf Action Date: 20240610
Disposition Status Desc:
Disposition Status Date:
Enf Agency: State
Proposed Amount:
Final Amount:
Paid Amount:

Enf Type: 120
Enf Type Desc: WRITTEN INFORMAL
Enf Action Date: 20240702
Disposition Status Desc:
Disposition Status Date:
Enf Agency: State
Proposed Amount:
Final Amount:
Paid Amount:

Enf Type: 130
Enf Type Desc: NOTICE OF DETERMINATION
Enf Action Date: 20240729

Disposition Status Desc:
Disposition Status Date:
Enf Agency: State
Proposed Amount:
Final Amount:
Paid Amount:

Enf Type: 310
Enf Type Desc: FINAL 3008(A) COMPLIANCE ORDER
Enf Action Date: 20240913
Disposition Status Desc:
Disposition Status Date:
Enf Agency: State
Proposed Amount:
Final Amount: 9000
Paid Amount: 9000

Violation Details

Viol Type: 262.H
Citation:
Determined Date: 20240521
Scheduled Compliance Date:
Eval Activity Location: SC
Viol Determined By Agency: State
Viol Short Desc: Generators - Transboundary Shipments for Recovery
Actual Rtc Date: 20240913
Found Violation: Yes
Rtc Qualifier: Observed

Enforcement Details

Enf Type: 120
Enf Type Desc: WRITTEN INFORMAL
Enf Action Date: 20240702
Disposition Status Desc:
Disposition Status Date:
Enf Agency: State
Proposed Amount:
Final Amount:
Paid Amount:

Enf Type: 130
Enf Type Desc: NOTICE OF DETERMINATION
Enf Action Date: 20240729
Disposition Status Desc:
Disposition Status Date:
Enf Agency: State
Proposed Amount:
Final Amount:
Paid Amount:

Violation Details

Viol Type: 262.M
Citation:
Determined Date: 20240521
Scheduled Compliance Date:
Eval Activity Location: SC
Viol Determined By Agency: State
Viol Short Desc: Preparedness, Prevention, and Emergency Procedures
Actual Rtc Date: 20240913
Found Violation: Yes
Rtc Qualifier: Observed

Enforcement Details

Enf Type: 310
Enf Type Desc: FINAL 3008(A) COMPLIANCE ORDER
Enf Action Date: 20240913

Disposition Status Desc:
Disposition Status Date:
Enf Agency: State
Proposed Amount:
Final Amount: 9000
Paid Amount: 9000

Enf Type: 130
Enf Type Desc: NOTICE OF DETERMINATION
Enf Action Date: 20240729
Disposition Status Desc:
Disposition Status Date:
Enf Agency: State
Proposed Amount:
Final Amount:
Paid Amount:

Enf Type: 120
Enf Type Desc: WRITTEN INFORMAL
Enf Action Date: 20240702
Disposition Status Desc:
Disposition Status Date:
Enf Agency: State
Proposed Amount:
Final Amount:
Paid Amount:

Enf Type: 125
Enf Type Desc:
Enf Action Date: 20240610
Disposition Status Desc:
Disposition Status Date:
Enf Agency: State
Proposed Amount:
Final Amount:
Paid Amount:

Violation Details

Viol Type: 266.P
Citation:
Determined Date: 20240521
Scheduled Compliance Date:
Eval Activity Location: SC
Viol Determined By Agency: State
Viol Short Desc: Hazardous Waste Pharmaceuticals
Actual Rtc Date: 20240913
Found Violation: Yes
Rtc Qualifier: Observed

Enforcement Details

Enf Type: 125
Enf Type Desc:
Enf Action Date: 20240610
Disposition Status Desc:
Disposition Status Date:
Enf Agency: State
Proposed Amount:
Final Amount:
Paid Amount:

Enf Type: 310
Enf Type Desc: FINAL 3008(A) COMPLIANCE ORDER
Enf Action Date: 20240913
Disposition Status Desc:
Disposition Status Date:
Enf Agency: State
Proposed Amount:
Final Amount: 9000

Paid Amount: 9000

Enf Type: 120
Enf Type Desc: WRITTEN INFORMAL
Enf Action Date: 20240702
Disposition Status Desc:
Disposition Status Date:
Enf Agency: State
Proposed Amount:
Final Amount:
Paid Amount:

Enf Type: 130
Enf Type Desc: NOTICE OF DETERMINATION
Enf Action Date: 20240729
Disposition Status Desc:
Disposition Status Date:
Enf Agency: State
Proposed Amount:
Final Amount:
Paid Amount:

Violation Details

Viol Type: 273.B
Citation:
Determined Date: 20240521
Scheduled Compliance Date:
Eval Activity Location: SC
Viol Determined By Agency: State
Viol Short Desc: Universal Waste - Small Quantity Handlers
Actual Rtc Date: 20240913
Found Violation: Yes
Rtc Qualifier: Observed

Enforcement Details

Enf Type: 125
Enf Type Desc:
Enf Action Date: 20240610
Disposition Status Desc:
Disposition Status Date:
Enf Agency: State
Proposed Amount:
Final Amount:
Paid Amount:

Enf Type: 130
Enf Type Desc: NOTICE OF DETERMINATION
Enf Action Date: 20240729
Disposition Status Desc:
Disposition Status Date:
Enf Agency: State
Proposed Amount:
Final Amount:
Paid Amount:

Enf Type: 120
Enf Type Desc: WRITTEN INFORMAL
Enf Action Date: 20240702
Disposition Status Desc:
Disposition Status Date:
Enf Agency: State
Proposed Amount:
Final Amount:
Paid Amount:

Violation Details

Viol Type: 262.A
Citation:
Determined Date: 20191217
Scheduled Compliance Date:
Eval Activity Location: SC
Viol Determined By Agency: EPA
Viol Short Desc: Generators - General
Actual Rtc Date: 20200303
Found Violation: Yes
Rtc Qualifier: Documented

Violation Details

Viol Type: 262.B
Citation:
Determined Date: 20191217
Scheduled Compliance Date:
Eval Activity Location: SC
Viol Determined By Agency: State
Viol Short Desc: Generators - Manifest
Actual Rtc Date: 20200303
Found Violation: Yes
Rtc Qualifier: Observed

Enforcement Details

Enf Type: 145
Enf Type Desc:
Enf Action Date: 20200204
Disposition Status Desc:
Disposition Status Date:
Enf Agency: State
Proposed Amount:
Final Amount:
Paid Amount:

Enf Type: 147
Enf Type Desc:
Enf Action Date: 20200303
Disposition Status Desc:
Disposition Status Date:
Enf Agency: State
Proposed Amount:
Final Amount:
Paid Amount:

Violation Details

Viol Type: 273.B
Citation:
Determined Date: 20191217
Scheduled Compliance Date:
Eval Activity Location: SC
Viol Determined By Agency: State
Viol Short Desc: Universal Waste - Small Quantity Handlers
Actual Rtc Date: 20200303
Found Violation: Yes
Rtc Qualifier: Observed

Enforcement Details

Enf Type: 145
Enf Type Desc:
Enf Action Date: 20200204
Disposition Status Desc:
Disposition Status Date:
Enf Agency: State
Proposed Amount:
Final Amount:
Paid Amount:

Enf Type: 147

Enf Type Desc:
Enf Action Date: 20200303
Disposition Status Desc:
Disposition Status Date:
Enf Agency: State
Proposed Amount:
Final Amount:
Paid Amount:

Violation Details

Viol Type: 273.B
Citation:
Determined Date: 20191217
Scheduled Compliance Date:
Eval Activity Location: SC
Viol Determined By Agency: EPA
Viol Short Desc: Universal Waste - Small Quantity Handlers
Actual Rtc Date: 20200303
Found Violation: Yes
Rtc Qualifier: Documented

Violation Details

Viol Type: 262.C
Citation:
Determined Date: 20181127
Scheduled Compliance Date:
Eval Activity Location: SC
Viol Determined By Agency: EPA
Viol Short Desc: Generators - Pre-transport
Actual Rtc Date: 20181127
Found Violation: Yes
Rtc Qualifier: Observed

Violation Details

Viol Type: 262.C
Citation:
Determined Date: 20181127
Scheduled Compliance Date:
Eval Activity Location: SC
Viol Determined By Agency: State
Viol Short Desc: Generators - Pre-transport
Actual Rtc Date: 20181206
Found Violation: Yes
Rtc Qualifier: Observed

Enforcement Details

Enf Type: 147
Enf Type Desc:
Enf Action Date: 20190114
Disposition Status Desc:
Disposition Status Date:
Enf Agency: State
Proposed Amount:
Final Amount:
Paid Amount:

Enf Type: 145
Enf Type Desc:
Enf Action Date: 20190114
Disposition Status Desc:
Disposition Status Date:
Enf Agency: State
Proposed Amount:
Final Amount:
Paid Amount:

Violation Details

Viol Type: 265.I
Citation:
Determined Date: 20181127
Scheduled Compliance Date:
Eval Activity Location: SC
Viol Determined By Agency: State
Viol Short Desc: TSD IS-Container Use and Management
Actual Rtc Date: 20181127
Found Violation: Yes
Rtc Qualifier: Observed

Enforcement Details

Enf Type: 145
Enf Type Desc:
Enf Action Date: 20190114
Disposition Status Desc:
Disposition Status Date:
Enf Agency: State
Proposed Amount:
Final Amount:
Paid Amount:

Enf Type: 147
Enf Type Desc:
Enf Action Date: 20190114
Disposition Status Desc:
Disposition Status Date:
Enf Agency: State
Proposed Amount:
Final Amount:
Paid Amount:

Violation Details

Viol Type: 262.D
Citation:
Determined Date: 20170523
Scheduled Compliance Date:
Eval Activity Location: SC
Viol Determined By Agency: State
Viol Short Desc: Generators - Records/Reporting
Actual Rtc Date: 20170523
Found Violation: Yes
Rtc Qualifier: Observed

Violation Details

Viol Type: 262.A
Citation:
Determined Date: 20150421
Scheduled Compliance Date:
Eval Activity Location: SC
Viol Determined By Agency: State
Viol Short Desc: Generators - General
Actual Rtc Date: 20150910
Found Violation: Yes
Rtc Qualifier: Documented

Enforcement Details

Enf Type: 140
Enf Type Desc:
Enf Action Date: 20150629
Disposition Status Desc:
Disposition Status Date:
Enf Agency: State
Proposed Amount:
Final Amount:
Paid Amount:

Violation Details

Viol Type: 262.A
Citation:
Determined Date: 20150421
Scheduled Compliance Date: 20150720
Eval Activity Location: SC
Viol Determined By Agency: EPA
Viol Short Desc: Generators - General
Actual Rtc Date: 20150910
Found Violation: Yes
Rtc Qualifier: Documented

Enforcement Details

Enf Type: 120
Enf Type Desc: WRITTEN INFORMAL
Enf Action Date: 20150618
Disposition Status Desc:
Disposition Status Date:
Enf Agency: EPA
Proposed Amount:
Final Amount:
Paid Amount:

Violation Details

Viol Type: 262.A
Citation:
Determined Date: 20120501
Scheduled Compliance Date:
Eval Activity Location: SC
Viol Determined By Agency: State
Viol Short Desc: Generators - General
Actual Rtc Date: 20120503
Found Violation: Yes
Rtc Qualifier: Observed

Enforcement Details

Enf Type: 140
Enf Type Desc:
Enf Action Date: 20121211
Disposition Status Desc:
Disposition Status Date:
Enf Agency: State
Proposed Amount:
Final Amount:
Paid Amount:

Violation Details

Viol Type: 262.C
Citation:
Determined Date: 20120501
Scheduled Compliance Date:
Eval Activity Location: SC
Viol Determined By Agency: State
Viol Short Desc: Generators - Pre-transport
Actual Rtc Date: 20120503
Found Violation: Yes
Rtc Qualifier: Observed

Enforcement Details

Enf Type: 140
Enf Type Desc:
Enf Action Date: 20121211
Disposition Status Desc:
Disposition Status Date:
Enf Agency: State
Proposed Amount:
Final Amount:

Paid Amount:

Violation Details

Viol Type: 265.I
Citation:
Determined Date: 20120501
Scheduled Compliance Date:
Eval Activity Location: SC
Viol Determined By Agency: State
Viol Short Desc: TSD IS-Container Use and Management
Actual Rtc Date: 20120503
Found Violation: Yes
Rtc Qualifier: Observed

Enforcement Details

Enf Type: 140
Enf Type Desc:
Enf Action Date: 20121211
Disposition Status Desc:
Disposition Status Date:
Enf Agency: State
Proposed Amount:
Final Amount:
Paid Amount:

Violation Details

Viol Type: 273.B
Citation:
Determined Date: 20110309
Scheduled Compliance Date:
Eval Activity Location: SC
Viol Determined By Agency: State
Viol Short Desc: Universal Waste - Small Quantity Handlers
Actual Rtc Date: 20110310
Found Violation: Yes
Rtc Qualifier: Observed

Enforcement Details

Enf Type: 140
Enf Type Desc:
Enf Action Date: 20110329
Disposition Status Desc:
Disposition Status Date:
Enf Agency: State
Proposed Amount:
Final Amount:
Paid Amount:

Violation Details

Viol Type: 262.A
Citation:
Determined Date: 20100608
Scheduled Compliance Date:
Eval Activity Location: SC
Viol Determined By Agency: State
Viol Short Desc: Generators - General
Actual Rtc Date: 20100624
Found Violation: Yes
Rtc Qualifier: Observed

Enforcement Details

Enf Type: 140
Enf Type Desc:
Enf Action Date: 20100820
Disposition Status Desc:

Disposition Status Date:
Enf Agency: State
Proposed Amount:
Final Amount:
Paid Amount:

Violation Details

Viol Type: 262.C
Citation:
Determined Date: 20090209
Scheduled Compliance Date:
Eval Activity Location: SC
Viol Determined By Agency: State
Viol Short Desc: Generators - Pre-transport
Actual Rtc Date: 20090302
Found Violation: Yes
Rtc Qualifier: Observed

Enforcement Details

Enf Type: 140
Enf Type Desc:
Enf Action Date: 20090302
Disposition Status Desc:
Disposition Status Date:
Enf Agency: State
Proposed Amount:
Final Amount:
Paid Amount:

Violation Details

Viol Type: 262.C
Citation:
Determined Date: 20090209
Scheduled Compliance Date:
Eval Activity Location: SC
Viol Determined By Agency: EPA
Viol Short Desc: Generators - Pre-transport
Actual Rtc Date: 20090302
Found Violation: Yes
Rtc Qualifier: Observed

Enforcement Details

Enf Type: 140
Enf Type Desc:
Enf Action Date: 20090302
Disposition Status Desc:
Disposition Status Date:
Enf Agency: State
Proposed Amount:
Final Amount:
Paid Amount:

Enf Type: 820
Enf Type Desc: EPA TO STATE ADMINISTRATIVE REFERRAL
Enf Action Date: 20090209
Disposition Status Desc:
Disposition Status Date:
Enf Agency: EPA
Proposed Amount:
Final Amount:
Paid Amount:

Violation Details

Viol Type: 264.E
Actual Rtc Date: 20090302

Citation:
Determined Date: 20090209
Scheduled Compliance Date:
Eval Activity Location: SC
Viol Determined By Agency: EPA
Viol Short Desc: TSD - Manifest/Records/Reporting
Found Violation: Yes
Rtc Qualifier: Observed

Enforcement Details

Enf Type: 820
Enf Type Desc: EPA TO STATE ADMINISTRATIVE REFERRAL
Enf Action Date: 20090209
Disposition Status Desc:
Disposition Status Date:
Enf Agency: EPA
Proposed Amount:
Final Amount:
Paid Amount:

Enf Type: 140
Enf Type Desc:
Enf Action Date: 20090302
Disposition Status Desc:
Disposition Status Date:
Enf Agency: State
Proposed Amount:
Final Amount:
Paid Amount:

Violation Details

Viol Type: 264.E
Citation:
Determined Date: 20090209
Scheduled Compliance Date:
Eval Activity Location: SC
Viol Determined By Agency: State
Viol Short Desc: TSD - Manifest/Records/Reporting
Actual Rtc Date: 20090302
Found Violation: Yes
Rtc Qualifier: Observed

Enforcement Details

Enf Type: 140
Enf Type Desc:
Enf Action Date: 20090302
Disposition Status Desc:
Disposition Status Date:
Enf Agency: State
Proposed Amount:
Final Amount:
Paid Amount:

Violation Details

Viol Type: 264.I
Citation:
Determined Date: 20090209
Scheduled Compliance Date:
Eval Activity Location: SC
Viol Determined By Agency: State
Viol Short Desc: TSD - Container Use and Management
Actual Rtc Date: 20090302
Found Violation: Yes
Rtc Qualifier: Observed

Enforcement Details

Enf Type: 140
Enf Type Desc:
Enf Action Date: 20090302
Disposition Status Desc:
Disposition Status Date:
Enf Agency: State
Proposed Amount:
Final Amount:
Paid Amount:

Violation Details

Viol Type: 265.I
Citation:
Determined Date: 20090209
Scheduled Compliance Date:
Eval Activity Location: SC
Viol Determined By Agency: State
Viol Short Desc: TSD IS-Container Use and Management
Actual Rtc Date: 20090302
Found Violation: Yes
Rtc Qualifier: Observed

Enforcement Details

Enf Type: 140
Enf Type Desc:
Enf Action Date: 20090302
Disposition Status Desc:
Disposition Status Date:
Enf Agency: State
Proposed Amount:
Final Amount:
Paid Amount:

Violation Details

Viol Type: 265.I
Citation:
Determined Date: 20090209
Scheduled Compliance Date:
Eval Activity Location: SC
Viol Determined By Agency: EPA
Viol Short Desc: TSD IS-Container Use and Management
Actual Rtc Date: 20090302
Found Violation: Yes
Rtc Qualifier: Observed

Enforcement Details

Enf Type: 140
Enf Type Desc:
Enf Action Date: 20090302
Disposition Status Desc:
Disposition Status Date:
Enf Agency: State
Proposed Amount:
Final Amount:
Paid Amount:

Enf Type: 820
Enf Type Desc: EPA TO STATE ADMINISTRATIVE REFERRAL
Enf Action Date: 20090209
Disposition Status Desc:
Disposition Status Date:
Enf Agency: EPA
Proposed Amount:
Final Amount:
Paid Amount:

Violation Details

Viol Type: 262.C
Citation:
Determined Date: 20080616
Scheduled Compliance Date:
Eval Activity Location: SC
Viol Determined By Agency: EPA
Viol Short Desc: Generators - Pre-transport
Actual Rtc Date: 20080702
Found Violation: Yes
Rtc Qualifier: Observed

Enforcement Details

Enf Type: 140
Enf Type Desc:
Enf Action Date: 20080721
Disposition Status Desc:
Disposition Status Date:
Enf Agency: State
Proposed Amount:
Final Amount:
Paid Amount:

Enf Type: 820
Enf Type Desc: EPA TO STATE ADMINISTRATIVE REFERRAL
Enf Action Date: 20080616
Disposition Status Desc:
Disposition Status Date:
Enf Agency: EPA
Proposed Amount:
Final Amount:
Paid Amount:

Violation Details

Viol Type: 262.C
Citation:
Determined Date: 20080616
Scheduled Compliance Date:
Eval Activity Location: SC
Viol Determined By Agency: State
Viol Short Desc: Generators - Pre-transport
Actual Rtc Date: 20080702
Found Violation: Yes
Rtc Qualifier: Observed

Enforcement Details

Enf Type: 140
Enf Type Desc:
Enf Action Date: 20080721
Disposition Status Desc:
Disposition Status Date:
Enf Agency: State
Proposed Amount:
Final Amount:
Paid Amount:

Violation Details

Viol Type: 262.C
Citation:
Determined Date: 20070326
Scheduled Compliance Date:
Eval Activity Location: SC
Viol Determined By Agency: EPA
Viol Short Desc: Generators - Pre-transport
Actual Rtc Date: 20070703
Found Violation: Yes
Rtc Qualifier: Observed

Violation Details

Viol Type: 262.C
Citation:
Determined Date: 20070326
Scheduled Compliance Date:
Eval Activity Location: SC
Viol Determined By Agency: State
Viol Short Desc: Generators - Pre-transport
Actual Rtc Date: 20070703
Found Violation: Yes
Rtc Qualifier: Observed

Enforcement Details

Enf Type: 140
Enf Type Desc:
Enf Action Date: 20070517
Disposition Status Desc:
Disposition Status Date:
Enf Agency: State
Proposed Amount:
Final Amount:
Paid Amount:

Violation Details

Viol Type: 265.B
Citation:
Determined Date: 20070326
Scheduled Compliance Date:
Eval Activity Location: SC
Viol Determined By Agency: EPA
Viol Short Desc: TSD IS-General Facility Standards
Actual Rtc Date: 20070703
Found Violation: Yes
Rtc Qualifier: Observed

Violation Details

Viol Type: 265.I
Citation:
Determined Date: 20070326
Scheduled Compliance Date:
Eval Activity Location: SC
Viol Determined By Agency: State
Viol Short Desc: TSD IS-Container Use and Management
Actual Rtc Date: 20070703
Found Violation: Yes
Rtc Qualifier: Observed

Enforcement Details

Enf Type: 140
Enf Type Desc:
Enf Action Date: 20070517
Disposition Status Desc:
Disposition Status Date:
Enf Agency: State
Proposed Amount:
Final Amount:
Paid Amount:

Violation Details

Viol Type: 273.B
Citation:
Determined Date: 20070326
Scheduled Compliance Date:
Eval Activity Location: SC
Actual Rtc Date: 20080226
Found Violation: Yes
Rtc Qualifier: Observed

Viol Determined By Agency: EPA
Viol Short Desc: Universal Waste - Small Quantity Handlers

Violation Details

Viol Type: 273.B
Citation:
Determined Date: 20070326
Scheduled Compliance Date:
Eval Activity Location: SC
Viol Determined By Agency: State
Viol Short Desc: Universal Waste - Small Quantity Handlers
Actual Rtc Date: 20080226
Found Violation: Yes
Rtc Qualifier: Observed

Enforcement Details

Enf Type: 130
Enf Type Desc:
Enf Action Date: 20071120
Disposition Status Desc:
Disposition Status Date:
Enf Agency: State
Proposed Amount:
Final Amount:
Paid Amount:

Enf Type: 140
Enf Type Desc:
Enf Action Date: 20070517
Disposition Status Desc:
Disposition Status Date:
Enf Agency: State
Proposed Amount:
Final Amount:
Paid Amount:

Enf Type: 310
Enf Type Desc: FINAL 3008(A) COMPLIANCE ORDER
Enf Action Date: 20080226
Disposition Status Desc:
Disposition Status Date:
Enf Agency: State
Proposed Amount:
Final Amount: 3500
Paid Amount: 3500

Enf Type: 805
Enf Type Desc:
Enf Action Date: 20070709
Disposition Status Desc:
Disposition Status Date:
Enf Agency: State
Proposed Amount:
Final Amount:
Paid Amount:

Enf Type: 120
Enf Type Desc: WRITTEN INFORMAL
Enf Action Date: 20071004
Disposition Status Desc:
Disposition Status Date:
Enf Agency: State
Proposed Amount:
Final Amount:
Paid Amount:

Violation Details

Viol Type: 262.A
Citation: SR - R.61-79.279.22(c)(1)
Determined Date: 20050428
Scheduled Compliance Date:
Eval Activity Location: SC
Viol Determined By Agency: EPA
Viol Short Desc: Generators - General
Actual Rtc Date: 20050428
Found Violation: Yes
Rtc Qualifier: Unverifiable

Violation Details

Viol Type: 262.A
Citation: SR - R.61-79.262.11
Determined Date: 20050428
Scheduled Compliance Date:
Eval Activity Location: SC
Viol Determined By Agency: EPA
Viol Short Desc: Generators - General
Actual Rtc Date: 20050428
Found Violation: Yes
Rtc Qualifier: Unverifiable

Violation Details

Viol Type: 262.D
Citation: SR - 262.11
Determined Date: 20050428
Scheduled Compliance Date:
Eval Activity Location: SC
Viol Determined By Agency: State
Viol Short Desc: Generators - Records/Reporting
Actual Rtc Date: 20050726
Found Violation: Yes
Rtc Qualifier: Observed

Enforcement Details

Enf Type: 140
Enf Type Desc:
Enf Action Date: 20050517
Disposition Status Desc:
Disposition Status Date:
Enf Agency: State
Proposed Amount:
Final Amount:
Paid Amount:

Violation Details

Viol Type: 264.B
Citation: SR - 265.172/262.34(a)(1)(i)
Determined Date: 20030811
Scheduled Compliance Date:
Eval Activity Location: SC
Viol Determined By Agency: State
Viol Short Desc: TSD - General Facility Standards
Actual Rtc Date: 20030822
Found Violation: Yes
Rtc Qualifier: Observed

Enforcement Details

Enf Type: 140
Enf Type Desc:
Enf Action Date: 20030930
Disposition Status Desc:
Disposition Status Date:
Enf Agency: State
Proposed Amount:
Final Amount:
Paid Amount:

Violation Details

Viol Type: 264.I
Citation: SR - 264.173/262.34(a)(1)(i)
Determined Date: 20030811
Scheduled Compliance Date:
Eval Activity Location: SC
Viol Determined By Agency: State
Viol Short Desc: TSD - Container Use and Management
Actual Rtc Date: 20030822
Found Violation: Yes
Rtc Qualifier: Observed

Enforcement Details

Enf Type: 140
Enf Type Desc:
Enf Action Date: 20030930
Disposition Status Desc:
Disposition Status Date:
Enf Agency: State
Proposed Amount:
Final Amount:
Paid Amount:

Violation Details

Viol Type: 264.I
Citation: SR - 265.173(a)/262.34(c)(1)(i)
Determined Date: 20030811
Scheduled Compliance Date:
Eval Activity Location: SC
Viol Determined By Agency: State
Viol Short Desc: TSD - Container Use and Management
Actual Rtc Date: 20030822
Found Violation: Yes
Rtc Qualifier: Observed

Enforcement Details

Enf Type: 140
Enf Type Desc:
Enf Action Date: 20030930
Disposition Status Desc:
Disposition Status Date:
Enf Agency: State
Proposed Amount:
Final Amount:
Paid Amount:

Violation Details

Viol Type: 264.I
Citation: SR - 265.171/262.34(1)(i)(ii)
Determined Date: 20030811
Scheduled Compliance Date:
Eval Activity Location: SC
Viol Determined By Agency: State
Viol Short Desc: TSD - Container Use and Management
Actual Rtc Date: 20030822
Found Violation: Yes
Rtc Qualifier: Observed

Enforcement Details

Enf Type: 140
Enf Type Desc:
Enf Action Date: 20030930
Disposition Status Desc:
Disposition Status Date:

Enf Agency: State
Proposed Amount:
Final Amount:
Paid Amount:

Violation Details

Viol Type: 264.E
Citation: SR - 262.21(a)(1)
Determined Date: 20020827
Scheduled Compliance Date:
Eval Activity Location: SC
Viol Determined By Agency: State
Viol Short Desc: TSD - Manifest/Records/Reporting
Actual Rtc Date: 20030327
Found Violation: Yes
Rtc Qualifier: Observed

Enforcement Details

Enf Type: 140
Enf Type Desc:
Enf Action Date: 20030221
Disposition Status Desc:
Disposition Status Date:
Enf Agency: State
Proposed Amount:
Final Amount:
Paid Amount:

Violation Details

Viol Type: 264.E
Citation: SR - 262.21(a)(6)
Determined Date: 20020827
Scheduled Compliance Date:
Eval Activity Location: SC
Viol Determined By Agency: State
Viol Short Desc: TSD - Manifest/Records/Reporting
Actual Rtc Date: 20030327
Found Violation: Yes
Rtc Qualifier: Observed

Enforcement Details

Enf Type: 140
Enf Type Desc:
Enf Action Date: 20030221
Disposition Status Desc:
Disposition Status Date:
Enf Agency: State
Proposed Amount:
Final Amount:
Paid Amount:

Violation Details

Viol Type: 264.I
Citation: SR - 265.173(a)
Determined Date: 20020827
Scheduled Compliance Date:
Eval Activity Location: SC
Viol Determined By Agency: State
Viol Short Desc: TSD - Container Use and Management
Actual Rtc Date: 20030327
Found Violation: Yes
Rtc Qualifier: Observed

Enforcement Details

Enf Type: 140

Enf Type Desc:
Enf Action Date: 20030221
Disposition Status Desc:
Disposition Status Date:
Enf Agency: State
Proposed Amount:
Final Amount:
Paid Amount:

Violation Details

Viol Type: 264.I
Citation: SR - 262.34(c)(1)(ii)
Determined Date: 20020827
Scheduled Compliance Date:
Eval Activity Location: SC
Viol Determined By Agency: State
Viol Short Desc: TSD - Container Use and Management
Actual Rtc Date: 20030327
Found Violation: Yes
Rtc Qualifier: Observed

Enforcement Details

Enf Type: 140
Enf Type Desc:
Enf Action Date: 20030221
Disposition Status Desc:
Disposition Status Date:
Enf Agency: State
Proposed Amount:
Final Amount:
Paid Amount:

Violation Details

Viol Type: 264.E
Citation: SR - 262.41(a)(6)
Determined Date: 20010829
Scheduled Compliance Date:
Eval Activity Location: SC
Viol Determined By Agency: State
Viol Short Desc: TSD - Manifest/Records/Reporting
Actual Rtc Date: 20010904
Found Violation: Yes
Rtc Qualifier: Observed

Enforcement Details

Enf Type: 140
Enf Type Desc:
Enf Action Date: 20011030
Disposition Status Desc:
Disposition Status Date:
Enf Agency: State
Proposed Amount:
Final Amount:
Paid Amount:

Violation Details

Viol Type: 262.B
Citation: FR - 40 CFR 262.20(A)
Determined Date: 20000427
Scheduled Compliance Date:
Eval Activity Location: SC
Viol Determined By Agency: EPA
Viol Short Desc: Generators - Manifest
Actual Rtc Date: 20000427
Found Violation: Yes
Rtc Qualifier: Observed

Enforcement Details

Enf Type: 310
Enf Type Desc: FINAL 3008(A) COMPLIANCE ORDER
Enf Action Date: 20010629
Disposition Status Desc:
Disposition Status Date:
Enf Agency: EPA
Proposed Amount:
Final Amount:
Paid Amount:

Violation Details

Viol Type: 262.B
Citation: FR - 40 CFR 262.21(A)(6)
Determined Date: 20000427
Scheduled Compliance Date:
Eval Activity Location: SC
Viol Determined By Agency: EPA
Viol Short Desc: Generators - Manifest
Actual Rtc Date: 20000427
Found Violation: Yes
Rtc Qualifier: Observed

Enforcement Details

Enf Type: 310
Enf Type Desc: FINAL 3008(A) COMPLIANCE ORDER
Enf Action Date: 20010629
Disposition Status Desc:
Disposition Status Date:
Enf Agency: EPA
Proposed Amount:
Final Amount:
Paid Amount:

Violation Details

Viol Type: 262.C
Citation: FR - FOR CFR 265.173(A)
Determined Date: 20000427
Scheduled Compliance Date:
Eval Activity Location: SC
Viol Determined By Agency: EPA
Viol Short Desc: Generators - Pre-transport
Actual Rtc Date: 20000427
Found Violation: Yes
Rtc Qualifier: Observed

Enforcement Details

Enf Type: 310
Enf Type Desc: FINAL 3008(A) COMPLIANCE ORDER
Enf Action Date: 20010629
Disposition Status Desc:
Disposition Status Date:
Enf Agency: EPA
Proposed Amount:
Final Amount:
Paid Amount:

Violation Details

Viol Type: 262.D
Citation: FR - 40 CFR 262.42(A)
Determined Date: 20000427
Scheduled Compliance Date:
Actual Rtc Date: 20000427
Found Violation: Yes
Rtc Qualifier: Observed

Eval Activity Location: SC
Viol Determined By Agency: EPA
Viol Short Desc: Generators - Records/Reporting

Enforcement Details

Enf Type: 310
Enf Type Desc: FINAL 3008(A) COMPLIANCE ORDER
Enf Action Date: 20010629
Disposition Status Desc:
Disposition Status Date:
Enf Agency: EPA
Proposed Amount:
Final Amount:
Paid Amount:

Violation Details

Viol Type: 264.D
Citation: SR - 265.52(d)&54(c)
Determined Date: 20000427
Scheduled Compliance Date:
Actual Rtc Date: 20010629
Found Violation: Yes
Rtc Qualifier: Documented
Eval Activity Location: SC
Viol Determined By Agency: State
Viol Short Desc: TSD - Contingency Plan and Emergency Procedures

Enforcement Details

Enf Type: 810
Enf Type Desc: STATE TO EPA ADMINISTRATIVE REFERRAL
Enf Action Date: 20000725
Disposition Status Desc:
Disposition Status Date:
Enf Agency: State
Proposed Amount:
Final Amount:
Paid Amount:

Enf Type: 310
Enf Type Desc: FINAL 3008(A) COMPLIANCE ORDER
Enf Action Date: 20010629
Disposition Status Desc:
Disposition Status Date:
Enf Agency: EPA
Proposed Amount:
Final Amount:
Paid Amount:

Violation Details

Viol Type: 264.D
Citation: FR - PERMIT CONDITION
Determined Date: 20000427
Scheduled Compliance Date:
Actual Rtc Date: 20000427
Found Violation: Yes
Rtc Qualifier: Observed
Eval Activity Location: SC
Viol Determined By Agency: EPA
Viol Short Desc: TSD - Contingency Plan and Emergency Procedures

Enforcement Details

Enf Type: 310
Enf Type Desc: FINAL 3008(A) COMPLIANCE ORDER
Enf Action Date: 20010629

Disposition Status Desc:
Disposition Status Date:
Enf Agency: EPA
Proposed Amount:
Final Amount:
Paid Amount:

Violation Details

Viol Type: 264.E
Citation: SR - 262.42(a)
Determined Date: 20000427
Scheduled Compliance Date:
Eval Activity Location: SC
Viol Determined By Agency: State
Viol Short Desc: TSD - Manifest/Records/Reporting
Actual Rtc Date: 20010629
Found Violation: Yes
Rtc Qualifier: Documented

Enforcement Details

Enf Type: 310
Enf Type Desc: FINAL 3008(A) COMPLIANCE ORDER
Enf Action Date: 20010629
Disposition Status Desc:
Disposition Status Date:
Enf Agency: EPA
Proposed Amount:
Final Amount:
Paid Amount:

Enf Type: 810
Enf Type Desc: STATE TO EPA ADMINISTRATIVE REFERRAL
Enf Action Date: 20000725
Disposition Status Desc:
Disposition Status Date:
Enf Agency: State
Proposed Amount:
Final Amount:
Paid Amount:

Violation Details

Viol Type: 264.E
Citation: SR - 262.20(a)
Determined Date: 20000427
Scheduled Compliance Date:
Eval Activity Location: SC
Viol Determined By Agency: State
Viol Short Desc: TSD - Manifest/Records/Reporting
Actual Rtc Date: 20010629
Found Violation: Yes
Rtc Qualifier: Documented

Enforcement Details

Enf Type: 310
Enf Type Desc: FINAL 3008(A) COMPLIANCE ORDER
Enf Action Date: 20010629
Disposition Status Desc:
Disposition Status Date:
Enf Agency: EPA
Proposed Amount:
Final Amount:
Paid Amount:

Enf Type: 810
Enf Type Desc: STATE TO EPA ADMINISTRATIVE REFERRAL
Enf Action Date: 20000725

Disposition Status Desc:
Disposition Status Date:
Enf Agency: State
Proposed Amount:
Final Amount:
Paid Amount:

Violation Details

Viol Type: 264.E
Citation: SR - 262.21(a)(6)
Determined Date: 20000427
Scheduled Compliance Date:
Eval Activity Location: SC
Viol Determined By Agency: State
Viol Short Desc: TSD - Manifest/Records/Reporting
Actual Rtc Date: 20010629
Found Violation: Yes
Rtc Qualifier: Documented

Enforcement Details

Enf Type: 810
Enf Type Desc: STATE TO EPA ADMINISTRATIVE REFERRAL
Enf Action Date: 20000725
Disposition Status Desc:
Disposition Status Date:
Enf Agency: State
Proposed Amount:
Final Amount:
Paid Amount:

Enf Type: 310
Enf Type Desc: FINAL 3008(A) COMPLIANCE ORDER
Enf Action Date: 20010629
Disposition Status Desc:
Disposition Status Date:
Enf Agency: EPA
Proposed Amount:
Final Amount:
Paid Amount:

Violation Details

Viol Type: 264.I
Citation: SR - 264.175(b)(1)
Determined Date: 20000427
Scheduled Compliance Date:
Eval Activity Location: SC
Viol Determined By Agency: State
Viol Short Desc: TSD - Container Use and Management
Actual Rtc Date: 20010629
Found Violation: Yes
Rtc Qualifier: Documented

Enforcement Details

Enf Type: 310
Enf Type Desc: FINAL 3008(A) COMPLIANCE ORDER
Enf Action Date: 20010629
Disposition Status Desc:
Disposition Status Date:
Enf Agency: EPA
Proposed Amount:
Final Amount:
Paid Amount:

Enf Type: 810
Enf Type Desc: STATE TO EPA ADMINISTRATIVE REFERRAL
Enf Action Date: 20000725

Disposition Status Desc:
Disposition Status Date:
Enf Agency: State
Proposed Amount:
Final Amount:
Paid Amount:

Violation Details

Viol Type: 264.I
Citation: FR - PERMIT CONDITION
Determined Date: 20000427
Scheduled Compliance Date:
Eval Activity Location: SC
Viol Determined By Agency: EPA
Viol Short Desc: TSD - Container Use and Management
Actual Rtc Date: 20000427
Found Violation: Yes
Rtc Qualifier: Observed

Enforcement Details

Enf Type: 310
Enf Type Desc: FINAL 3008(A) COMPLIANCE ORDER
Enf Action Date: 20010629
Disposition Status Desc:
Disposition Status Date:
Enf Agency: EPA
Proposed Amount:
Final Amount:
Paid Amount:

Violation Details

Viol Type: 264.I
Citation: SR - 264.173(a)
Determined Date: 20000427
Scheduled Compliance Date:
Eval Activity Location: SC
Viol Determined By Agency: State
Viol Short Desc: TSD - Container Use and Management
Actual Rtc Date: 20010629
Found Violation: Yes
Rtc Qualifier: Documented

Enforcement Details

Enf Type: 310
Enf Type Desc: FINAL 3008(A) COMPLIANCE ORDER
Enf Action Date: 20010629
Disposition Status Desc:
Disposition Status Date:
Enf Agency: EPA
Proposed Amount:
Final Amount:
Paid Amount:

Enf Type: 810
Enf Type Desc: STATE TO EPA ADMINISTRATIVE REFERRAL
Enf Action Date: 20000725
Disposition Status Desc:
Disposition Status Date:
Enf Agency: State
Proposed Amount:
Final Amount:
Paid Amount:

Violation Details

Viol Type: 264.I
Citation: SR - 264.174
Determined Date: 20000427
Scheduled Compliance Date:
Eval Activity Location: SC
Viol Determined By Agency: State
Viol Short Desc: TSD - Container Use and Management
Actual Rtc Date: 20010629
Found Violation: Yes
Rtc Qualifier: Documented

Enforcement Details

Enf Type: 310
Enf Type Desc: FINAL 3008(A) COMPLIANCE ORDER
Enf Action Date: 20010629
Disposition Status Desc:
Disposition Status Date:
Enf Agency: EPA
Proposed Amount:
Final Amount:
Paid Amount:

Enf Type: 810
Enf Type Desc: STATE TO EPA ADMINISTRATIVE REFERRAL
Enf Action Date: 20000725
Disposition Status Desc:
Disposition Status Date:
Enf Agency: State
Proposed Amount:
Final Amount:
Paid Amount:

Violation Details

Viol Type: 264.I
Citation: FR - PERMIT CONDITION III.F
Determined Date: 20000427
Scheduled Compliance Date:
Eval Activity Location: SC
Viol Determined By Agency: EPA
Viol Short Desc: TSD - Container Use and Management
Actual Rtc Date: 20000427
Found Violation: Yes
Rtc Qualifier: Observed

Enforcement Details

Enf Type: 310
Enf Type Desc: FINAL 3008(A) COMPLIANCE ORDER
Enf Action Date: 20010629
Disposition Status Desc:
Disposition Status Date:
Enf Agency: EPA
Proposed Amount:
Final Amount:
Paid Amount:

Violation Details

Viol Type: 268.A
Citation: SR - 268.50
Determined Date: 20000427
Scheduled Compliance Date:
Eval Activity Location: SC
Viol Determined By Agency: State
Viol Short Desc: LDR - General
Actual Rtc Date: 20010629
Found Violation: Yes
Rtc Qualifier: Documented

Enforcement Details

Enf Type: 310
Enf Type Desc: FINAL 3008(A) COMPLIANCE ORDER
Enf Action Date: 20010629
Disposition Status Desc:
Disposition Status Date:
Enf Agency: EPA
Proposed Amount:
Final Amount:
Paid Amount:

Enf Type: 810
Enf Type Desc: STATE TO EPA ADMINISTRATIVE REFERRAL
Enf Action Date: 20000725
Disposition Status Desc:
Disposition Status Date:
Enf Agency: State
Proposed Amount:
Final Amount:
Paid Amount:

Violation Details

Viol Type: 268.A
Citation: FR - 40 CFR 268.50
Determined Date: 20000427
Scheduled Compliance Date:
Eval Activity Location: SC
Viol Determined By Agency: EPA
Viol Short Desc: LDR - General
Actual Rtc Date: 20000427
Found Violation: Yes
Rtc Qualifier: Observed

Enforcement Details

Enf Type: 310
Enf Type Desc: FINAL 3008(A) COMPLIANCE ORDER
Enf Action Date: 20010629
Disposition Status Desc:
Disposition Status Date:
Enf Agency: EPA
Proposed Amount:
Final Amount:
Paid Amount:

Violation Details

Viol Type: 264.I
Citation: FR - 262.34(C)(1)(II)
Determined Date: 19990610
Scheduled Compliance Date:
Eval Activity Location: SC
Viol Determined By Agency: EPA
Viol Short Desc: TSD - Container Use and Management
Actual Rtc Date: 19990610
Found Violation: Yes
Rtc Qualifier: Observed

Violation Details

Viol Type: 264.I
Citation: FR - 262.34(A)(1)(I)/264.171
Determined Date: 19990610
Scheduled Compliance Date:
Eval Activity Location: SC
Viol Determined By Agency: EPA
Viol Short Desc: TSD - Container Use and Management
Actual Rtc Date: 19990610
Found Violation: Yes
Rtc Qualifier: Observed

Violation Details

Viol Type: 264.I
Citation: SR - 262.34(c)(1)(ii)
Determined Date: 19990610
Scheduled Compliance Date: 19990624
Eval Activity Location: SC
Viol Determined By Agency: State
Viol Short Desc: TSD - Container Use and Management
Actual Rtc Date: 19990624
Found Violation: Yes
Rtc Qualifier: Observed

Enforcement Details

Enf Type: 140
Enf Type Desc:
Enf Action Date: 19990624
Disposition Status Desc:
Disposition Status Date:
Enf Agency: State
Proposed Amount:
Final Amount:
Paid Amount:

Violation Details

Viol Type: 264.I
Citation: SR - 265.171
Determined Date: 19990610
Scheduled Compliance Date:
Eval Activity Location: SC
Viol Determined By Agency: State
Viol Short Desc: TSD - Container Use and Management
Actual Rtc Date: 19990617
Found Violation: Yes
Rtc Qualifier: Observed

Enforcement Details

Enf Type: 140
Enf Type Desc:
Enf Action Date: 19990624
Disposition Status Desc:
Disposition Status Date:
Enf Agency: State
Proposed Amount:
Final Amount:
Paid Amount:

Violation Details

Viol Type: 264.E
Citation: SR - 262.34(a)(4)
Determined Date: 19980319
Scheduled Compliance Date:
Eval Activity Location: SC
Viol Determined By Agency: State
Viol Short Desc: TSD - Manifest/Records/Reporting
Actual Rtc Date: 19980324
Found Violation: Yes
Rtc Qualifier: Observed

Enforcement Details

Enf Type: 140
Enf Type Desc:
Enf Action Date: 19980721
Disposition Status Desc:
Disposition Status Date:
Enf Agency: State
Proposed Amount:

Final Amount:
Paid Amount:

Violation Details

Viol Type: 264.E
Citation: SR - 262.40/264.71
Determined Date: 19980319
Scheduled Compliance Date:
Eval Activity Location: SC
Viol Determined By Agency: State
Viol Short Desc: TSD - Manifest/Records/Reporting
Actual Rtc Date: 19980324
Found Violation: Yes
Rtc Qualifier: Observed

Enforcement Details

Enf Type: 140
Enf Type Desc:
Enf Action Date: 19980721
Disposition Status Desc:
Disposition Status Date:
Enf Agency: State
Proposed Amount:
Final Amount:
Paid Amount:

Violation Details

Viol Type: 264.E
Citation: SR - 262.43/264.75
Determined Date: 19980319
Scheduled Compliance Date:
Eval Activity Location: SC
Viol Determined By Agency: State
Viol Short Desc: TSD - Manifest/Records/Reporting
Actual Rtc Date: 19980713
Found Violation: Yes
Rtc Qualifier: Observed

Enforcement Details

Enf Type: 140
Enf Type Desc:
Enf Action Date: 19980721
Disposition Status Desc:
Disposition Status Date:
Enf Agency: State
Proposed Amount:
Final Amount:
Paid Amount:

Violation Details

Viol Type: 264.D
Citation: SR - 264.52(a)
Determined Date: 19970109
Scheduled Compliance Date: 19970220
Eval Activity Location: SC
Viol Determined By Agency: State
Viol Short Desc: TSD - Contingency Plan and Emergency Procedures
Actual Rtc Date: 19970213
Found Violation: Yes
Rtc Qualifier: Observed

Enforcement Details

Enf Type: 140
Enf Type Desc:
Enf Action Date: 19970120

Disposition Status Desc:
Disposition Status Date:
Enf Agency: State
Proposed Amount:
Final Amount:
Paid Amount:

Violation Details

Viol Type: 264.E
Citation: SR - 264.75(a)(3)
Determined Date: 19970109
Scheduled Compliance Date: 19970220
Eval Activity Location: SC
Viol Determined By Agency: State
Viol Short Desc: TSD - Manifest/Records/Reporting
Actual Rtc Date: 19970210
Found Violation: Yes
Rtc Qualifier: Observed

Enforcement Details

Enf Type: 140
Enf Type Desc:
Enf Action Date: 19970120
Disposition Status Desc:
Disposition Status Date:
Enf Agency: State
Proposed Amount:
Final Amount:
Paid Amount:

Violation Details

Viol Type: 264.I
Citation: SR - 262.34(c)(2)(99)
Determined Date: 19970109
Scheduled Compliance Date: 19970220
Eval Activity Location: SC
Viol Determined By Agency: State
Viol Short Desc: TSD - Container Use and Management
Actual Rtc Date: 19970213
Found Violation: Yes
Rtc Qualifier: Observed

Enforcement Details

Enf Type: 140
Enf Type Desc:
Enf Action Date: 19970120
Disposition Status Desc:
Disposition Status Date:
Enf Agency: State
Proposed Amount:
Final Amount:
Paid Amount:

Violation Details

Viol Type: 262.A
Citation: FR - 262.34(C)(1)(II)
Determined Date: 19960523
Scheduled Compliance Date:
Eval Activity Location: SC
Viol Determined By Agency: EPA
Viol Short Desc: Generators - General
Actual Rtc Date: 19960523
Found Violation: Yes
Rtc Qualifier: Observed

Violation Details

Viol Type: 264.I
Citation: SR - 262.34(c)(1)(ii)
Determined Date: 19960523
Scheduled Compliance Date: 19961223
Eval Activity Location: SC
Viol Determined By Agency: State
Viol Short Desc: TSD - Container Use and Management
Actual Rtc Date: 19961220
Found Violation: Yes
Rtc Qualifier: Observed

Enforcement Details

Enf Type: 140
Enf Type Desc:
Enf Action Date: 19961121
Disposition Status Desc:
Disposition Status Date:
Enf Agency: State
Proposed Amount:
Final Amount:
Paid Amount:

Violation Details

Viol Type: 264.I
Citation: SR - 262.34(c)(1)(ii)
Determined Date: 19951108
Scheduled Compliance Date: 19960308
Eval Activity Location: SC
Viol Determined By Agency: State
Viol Short Desc: TSD - Container Use and Management
Actual Rtc Date: 19960325
Found Violation: Yes
Rtc Qualifier: Observed

Enforcement Details

Enf Type: 140
Enf Type Desc:
Enf Action Date: 19960229
Disposition Status Desc:
Disposition Status Date:
Enf Agency: State
Proposed Amount:
Final Amount:
Paid Amount:

Violation Details

Viol Type: 264.I
Citation:
Determined Date: 19950921
Scheduled Compliance Date: 19951021
Eval Activity Location: SC
Viol Determined By Agency: State
Viol Short Desc: TSD - Container Use and Management
Actual Rtc Date: 19960329
Found Violation: Yes
Rtc Qualifier: Observed

Enforcement Details

Enf Type: 140
Enf Type Desc:
Enf Action Date: 19951021
Disposition Status Desc:
Disposition Status Date:
Enf Agency: State
Proposed Amount:
Final Amount:

Paid Amount:

Violation Details

Viol Type: 264.I
Citation: SR - 265.173A
Determined Date: 19950921
Scheduled Compliance Date: 19951021
Eval Activity Location: SC
Viol Determined By Agency: State
Viol Short Desc: TSD - Container Use and Management
Actual Rtc Date: 19960329
Found Violation: Yes
Rtc Qualifier: Observed

Enforcement Details

Enf Type: 140
Enf Type Desc:
Enf Action Date: 19951021
Disposition Status Desc:
Disposition Status Date:
Enf Agency: State
Proposed Amount:
Final Amount:
Paid Amount:

Violation Details

Viol Type: 262.A
Citation: FR - 40 CFR 265.73(A)
Determined Date: 19950405
Scheduled Compliance Date:
Eval Activity Location: SC
Viol Determined By Agency: EPA
Viol Short Desc: Generators - General
Actual Rtc Date: 19950405
Found Violation: Yes
Rtc Qualifier: Observed

Violation Details

Viol Type: 262.A
Citation: FR - 40 CFR 262.34(C)(1)(II)
Determined Date: 19950405
Scheduled Compliance Date:
Eval Activity Location: SC
Viol Determined By Agency: EPA
Viol Short Desc: Generators - General
Actual Rtc Date: 19950405
Found Violation: Yes
Rtc Qualifier: Observed

Violation Details

Viol Type: 264.I
Citation: SR - 270.1(b)
Determined Date: 19940802
Scheduled Compliance Date: 19950121
Eval Activity Location: SC
Viol Determined By Agency: State
Viol Short Desc: TSD - Container Use and Management
Actual Rtc Date: 19950116
Found Violation: Yes
Rtc Qualifier: Observed

Enforcement Details

Enf Type: 140
Enf Type Desc:
Enf Action Date: 19941221
Disposition Status Desc:
Disposition Status Date:
Enf Agency: State

Proposed Amount:
Final Amount:
Paid Amount:

Violation Details

Viol Type: 268.A
Citation: SR - 268.50
Determined Date: 19940802
Scheduled Compliance Date: 19950121
Eval Activity Location: SC
Viol Determined By Agency: State
Viol Short Desc: LDR - General
Actual Rtc Date: 19950103
Found Violation: Yes
Rtc Qualifier: Observed

Enforcement Details

Enf Type: 140
Enf Type Desc:
Enf Action Date: 19941221
Disposition Status Desc:
Disposition Status Date:
Enf Agency: State
Proposed Amount:
Final Amount:
Paid Amount:

Violation Details

Viol Type: 264.B
Citation: FR - 264.13(A)(1) & PERM COND II.H
Determined Date: 19940519
Scheduled Compliance Date:
Eval Activity Location: SC
Viol Determined By Agency: EPA
Viol Short Desc: TSD - General Facility Standards
Actual Rtc Date: 19950103
Found Violation: Yes
Rtc Qualifier: Observed

Violation Details

Viol Type: 264.B
Citation: FR - RCRA 3005
Determined Date: 19940510
Scheduled Compliance Date:
Eval Activity Location: SC
Viol Determined By Agency: EPA
Viol Short Desc: TSD - General Facility Standards
Actual Rtc Date: 19950103
Found Violation: Yes
Rtc Qualifier: Observed

Violation Details

Viol Type: 264.B
Citation: FR - 262.11
Determined Date: 19940510
Scheduled Compliance Date:
Eval Activity Location: SC
Viol Determined By Agency: EPA
Viol Short Desc: TSD - General Facility Standards
Actual Rtc Date: 19950103
Found Violation: Yes
Rtc Qualifier: Observed

Violation Details

Viol Type: 264.I
Citation: FR - 262.34(A)(2)
Determined Date: 19940510
Scheduled Compliance Date:
Actual Rtc Date: 19950103
Found Violation: Yes
Rtc Qualifier: Observed

Eval Activity Location: SC
Viol Determined By Agency: EPA
Viol Short Desc: TSD - Container Use and Management

Violation Details

Viol Type: 264.I
Citation: FR - 262.34(A)(3)
Determined Date: 19940510
Scheduled Compliance Date:
Eval Activity Location: SC
Viol Determined By Agency: EPA
Viol Short Desc: TSD - Container Use and Management
Actual Rtc Date: 19950103
Found Violation: Yes
Rtc Qualifier: Observed

Violation Details

Viol Type: 268.A
Citation: FR - 268.50(C)
Determined Date: 19940510
Scheduled Compliance Date:
Eval Activity Location: SC
Viol Determined By Agency: EPA
Viol Short Desc: LDR - General
Actual Rtc Date: 19950103
Found Violation: Yes
Rtc Qualifier: Observed

Violation Details

Viol Type: 268.A
Citation: FR - 268.50(A)(2)(I) & PART 268
Determined Date: 19940510
Scheduled Compliance Date:
Eval Activity Location: SC
Viol Determined By Agency: EPA
Viol Short Desc: LDR - General
Actual Rtc Date: 19950103
Found Violation: Yes
Rtc Qualifier: Observed

Violation Details

Viol Type: 264.I
Citation: FR - 262.34(A)(3)
Determined Date: 19930419
Scheduled Compliance Date:
Eval Activity Location: SC
Viol Determined By Agency: EPA
Viol Short Desc: TSD - Container Use and Management
Actual Rtc Date: 19930419
Found Violation: Yes
Rtc Qualifier: Observed

Violation Details

Viol Type: 264.I
Citation: FR - 262.34(A)(2)
Determined Date: 19930419
Scheduled Compliance Date:
Eval Activity Location: SC
Viol Determined By Agency: EPA
Viol Short Desc: TSD - Container Use and Management
Actual Rtc Date: 19930419
Found Violation: Yes
Rtc Qualifier: Observed

Violation Details

Viol Type: 268.A
Citation: FR - 268.50(A)(2)(I)
Determined Date: 19930419
Scheduled Compliance Date:
Eval Activity Location: SC
Viol Determined By Agency: EPA
Actual Rtc Date: 19930419
Found Violation: Yes
Rtc Qualifier: Observed

Viol Short Desc: LDR - General

Violation Details

Viol Type: 264.A
Citation: SR - 264.17
Determined Date: 19910828
Scheduled Compliance Date: 19920301
Eval Activity Location: SC
Viol Determined By Agency: State
Viol Short Desc: TSD - General
Actual Rtc Date: 19920408
Found Violation: Yes
Rtc Qualifier: Observed

Enforcement Details

Enf Type: 140
Enf Type Desc:
Enf Action Date: 19920301
Disposition Status Desc:
Disposition Status Date:
Enf Agency: State
Proposed Amount:
Final Amount:
Paid Amount:

Violation Details

Viol Type: 268.A
Citation:
Determined Date: 19910828
Scheduled Compliance Date: 19920301
Eval Activity Location: SC
Viol Determined By Agency: State
Viol Short Desc: LDR - General
Actual Rtc Date: 19920408
Found Violation: Yes
Rtc Qualifier: Observed

Enforcement Details

Enf Type: 140
Enf Type Desc:
Enf Action Date: 19920301
Disposition Status Desc:
Disposition Status Date:
Enf Agency: State
Proposed Amount:
Final Amount:
Paid Amount:

Violation Details

Viol Type: 262.A
Citation:
Determined Date: 19910827
Scheduled Compliance Date:
Eval Activity Location: SC
Viol Determined By Agency: EPA
Viol Short Desc: Generators - General
Actual Rtc Date: 19950103
Found Violation: Yes
Rtc Qualifier: Observed

Violation Details

Viol Type: 264.A
Citation:
Determined Date: 19900706
Scheduled Compliance Date:
Actual Rtc Date: 19910402
Found Violation: Yes
Rtc Qualifier: Observed

Eval Activity Location: SC
Viol Determined By Agency: EPA
Viol Short Desc: TSD - General

Enforcement Details

Enf Type: 310
Enf Type Desc: FINAL 3008(A) COMPLIANCE ORDER
Enf Action Date: 19910402
Disposition Status Desc:
Disposition Status Date:
Enf Agency: State
Proposed Amount: 67850
Final Amount: 67850
Paid Amount: 67850

Violation Details

Viol Type: 268.A
Citation:
Determined Date: 19881025
Scheduled Compliance Date:
Eval Activity Location: SC
Viol Determined By Agency: State
Viol Short Desc: LDR - General
Actual Rtc Date: 19881025
Found Violation: Yes
Rtc Qualifier: Observed

Violation Details

Viol Type: 264.A
Citation:
Determined Date: 19880414
Scheduled Compliance Date:
Eval Activity Location: SC
Viol Determined By Agency: EPA
Viol Short Desc: TSD - General
Actual Rtc Date: 19890131
Found Violation: Yes
Rtc Qualifier: Observed

Violation Details

Viol Type: 264.A
Citation:
Determined Date: 19880414
Scheduled Compliance Date:
Eval Activity Location: SC
Viol Determined By Agency: EPA
Viol Short Desc: TSD - General
Actual Rtc Date: 19950103
Found Violation: Yes
Rtc Qualifier: Observed

Violation Details

Viol Type: 264.A
Citation:
Determined Date: 19870429
Scheduled Compliance Date: 19870730
Eval Activity Location: SC
Viol Determined By Agency: EPA
Viol Short Desc: TSD - General
Actual Rtc Date: 19870630
Found Violation: Yes
Rtc Qualifier: Observed

Enforcement Details

Enf Type: 310
Enf Type Desc: FINAL 3008(A) COMPLIANCE ORDER
Enf Action Date: 19870630
Disposition Status Desc:

Disposition Status Date:
Enf Agency: State
Proposed Amount: 3000
Final Amount: 3000
Paid Amount:

Violation Details

Viol Type: 264.A
Citation:
Determined Date: 19870429
Scheduled Compliance Date: 19870730
Eval Activity Location: SC
Viol Determined By Agency: State
Viol Short Desc: TSD - General
Actual Rtc Date: 19870630
Found Violation: Yes
Rtc Qualifier: Observed

Enforcement Details

Enf Type: 310
Enf Type Desc: FINAL 3008(A) COMPLIANCE ORDER
Enf Action Date: 19870630
Disposition Status Desc:
Disposition Status Date:
Enf Agency: State
Proposed Amount: 3000
Final Amount: 3000
Paid Amount:

Violation Details

Viol Type: 264.A
Citation:
Determined Date: 19860627
Scheduled Compliance Date:
Eval Activity Location: SC
Viol Determined By Agency: EPA
Viol Short Desc: TSD - General
Actual Rtc Date: 19870630
Found Violation: Yes
Rtc Qualifier: Observed

Evaluation Details

Eval Start Date: 20240521
Eval Type Desc: COMPLIANCE EVALUATION INSPECTION
Viol Short Desc: Generators - Transboundary Shipments for Recovery
Actual Rtc Date: 20240913
Eval Agency: State

Eval Start Date: 20240521
Eval Type Desc: COMPLIANCE EVALUATION INSPECTION
Viol Short Desc: Universal Waste - Small Quantity Handlers
Actual Rtc Date: 20240913
Eval Agency: State

Eval Start Date: 20240521
Eval Type Desc: COMPLIANCE EVALUATION INSPECTION
Viol Short Desc: Generators - General
Actual Rtc Date: 20240913
Eval Agency: State

Eval Start Date: 20240521
Eval Type Desc: COMPLIANCE EVALUATION INSPECTION
Viol Short Desc: Hazardous Waste Pharmaceuticals
Actual Rtc Date: 20240913
Eval Agency: State

Eval Start Date: 20240521
Eval Type Desc: COMPLIANCE EVALUATION INSPECTION
Viol Short Desc: Preparedness, Prevention, and Emergency Procedures
Actual Rtc Date: 20240913
Eval Agency: State

Eval Start Date: 20191217
Eval Type Desc: COMPLIANCE EVALUATION INSPECTION
Viol Short Desc: Universal Waste - Small Quantity Handlers
Actual Rtc Date: 20200303
Eval Agency: EPA

Eval Start Date: 20191217
Eval Type Desc: COMPLIANCE EVALUATION INSPECTION
Viol Short Desc: Generators - Manifest
Actual Rtc Date: 20200303
Eval Agency: State

Eval Start Date: 20191217
Eval Type Desc: COMPLIANCE EVALUATION INSPECTION
Viol Short Desc: Universal Waste - Small Quantity Handlers
Actual Rtc Date: 20200303
Eval Agency: State

Eval Start Date: 20191217
Eval Type Desc: COMPLIANCE EVALUATION INSPECTION
Viol Short Desc: Generators - General
Actual Rtc Date: 20200303
Eval Agency: EPA

Eval Start Date: 20181127
Eval Type Desc: COMPLIANCE EVALUATION INSPECTION
Viol Short Desc: TSD IS-Container Use and Management
Actual Rtc Date: 20181127
Eval Agency: State

Eval Start Date: 20181127
Eval Type Desc: COMPLIANCE EVALUATION INSPECTION
Viol Short Desc: Generators - Pre-transport
Actual Rtc Date: 20181206
Eval Agency: State

Eval Start Date: 20181127
Eval Type Desc: COMPLIANCE EVALUATION INSPECTION
Viol Short Desc: Generators - Pre-transport
Actual Rtc Date: 20181127
Eval Agency: EPA

Eval Start Date: 20171206
Eval Type Desc: COMPLIANCE EVALUATION INSPECTION
Viol Short Desc:
Actual Rtc Date:
Eval Agency: EPA

Eval Start Date: 20171206
Eval Type Desc: COMPLIANCE EVALUATION INSPECTION
Viol Short Desc:
Actual Rtc Date:
Eval Agency: State

Eval Start Date: 20170523
Eval Type Desc: COMPLIANCE EVALUATION INSPECTION
Viol Short Desc: Generators - Records/Reporting
Actual Rtc Date: 20170523
Eval Agency: State

Eval Start Date: 20170523
Eval Type Desc: COMPLIANCE EVALUATION INSPECTION
Viol Short Desc:

Actual Rtc Date:
Eval Agency: EPA

Eval Start Date: 20160316
Eval Type Desc: COMPLIANCE EVALUATION INSPECTION
Viol Short Desc:
Actual Rtc Date:
Eval Agency: EPA

Eval Start Date: 20160316
Eval Type Desc: COMPLIANCE EVALUATION INSPECTION
Viol Short Desc:
Actual Rtc Date:
Eval Agency: State

Eval Start Date: 20150910
Eval Type Desc: COMPLIANCE SCHEDULE EVALUATION
Viol Short Desc:
Actual Rtc Date:
Eval Agency: State

Eval Start Date: 20150421
Eval Type Desc: COMPLIANCE EVALUATION INSPECTION
Viol Short Desc: Generators - General
Actual Rtc Date: 20150910
Eval Agency: State

Eval Start Date: 20150421
Eval Type Desc: COMPLIANCE EVALUATION INSPECTION
Viol Short Desc: Generators - General
Actual Rtc Date: 20150910
Eval Agency: EPA

Eval Start Date: 20140521
Eval Type Desc: COMPLIANCE EVALUATION INSPECTION
Viol Short Desc:
Actual Rtc Date:
Eval Agency: State

Eval Start Date: 20130724
Eval Type Desc: COMPLIANCE EVALUATION INSPECTION
Viol Short Desc:
Actual Rtc Date:
Eval Agency: State

Eval Start Date: 20120511
Eval Type Desc: COMPLIANCE EVALUATION INSPECTION
Viol Short Desc:
Actual Rtc Date:
Eval Agency: EPA

Eval Start Date: 20120503
Eval Type Desc: COMPLIANCE SCHEDULE EVALUATION
Viol Short Desc:
Actual Rtc Date:
Eval Agency: State

Eval Start Date: 20120501
Eval Type Desc: COMPLIANCE EVALUATION INSPECTION
Viol Short Desc: Generators - Pre-transport
Actual Rtc Date: 20120503
Eval Agency: State

Eval Start Date: 20120501
Eval Type Desc: COMPLIANCE EVALUATION INSPECTION
Viol Short Desc: Generators - General
Actual Rtc Date: 20120503
Eval Agency: State

Eval Start Date: 20120501
Eval Type Desc: COMPLIANCE EVALUATION INSPECTION
Viol Short Desc: TSD IS-Container Use and Management
Actual Rtc Date: 20120503
Eval Agency: State

Eval Start Date: 20110309
Eval Type Desc: COMPLIANCE EVALUATION INSPECTION
Viol Short Desc: Universal Waste - Small Quantity Handlers
Actual Rtc Date: 20110310
Eval Agency: State

Eval Start Date: 20110309
Eval Type Desc: COMPLIANCE EVALUATION INSPECTION
Viol Short Desc:
Actual Rtc Date:
Eval Agency: EPA

Eval Start Date: 20110308
Eval Type Desc: COMPLIANCE EVALUATION INSPECTION
Viol Short Desc:
Actual Rtc Date:
Eval Agency: EPA-Initiated Oversight/Observation/Training Actions

Eval Start Date: 20100608
Eval Type Desc: COMPLIANCE EVALUATION INSPECTION
Viol Short Desc:
Actual Rtc Date:
Eval Agency: EPA-Initiated Oversight/Observation/Training Actions

Eval Start Date: 20100608
Eval Type Desc: COMPLIANCE EVALUATION INSPECTION
Viol Short Desc: Generators - General
Actual Rtc Date: 20100624
Eval Agency: State

Eval Start Date: 20100608
Eval Type Desc: COMPLIANCE EVALUATION INSPECTION
Viol Short Desc:
Actual Rtc Date:
Eval Agency: EPA

Eval Start Date: 20090302
Eval Type Desc: COMPLIANCE SCHEDULE EVALUATION
Viol Short Desc:
Actual Rtc Date:
Eval Agency: State

Eval Start Date: 20090209
Eval Type Desc: COMPLIANCE EVALUATION INSPECTION
Viol Short Desc: TSD - Container Use and Management
Actual Rtc Date: 20090302
Eval Agency: State

Eval Start Date: 20090209
Eval Type Desc: COMPLIANCE EVALUATION INSPECTION
Viol Short Desc: TSD IS-Container Use and Management
Actual Rtc Date: 20090302
Eval Agency: State

Eval Start Date: 20090209
Eval Type Desc: COMPLIANCE EVALUATION INSPECTION
Viol Short Desc: TSD - Manifest/Records/Reporting
Actual Rtc Date: 20090302
Eval Agency: State

Eval Start Date: 20090209
Eval Type Desc: COMPLIANCE EVALUATION INSPECTION
Viol Short Desc: Generators - Pre-transport

Actual Rtc Date: 20090302
Eval Agency: EPA

Eval Start Date: 20090209
Eval Type Desc: COMPLIANCE EVALUATION INSPECTION
Viol Short Desc: TSD IS-Container Use and Management
Actual Rtc Date: 20090302
Eval Agency: EPA

Eval Start Date: 20090209
Eval Type Desc: COMPLIANCE EVALUATION INSPECTION
Viol Short Desc: TSD - Manifest/Records/Reporting
Actual Rtc Date: 20090302
Eval Agency: EPA

Eval Start Date: 20090209
Eval Type Desc: COMPLIANCE EVALUATION INSPECTION
Viol Short Desc: Generators - Pre-transport
Actual Rtc Date: 20090302
Eval Agency: State

Eval Start Date: 20080702
Eval Type Desc: COMPLIANCE SCHEDULE EVALUATION
Viol Short Desc:
Actual Rtc Date:
Eval Agency: State

Eval Start Date: 20080616
Eval Type Desc: COMPLIANCE EVALUATION INSPECTION
Viol Short Desc: Generators - Pre-transport
Actual Rtc Date: 20080702
Eval Agency: EPA

Eval Start Date: 20080616
Eval Type Desc: COMPLIANCE EVALUATION INSPECTION
Viol Short Desc: Generators - Pre-transport
Actual Rtc Date: 20080702
Eval Agency: State

Eval Start Date: 20070703
Eval Type Desc: COMPLIANCE SCHEDULE EVALUATION
Viol Short Desc:
Actual Rtc Date:
Eval Agency: State

Eval Start Date: 20070326
Eval Type Desc: COMPLIANCE EVALUATION INSPECTION
Viol Short Desc: Generators - Pre-transport
Actual Rtc Date: 20070703
Eval Agency: State

Eval Start Date: 20070326
Eval Type Desc: COMPLIANCE EVALUATION INSPECTION
Viol Short Desc: Universal Waste - Small Quantity Handlers
Actual Rtc Date: 20080226
Eval Agency: EPA

Eval Start Date: 20070326
Eval Type Desc: COMPLIANCE EVALUATION INSPECTION
Viol Short Desc: TSD IS-General Facility Standards
Actual Rtc Date: 20070703
Eval Agency: EPA

Eval Start Date: 20070326
Eval Type Desc: COMPLIANCE EVALUATION INSPECTION
Viol Short Desc: Universal Waste - Small Quantity Handlers
Actual Rtc Date: 20080226
Eval Agency: State

Eval Start Date: 20070326
Eval Type Desc: COMPLIANCE EVALUATION INSPECTION
Viol Short Desc: TSD IS-Container Use and Management
Actual Rtc Date: 20070703
Eval Agency: State

Eval Start Date: 20070326
Eval Type Desc: COMPLIANCE EVALUATION INSPECTION
Viol Short Desc: Generators - Pre-transport
Actual Rtc Date: 20070703
Eval Agency: EPA

Eval Start Date: 20060322
Eval Type Desc: COMPLIANCE EVALUATION INSPECTION
Viol Short Desc:
Actual Rtc Date:
Eval Agency: State

Eval Start Date: 20060322
Eval Type Desc: COMPLIANCE EVALUATION INSPECTION
Viol Short Desc:
Actual Rtc Date:
Eval Agency: EPA

Eval Start Date: 20050726
Eval Type Desc: COMPLIANCE SCHEDULE EVALUATION
Viol Short Desc:
Actual Rtc Date:
Eval Agency: State

Eval Start Date: 20050428
Eval Type Desc: COMPLIANCE EVALUATION INSPECTION
Viol Short Desc: Generators - General
Actual Rtc Date: 20050428
Eval Agency: EPA

Eval Start Date: 20050428
Eval Type Desc: COMPLIANCE EVALUATION INSPECTION
Viol Short Desc: Generators - Records/Reporting
Actual Rtc Date: 20050726
Eval Agency: State

Eval Start Date: 20040901
Eval Type Desc: COMPLIANCE EVALUATION INSPECTION
Viol Short Desc:
Actual Rtc Date:
Eval Agency: State

Eval Start Date: 20040901
Eval Type Desc: COMPLIANCE EVALUATION INSPECTION
Viol Short Desc:
Actual Rtc Date:
Eval Agency: EPA

Eval Start Date: 20030811
Eval Type Desc: COMPLIANCE EVALUATION INSPECTION
Viol Short Desc:
Actual Rtc Date:
Eval Agency: EPA

Eval Start Date: 20030811
Eval Type Desc: COMPLIANCE EVALUATION INSPECTION
Viol Short Desc: TSD - Container Use and Management
Actual Rtc Date: 20030822
Eval Agency: State

Eval Start Date: 20030811
Eval Type Desc: COMPLIANCE EVALUATION INSPECTION
Viol Short Desc: TSD - General Facility Standards

Actual Rtc Date: 20030822
Eval Agency: State

Eval Start Date: 20030327
Eval Type Desc: COMPLIANCE SCHEDULE EVALUATION
Viol Short Desc:
Actual Rtc Date:
Eval Agency: State

Eval Start Date: 20020827
Eval Type Desc: COMPLIANCE EVALUATION INSPECTION
Viol Short Desc: TSD - Container Use and Management
Actual Rtc Date: 20030327
Eval Agency: State

Eval Start Date: 20020827
Eval Type Desc: COMPLIANCE EVALUATION INSPECTION
Viol Short Desc: TSD - Manifest/Records/Reporting
Actual Rtc Date: 20030327
Eval Agency: State

Eval Start Date: 20010904
Eval Type Desc: COMPLIANCE SCHEDULE EVALUATION
Viol Short Desc:
Actual Rtc Date:
Eval Agency: State

Eval Start Date: 20010829
Eval Type Desc: COMPLIANCE EVALUATION INSPECTION
Viol Short Desc: TSD - Manifest/Records/Reporting
Actual Rtc Date: 20010904
Eval Agency: State

Eval Start Date: 20010629
Eval Type Desc: NO LONGER A SIGNIFICANT NON-COMPLIER
Viol Short Desc: TSD - Manifest/Records/Reporting
Actual Rtc Date: 20010629
Eval Agency: EPA

Eval Start Date: 20010629
Eval Type Desc: NO LONGER A SIGNIFICANT NON-COMPLIER
Viol Short Desc:
Actual Rtc Date:
Eval Agency: State

Eval Start Date: 20010629
Eval Type Desc: NO LONGER A SIGNIFICANT NON-COMPLIER
Viol Short Desc: LDR - General
Actual Rtc Date: 20000427
Eval Agency: EPA

Eval Start Date: 20010629
Eval Type Desc: NO LONGER A SIGNIFICANT NON-COMPLIER
Viol Short Desc: TSD - Contingency Plan and Emergency Procedures
Actual Rtc Date: 20000427
Eval Agency: EPA

Eval Start Date: 20010629
Eval Type Desc: NO LONGER A SIGNIFICANT NON-COMPLIER
Viol Short Desc: Generators - Pre-transport
Actual Rtc Date: 20000427
Eval Agency: EPA

Eval Start Date: 20010629
Eval Type Desc: NO LONGER A SIGNIFICANT NON-COMPLIER
Viol Short Desc: LDR - General
Actual Rtc Date: 20010629
Eval Agency: EPA

Eval Start Date: 20010629
Eval Type Desc: NO LONGER A SIGNIFICANT NON-COMPLIER
Viol Short Desc: TSD - Container Use and Management
Actual Rtc Date: 20010629
Eval Agency: EPA

Eval Start Date: 20010629
Eval Type Desc: NO LONGER A SIGNIFICANT NON-COMPLIER
Viol Short Desc: TSD - Container Use and Management
Actual Rtc Date: 20000427
Eval Agency: EPA

Eval Start Date: 20010629
Eval Type Desc: NO LONGER A SIGNIFICANT NON-COMPLIER
Viol Short Desc: Generators - Records/Reporting
Actual Rtc Date: 20000427
Eval Agency: EPA

Eval Start Date: 20010629
Eval Type Desc: NO LONGER A SIGNIFICANT NON-COMPLIER
Viol Short Desc: TSD - Contingency Plan and Emergency Procedures
Actual Rtc Date: 20010629
Eval Agency: EPA

Eval Start Date: 20010629
Eval Type Desc: NO LONGER A SIGNIFICANT NON-COMPLIER
Viol Short Desc: Generators - Manifest
Actual Rtc Date: 20000427
Eval Agency: EPA

Eval Start Date: 20000427
Eval Type Desc: COMPLIANCE EVALUATION INSPECTION
Viol Short Desc: Generators - Pre-transport
Actual Rtc Date: 20000427
Eval Agency: EPA

Eval Start Date: 20000427
Eval Type Desc: COMPLIANCE EVALUATION INSPECTION
Viol Short Desc: TSD - Container Use and Management
Actual Rtc Date: 20010629
Eval Agency: State

Eval Start Date: 20000427
Eval Type Desc: SIGNIFICANT NON-COMPLIER
Viol Short Desc: TSD - Container Use and Management
Actual Rtc Date: 20010629
Eval Agency: EPA

Eval Start Date: 20000427
Eval Type Desc: COMPLIANCE EVALUATION INSPECTION
Viol Short Desc: Generators - Records/Reporting
Actual Rtc Date: 20000427
Eval Agency: EPA

Eval Start Date: 20000427
Eval Type Desc: SIGNIFICANT NON-COMPLIER
Viol Short Desc:
Actual Rtc Date:
Eval Agency: State

Eval Start Date: 20000427
Eval Type Desc: SIGNIFICANT NON-COMPLIER
Viol Short Desc: Generators - Records/Reporting
Actual Rtc Date: 20000427
Eval Agency: EPA

Eval Start Date: 20000427
Eval Type Desc: SIGNIFICANT NON-COMPLIER
Viol Short Desc: TSD - Contingency Plan and Emergency Procedures

Actual Rtc Date: 20010629
Eval Agency: EPA

Eval Start Date: 20000427
Eval Type Desc: SIGNIFICANT NON-COMPLIER
Viol Short Desc: Generators - Manifest
Actual Rtc Date: 20000427
Eval Agency: EPA

Eval Start Date: 20000427
Eval Type Desc: COMPLIANCE EVALUATION INSPECTION
Viol Short Desc: TSD - Contingency Plan and Emergency Procedures
Actual Rtc Date: 20010629
Eval Agency: State

Eval Start Date: 20000427
Eval Type Desc: COMPLIANCE EVALUATION INSPECTION
Viol Short Desc: TSD - Manifest/Records/Reporting
Actual Rtc Date: 20010629
Eval Agency: State

Eval Start Date: 20000427
Eval Type Desc: SIGNIFICANT NON-COMPLIER
Viol Short Desc: LDR - General
Actual Rtc Date: 20000427
Eval Agency: EPA

Eval Start Date: 20000427
Eval Type Desc: SIGNIFICANT NON-COMPLIER
Viol Short Desc: TSD - Manifest/Records/Reporting
Actual Rtc Date: 20010629
Eval Agency: EPA

Eval Start Date: 20000427
Eval Type Desc: COMPLIANCE EVALUATION INSPECTION
Viol Short Desc: Generators - Manifest
Actual Rtc Date: 20000427
Eval Agency: EPA

Eval Start Date: 20000427
Eval Type Desc: SIGNIFICANT NON-COMPLIER
Viol Short Desc: TSD - Container Use and Management
Actual Rtc Date: 20000427
Eval Agency: EPA

Eval Start Date: 20000427
Eval Type Desc: SIGNIFICANT NON-COMPLIER
Viol Short Desc: LDR - General
Actual Rtc Date: 20010629
Eval Agency: EPA

Eval Start Date: 20000427
Eval Type Desc: COMPLIANCE EVALUATION INSPECTION
Viol Short Desc: TSD - Container Use and Management
Actual Rtc Date: 20000427
Eval Agency: EPA

Eval Start Date: 20000427
Eval Type Desc: COMPLIANCE EVALUATION INSPECTION
Viol Short Desc: TSD - Contingency Plan and Emergency Procedures
Actual Rtc Date: 20000427
Eval Agency: EPA

Eval Start Date: 20000427
Eval Type Desc: COMPLIANCE EVALUATION INSPECTION
Viol Short Desc: LDR - General
Actual Rtc Date: 20010629
Eval Agency: State

Eval Start Date: 20000427
Eval Type Desc: COMPLIANCE EVALUATION INSPECTION
Viol Short Desc: LDR - General
Actual Rtc Date: 20000427
Eval Agency: EPA

Eval Start Date: 20000427
Eval Type Desc: SIGNIFICANT NON-COMPLIER
Viol Short Desc: Generators - Pre-transport
Actual Rtc Date: 20000427
Eval Agency: EPA

Eval Start Date: 20000427
Eval Type Desc: SIGNIFICANT NON-COMPLIER
Viol Short Desc: TSD - Contingency Plan and Emergency Procedures
Actual Rtc Date: 20000427
Eval Agency: EPA

Eval Start Date: 19990610
Eval Type Desc: COMPLIANCE EVALUATION INSPECTION
Viol Short Desc: TSD - Container Use and Management
Actual Rtc Date: 19990624
Eval Agency: State

Eval Start Date: 19990610
Eval Type Desc: COMPLIANCE EVALUATION INSPECTION
Viol Short Desc: TSD - Container Use and Management
Actual Rtc Date: 19990617
Eval Agency: State

Eval Start Date: 19990610
Eval Type Desc: COMPLIANCE EVALUATION INSPECTION
Viol Short Desc: TSD - Container Use and Management
Actual Rtc Date: 19990610
Eval Agency: EPA

Eval Start Date: 19980319
Eval Type Desc: COMPLIANCE EVALUATION INSPECTION
Viol Short Desc: TSD - Manifest/Records/Reporting
Actual Rtc Date: 19980324
Eval Agency: State

Eval Start Date: 19980319
Eval Type Desc: COMPLIANCE EVALUATION INSPECTION
Viol Short Desc:
Actual Rtc Date:
Eval Agency: EPA

Eval Start Date: 19980319
Eval Type Desc: COMPLIANCE EVALUATION INSPECTION
Viol Short Desc: TSD - Manifest/Records/Reporting
Actual Rtc Date: 19980713
Eval Agency: State

Eval Start Date: 19970213
Eval Type Desc: COMPLIANCE SCHEDULE EVALUATION
Viol Short Desc:
Actual Rtc Date:
Eval Agency: State

Eval Start Date: 19970109
Eval Type Desc: COMPLIANCE EVALUATION INSPECTION
Viol Short Desc: TSD - Manifest/Records/Reporting
Actual Rtc Date: 19970210
Eval Agency: State

Eval Start Date: 19970109
Eval Type Desc: COMPLIANCE EVALUATION INSPECTION
Viol Short Desc: TSD - Contingency Plan and Emergency Procedures

Actual Rtc Date: 19970213
Eval Agency: State

Eval Start Date: 19970109
Eval Type Desc: COMPLIANCE EVALUATION INSPECTION
Viol Short Desc: TSD - Container Use and Management
Actual Rtc Date: 19970213
Eval Agency: State

Eval Start Date: 19961220
Eval Type Desc: COMPLIANCE SCHEDULE EVALUATION
Viol Short Desc:
Actual Rtc Date:
Eval Agency: State

Eval Start Date: 19960523
Eval Type Desc: COMPLIANCE EVALUATION INSPECTION
Viol Short Desc: TSD - Container Use and Management
Actual Rtc Date: 19961220
Eval Agency: State

Eval Start Date: 19960523
Eval Type Desc: COMPLIANCE EVALUATION INSPECTION
Viol Short Desc: Generators - General
Actual Rtc Date: 19960523
Eval Agency: EPA

Eval Start Date: 19960325
Eval Type Desc: NO LONGER A SIGNIFICANT NON-COMPLIER
Viol Short Desc:
Actual Rtc Date:
Eval Agency: State

Eval Start Date: 19951108
Eval Type Desc: SIGNIFICANT NON-COMPLIER
Viol Short Desc:
Actual Rtc Date:
Eval Agency: State

Eval Start Date: 19951108
Eval Type Desc: COMPLIANCE EVALUATION INSPECTION
Viol Short Desc: TSD - Container Use and Management
Actual Rtc Date: 19960325
Eval Agency: State

Eval Start Date: 19950405
Eval Type Desc: COMPLIANCE EVALUATION INSPECTION
Viol Short Desc: TSD - Container Use and Management
Actual Rtc Date: 19960329
Eval Agency: State

Eval Start Date: 19950405
Eval Type Desc: COMPLIANCE EVALUATION INSPECTION
Viol Short Desc: Generators - General
Actual Rtc Date: 19950405
Eval Agency: EPA

Eval Start Date: 19950103
Eval Type Desc: NO LONGER A SIGNIFICANT NON-COMPLIER
Viol Short Desc:
Actual Rtc Date:
Eval Agency: EPA

Eval Start Date: 19940519
Eval Type Desc: SIGNIFICANT NON-COMPLIER
Viol Short Desc:
Actual Rtc Date:
Eval Agency: EPA

Eval Start Date:	19940510
Eval Type Desc:	COMPLIANCE EVALUATION INSPECTION
Viol Short Desc:	LDR - General
Actual Rtc Date:	19950103
Eval Agency:	State

Eval Start Date:	19940510
Eval Type Desc:	COMPLIANCE EVALUATION INSPECTION
Viol Short Desc:	TSD - Container Use and Management
Actual Rtc Date:	19950116
Eval Agency:	State

Eval Start Date:	19940510
Eval Type Desc:	SIGNIFICANT NON-COMPLIER
Viol Short Desc:	
Actual Rtc Date:	
Eval Agency:	EPA

Eval Start Date:	19940510
Eval Type Desc:	COMPLIANCE EVALUATION INSPECTION
Viol Short Desc:	TSD - Container Use and Management
Actual Rtc Date:	19950103
Eval Agency:	EPA

Eval Start Date:	19940510
Eval Type Desc:	COMPLIANCE EVALUATION INSPECTION
Viol Short Desc:	LDR - General
Actual Rtc Date:	19950103
Eval Agency:	EPA

Eval Start Date:	19940510
Eval Type Desc:	COMPLIANCE EVALUATION INSPECTION
Viol Short Desc:	TSD - General Facility Standards
Actual Rtc Date:	19950103
Eval Agency:	EPA

Eval Start Date:	19930419
Eval Type Desc:	COMPLIANCE EVALUATION INSPECTION
Viol Short Desc:	LDR - General
Actual Rtc Date:	19930419
Eval Agency:	EPA

Eval Start Date:	19930419
Eval Type Desc:	COMPLIANCE EVALUATION INSPECTION
Viol Short Desc:	TSD - Container Use and Management
Actual Rtc Date:	19930419
Eval Agency:	EPA

Eval Start Date:	19920520
Eval Type Desc:	COMPLIANCE EVALUATION INSPECTION
Viol Short Desc:	
Actual Rtc Date:	
Eval Agency:	EPA

Eval Start Date:	19920403
Eval Type Desc:	COMPLIANCE SCHEDULE EVALUATION
Viol Short Desc:	
Actual Rtc Date:	
Eval Agency:	State

Eval Start Date:	19910827
Eval Type Desc:	COMPLIANCE EVALUATION INSPECTION
Viol Short Desc:	TSD - General
Actual Rtc Date:	19920408
Eval Agency:	State

Eval Start Date:	19910827
Eval Type Desc:	COMPLIANCE EVALUATION INSPECTION
Viol Short Desc:	Generators - General

Actual Rtc Date: 19950103
Eval Agency: EPA

Eval Start Date: 19910827
Eval Type Desc: COMPLIANCE EVALUATION INSPECTION
Viol Short Desc: LDR - General
Actual Rtc Date: 19920408
Eval Agency: State

Eval Start Date: 19900706
Eval Type Desc: COMPLIANCE EVALUATION INSPECTION
Viol Short Desc: TSD - General
Actual Rtc Date: 19910402
Eval Agency: EPA

Eval Start Date: 19881025
Eval Type Desc: COMPLIANCE EVALUATION INSPECTION
Viol Short Desc:
Actual Rtc Date:
Eval Agency: EPA

Eval Start Date: 19881025
Eval Type Desc: COMPLIANCE EVALUATION INSPECTION
Viol Short Desc: LDR - General
Actual Rtc Date: 19881025
Eval Agency: State

Eval Start Date: 19880414
Eval Type Desc: COMPLIANCE EVALUATION INSPECTION
Viol Short Desc: TSD - General
Actual Rtc Date: 19950103
Eval Agency: EPA

Eval Start Date: 19880414
Eval Type Desc: COMPLIANCE EVALUATION INSPECTION
Viol Short Desc: TSD - General
Actual Rtc Date: 19890131
Eval Agency: EPA

Eval Start Date: 19870429
Eval Type Desc: COMPLIANCE EVALUATION INSPECTION
Viol Short Desc: TSD - General
Actual Rtc Date: 19870630
Eval Agency: EPA

Eval Start Date: 19870429
Eval Type Desc: NON-FINANCIAL RECORD REVIEW
Viol Short Desc: TSD - General
Actual Rtc Date: 19870630
Eval Agency: State

Eval Start Date: 19860627
Eval Type Desc: COMPLIANCE EVALUATION INSPECTION
Viol Short Desc: TSD - General
Actual Rtc Date: 19870630
Eval Agency: EPA

Eval Start Date: 19860619
Eval Type Desc: COMPLIANCE EVALUATION INSPECTION
Viol Short Desc:
Actual Rtc Date:
Eval Agency: State

Eval Start Date: 19850813
Eval Type Desc: COMPLIANCE EVALUATION INSPECTION
Viol Short Desc:
Actual Rtc Date:
Eval Agency: EPA

Eval Start Date:	19850129
Eval Type Desc:	COMPLIANCE EVALUATION INSPECTION
Viol Short Desc:	
Actual Rtc Date:	
Eval Agency:	State

Handler Summary

Importer:	No	**Used Oil Transpor:**	No
Mixed Waste Gen:	No	**Used Oil Trans Fac:**	No
Transporter:	Yes	**Used Oil Processor:**	No
Transfer Facility:	No	**Used Oil Refiner:**	No
Recycler:	No	**Used Oil Burner:**	No
Onsite Burner Exem:	No	**Commercial TSD:**	No
Furnace Exemption:	No	**Recycl Nonstorage:**	No
Underground Injec:	No		

Used Oil Market Burner:	No
Used Oil Spec Marketer:	No

Additional Handler Summary Details

Source Type:	N	**NAIC 1:**	622110
Seq No:	16	**NAIC 2:**	611310
Non Notifier:		**NAIC 3:**	621493
Receive Date:	20230130	**NAIC 4:**	622310
Active Site:	H-A--	**State:**	SC
Land Type:	S	**Location Latitude:**	32.785534
In Handler Univ:	Y	**Location Longitude:**	-79.946608
In A Universe:	Y	**Loc GIS Primary:**	N
Gen Status:	LQG	**Loc GIS Origin:**	UC
Report Cycle:		**State District Owner:**	
Accessibility:		**State District:**	
Region:	04		

Fed Waste Gen Owner:	HQ
State Waste Generator Owner:	SC
State Waste Generator:	4
Short Term Generator:	N
Uni Waste:	Y
Universal Waste Dest Facility:	N
Federal Universal Waste:	Y
As Federally Regulated Tsdf:	------
As Converter Tsdf:	------
As State Regulated Tsdf:	------
As State Regulated Handler:	---
Federal Indicator:	---
Hsm:	N
Subpart K:	C---
GPRA Permit:	N
GPRA Renewal:	N
Permit Renewal Wrkld:	------
Permwrk ID:	------
Perm Prog:	---S--
Pcwrkld:	------
Closwrkld:	------
GPRA Ca:	Y
Cawrkld:	Y
Subjca Tsd Discretion:	N
NCAPS:	L
EC Indicator:	N
Ca725 Indicator:	+
Ca750 Indicator:	+
Operating Tsdf:	------
Full Enforcement:	------
Snc:	N
Unaddressed Snc:	N
Addressed Snc:	N
Snc With Comp Sched:	N

Fa Required:	-----
Hhandler Last Change:	20230215
Recognized Trader Importer:	N
Recognized Trader Exporter:	N
Slab Importer:	N
Slab Exporter:	N
Manifest Broker:	N
Subpart P:	H
Contact Language:	EN
Handler Name:	MEDICAL UNIVERSITY OF SC
Location Street No:	
Location Street1:	171 ASHLEY AVE
Location Street2:	
Location City:	CHARLESTON
Location State:	SC
Location Zip:	29425
Location County Code:	SC019
Location County Name:	CHARLESTON
Location Country:	US
Contact Name:	SETH HATT
Contact Street No:	
Contact Street1:	171 ASHLEY AVE
Contact Street2:	
Contact City:	CHARLESTON
Contact State:	SC
Contact Zip:	29425
Contact Country:	US
Contact Phone & Ext:	843-792-1378
Contact Fax:	
Contact Email Address:	HATTS@MUSC.EDU
Contact Title:	DIRECTOR OF UNIVERSITY RISK MANAGEMENT
Owner Name:	MEDICAL UNIVERSITY OF SC PHYSICAL PLANT
Owner Type:	S
Owner Seq:	1
Operator Name:	MEDICAL UNIVERSITY OF SC PHYSICAL PLANT
Operator Type:	S
Operator Seq:	2
Public Notes:	

Hazardous Waste Handler Details

Seq No:	1
Receive Date:	19901019
Handler Name:	MEDICAL UNIVERSITY OF SC FTS JOHNSON DNR
Fed Waste Generator:	N
Generator Code Description:	Not a Generator, Verified
Tsd Activity:	Y
Source Type:	Part A

Waste Code Details

Waste Code:	D001
Waste Code Desc:	IGNITABLE WASTE
Waste Code:	D002
Waste Code Desc:	CORROSIVE WASTE
Waste Code:	P003
Waste Code Desc:	2-PROPENAL (OR) ACROLEIN
Waste Code:	P005
Waste Code Desc:	2-PROPEN-1-OL (OR) ALLYL ALCOHOL
Waste Code:	P015
Waste Code Desc:	BERYLLIUM

Waste Code: P022
Waste Code Desc: CARBON DISULFIDE

Waste Code: P054
Waste Code Desc: AZIRIDINE (OR) ETHYLENEIMINE

Waste Code: P056
Waste Code Desc: FLUORINE

Waste Code: P087
Waste Code Desc: OSMIUM OXIDE OSO4, (T-4)- (OR) OSMIUM TETROXIDE

Waste Code: P098
Waste Code Desc: POTASSIUM CYANIDE (OR) POTASSIUM CYANIDE K(CN)

Waste Code: P106
Waste Code Desc: SODIUM CYANIDE (OR) SODIUM CYANIDE NA(CN)

Waste Code: U001
Waste Code Desc: ACETALDEHYDE (I) (OR) ETHANAL (I)

Waste Code: U002
Waste Code Desc: 2-PROPANONE (I) (OR) ACETONE (I)

Waste Code: U003
Waste Code Desc: ACETONITRILE (I,T)

Waste Code: U009
Waste Code Desc: 2-PROPENENITRILE (OR) ACRYLONITRILE

Waste Code: U012
Waste Code Desc: ANILINE (I,T) (OR) BENZENAMINE (I,T)

Waste Code: U017
Waste Code Desc: BENZAL CHLORIDE (OR) BENZENE, (DICHLOROMETHYL)-

Waste Code: U019
Waste Code Desc: BENZENE (I,T)

Waste Code: U029
Waste Code Desc: METHANE, BROMO- (OR) METHYL BROMIDE

Waste Code: U031
Waste Code Desc: 1-BUTANOL (I) (OR) N-BUTYL ALCOHOL (I)

Waste Code: U037
Waste Code Desc: BENZENE, CHLORO- (OR) CHLOROBENZENE

Waste Code: U043
Waste Code Desc: ETHENE, CHLORO- (OR) VINYL CHLORIDE

Waste Code: U044
Waste Code Desc: CHLOROFORM (OR) METHANE, TRICHLORO-

Waste Code: U045
Waste Code Desc: METHANE, CHLORO- (I,T) (OR) METHYL CHLORIDE (I,T)

Waste Code: U056
Waste Code Desc: BENZENE, HEXAHYDRO- (I) (OR) CYCLOHEXANE (I)

Waste Code: U076
Waste Code Desc: ETHANE, 1,1-DICHLORO- (OR) ETHYLIDENE DICHLORIDE

Waste Code: U078
Waste Code Desc: 1,1-DICHLOROETHYLENE (OR) ETHENE, 1,1-DICHLORO-

Waste Code: U080
Waste Code Desc: METHANE, DICHLORO- (OR) METHYLENE CHLORIDE

Waste Code:	U083
Waste Code Desc:	PROPANE, 1,2-DICHLORO- (OR) PROPYLENE DICHLORIDE
Waste Code:	U092
Waste Code Desc:	DIMETHYLAMINE (I) (OR) METHANAMINE, N-METHYL- (I)
Waste Code:	U108
Waste Code Desc:	1,4-DIETHYLENEOXIDE (OR) 1,4-DIOXANE
Waste Code:	U112
Waste Code Desc:	ACETIC ACID, ETHYL ESTER (I) (OR) ETHYL ACETATE (I)
Waste Code:	U115
Waste Code Desc:	ETHYLENE OXIDE (I,T) (OR) OXIRANE (I,T)
Waste Code:	U117
Waste Code Desc:	ETHANE, 1,1'-OXYBIS-(I) (OR) ETHYL ETHER (I)
Waste Code:	U122
Waste Code Desc:	FORMALDEHYDE
Waste Code:	U123
Waste Code Desc:	FORMIC ACID (C,T)
Waste Code:	U124
Waste Code Desc:	FURAN (I) (OR) FURFURAN (I)
Waste Code:	U133
Waste Code Desc:	HYDRAZINE (R,T)
Waste Code:	U135
Waste Code Desc:	HYDROGEN SULFIDE (OR) HYDROGEN SULFIDE H2S
Waste Code:	U145
Waste Code Desc:	LEAD PHOSPHATE (OR) PHOSPHORIC ACID, LEAD(2+) SALT (2:3)
Waste Code:	U147
Waste Code Desc:	2,5-FURANDIONE (OR) MALEIC ANHYDRIDE
Waste Code:	U151
Waste Code Desc:	MERCURY
Waste Code:	U159
Waste Code Desc:	2-BUTANONE (I,T) (OR) METHYL ETHYL KETONE (MEK) (I,T)
Waste Code:	U162
Waste Code Desc:	2-PROPENOIC ACID, 2-METHYL-, METHYL ESTER (I,T) (OR) METHYL METHACRYLATE (I,T)
Waste Code:	U165
Waste Code Desc:	NAPHTHALENE
Waste Code:	U169
Waste Code Desc:	BENZENE, NITRO- (OR) NITROBENZENE (I,T)
Waste Code:	U188
Waste Code Desc:	PHENOL
Waste Code:	U196
Waste Code Desc:	PYRIDINE
Waste Code:	U211
Waste Code Desc:	CARBON TETRACHLORIDE (OR) METHANE, TETRACHLORO-
Waste Code:	U213
Waste Code Desc:	FURAN, TETRAHYDRO-(I) (OR) TETRAHYDROFURAN (I)
Waste Code:	U220
Waste Code Desc:	BENZENE, METHYL- (OR) TOLUENE

Waste Code: U239
Waste Code Desc: BENZENE, DIMETHYL- (I,T) (OR) XYLENE (I)

Hazardous Waste Handler Details

Seq No: 1
Receive Date: 19920226
Handler Name: MEDICAL UNIVERSITY OF SOUTH CAROLINA
Fed Waste Generator: 1
Generator Code Description: Large Quantity Generator
Tsd Activity: Y
Source Type: Annual/Biennial Report

Hazardous Waste Handler Details

Seq No: 2
Receive Date: 19940301
Handler Name: MEDICAL UNIVERSITY OF SC PHYSICAL PLANT
Fed Waste Generator: 1
Generator Code Description: Large Quantity Generator
Tsd Activity: N
Source Type: Annual/Biennial Report

Hazardous Waste Handler Details

Seq No: 1
Receive Date: 19950608
Handler Name: MEDICAL UNIVERSITY OF SC FTS JOHNSON DNR
Fed Waste Generator: 1
Generator Code Description: Large Quantity Generator
Tsd Activity: Y
Source Type: Implementer

Waste Code Details

Waste Code: 7777
Waste Code Desc:

Hazardous Waste Handler Details

Seq No: 3
Receive Date: 19960301
Handler Name: MEDICAL UNIVERSITY OF SC PHYSICAL PLANT
Fed Waste Generator: 1
Generator Code Description: Large Quantity Generator
Tsd Activity: Y
Source Type: Annual/Biennial Report

Hazardous Waste Handler Details

Seq No: 4
Receive Date: 19980301
Handler Name: MEDICAL UNIVERSITY OF SC PHYSICAL PLANT
Fed Waste Generator: 1
Generator Code Description: Large Quantity Generator
Tsd Activity: Y
Source Type: Annual/Biennial Report

Hazardous Waste Handler Details

Seq No: 1

Receive Date: 19980721
Handler Name: MEDICAL UNIVERSITY OF SC FTS JOHNSON DNR
Fed Waste Generator: 1
Generator Code Description: Large Quantity Generator
Tsd Activity: Y
Source Type: Notification

Hazardous Waste Handler Details

Seq No: 5
Receive Date: 20000103
Handler Name: MEDICAL UNIVERSITY OF SC PHYSICAL PLANT
Fed Waste Generator: 1
Generator Code Description: Large Quantity Generator
Tsd Activity: Y
Source Type: Annual/Biennial Report

Hazardous Waste Handler Details

Seq No: 2
Receive Date: 20011001
Handler Name: MEDICAL UNIVERSITY OF SC FTS JOHNSON DNR
Fed Waste Generator: 2
Generator Code Description: Small Quantity Generator
Tsd Activity: Y
Source Type: Notification

Hazardous Waste Handler Details

Seq No: 3
Receive Date: 20011016
Handler Name: MEDICAL UNIVERSITY OF SC FTS JOHNSON DNR
Fed Waste Generator: 2
Generator Code Description: Small Quantity Generator
Tsd Activity: Y
Source Type: Notification

Hazardous Waste Handler Details

Seq No: 6
Receive Date: 20020301
Handler Name: MEDICAL UNIVERSITY OF SC PHYSICAL PLANT
Fed Waste Generator: 1
Generator Code Description: Large Quantity Generator
Tsd Activity: Y
Source Type: Annual/Biennial Report

Hazardous Waste Handler Details

Seq No: 4
Receive Date: 20020327
Handler Name: MEDICAL UNIVERSITY OF SC FTS JOHNSON DNR
Fed Waste Generator: 1
Generator Code Description: Large Quantity Generator
Tsd Activity: Y
Source Type: Notification

Waste Code Details

Waste Code: D001
Waste Code Desc: IGNITABLE WASTE

Waste Code: D002
Waste Code Desc: CORROSIVE WASTE

Waste Code: D003
Waste Code Desc: REACTIVE WASTE

Waste Code: F001
Waste Code Desc: THE FOLLOWING SPENT HALOGENATED SOLVENTS USED IN DEGREASING: TETRACHLOROETHYLENE, TRICHLORETHYLENE, METHYLENE CHLORIDE, 1,1,1-TRICHLOROETHANE, CARBON TETRACHLORIDE AND CHLORINATED FLUOROCARBONS; ALL SPENT SOLVENT MIXTURES/BLENDS USED IN DEGREASING CONTAINING, BEFORE USE, A TOTAL OF TEN PERCENT OR MORE (BY VOLUME) OF ONE OR MORE OF THE ABOVE HALOGENATED SOLVENTS OR THOSE SOLVENTS LISTED IN F002, F004, AND F005; AND STILL BOTTOMS FROM THE RECOVERY OF THESE SPENT SOLVENTS AND SPENT SOLVENT MIXTURES.

Waste Code: F002
Waste Code Desc: THE FOLLOWING SPENT HALOGENATED SOLVENTS: TETRACHLOROETHYLENE, METHYLENE CHLORIDE, TRICHLOROETHYLENE, 1,1,1-TRICHLOROETHANE, CHLOROBENZENE, 1,1,2-TRICHLORO-1,2,2-TRIFLUOROETHANE, ORTHO-DICHLOROBENZENE, TRICHLOROFLUOROMETHANE, AND 1,1,2, TRICHLOROETHANE; ALL SPENT SOLVENT MIXTURES/BLENDS CONTAINING, BEFORE USE, A TOTAL OF TEN PERCENT OR MORE (BY VOLUME) OF ONE OR MORE OF THE ABOVE HALOGENATED SOLVENTS OR THOSE SOLVENTS LISTED IN F001, F004, AND F005; AND STILL BOTTOMS FROM THE RECOVERY OF THESE SPENT SOLVENTS AND SPENT SOLVENT MIXTURES.

Waste Code: F003
Waste Code Desc: THE FOLLOWING SPENT NONHALOGENATED SOLVENTS: XYLENE, ACETONE, ETHYL ACETATE, ETHYL BENZENE, ETHYL ETHER, METHYL ISOBUTYL KETONE, N-BUTYL ALCOHOL, CYCLOHEXANONE, AND METHANOL; ALL SPENT SOLVENT MIXTURES/BLENDS CONTAINING, BEFORE USE, ONLY THE ABOVE SPENT NONHALOGENATED SOLVENTS; AND ALL SPENT SOLVENT MIXTURES/BLENDS CONTAINING, BEFORE USE, ONE OR MORE OF THE ABOVE NONHALOGENATED SOLVENTS, AND A TOTAL OF TEN PERCENT OR MORE (BY VOLUME) OF ONE OR MORE OF THOSE SOLVENTS LISTED IN F001, F002, F004, AND F005; AND STILL BOTTOMS FROM THE RECOVERY OF THESE SPENT SOLVENTS AND SPENT SOLVENT MIXTURES.

Waste Code: F005
Waste Code Desc: THE FOLLOWING SPENT NONHALOGENATED SOLVENTS: TOLUENE, METHYL ETHYL KETONE, CARBON DISULFIDE, ISOBUTANOL, PYRIDINE, BENZENE, 2-ETHOXYETHANOL, AND 2-NITROPROPANE; ALL SPENT SOLVENT MIXTURES/BLENDS CONTAINING, BEFORE USE, A TOTAL OF TEN PERCENT OR MORE (BY VOLUME) OF ONE OR MORE OF THE ABOVE NONHALOGENATED SOLVENTS OR THOSE SOLVENTS LISTED IN F001, F002, OR F004; AND STILL BOTTOMS FROM THE RECOVERY OF THESE SPENT SOLVENTS AND SPENT SOLVENT MIXTURES.

Waste Code: P003
Waste Code Desc: 2-PROPENAL (OR) ACROLEIN

Waste Code: P005
Waste Code Desc: 2-PROPEN-1-OL (OR) ALLYL ALCOHOL

Waste Code: P015
Waste Code Desc: BERYLLIUM

Waste Code: P022
Waste Code Desc: CARBON DISULFIDE

Waste Code: P054
Waste Code Desc: AZIRIDINE (OR) ETHYLENEIMINE

Waste Code: P056
Waste Code Desc: FLUORINE

Waste Code: P087
Waste Code Desc: OSMIUM OXIDE OSO4, (T-4)- (OR) OSMIUM TETROXIDE

Waste Code: P098
Waste Code Desc: POTASSIUM CYANIDE (OR) POTASSIUM CYANIDE K(CN)

Waste Code: P106
Waste Code Desc: SODIUM CYANIDE (OR) SODIUM CYANIDE NA(CN)

Waste Code: U001
Waste Code Desc: ACETALDEHYDE (I) (OR) ETHANAL (I)

Waste Code: U002
Waste Code Desc: 2-PROPANONE (I) (OR) ACETONE (I)

Waste Code: U003
Waste Code Desc: ACETONITRILE (I,T)

Waste Code: U009
Waste Code Desc: 2-PROPENENITRILE (OR) ACRYLONITRILE

Waste Code: U012
Waste Code Desc: ANILINE (I,T) (OR) BENZENAMINE (I,T)

Waste Code: U017
Waste Code Desc: BENZAL CHLORIDE (OR) BENZENE, (DICHLOROMETHYL)-

Waste Code: U019
Waste Code Desc: BENZENE (I,T)

Waste Code: U029
Waste Code Desc: METHANE, BROMO- (OR) METHYL BROMIDE

Waste Code: U031
Waste Code Desc: 1-BUTANOL (I) (OR) N-BUTYL ALCOHOL (I)

Waste Code: U037
Waste Code Desc: BENZENE, CHLORO- (OR) CHLOROBENZENE

Waste Code: U043
Waste Code Desc: ETHENE, CHLORO- (OR) VINYL CHLORIDE

Waste Code: U044
Waste Code Desc: CHLOROFORM (OR) METHANE, TRICHLORO-

Waste Code: U045
Waste Code Desc: METHANE, CHLORO- (I,T) (OR) METHYL CHLORIDE (I,T)

Waste Code: U056
Waste Code Desc: BENZENE, HEXAHYDRO- (I) (OR) CYCLOHEXANE (I)

Waste Code: U076
Waste Code Desc: ETHANE, 1,1-DICHLORO- (OR) ETHYLIDENE DICHLORIDE

Waste Code: U078
Waste Code Desc: 1,1-DICHLOROETHYLENE (OR) ETHENE, 1,1-DICHLORO-

Waste Code: U080
Waste Code Desc: METHANE, DICHLORO- (OR) METHYLENE CHLORIDE

Waste Code: U083
Waste Code Desc: PROPANE, 1,2-DICHLORO- (OR) PROPYLENE DICHLORIDE

Waste Code: U092
Waste Code Desc: DIMETHYLAMINE (I) (OR) METHANAMINE, N-METHYL- (I)

Waste Code: U108
Waste Code Desc: 1,4-DIETHYLENEOXIDE (OR) 1,4-DIOXANE

Waste Code: U112
Waste Code Desc: ACETIC ACID, ETHYL ESTER (I) (OR) ETHYL ACETATE (I)

Waste Code: U115
Waste Code Desc: ETHYLENE OXIDE (I,T) (OR) OXIRANE (I,T)

Waste Code: U117
Waste Code Desc: ETHANE, 1,1'-OXYBIS-(I) (OR) ETHYL ETHER (I)

Waste Code: U122
Waste Code Desc: FORMALDEHYDE

Waste Code: U123
Waste Code Desc: FORMIC ACID (C,T)

Waste Code: U124
Waste Code Desc: FURAN (I) (OR) FURFURAN (I)

Waste Code: U133
Waste Code Desc: HYDRAZINE (R,T)

Waste Code: U135
Waste Code Desc: HYDROGEN SULFIDE (OR) HYDROGEN SULFIDE H2S

Waste Code: U145
Waste Code Desc: LEAD PHOSPHATE (OR) PHOSPHORIC ACID, LEAD(2+) SALT (2:3)

Waste Code: U147
Waste Code Desc: 2,5-FURANDIONE (OR) MALEIC ANHYDRIDE

Waste Code: U151
Waste Code Desc: MERCURY

Waste Code: U154
Waste Code Desc: METHANOL (I) (OR) METHYL ALCOHOL (I)

Waste Code: U159
Waste Code Desc: 2-BUTANONE (I,T) (OR) METHYL ETHYL KETONE (MEK) (I,T)

Waste Code: U161
Waste Code Desc: 4-METHYL-2-PENTANONE (I) (OR) METHYL ISOBUTYL KETONE (I) (OR) PENTANOL, 4-METHYL-

Waste Code: U162
Waste Code Desc: 2-PROPENOIC ACID, 2-METHYL-, METHYL ESTER (I,T) (OR) METHYL METHACRYLATE (I,T)

Waste Code: U165
Waste Code Desc: NAPHTHALENE

Waste Code: U169
Waste Code Desc: BENZENE, NITRO- (OR) NITROBENZENE (I,T)

Waste Code: U188
Waste Code Desc: PHENOL

Waste Code: U196
Waste Code Desc: PYRIDINE

Waste Code: U211
Waste Code Desc: CARBON TETRACHLORIDE (OR) METHANE, TETRACHLORO-

Waste Code: U213
Waste Code Desc: FURAN, TETRAHYDRO-(I) (OR) TETRAHYDROFURAN (I)

Waste Code: U220
Waste Code Desc: BENZENE, METHYL- (OR) TOLUENE

Waste Code: U239
Waste Code Desc: BENZENE, DIMETHYL- (I,T) (OR) XYLENE (I)

Hazardous Waste Handler Details

Seq No: 7
Receive Date: 20040101
Handler Name: MEDICAL UNIVERSITY OF SC PHYSICAL PLANT
Fed Waste Generator: 1
Generator Code Description: Large Quantity Generator
Tsd Activity: Y
Source Type: Annual/Biennial Report

Waste Code Details

Waste Code: D001
Waste Code Desc: IGNITABLE WASTE

Waste Code: D002
Waste Code Desc: CORROSIVE WASTE

Waste Code: D008
Waste Code Desc: LEAD

Waste Code: U002
Waste Code Desc: 2-PROPANONE (I) (OR) ACETONE (I)

Waste Code: U003
Waste Code Desc: ACETONITRILE (I,T)

Waste Code: U044
Waste Code Desc: CHLOROFORM (OR) METHANE, TRICHLORO-

Waste Code: U122
Waste Code Desc: FORMALDEHYDE

Waste Code: U151
Waste Code Desc: MERCURY

Waste Code: U154
Waste Code Desc: METHANOL (I) (OR) METHYL ALCOHOL (I)

Waste Code: U188
Waste Code Desc: PHENOL

Waste Code: U220
Waste Code Desc: BENZENE, METHYL- (OR) TOLUENE

Waste Code: U239
Waste Code Desc: BENZENE, DIMETHYL- (I,T) (OR) XYLENE (I)

Hazardous Waste Handler Details

Seq No: 5
Receive Date: 20050113
Handler Name: MEDICAL UNIVERSITY OF SC PHYSICAL PLANT
Fed Waste Generator: 1
Generator Code Description: Large Quantity Generator
Tsd Activity: Y
Source Type: Notification

Waste Code Details

Waste Code: D001
Waste Code Desc: IGNITABLE WASTE

Waste Code: D002
Waste Code Desc: CORROSIVE WASTE

Waste Code: D008
Waste Code Desc: LEAD

Waste Code: F002
Waste Code Desc: THE FOLLOWING SPENT HALOGENATED SOLVENTS: TETRACHLOROETHYLENE, METHYLENE CHLORIDE, TRICHLOROETHYLENE, 1,1,1-TRICHLOROETHANE, CHLOROBENZENE, 1,1,2-TRICHLORO-1,2,2-TRIFLUOROETHANE, ORTHO-DICHLOROBENZENE, TRICHLOROFLUOROMETHANE, AND 1,1,2, TRICHLOROETHANE; ALL SPENT SOLVENT MIXTURES/BLENDS CONTAINING, BEFORE USE, A TOTAL OF TEN PERCENT OR MORE (BY VOLUME) OF ONE OR MORE OF THE ABOVE HALOGENATED SOLVENTS OR THOSE SOLVENTS LISTED IN F001, F004, AND F005; AND STILL BOTTOMS FROM THE RECOVERY OF

THESE SPENT SOLVENTS AND SPENT SOLVENT MIXTURES.

Waste Code: F027
Waste Code Desc: DISCARDED UNUSED FORMULATIONS CONTAINING TRI-, TETRA-, OR PENTACHLOROPHENOL OR DISCARDED UNUSED FORMULATIONS CONTAINING COMPOUNDS DERIVED FROM THESE CHLOROPHENOLS. (THIS LISTING DOES NOT INCLUDE FORMULATIONS CONTAINING HEXACHLOROPHENE SYNTHESIZED FROM PREPURIFIED 2,4,5-TRICHLOROPHENOL AS THE SOLE COMPONENT.)

Waste Code: P029
Waste Code Desc: COPPER CYANIDE (OR) COPPER CYANIDE CU(CN)

Waste Code: P030
Waste Code Desc: CYANIDES (SOLUBLE CYANIDE SALTS), NOT OTHERWISE SPECIFIED

Waste Code: P048
Waste Code Desc: 2,4-DINITROPHENOL (OR) PHENOL, 2,4-DINITRO-

Waste Code: P075
Waste Code Desc: NICOTINE, & SALTS (OR) PYRIDINE, 3-(1-METHYL-2-PYRROLIDINYL)-,(S)-, & SALTS

Waste Code: P095
Waste Code Desc: CARBONIC DICHLORIDE (OR) PHOSGENE

Waste Code: U002
Waste Code Desc: 2-PROPANONE (I) (OR) ACETONE (I)

Waste Code: U003
Waste Code Desc: ACETONITRILE (I,T)

Waste Code: U014
Waste Code Desc: AURAMINE (OR) BENZENAMINE, 4,4'-CARBONIMIDOYLBIS[N,N-DIMETHYL-

Waste Code: U044
Waste Code Desc: CHLOROFORM (OR) METHANE, TRICHLORO-

Waste Code: U051
Waste Code Desc: CREOSOTE

Waste Code: U058
Waste Code Desc: 2H-1,3,2-OXAZAPHOSPHORIN-2-AMINE, N,N-BIS(2-CHLOROETHYL)TETRAHYDRO-, 2-OXIDE (OR) CYCLOPHOSPHAMIDE

Waste Code: U070
Waste Code Desc: BENZENE, 1,2-DICHLORO- (OR) O-DICHLOROBENZENE

Waste Code: U103
Waste Code Desc: DIMETHYL SULFATE (OR) SULFURIC ACID, DIMETHYL ESTER

Waste Code: U122
Waste Code Desc: FORMALDEHYDE

Waste Code: U133
Waste Code Desc: HYDRAZINE (R,T)

Waste Code: U134
Waste Code Desc: HYDROFLUORIC ACID (C,T) (OR) HYDROGEN FLUORIDE (C,T)

Waste Code: U151
Waste Code Desc: MERCURY

Waste Code: U154
Waste Code Desc: METHANOL (I) (OR) METHYL ALCOHOL (I)

Waste Code: U162
Waste Code Desc: 2-PROPENOIC ACID, 2-METHYL-, METHYL ESTER (I,T) (OR) METHYL METHACRYLATE (I,T)

Waste Code: U188
Waste Code Desc: PHENOL

Waste Code: U189
Waste Code Desc: PHOSPHORUS SULFIDE (R) (OR) SULFUR PHOSPHIDE (R)

Waste Code: U190
Waste Code Desc: 1,3-ISOBENZOFURANDIONE (OR) PHTHALIC ANHYDRIDE

Waste Code: U201
Waste Code Desc: 1,3-BENZENEDIOL (OR) RESORCINOL

Waste Code: U211
Waste Code Desc: CARBON TETRACHLORIDE (OR) METHANE, TETRACHLORO-

Waste Code: U220
Waste Code Desc: BENZENE, METHYL- (OR) TOLUENE

Waste Code: U226
Waste Code Desc: ETHANE, 1,1,1-TRICHLORO- (OR) METHYL CHLOROFORM

Waste Code: U236
Waste Code Desc: 2,7-NAPHTHALENEDISULFONIC ACID,3,3'-[(3,3'-DIMETHYL[1,1'-BIPHENYL]-4,4'-DIYL)BIS(AZO)BIS[5-AMINO-4-HYDROXY]-, TETRASODIUM SALT (OR) TRYPAN BLUE

Waste Code: U239
Waste Code Desc: BENZENE, DIMETHYL- (I,T) (OR) XYLENE (I)

Waste Code: U246
Waste Code Desc: CYANOGEN BROMIDE (CN)BR

Waste Code: U328
Waste Code Desc: BENZENAMINE, 2-METHYL- (OR) O-TOLUIDINE

Hazardous Waste Handler Details

Seq No: 8
Receive Date: 20060101
Handler Name: MEDICAL UNIVERSITY OF SC PHYSICAL PLANT
Fed Waste Generator: 1
Generator Code Description: Large Quantity Generator
Tsd Activity: Y
Source Type: Annual/Biennial Report

Hazardous Waste Handler Details

Seq No: 6
Receive Date: 20060130
Handler Name: MEDICAL UNIVERSITY OF SC PHYSICAL PLANT
Fed Waste Generator: 1
Generator Code Description: Large Quantity Generator
Tsd Activity: Y
Source Type: Notification

Waste Code Details

Waste Code: D001
Waste Code Desc: IGNITABLE WASTE

Waste Code: D002
Waste Code Desc: CORROSIVE WASTE

Waste Code: D008
Waste Code Desc: LEAD

Waste Code: F002
Waste Code Desc: THE FOLLOWING SPENT HALOGENATED SOLVENTS: TETRACHLOROETHYLENE, METHYLENE CHLORIDE, TRICHLOROETHYLENE, 1,1,1-TRICHLOROETHANE, CHLOROBENZENE, 1,1,2-TRICHLORO-

Map Key	Number of Records	Direction	Distance (mi/ft)	Elev/Diff (ft)	Site	DB

1,2,2-TRIFLUOROETHANE, ORTHO-DICHLOROBENZENE, TRICHLOROFLUOROMETHANE, AND 1,1,2, TRICHLOROETHANE; ALL SPENT SOLVENT MIXTURES/BLENDS CONTAINING, BEFORE USE, A TOTAL OF TEN PERCENT OR MORE (BY VOLUME) OF ONE OR MORE OF THE ABOVE HALOGENATED SOLVENTS OR THOSE SOLVENTS LISTED IN F001, F004, AND F005; AND STILL BOTTOMS FROM THE RECOVERY OF THESE SPENT SOLVENTS AND SPENT SOLVENT MIXTURES.

Waste Code: F027
Waste Code Desc: DISCARDED UNUSED FORMULATIONS CONTAINING TRI-, TETRA-, OR PENTACHLOROPHENOL OR DISCARDED UNUSED FORMULATIONS CONTAINING COMPOUNDS DERIVED FROM THESE CHLOROPHENOLS. (THIS LISTING DOES NOT INCLUDE FORMULATIONS CONTAINING HEXACHLOROPHENE SYNTHESIZED FROM PREPURIFIED 2,4,5-TRICHLOROPHENOL AS THE SOLE COMPONENT.)

Waste Code: P029
Waste Code Desc: COPPER CYANIDE (OR) COPPER CYANIDE CU(CN)

Waste Code: P030
Waste Code Desc: CYANIDES (SOLUBLE CYANIDE SALTS), NOT OTHERWISE SPECIFIED

Waste Code: P048
Waste Code Desc: 2,4-DINITROPHENOL (OR) PHENOL, 2,4-DINITRO-

Waste Code: P075
Waste Code Desc: NICOTINE, & SALTS (OR) PYRIDINE, 3-(1-METHYL-2-PYRROLIDINYL)-,(S)-, & SALTS

Waste Code: P095
Waste Code Desc: CARBONIC DICHLORIDE (OR) PHOSGENE

Waste Code: P119
Waste Code Desc: AMMONIUM VANADATE (OR) VANADIC ACID, AMMONIUM SALT

Waste Code: U002
Waste Code Desc: 2-PROPANONE (I) (OR) ACETONE (I)

Waste Code: U003
Waste Code Desc: ACETONITRILE (I,T)

Waste Code: U010
Waste Code Desc: AZIRINO [2',3':3,4]PYRROLO[1,2-A]INDOLE-4,7-DIONE, 6-AMINO-8-[[(AMINOCARBONYL)OXY]METHYL]-1,1A, 2,8,8A,8B-HEXAHYDRO-8A-METHOXY-5-METHYL-, [1AS-(1AALPHA, 8BETA, 8AALPHA, 8BALPHA)]- (OR) MITOMYCIN C

Waste Code: U014
Waste Code Desc: AURAMINE (OR) BENZENAMINE, 4,4'-CARBONIMIDOYLBIS[N,N-DIMETHYL-

Waste Code: U044
Waste Code Desc: CHLOROFORM (OR) METHANE, TRICHLORO-

Waste Code: U051
Waste Code Desc: CREOSOTE

Waste Code: U058
Waste Code Desc: 2H-1,3,2-OXAZAPHOSPHORIN-2-AMINE, N,N-BIS(2-CHLOROETHYL)TETRAHYDRO-, 2-OXIDE (OR) CYCLOPHOSPHAMIDE

Waste Code: U070
Waste Code Desc: BENZENE, 1,2-DICHLORO- (OR) O-DICHLOROBENZENE

Waste Code: U077
Waste Code Desc: ETHANE, 1,2-DICHLORO- (OR) ETHYLENE DICHLORIDE

Waste Code: U103
Waste Code Desc: DIMETHYL SULFATE (OR) SULFURIC ACID, DIMETHYL ESTER

Waste Code: U122
Waste Code Desc: FORMALDEHYDE

Waste Code: U133
Waste Code Desc: HYDRAZINE (R,T)

Waste Code:	U134
Waste Code Desc:	HYDROFLUORIC ACID (C,T) (OR) HYDROGEN FLUORIDE (C,T)
Waste Code:	U150
Waste Code Desc:	L-PHENYLALANINE, 4-[BIS(2-CHLOROETHYL)AMINO]- (OR) MELPHALAN
Waste Code:	U151
Waste Code Desc:	MERCURY
Waste Code:	U154
Waste Code Desc:	METHANOL (I) (OR) METHYL ALCOHOL (I)
Waste Code:	U162
Waste Code Desc:	2-PROPENOIC ACID, 2-METHYL-, METHYL ESTER (I,T) (OR) METHYL METHACRYLATE (I,T)
Waste Code:	U168
Waste Code Desc:	2-NAPTHALENAMINE (OR) BETA-NAPHTHYLAMINE
Waste Code:	U179
Waste Code Desc:	N-NITROSOPIPERIDINE (OR) PIPERIDINE, 1-NITROSO-
Waste Code:	U188
Waste Code Desc:	PHENOL
Waste Code:	U189
Waste Code Desc:	PHOSPHORUS SULFIDE (R) (OR) SULFUR PHOSPHIDE (R)
Waste Code:	U190
Waste Code Desc:	1,3-ISOBENZOFURANDIONE (OR) PHTHALIC ANHYDRIDE
Waste Code:	U197
Waste Code Desc:	2,5-CYCLOHEXADIENE-1,4-DIONE (OR) P-BENZOQUINONE
Waste Code:	U201
Waste Code Desc:	1,3-BENZENEDIOL (OR) RESORCINOL
Waste Code:	U210
Waste Code Desc:	ETHENE, TETRACHLORO- (OR) TETRACHLOROETHYLENE
Waste Code:	U211
Waste Code Desc:	CARBON TETRACHLORIDE (OR) METHANE, TETRACHLORO-
Waste Code:	U220
Waste Code Desc:	BENZENE, METHYL- (OR) TOLUENE
Waste Code:	U226
Waste Code Desc:	ETHANE, 1,1,1-TRICHLORO- (OR) METHYL CHLOROFORM
Waste Code:	U227
Waste Code Desc:	1,1,2-TRICHLOROETHANE (OR) ETHANE, 1,1,2-TRICHLORO-
Waste Code:	U236
Waste Code Desc:	2,7-NAPHTHALENEDISULFONIC ACID,3,3'-[(3,3'-DIMETHYL[1,1'-BIPHENYL]-4,4'-DIYL)BIS(AZO)BIS[5-AMINO-4-HYDROXY]-, TETRASODIUM SALT (OR) TRYPAN BLUE
Waste Code:	U239
Waste Code Desc:	BENZENE, DIMETHYL- (I,T) (OR) XYLENE (I)
Waste Code:	U246
Waste Code Desc:	CYANOGEN BROMIDE (CN)BR
Waste Code:	U328
Waste Code Desc:	BENZENAMINE, 2-METHYL- (OR) O-TOLUIDINE

Hazardous Waste Handler Details

Seq No: 7

Receive Date: 20060130
Handler Name: MEDICAL UNIVERSITY OF SC PHYSICAL PLANT
Fed Waste Generator: 1
Generator Code Description: Large Quantity Generator
Tsd Activity: Y
Source Type: Notification

Waste Code Details

Waste Code: D001
Waste Code Desc: IGNITABLE WASTE

Waste Code: D002
Waste Code Desc: CORROSIVE WASTE

Waste Code: D008
Waste Code Desc: LEAD

Waste Code: F002
Waste Code Desc: THE FOLLOWING SPENT HALOGENATED SOLVENTS: TETRACHLOROETHYLENE, METHYLENE CHLORIDE, TRICHLOROETHYLENE, 1,1,1-TRICHLOROETHANE, CHLOROBENZENE, 1,1,2-TRICHLORO-1,2,2-TRIFLUOROETHANE, ORTHO-DICHLOROBENZENE, TRICHLOROFLUOROMETHANE, AND 1,1,2, TRICHLOROETHANE; ALL SPENT SOLVENT MIXTURES/BLENDS CONTAINING, BEFORE USE, A TOTAL OF TEN PERCENT OR MORE (BY VOLUME) OF ONE OR MORE OF THE ABOVE HALOGENATED SOLVENTS OR THOSE SOLVENTS LISTED IN F001, F004, AND F005; AND STILL BOTTOMS FROM THE RECOVERY OF THESE SPENT SOLVENTS AND SPENT SOLVENT MIXTURES.

Waste Code: F027
Waste Code Desc: DISCARDED UNUSED FORMULATIONS CONTAINING TRI-, TETRA-, OR PENTACHLOROPHENOL OR DISCARDED UNUSED FORMULATIONS CONTAINING COMPOUNDS DERIVED FROM THESE CHLOROPHENOLS. (THIS LISTING DOES NOT INCLUDE FORMULATIONS CONTAINING HEXACHLOROPHENE SYNTHESIZED FROM PREPURIFIED 2,4,5-TRICHLOROPHENOL AS THE SOLE COMPONENT.)

Waste Code: P029
Waste Code Desc: COPPER CYANIDE (OR) COPPER CYANIDE CU(CN)

Waste Code: P030
Waste Code Desc: CYANIDES (SOLUBLE CYANIDE SALTS), NOT OTHERWISE SPECIFIED

Waste Code: P048
Waste Code Desc: 2,4-DINITROPHENOL (OR) PHENOL, 2,4-DINITRO-

Waste Code: P075
Waste Code Desc: NICOTINE, & SALTS (OR) PYRIDINE, 3-(1-METHYL-2-PYRROLIDINYL)-,(S)-, & SALTS

Waste Code: P095
Waste Code Desc: CARBONIC DICHLORIDE (OR) PHOSGENE

Waste Code: P119
Waste Code Desc: AMMONIUM VANADATE (OR) VANADIC ACID, AMMONIUM SALT

Waste Code: U002
Waste Code Desc: 2-PROPANONE (I) (OR) ACETONE (I)

Waste Code: U003
Waste Code Desc: ACETONITRILE (I,T)

Waste Code: U010
Waste Code Desc: AZIRINO [2',3':3,4]PYRROLO[1,2-A]INDOLE-4,7-DIONE, 6-AMINO-8-[[(AMINOCARBONYL)OXY]METHYL]-1,1A, 2,8,8A,8B-HEXAHYDRO-8A-METHOXY-5-METHYL-, [1AS-(1AALPHA, 8BETA, 8AALPHA, 8BALPHA)]- (OR) MITOMYCIN C

Waste Code: U014
Waste Code Desc: AURAMINE (OR) BENZENAMINE, 4,4'-CARBONIMIDOYLBIS[N,N-DIMETHYL-

Waste Code: U044
Waste Code Desc: CHLOROFORM (OR) METHANE, TRICHLORO-

Waste Code:	U051
Waste Code Desc:	CREOSOTE
Waste Code:	U058
Waste Code Desc:	2H-1,3,2-OXAZAPHOSPHORIN-2-AMINE, N,N-BIS(2-CHLOROETHYL)TETRAHYDRO-, 2-OXIDE (OR) CYCLOPHOSPHAMIDE
Waste Code:	U070
Waste Code Desc:	BENZENE, 1,2-DICHLORO- (OR) O-DICHLOROBENZENE
Waste Code:	U077
Waste Code Desc:	ETHANE, 1,2-DICHLORO- (OR) ETHYLENE DICHLORIDE
Waste Code:	U103
Waste Code Desc:	DIMETHYL SULFATE (OR) SULFURIC ACID, DIMETHYL ESTER
Waste Code:	U122
Waste Code Desc:	FORMALDEHYDE
Waste Code:	U133
Waste Code Desc:	HYDRAZINE (R,T)
Waste Code:	U134
Waste Code Desc:	HYDROFLUORIC ACID (C,T) (OR) HYDROGEN FLUORIDE (C,T)
Waste Code:	U150
Waste Code Desc:	L-PHENYLALANINE, 4-[BIS(2-CHLOROETHYL)AMINO]- (OR) MELPHALAN
Waste Code:	U151
Waste Code Desc:	MERCURY
Waste Code:	U154
Waste Code Desc:	METHANOL (I) (OR) METHYL ALCOHOL (I)
Waste Code:	U162
Waste Code Desc:	2-PROPENOIC ACID, 2-METHYL-, METHYL ESTER (I,T) (OR) METHYL METHACRYLATE (I,T)
Waste Code:	U168
Waste Code Desc:	2-NAPTHALENAMINE (OR) BETA-NAPHTHYLAMINE
Waste Code:	U179
Waste Code Desc:	N-NITROSOPIPERIDINE (OR) PIPERIDINE, 1-NITROSO-
Waste Code:	U188
Waste Code Desc:	PHENOL
Waste Code:	U189
Waste Code Desc:	PHOSPHORUS SULFIDE (R) (OR) SULFUR PHOSPHIDE (R)
Waste Code:	U190
Waste Code Desc:	1,3-ISOBENZOFURANDIONE (OR) PHTHALIC ANHYDRIDE
Waste Code:	U197
Waste Code Desc:	2,5-CYCLOHEXADIENE-1,4-DIONE (OR) P-BENZOQUINONE
Waste Code:	U201
Waste Code Desc:	1,3-BENZENEDIOL (OR) RESORCINOL
Waste Code:	U210
Waste Code Desc:	ETHENE, TETRACHLORO- (OR) TETRACHLOROETHYLENE
Waste Code:	U211
Waste Code Desc:	CARBON TETRACHLORIDE (OR) METHANE, TETRACHLORO-
Waste Code:	U220
Waste Code Desc:	BENZENE, METHYL- (OR) TOLUENE
Waste Code:	U226

Waste Code Desc: ETHANE, 1,1,1-TRICHLORO- (OR) METHYL CHLOROFORM

Waste Code: U227
Waste Code Desc: 1,1,2-TRICHLOROETHANE (OR) ETHANE, 1,1,2-TRICHLORO-

Waste Code: U236
Waste Code Desc: 2,7-NAPHTHALENEDISULFONIC ACID,3,3'-[(3,3'-DIMETHYL[1,1'-BIPHENYL]-4,4'-DIYL)BIS(AZO)BIS[5-AMINO-4-HYDROXY]-, TETRASODIUM SALT (OR) TRYPAN BLUE

Waste Code: U239
Waste Code Desc: BENZENE, DIMETHYL- (I,T) (OR) XYLENE (I)

Waste Code: U246
Waste Code Desc: CYANOGEN BROMIDE (CN)BR

Waste Code: U328
Waste Code Desc: BENZENAMINE, 2-METHYL- (OR) O-TOLUIDINE

Hazardous Waste Handler Details

Seq No: 8
Receive Date: 20060130
Handler Name: MEDICAL UNIVERSITY OF SC PHYSICAL PLANT
Fed Waste Generator: 1
Generator Code Description: Large Quantity Generator
Tsd Activity: Y
Source Type: Notification

Waste Code Details

Waste Code: D001
Waste Code Desc: IGNITABLE WASTE

Waste Code: D002
Waste Code Desc: CORROSIVE WASTE

Waste Code: D008
Waste Code Desc: LEAD

Waste Code: F002
Waste Code Desc: THE FOLLOWING SPENT HALOGENATED SOLVENTS: TETRACHLOROETHYLENE, METHYLENE CHLORIDE, TRICHLOROETHYLENE, 1,1,1-TRICHLOROETHANE, CHLOROBENZENE, 1,1,2-TRICHLORO-1,2,2-TRIFLUOROETHANE, ORTHO-DICHLOROBENZENE, TRICHLOROFLUOROMETHANE, AND 1,1,2, TRICHLOROETHANE; ALL SPENT SOLVENT MIXTURES/BLENDS CONTAINING, BEFORE USE, A TOTAL OF TEN PERCENT OR MORE (BY VOLUME) OF ONE OR MORE OF THE ABOVE HALOGENATED SOLVENTS OR THOSE SOLVENTS LISTED IN F001, F004, AND F005; AND STILL BOTTOMS FROM THE RECOVERY OF THESE SPENT SOLVENTS AND SPENT SOLVENT MIXTURES.

Waste Code: F027
Waste Code Desc: DISCARDED UNUSED FORMULATIONS CONTAINING TRI-, TETRA-, OR PENTACHLOROPHENOL OR DISCARDED UNUSED FORMULATIONS CONTAINING COMPOUNDS DERIVED FROM THESE CHLOROPHENOLS. (THIS LISTING DOES NOT INCLUDE FORMULATIONS CONTAINING HEXACHLOROPHENE SYNTHESIZED FROM PREPURIFIED 2,4,5-TRICHLOROPHENOL AS THE SOLE COMPONENT.)

Waste Code: P029
Waste Code Desc: COPPER CYANIDE (OR) COPPER CYANIDE CU(CN)

Waste Code: P030
Waste Code Desc: CYANIDES (SOLUBLE CYANIDE SALTS), NOT OTHERWISE SPECIFIED

Waste Code: P048
Waste Code Desc: 2,4-DINITROPHENOL (OR) PHENOL, 2,4-DINITRO-

Waste Code: P075
Waste Code Desc: NICOTINE, & SALTS (OR) PYRIDINE, 3-(1-METHYL-2-PYRROLIDINYL)-,(S)-, & SALTS

Waste Code:	P095
Waste Code Desc:	CARBONIC DICHLORIDE (OR) PHOSGENE
Waste Code:	P119
Waste Code Desc:	AMMONIUM VANADATE (OR) VANADIC ACID, AMMONIUM SALT
Waste Code:	U002
Waste Code Desc:	2-PROPANONE (I) (OR) ACETONE (I)
Waste Code:	U003
Waste Code Desc:	ACETONITRILE (I,T)
Waste Code:	U010
Waste Code Desc:	AZIRINO [2',3':3,4]PYRROLO[1,2-A]INDOLE-4,7-DIONE, 6-AMINO-8-[[(AMINOCARBONYL)OXY]METHYL]-1,1A, 2,8,8A,8B-HEXAHYDRO-8A-METHOXY-5-METHYL-, [1AS-(1AALPHA, 8BETA, 8AALPHA, 8BALPHA)]- (OR) MITOMYCIN C
Waste Code:	U014
Waste Code Desc:	AURAMINE (OR) BENZENAMINE, 4,4'-CARBONIMIDOYLBIS[N,N-DIMETHYL-
Waste Code:	U044
Waste Code Desc:	CHLOROFORM (OR) METHANE, TRICHLORO-
Waste Code:	U051
Waste Code Desc:	CREOSOTE
Waste Code:	U058
Waste Code Desc:	2H-1,3,2-OXAZAPHOSPHORIN-2-AMINE, N,N-BIS(2-CHLOROETHYL)TETRAHYDRO-, 2-OXIDE (OR) CYCLOPHOSPHAMIDE
Waste Code:	U070
Waste Code Desc:	BENZENE, 1,2-DICHLORO- (OR) O-DICHLOROBENZENE
Waste Code:	U077
Waste Code Desc:	ETHANE, 1,2-DICHLORO- (OR) ETHYLENE DICHLORIDE
Waste Code:	U103
Waste Code Desc:	DIMETHYL SULFATE (OR) SULFURIC ACID, DIMETHYL ESTER
Waste Code:	U122
Waste Code Desc:	FORMALDEHYDE
Waste Code:	U133
Waste Code Desc:	HYDRAZINE (R,T)
Waste Code:	U134
Waste Code Desc:	HYDROFLUORIC ACID (C,T) (OR) HYDROGEN FLUORIDE (C,T)
Waste Code:	U150
Waste Code Desc:	L-PHENYLALANINE, 4-[BIS(2-CHLOROETHYL)AMINO]- (OR) MELPHALAN
Waste Code:	U151
Waste Code Desc:	MERCURY
Waste Code:	U154
Waste Code Desc:	METHANOL (I) (OR) METHYL ALCOHOL (I)
Waste Code:	U162
Waste Code Desc:	2-PROPENOIC ACID, 2-METHYL-, METHYL ESTER (I,T) (OR) METHYL METHACRYLATE (I,T)
Waste Code:	U168
Waste Code Desc:	2-NAPTHALENAMINE (OR) BETA-NAPHTHYLAMINE
Waste Code:	U179
Waste Code Desc:	N-NITROSOPIPERIDINE (OR) PIPERIDINE, 1-NITROSO-
Waste Code:	U188
Waste Code Desc:	PHENOL

Waste Code: U189
Waste Code Desc: PHOSPHORUS SULFIDE (R) (OR) SULFUR PHOSPHIDE (R)

Waste Code: U190
Waste Code Desc: 1,3-ISOBENZOFURANDIONE (OR) PHTHALIC ANHYDRIDE

Waste Code: U197
Waste Code Desc: 2,5-CYCLOHEXADIENE-1,4-DIONE (OR) P-BENZOQUINONE

Waste Code: U201
Waste Code Desc: 1,3-BENZENEDIOL (OR) RESORCINOL

Waste Code: U210
Waste Code Desc: ETHENE, TETRACHLORO- (OR) TETRACHLOROETHYLENE

Waste Code: U211
Waste Code Desc: CARBON TETRACHLORIDE (OR) METHANE, TETRACHLORO-

Waste Code: U220
Waste Code Desc: BENZENE, METHYL- (OR) TOLUENE

Waste Code: U226
Waste Code Desc: ETHANE, 1,1,1-TRICHLORO- (OR) METHYL CHLOROFORM

Waste Code: U227
Waste Code Desc: 1,1,2-TRICHLOROETHANE (OR) ETHANE, 1,1,2-TRICHLORO-

Waste Code: U236
Waste Code Desc: 2,7-NAPHTHALENEDISULFONIC ACID,3,3'-[(3,3'-DIMETHYL[1,1'-BIPHENYL]-4,4'-DIYL)BIS(AZO)BIS[5-AMINO-4-HYDROXY]-, TETRASODIUM SALT (OR) TRYPAN BLUE

Waste Code: U239
Waste Code Desc: BENZENE, DIMETHYL- (I,T) (OR) XYLENE (I)

Waste Code: U246
Waste Code Desc: CYANOGEN BROMIDE (CN)BR

Waste Code: U328
Waste Code Desc: BENZENAMINE, 2-METHYL- (OR) O-TOLUIDINE

Hazardous Waste Handler Details

Seq No: 9
Receive Date: 20060130
Handler Name: MEDICAL UNIVERSITY OF SC PHYSICAL PLANT
Fed Waste Generator: 1
Generator Code Description: Large Quantity Generator
Tsd Activity: Y
Source Type: Notification

Waste Code Details

Waste Code: D001
Waste Code Desc: IGNITABLE WASTE

Waste Code: D002
Waste Code Desc: CORROSIVE WASTE

Waste Code: D008
Waste Code Desc: LEAD

Waste Code: F002
Waste Code Desc: THE FOLLOWING SPENT HALOGENATED SOLVENTS: TETRACHLOROETHYLENE, METHYLENE CHLORIDE, TRICHLOROETHYLENE, 1,1,1-TRICHLOROETHANE, CHLOROBENZENE, 1,1,2-TRICHLORO-1,2,2-TRIFLUOROETHANE, ORTHO-DICHLOROBENZENE, TRICHLOROFLUOROMETHANE, AND 1,1,2, TRICHLOROETHANE; ALL SPENT SOLVENT MIXTURES/BLENDS CONTAINING, BEFORE USE, A TOTAL OF TEN PERCENT OR MORE (BY VOLUME) OF ONE OR MORE OF THE ABOVE HALOGENATED SOLVENTS OR

THOSE SOLVENTS LISTED IN F001, F004, AND F005; AND STILL BOTTOMS FROM THE RECOVERY OF THESE SPENT SOLVENTS AND SPENT SOLVENT MIXTURES.

Waste Code: F027
Waste Code Desc: DISCARDED UNUSED FORMULATIONS CONTAINING TRI-, TETRA-, OR PENTACHLOROPHENOL OR DISCARDED UNUSED FORMULATIONS CONTAINING COMPOUNDS DERIVED FROM THESE CHLOROPHENOLS. (THIS LISTING DOES NOT INCLUDE FORMULATIONS CONTAINING HEXACHLOROPHENE SYNTHESIZED FROM PREPURIFIED 2,4,5-TRICHLOROPHENOL AS THE SOLE COMPONENT.)

Waste Code: P029
Waste Code Desc: COPPER CYANIDE (OR) COPPER CYANIDE CU(CN)

Waste Code: P030
Waste Code Desc: CYANIDES (SOLUBLE CYANIDE SALTS), NOT OTHERWISE SPECIFIED

Waste Code: P048
Waste Code Desc: 2,4-DINITROPHENOL (OR) PHENOL, 2,4-DINITRO-

Waste Code: P075
Waste Code Desc: NICOTINE, & SALTS (OR) PYRIDINE, 3-(1-METHYL-2-PYRROLIDINYL)-,(S)-, & SALTS

Waste Code: P095
Waste Code Desc: CARBONIC DICHLORIDE (OR) PHOSGENE

Waste Code: P119
Waste Code Desc: AMMONIUM VANADATE (OR) VANADIC ACID, AMMONIUM SALT

Waste Code: U002
Waste Code Desc: 2-PROPANONE (I) (OR) ACETONE (I)

Waste Code: U003
Waste Code Desc: ACETONITRILE (I,T)

Waste Code: U010
Waste Code Desc: AZIRINO [2',3':3,4]PYRROLO[1,2-A]INDOLE-4,7-DIONE, 6-AMINO-8-[[(AMINOCARBONYL)OXY]METHYL]-1,1A, 2,8,8A,8B-HEXAHYDRO-8A-METHOXY-5-METHYL-, [1AS-(1AALPHA, 8BETA, 8AALPHA, 8BALPHA)]- (OR) MITOMYCIN C

Waste Code: U014
Waste Code Desc: AURAMINE (OR) BENZENAMINE, 4,4'-CARBONIMIDOYLBIS[N,N-DIMETHYL-

Waste Code: U044
Waste Code Desc: CHLOROFORM (OR) METHANE, TRICHLORO-

Waste Code: U051
Waste Code Desc: CREOSOTE

Waste Code: U058
Waste Code Desc: 2H-1,3,2-OXAZAPHOSPHORIN-2-AMINE, N,N-BIS(2-CHLOROETHYL)TETRAHYDRO-, 2-OXIDE (OR) CYCLOPHOSPHAMIDE

Waste Code: U070
Waste Code Desc: BENZENE, 1,2-DICHLORO- (OR) O-DICHLOROBENZENE

Waste Code: U077
Waste Code Desc: ETHANE, 1,2-DICHLORO- (OR) ETHYLENE DICHLORIDE

Waste Code: U103
Waste Code Desc: DIMETHYL SULFATE (OR) SULFURIC ACID, DIMETHYL ESTER

Waste Code: U122
Waste Code Desc: FORMALDEHYDE

Waste Code: U133
Waste Code Desc: HYDRAZINE (R,T)

Waste Code: U134
Waste Code Desc: HYDROFLUORIC ACID (C,T) (OR) HYDROGEN FLUORIDE (C,T)

Waste Code: U150
Waste Code Desc: L-PHENYLALANINE, 4-[BIS(2-CHLOROETHYL)AMINO]- (OR) MELPHALAN

Waste Code: U151
Waste Code Desc: MERCURY

Waste Code: U154
Waste Code Desc: METHANOL (I) (OR) METHYL ALCOHOL (I)

Waste Code: U162
Waste Code Desc: 2-PROPENOIC ACID, 2-METHYL-, METHYL ESTER (I,T) (OR) METHYL METHACRYLATE (I,T)

Waste Code: U168
Waste Code Desc: 2-NAPTHALENAMINE (OR) BETA-NAPHTHYLAMINE

Waste Code: U179
Waste Code Desc: N-NITROSOPIPERIDINE (OR) PIPERIDINE, 1-NITROSO-

Waste Code: U188
Waste Code Desc: PHENOL

Waste Code: U189
Waste Code Desc: PHOSPHORUS SULFIDE (R) (OR) SULFUR PHOSPHIDE (R)

Waste Code: U190
Waste Code Desc: 1,3-ISOBENZOFURANDIONE (OR) PHTHALIC ANHYDRIDE

Waste Code: U197
Waste Code Desc: 2,5-CYCLOHEXADIENE-1,4-DIONE (OR) P-BENZOQUINONE

Waste Code: U201
Waste Code Desc: 1,3-BENZENEDIOL (OR) RESORCINOL

Waste Code: U210
Waste Code Desc: ETHENE, TETRACHLORO- (OR) TETRACHLOROETHYLENE

Waste Code: U211
Waste Code Desc: CARBON TETRACHLORIDE (OR) METHANE, TETRACHLORO-

Waste Code: U220
Waste Code Desc: BENZENE, METHYL- (OR) TOLUENE

Waste Code: U226
Waste Code Desc: ETHANE, 1,1,1-TRICHLORO- (OR) METHYL CHLOROFORM

Waste Code: U227
Waste Code Desc: 1,1,2-TRICHLOROETHANE (OR) ETHANE, 1,1,2-TRICHLORO-

Waste Code: U236
Waste Code Desc: 2,7-NAPHTHALENEDISULFONIC ACID,3,3'-[(3,3'-DIMETHYL[1,1'-BIPHENYL]-4,4'-DIYL)BIS(AZO)BIS[5-AMINO-4-HYDROXY]-, TETRASODIUM SALT (OR) TRYPAN BLUE

Waste Code: U239
Waste Code Desc: BENZENE, DIMETHYL- (I,T) (OR) XYLENE (I)

Waste Code: U246
Waste Code Desc: CYANOGEN BROMIDE (CN)BR

Waste Code: U328
Waste Code Desc: BENZENAMINE, 2-METHYL- (OR) O-TOLUIDINE

Hazardous Waste Handler Details

Seq No: 10
Receive Date: 20060130
Handler Name: MEDICAL UNIVERSITY OF SC PHYSICAL PLANT
Fed Waste Generator: 1

Generator Code Description: Large Quantity Generator
Tsd Activity: N
Source Type: Notification

Waste Code Details

Waste Code: D001
Waste Code Desc: IGNITABLE WASTE

Waste Code: D002
Waste Code Desc: CORROSIVE WASTE

Waste Code: D008
Waste Code Desc: LEAD

Waste Code: F002
Waste Code Desc: THE FOLLOWING SPENT HALOGENATED SOLVENTS: TETRACHLOROETHYLENE, METHYLENE CHLORIDE, TRICHLOROETHYLENE, 1,1,1-TRICHLOROETHANE, CHLOROBENZENE, 1,1,2-TRICHLORO-1,2,2-TRIFLUOROETHANE, ORTHO-DICHLOROBENZENE, TRICHLOROFLUOROMETHANE, AND 1,1,2, TRICHLOROETHANE; ALL SPENT SOLVENT MIXTURES/BLENDS CONTAINING, BEFORE USE, A TOTAL OF TEN PERCENT OR MORE (BY VOLUME) OF ONE OR MORE OF THE ABOVE HALOGENATED SOLVENTS OR THOSE SOLVENTS LISTED IN F001, F004, AND F005; AND STILL BOTTOMS FROM THE RECOVERY OF THESE SPENT SOLVENTS AND SPENT SOLVENT MIXTURES.

Waste Code: F027
Waste Code Desc: DISCARDED UNUSED FORMULATIONS CONTAINING TRI-, TETRA-, OR PENTACHLOROPHENOL OR DISCARDED UNUSED FORMULATIONS CONTAINING COMPOUNDS DERIVED FROM THESE CHLOROPHENOLS. (THIS LISTING DOES NOT INCLUDE FORMULATIONS CONTAINING HEXACHLOROPHENE SYNTHESIZED FROM PREPURIFIED 2,4,5-TRICHLOROPHENOL AS THE SOLE COMPONENT.)

Waste Code: P029
Waste Code Desc: COPPER CYANIDE (OR) COPPER CYANIDE CU(CN)

Waste Code: P030
Waste Code Desc: CYANIDES (SOLUBLE CYANIDE SALTS), NOT OTHERWISE SPECIFIED

Waste Code: P048
Waste Code Desc: 2,4-DINITROPHENOL (OR) PHENOL, 2,4-DINITRO-

Waste Code: P075
Waste Code Desc: NICOTINE, & SALTS (OR) PYRIDINE, 3-(1-METHYL-2-PYRROLIDINYL)-,(S)-, & SALTS

Waste Code: P095
Waste Code Desc: CARBONIC DICHLORIDE (OR) PHOSGENE

Waste Code: P119
Waste Code Desc: AMMONIUM VANADATE (OR) VANADIC ACID, AMMONIUM SALT

Waste Code: U002
Waste Code Desc: 2-PROPANONE (I) (OR) ACETONE (I)

Waste Code: U003
Waste Code Desc: ACETONITRILE (I,T)

Waste Code: U010
Waste Code Desc: AZIRINO [2',3':3,4]PYRROLO[1,2-A]INDOLE-4,7-DIONE, 6-AMINO-8-[[(AMINOCARBONYL)OXY]METHYL]-1,1A, 2,8,8A,8B-HEXAHYDRO-8A-METHOXY-5-METHYL-, [1AS-(1AALPHA, 8BETA, 8AALPHA, 8BALPHA)]- (OR) MITOMYCIN C

Waste Code: U014
Waste Code Desc: AURAMINE (OR) BENZENAMINE, 4,4'-CARBONIMIDOYLBIS[N,N-DIMETHYL-

Waste Code: U044
Waste Code Desc: CHLOROFORM (OR) METHANE, TRICHLORO-

Waste Code: U051
Waste Code Desc: CREOSOTE

Waste Code:	U058
Waste Code Desc:	2H-1,3,2-OXAZAPHOSPHORIN-2-AMINE, N,N-BIS(2-CHLOROETHYL)TETRAHYDRO-, 2-OXIDE (OR) CYCLOPHOSPHAMIDE
Waste Code:	U070
Waste Code Desc:	BENZENE, 1,2-DICHLORO- (OR) O-DICHLOROBENZENE
Waste Code:	U077
Waste Code Desc:	ETHANE, 1,2-DICHLORO- (OR) ETHYLENE DICHLORIDE
Waste Code:	U103
Waste Code Desc:	DIMETHYL SULFATE (OR) SULFURIC ACID, DIMETHYL ESTER
Waste Code:	U122
Waste Code Desc:	FORMALDEHYDE
Waste Code:	U133
Waste Code Desc:	HYDRAZINE (R,T)
Waste Code:	U134
Waste Code Desc:	HYDROFLUORIC ACID (C,T) (OR) HYDROGEN FLUORIDE (C,T)
Waste Code:	U150
Waste Code Desc:	L-PHENYLALANINE, 4-[BIS(2-CHLOROETHYL)AMINO]- (OR) MELPHALAN
Waste Code:	U151
Waste Code Desc:	MERCURY
Waste Code:	U154
Waste Code Desc:	METHANOL (I) (OR) METHYL ALCOHOL (I)
Waste Code:	U162
Waste Code Desc:	2-PROPENOIC ACID, 2-METHYL-, METHYL ESTER (I,T) (OR) METHYL METHACRYLATE (I,T)
Waste Code:	U168
Waste Code Desc:	2-NAPTHALENAMINE (OR) BETA-NAPHTHYLAMINE
Waste Code:	U179
Waste Code Desc:	N-NITROSOPIPERIDINE (OR) PIPERIDINE, 1-NITROSO-
Waste Code:	U188
Waste Code Desc:	PHENOL
Waste Code:	U189
Waste Code Desc:	PHOSPHORUS SULFIDE (R) (OR) SULFUR PHOSPHIDE (R)
Waste Code:	U190
Waste Code Desc:	1,3-ISOBENZOFURANDIONE (OR) PHTHALIC ANHYDRIDE
Waste Code:	U197
Waste Code Desc:	2,5-CYCLOHEXADIENE-1,4-DIONE (OR) P-BENZOQUINONE
Waste Code:	U201
Waste Code Desc:	1,3-BENZENEDIOL (OR) RESORCINOL
Waste Code:	U210
Waste Code Desc:	ETHENE, TETRACHLORO- (OR) TETRACHLOROETHYLENE
Waste Code:	U211
Waste Code Desc:	CARBON TETRACHLORIDE (OR) METHANE, TETRACHLORO-
Waste Code:	U220
Waste Code Desc:	BENZENE, METHYL- (OR) TOLUENE
Waste Code:	U226
Waste Code Desc:	ETHANE, 1,1,1-TRICHLORO- (OR) METHYL CHLOROFORM
Waste Code:	U227

Waste Code Desc: 1,1,2-TRICHLOROETHANE (OR) ETHANE, 1,1,2-TRICHLORO-

Waste Code: U236
Waste Code Desc: 2,7-NAPHTHALENEDISULFONIC ACID,3,3'-[(3,3'-DIMETHYL[1,1'-BIPHENYL]-4,4'-DIYL)BIS(AZO)BIS[5-AMINO-4-HYDROXY]-, TETRASODIUM SALT (OR) TRYPAN BLUE

Waste Code: U239
Waste Code Desc: BENZENE, DIMETHYL- (I,T) (OR) XYLENE (I)

Waste Code: U246
Waste Code Desc: CYANOGEN BROMIDE (CN)BR

Waste Code: U328
Waste Code Desc: BENZENAMINE, 2-METHYL- (OR) O-TOLUIDINE

Hazardous Waste Handler Details

Seq No: 9
Receive Date: 20080101
Handler Name: MEDICAL UNIVERSITY OF SC PHYSICAL PLANT
Fed Waste Generator: 1
Generator Code Description: Large Quantity Generator
Tsd Activity: Y
Source Type: Annual/Biennial Report

Hazardous Waste Handler Details

Seq No: 11
Receive Date: 20090902
Handler Name: MEDICAL UNIVERSITY OF SC PHYSICAL PLANT
Fed Waste Generator: 1
Generator Code Description: Large Quantity Generator
Tsd Activity: Y
Source Type: Notification

Hazardous Waste Handler Details

Seq No: 1
Receive Date: 20091231
Handler Name: MEDICAL UNIVERSITY OF SC PHYSICAL PLANT
Fed Waste Generator: 1
Generator Code Description: Large Quantity Generator
Tsd Activity: Y
Source Type: Annual/Biennial Report update with Notification

Waste Code Details

Waste Code: D001
Waste Code Desc: IGNITABLE WASTE

Waste Code: D002
Waste Code Desc: CORROSIVE WASTE

Waste Code: D008
Waste Code Desc: LEAD

Waste Code: U002
Waste Code Desc: 2-PROPANONE (I) (OR) ACETONE (I)

Waste Code: U003
Waste Code Desc: ACETONITRILE (I,T)

Waste Code: U044
Waste Code Desc: CHLOROFORM (OR) METHANE, TRICHLORO-

Waste Code: U122
Waste Code Desc: FORMALDEHYDE

Waste Code: U151
Waste Code Desc: MERCURY

Waste Code: U154
Waste Code Desc: METHANOL (I) (OR) METHYL ALCOHOL (I)

Waste Code: U188
Waste Code Desc: PHENOL

Waste Code: U220
Waste Code Desc: BENZENE, METHYL- (OR) TOLUENE

Waste Code: U239
Waste Code Desc: BENZENE, DIMETHYL- (I,T) (OR) XYLENE (I)

Hazardous Waste Handler Details

Seq No: 12
Receive Date: 20100927
Handler Name: MEDICAL UNIVERSITY OF SC PHYSICAL PLANT
Fed Waste Generator: 1
Generator Code Description: Large Quantity Generator
Tsd Activity: Y
Source Type: Notification

Waste Code Details

Waste Code: D001
Waste Code Desc: IGNITABLE WASTE

Waste Code: D002
Waste Code Desc: CORROSIVE WASTE

Waste Code: D008
Waste Code Desc: LEAD

Waste Code: U002
Waste Code Desc: 2-PROPANONE (I) (OR) ACETONE (I)

Waste Code: U003
Waste Code Desc: ACETONITRILE (I,T)

Waste Code: U044
Waste Code Desc: CHLOROFORM (OR) METHANE, TRICHLORO-

Waste Code: U122
Waste Code Desc: FORMALDEHYDE

Waste Code: U151
Waste Code Desc: MERCURY

Waste Code: U154
Waste Code Desc: METHANOL (I) (OR) METHYL ALCOHOL (I)

Waste Code: U188
Waste Code Desc: PHENOL

Waste Code: U220
Waste Code Desc: BENZENE, METHYL- (OR) TOLUENE

Waste Code: U239
Waste Code Desc: BENZENE, DIMETHYL- (I,T) (OR) XYLENE (I)

Hazardous Waste Handler Details

Seq No: 2
Receive Date: 20120101
Handler Name: MEDICAL UNIVERSITY OF SC PHYSICAL PLANT
Fed Waste Generator: 1
Generator Code Description: Large Quantity Generator
Tsd Activity: Y
Source Type: Annual/Biennial Report update with Notification

Waste Code Details

Waste Code: D001
Waste Code Desc: IGNITABLE WASTE

Waste Code: D002
Waste Code Desc: CORROSIVE WASTE

Waste Code: D008
Waste Code Desc: LEAD

Waste Code: U002
Waste Code Desc: 2-PROPANONE (I) (OR) ACETONE (I)

Waste Code: U003
Waste Code Desc: ACETONITRILE (I,T)

Waste Code: U044
Waste Code Desc: CHLOROFORM (OR) METHANE, TRICHLORO-

Waste Code: U122
Waste Code Desc: FORMALDEHYDE

Waste Code: U151
Waste Code Desc: MERCURY

Waste Code: U154
Waste Code Desc: METHANOL (I) (OR) METHYL ALCOHOL (I)

Waste Code: U188
Waste Code Desc: PHENOL

Waste Code: U220
Waste Code Desc: BENZENE, METHYL- (OR) TOLUENE

Waste Code: U239
Waste Code Desc: BENZENE, DIMETHYL- (I,T) (OR) XYLENE (I)

Hazardous Waste Handler Details

Seq No: 13
Receive Date: 20120518
Handler Name: MEDICAL UNIVERSITY OF SC PHYSICAL PLANT
Fed Waste Generator: 1
Generator Code Description: Large Quantity Generator
Tsd Activity: Y
Source Type: Notification

Waste Code Details

Waste Code: D001
Waste Code Desc: IGNITABLE WASTE

Waste Code: D002

Waste Code Desc: CORROSIVE WASTE

Waste Code: D008
Waste Code Desc: LEAD

Waste Code: U002
Waste Code Desc: 2-PROPANONE (I) (OR) ACETONE (I)

Waste Code: U003
Waste Code Desc: ACETONITRILE (I,T)

Waste Code: U044
Waste Code Desc: CHLOROFORM (OR) METHANE, TRICHLORO-

Waste Code: U122
Waste Code Desc: FORMALDEHYDE

Waste Code: U151
Waste Code Desc: MERCURY

Waste Code: U154
Waste Code Desc: METHANOL (I) (OR) METHYL ALCOHOL (I)

Waste Code: U188
Waste Code Desc: PHENOL

Waste Code: U220
Waste Code Desc: BENZENE, METHYL- (OR) TOLUENE

Waste Code: U239
Waste Code Desc: BENZENE, DIMETHYL- (I,T) (OR) XYLENE (I)

Hazardous Waste Handler Details

Seq No: 3
Receive Date: 20140101
Handler Name: MEDICAL UNIVERSITY OF SC PHYSICAL PLANT
Fed Waste Generator: 1
Generator Code Description: Large Quantity Generator
Tsd Activity: Y
Source Type: Annual/Biennial Report update with Notification

Waste Code Details

Waste Code: D001
Waste Code Desc: IGNITABLE WASTE

Waste Code: D002
Waste Code Desc: CORROSIVE WASTE

Waste Code: D008
Waste Code Desc: LEAD

Waste Code: U002
Waste Code Desc: 2-PROPANONE (I) (OR) ACETONE (I)

Waste Code: U003
Waste Code Desc: ACETONITRILE (I,T)

Waste Code: U044
Waste Code Desc: CHLOROFORM (OR) METHANE, TRICHLORO-

Waste Code: U122
Waste Code Desc: FORMALDEHYDE

Waste Code: U151
Waste Code Desc: MERCURY

Waste Code: U154
Waste Code Desc: METHANOL (I) (OR) METHYL ALCOHOL (I)

Waste Code: U188
Waste Code Desc: PHENOL

Waste Code: U220
Waste Code Desc: BENZENE, METHYL- (OR) TOLUENE

Waste Code: U239
Waste Code Desc: BENZENE, DIMETHYL- (I,T) (OR) XYLENE (I)

Hazardous Waste Handler Details

Seq No: 4
Receive Date: 20160101
Handler Name: MEDICAL UNIVERSITY OF SC PHYSICAL PLANT
Fed Waste Generator: 1
Generator Code Description: Large Quantity Generator
Tsd Activity: Y
Source Type: Annual/Biennial Report update with Notification

Waste Code Details

Waste Code: D001
Waste Code Desc: IGNITABLE WASTE

Waste Code: D002
Waste Code Desc: CORROSIVE WASTE

Waste Code: D008
Waste Code Desc: LEAD

Waste Code: U002
Waste Code Desc: 2-PROPANONE (I) (OR) ACETONE (I)

Waste Code: U003
Waste Code Desc: ACETONITRILE (I,T)

Waste Code: U044
Waste Code Desc: CHLOROFORM (OR) METHANE, TRICHLORO-

Waste Code: U122
Waste Code Desc: FORMALDEHYDE

Waste Code: U151
Waste Code Desc: MERCURY

Waste Code: U154
Waste Code Desc: METHANOL (I) (OR) METHYL ALCOHOL (I)

Waste Code: U188
Waste Code Desc: PHENOL

Waste Code: U220
Waste Code Desc: BENZENE, METHYL- (OR) TOLUENE

Waste Code: U239
Waste Code Desc: BENZENE, DIMETHYL- (I,T) (OR) XYLENE (I)

Hazardous Waste Handler Details

Seq No: 14
Receive Date: 20160111

Handler Name: MEDICAL UNIVERSITY OF SC PHYSICAL PLANT
Fed Waste Generator: 1
Generator Code Description: Large Quantity Generator
Tsd Activity: Y
Source Type: Notification

Waste Code Details

Waste Code: D001
Waste Code Desc: IGNITABLE WASTE

Waste Code: D002
Waste Code Desc: CORROSIVE WASTE

Waste Code: D008
Waste Code Desc: LEAD

Waste Code: U002
Waste Code Desc: 2-PROPANONE (I) (OR) ACETONE (I)

Waste Code: U003
Waste Code Desc: ACETONITRILE (I,T)

Waste Code: U044
Waste Code Desc: CHLOROFORM (OR) METHANE, TRICHLORO-

Waste Code: U122
Waste Code Desc: FORMALDEHYDE

Waste Code: U151
Waste Code Desc: MERCURY

Waste Code: U154
Waste Code Desc: METHANOL (I) (OR) METHYL ALCOHOL (I)

Waste Code: U188
Waste Code Desc: PHENOL

Waste Code: U220
Waste Code Desc: BENZENE, METHYL- (OR) TOLUENE

Waste Code: U239
Waste Code Desc: BENZENE, DIMETHYL- (I,T) (OR) XYLENE (I)

Hazardous Waste Handler Details

Seq No: 5
Receive Date: 20170101
Handler Name: MEDICAL UNIVERSITY OF SC PHYSICAL PLANT
Fed Waste Generator: 1
Generator Code Description: Large Quantity Generator
Tsd Activity: Y
Source Type: Annual/Biennial Report update with Notification

Waste Code Details

Waste Code: D001
Waste Code Desc: IGNITABLE WASTE

Waste Code: D002
Waste Code Desc: CORROSIVE WASTE

Waste Code: D008
Waste Code Desc: LEAD

Waste Code: U002
Waste Code Desc: 2-PROPANONE (I) (OR) ACETONE (I)

Waste Code: U003
Waste Code Desc: ACETONITRILE (I,T)

Waste Code: U044
Waste Code Desc: CHLOROFORM (OR) METHANE, TRICHLORO-

Waste Code: U122
Waste Code Desc: FORMALDEHYDE

Waste Code: U151
Waste Code Desc: MERCURY

Waste Code: U154
Waste Code Desc: METHANOL (I) (OR) METHYL ALCOHOL (I)

Waste Code: U188
Waste Code Desc: PHENOL

Waste Code: U220
Waste Code Desc: BENZENE, METHYL- (OR) TOLUENE

Waste Code: U239
Waste Code Desc: BENZENE, DIMETHYL- (I,T) (OR) XYLENE (I)

Hazardous Waste Handler Details

Seq No: 6
Receive Date: 20190101
Handler Name: MEDICAL UNIVERSITY OF SC PHYSICAL PLANT
Fed Waste Generator: 1
Generator Code Description: Large Quantity Generator
Tsd Activity: Y
Source Type: Annual/Biennial Report update with Notification

Waste Code Details

Waste Code: D001
Waste Code Desc: IGNITABLE WASTE

Waste Code: D002
Waste Code Desc: CORROSIVE WASTE

Waste Code: D008
Waste Code Desc: LEAD

Waste Code: U002
Waste Code Desc: 2-PROPANONE (I) (OR) ACETONE (I)

Waste Code: U003
Waste Code Desc: ACETONITRILE (I,T)

Waste Code: U044
Waste Code Desc: CHLOROFORM (OR) METHANE, TRICHLORO-

Waste Code: U122
Waste Code Desc: FORMALDEHYDE

Waste Code: U151
Waste Code Desc: MERCURY

Waste Code: U154
Waste Code Desc: METHANOL (I) (OR) METHYL ALCOHOL (I)

Waste Code: U188

Waste Code Desc: PHENOL

Waste Code: U220
Waste Code Desc: BENZENE, METHYL- (OR) TOLUENE

Waste Code: U239
Waste Code Desc: BENZENE, DIMETHYL- (I,T) (OR) XYLENE (I)

Hazardous Waste Handler Details

Seq No: 7
Receive Date: 20210101
Handler Name: MEDICAL UNIVERSITY OF SC
Fed Waste Generator: 1
Generator Code Description: Large Quantity Generator
Tsd Activity: Y
Source Type: Annual/Biennial Report update with Notification

Waste Code Details

Waste Code: D001
Waste Code Desc: IGNITABLE WASTE

Waste Code: D002
Waste Code Desc: CORROSIVE WASTE

Waste Code: D008
Waste Code Desc: LEAD

Waste Code: U002
Waste Code Desc: 2-PROPANONE (I) (OR) ACETONE (I)

Waste Code: U003
Waste Code Desc: ACETONITRILE (I,T)

Waste Code: U044
Waste Code Desc: CHLOROFORM (OR) METHANE, TRICHLORO-

Waste Code: U122
Waste Code Desc: FORMALDEHYDE

Waste Code: U151
Waste Code Desc: MERCURY

Waste Code: U154
Waste Code Desc: METHANOL (I) (OR) METHYL ALCOHOL (I)

Waste Code: U188
Waste Code Desc: PHENOL

Waste Code: U220
Waste Code Desc: BENZENE, METHYL- (OR) TOLUENE

Waste Code: U239
Waste Code Desc: BENZENE, DIMETHYL- (I,T) (OR) XYLENE (I)

Hazardous Waste Handler Details

Seq No: 15
Receive Date: 20210408
Handler Name: MEDICAL UNIVERSITY OF SC
Fed Waste Generator: 1
Generator Code Description: Large Quantity Generator
Tsd Activity: Y
Source Type: Notification

Waste Code Details

Waste Code: D001
Waste Code Desc: IGNITABLE WASTE

Waste Code: D002
Waste Code Desc: CORROSIVE WASTE

Waste Code: D008
Waste Code Desc: LEAD

Waste Code: U002
Waste Code Desc: 2-PROPANONE (I) (OR) ACETONE (I)

Waste Code: U003
Waste Code Desc: ACETONITRILE (I,T)

Waste Code: U044
Waste Code Desc: CHLOROFORM (OR) METHANE, TRICHLORO-

Waste Code: U122
Waste Code Desc: FORMALDEHYDE

Waste Code: U151
Waste Code Desc: MERCURY

Waste Code: U154
Waste Code Desc: METHANOL (I) (OR) METHYL ALCOHOL (I)

Waste Code: U188
Waste Code Desc: PHENOL

Waste Code: U220
Waste Code Desc: BENZENE, METHYL- (OR) TOLUENE

Waste Code: U239
Waste Code Desc: BENZENE, DIMETHYL- (I,T) (OR) XYLENE (I)

Hazardous Waste Handler Details

Seq No: 8
Receive Date: 20230101
Handler Name: MEDICAL UNIVERSITY OF SC
Fed Waste Generator: 1
Generator Code Description: Large Quantity Generator
Tsd Activity: Y
Source Type: Annual/Biennial Report update with Notification

Waste Code Details

Waste Code: D001
Waste Code Desc: IGNITABLE WASTE

Waste Code: D002
Waste Code Desc: CORROSIVE WASTE

Waste Code: D008
Waste Code Desc: LEAD

Waste Code: U002
Waste Code Desc: 2-PROPANONE (I) (OR) ACETONE (I)

Waste Code: U003
Waste Code Desc: ACETONITRILE (I,T)

Waste Code: U044
Waste Code Desc: CHLOROFORM (OR) METHANE, TRICHLORO-

Waste Code: U122
Waste Code Desc: FORMALDEHYDE

Waste Code: U151
Waste Code Desc: MERCURY

Waste Code: U154
Waste Code Desc: METHANOL (I) (OR) METHYL ALCOHOL (I)

Waste Code: U188
Waste Code Desc: PHENOL

Waste Code: U220
Waste Code Desc: BENZENE, METHYL- (OR) TOLUENE

Waste Code: U239
Waste Code Desc: BENZENE, DIMETHYL- (I,T) (OR) XYLENE (I)

Hazardous Waste Handler Details

Seq No: 16
Receive Date: 20230130
Handler Name: MEDICAL UNIVERSITY OF SC
Fed Waste Generator: 1
Generator Code Description: Large Quantity Generator
Tsd Activity: Y
Source Type: Notification

Waste Code Details

Waste Code: D001
Waste Code Desc: IGNITABLE WASTE

Waste Code: D002
Waste Code Desc: CORROSIVE WASTE

Waste Code: D003
Waste Code Desc: REACTIVE WASTE

Waste Code: D004
Waste Code Desc: ARSENIC

Waste Code: D005
Waste Code Desc: BARIUM

Waste Code: D006
Waste Code Desc: CADMIUM

Waste Code: D018
Waste Code Desc: BENZENE

Waste Code: U002
Waste Code Desc: 2-PROPANONE (I) (OR) ACETONE (I)

Waste Code: U003
Waste Code Desc: ACETONITRILE (I,T)

Waste Code: U007
Waste Code Desc: 2-PROPENAMIDE (OR) ACRYLAMIDE

Waste Code: U008
Waste Code Desc: 2-PROPENOIC ACID (I) (OR) ACRYLIC ACID (I)

Waste Code:	U012
Waste Code Desc:	ANILINE (I,T) (OR) BENZENAMINE (I,T)
Waste Code:	U015
Waste Code Desc:	AZASERINE (OR) L-SERINE, DIAZOACETATE (ESTER)
Waste Code:	U019
Waste Code Desc:	BENZENE (I,T)
Waste Code:	U020
Waste Code Desc:	BENZENESULFONIC ACID CHLORIDE (C,R) (OR) BENZENESULFONYL CHLORIDE (C,R)
Waste Code:	U031
Waste Code Desc:	1-BUTANOL (I) (OR) N-BUTYL ALCOHOL (I)
Waste Code:	U037
Waste Code Desc:	BENZENE, CHLORO- (OR) CHLOROBENZENE
Waste Code:	U044
Waste Code Desc:	CHLOROFORM (OR) METHANE, TRICHLORO-
Waste Code:	U240
Waste Code Desc:	2,4-D, SALTS & ESTERS (OR) ACETIC ACID, (2,4-DICHLOROPHENOXY)-, SALTS & ESTERS (OR) DICHLOROPHENOXYACETIC ACID 2,4-D

Owner/Operator Details

Owner/Operator Ind:	Current Owner	***Street No:***	
Type:	Private	***Street1:***	
Name:	MEDICAL UNIVERSITY OF SC PHYSICAL PLANT	***Street2:***	
Dt Became Current:	20091231	***City:***	
Dt Ended Current:		***State:***	
Phone:		***Country:***	
Source Type:	Annual/Biennial Report update with Notification	***Zip:***	
Owner/Operator Ind:	Current Owner	***Street No:***	
Type:	Private	***Street1:***	19 HAGOOD ST SUITE 908
Name:	MEDICAL UNIVERSITY OF SC PHYSICAL PLANT	***Street2:***	
Dt Became Current:	19800101	***City:***	CHARLESTON
Dt Ended Current:		***State:***	SC
Phone:		***Country:***	US
Source Type:	Notification	***Zip:***	29425
Owner/Operator Ind:	Current Owner	***Street No:***	
Type:	State	***Street1:***	171 ASHLEY AVE
Name:	MEDICAL UNIVERSITY OF SC PHYSICAL PLANT	***Street2:***	
Dt Became Current:	20091231	***City:***	CHARLESTON
Dt Ended Current:		***State:***	SC
Phone:		***Country:***	
Source Type:	Notification	***Zip:***	29425
Owner/Operator Ind:	Current Operator	***Street No:***	
Type:	State	***Street1:***	171 ASHLEY AVE
Name:	MEDICAL UNIVERSITY OF SC PHYSICAL PLANT	***Street2:***	
Dt Became Current:	20091231	***City:***	CHARLESTON
Dt Ended Current:		***State:***	SC
Phone:		***Country:***	
Source Type:	Annual/Biennial Report update with Notification	***Zip:***	29425
Owner/Operator Ind:	Current Owner	***Street No:***	
Type:	State	***Street1:***	171 ASHLEY AVE
Name:	MEDICAL UNIVERSITY OF SC	***Street2:***	
Dt Became Current:		***City:***	CHARLESTON
Dt Ended Current:		***State:***	SC

Phone:	803-792-2211	**Country:**	
Source Type:	Notification	**Zip:**	29425
Owner/Operator Ind:	Current Operator	**Street No:**	
Type:	State	**Street1:**	171 ASHLEY AVE
Name:	MEDICAL UNIVERSITY OF SC	**Street2:**	
Dt Became Current:	19000101	**City:**	CHARLESTON
Dt Ended Current:		**State:**	SC
Phone:	803-792-2211	**Country:**	US
Source Type:	Notification	**Zip:**	29425
Owner/Operator Ind:	Current Operator	**Street No:**	
Type:	State	**Street1:**	171 ASHLEY AVE
Name:	MEDICAL UNIVERSITY OF SC PHYSICAL PLANT	**Street2:**	
Dt Became Current:	20091231	**City:**	CHARLESTON
Dt Ended Current:		**State:**	SC
Phone:		**Country:**	US
Source Type:	Notification	**Zip:**	29425
Owner/Operator Ind:	Current Operator	**Street No:**	
Type:	Private	**Street1:**	
Name:	MEDICAL UNIVERSITY OF SC PHYS BR UNKNOWN	**Street2:**	
Dt Became Current:	20030101	**City:**	
Dt Ended Current:		**State:**	
Phone:		**Country:**	US
Source Type:	Annual/Biennial Report	**Zip:**	
Owner/Operator Ind:	Current Operator	**Street No:**	171
Type:	State	**Street1:**	ASHLEY AVE
Name:	MEDICAL UNIVERSITY OF SC	**Street2:**	
Dt Became Current:		**City:**	CHARLESTON
Dt Ended Current:		**State:**	SC
Phone:		**Country:**	US
Source Type:	Notification	**Zip:**	29425
Owner/Operator Ind:	Current Owner	**Street No:**	
Type:	Private	**Street1:**	
Name:	MEDICAL UNIVERSITY OF SC PHYS BR UNKNOWN	**Street2:**	
Dt Became Current:	20030101	**City:**	
Dt Ended Current:		**State:**	
Phone:		**Country:**	US
Source Type:	Annual/Biennial Report	**Zip:**	
Owner/Operator Ind:	Current Operator	**Street No:**	
Type:	Private	**Street1:**	
Name:	MEDICAL UNIVERSITY OF SC PHYSICAL PLANT	**Street2:**	
Dt Became Current:	20091231	**City:**	
Dt Ended Current:		**State:**	
Phone:		**Country:**	
Source Type:	Annual/Biennial Report update with Notification	**Zip:**	
Owner/Operator Ind:	Current Owner	**Street No:**	171
Type:	State	**Street1:**	ASHLEY AVE
Name:	MEDICAL UNIVERSITY OF SC	**Street2:**	
Dt Became Current:		**City:**	CHARLESTON
Dt Ended Current:		**State:**	SC
Phone:		**Country:**	US
Source Type:	Notification	**Zip:**	29425
Owner/Operator Ind:	Current Owner	**Street No:**	
Type:	Private	**Street1:**	227 SUMMER RD
Name:	KENNECOTT RIDGEWAY MINING CO HOLDINGS	**Street2:**	
Dt Became Current:		**City:**	RIDGEWAY
Dt Ended Current:		**State:**	SC

Phone:	803-337-3276	**Country:**	
Source Type:	Notification	**Zip:**	29130
Owner/Operator Ind:	Current Owner	**Street No:**	171
Type:	State	**Street1:**	ASHLEY AVE
Name:	MEDICAL UNIVERSITY OF SC PHYSICAL PLANT	**Street2:**	
Dt Became Current:	20091231	**City:**	CHARLESTON
Dt Ended Current:		**State:**	SC
Phone:	843-793-3604	**Country:**	US
Source Type:	Notification	**Zip:**	29407
Owner/Operator Ind:	Current Operator	**Street No:**	
Type:	State	**Street1:**	171 ASHLEY AVE
Name:	MEDICAL UNIVERSITY OF SC PHYSICAL PLANT	**Street2:**	
Dt Became Current:	20091231	**City:**	CHARLESTON
Dt Ended Current:		**State:**	SC
Phone:		**Country:**	
Source Type:	Notification	**Zip:**	29425
Owner/Operator Ind:	Current Owner	**Street No:**	
Type:	State	**Street1:**	171 ASHLEY AVE
Name:	MEDICAL UNIVERSITY OF SC PHYSICAL PLANT	**Street2:**	
Dt Became Current:	20091231	**City:**	CHARLESTON
Dt Ended Current:		**State:**	SC
Phone:		**Country:**	US
Source Type:	Notification	**Zip:**	29425
Owner/Operator Ind:	Current Operator	**Street No:**	
Type:	Private	**Street1:**	19 HAGOOD ST SUITE 908
Name:	OPERNAME	**Street2:**	
Dt Became Current:	20060130	**City:**	CHARLESTON
Dt Ended Current:		**State:**	SC
Phone:		**Country:**	US
Source Type:	Annual/Biennial Report	**Zip:**	29425
Owner/Operator Ind:	Current Owner	**Street No:**	
Type:	State	**Street1:**	
Name:	MEDICAL UNIVERSITY OF SC PHYSICAL PLANT	**Street2:**	
Dt Became Current:	20091231	**City:**	
Dt Ended Current:		**State:**	
Phone:		**Country:**	
Source Type:	Annual/Biennial Report update with Notification	**Zip:**	
Owner/Operator Ind:	Current Operator	**Street No:**	
Type:	State	**Street1:**	
Name:	MEDICAL UNIVERSITY OF SC PHYSICAL PLANT	**Street2:**	
Dt Became Current:	20091231	**City:**	
Dt Ended Current:		**State:**	
Phone:		**Country:**	
Source Type:	Annual/Biennial Report update with Notification	**Zip:**	
Owner/Operator Ind:	Current Operator	**Street No:**	
Type:	Private	**Street1:**	OPERSTREET
Name:	OPERNAME	**Street2:**	
Dt Became Current:		**City:**	OPERCITY
Dt Ended Current:		**State:**	WY
Phone:	404-555-1212	**Country:**	
Source Type:	Notification	**Zip:**	99999
Owner/Operator Ind:	Current Owner	**Street No:**	
Type:	Private	**Street1:**	19 HAGOOD ST SUITE 908
Name:	KENNECOTT RIDGEWAY MINING CO HOLDINGS	**Street2:**	
Dt Became Current:	20060130	**City:**	CHARLESTON

Dt Ended Current:		**State:**	SC
Phone:		**Country:**	US
Source Type:	Annual/Biennial Report	**Zip:**	29425
Owner/Operator Ind:	Current Operator	**Street No:**	
Type:	State	**Street1:**	171 ASHLEY AVE
Name:	MEDICAL UNIVERSITY OF SC	**Street2:**	
Dt Became Current:		**City:**	CHARLESTON
Dt Ended Current:		**State:**	SC
Phone:	803-792-2211	**Country:**	
Source Type:	Part A	**Zip:**	29425
Owner/Operator Ind:	Current Owner	**Street No:**	171
Type:	State	**Street1:**	ASHLEY AVE
Name:	MEDICAL UNIVERSITY OF SC	**Street2:**	
Dt Became Current:		**City:**	CHARLETSON
Dt Ended Current:		**State:**	SC
Phone:		**Country:**	US
Source Type:	Notification	**Zip:**	29425
Owner/Operator Ind:	Current Operator	**Street No:**	
Type:	Private	**Street1:**	19 HAGOOD ST SUITE 908
Name:	MEDICAL UNIVERSITY OF SC PHYSICAL PLANT	**Street2:**	
Dt Became Current:	19800101	**City:**	CHARLESTON
Dt Ended Current:		**State:**	SC
Phone:		**Country:**	US
Source Type:	Notification	**Zip:**	29425
Owner/Operator Ind:	Current Owner	**Street No:**	
Type:	State	**Street1:**	
Name:	MEDICAL UNIVERSITY OF SC PHYSICAL PLANT	**Street2:**	
Dt Became Current:	20091231	**City:**	
Dt Ended Current:		**State:**	
Phone:		**Country:**	US
Source Type:	Notification	**Zip:**	
Owner/Operator Ind:	Current Operator	**Street No:**	171
Type:	State	**Street1:**	ASHLEY AVE
Name:	MEDICAL UNIVERSITY OF SC PHYSICAL PLANT	**Street2:**	
Dt Became Current:	20091231	**City:**	CHARLESTON
Dt Ended Current:		**State:**	SC
Phone:	843-793-3604	**Country:**	US
Source Type:	Notification	**Zip:**	29407
Owner/Operator Ind:	Current Operator	**Street No:**	
Type:	Private	**Street1:**	19 HAGOOD ST SUITE 908
Name:	MEDICAL UNIVERSITY OF SC PHYSICAL PLANT	**Street2:**	
Dt Became Current:	19800101	**City:**	CHARLESTON
Dt Ended Current:		**State:**	SC
Phone:		**Country:**	US
Source Type:	Annual/Biennial Report	**Zip:**	29425
Owner/Operator Ind:	Current Owner	**Street No:**	
Type:	State	**Street1:**	171 ASHLEY AVE
Name:	MEDICAL UNIVERSITY OF SC PHYSICAL PLANT	**Street2:**	
Dt Became Current:	20091231	**City:**	CHARLESTON
Dt Ended Current:		**State:**	SC
Phone:		**Country:**	
Source Type:	Annual/Biennial Report update with Notification	**Zip:**	29425
Owner/Operator Ind:	Current Operator	**Street No:**	171
Type:	State	**Street1:**	ASHLEY AVE
Name:	MEDICAL UNIVERSITY OF SC	**Street2:**	
Dt Became Current:		**City:**	CHARLETSON

Dt Ended Current:		**State:**	SC
Phone:		**Country:**	US
Source Type:	Notification	**Zip:**	29425
Owner/Operator Ind:	Current Operator	**Street No:**	
Type:	State	**Street1:**	
Name:	MEDICAL UNIVERSITY OF SC PHYSICAL PLANT	**Street2:**	
Dt Became Current:	20091231	**City:**	
Dt Ended Current:		**State:**	
Phone:		**Country:**	US
Source Type:	Notification	**Zip:**	
Owner/Operator Ind:	Current Owner	**Street No:**	
Type:	Private	**Street1:**	19 HAGOOD ST SUITE 908
Name:	MEDICAL UNIVERSITY OF SC PHYSICAL PLANT	**Street2:**	
Dt Became Current:	19800101	**City:**	CHARLESTON
Dt Ended Current:		**State:**	SC
Phone:		**Country:**	US
Source Type:	Annual/Biennial Report	**Zip:**	29425

Historical Handler Details

Receive Dt:	20230101
Generator Code Description:	Large Quantity Generator
Handler Name:	MEDICAL UNIVERSITY OF SC
Receive Dt:	20210408
Generator Code Description:	Large Quantity Generator
Handler Name:	MEDICAL UNIVERSITY OF SC
Receive Dt:	20210101
Generator Code Description:	Large Quantity Generator
Handler Name:	MEDICAL UNIVERSITY OF SC
Receive Dt:	20190101
Generator Code Description:	Large Quantity Generator
Handler Name:	MEDICAL UNIVERSITY OF SC PHYSICAL PLANT
Receive Dt:	20170101
Generator Code Description:	Large Quantity Generator
Handler Name:	MEDICAL UNIVERSITY OF SC PHYSICAL PLANT
Receive Dt:	20160111
Generator Code Description:	Large Quantity Generator
Handler Name:	MEDICAL UNIVERSITY OF SC PHYSICAL PLANT
Receive Dt:	20160101
Generator Code Description:	Large Quantity Generator
Handler Name:	MEDICAL UNIVERSITY OF SC PHYSICAL PLANT
Receive Dt:	20140101
Generator Code Description:	Large Quantity Generator
Handler Name:	MEDICAL UNIVERSITY OF SC PHYSICAL PLANT
Receive Dt:	20120518
Generator Code Description:	Large Quantity Generator
Handler Name:	MEDICAL UNIVERSITY OF SC PHYSICAL PLANT
Receive Dt:	20120101
Generator Code Description:	Large Quantity Generator
Handler Name:	MEDICAL UNIVERSITY OF SC PHYSICAL PLANT
Receive Dt:	20100927
Generator Code Description:	Large Quantity Generator
Handler Name:	MEDICAL UNIVERSITY OF SC PHYSICAL PLANT

Receive Dt: 20091231
Generator Code Description: Large Quantity Generator
Handler Name: MEDICAL UNIVERSITY OF SC PHYSICAL PLANT

Receive Dt: 20090902
Generator Code Description: Large Quantity Generator
Handler Name: MEDICAL UNIVERSITY OF SC PHYSICAL PLANT

Receive Dt: 20080101
Generator Code Description: Large Quantity Generator
Handler Name: MEDICAL UNIVERSITY OF SC PHYSICAL PLANT

Receive Dt: 20060130
Generator Code Description: Large Quantity Generator
Handler Name: MEDICAL UNIVERSITY OF SC PHYSICAL PLANT

Receive Dt: 20060130
Generator Code Description: Large Quantity Generator
Handler Name: MEDICAL UNIVERSITY OF SC PHYSICAL PLANT

Receive Dt: 20060130
Generator Code Description: Large Quantity Generator
Handler Name: MEDICAL UNIVERSITY OF SC PHYSICAL PLANT

Receive Dt: 20060130
Generator Code Description: Large Quantity Generator
Handler Name: MEDICAL UNIVERSITY OF SC PHYSICAL PLANT

Receive Dt: 20060130
Generator Code Description: Large Quantity Generator
Handler Name: MEDICAL UNIVERSITY OF SC PHYSICAL PLANT

Receive Dt: 20060101
Generator Code Description: Large Quantity Generator
Handler Name: MEDICAL UNIVERSITY OF SC PHYSICAL PLANT

Receive Dt: 20050113
Generator Code Description: Large Quantity Generator
Handler Name: MEDICAL UNIVERSITY OF SC PHYSICAL PLANT

Receive Dt: 20040101
Generator Code Description: Large Quantity Generator
Handler Name: MEDICAL UNIVERSITY OF SC PHYSICAL PLANT

Receive Dt: 20020327
Generator Code Description: Large Quantity Generator
Handler Name: MEDICAL UNIVERSITY OF SC FTS JOHNSON DNR

Receive Dt: 20020301
Generator Code Description: Large Quantity Generator
Handler Name: MEDICAL UNIVERSITY OF SC PHYSICAL PLANT

Receive Dt: 20011016
Generator Code Description: Small Quantity Generator
Handler Name: MEDICAL UNIVERSITY OF SC FTS JOHNSON DNR

Receive Dt: 20011001
Generator Code Description: Small Quantity Generator
Handler Name: MEDICAL UNIVERSITY OF SC FTS JOHNSON DNR

Receive Dt: 20000103
Generator Code Description: Large Quantity Generator
Handler Name: MEDICAL UNIVERSITY OF SC PHYSICAL PLANT

Receive Dt: 19980721
Generator Code Description: Large Quantity Generator
Handler Name: MEDICAL UNIVERSITY OF SC FTS JOHNSON DNR

Receive Dt: 19980301

Map Key	Number of Records	Direction	Distance (mi/ft)	Elev/Diff (ft)	Site	DB

Generator Code Description: Large Quantity Generator
Handler Name: MEDICAL UNIVERSITY OF SC PHYSICAL PLANT

Receive Dt: 19960301
Generator Code Description: Large Quantity Generator
Handler Name: MEDICAL UNIVERSITY OF SC PHYSICAL PLANT

Receive Dt: 19950608
Generator Code Description: Large Quantity Generator
Handler Name: MEDICAL UNIVERSITY OF SC FTS JOHNSON DNR

Receive Dt: 19940301
Generator Code Description: Large Quantity Generator
Handler Name: MEDICAL UNIVERSITY OF SC PHYSICAL PLANT

Receive Dt: 19920226
Generator Code Description: Large Quantity Generator
Handler Name: MEDICAL UNIVERSITY OF SOUTH CAROLINA

Receive Dt: 19901019
Generator Code Description: Not a Generator, Verified
Handler Name: MEDICAL UNIVERSITY OF SC FTS JOHNSON DNR

Biennial Report - Reclamation and Recovery Details

Reporting Cycle Year: 2005
Total Metals Recovery(Tons):
Total Solvents Recovery(Tons): .064
Total Other Recovery(Tons):

76	1 of1	SSE	0.40 / 2,118.23	9.02 / 0	RUTLEDGE DORM COMING & CALHOUN CHARLESTON SC 29424	LUST

Permit (Web): UST17234
Category (Web): State Government
No of Tanks (Web): 1
Billable (Web): 0
Abandoned (Web): 1
Other (Web): 0
Last Inspec (Web): 2/5/1996
Facility:
Facility Street:
Facilit City:
Facility State :
Facility Zip:
Fac County:

Site No (EFIS):
Facility Name (EFIS):
Fac Address (EFIS):
Facility City (EFIS):
Facility State (EFIS):
Facility Zip (EFIS):
Facility (Web): RUTLEDGE DORM
Address (Web): COMING & CALHOUN
City (Web): CHARLESTON
Zip Code (Web): 29424
County (Web): Charleston
County 1 (Web): Charleston

Tank Owner Ph (Web): 843-200-1167
Phone (Web): 803-953-5499
Land Owner Ph (Web): Not Available
Operator Phone (Web): Not Available
Business Addr (Web): COMING & CALHOUN CHARLESTON SC 29424
Tank Owner Bus Addr (Web): COLLEGE OF CHARLESTON
66 GEORGE ST
SC CHARLESTON 29424-0001
Land Owner Bus Addr (Web): Not Available
Operator Bus Addr (Web): Not Available
Tank Owner (Web): COLLEGE OF CHARLESTON
Facility Link (Web): https://apps.des.sc.gov/USTRegistry/Home/siteDetails?permitNumber=UST17234
Data Source: SCDES Underground Storage Tank Registry (Web) (as of 28 Aug 2025)

DHEC Online Registry - Release Report

Release No: 0
Source: Not Available
Reported: 8/26/1998

Project Manager: Reba M Glymph-Fant
Compliance Req: False
Compliance Met: False

Map Key	Number of Records	Direction	Distance (mi/ft)	Elev/Diff (ft)	Site	DB

Confirmed:	Not Available	**Compliance Date:**	Not Available
RBCA/ Score:	Not Available	**Abatement Met:**	Not Available
Responsible Party:	Not Available	**NFA:**	9/21/1998
Product:	Not Available	**Fin Type:**	Not Available
Emergency Resp:	Not Available	**Fin Res Mechanism:**	Not Available
Superb Qualified:	Not Available	**Cleanup MCL:**	Not Available
Superb Determ Date:	Not Available	**Cleanup Initiated:**	Not Available
Transferred:	Not Available	**Cleanup Complete:**	Not Available

---

77 | **1 of2** | **SSW** | **0.41 / 2,174.42** | **7.34 / -2** | **CIRCLE K 2721520**
246 CALHOUN ST
CHARLESTON SC 29401-1723 | **LUST**

Permit (Web):	UST01331	**Site No (EFIS):**	UST-01331
Category (Web):	Retail Sales	**Facility Name (EFIS):**	CIRCLE K 2721520
No of Tanks (Web):	6	**Fac Address (EFIS):**	246 CALHOUN ST
Billable (Web):	4	**Facility City (EFIS):**	CHARLESTON
Abandoned (Web):	1	**Facility State (EFIS):**	SC
Other (Web):	0	**Facility Zip (EFIS):**	29401-1723
Last Inspec (Web):	4/10/2025	**Facility (Web):**	CIRCLE K 2721520
Facility:	CIRCLE K 2721520	**Address (Web):**	246 CALHOUN ST
Facility Street:	246 CALHOUN ST	**City (Web):**	CHARLESTON
Facilit City:	CHARLESTON	**Zip Code (Web):**	29401-1723
Facility State :	SC	**County (Web):**	Charleston
Facility Zip:	29401-1723	**County 1 (Web):**	Charleston
Fac County:			

Tank Owner Ph (Web):	919-774-6700
Phone (Web):	843-723-4427
Land Owner Ph (Web):	843-722-2615
Operator Phone (Web):	919-774-6700
Business Addr (Web):	246 CALHOUN ST CHARLESTON SC 29401-1723
Tank Owner Bus Addr (Web):	CIRCLE K STORES INC 1100 SITUS CT STE 100 NC RALEIGH 27606
Land Owner Bus Addr (Web):	BEACH COMPANY 211 KING ST STE 300 SC CHARLESTON 29401-3190
Operator Bus Addr (Web):	CIRCLE K STORES INC 1100 SITUS CT STE 100 NC RALEIGH 27606
Tank Owner (Web):	CIRCLE K STORES INC
Facility Link (Web):	https://apps.des.sc.gov/USTRegistry/Home/siteDetails?permitNumber=UST01331
Data Source:	SCDES Underground Storage Tank Registry (Web) (as of 28 Aug 2025); DHEC Confirmed Release Report (LUST) (as of 11 Dec 2024); DHEC LUST Data (EFIS) (as of 5 Sep 2017)

DHEC Online Registry - Release Report

Release No:	1	**Project Manager:**	Scotty McInnis
Source:	UST	**Compliance Req:**	False
Reported:	12/11/1991	**Compliance Met:**	False
Confirmed:	3/18/1992	**Compliance Date:**	Not Available
RBCA/ Score:	3BF - GW < 15 feet in sand or gravel / 3 - Monitored Natural Attenuation	**Abatement Met:**	7/1/1993
Responsible Party:	EXXON MOBIL	**NFA:**	8/2/2000
Product:	Petroleum	**Fin Type:**	With SUPERB
Emergency Resp:	Not Available	**Fin Res Mechanism:**	Not Available
Superb Qualified:	True	**Cleanup MCL:**	8/2/2000
Superb Determ Date:	11/4/1996	**Cleanup Initiated:**	3/1/1994
Transferred:	Not Available	**Cleanup Complete:**	Not Available

Release No:	0	**Project Manager:**	Charles W Hightower
Source:	UST	**Compliance Req:**	True
Reported:	7/23/2001	**Compliance Met:**	False
Confirmed:	Not Available	**Compliance Date:**	Not Available
RBCA/ Score:	Not Available	**Abatement Met:**	Not Available
Responsible Party:	CARMICHAEL OIL OF WALTERBORO INC	**NFA:**	11/8/2001
Product:	Not Available	**Fin Type:**	Not Available

Map Key	Number of Records	Direction	Distance (mi/ft)	Elev/Diff (ft)	Site	DB

Emergency Resp: Not Available
Superb Qualified: Not Available
Superb Determ Date: Not Available
Transferred: Not Available
Fin Res Mechanism: Not Available
Cleanup MCL: Not Available
Cleanup Initiated: Not Available
Cleanup Complete: Not Available

DHEC Confirmed Release Report

Release No: 1
NFA: 8/2/2000
Product: PETRO
Proj Mgr: MCINNIWA
Status: 3
Reported: 12/11/1991
Rank Desc: GW < 15 feet in sand or gravel
Facility: CIRCLE K 2721520
Facility Street: 246 CALHOUN ST
Facility City: CHARLESTON
Fac County: Charleston
Facility Zip: 29401-1723
Facility State: SC
Confirmed: 3/18/1992
Tank Owner: CIRCLE K STORES INC
Status Desc: Monitored Natural Attenuation
Score:
Rank: 3BF

DHEC EFIS Data Details (Revised 9/5/2017)

Release No: 1
Release Date: 12/11/1991
Project Mgr: WS
Confirmed Date: 3/18/1992
Cleanup Comp Date:
Cleanup Comp Mcl Dt: 8/2/2000
RP Name: EXXON MOBIL
RP Address: 4045 SCENIC HWY
RP City: BATON ROUGE
RP State: LA
RP Zip: 70805
SSTL Estab Cd:
SCRBCA Class Cd: CLASS3BF
Depth to GW:
GW Flow Dir Cod:
Receptor Type Cd: MCINNIS, W SCOTT
Rel Fin Type Cd:
CoC Concentrate Cd:

77	2 of2	SSW	0.41 / 2,174.42	7.34 / -2	01331 - CIRCLE K 2721520 246 CALHOUN ST CHARLESTON SC 294011723	RCR

Site ID: 01331
Tax Map ID: 460-15-04-053
Latitude: 32.7839
Longitude: -79.9438

Detail

Reported Date: 12/11/1991
CU>MCL: 8/2/2000

78	1 of1	N	0.43 / 2,262.44	9.16 / 0	NORFOLK RAIL ROW - THE LOW LINE MT PLEASANT ST CHARLESTON SC 29403	VCP

File No: 58581
Project Status Code: ACTIVE
Funds 128(A) Utilized: No
Restrict Filed Dt: Not yet recorded.
Project Complete Dt: Not yet completed.
Brownfields Type:

Resp Action Planned: No
Cleanup Contract Complete Dt:

Details

Execute Date: 2/8/2018
Lat Long: 32.797082, -79.943038
Acreage:
Owner: BERKELEY CHARLESTON DORCHESTER COUNCIL OF GOVERNMENTS
Contamination on Site: Please call 803-898-2000 for this information.
Land Use Restriction: Not yet determined.

---

79 | ***1 of1*** | ***SSW*** | ***0.43 / 2,281.74*** | ***7.09 / -2*** | ***RESEARCH BLDG 30 SABIN ST CHARLESTON SC 29403*** | ***LUST***

Permit (Web): UST15455
Category (Web): State Government
No of Tanks (Web): 2
Billable (Web): 2
Abandoned (Web): 0
Other (Web): 0
Last Inspec (Web): 3/5/2025
Facility: RESEARCH BLDG
Facility Street: 30 SABIN ST
Facilit City: CHARLESTON
Facility State : SC
Facility Zip: 29403
Fac County:

Site No (EFIS): UST-15455
Facility Name (EFIS): RESEARCH BLDG
Fac Address (EFIS): 30 SABIN ST
Facility City (EFIS): CHARLESTON
Facility State (EFIS): SC
Facility Zip (EFIS): 29403
Facility (Web): RESEARCH BLDG
Address (Web): 30 SABIN ST
City (Web): CHARLESTON
Zip Code (Web): 29403
County (Web): Charleston
County 1 (Web): Charleston

Tank Owner Ph (Web): 843-792-4661
Phone (Web): 843-792-0405
Land Owner Ph (Web): 843-792-4661
Operator Phone (Web): Not Available
Business Addr (Web): 30 SABIN ST CHARLESTON SC 29403
Tank Owner Bus Addr (Web): MEDICAL UNIVERSITY OF SOUTH CAROLINA
261 CALHOUN ST STE 306 MSC 184
SC CHARLESTON 29425
Land Owner Bus Addr (Web): MEDICAL UNIVERSITY OF SOUTH CAROLINA
261 CALHOUN ST STE 306 MSC 184
SC CHARLESTON 29425
Operator Bus Addr (Web): Not Available
Tank Owner (Web): MEDICAL UNIVERSITY OF SOUTH CAROLINA
Facility Link (Web): https://apps.des.sc.gov/USTRegistry/Home/siteDetails?permitNumber=UST15455
Data Source: SCDES Underground Storage Tank Registry (Web) (as of 28 Aug 2025); DHEC Confirmed Release Report (LUST) (as of 11 Dec 2024); DHEC LUST Data (EFIS) (as of 5 Sep 2017)

DHEC Online Registry - Release Report

Release No: 2
Source: UST
Reported: 4/20/2001
Confirmed: 5/7/2001
RBCA/ Score: 2BB - Watersupply wells < 1000 feet downgrade / 1 - Conduct Invest/Risk Assessment
Responsible Party: MEDICAL UNIVERSITY OF SOUTH CAROLINA
Product: Petroleum
Emergency Resp: Not Available
Superb Qualified: Not Available
Superb Determ Date: Not Available
Transferred: Not Available

Project Manager: Umar K Khattak
Compliance Req: True
Compliance Met: True
Compliance Date: 8/3/2001
Abatement Met: Not Available
NFA: 7/24/2003
Fin Type: With insurance deductible
Fin Res Mechanism: Not Available
Cleanup MCL: Not Available
Cleanup Initiated: 11/30/2001
Cleanup Complete: 7/24/2003

Release No: 1
Source: UST
Reported: 8/14/1996

Project Manager: Konstantine T Akhvlediani
Compliance Req: True
Compliance Met: True

Confirmed:	9/10/1996	***Compliance Date:***	Not Available
RBCA/ Score:	3BF - GW < 15 feet in sand or gravel / 1 - Conduct Invest/Risk Assessment	***Abatement Met:***	10/18/1996
Responsible Party:	MEDICAL UNIVERSITY OF SOUTH CAROLINA	***NFA:***	7/12/1999
Product:	Petroleum	***Fin Type:***	With SUPERB 25K deductible
Emergency Resp:	Not Available	***Fin Res Mechanism:***	Not Available
Superb Qualified:	False	***Cleanup MCL:***	Not Available
Superb Determ Date:	Not Available	***Cleanup Initiated:***	6/14/1999
Transferred:	Not Available	***Cleanup Complete:***	7/12/1999

DHEC Confirmed Release Report

Release No:	1	***Confirmed:***	9/10/1996
NFA:	7/12/1999	***Tank Owner:***	MEDICAL UNIVERSITY OF SOUTH CAROLINA
Product:	PETRO	***Status Desc:***	Monitored Natural Attenuation
Proj Mgr:	AKHVLEKT	***Score:***	
Status:	1	***Rank:***	3BF
Reported:	8/14/1996		
Rank Desc:	GW < 15 feet in sand or gravel		
Facility:	RESEARCH BLDG		
Facility Street:	30 SABIN ST		
Facility City:	CHARLESTON		
Fac County:	Charleston		
Facility Zip:	29403		
Facility State:	SC		

Release No:	2	***Confirmed:***	5/7/2001
NFA:	7/24/2003	***Tank Owner:***	MEDICAL UNIVERSITY OF SOUTH CAROLINA
Product:	PETROL	***Status Desc:***	Free Product Recovery Only
Proj Mgr:	KHATTAUK	***Score:***	
Status:	1	***Rank:***	2BB
Reported:	4/20/2001		
Rank Desc:	Watersupply wells < 1000 feet downgrade		
Facility:	RESEARCH BLDG		
Facility Street:	30 SABIN ST		
Facility City:	CHARLESTON		
Fac County:	Charleston		
Facility Zip:	29403		
Facility State:	SC		

DHEC EFIS Data Details (Revised 9/5/2017)

Release No:	2
Release Date:	4/20/2001
Project Mgr:	WID
Confirmed Date:	5/7/2001
Cleanup Comp Date:	7/24/2003
Cleanup Comp Mcl Dt:	
RP Name:	MEDICAL UNIVERSITY OF SOUTH CAROLINA
RP Address:	171 ASHLEY AVE 301 HOT
RP City:	CHARLESTON
RP State:	SC
RP Zip:	29425
SSTL Estab Cd:	MR
SCRBCA Class Cd:	CLASS2BB
Depth to GW:	3
GW Flow Dir Cod:	NW
Receptor Type Cd:	KHATTAK, UMAR K
Rel Fin Type Cd:	
CoC Concentrate Cd:	

DHEC EFIS Data Details (Revised 9/5/2017)

Map Key	Number of Records	Direction	Distance (mi/ft)	Elev/Diff (ft)	Site	DB

Release No: 1
Release Date: 8/14/1996
Project Mgr: W25
Confirmed Date: 9/10/1996
Cleanup Comp Date: 7/12/1999
Cleanup Comp Mcl Dt:
RP Name: MEDICAL UNIVERSITY OF SOUTH CAROLINA
RP Address: 171 ASHLEY AVE 301 HOT
RP City: CHARLESTON
RP State: SC
RP Zip: 29425
SSTL Estab Cd:
SCRBCA Class Cd: CLASS3BF
Depth to GW:
GW Flow Dir Cod:
Receptor Type Cd: AKHVLEDIANI, KONSTANTINE T
Rel Fin Type Cd:
CoC Concentrate Cd:

80	1 of1	WSW	0.44 / 2,297.97	8.65 / -1	Not Provided 30 Bee St Charleston SC 29403	PCBT

Trans Location ID: 627
Contact Name: Laura Blake-Orr
Contact Phone: 803-217-7132
De Registered Dt: 9/4/2002
Registered Date: 12/24/1998
Flammable: Not Provided
Original Trans No: 13
Remaining Trans No: 0
Record ID: 2790
Region: 4
State : SC
Wt Kg : 0
Wt Lb:
Document No:
Transformer Box No:
Trans Zip First 5:
No Transformers:
Date Signed:
Company: South Carolina Electric & Gas Company
Street: 1426 Main Street
City: Columbia
Zip: 29201
Official Name: Laura Blake-Orr
Official Title: Team Leader
Source: Complete PCB Transformers Listing

81	1 of1	SE	0.45 / 2,351.24	9.24 / 0	SIMONS CENTER FOR THE ARTS 54 ST PHILLIP ST CHARLESTON SC	DELISTED LST

Delisted Leaking Above Ground Storage Tanks Details

Site ID: 3855
Release No: 1
Project Manager: RIVERS MIKE S
Status: CLOSED
Impacted Code: NO
Type:
Release Date: 4/18/2008
Confirmed:
NFA Dt: 4/18/2008
Transfer:
Product:
Source:
Tier:
Truncated Note:
Soil Impact Code:
User Name: RIVERSMS
Release Xfer Date:
Suspect NFA Date: 4/18/2008

Map Key	Number of Records	Direction	Distance (mi/ft)	Elev/Diff (ft)	Site	DB

Release Source Code:	
Cleanup Complete Dt:	
Local Fac Last Name:	SIMONS CENTER FOR THE ARTS
Local Fac First Name:	
Address 2:	
State Code:	SC
County:	Charleston
Zip Code:	29
Local Fac County:	10
District Code:	9
Rp Identifier 1:	
Rp Identifier 2:	
Product 2:	
Product 3:	
Product 4:	
Source 2:	
Source 3:	
Source 4:	
Original Source:	LAST
Record Date:	02-DEC-2019

82	1 of2	ESE	0.45 / 2,354.10	9.73 / 0	RIVERS FEDERAL BUILDING 334 MEETING ST CHARLESTON SC	DELISTED LST

Delisted Leaking Above Ground Storage Tanks Details

Site ID:	1801
Release No:	1
Project Manager:	BISHOP MICHAEL A
Status:	CLOSED
Impacted Code:	NO
Type:	
Release Date:	7/26/2001
Confirmed:	
NFA Dt:	5/13/2008
Transfer:	
Product:	
Source:	
Tier:	
Truncated Note:	
Soil Impact Code:	
User Name:	BISHOPMA
Release Xfer Date:	
Suspect NFA Date:	5/13/2008
Release Source Code:	
Cleanup Complete Dt:	
Local Fac Last Name:	RIVERS FEDERAL BUILDING
Local Fac First Name:	
Address 2:	
State Code:	SC
County:	Charleston
Zip Code:	29
Local Fac County:	10
District Code:	9
Rp Identifier 1:	RIVERS FEDERAL BUILDING
Rp Identifier 2:	
Product 2:	
Product 3:	
Product 4:	
Source 2:	
Source 3:	
Source 4:	
Original Source:	LAST
Record Date:	02-DEC-2019

Map Key	Number of Records	Direction	Distance (mi/ft)	Elev/Diff (ft)	Site	DB
82	2 of2	ESE	0.45 / 2,354.10	9.73 / 0	MENDEL RIVERS FEDERAL BUILDING 334 MEETING ST CHARLESTON SC	DELISTED LST

Delisted Leaking Above Ground Storage Tanks Details

Site ID:	13591
Release No:	1
Project Manager:	LANDMEYER DOLORES C
Status:	CLOSED
Impacted Code:	NO
Type:	
Release Date:	10/31/1991
Confirmed:	
NFA Dt:	8/25/1995
Transfer:	
Product:	PETRO
Source:	
Tier:	
Truncated Note:	
Soil Impact Code:	
User Name:	LANDMEDC
Release Xfer Date:	
Suspect NFA Date:	8/25/1995
Release Source Code:	
Cleanup Complete Dt:	
Local Fac Last Name:	MENDEL RIVERS FEDERAL BUILDING
Local Fac First Name:	
Address 2:	
State Code:	SC
County:	Charleston
Zip Code:	29403-6417
Local Fac County:	10
District Code:	9
Rp Identifier 1:	GENERAL SERVICE ADMINISTRATION
Rp Identifier 2:	
Product 2:	
Product 3:	
Product 4:	
Source 2:	
Source 3:	
Source 4:	
Original Source:	LAST
Record Date:	02-DEC-2019

Map Key	Number of Records	Direction	Distance (mi/ft)	Elev/Diff (ft)	Site	DB
83	1 of2	SSE	0.45 / 2,360.33	9.02 / 0	BETHEL UNITED METHO 51 PITT ST CHARLESTON SC	DELISTED LST

Delisted Leaking Above Ground Storage Tanks Details

Site ID:	18730
Release No:	1
Project Manager:	THOMADL
Status:	COND NFA
Impacted Code:	NO
Type:	S
Release Date:	03/18/16
Confirmed:	04/01/16
NFA Dt:	04/07/16
Transfer:	
Product:	PETRO

Map Key	Number of Records	Direction	Distance (mi/ft)	Elev/Diff (ft)	Site	DB

Source:	UST
Tier:	
Truncated Note:	
Soil Impact Code:	
User Name:	
Release Xfer Date:	
Suspect NFA Date:	
Release Source Code:	
Cleanup Complete Dt:	
Local Fac Last Name:	
Local Fac First Name:	
Address 2:	
State Code:	
County:	Charleston
Zip Code:	
Local Fac County:	
District Code:	
Rp Identifier 1:	
Rp Identifier 2:	
Product 2:	
Product 3:	
Product 4:	
Source 2:	
Source 3:	
Source 4:	
Original Source:	LAST
Record Date:	02-MAR-2018

Map Key	Number of Records	Direction	Distance (mi/ft)	Elev/Diff (ft)	Site	DB
83	**2 of2**	**SSE**	**0.45 / 2,360.33**	**9.02 / 0**	**BETHEL UNITED METHODIST CHURCH 51 PITT ST CHARLESTON SC**	**DELISTED LST**

Delisted Leaking Above Ground Storage Tanks Details

Site ID:	18730
Release No:	1
Project Manager:	THOMA DEBRA L
Status:	COND NFA
Impacted Code:	NO
Type:	
Release Date:	3/18/2016
Confirmed:	4/1/2016
NFA Dt:	4/7/2016
Transfer:	
Product:	PETRO
Source:	UST
Tier:	
Truncated Note:	
Soil Impact Code:	YES
User Name:	THOMADL
Release Xfer Date:	
Suspect NFA Date:	4/7/2016
Release Source Code:	UST
Cleanup Complete Dt:	
Local Fac Last Name:	BETHEL UNITED METHODIST CHURCH
Local Fac First Name:	
Address 2:	
State Code:	SC
County:	Charleston
Zip Code:	29401-1325
Local Fac County:	10
District Code:	9
Rp Identifier 1:	
Rp Identifier 2:	
Product 2:	

Map Key	Number of Records	Direction	Distance (mi/ft)	Elev/Diff (ft)	Site	DB
Product 3:						
Product 4:						
Source 2:						
Source 3:						
Source 4:						
Original Source:		LAST				
Record Date:		02-DEC-2019				

Map Key	Number of Records	Direction	Distance (mi/ft)	Elev/Diff (ft)	Site	DB
84	1 of1	NE	0.46 / 2,433.21	8.23 / -1	Hanover Property 62 Hanover Street Charleston SC 29403	FED BROWNFIELDS

Property ID:	171224	**County:**	CHARLESTON
Lat Measure:	32.796725	**Latitude (Map):**	32.796725
Long Measure:	-79.93795699999998	**Longitude (Map):**	-79.937957
Property Name:	Hanover Property		
Address:	62 Hanover Street		
City:	Charleston		
State:	SC		
Zip Code:	29403		
Primary Name (Map):	HANOVER PROPERTY		
Location Address (Map):	62 HANOVER STREET		
City Name (Map):	CHARLESTON		
County Name (Map):	CHARLESTON		
State Code (Map):	SC		
Postal Code (Map):	29403		
Data Source:	CIMC Cleanups and Grants Listing Export - Brownfield Properties (as of 8 Sep 2025); CIMC Web Application - Brownfield Properties (Map) (as of 18 Mar 2025)		

Property Details (Cleanups in My Community)

ID No:		**Size Acres:**	.09
NFA Letter Date:		**Parcel No:**	459-05-04-103
Media Affected:	Building Materials	**Property Enrolled:**	Y
Media Cleaned Up:		**Radius:**	.5
Contaminants REC:	Asbestos	**Census Tract:**	45019000900
Contams Actionable:	Asbestos	**2010 # Below Poverty:**	3030.
Contams < Actionble:		**2010 Below Poverty:**	52.49
Contamnts Cleanup:		**2010 Median Income:**	7016.
Tanks Removal:		**2010 No Low Income:**	4215.
Cleanup Needed:	Y	**2010 Low Income:**	73.01
Cleanup Treatment:		**2010 No Vacant Hous:**	506.
Excavation Disposl:		**2010 Vacant Housing:**	18.43
Contams Extractn:		**2010 # Unemployed:**	454.
Reduc Contams:		**2010 Unemployed:**	7.86
Additional Clnup:		**Tech Capping:**	
Institutional Cleanup:	N	**Secur Guard Fence:**	
Institutional Cleanup:	N	**Immobilization:**	
Engineering Needed:	N	**Eng Barriers:**	
Eng Control:	N	**Proprietary Cntrl:**	
Additnl Inst Control:		**Info Device:**	
Additnl Eng Control:		**Govt Cntrl:**	
Inst Control Date:		**Enf Permit Tool:**	
Eng Control Date:		**Clnup Struct Remov:**	
Property Alias:			
Property Owner:	Private		
Address Source URL:			
Address Source URL:			
Address Source URL:			
Other:			

Activity Details(Cleanups in My Community)

Coop Agmt No:	95483111	**Redev Actvy Funded:**	Phase I ESA
Program Name:	BF	**Redev Start Dt:**	
Activity Funded:	Phase I ESA	**Redev Compl date:**	

Type CA Fund:	Hazardous & Petroleum	***Redev Fund Entity:***	
Funding Entity:	EPA	***Redev Residential:***	
Assessmnt Start Dt:	10/21/2013	***Redev Greenspace:***	
Assessmnt Compl Dt:	02/14/2014	***Redev Industrial:***	
Clnup Actvy Start Dt:		***Redev Commercial:***	
Clnup Actvy Comp Dt:		***# of Redev Jobs:***	
Acres Cleaned Up:		***RLF Signed Dt:***	
Clnup Funding Src:		***RLF Intest Rate:***	
Clnup Entity Provid:		***RLF EPA Fund:***	
Signed Rpt Dt:		***RLF Cost Share:***	
Direct Clnup Tot Fnd:		***RLF Prog Income:***	
Direct Clnup Fnd Src:		***RLF Lvg Fund Src:***	
Fund Amt Expnded:		***RLF Lvg Fund Entity:***	
Source of Funding:		***RLF Lvg Fund Amt:***	
Past Use Resiential:	.09	***RLF Subgrant Signed:***	
Past Use Greenspace:		***Subgrant EPA Fund:***	
Past Use Industrial:		***Subgrant Cost Shr:***	
Past Use Commercial:			
Coop Agmt Recipnt:	Charleston County		
Clnup Compet Doc2:			
Climate Adapt Mitg1:			
Climate Adapt Mitg2:			
Climate Adaptation And Mitigat:			

Activity Details(Cleanups in My Community)

Coop Agmt No:	95483111	***Redev Actvy Funded:***	Phase II ESA/Asbestos
Program Name:	BF	***Redev Start Dt:***	
Activity Funded:	Phase I ESA	***Redev Compl date:***	
Type CA Fund:	Hazardous & Petroleum	***Redev Fund Entity:***	
Funding Entity:	EPA	***Redev Residential:***	
Assessmnt Start Dt:	10/21/2013	***Redev Greenspace:***	
Assessmnt Compl Dt:	02/14/2014	***Redev Industrial:***	
Clnup Actvy Start Dt:		***Redev Commercial:***	
Clnup Actvy Comp Dt:		***# of Redev Jobs:***	
Acres Cleaned Up:		***RLF Signed Dt:***	
Clnup Funding Src:		***RLF Intest Rate:***	
Clnup Entity Provid:		***RLF EPA Fund:***	
Signed Rpt Dt:		***RLF Cost Share:***	
Direct Clnup Tot Fnd:		***RLF Prog Income:***	
Direct Clnup Fnd Src:		***RLF Lvg Fund Src:***	
Fund Amt Expnded:		***RLF Lvg Fund Entity:***	
Source of Funding:		***RLF Lvg Fund Amt:***	
Past Use Resiential:	.09	***RLF Subgrant Signed:***	
Past Use Greenspace:		***Subgrant EPA Fund:***	
Past Use Industrial:		***Subgrant Cost Shr:***	
Past Use Commercial:			
Coop Agmt Recipnt:	Charleston County		
Clnup Compet Doc2:			
Climate Adapt Mitg1:			
Climate Adapt Mitg2:			
Climate Adaptation And Mitigat:			

Activity Details(Cleanups in My Community)

Coop Agmt No:	95483111	***Redev Actvy Funded:***	Phase II ESA/Asbestos
Program Name:	BF	***Redev Start Dt:***	
Activity Funded:	Phase II ESA/Asbestos	***Redev Compl date:***	
Type CA Fund:	Hazardous & Petroleum	***Redev Fund Entity:***	
Funding Entity:	EPA	***Redev Residential:***	
Assessmnt Start Dt:	10/21/2013	***Redev Greenspace:***	
Assessmnt Compl Dt:	02/14/2014	***Redev Industrial:***	
Clnup Actvy Start Dt:		***Redev Commercial:***	
Clnup Actvy Comp Dt:		***# of Redev Jobs:***	
Acres Cleaned Up:		***RLF Signed Dt:***	

Clnup Funding Src:		***RLF Intest Rate:***	
Clnup Entity Provid:		***RLF EPA Fund:***	
Signed Rpt Dt:		***RLF Cost Share:***	
Direct Clnup Tot Fnd:		***RLF Prog Income:***	
Direct Clnup Fnd Src:		***RLF Lvg Fund Src:***	
Fund Amt Expnded:		***RLF Lvg Fund Entity:***	
Source of Funding:		***RLF Lvg Fund Amt:***	
Past Use Resiential:	.09	***RLF Subgrant Signed:***	
Past Use Greenspace:		***Subgrant EPA Fund:***	
Past Use Industrial:		***Subgrant Cost Shr:***	
Past Use Commercial:			
Coop Agmt Recipnt:	Charleston County		
Clnup Compet Doc2:			
Climate Adapt Mitg1:			
Climate Adapt Mitg2:			
Climate Adaptation And Mitigat:			

Activity Details(Cleanups in My Community)

Coop Agmt No:	95483111	***Redev Actvy Funded:***	Phase I ESA
Program Name:	BF	***Redev Start Dt:***	
Activity Funded:	Phase II ESA/Asbestos	***Redev Compl date:***	
Type CA Fund:	Hazardous & Petroleum	***Redev Fund Entity:***	
Funding Entity:	EPA	***Redev Residential:***	
Assessmnt Start Dt:	10/21/2013	***Redev Greenspace:***	
Assessmnt Compl Dt:	02/14/2014	***Redev Industrial:***	
Clnup Actvy Start Dt:		***Redev Commercial:***	
Clnup Actvy Comp Dt:		***# of Redev Jobs:***	
Acres Cleaned Up:		***RLF Signed Dt:***	
Clnup Funding Src:		***RLF Intest Rate:***	
Clnup Entity Provid:		***RLF EPA Fund:***	
Signed Rpt Dt:		***RLF Cost Share:***	
Direct Clnup Tot Fnd:		***RLF Prog Income:***	
Direct Clnup Fnd Src:		***RLF Lvg Fund Src:***	
Fund Amt Expnded:		***RLF Lvg Fund Entity:***	
Source of Funding:		***RLF Lvg Fund Amt:***	
Past Use Resiential:	.09	***RLF Subgrant Signed:***	
Past Use Greenspace:		***Subgrant EPA Fund:***	
Past Use Industrial:		***Subgrant Cost Shr:***	
Past Use Commercial:			
Coop Agmt Recipnt:	Charleston County		
Clnup Compet Doc2:			
Climate Adapt Mitg1:			
Climate Adapt Mitg2:			
Climate Adaptation And Mitigat:			

Brownfields Details

Registry I:	110059722322	***SF IC Ind:***	
EPA ID:		***SF NPL Cod:***	
EPA Region:	04	***SF NPL C 1:***	
Cat No:	3050201	***FF SF Ind:***	
RCRA Handl:		***Map Symbol:***	B
RCRA Curre:		***Data Refre:***	18-Mar-2025
RCRA Remed:		***New Site:***	
RCRA Const:		***BF RLF Gra:***	
RCRA El He:		***BF RLF Pil:***	
RCRA El Gm:		***BF Assess :***	
RCRA Rem 1:		***BF Cleanup:***	
RCRA Ec Gw:		***BF Tba Ind:***	
RCRA Ec Ng:		***BF 128a In:***	
RCRA IC Ep:		***BF IC Code:***	N
RCRA IC Gc:		***BF IC Gc I:***	U
RCRA IC ID:		***BF IC Ep I:***	U
RCRA IC Pr:		***BF IC ID I:***	U

Map Key	Number of Records	Direction	Distance (mi/ft)	Elev/Diff (ft)	Site	DB

FF RCRA In:		**BF IC Pr I:**	U
RCRA Ec Co:		**BF Assess1:**	Y
RCRA IC Co:		**BF Multipu:**	
RCRA Gpra :		**BF Awp Ind:**	
RCRA Rem 2:		**BF Showcas:**	
SF Site ID:		**BF 128a P :**	
SF Ec Ind:		**Congressio:**	SC-06
SF El Gm C:		**Stimulus B:**	
SF El He C:			
Ind Name:			

Cat Name: Cooper
Sub Name: Cooper
Primary Name: HANOVER PROPERTY
RCRA Drupa:
Repow Ref : https://cimc.epa.gov/ords/cimc/f?p=CIMC:REPOWER:::::P33_REF:19319
Url: https://cimc.epa.gov/ords/cimc/f?p=cimc:property::::Y,31,0:P31_ID:171224
Census Url: https://ejscreen.epa.gov/mapper/demogreportpdf.aspx?report=census2010sf1&coords=-79.937957%2C32.796725&feattype=point&radius=1.0
ACS Url: https://ejscreen.epa.gov/mapper/demogreportpdf.aspx?report=acs2017&coords=-79.937957%2C32.796725&feattype=point&radius=1.0

SAA Site:		**Sf Npl C 1:**	
SF Site Na:		**Sf Npl C 2:**	
SF Non N 1:		**Sf Ffdocke:**	
SF Non N 2:		**BF Prope 1:**	Hanover Property
SF Non N 3:		**RCRA Han 1:**	
SF Non Npl:		**RCRA Rau I:**	
Sf Archive:			
Sf Npl C 3:			

REPOW BF: SG
REPOW Re 1: RE-Powering Site Profile
REPOW Ref1: 19319

85	1 of1	WSW	0.47 / 2,455.36	8.63 / -1	JENNINGS SERVICE CENTER 144 CANNON ST CHARLESTON SC 29403	LUST

Permit (Web):	UST14311	**Site No (EFIS):**	UST-14311
Category (Web):	Retail Sales	**Facility Name (EFIS):**	JENNINGS SERVICE CENTER
No of Tanks (Web):	7	**Fac Address (EFIS):**	144 CANNON ST
Billable (Web):	0	**Facility City (EFIS):**	CHARLESTON
Abandoned (Web):	7	**Facility State (EFIS):**	SC
Other (Web):	0	**Facility Zip (EFIS):**	29403
Last Inspec (Web):	Not Available	**Facility (Web):**	JENNINGS SERVICE CENTER
Facility:	JENNINGS SERVICE CENTER	**Address (Web):**	144 CANNON ST
Facility Street:	144 CANNON ST	**City (Web):**	CHARLESTON
Facilit City:	CHARLESTON	**Zip Code (Web):**	29403
Facility State :	SC	**County (Web):**	Charleston
Facility Zip:	29403	**County 1 (Web):**	Charleston
Fac County:			

Tank Owner Ph (Web): 000-000-0000
Phone (Web): Not Available
Land Owner Ph (Web): 843-724-7154
Operator Phone (Web): Not Available
Business Addr (Web): 144 CANNON ST CHARLESTON SC 29403
Tank Owner Bus Addr (Web): ESTATE OF ROSABEL LOGAN
146 CANNON ST
SC CHARLESTON 29403
Land Owner Bus Addr (Web): CITY OF CHARLESTON
2 GEORGE ST
SC CHARLESTON 29401-3582
Operator Bus Addr (Web): Not Available
Tank Owner (Web): ESTATE OF ROSABEL LOGAN
Facility Link (Web): https://apps.des.sc.gov/USTRegistry/Home/siteDetails?permitNumber=UST14311
Data Source: SCDES Underground Storage Tank Registry (Web) (as of 28 Aug 2025); DHEC Confirmed Release Report (LUST) (as of 11 Dec 2024); DHEC LUST Data (EFIS) (as of 5 Sep 2017)

DHEC Online Registry - Release Report

Release No:	1	***Project Manager:***	Kyle C Patterson
Source:	UST	***Compliance Req:***	False
Reported:	12/27/1991	***Compliance Met:***	False
Confirmed:	3/23/1992	***Compliance Date:***	Not Available
RBCA/ Score:	3BF - GW < 15 feet in sand or gravel / 1 - Conduct Invest/Risk Assessment	***Abatement Met:***	2/18/1993
Responsible Party:	ESTATE OF ROSABEL LOGAN	***NFA:***	7/27/2017
Product:	Petroleum	***Fin Type:***	DHEC SUPERB
Emergency Resp:	Not Available	***Fin Res Mechanism:***	Not Available
Superb Qualified:	True	***Cleanup MCL:***	Not Available
Superb Determ Date:	3/21/1994	***Cleanup Initiated:***	3/23/1992
Transferred:	Not Available	***Cleanup Complete:***	7/27/2017

DHEC Confirmed Release Report

Release No:	1	***Confirmed:***	3/23/1992
NFA:	7/27/2017	***Tank Owner:***	ESTATE OF ROSABEL LOGAN
Product:	PETRO	***Status Desc:***	Monitored Natural Attenuation
Proj Mgr:	PATTERKC	***Score:***	
Status:	1	***Rank:***	3BF
Reported:	12/27/1991		
Rank Desc:	GW < 15 feet in sand or gravel		
Facility:	JENNINGS SERVICE CENTER		
Facility Street:	144 CANNON ST		
Facility City:	CHARLESTON		
Fac County:	Charleston		
Facility Zip:	29403		
Facility State:	SC		

DHEC EFIS Data Details (Revised 9/5/2017)

Release No:	1
Release Date:	12/27/1991
Project Mgr:	DS
Confirmed Date:	3/23/1992
Cleanup Comp Date:	
Cleanup Comp Mcl Dt:	
RP Name:	ESTATE OF LUCIA C HEINS
RP Address:	44 SAVAGE ST
RP City:	CHARLESTON
RP State:	SC
RP Zip:	29401-2410
SSTL Estab Cd:	MR
SCRBCA Class Cd:	CLASS3BF
Depth to GW:	2.4
GW Flow Dir Cod:	W
Receptor Type Cd:	HORNOSKY, MINDA S
Rel Fin Type Cd:	
CoC Concentrate Cd:	

Map Key	Number of Records	Direction	Distance (mi/ft)	Elev/Diff (ft)	Site	DB
86	1 of1	N	0.47 / 2,482.74	8.58 / -1	FORMER OLD SERVICE STATION 512 MEETING ST CHARLESTON SC 29403-5070	LUST

Permit (Web):	UST19019	***Site No (EFIS):***	UST-19019
Category (Web):	Pre-1974 Facility	***Facility Name (EFIS):***	FORMER OLD SERVICE STATION
No of Tanks (Web):	3	***Fac Address (EFIS):***	512 MEETING ST
Billable (Web):	0	***Facility City (EFIS):***	CHARLESTON
Abandoned (Web):	0	***Facility State (EFIS):***	SC
Other (Web):	0	***Facility Zip (EFIS):***	29403-5070
Last Inspec (Web):	Not Available	***Facility (Web):***	FORMER OLD SERVICE STATION
Facility:	FORMER OLD SERVICE STATION	***Address (Web):***	512 MEETING ST
Facility Street:	512 MEETING ST	***City (Web):***	CHARLESTON

Facilit City:	CHARLESTON	**Zip Code (Web):**	29403-5070
Facility State :	SC	**County (Web):**	Charleston
Facility Zip:	29403-5070	**County 1 (Web):**	Charleston
Fac County:			

Tank Owner Ph (Web): 713-241-6161
Phone (Web): Not Available
Land Owner Ph (Web): Not Available
Operator Phone (Web): Not Available
Business Addr (Web): 512 MEETING ST CHARLESTON SC 29403-5070
Tank Owner Bus Addr (Web): SHELL OIL CO
PO BOX 2463
TX HOUSTON 77252-2463
Land Owner Bus Addr (Web): MEETING STREET 13 LLC
509 OCEAN BLVD
SC ISLE OF PALMS 29451
Operator Bus Addr (Web): Not Available
Tank Owner (Web): SHELL OIL CO
Facility Link (Web): https://apps.des.sc.gov/USTRegistry/Home/siteDetails?permitNumber=UST19019
Data Source: SCDES Underground Storage Tank Registry (Web) (as of 28 Aug 2025); DHEC Confirmed Release Report (LUST) (as of 11 Dec 2024); DHEC LUST Data (EFIS) (as of 5 Sep 2017)

DHEC Online Registry - Release Report

Release No:	1	**Project Manager:**	John T Skowronek
Source:	UST	**Compliance Req:**	True
Reported:	3/8/2004	**Compliance Met:**	True
Confirmed:	9/21/2006	**Compliance Date:**	9/21/2006
RBCA/ Score:	3BF - GW < 15 feet in sand or gravel / 1 - Conduct Invest/Risk Assessment	**Abatement Met:**	1/1/1951
Responsible Party:	SHELL OIL CO	**NFA:**	8/8/2008
Product:	Petroleum	**Fin Type:**	With SUPERB 25K deductible
Emergency Resp:	Not Available	**Fin Res Mechanism:**	None
Superb Qualified:	Not Available	**Cleanup MCL:**	Not Available
Superb Determ Date:	Not Available	**Cleanup Initiated:**	3/10/2008
Transferred:	Not Available	**Cleanup Complete:**	8/8/2008

DHEC Confirmed Release Report

Release No:	1	**Confirmed:**	9/21/2006
NFA:	8/8/2008	**Tank Owner:**	SHELL OIL CO
Product:	PETROL	**Status Desc:**	Monitored Natural Attenuation
Proj Mgr:	SKOWROJT	**Score:**	
Status:	1	**Rank:**	3BF
Reported:	3/8/2004		

Rank Desc: GW < 15 feet in sand or gravel
Facility: FORMER OLD SERVICE STATION
Facility Street: 512 MEETING ST
Facility City: CHARLESTON
Fac County: Charleston
Facility Zip: 29403-5070
Facility State: SC

DHEC EFIS Data Details (Revised 9/5/2017)

Release No: 1
Release Date: 3/8/2004
Project Mgr: W25
Confirmed Date: 9/21/2006
Cleanup Comp Date: 8/8/2008
Cleanup Comp Mcl Dt:
RP Name: SHELL OIL CO
RP Address: PO BOX 2463
RP City: HOUSTON
RP State: TX
RP Zip: 77252-2463
SSTL Estab Cd: IGWA

Map Key	Number of Records	Direction	Distance (mi/ft)	Elev/Diff (ft)	Site	DB

SCRBCA Class Cd: CLASS3BF
Depth to GW: 4.92
GW Flow Dir Cod:
Receptor Type Cd: SKOWRONEK, JOHN T
Rel Fin Type Cd:
CoC Concentrate Cd:

---

87 | **1 of1** | **WSW** | **0.47 / 2,506.96** | **8.33 / -1** | **WESTEND DAIRY**
98 PRESIDENT ST
CHARLESTON SC 29403-5724 | **LUST**

Permit (Web): UST15225
Category (Web): Pre-1974 Facility
No of Tanks (Web): 1
Billable (Web): 0
Abandoned (Web): 1
Other (Web): 0
Last Inspec (Web): Not Available
Facility: WESTEND DAIRY
Facility Street: 98 PRESIDENT ST
Facilit City: CHARLESTON
Facility State : SC
Facility Zip: 29403-5724
Fac County:

Site No (EFIS):
Facility Name (EFIS):
Fac Address (EFIS):
Facility City (EFIS):
Facility State (EFIS):
Facility Zip (EFIS):
Facility (Web): WESTEND DAIRY
Address (Web): 98 PRESIDENT ST
City (Web): CHARLESTON
Zip Code (Web): 29403-5724
County (Web): Charleston
County 1 (Web): Charleston

Tank Owner Ph (Web): 803-577-6722
Phone (Web): Not Available
Land Owner Ph (Web): Not Available
Operator Phone (Web): Not Available
Business Addr (Web): 98 PRESIDENT ST CHARLESTON SC 29403-5724
Tank Owner Bus Addr (Web): ROBERT CLEMENT
84 CALHOUN ST
SC CHARLESTON 29401
Land Owner Bus Addr (Web): Not Available
Operator Bus Addr (Web): Not Available
Tank Owner (Web): ROBERT CLEMENT
Facility Link (Web): https://apps.des.sc.gov/USTRegistry/Home/siteDetails?permitNumber=UST15225
Data Source: SCDES Underground Storage Tank Registry (Web) (as of 28 Aug 2025); DHEC Confirmed Release Report (LUST) (as of 11 Dec 2024)

DHEC Online Registry - Release Report

Release No: 1
Source: UST
Reported: 4/30/1993
Confirmed: 1/21/1994
RBCA/ Score: Not Available
Responsible Party: ROBERT CLEMENT
Product: Petroleum
Emergency Resp: Not Available
Superb Qualified: Not Available
Superb Determ Date: Not Available
Transferred: Not Available

Project Manager: Doug C Pasley
Compliance Req: False
Compliance Met: False
Compliance Date: Not Available
Abatement Met: Not Available
NFA: 1/21/1994
Fin Type: Unknown
Fin Res Mechanism: Not Available
Cleanup MCL: Not Available
Cleanup Initiated: 1/21/1994
Cleanup Complete: 1/21/1994

DHEC Confirmed Release Report

Release No: 1
NFA: 1/21/1994
Product: PETRO
Proj Mgr: PASLEYDC
Status:
Reported: 4/30/1993
Rank Desc:
Facility: WESTEND DAIRY
Facility Street: 98 PRESIDENT ST
Facility City: CHARLESTON
Fac County: Charleston

Confirmed: 1/21/1994
Tank Owner: ROBERT CLEMENT
Status Desc:
Score:
Rank:

Map Key	Number of Records	Direction	Distance (mi/ft)	Elev/Diff (ft)	Site	DB
Facility Zip:		29403-5724				
Facility State:		SC				
88	1 of3	N	0.48 / 2,513.75	8.82 / -1	OLD SOUTH CARRIAGE COMPANY 517 MEETING ST, CHARLESTON, SC, 294035018, US SC	BROWNFIELDS

Case No: 16-6391-NRP

Details

Alt ID:	58352	**Combo of Contam:**	
Master No:	6391	**Filed With County:**	12/4/2020 06:00:00
Master Status:	ACTIVE	**Acre Under Cntrct:**	1.62
Category:	Master Project Details	**COC Date Issued:**	6/3/2021 06:00:00
Program:	LWM - SARR - Brownfields	**County:**	Charleston
Action Date:	7/8/2016 06:00:00	**Latitude:**	32.7975
Status:	Closed with Restrictions	**Longitude:**	-79.9418
Name:	OLD SOUTH CARRIAGE COMPANY		
Address:	517 MEETING ST, CHARLESTON, SC, 294035018, US		
Type:	Non-Responsible Party Voluntary Cleanup Contract		
Type of Covenent:			
Brownfields Type of Site:			
Brwnflds 128 A Funds Used F:			
Brwnflds Response Action Pl:			

Map Key	Number of Records	Direction	Distance (mi/ft)	Elev/Diff (ft)	Site	DB
88	2 of3	N	0.48 / 2,513.75	8.82 / -1	OLD SOUTH CARRIAGE COMPANY 517 MEETING ST, CHARLESTON SC 29403-5018 SC	SASPL

EPA ID: SCS123457707

Site Assessment Section Project List (SASPL)

County: CHARLESTON

Map Key	Number of Records	Direction	Distance (mi/ft)	Elev/Diff (ft)	Site	DB
88	3 of3	N	0.48 / 2,513.75	8.82 / -1	OLD SOUTH CARRIAGE COMPANY 517 MEETING ST CHARLESTON SC 29403-5018	VCP

File No:	58352	**Restrict Filed Dt:**	12/4/2020
Project Status Code:	ACTIVE	**Project Complete Dt:**	6/3/2021
Funds 128(A) Utilized:	No	**Brownfields Type:**	
Resp Action Planned:	No		
Cleanup Contract Complete Dt:	6/3/2021		

Details

Execute Date:	7/8/2016
Lat Long:	32.797457, -79.941838
Acreage:	1.6
Owner:	511 MEETING STREET LLC
Contamination on Site:	Please call 803-898-2000 for this information.
Land Use Restriction:	Not yet determined.

Map Key	Number of Records	Direction	Distance (mi/ft)	Elev/Diff (ft)	Site	DB
89	1 of3	WSW	0.48 / 2,525.19	8.46 / -1	JENNINGS SERVICE CENTER 146 CANNON ST, CHARLESTON,	BROWNFIELDS

Map Key	Number of Records	Direction	Distance (mi/ft)	Elev/Diff (ft)	Site	DB
					SC, 29403, US SC	

Case No: 18-6527-NRP

Details

Alt ID:	58590	**Combo of Contam:**	
Master No:	6527	**Filed With County:**	
Master Status:	ACTIVE	**Acre Under Cntrct:**	0.29
Category:	Master Project Details	**COC Date Issued:**	
Program:	LWM - SARR - Brownfields	**County:**	Charleston
Action Date:	1/10/2019 06:00:00	**Latitude:**	32.7878
Status:	Entered	**Longitude:**	-79.9503

Name: JENNINGS SERVICE CENTER
Address: 146 CANNON ST, CHARLESTON, SC, 29403, US
Type: Non-Responsible Party Voluntary Cleanup Contract
Type of Covenent:
Brownfields Type of Site:
Brwnflds 128 A Funds Used F:
Brwnflds Response Action Pl:

Map Key	Number of Records	Direction	Distance (mi/ft)	Elev/Diff (ft)	Site	DB
89	2 of3	WSW	0.48 / 2,525.19	8.46 / -1	JENNINGS SERVICE CENTER 146 CANNON ST, CHARLESTON SC 29403 SC	SASPL

EPA ID: SCS123457837

Site Assessment Section Project List (SASPL)

County: CHARLESTON

Map Key	Number of Records	Direction	Distance (mi/ft)	Elev/Diff (ft)	Site	DB
89	3 of3	WSW	0.48 / 2,525.19	8.46 / -1	JENNINGS SERVICE CENTER 146 CANNON ST CHARLESTON SC 29403	VCP

File No:	58590	**Restrict Filed Dt:**	Not yet recorded.
Project Status Code:	ACTIVE	**Project Complete Dt:**	Not yet completed.
Funds 128(A) Utilized:	No	**Brownfields Type:**	
Resp Action Planned:	No		
Cleanup Contract Complete Dt:			

Details

Execute Date: 1/10/2019
Lat Long: 32.787762, -79.950311
Acreage: 0.29
Owner: GMS CANNON LLC
Contamination on Site: Please call 803-898-2000 for this information.
Land Use Restriction: We do not have enough information yet to determine whether restrictions will be required.

Map Key	Number of Records	Direction	Distance (mi/ft)	Elev/Diff (ft)	Site	DB
90	1 of3	NNE	0.48 / 2,549.64	8.04 / -1	NORFOLK SOUTHERN - LL WEST 5O LINE ST, CHARLESTON, SC, 29403, US SC	BROWNFIELDS

Case No: 17-6514-NRP

Details

Alt ID:	58559	**Combo of Contam:**	BNAs, Metals

Map Key	Number of Records	Direction	Distance (mi/ft)	Elev/Diff (ft)	Site	DB

Master No: 6514
Master Status: ACTIVE
Category: Master Project Details
Program: LWM - SARR - Brownfields
Action Date: 2/8/2018 06:00:00
Status: Entered
Name: NORFOLK SOUTHERN - LL WEST
Address: 5O LINE ST, CHARLESTON, SC, 29403, US
Type: Non-Responsible Party Voluntary Cleanup Contract
Type of Covenent:
Brownfields Type of Site:
Brwnflds 128 A Funds Used F:
Brwnflds Response Action Pl:
Filed With County:
Acre Under Cntrct: 0.99
COC Date Issued:
County: Charleston
Latitude: 32.7957
Longitude: -79.9422

90	2 of3	NNE	0.48 / 2,549.64	8.04 / -1	NORFOLK SOUTHERN - LL WEST 5O LINE ST, CHARLESTON SC 29403 SC	SASPL

EPA ID: SCS123457824

Site Assessment Section Project List (SASPL)

County: CHARLESTON

90	3 of3	NNE	0.48 / 2,549.64	8.04 / -1	NORFOLK SOUTHERN - LL WEST 5O LINE ST CHARLESTON SC 29403	VCP

File No: 58559
Project Status Code: ACTIVE
Funds 128(A) Utilized: No
Resp Action Planned: No
Cleanup Contract Complete Dt:
Restrict Filed Dt: Not yet recorded.
Project Complete Dt: Not yet completed.
Brownfields Type:

Details

Execute Date: 2/8/2018
Lat Long: 32.79573, -79.942237
Acreage: 0.99
Owner: LL WEST LLC
Contamination on Site: Metals, Base Neutral Acid Extractables
Land Use Restriction: We do not have enough information yet to determine whether restrictions will be required.

91	1 of1	NNE	0.49 / 2,604.84	8.48 / -1	OLD COOPER RIVER BRIDGE NASSAU SITE 92 COOPER ST & 168 NASSAU ST, CHARLESTON SC 29403 SC	SASPL

EPA ID: SCS123457949

Site Assessment Section Project List (SASPL)

County: CHARLESTON

92	1 of3	N	0.50 / 2,626.70	9.02 / 0	OLD COOPER RIVER BRIDGE DOT RIGHT-OF-WAY MEETING AND LEE ST S, CHARLESTON, SC, 29403, US SC	BROWNFIELDS

Map Key	Number of Records	Direction	Distance (mi/ft)	Elev/Diff (ft)	Site	DB

Case No: 20-6027-NRP

Details

Alt ID: 57925
Master No: 6027
Master Status: ACTIVE
Category: Master Project Details
Program: LWM - SARR - Brownfields
Action Date: 6/2/2020 06:00:00
Status: Closed
Name: OLD COOPER RIVER BRIDGE DOT RIGHT-OF-WAY
Address: MEETING AND LEE ST S, CHARLESTON, SC, 29403, US
Type: Non-Responsible Party Voluntary Cleanup Contract
Type of Covenent:
Brownfields Type of Site:
Brwnflds 128 A Funds Used F:
Brwnflds Response Action Pl:
Combo of Contam: BNAs, Metals
Filed With County:
Acre Under Cntrct: 0.14
COC Date Issued: 8/19/2020 06:00:00
County: Charleston
Latitude: 32.7984
Longitude: -79.9397

92	2 of3	N	0.50 / 2,626.70	9.02 / 0	OLD COOPER RIVER BRIDGE DOT RIGHT-OF-WAY MEETING AND LEE ST S, CHARLESTON SC 29403 SC	SASPL

EPA ID: SCS123457376

Site Assessment Section Project List (SASPL)

County: CHARLESTON

92	3 of3	N	0.50 / 2,626.70	9.02 / 0	OLD COOPER RIVER BRIDGE DOT RIGHT-OF-WAY MEETING AND LEE ST S CHARLESTON SC 29403	VCP

File No: 57925
Project Status Code: ACTIVE
Funds 128(A) Utilized: No
Resp Action Planned: No
Cleanup Contract Complete Dt: 8/19/2020
Restrict Filed Dt: 12/18/2018
Project Complete Dt: 8/19/2020
Brownfields Type:

Details

Execute Date: 9/23/2011
Lat Long: 32.79839, -79.93973
Acreage:
Owner: COOPER NASSAU STREET PROPERTIES LLC
Contamination on Site: Metals, Base Neutral Acid Extractables
Land Use Restriction: NO STAND ALONE RES W/YARDS; NO GW USE; ENGINEERED BARRIERS;GW USE, SOIL REMOVAL; SINGLE FAMILY, GW, BARRIERS

93	1 of1	W	0.50 / 2,642.51	7.67 / -2	HWY 17 & PRESIDENT ST HWY 17 & PRESIDENT NORMAN & KR CHARLESTON SC	DELISTED LST

Delisted Leaking Above Ground Storage Tanks Details

Site ID: 4839
Release No: 1

Project Manager:	BAIR BENJAMIN D
Status:	PREBUYAS
Impacted Code:	NO
Type:	
Release Date:	7/18/2011
Confirmed:	
NFA Dt:	
Transfer:	
Product:	
Source:	
Tier:	
Truncated Note:	
Soil Impact Code:	
User Name:	BAIRBD
Release Xfer Date:	
Suspect NFA Date:	
Release Source Code:	
Cleanup Complete Dt:	
Local Fac Last Name:	HWY 17 & PRESIDENT ST
Local Fac First Name:	
Address 2:	
State Code:	SC
County:	Charleston
Zip Code:	29464
Local Fac County:	10
District Code:	9
Rp Identifier 1:	CHARLESTON CITY OF
Rp Identifier 2:	
Product 2:	
Product 3:	
Product 4:	
Source 2:	
Source 3:	
Source 4:	
Original Source:	LAST
Record Date:	02-DEC-2019

Map Key	Number of Records	Direction	Distance (mi/ft)	Elev/Diff (ft)	Site	DB
94	1 of1	E	0.85 / 4,476.22	1.96 / -8	CALHOUN PARK AREA CALHOUN AT CONCORD STREET CHARLESTON SC 2940	SUPERFUND ROD

EPA ID:	SCD987581337
Site ID:	0405666
NPL Status:	Not on the NPL
Non NPL Status:	Remedial Activities Under EPA Enforcement
Region:	04
EPA ID (SFDB):	SCD987581337
Site Name (SFDB):	CALHOUN PARK AREA
State (SFDB):	SC
Region (SFDB):	04
Data Source(s):	SEMS Superfund Public User Database (as of 30 Jan 2026); Searchable Superfund Decision Documents Database (SFDB) (as of 26 Jan 2026)

Superfund Decision Documents Details (SFDB)

Doc ID:	10419765
Date:	11/01/2005
Pub No:	
Description:	
PDF Link:	https://semspub.epa.gov/src/document/04/10419765
Title:	"EXPLANATION OF SIGNIFICANT DIFFERENCES IN SITE REMEDY, CALHOUN PARK AREA SITE, CHARLESTON, SOUTH CAROLINA," EPA REGION IV.

Doc ID:	10030200
Date:	09/24/2002
Pub No:	
Description:	

Map Key	Number of Records	Direction	Distance (mi/ft)	Elev/Diff (ft)	Site	DB

PDF Link: https://semspub.epa.gov/src/document/04/10030200
Title: "RECORD OF DECISION, REMEDIAL ALTERNATIVE SELECTION, CALHOUN PARK AREA SITE, OPERABLE UNIT 2," CHARLESTON, CHARLESTON COUNTY, SOUTH CAROLINA.

Doc ID: 35670
Date: 09/30/1998
Pub No:
Description:
PDF Link: https://semspub.epa.gov/src/document/04/35670
Title: ENFORCEMENT RECORD OF DECISION, REMEDIAL ALTERNATIVE SELECTION, CALHOUN PARK SUPERFUND SITE, CHARLESTON, CHARLESTON COUNTY, SOUTH CAROLINA" PREPARED BY EPA REGION IV, ATLANTA, GEORGIA (WITH ATTACHMENTS).

Completed RODs, ROD Amendments and ESDs (FOIA 2) Details

Seq ID: 1
Actual Comp Date: 11/7/2005 5:00:00 AM
Action Name: Explanation Of Significant Differences (ESD)
Operable Unit Name: SOILS, GROUNDWATER

Seq ID: 2
Actual Comp Date: 9/24/2002 4:00:00 AM
Action Name: Record of Decision (ROD)
Operable Unit Name: GROUNDWATER SEDIMENT

Seq ID: 1
Actual Comp Date: 9/30/1998 4:00:00 AM
Action Name: Record of Decision (ROD)
Operable Unit Name: SOILS, GROUNDWATER

Map Key	Number of Records	Direction	Distance (mi/ft)	Elev/Diff (ft)	Site	DB
95	1 of1	E	0.89 / 4,708.36	1.35 / -8	C-TON NAV IND RES SYAR CHARLESTON SC	FUDS

FUDS Property No: I04SC0811
EMS Map Link: https://fudsportal.usace.army.mil/ems/inventory/map?id=56242
FUDS INST ID: SC49799F498800
Status: Properties with all projects at site closeout
SDS ID:
NPL Status Code:
Eligibility: Eligible
Site Eligib:
Current Owner: LOCAL: CITY Currently owned by private and city parties.

; PRIV: PRIVATE Currently owned by private and city parties.
Has Project: Yes
DOD FUDS Pro: I04SC0811
Project Required: Yes
No Further Action:
Congressional District: 06
Congressional Dist 117: 01
Media ID:
Metadata ID:
Feature Desc:
EPA Region: 04
County: CHARLESTON
Latitude: 32.78916667
Longitude: -79.92638889
Fiscal year: 2021
USACE Division: SAD
USACE District: Savannah District (SAS)
Centroid Lat:
Centroid Long:
Se Anno Cad Data:
Shape Length:
Shape Area:
Shape Len:

Map Key	Number of Records	Direction	Distance (mi/ft)	Elev/Diff (ft)	Site	DB

X: -79.926391602
Y: 32.78918457
Data Source: U.S. Army Corps of Engineers Geospatial Open Data
Property History:

Feature Description:

The site was acquired in 1951 and disposed of in 1958. the site was used as an emergency naval shipyard and dry-dock during this time period.

Map Key	Number of Records	Direction	Distance (mi/ft)	Elev/Diff (ft)	Site	DB
96	1 of1	SW	0.91 / 4,789.21	0.33 / -9	CHARLESTON MINECRAFT CHARLESTON SC	FUDS

FUDS Property No: I04SC0812
EMS Map Link: https://fudsportal.usace.army.mil/ems/inventory/map?id=54515
FUDS INST ID: SC49799F498900
Status: Properties without projects
SDS ID:
NPL Status Code:
Eligibility: Eligible
Site Eligib:
Current Owner: LOCAL: CITY PUBLIC MARINA AND YACHT BASIN ; PRIV: PRIVATE PUBLIC MARINA AND YACHT BASIN
Has Project: No
DOD FUDS Pro: I04SC0812
Project Required: No
No Further Action:
Congressional District: 06
Congressional Dist 117: 01
Media ID:
Metadata ID:
Feature Desc:
EPA Region: 04
County: CHARLESTON
Latitude: 32.77944444
Longitude: -79.95194444
Fiscal year: 2021
USACE Division: SAD
USACE District: Savannah District (SAS)
Centroid Lat:
Centroid Long:
Se Anno Cad Data:
Shape Length:
Shape Area:
Shape Len:
X: -79.951965332
Y: 32.779418945
Data Source: U.S. Army Corps of Engineers Geospatial Open Data
Property History:

Feature Description:

THE SITE ALSO KNOWN AS THE U.S. NAVAL MINECRAFT BASE WAS UTILIZED AS A NAVAL REPAIR AND BERTHING FACILITY FOR NAVY MINECRAFT. INPROVEMENTS TO THE SITE CONSISTED OF ADMINISTRATIVE, MAINTENANCE, WAR EHOUSE AND BARRACKS BUILDINGS. THE SITE BECAME EXCESS AND DISPOSED OF BY 1959 TO THE CITY COUNCIL OF CHARLESTON.

Unplottable Summary

Total: 24 Unplottable sites

DB	Company Name/Site Name	Address	City	Zip	ERIS ID
CERCLIS	MOBIL CHEMICAL CO	KING ST EXTN ***Site EPA ID:*** SCD003358389	CHARLESTON HEIGHTS SC	29405	805416385
CERCLIS NFRAP	MOBIL CHEMICAL CO	KING ST EXTN ***Site EPA ID:*** SCD003358389	CHARLESTON HEIGHTS SC	29405	805487701
DELISTED LST	PLANTERS INN GARAGE SITE	MEETING ST	CHARLESTON SC		875011486
DELISTED LST	HGBD I & I STUDY	W ASHLEY	CHARLESTON SC		875010567
DELISTED LST	MEETING STREET ROAD	MEETING STREET RD	N CHARLESTON SC		875014653
HIST RISK	Spring Street Serv Sta	Wend Spring	Charleston SC		927786424
HIST RISK	SPRING ST SERV STA	w end Spring	Charleston SC		927785035
HIST RISK	SPRING STREET SERV STA	Wend Spring	Charleston SC		927815089
HIST RISK	Texas Co	n end King at city limits	Charleston SC		927812393
HIST RISK	Texas Co (The)	King	Charleston SC		927779350
HIST RISK	Texas Co	King	Charleston SC		927749184
HIST RISK	Texas Co (The)	King	Charleston SC		927872945

HIST RISK	SPRING ST SERV STA	w end Spring	Charleston SC		927851759
HIST RISK	Texas Co	n end King at city limits	Charleston SC		927835432
HIST RISK	Texas Co	King	Charleston SC		927832019
HMIRS		KING STREET	CHARLESTON SC		818116309
HMIRS		KING STREET	CHARLESTON SC		818119190
LUST	AAA STORAGE SITE	MEETING ST ***Permit (Web):*** UST20115 ***NFA:*** Not Available	CHARLESTON SC	29424	901345655
LUST	JOHN STREET	JOHN ST ***Permit (Web):*** UST16448 ***NFA:*** 5/16/1994	CHARLESTON SC	29483	822808536
SEMS ARCHIVE	MOBIL CHEMICAL CO	KING ST EXTN ***EPA ID:*** SCD003358389	CHARLESTON HEIGHTS SC	29405	828860619
UST	AAA STORAGE SITE	MEETING ST ***Site No:*** 20115 ***Tank No | Status:*** 1 |	CHARLESTON SC	29424	901345634
UST	MEETING STREET SITE	MEETING ST	CHARLESTON SC	29405	836801866
UST	MEETING STREET SITE	MEETING ST	CHARLESTON SC	29405	836801865
UST	MEETING ST UST SITE	MEETING ST ***Site No:*** 19241 ***Tank No | Status:*** 1 |	CHARLESTON SC	29401	820420512

Unplottable Report

Site: ***MOBIL CHEMICAL CO***
KING ST EXTN CHARLESTON HEIGHTS SC 29405

CERCLIS

Site ID:	0403253	***RNPL Status Code:***	N
Site EPA ID:	SCD003358389	***NPL Status:***	Not on the NPL
Site Street Address 2:		***RFED Facility Code:***	N
Site County Name:	CHARLESTON	***RFED Facility Desc:***	Not a Federal Facility
Site FIPS Code:	45019	***USGS Hydro Unit No.:***	03050201
Region Code:	04	***Site Cong. Dist. Code:***	01
Site SMSA No.:	1440	***ROT Desc:***	Other
Site Prim. Latitude:	32D50M03S	***FR NPL Update No.:***	
Site Prim. Longitude:	079D57M51S	***RFRA Code:***	
Lat Long Source:			

RNON NPL Status Desc: NFRAP-Site does not qualify for the NPL based on existing information

CERCLIS Assess History

OU ID:	00	***RALT Short Name:***	EPA Fund
Act Code ID:	001	***Act Start Date:***	
RAT Code:	SI	***Act Complete Date:***	2/24/1989 00:00:00
RAT Short Name:	SI	***AGT Order No.:***	160
RAT Name:	SITE INSPECTION	***SH OU:***	
RAT Hist. Only Flag:		***SH Code:***	
RAT NSI Indicator:	B	***SH Seq:***	
RAT Level:	1	***SH Start Date:***	
RAT DEF OU:	00	***SH Complete Date:***	
RFBS Code:	P	***SH Lead:***	
SPA Code:	13		

RAT Def: The process of collecting site data and samples to characterize the severity of the hazard for the hazard ranking score and/or enforcement support.

Site Desc:
Site Alias:

CERCLIS Assess History

OU ID:	00	***RALT Short Name:***	EPA In-House
Act Code ID:	001	***Act Start Date:***	
RAT Code:	VS	***Act Complete Date:***	2/24/1989 00:00:00
RAT Short Name:	ARCH SITE	***AGT Order No.:***	1500
RAT Name:	ARCHIVE SITE	***SH OU:***	
RAT Hist. Only Flag:		***SH Code:***	
RAT NSI Indicator:	B	***SH Seq:***	
RAT Level:	1	***SH Start Date:***	
RAT DEF OU:	00	***SH Complete Date:***	
RFBS Code:		***SH Lead:***	
SPA Code:	13		

RAT Def: The decision is made that no further activity is planned at the site.

Site Desc:
Site Alias:

CERCLIS Assess History

OU ID:	00	***RALT Short Name:***	EPA Fund
Act Code ID:	001	***Act Start Date:***	
RAT Code:	DS	***Act Complete Date:***	6/1/1981 00:00:00
RAT Short Name:	DISCVRY	***AGT Order No.:***	10
RAT Name:	DISCOVERY	***SH OU:***	
RAT Hist. Only Flag:		***SH Code:***	
RAT NSI Indicator:	B	***SH Seq:***	

RAT Level: 1
RAT DEF OU: 00
RFBS Code:
SPA Code: 13
RAT Def: The process by which a potential hazardous waste site is brought to the attention of the EPA. The process can occur through the use of several mechanisms such as a phone call or referral by another government agency.
Site Desc:
Site Alias:

SH Start Date:
SH Complete Date:
SH Lead:

CERCLIS Assess History

OU ID: 00
Act Code ID:
RAT Code:
RAT Short Name:
RAT Name:
RAT Hist. Only Flag:
RAT NSI Indicator:
RAT Level:
RAT DEF OU:
RFBS Code:
SPA Code:
RAT Def:
Site Desc: No description available
.
Site Alias: ALBRIGHT & WILSON,,CHARLESTON,SC,;MOBIL CHEMICAL CO,,CHARLESTON,SC,;

RALT Short Name:
Act Start Date:
Act Complete Date:
AGT Order No.: 0
SH OU:
SH Code:
SH Seq:
SH Start Date:
SH Complete Date:
SH Lead:

CERCLIS Assess History

OU ID: 00
Act Code ID: 001
RAT Code: PA
RAT Short Name: PA
RAT Name: PRELIMINARY ASSESSMENT
RAT Hist. Only Flag:
RAT NSI Indicator: B
RAT Level: 1
RAT DEF OU: 00
RFBS Code: P
SPA Code: 13
RAT Def: Collection of diverse existing information about the source and nature of the site hazard. It is EPA policy to complete the preliminary assessment within one year of site discovery.
Site Desc:
Site Alias:

RALT Short Name: State (Fund)
Act Start Date:
Act Complete Date: 5/14/1985 00:00:00
AGT Order No.: 130
SH OU:
SH Code:
SH Seq:
SH Start Date:
SH Complete Date:
SH Lead:

Site: ***MOBIL CHEMICAL CO***
KING ST EXTN CHARLESTON HEIGHTS SC 29405

CERCLIS NFRAP

Site ID: 403253
Site EPA ID: SCD003358389
Site Parent ID:
Site County Name: CHARLESTON
Parent Site Name:

Site FIPS Code: 45019
Region Code: 4
Site Cong. Dist. Code: 1
Federal Facility:

CERCLIS-NFRAP Assess History

OU ID: 0
Act Code ID: 1
RAT Code: PA
RAT Short Name: PA
RAT Name: PRELIMINARY ASSESSMENT
RAT Hist. Only Flag:
RAT NSI Indicator: B
RAT Level: 1
RAT DEF OU: 00
RFBS Code: P
SPA Code: 13
RALT Short Name: State (Fund)

Act Start Date:
Act Complete Date: 5/14/1985
AGT Order No.: 130
SH OU:
SH Code:
SH Seq:
SH Start Date:
SH Complete Date:
SH Lead:
SH Qual:
RAQ Act. Qual Short: Low priority
RNPL Status Code: N

RAT Def: Collection of diverse existing information about the source and nature of the site hazard. It is EPA policy to complete the preliminary assessment within one year of site discovery.
RNON NPL Status Desc: NFRAP-Site does not qualify for the NPL based on existing information

CERCLIS-NFRAP Assess History

OU ID:	0	***Act Start Date:***	
Act Code ID:	1	***Act Complete Date:***	2/24/1989
RAT Code:	SI	***AGT Order No.:***	160
RAT Short Name:	SI	***SH OU:***	
RAT Name:	SITE INSPECTION	***SH Code:***	
RAT Hist. Only Flag:		***SH Seq:***	
RAT NSI Indicator:	B	***SH Start Date:***	
RAT Level:	1	***SH Complete Date:***	
RAT DEF OU:	00	***SH Lead:***	
RFBS Code:	P	***SH Qual:***	
SPA Code:	13	***RAQ Act. Qual Short:***	NFRAP
RALT Short Name:	EPA Fund	***RNPL Status Code:***	N

RAT Def: The process of collecting site data and samples to characterize the severity of the hazard for the hazard ranking score and/or enforcement support.
RNON NPL Status Desc: NFRAP-Site does not qualify for the NPL based on existing information

CERCLIS-NFRAP Assess History

OU ID:	0	***Act Start Date:***	
Act Code ID:	1	***Act Complete Date:***	2/24/1989
RAT Code:	VS	***AGT Order No.:***	1500
RAT Short Name:	ARCH SITE	***SH OU:***	
RAT Name:	ARCHIVE SITE	***SH Code:***	
RAT Hist. Only Flag:		***SH Seq:***	
RAT NSI Indicator:	B	***SH Start Date:***	
RAT Level:	1	***SH Complete Date:***	
RAT DEF OU:	00	***SH Lead:***	
RFBS Code:		***SH Qual:***	
SPA Code:	13	***RAQ Act. Qual Short:***	
RALT Short Name:	EPA In-House	***RNPL Status Code:***	N

RAT Def: The decision is made that no further activity is planned at the site.
RNON NPL Status Desc: NFRAP-Site does not qualify for the NPL based on existing information

CERCLIS-NFRAP Assess History

OU ID:	0	***Act Start Date:***	
Act Code ID:	1	***Act Complete Date:***	6/1/1981
RAT Code:	DS	***AGT Order No.:***	10
RAT Short Name:	DISCVRY	***SH OU:***	
RAT Name:	DISCOVERY	***SH Code:***	
RAT Hist. Only Flag:		***SH Seq:***	
RAT NSI Indicator:	B	***SH Start Date:***	
RAT Level:	1	***SH Complete Date:***	
RAT DEF OU:	00	***SH Lead:***	
RFBS Code:		***SH Qual:***	
SPA Code:	13	***RAQ Act. Qual Short:***	
RALT Short Name:	EPA Fund	***RNPL Status Code:***	N

RAT Def: The process by which a potential hazardous waste site is brought to the attention of the EPA. The process can occur through the use of several mechanisms such as a phone call or referral by another government agency.
RNON NPL Status Desc: NFRAP-Site does not qualify for the NPL based on existing information

---

Site: ***PLANTERS INN GARAGE SITE***
MEETING ST CHARLESTON SC

DELISTED LST

Delisted Leaking Above Ground Storage Tanks Details

Site ID:	13655
Release No:	1
Project Manager:	LANDMEYER DOLORES C
Status:	CLOSED

Impacted Code:	NO
Type:	
Release Date:	4/1/1989
Confirmed:	
NFA Dt:	1/11/1995
Transfer:	
Product:	PETRO
Source:	
Tier:	
Truncated Note:	
Soil Impact Code:	
User Name:	LANDMEDC
Release Xfer Date:	
Suspect NFA Date:	1/11/1995
Release Source Code:	
Cleanup Complete Dt:	
Local Fac Last Name:	PLANTERS INN GARAGE SITE
Local Fac First Name:	
Address 2:	
State Code:	SC
County:	Charleston
Zip Code:	29052
Local Fac County:	10
District Code:	9
Rp Identifier 1:	LEXINGTON GROUP PROPERTIES
Rp Identifier 2:	
Product 2:	
Product 3:	
Product 4:	
Source 2:	
Source 3:	
Source 4:	
Original Source:	LAST
Record Date:	02-DEC-2019

Site: ***HGBD I & I STUDY***
W ASHLEY CHARLESTON SC

DELISTED LST

Delisted Leaking Above Ground Storage Tanks Details

Site ID:	2647
Release No:	1
Project Manager:	SANFORD-COKER CHRISTINE C
Status:	ASSESSMN
Impacted Code:	NO
Type:	
Release Date:	7/7/2004
Confirmed:	
NFA Dt:	11/3/2004
Transfer:	
Product:	
Source:	
Tier:	
Truncated Note:	
Soil Impact Code:	
User Name:	SANFORCC
Release Xfer Date:	
Suspect NFA Date:	11/3/2004
Release Source Code:	
Cleanup Complete Dt:	
Local Fac Last Name:	HGBD I & I STUDY
Local Fac First Name:	
Address 2:	
State Code:	SC
County:	Charleston
Zip Code:	29407
Local Fac County:	10
District Code:	9

Rp Identifier 1:	HUSSEY GAY BELL
Rp Identifier 2:	
Product 2:	
Product 3:	
Product 4:	
Source 2:	
Source 3:	
Source 4:	
Original Source:	LAST
Record Date:	02-DEC-2019

Site: ***MEETING STREET ROAD***
MEETING STREET RD N CHARLESTON SC

DELISTED LST

Delisted Leaking Above Ground Storage Tanks Details

Site ID:	4946
Release No:	1
Project Manager:	KADAR TIM J
Status:	PREBUYAS
Impacted Code:	NO
Type:	
Release Date:	11/7/2011
Confirmed:	
NFA Dt:	
Transfer:	
Product:	
Source:	
Tier:	
Truncated Note:	
Soil Impact Code:	
User Name:	KADARTJ
Release Xfer Date:	
Suspect NFA Date:	
Release Source Code:	
Cleanup Complete Dt:	
Local Fac Last Name:	MEETING STREET ROAD
Local Fac First Name:	
Address 2:	
State Code:	SC
County:	Charleston
Zip Code:	29405
Local Fac County:	10
District Code:	9
Rp Identifier 1:	FABIAN PROPERTIES LP
Rp Identifier 2:	
Product 2:	
Product 3:	
Product 4:	
Source 2:	
Source 3:	
Source 4:	
Original Source:	LAST
Record Date:	02-DEC-2019

Site: ***Spring Street Serv Sta***
Wend Spring Charleston SC

HIST RISK

Historic Potential Business Activity Risk

Year:	1930
Directory Publisher:	WALSHS
Broad Term:	Fuel and Automotive
Directory Heading:	FILLING STATIONS
Listing:	Spring Street Serv Sta

Address: Wend Spring
Address2:
City: Charleston
State: SC
Zip:

Site: ***SPRING ST SERV STA***
w end Spring Charleston SC

HIST RISK

Historic Potential Business Activity Risk

Year: 1934
Directory Publisher: WALSHS
Broad Term: Fuel and Automotive
Directory Heading: FILLING STATIONS
Listing: SPRING ST SERV STA
Address: w end Spring
Address2:
City: Charleston
State: SC
Zip:

Site: ***SPRING STREET SERV STA***
Wend Spring Charleston SC

HIST RISK

Historic Potential Business Activity Risk

Year: 1930
Directory Publisher: WALSHS
Broad Term: Fuel and Automotive
Directory Heading: FILLING STATIONS
Listing: SPRING STREET SERV STA
Address: Wend Spring
Address2:
City: Charleston
State: SC
Zip:

Site: ***Texas Co***
n end King at city limits Charleston SC

HIST RISK

Historic Potential Business Activity Risk

Year: 1920
Directory Publisher: WALSHS
Broad Term: Fuel and Automotive
Directory Heading: OILS AND GASOLINE
Listing: Texas Co
Address: n end King at city limits
Address2:
City: Charleston
State: SC
Zip:

Site: ***Texas Co (The)***
King Charleston SC

HIST RISK

Historic Potential Business Activity Risk

Year: 1930

Directory Publisher: WALSHS
Broad Term: Fuel and Automotive
Directory Heading: OILS
Listing: Texas Co (The)
Address: King
Address2:
City: Charleston
State: SC
Zip:

Site: ***Texas Co***
King Charleston SC

HIST RISK

Historic Potential Business Activity Risk

Year: 1934
Directory Publisher: WALSHS
Broad Term: Fuel and Automotive
Directory Heading: OILS
Listing: Texas Co
Address: King
Address2:
City: Charleston
State: SC
Zip:

Site: ***Texas Co (The)***
King Charleston SC

HIST RISK

Historic Potential Business Activity Risk

Year: 1930
Directory Publisher: WALSHS
Broad Term: Fuel and Automotive
Directory Heading: OILS
Listing: Texas Co (The)
Address: King
Address2:
City: Charleston
State: SC
Zip:

Site: ***SPRING ST SERV STA***
w end Spring Charleston SC

HIST RISK

Historic Potential Business Activity Risk

Year: 1934
Directory Publisher: WALSHS
Broad Term: Fuel and Automotive
Directory Heading: FILLING STATIONS
Listing: SPRING ST SERV STA
Address: w end Spring
Address2:
City: Charleston
State: SC
Zip:

Site: ***Texas Co***
n end King at city limits Charleston SC

HIST RISK

Historic Potential Business Activity Risk

Year:	1920
Directory Publisher:	WALSHS
Broad Term:	Fuel and Automotive
Directory Heading:	OILS AND GASOLINE
Listing:	Texas Co
Address:	n end King at city limits
Address2:	
City:	Charleston
State:	SC
Zip:	

Site: ***Texas Co***
King Charleston SC

HIST RISK

Historic Potential Business Activity Risk

Year:	1934
Directory Publisher:	WALSHS
Broad Term:	Fuel and Automotive
Directory Heading:	OILS
Listing:	Texas Co
Address:	King
Address2:	
City:	Charleston
State:	SC
Zip:	

Site:
KING STREET CHARLESTON SC

HMIRS

Incident County: CHARLESTON

HMIR Historical Reports

Report No:	I-2001030533	***Fed DOT Agency Nm:***	
Report Type:	A hazardous material incident	***Fed DOT Report No:***	
Date of Incident:	2001-01-16	***Report Submit Src:***	Paper
Time of Incident:	1215	***Inc Multiple Rows:***	No
Haz Class Code:		***Inc Non US State:***	
Hazardous Class:	8	***Mode Transport:***	Highway
Commodity Short Nm:	PHOSPHORUS TRICHLORIDE	***Transport Phase:***	Loading
Commodity Long Nm:	PHOSPHORUS TRICHLORIDE	***Incident Occrrnce:***	
Trade Name:	PHOSPHORUS TRICHLORI	***Mat Ship Approval?:***	No
ID No:	UN1809	***Mat Ship Approv No:***	
Haz Waste Ind:	No	***Undecl Hazmat Ship?:***	No
Haz Waste EPA No:		***Packaging Type:***	Cargo Tank Motor Vehicle (CTMV)
HMIS Tox Inhalation?:	No	***Packing Group:***	
TIH Hazard Zone:		***Carrier Reporter:***	LIQUID TRANSPORT CORP
Qty Released:	3.75	***CR Street Name:***	6171 WEST 300 NORTH
Unit of Measure:	Liquid - Gallon	***CR City:***	GREENFIELD
What Failed:		***CR State:***	IN
What Failed Desc:		***CR Postal Code:***	46140
How Failed Code:		***CR Non US State:***	
How Failed Desc:		***CR Fed DOT ID:***	70892
Failure Cause Code:		***CR Hazmat Reg ID:***	
Failure Cause Desc:		***CR Country:***	US
Ident. Markings:		***Shipper Name:***	RHODIA INC
Cont1 Pkging Type:		***Shipper Street Name:***	KING STREET
Cont1 Const Mat:		***Shipper City:***	CHARLESTON
Cont1 Head Type:		***Shipper State:***	SC
Cont1 Pkg Capacity:	4900	***Shipper Postal:***	29405
C1 Capacity UOM:	LGA	***Shipper Non US St:***	
Cont1 Pkg Amt:	0	***Shipper Country:***	US
C1 Pkg Amt UOM:		***Shipper Waybill:***	B/L331506

Cont1 Pkg No:	1	***Ship Hazmat Reg ID:***	
C1 Pkg NO Failed:	1	***Origin City:***	
Cont1 Pkg Mnfctr:	BRENNER TANK INC	***Origin State:***	
Cont1 Pkg Mnfct Dt:	0-00-00 00:00:00	***Origin Postal:***	
Cont1 Pkg Serial NO:	10BGW4216R	***Origin Non US St:***	
C1 Pkg Last Test Dt:	2000-11-01 00:00:00	***Origin Country:***	US
C1 Test Const Mat:		***Destination City:***	FRANKLIN
C1 Pkg Dsign Pres.:	0	***Destination State:***	VIRGINIA
C1 Dsign Press UOM:		***Destination Postal:***	23851
C1 Pkg Shell Thick:	0	***Destination Non US:***	
C1 Shell Thick UOM:		***Destination Country:***	US
C1 Head Thickness:	0	***Cont2 Package Type:***	
C1 Head Thick UOM:		***Cont2 Const Mat:***	
C1 Pkg Srvc Pres.:	0	***Cont2 Pkg Capacity:***	0
C1 Srvc Press UOM:		***Cont2 Capacity UOM:***	
C1 Valve/Device Fail?:	No	***Cont2 Pkg Amount:***	0
C1 Device Type:		***Cont2 Pkg Amt UOM:***	
C1 Device Mnfctr:		***Cont2 Pkg No:***	0
C1 Device Model:		***Cont2 Pkg No Failed:***	0
NRC No:			

RAM Pkg Category:		***Haz NonHosp Public:***	0
RAM Pkg Cert.:	FALSE	***Haz NonHosp Old:***	
RAM Pkg Cert. NBR:		***Tot Haz Non Hosp Inj:***	
RAM Nuclide S:		***Total Hazmat Injuries:***	0
RAM Transport Index:		***Evacuation Indicator:***	No
RAM UOM:		***Public Evacuated:***	0
RAM Activity Rpted:	0	***Employees Evac:***	0
RAM UOM Rpted:		***Total Evacuated:***	0
RAM Activity:	0	***Total Evacuation Hrs:***	0
RAM Activity UOM:		***Major Artery Closed:***	No
RAM Mat Safety:		***Mjr Artery Hrs Closed:***	0
Spillage Result:	Yes	***Material Involved:***	No
Fire Result:	No	***Estimated Speed:***	0
Explosion Result:	No	***Weather Conditions:***	
Water Sewer Result:	No	***Vehicle Overturn:***	No
Gas Dispersion:	No	***Vehicle Left Roadway:***	No
Environment Damage:	No	***Passenger Aircraft:***	No
No Release Result:	No	***Cargo Baggage:***	
Fire EMS Report:	No	***Ship Non Transport:***	No
Fire EMS EMS Report:		***Ship Air First Flight:***	No
Police Report:	No	***Ship Air Subflight:***	No
Police Report No:		***Ship Init Transport:***	No
In House Cleanup:	No	***Ship Phase Transfer:***	No
Other Cleanup:	No	***Contact Name:***	ROGER ARTHUR
Damage > 500:	No	***Contact Title:***	REGIONAL SAFETY MANAGER
Material Loss:	0	***Contact Business:***	LIQUID TRANSPORT CORP.
Carrier Damage:	0	***Contact Street:***	8470 ALLISON POINTE BLVD.,
Property Damage:	0	***Contact City:***	INDIANAPOLIS
Response Cost:	0	***Contact State:***	IN
Remediation Cost:	0	***Contact Postal:***	46250
Damage Old Form:	0	***Contact Non US St:***	
Total Damages Amt:	0	***Contact Country:***	US
Hazmat Fatality:	No	***Inc. Report Prepared:***	
Haz Fatal Employees:	0	***HMIS Serious Incidnt:***	No
Haz Fatal Respndrs:	0	***HMIS Serious Fatality:***	No
Haz Fatal Gen Public:	0	***HMIS Serious Injury:***	No
Tot Hazmat Fatalities:	0	***HMIS Flight Plan:***	No
Non Hazmat Fatality:	No	***HMIS Serious Evacs:***	No
Non Hazmat Fatals:	0	***HMIS Major Artery:***	No
Hazmat Injury:	No	***HMIS Bulk Release:***	No
Haz Hospital Empl:	0	***HMIS Marine Pollutnt:***	No
Haz Hospital Resp:	0	***HMIS Radioactive:***	No
Haz Hosp Gen Public:	0	***HMIS Gen Pkg Type:***	TANK
Haz Hosp Old Form:	0	***HMIS Container Code:***	DOT 412
Total Haz Hosp Inj:	0	***HMIS Container Desc:***	cargo tanks
Haz Non Hosp Empl:	0	***HMIS Bulk Incident:***	Yes
Haz Non Hosp Resp:	0	***Undeclared Shipment:***	No

Description of Events: THE REASON FOR THE REPORT BEING GENERATED LATE IS THAT OUR COMPANY LIQUID TRANSPORT CORP HAD SPOTTED OUR TRAILER FOR LOADING AT RHODIA INC AND LOADING POINT WHERE RELEASE OCCURRED. OUR TRAILER WAS LEFT FOR LOADING AT THE PLANT AND WE WERE NOT IN

ATTENDANCE DURING THE LOADING PROCESS. THE RELEASE OCCURRED DURING THE LOADING. LINE BROKE AND SPRAYED PRODUCT ON FRAME OF TRAILER. THE SHIPPER STOPPED THE RELEASE, CONTAINED THE SPILL AND HANDLED THE DECONTAMINATION AND CLEANUP. WE WERE NOTIFIED OF THE RELEASE AND THEREFORE FILING THIS REPORT LATE FOR THAT REASON

Recommend Actions Taken:

Site:

KING STREET CHARLESTON SC

HMIRS

Incident County: CHARLESTON

HMIR Historical Reports

Report No:	I-2000110610	***Fed DOT Agency Nm:***	
Report Type:	A hazardous material incident	***Fed DOT Report No:***	
Date of Incident:	2000-10-27	***Report Submit Src:***	Paper
Time of Incident:	1800	***Inc Multiple Rows:***	No
Haz Class Code:		***Inc Non US State:***	
Hazardous Class:	8	***Mode Transport:***	Highway
Commodity Short Nm:	DIISOOCTYL ACID PHOSPHATE	***Transport Phase:***	Loading
Commodity Long Nm:	DIISOOCTYL ACID PHOSPHATE	***Incident Occrrnce:***	
Trade Name:	DIISOOCTYL ACID PHOS	***Mat Ship Approval?:***	No
ID No:	UN1902	***Mat Ship Approv No:***	
Haz Waste Ind:	No	***Undecl Hazmat Ship?:***	No
Haz Waste EPA No:		***Packaging Type:***	Cargo Tank Motor Vehicle (CTMV)
HMIS Tox Inhalation?:	No	***Packing Group:***	
TIH Hazard Zone:		***Carrier Reporter:***	LIQUID TRANSPORT CORP
Qty Released:	0.039063	***CR Street Name:***	6171 WEST 300 NORTH
Unit of Measure:	Liquid - Gallon	***CR City:***	GREENFIELD
What Failed:	102; 141	***CR State:***	IN
What Failed Desc:	Auxiliary Valve; Piping or Fittings	***CR Postal Code:***	46140
How Failed Code:	;	***CR Non US State:***	
How Failed Desc:	;	***CR Fed DOT ID:***	70892
Failure Cause Code:	508;	***CR Hazmat Reg ID:***	
Failure Cause Desc:	Defective Component or Device;	***CR Country:***	US
Ident. Markings:		***Shipper Name:***	RHODIA INC
Cont1 Pkging Type:		***Shipper Street Name:***	KING ST
Cont1 Const Mat:		***Shipper City:***	CHARLESTON
Cont1 Head Type:		***Shipper State:***	SC
Cont1 Pkg Capacity:	7000	***Shipper Postal:***	
C1 Capacity UOM:	LGA	***Shipper Non US St:***	
Cont1 Pkg Amt:	0	***Shipper Country:***	US
C1 Pkg Amt UOM:		***Shipper Waybill:***	2264372
Cont1 Pkg No:	1	***Ship Hazmat Reg ID:***	
C1 Pkg NO Failed:	1	***Origin City:***	CHARLESTON
Cont1 Pkg Mnfctr:	BARBEL MFG	***Origin State:***	SC
Cont1 Pkg Mnfct Dt:	0-00-00 00:00:00	***Origin Postal:***	
Cont1 Pkg Serial NO:	3893	***Origin Non US St:***	
C1 Pkg Last Test Dt:	2000-02-01 00:00:00	***Origin Country:***	US
C1 Test Const Mat:		***Destination City:***	CALIPATRIA
C1 Pkg Dsign Pres.:	0	***Destination State:***	CALIFORNIA
C1 Dsign Press UOM:		***Destination Postal:***	
C1 Pkg Shell Thick:	0	***Destination Non US:***	
C1 Shell Thick UOM:		***Destination Country:***	US
C1 Head Thickness:	0	***Cont2 Package Type:***	
C1 Head Thick UOM:		***Cont2 Const Mat:***	
C1 Pkg Srvc Pres.:	0	***Cont2 Pkg Capacity:***	0
C1 Srvc Press UOM:		***Cont2 Capacity UOM:***	
C1 Valve/Device Fail?:	No	***Cont2 Pkg Amount:***	0
C1 Device Type:		***Cont2 Pkg Amt UOM:***	
C1 Device Mnfctr:		***Cont2 Pkg No:***	0
C1 Device Model:		***Cont2 Pkg No Failed:***	0
NRC No:			

RAM Pkg Category:		***Haz NonHosp Public:***	0
RAM Pkg Cert.:	FALSE	***Haz NonHosp Old:***	
RAM Pkg Cert. NBR:		***Tot Haz Non Hosp Inj:***	
RAM Nuclide S:		***Total Hazmat Injuries:***	0
RAM Transport Index:		***Evacuation Indicator:***	No

RAM UOM:		***Public Evacuated:***	0
RAM Activity Rpted:	0	***Employees Evac:***	0
RAM UOM Rpted:		***Total Evacuated:***	0
RAM Activity:	0	***Total Evacuation Hrs:***	0
RAM Activity UOM:		***Major Artery Closed:***	No
RAM Mat Safety:		***Mjr Artery Hrs Closed:***	0
Spillage Result:	Yes	***Material Involved:***	No
Fire Result:	No	***Estimated Speed:***	0
Explosion Result:	No	***Weather Conditions:***	
Water Sewer Result:	No	***Vehicle Overturn:***	No
Gas Dispersion:	No	***Vehicle Left Roadway:***	No
Environment Damage:	No	***Passenger Aircraft:***	No
No Release Result:	No	***Cargo Baggage:***	
Fire EMS Report:	No	***Ship Non Transport:***	No
Fire EMS EMS Report:		***Ship Air First Flight:***	No
Police Report:	No	***Ship Air Subflight:***	No
Police Report No:		***Ship Init Transport:***	No
In House Cleanup:	No	***Ship Phase Transfer:***	No
Other Cleanup:	No	***Contact Name:***	KENNETH DOBISCH
Damage > 500:	No	***Contact Title:***	REGIONAL SAFETY MANAGER
Material Loss:	0	***Contact Business:***	
Carrier Damage:	0	***Contact Street:***	
Property Damage:	0	***Contact City:***	
Response Cost:	0	***Contact State:***	
Remediation Cost:	10	***Contact Postal:***	
Damage Old Form:	10	***Contact Non US St:***	
Total Damages Amt:	20	***Contact Country:***	US
Hazmat Fatality:	No	***Inc. Report Prepared:***	
Haz Fatal Employees:	0	***HMIS Serious Incidnt:***	No
Haz Fatal Respndrs:	0	***HMIS Serious Fatality:***	No
Haz Fatal Gen Public:	0	***HMIS Serious Injury:***	No
Tot Hazmat Fatalities:	0	***HMIS Flight Plan:***	No
Non Hazmat Fatality:	No	***HMIS Serious Evacs:***	No
Non Hazmat Fatals:	0	***HMIS Major Artery:***	No
Hazmat Injury:	No	***HMIS Bulk Release:***	No
Haz Hospital Empl:	0	***HMIS Marine Pollutnt:***	No
Haz Hospital Resp:	0	***HMIS Radioactive:***	No
Haz Hosp Gen Public:	0	***HMIS Gen Pkg Type:***	TANK
Haz Hosp Old Form:	0	***HMIS Container Code:***	MC307
Total Haz Hosp Inj:	0	***HMIS Container Desc:***	Cargo tanks
Haz Non Hosp Empl:	0	***HMIS Bulk Incident:***	Yes
Haz Non Hosp Resp:	0	***Undeclared Shipment:***	No

Description of Events: TRAILER DROPPED AT SHIPPER FOR LOADING. WHEN DRIVER WENT TO PICKUP A SMALL AMOUNT OF PRODUCT WAS DRIPPING FROM RELIEF DEVICE. MAINTENANCE MAN SENT TO SCENE TO REMOVE AND REPLACE PRESSURE RELIEF DEVICE WHICH STOPPED LEAKAGE. EXAMINATION OF REMOVED RELIEF DEVICE REVEALED MATERIAL HAD LODGED IN ORIFICE OF DEVICE AND WAS NOT OBSERVED DURING THE CLEANING PROCESS OF THE TRAILER.

Recommend Actions Taken:

Site: ***AAA STORAGE SITE***
MEETING ST CHARLESTON SC 29424

LUST

Permit (Web):	UST20115	***Site No (EFIS):***	
Category (Web):	Retail Sales	***Facility Name (EFIS):***	
No of Tanks (Web):	1	***Fac Address (EFIS):***	
Billable (Web):	0	***Facility City (EFIS):***	
Abandoned (Web):	0	***Facility State (EFIS):***	
Other (Web):	0	***Facility Zip (EFIS):***	
Last Inspec (Web):	Not Available	***Facility (Web):***	AAA STORAGE SITE
Facility:	AAA STORAGE SITE	***Address (Web):***	MEETING ST
Facility Street:	MEETING ST	***City (Web):***	CHARLESTON
Facilit City:	CHARLESTON	***Zip Code (Web):***	29424
Facility State :	SC	***County (Web):***	Charleston
Facility Zip:	29424	***County 1 (Web):***	Charleston
Fac County:			

Tank Owner Ph (Web):	Not Available
Phone (Web):	Not Available
Land Owner Ph (Web):	Not Available
Operator Phone (Web):	Not Available
Business Addr (Web):	MEETING ST CHARLESTON SC 29424

Tank Owner Bus Addr (Web):	EAST LINE PARTNERS LLC 5784 LAKE FOREST DR STE 220 SC ATLANTA 30328
Land Owner Bus Addr (Web):	EAST LINE PARTNERS LLC 5784 LAKE FOREST DR STE 220 SC ATLANTA 30328
Operator Bus Addr (Web):	Not Available
Tank Owner (Web):	EAST LINE PARTNERS LLC
Facility Link (Web):	https://apps.des.sc.gov/USTRegistry/Home/siteDetails?permitNumber=UST20115
Data Source:	SCDES Underground Storage Tank Registry (Web) (as of 28 Aug 2025); DHEC Confirmed Release Report (LUST) (as of 11 Dec 2024)

DHEC Online Registry - Release Report

Release No:	1	***Project Manager:***	Jeymaris Sample-Hilerio
Source:	UST	***Compliance Req:***	True
Reported:	11/4/2021	***Compliance Met:***	True
Confirmed:	4/11/2022	***Compliance Date:***	4/8/2022
RBCA/ Score:	3BF - GW < 15 feet in sand or gravel / 1 - Conduct Invest/Risk Assessment	***Abatement Met:***	10/1/2021
Responsible Party:	EAST LINE PARTNERS LLC	***NFA:***	Not Available
Product:	Petroleum	***Fin Type:***	With SUPERB 25K deductible
Emergency Resp:	Not Available	***Fin Res Mechanism:***	None
Superb Qualified:	True	***Cleanup MCL:***	Not Available
Superb Determ Date:	6/8/2022	***Cleanup Initiated:***	Not Available
Transferred:	Not Available	***Cleanup Complete:***	Not Available

DHEC Confirmed Release Report

Release No:	1	***Confirmed:***	4/11/2022
NFA:		***Tank Owner:***	EAST LINE PARTNERS LLC
Product:	PETROL	***Status Desc:***	Monitored Natural Attenuation
Proj Mgr:	SAMPLEJ	***Score:***	
Status:	1	***Rank:***	3BF
Reported:	11/4/2021		
Rank Desc:	GW < 15 feet in sand or gravel		
Facility:	AAA STORAGE SITE		
Facility Street:	MEETING ST		
Facility City:	CHARLESTON		
Fac County:	Charleston		
Facility Zip:	29424		
Facility State:	SC		

Site: ***JOHN STREET***
JOHN ST CHARLESTON SC 29483

LUST

Permit (Web):	UST16448	***Site No (EFIS):***	
Category (Web):	Pre-1974 Facility	***Facility Name (EFIS):***	
No of Tanks (Web):	0	***Fac Address (EFIS):***	
Billable (Web):	0	***Facility City (EFIS):***	
Abandoned (Web):	0	***Facility State (EFIS):***	
Other (Web):	0	***Facility Zip (EFIS):***	
Last Inspec (Web):	Not Available	***Facility (Web):***	JOHN STREET
Facility:	JOHN STREET	***Address (Web):***	JOHN ST
Facility Street:	JOHN ST	***City (Web):***	CHARLESTON
Facilit City:	CHARLESTON	***Zip Code (Web):***	29483
Facility State :	SC	***County (Web):***	Charleston
Facility Zip:	29483	***County 1 (Web):***	Charleston
Fac County:			
Tank Owner Ph (Web):	843-724-7154		
Phone (Web):	Not Available		
Land Owner Ph (Web):	Not Available		
Operator Phone (Web):	Not Available		
Business Addr (Web):	JOHN ST CHARLESTON SC 29483		
Tank Owner Bus Addr (Web):	CHARLESTON CITY OF 10 WHARFSIDE ST SC CHARLESTON 29401		
Land Owner Bus Addr (Web):	Not Available		
Operator Bus Addr (Web):	Not Available		

Tank Owner (Web): CHARLESTON CITY OF
Facility Link (Web): https://apps.des.sc.gov/USTRegistry/Home/siteDetails?permitNumber=UST16448
Data Source: SCDES Underground Storage Tank Registry (Web) (as of 28 Aug 2025); DHEC Confirmed Release Report (LUST) (as of 11 Dec 2024)

DHEC Online Registry - Release Report

Release No:	1	***Project Manager:***	Dale W Stoudemire
Source:	UST	***Compliance Req:***	False
Reported:	12/4/1991	***Compliance Met:***	False
Confirmed:	12/4/1991	***Compliance Date:***	Not Available
RBCA/ Score:	Not Available	***Abatement Met:***	Not Available
Responsible Party:	CHARLESTON CITY OF	***NFA:***	5/16/1994
Product:	Petroleum	***Fin Type:***	Unknown
Emergency Resp:	Not Available	***Fin Res Mechanism:***	Not Available
Superb Qualified:	Not Available	***Cleanup MCL:***	Not Available
Superb Determ Date:	Not Available	***Cleanup Initiated:***	12/4/1991
Transferred:	Not Available	***Cleanup Complete:***	12/4/1991

DHEC Confirmed Release Report

Release No:	1	***Confirmed:***	12/4/1991
NFA:	5/16/1994	***Tank Owner:***	CHARLESTON CITY OF
Product:	PETRO	***Status Desc:***	
Proj Mgr:	STOUDEDW	***Score:***	
Status:		***Rank:***	
Reported:	12/4/1991		
Rank Desc:			
Facility:	JOHN STREET		
Facility Street:	JOHN ST		
Facility City:	CHARLESTON		
Fac County:	Charleston		
Facility Zip:	29483		
Facility State:	SC		

Site: ***MOBIL CHEMICAL CO***
KING ST EXTN CHARLESTON HEIGHTS SC 29405

SEMS ARCHIVE

Site ID:	0403253	***FIPS Code:***	45019
EPA ID:	SCD003358389	***Cong District:***	01
Superfund Alte Agr:	No	***Region:***	04
Federal Facility:	No	***County:***	CHARLESTON
FF Docket:	No		
NPL:	Not on the NPL		
Non NPL Status:	NFRAP-Site does not qualify for the NPL based on existing information		

Action Information

Operable Units:	00	***Qual:***	
Action Code:	DS	***SEQ:***	1
Action Name:	DISCVRY	***FF:***	No
Start Actual:	6/1/1981 4:00:00 AM	***FF Docket:***	No
Finish Actual:	6/1/1981 4:00:00 AM	***Region:***	04
Curr Action Lead:	EPA Perf		
NPL:	N		

Operable Units:	00	***Qual:***	L
Action Code:	PA	***SEQ:***	1
Action Name:	PA	***FF:***	No
Start Actual:		***FF Docket:***	No
Finish Actual:	5/14/1985 5:00:00 AM	***Region:***	04
Curr Action Lead:	St Perf		
NPL:	N		

Operable Units:	00	***Qual:***	
Action Code:	VS	***SEQ:***	1
Action Name:	ARCH SITE	***FF:***	No
Start Actual:		***FF Docket:***	No

Finish Actual:	2/24/1989 5:00:00 AM	***Region:***	04
Curr Action Lead:	EPA Perf In-Hse		
NPL:	N		
Operable Units:	00	***Qual:***	N
Action Code:	SI	***SEQ:***	1
Action Name:	SI	***FF:***	No
Start Actual:		***FF Docket:***	No
Finish Actual:	2/24/1989 5:00:00 AM	***Region:***	04
Curr Action Lead:	EPA Perf		
NPL:	N		

Site: ***AAA STORAGE SITE***
MEETING ST CHARLESTON SC 29424

UST

Site No:	20115	***Facility ID (Prohib):***	
Permit:	UST20115	***Fac Name (Prohib):***	
Category:	Retail Sales	***Fac Addr (Prohib):***	
No of Tanks:	1	***Fac City (Prohib):***	
Billable:	0	***Facility Name (Web):***	AAA STORAGE SITE
Abandoned:	0	***Facility Addr (Web):***	MEETING ST
Other:	0	***Facility City (Web):***	CHARLESTON
Last Inspection:	Not Available	***Zip Code (Web):***	29424
Facility Name:	AAA STORAGE SITE	***County (Web):***	Charleston
Facility Address:	MEETING ST	***Phone (Web):***	Not Available
Facility Zip:	29424	***Tank Owner Phone:***	Not Available
Facility Phone:		***Land Owner Phone:***	Not Available
Facility State:	SC	***Operator Phone:***	Not Available
Facility City:	CHARLESTON	***Facility Contact:***	
County 1 (Web):	Charleston		
Business Address:	MEETING ST CHARLESTON SC 29424		
Tank Owner Business Address:	EAST LINE PARTNERS LLC 5784 LAKE FOREST DR STE 220 SC ATLANTA 30328		
Land Owner Business Address:	EAST LINE PARTNERS LLC 5784 LAKE FOREST DR STE 220 SC ATLANTA 30328		
Operator Business Address:	Not Available		
Tank Owner (Web):	EAST LINE PARTNERS LLC		
Facility Link (Web):	https://apps.des.sc.gov/USTRegistry/Home/siteDetails?permitNumber=UST20115		
Source:	SCDES Underground Storage Tank Registry (Web) (as of 28 Aug 2025); DHEC Management Tracking UST 'C' List (as of 11 Dec 2024)		

Tank Information - UST Registry Search

Tank No:	1	***Chem:***	Not Available
Case No:	Not Available	***Left Gal:***	Not Available
Class:	N	***Owner at ABD:***	East Line Partners Llc
Status:		***Last Use:***	Not Available
Capacity:	1000	***Aband:***	10/1/2021
Variance:	Not Available	***Method:***	Removed
Product:	Not Available	***Under Dispnr Cont:***	False
Overfill Type:	Not Available	***Drop Tube:***	
Verified:	Not Available	***Tank Const:***	Not Available
Constr Date:	Not Available	***Tank Protect:***	Not Available
Operat Date:	Not Available	***Tank Tested:***	Not Available
Notify:	10/12/2021	***Tank Cont Meth:***	Not Available
Spill Prevention:	Not Available	***Pipe Cont Meth:***	Not Available
Compliance:	Not Available	***Pipe Protect:***	Not Available
Comp Status:	Not Available	***Pipe Tested:***	Not Available
Age at Notif:	50	***Pipe Const:***	Not Available
Dist to Well (ft):	Not Available	***Piping Type:***	Not Available
Tank Leak Det:	Not Available		
Pipe Leak Det:	Not Available		
Misc Test Checks:	Not Available		

Tank Information - UST 'C' List

Tank No:	1	***Tank Owner State:***	SC

Capacity Gal:	1000	***Tank Owner Zip:***	30328
Status Code:	ABD	***Tank Owner Phone:***	
Status:	Abandoned	***Facility:***	AAA STORAGE SITE
Chemical:	GN	***Contact 1:***	
Age at Notif. Years:	50	***Phone 1:***	
Owner:	EAST LINE PARTNERS LLC	***Facility Address:***	MEETING ST
Tank Owner Contact:		***City 1:***	CHARLESTON
Street:	5784 LAKE FOREST DR STE 220	***St 1:***	SC
Tank Owner City:	ATLANTA	***Zip 1:***	29424

Site: ***MEETING STREET SITE***
MEETING ST CHARLESTON SC 29405

UST

Site No:		***Facility ID (Prohib):***	
Permit:	UST19429	***Fac Name (Prohib):***	
Category:	Pre-1974 Facility	***Fac Addr (Prohib):***	
No of Tanks:	0	***Fac City (Prohib):***	
Billable:	0	***Facility Name (Web):***	MEETING STREET SITE
Abandoned:	0	***Facility Addr (Web):***	MEETING ST
Other:	0	***Facility City (Web):***	CHARLESTON
Last Inspection:	Not Available	***Zip Code (Web):***	29405
Facility Name:		***County (Web):***	Charleston
Facility Address:		***Phone (Web):***	Not Available
Facility Zip:		***Tank Owner Phone:***	000-000-0000
Facility Phone:		***Land Owner Phone:***	Not Available
Facility State:		***Operator Phone:***	Not Available
Facility City:		***Facility Contact:***	

County 1 (Web):	Charleston
Business Address:	MEETING ST CHARLESTON SC 29405
Tank Owner Business Address:	Not Available
Land Owner Business Address:	MEETING STREET 13 LLC 509 OCEAN BLVD SC ISLE OF PALMS 29451
Operator Business Address:	Not Available
Tank Owner (Web):	UNKNOWN
Facility Link (Web):	https://apps.des.sc.gov/USTRegistry/Home/siteDetails?permitNumber=UST19429
Source:	SCDES Underground Storage Tank Registry (Web) (as of 28 Aug 2025)

Tank Information - Financial Responsibility

Financial Mechanism:	Other
Expiration Date:	Not Available

Site: ***MEETING STREET SITE***
MEETING ST CHARLESTON SC 29405

UST

Site No:		***Facility ID (Prohib):***	
Permit:	UST19428	***Fac Name (Prohib):***	
Category:	Pre-1974 Facility	***Fac Addr (Prohib):***	
No of Tanks:	0	***Fac City (Prohib):***	
Billable:	0	***Facility Name (Web):***	MEETING STREET SITE
Abandoned:	0	***Facility Addr (Web):***	MEETING ST
Other:	0	***Facility City (Web):***	CHARLESTON
Last Inspection:	Not Available	***Zip Code (Web):***	29405
Facility Name:		***County (Web):***	Charleston
Facility Address:		***Phone (Web):***	Not Available
Facility Zip:		***Tank Owner Phone:***	000-000-0000
Facility Phone:		***Land Owner Phone:***	Not Available
Facility State:		***Operator Phone:***	Not Available
Facility City:		***Facility Contact:***	

County 1 (Web):	Charleston
Business Address:	MEETING ST CHARLESTON SC 29405
Tank Owner Business Address:	Not Available
Land Owner Business Address:	MEETING STREET 13 LLC 509 OCEAN BLVD SC ISLE OF PALMS 29451
Operator Business Address:	Not Available
Tank Owner (Web):	UNKNOWN

Facility Link (Web): https://apps.des.sc.gov/USTRegistry/Home/siteDetails?permitNumber=UST19428
Source: SCDES Underground Storage Tank Registry (Web) (as of 28 Aug 2025)

Tank Information - Financial Responsibility

Financial Mechanism: Other
Expiration Date: Not Available

Site: ***MEETING ST UST SITE***
MEETING ST CHARLESTON SC 29401 UST

Site No: 19241
Permit: UST19241
Category: Pre-1974 Facility
No of Tanks: 1
Billable: 0
Abandoned: 0
Other: 0
Last Inspection: Not Available
Facility Name: MEETING ST UST SITE
Facility Address: MEETING ST
Facility Zip: 29401
Facility Phone:
Facility State: SC
Facility City: CHARLESTON
Facility ID (Prohib):
Fac Name (Prohib):
Fac Addr (Prohib):
Fac City (Prohib):
Facility Name (Web): MEETING ST UST SITE
Facility Addr (Web): MEETING ST
Facility City (Web): CHARLESTON
Zip Code (Web): 29401
County (Web): Charleston
Phone (Web): Not Available
Tank Owner Phone: 803-737-1200
Land Owner Phone: 803-737-1200
Operator Phone: Not Available
Facility Contact: BLANCHE SPROUL
County 1 (Web): Charleston
Business Address: MEETING ST CHARLESTON SC 29401
Tank Owner Business Address: SC DEPARTMENT OF TRANSPORTATION
PO BOX 191
SC COLUMBIA 29202-0191
Land Owner Business Address: SC DEPARTMENT OF TRANSPORTATION
PO BOX 191
SC COLUMBIA 29202-0191
Operator Business Address: Not Available
Tank Owner (Web): SC DEPARTMENT OF TRANSPORTATION
Facility Link (Web): https://apps.des.sc.gov/USTRegistry/Home/siteDetails?permitNumber=UST19241
Source: SCDES Underground Storage Tank Registry (Web) (as of 28 Aug 2025); DHEC Management Tracking UST 'C' List (as of 11 Dec 2024)

Tank Information - UST Registry Search

Tank No: 1
Case No: Not Available
Class: N
Status:
Capacity: 1000
Variance: Not Available
Product: Not Available
Overfill Type: Not Available
Verified: Not Available
Constr Date: Not Available
Operat Date: Not Available
Notify: 7/27/2006
Spill Prevention: Not Available
Compliance: Not Available
Comp Status: Not Available
Age at Notif: 0
Dist to Well (ft): Not Available
Tank Leak Det: Not Available
Pipe Leak Det: Not Available
Misc Test Checks: Not Available
Chem: Not Available
Left Gal: Not Available
Owner at ABD: Unknown Unknown
Last Use: 1/1/1973
Aband: 4/14/2006
Method: Removed
Under Dispnr Cont: False
Drop Tube:
Tank Const: Steel
Tank Protect: Not Available
Tank Tested: Not Available
Tank Cont Meth: Not Available
Pipe Cont Meth: Not Available
Pipe Protect: Not Available
Pipe Tested: Not Available
Pipe Const: Not Available
Piping Type: Not Available

Tank Information - UST 'C' List

Tank No: 1
Capacity Gal: 1000
Status Code: ABD
Status: Abandoned
Tank Owner State: SC
Tank Owner Zip: 29201-3959
Tank Owner Phone: 803-737-1200
Facility: MEETING ST UST SITE

Chemical:	GN	***Contact 1:***	BLANCHE SPROUL
Age at Notif. Years:	0	***Phone 1:***	
Owner:	SC DEPARTMENT OF TRANSPORTATION	***Facility Address:***	MEETING ST
Tank Owner Contact:	BLANCHE SPROUL	***City 1:***	CHARLESTON
Street:	955 PARK ST	***St 1:***	SC
Tank Owner City:	COLUMBIA	***Zip 1:***	29401

Tank Information - Financial Responsibility

Financial Mechanism:	Other
Expiration Date:	Not Available

Appendix: Database Descriptions

Environmental Risk Information Services (ERIS) can search the following databases. The extent of historical information varies with each database and current information is determined by what is publicly available to ERIS at the time of update. ERIS updates databases as set out in ASTM Standard E1527-13 and E1527-21, Section 8.1.8 Sources of Standard Source Information:

"Government information from nongovernmental sources may be considered current if the source updates the information at least every 90 days, or, for information that is updated less frequently than quarterly by the government agency, within 90 days of the date the government agency makes the information available to the public."

Standard Environmental Record Sources

Federal

National Priority List: NPL

The U.S. Environmental Protection Agency (EPA)'s National Priorities List (NPL) includes the most serious uncontrolled or abandoned hazardous waste sites identified for possible long-term remedial action under the Superfund program, based primarily on the score a site receives from EPA's Hazard Ranking System. A site must be on the NPL to receive money from the Superfund Trust Fund for remedial action. This data includes NPL sites represented as polygons, where available, that can be sourced from the EPA NPL Superfund Site Boundaries dataset, refreshed by the Shared Enterprise Geodata and Services (SEGS), and is limited to those sites where the NPL Status reflects the site is 'Currently on the Final NPL (F)' and/or the 'Site is Part of NPL Site (A)'. These site boundaries represent the footprint of a whole site, the sum of all the Operable Units (OUs) and the current understanding of the full extent of contamination; for Federal Facility sites, the total site polygon may be the Facility boundary. As site investigation and remediation progress, OUs may be added, modified or refined. Data provided by external parties is not independently verified by EPA. This boundary data is made available to the public strictly for informational purposes. Where there is no polygon boundary data available for a given site, the site is represented as a point.

Government Publication Date: Jan 18, 2026

National Priority List - Proposed: PROPOSED NPL

Sites proposed by the U.S. Environmental Protection Agency (EPA), the state agency, or concerned citizens for addition to the National Priorities List (NPL) due to contamination by hazardous waste and identified by the EPA as a candidate for cleanup because it poses a risk to human health and/or the environment. Sites represented as polygons, where available, can be sourced from the EPA NPL Superfund Site Boundaries dataset, refreshed by the Shared Enterprise Geodata and Services (SEGS). These site boundaries represent the footprint of a whole site, the sum of all the Operable Units (OUs) and the current understanding of the full extent of contamination; for Federal Facility sites, the total site polygon may be the Facility boundary. Data provided by external parties is not independently verified by EPA. This boundary data is made available to the public strictly for informational purposes. Where there is no polygon boundary data available for a given site, the site is represented as a point.

Government Publication Date: Jan 18, 2026

Deleted NPL: DELETED NPL

Sites deleted from the U.S. Environmental Protection Agency (EPA)'s National Priorities List (NPL). The National Oil and Hazardous Substances Pollution Contingency Plan (NCP) establishes the criteria that the EPA uses to delete sites from the NPL. In accordance with 40 CFR 300.425.(e), sites may be deleted from the NPL where no further response is appropriate. Sites represented as polygons, where available, can be sourced from the EPA NPL Superfund Site Boundaries dataset, refreshed by the Shared Enterprise Geodata and Services (SEGS). These site boundaries represent the footprint of a whole site, the sum of all the Operable Units (OUs) and the current understanding of the full extent of contamination; for Federal Facility sites, the total site polygon may be the Facility boundary. Data provided by external parties is not independently verified by EPA. This boundary data is made available to the public strictly for informational purposes. Where there is no polygon boundary data available for a given site, the site is represented as a point.

Government Publication Date: Jan 18, 2026

SEMS List 8R Active Site Inventory: SEMS

The U.S. Environmental Protection Agency's (EPA) Superfund Program has deployed the Superfund Enterprise Management System (SEMS), which integrates multiple legacy systems into a comprehensive tracking and reporting tool. This inventory contains active sites evaluated by the Superfund program that are either proposed to be or are on the National Priorities List (NPL) as well as sites that are in the screening and assessment phase for possible inclusion on the NPL. The Active Site Inventory Report displays site and location information at active SEMS sites. An active site is one at which site assessment, removal, remedial, enforcement, cost recovery, or oversight activities are being planned or conducted. This data includes SEMS sites from the List 8R Active file as well as applicable sites from the EPA's Facility Registry Service map tool. This data may also include applicable sites represented as polygons sourced from the EPA NPL Superfund Site Boundaries dataset, refreshed by the Shared Enterprise Geodata and Services (SEGS), and is limited to those sites where the NPL Status reflects the site is 'Not on the NPL (N)' , 'Removed from Proposed (R)', and/or 'Pre-Proposal Site (S)'. Data provided by external parties is not independently verified by EPA. This boundary data is made available to the public strictly for informational purposes. Where there is no polygon boundary data available for a given site, the site is represented as a point.

Government Publication Date: Dec 26, 2025

Inventory of Open Dumps, June 1985: ODI

The Resource Conservation and Recovery Act (RCRA) provides for publication of an inventory of open dumps. The Act defines "open dumps" as facilities which do not comply with EPA's "Criteria for Classification of Solid Waste Disposal Facilities and Practices" (40 CFR 257).

Government Publication Date: Jun 1985

SEMS List 8R Archive Sites: SEMS ARCHIVE

The U.S. Environmental Protection Agency's (EPA) Superfund Enterprise Management System (SEMS) Archived Site Inventory displays site and location information at sites archived from SEMS. An archived site is one at which EPA has determined that assessment has been completed and no further remedial action is planned under the Superfund program at this time. This data includes sites from the List 8R Archived site file. This data may also include applicable sites represented as polygons sourced from the EPA NPL Superfund Site Boundaries dataset, refreshed by the Shared Enterprise Geodata and Services (SEGS), and is limited to those sites where the NPL Status reflects the site is 'Not on the NPL (N)' , 'Removed from Proposed (R)', and/or 'Pre-Proposal Site (S)'. Data provided by external parties is not independently verified by EPA. This boundary data is made available to the public strictly for informational purposes. Where there is no polygon boundary data available for a given site, the site is represented as a point.

Government Publication Date: Dec 26, 2025

Comprehensive Environmental Response, Compensation and Liability Information System - CERCLIS: CERCLIS

Superfund is a program administered by the United States Environmental Protection Agency (EPA) to locate, investigate, and clean up the worst hazardous waste sites throughout the United States. CERCLIS is a database of potential and confirmed hazardous waste sites at which the EPA Superfund program has some involvement. It contains sites that are either proposed to be or are on the National Priorities List (NPL) as well as sites that are in the screening and assessment phase for possible inclusion on the NPL. The EPA administers the Superfund program in cooperation with individual states and tribal governments; this database is made available by the EPA.

Government Publication Date: Oct 25, 2013

EPA Report on the Status of Open Dumps on Indian Lands: IODI

Public Law 103-399, The Indian Lands Open Dump Cleanup Act of 1994, enacted October 22, 1994, identified congressional concerns that solid waste open dump sites located on American Indian or Alaska Native (AI/AN) lands threaten the health and safety of residents of those lands and contiguous areas. The purpose of the Act is to identify the location of open dumps on Indian lands, assess the relative health and environment hazards posed by those sites, and provide financial and technical assistance to Indian tribal governments to close such dumps in compliance with Federal standards and regulations or standards promulgated by Indian Tribal governments or Alaska Native entities.

Government Publication Date: Dec 31, 1998

CERCLIS - No Further Remedial Action Planned: CERCLIS NFRAP

An archived site is one at which EPA has determined that assessment has been completed and no further remedial action is planned under the Superfund program at this time. The Archive designation means that, to the best of EPA's knowledge, assessment at a site has been completed and that EPA has determined no further steps will be taken to list this site on the National Priorities List (NPL). This decision does not necessarily mean that there is no hazard associated with a given site; it only means that, based upon available information, the location is not judged to be a potential NPL site.

Government Publication Date: Oct 25, 2013

CERCLIS Liens: CERCLIS LIENS

A Federal Superfund lien exists at any property where EPA has incurred Superfund costs to address contamination ("Superfund site") and has provided notice of liability to the property owner. A Federal CERCLA ("Superfund") lien can exist by operation of law at any site or property at which EPA has spent Superfund monies. This database is made available by the United States Environmental Protection Agency (EPA). This database was provided by the United States Environmental Protection Agency (EPA). Refer to SEMS LIEN as the current data source for Superfund Liens.

Government Publication Date: Jan 30, 2014

RCRA CORRACTS-Corrective Action: RCRA CORRACTS

RCRA Info is the U.S. Environmental Protection Agency's (EPA) comprehensive information system, providing access to data supporting the Resource Conservation and Recovery Act (RCRA) of 1976 and the Hazardous and Solid Waste Amendments (HSWA) of 1984. At these sites, the Corrective Action Program ensures that cleanups occur. EPA and state regulators work with facilities and communities to design remedies based on the contamination, geology, and anticipated use unique to each site.

Government Publication Date: Nov 30, 2025

RCRA non-CORRACTS TSD Facilities: RCRA TSD

RCRA Info is the U.S. Environmental Protection Agency's (EPA) comprehensive information system, providing access to data supporting the Resource Conservation and Recovery Act (RCRA) of 1976 and the Hazardous and Solid Waste Amendments (HSWA) of 1984. This database includes Non-Corrective Action sites that have indicated engagement in the treatment, storage, or disposal of hazardous waste which requires a RCRA hazardous waste permit.

Government Publication Date: Nov 30, 2025

RCRA Generator List: RCRA LQG

RCRA Info is the U.S. Environmental Protection Agency's (EPA) comprehensive information system, providing access to data supporting the Resource Conservation and Recovery Act (RCRA) of 1976 and the Hazardous and Solid Waste Amendments (HSWA) of 1984. RCRA Info replaces the data recording and reporting abilities of the Resource Conservation and Recovery Information System (RCRIS) and the Biennial Reporting System (BRS). A hazardous waste generator is any person or site whose processes and actions create hazardous waste (see 40 CFR 260.10). Large Quantity Generators (LQGs) generate 1,000 kilograms per month or more of hazardous waste or more than one kilogram per month of acutely hazardous waste. This list also includes RCRAInfo sites that have notified as LQGs that do not have a registered Site Manager or Certifier in RCRAInfo.

Government Publication Date: Nov 30, 2025

RCRA Small Quantity Generators List: RCRA SQG

RCRA Info is the U.S. Environmental Protection Agency's (EPA) comprehensive information system, providing access to data supporting the Resource Conservation and Recovery Act (RCRA) of 1976 and the Hazardous and Solid Waste Amendments (HSWA) of 1984. RCRA Info replaces the data recording and reporting abilities of the Resource Conservation and Recovery Information System (RCRIS) and the Biennial Reporting System (BRS). A hazardous waste generator is any person or site whose processes and actions create hazardous waste (see 40 CFR 260.10). Small Quantity Generators (SQGs) generate more than 100 kilograms, but less than 1,000 kilograms, of hazardous waste per month. This list also includes RCRAInfo sites that have notified as SQGs that do not have a registered Site Manager or Certifier in RCRAInfo.

Government Publication Date: Nov 30, 2025

RCRA Very Small Quantity Generators List: RCRA VSQG

RCRA Info is the U.S. Environmental Protection Agency's (EPA) comprehensive information system, providing access to data supporting the Resource Conservation and Recovery Act (RCRA) of 1976 and the Hazardous and Solid Waste Amendments (HSWA) of 1984. A hazardous waste generator is any person or site whose processes and actions create hazardous waste (see 40 CFR 260.10). Very Small Quantity Generators (VSQG) generate 100 kilograms or less per month of hazardous waste, or one kilogram or less per month of acutely hazardous waste. Additionally, VSQG may not accumulate more than 1,000 kilograms of hazardous waste at any time.

Government Publication Date: Nov 30, 2025

RCRA Non-Generators: RCRA NON GEN

RCRA Info is the U.S. Environmental Protection Agency's (EPA) comprehensive information system, providing access to data supporting the Resource Conservation and Recovery Act (RCRA) of 1976 and the Hazardous and Solid Waste Amendments (HSWA) of 1984. RCRA Info replaces the data recording and reporting abilities of the Resource Conservation and Recovery Information System (RCRIS) and the Biennial Reporting System (BRS). A hazardous waste generator is any person or site whose processes and actions create hazardous waste (see 40 CFR 260.10). Non-Generators do not presently generate hazardous waste.

Government Publication Date: Nov 30, 2025

RCRA Sites with Controls: RCRA CONTROLS

List of Resource Conservation and Recovery Act (RCRA) facilities with institutional controls in place. RCRA gives the U.S. Environmental Protection Agency (EPA) the authority to control hazardous waste from the "cradle-to-grave." This includes the generation, transportation, treatment, storage, and disposal of hazardous waste. RCRA also set forth a framework for the management of non-hazardous solid wastes. The 1986 amendments to RCRA enabled EPA to address environmental problems that could result from underground tanks storing petroleum and other hazardous substances.

Government Publication Date: Nov 30, 2025

Federal Engineering Controls-ECs: FED ENG

List of Engineering controls (ECs) made available by the United States Environmental Protection Agency (EPA). ECs encompass a variety of engineered and constructed physical barriers (e.g., soil capping, sub-surface venting systems, mitigation barriers, fences) to contain and/or prevent exposure to contamination on a property. The EC listing includes remedy component data from Superfund decision documents for applicable sites on the final or deleted on the National Priorities List (NPL); and sites with a Superfund Alternative Approach (SAA) Agreement in place. The only sites included that are not on the NPL; proposed for NPL; or removed from proposed NPL, are those with an SAA Agreement in place.

Government Publication Date: Jan 30, 2026

Federal Institutional Controls- ICs: FED INST

List of Institutional controls (ICs) made available by the United States Environmental Protection Agency (EPA). ICs are non-engineered instruments, such as administrative and legal controls, that help minimize the potential for human exposure to contamination and/or protect the integrity of the remedy. Although it is EPA's expectation that treatment or engineering controls will be used to address principal threat wastes and that groundwater will be returned to its beneficial use whenever practicable, ICs play an important role in site remedies because they reduce exposure to contamination by limiting land or resource use and guide human behavior at a site. The IC listing includes remedy component data from Superfund decision documents for applicable sites on the final or deleted on the National Priorities List (NPL); and sites with a Superfund Alternative Approach (SAA) Agreement in place. The only sites included that are not on the NPL; proposed for NPL; or removed from proposed NPL, are those with an SAA Agreement in place.

Government Publication Date: Jan 30, 2026

Land Use Controls Information System: LUCIS

The Land Use Controls Information System (LUCIS) database is sourced from the U.S. Department of the Navy (DON). This data contains information for former Base Realignment and Closure (BRAC) properties across the United States. DON's BRAC office was tasked with tracking certain base closures while requiring the prevention of risks to human health and the environment of those properties with LUCs in place. Regarding currently available LUC Sites data, the sites listing is limited to centroid point locations for the overall installation property boundaries. Formerly obtained LUC Sites data may reflect site details that applied previously for a BRAC property.

Government Publication Date: Jun 13, 2024

Institutional Control Boundaries at NPL sites: NPL IC

These boundaries of Institutional Control areas at sites on the U.S. Environmental Protection Agency's (EPA) National Priorities List (NPL), or as Proposed or Deleted, are sourced from the EPA NPL Superfund Site Boundaries dataset, refreshed by the Shared Enterprise Geodata and Services (SEGS). The EPA's NPL includes the most serious uncontrolled or abandoned hazardous waste sites identified for possible long-term remedial action under the Superfund program. Institutional controls are non-engineered instruments such as administrative and legal controls that help minimize the potential for human exposure to contamination and/or protect the integrity of the remedy. Data provided by external parties is not independently verified by EPA. This boundary data is made available to the public strictly for informational purposes.

Government Publication Date: Jan 18, 2026

Emergency Response Notification System: ERNS 1982 TO 1986

Database of oil and hazardous substances spill reports controlled by the National Response Center. The primary function of the National Response Center is to serve as the sole national point of contact for reporting oil, chemical, radiological, biological, and etiological discharges into the environment anywhere in the United States and its territories.

Government Publication Date: 1982-1986

Emergency Response Notification System: ERNS 1987 TO 1989

Database of oil and hazardous substances spill reports controlled by the National Response Center. The primary function of the National Response Center is to serve as the sole national point of contact for reporting oil, chemical, radiological, biological, and etiological discharges into the environment anywhere in the United States and its territories.

Government Publication Date: 1987-1989

Emergency Response Notification System: ERNS

Database of oil and hazardous substances spill reports made available by the United States Coast Guard National Response Center (NRC). The NRC fields initial reports for pollution and railroad incidents and forwards that information to appropriate federal/state agencies for response. These data contain initial incident data that has not been validated or investigated by a federal/state response agency.

Government Publication Date: Nov 30, 2025

The Assessment, Cleanup and Redevelopment Exchange System (ACRES) Brownfield Database: FED BROWNFIELDS

Brownfields are real property, the expansion, redevelopment, or reuse of which may be complicated by the presence or potential presence of a hazardous substance, pollutant, or contaminant. Cleaning up and reinvesting in these properties protects the environment, reduces blight, and takes development pressures off greenspaces and working lands. This data is provided by the United States Environmental Protection Agency (EPA) and includes Brownfield sites from the Cleanups in My Community (CIMC) web application.

Government Publication Date: Sep 8, 2025

FEMA Underground Storage Tank Listing: FEMA UST

The Federal Emergency Management Agency (FEMA) of the Department of Homeland Security maintains a list of FEMA owned underground storage tanks.

Government Publication Date: Dec 31, 2017

Facility Response Plan: FRP

This listing contains facilities that have submitted Facility Response Plans (FRPs) to the U.S. Environmental Protection Agency (EPA). Facilities that could reasonably be expected to cause "substantial harm" to the environment by discharging oil into or on navigable waters are required to prepare and submit FRPs. Harm is determined based on total oil storage capacity, secondary containment and age of tanks, oil transfer activities, history of discharges, proximity to a public drinking water intake or sensitive environments. The list includes FRP facilities sourced from the EPA FOIA office and from previously available Homeland Infrastructure Foundation-Level Data (HIFLD) file/s. Disclaimer: Per the EPA FOIA Office, the verification process for current requested FRP data is undergoing review and revision, and any similar reporting will be made public in Fiscal Year 2026. For this reason, the latest available FOIA file may be incomplete.

Government Publication Date: Jun 1, 2025

Delisted Facility Response Plans: DELISTED FRP

Facilities that once appeared in - and have since been removed from - the list of facilities that have submitted Facility Response Plans (FRP) to EPA. Facilities that could reasonably be expected to cause "substantial harm" to the environment by discharging oil into or on navigable waters are required to prepare and submit Facility Response Plans (FRPs). Harm is determined based on total oil storage capacity, secondary containment and age of tanks, oil transfer activities, history of discharges, proximity to a public drinking water intake or sensitive environments.

Government Publication Date: Jun 1, 2025

Historical Gas Stations: HIST GAS STATIONS

This historic directory of service stations is provided by the Cities Service Company. The directory includes Cities Service filling stations that were located throughout the United States in 1930.

Government Publication Date: Jul 1, 1930

Petroleum Refineries: REFN

This list of petroleum refineries is sourced from the U.S. Energy Information Administration (EIA), Refinery Capacity Report. The listing includes operating and idle petroleum refineries (including new refineries under construction) and refineries shut down during the previous year. The geographic area the report covers is the 50 States, the District of Columbia, Puerto Rico, the U.S. Virgin Islands, Guam, and other U.S. possessions. Per the EIA, the facility location data represents the approximate location based on research of publicly available information from sources such as Federal agencies, company websites, and satellite images on public websites.

Government Publication Date: Oct 31, 2024

Petroleum Product and Crude Oil Rail Terminals: BULK TERMINAL

A list of petroleum product and crude oil rail terminals from the U.S. Energy Information Administration (EIA), as well as petroleum terminals sourced from Oak Ridge National Laboratory hosted by the Homeland Infrastructure Foundation-Level Database. Data includes operable bulk petroleum product terminals with a total bulk shell storage capacity of 50,000 barrels or more, and/or the ability to receive volumes from tanker, barge, or pipeline; also rail terminals handling the loading and unloading of crude oil with activity between 2017 and 2018. EIA petroleum product terminal data comes from the EIA-815 Bulk Terminal and Blender Report, which includes working, shell in operation, and shell idle for several major product groupings.

Government Publication Date: Jun 5, 2025

LIEN on Property: SEMS LIEN

The U.S. Environmental Protection Agency's (EPA) Superfund Enterprise Management System (SEMS) provides Lien details on applicable properties, such as the Superfund lien on property activity, the lien property information, and the parties associated with the lien.

Government Publication Date: Dec 26, 2025

Superfund Decision Documents: SUPERFUND ROD

This database contains a list of decision documents for Superfund sites. Decision documents serve to provide the reasoning for the choice of (or) changes to a Superfund Site cleanup plan. The decision documents include completed Records of Decision (ROD), ROD Amendments, Explanations of Significant Differences (ESD) for active and archived sites stored in the Superfund Enterprise Management System (SEMS), along with other associated memos and files. This information is maintained and made available by the U.S. Environmental Protection Agency.

Government Publication Date: Jan 30, 2026

State

State Remediation Projects: REMEDIATION

This list of State Remediation Projects is maintained by the South Carolina Department of Environmental Services (SCDES) Clean Up Projects in Progress/Superfund Program. This SCDES Program aims to protect the environment through assessing, remediating, and cleaning up applicable polluted sites.

Government Publication Date: Mar 5, 2026

Permitted Landfills List: SWF/LF

The South Carolina Department of Environmental Services (SCDES) maintains a list of permitted solid waste and landfill facilities in South Carolina.

Government Publication Date: Nov 24, 2025

Site Assessment Section Project List: SASPL

The South Carolina Department of Environmental Services (SCDES) Bureau of Land & Waste Management keeps record of the state hazardous waste sites in their Site Assessment Section Project List. Includes sites that have had or have ongoing assessment and/or remediation; sites assessed under CERCLA and state authority, as well as federal and state Superfund sites; sites within the Drycleaning Restoration Trust Fund; and state voluntary cleanups sites and Brownfields sites.

Government Publication Date: Aug 14, 2024

Delisted Site Assessment Section Project List: DELISTED SHWS

List of sites that once appeared on – and have since been removed from – the list of hazardous waste sites made available by South Carolina Department of Environmental Services (SCDES), previously known as the South Carolina Department of Health and Environmental Control (DHEC), Bureau of Land & Waste Management Site Assessment Section.

Government Publication Date: Mar 5, 2026

Leaking Underground Storage Tank List: LUST

List of incidents involving releases from underground storage tanks. Includes records from the SCDES Confirmed Release Report (LUST), and tank sites from the Underground Storage Tank Division's UST Registry Search with confirmed or unconfirmed releases. Data made available by the South Carolina Department of Environmental Services (SCDES).

Government Publication Date: Aug 28, 2025

Release Incidents - Groundwater Tracking: LAST

A listing of incidents involving petroleum releases from unregulated sources such as aboveground storage tanks, heating oil tanks and spills during transport reported to the South Carolina Department of Environmental Services (SCDES).

Government Publication Date: Dec 23, 2025

Delisted Leaking Storage Tanks: DELISTED LST

List of sites that once appeared on – and have since been removed from – leaking aboveground storage tank listings and/or leaking underground storage tank listings made available by the South Carolina Department of Environmental Services (SCDES), previously known as the South Carolina Department of Health and Environmental Control (DHEC).

Government Publication Date: Dec 23, 2025

Underground Storage Tank List: UST

List of permitted underground storage tank sites. Includes records from the SCDES UST List, and tank sites from the Underground Storage Tank Division's UST Registry Search. Data made available by the Underground Storage Tank Division of the South Carolina Department of Environmental Services (SCDES).

Government Publication Date: Sep 18, 2025

Aboveground Storage Tanks (SCDA): AST

A list of aboveground storage tanks made available by South Carolina Department of Agriculture (SCDA).

Government Publication Date: Jan 8, 2026

Aboveground Storage Tanks (SC State Fire): AST SFM

A list of aboveground storage tanks known to South Carolina Department of Labor, Licensing and Regulation's Office of State Fire Marshal. The status of tanks on this list is unknown, as State Fire approves plans for ASTs prior to construction.

Government Publication Date: Sep 19, 2017

Delisted Storage Tanks: DELISTED TANKS

List of sites that once appeared on – and have since been removed from – underground storage tank site listings made available by the South Carolina Department of Environmental Services (SCDES), previously known as the South Carolina Department of Health and Environmental Control (DHEC), and/or aboveground storage tank listings made available from the South Carolina Department of Agriculture (SCDA).
Government Publication Date: Jan 8, 2026

Registry of Conditional Remedies: RCR
A Conditional Remedy is an environmental remedy that includes certain qualifications. These qualifications are divided into two major categories: Remedies requiring Land Use Controls and Conditional No Further Actions (CNFA). This registry is managed by the South Carolina Department of Environmental Services (SCDES) and does not include UST sites where a No Further Action (NFA) letter was issued.
Government Publication Date: Feb 23, 2026

Site Assessment and Remediation Public Record Database: VCP
The Voluntary Cleanup Program Public Record Tool identifies brownfield sites for potential redevelopment and sites undergoing cleanup activities and assessment. Data made available by the South Carolina Department of Environmental Services (SCDES). SCDES has found inconsistencies within their reports, so this may not be a comprehensive list. SCDES is not providing an updated list to the public at this time until they have corrected their data.
Government Publication Date: Dec 17, 2025

Brownfields Sites Listing: BROWNFIELDS
List of sites that have enrolled in the Brownfields Program, maintained by the South Carolina Department of Environmental Services (SCDES) Bureau of Land & Waste Management (LWM) SARR (Division of Site Assessment, Remediation and Revitalization). SCDES has found inconsistencies within their reports, so this may not be a comprehensive list. SCDES is not providing an updated list to the public at this time until they have corrected their data.
Government Publication Date: Jul 9, 2025

Tribal

Leaking Underground Storage Tanks (LUSTs) on Indian Lands: INDIAN LUST
This list of leaking underground storage tanks (LUSTs) on Tribal/Indian Lands in Region 4, which includes South Carolina, is made available by the United States Environmental Protection Agency (EPA).
Government Publication Date: Oct 14, 2017

Underground Storage Tanks (USTs) on Indian Lands: INDIAN UST
This list of underground storage tanks (USTs) on Tribal/Indian Lands in Region 4, which includes South Carolina, is made available by the United States Environmental Protection Agency (EPA).
Government Publication Date: Oct 14, 2017

Delisted Tribal Leaking Storage Tanks: DELISTED INDIAN LST
Leaking Underground Storage Tank (LUST) facilities which once appeared on - and have since been removed from - the Regional Tribal/Indian LUST lists made available by the United States Environmental Protection Agency (EPA).
Government Publication Date: Nov 21, 2025

Delisted Tribal Underground Storage Tanks: DELISTED INDIAN UST
Underground Storage Tank (UST) facilities which once appeared on - and have since been removed from - the Regional Tribal/Indian UST lists made available by the United States Environmental Protection Agency (EPA).
Government Publication Date: Nov 21, 2025

County

No County standard environmental record sources available for this State.

Additional Environmental Record Sources

Federal

PFAS Greenhouse Gas Emissions Data: PFAS GHG

The U.S. Environmental Protection Agency's (EPA) Greenhouse Gas Reporting Program (GHGRP) collects Greenhouse Gas (GHG) data from large emitting facilities (25,000 metric tons of carbon dioxide equivalent (CO2e) per year), and suppliers of fossil fuels and industrial gases that results in GHG emissions when used. This dataset is sourced from the EPA's PFAS Analytic Tools, and it includes GHG emissions data for facilities that emit or have emitted since 2010 chemicals identified as PFAS based on EPA's CompTox Chemicals Dashboard lists of PFAS with defined and undefined structures. PFAS emissions data has been identified for facilities engaged in the following industrial processes: Aluminum Production (GHGRP Subpart F), HCFC-22 Production and HFC-23 Destruction (Subpart O), Electronics Manufacturing (Subpart I), Fluorinated Gas Production (Subpart L), Magnesium Production (Subpart T), Electrical Transmission and Distribution Equipment Use (Subpart DD), and Manufacture of Electric Transmission and Distribution Equipment (Subpart SS). Over time, other industrial processes with required GHGRP reporting may include PFAS emissions data and the list of reportable gases may change over time. Note that some regulatory programs have specified chemical structure requirements that define PFAS differently than the lists in EPA's CompTox Chemicals Dashboard.

Government Publication Date: Mar 2, 2026

On-Scene Coordinator Response Sites: OSC RESPONSE

This list of On-Scene Coordinator (OSC) Response Sites is provided by the U.S. Environmental Protection Agency (EPA). OSCs are the federal officials responsible for monitoring or directing responses to all oil spills and hazardous substance releases reported to the federal government. OSCs coordinate all federal efforts with, and provide support and information to local, state, and regional response communities. An OSC is an agent of either EPA or the U.S. Coast Guard (USCG), depending on where the incident occurs. EPA's OSCs have primary responsibility for spills and releases to inland areas and waters. USCG OSCs have responsibility for coastal waters and the Great Lakes. In general, an OSC has the following key responsibilities during and after a response: Assessment, Monitoring, Response Assistance, and Evaluation.

Government Publication Date: Oct 8, 2025

Facility Registry Service/Facility Index: FINDS/FRS

The Facility Registry Service (FRS) is a centrally managed database that identifies facilities, sites, or places subject to environmental regulations or of environmental interest. FRS creates high-quality, accurate, and authoritative facility identification records through rigorous verification and management procedures that incorporate information from program national systems, state master facility records, and data collected from EPA's Central Data Exchange registrations and data management personnel. This list is made available by the U.S. Environmental Protection Agency (EPA).

Government Publication Date: Jan 1, 2026

Toxics Release Inventory (TRI) Program: TRIS

The U.S. Environmental Protection Agency's Toxics Release Inventory (TRI) is a database containing data on disposal or other releases of toxic chemicals from U.S. facilities and information about how facilities manage those chemicals through recycling, energy recovery, and treatment. There are currently 770 individually listed chemicals and 33 chemical categories covered by the TRI Program. Facilities that manufacture, process or otherwise use these chemicals in amounts above established levels must submit annual reporting forms for each chemical. Note that the TRI chemical list does not include all toxic chemicals used in the U.S. One of TRI's primary purposes is to inform communities about toxic chemical releases to the environment. This database includes TRI Reporting Data for calendar years 1987 through 2021 and Preliminary Data for 2022.

Government Publication Date: Sep 20, 2023

PFOA/PFOS Contaminated Sites: PFAS NPL

This list of Superfund Sites with Per- and Polyfluoroalkyl Substances (PFAS) detections is made available by the U.S. Environmental Protection Agency (EPA) in their PFAS Analytic Tools data, previously the list was obtained by EPA FOIA requests. EPA's Office of Land and Emergency Management and EPA Regional Offices maintain what is known about site investigations, contamination, and remedial actions under the Comprehensive Environmental Response, Compensation, and Liability Act (CERCLA) where PFAS is present in the environment. Limitations: Detections of PFAS at National Priorities List (NPL) sites do not mean that people are at risk from PFAS, are exposed to PFAS, or that the site is the source of the PFAS. The information in the Superfund NPL and Superfund Alternative Agreement (SAA) PFAS detection site list is years old and may not be accurate today. Site information such as site name, site ID, and location has been confirmed for accuracy; however, PFAS-related information such as media sampled, drinking water being above the health advisory, or mitigation efforts has not been verified. For Federal Facilities data, the other Federal agencies (OFA) are the lead agency for their data and provided them to EPA.

Government Publication Date: Dec 29, 2025

Federal Agency Locations with Known or Suspected PFAS Detections: PFAS FED SITES

This list of federal agency locations with known or suspected detections of Per- and Polyfluoroalkyl Substances (PFAS) is made available by the U.S. Environmental Protection Agency's (EPA) PFAS Analytic Tools data. The EPA outlines that these data are gathered from several federal entities, such as the federal Superfund program, Department of Defense (DOD), National Aeronautics and Space Administration (NASA), Department of Transportation (DOT), and Department of Energy (DOE). The dates this data was extracted for the PFAS Analytic Tools range from 2022 to 2025 per agency entity dataset. Sites on this list do not necessarily reflect the source/s of PFAS contamination and detections do not indicate level of risk or human exposure at the site. Agricultural notifications in this data are limited to DOD sites only. At this time, the EPA is aware that this list is not comprehensive of all Federal agencies.

Government Publication Date: May 30, 2025

SSEHRI PFAS Contamination Sites: PFAS SSEHRI

This PFAS Contamination Site Tracker database is compiled by the PFAS Project Lab, part of the Social Science Environmental Health Research Institute (SSEHRI) at Northeastern University. According to the SSEHRI, the database records qualitative and quantitative data from each known site of PFAS contamination, including timeline of discovery, sources, levels, health impacts, community response, and government response. The goal of this database is to compile information and support public understanding of the rapidly unfolding issue of PFAS contamination. All data presented was extracted from government websites, news articles, or publicly available documents. Locations for the Known PFAS Contamination Sites are sourced from the PFAS Sites and Community Resources Map by the PFAS-REACH team, credited to PFAS Project Lab, Silent Spring Institute, and PFAS Exchange. Disclaimer: The source conveys the data undergoes regular updates as new information becomes available, some sites may be missing and/or contain information that is incorrect or outdated, as well as their information represents all contamination sites SSEHRI is aware of, not all possible contamination sites. This data is not intended to be used for legal purposes. Access the following source link for the most current information: https://pfasproject.com/pfas-sites-and-community-resources/

Government Publication Date: Aug 1, 2025

National Response Center PFAS Spills: PFAS ERNS

This Per- and Poly-Fluoroalkyl Substances (PFAS) Spills dataset is made available via the U.S. Environmental Protection Agency's (EPA) PFAS Analytic Tools. The National Response Center (NRC), operated by the U.S. Coast Guard, is the designated federal point of contact for reporting all oil, chemical, and other discharges into the environment, for the United States and its territories. This dataset contains NRC spill information from 1990 to the present that is restricted to records associated with PFAS and PFAS-containing materials. Incidents are filtered to include only records with a "Material Involved" or "Incident Description" related to Aqueous Film Forming Foam (AFFF). The keywords used to filter the data included "AFFF," "Fire Fighting Foam," "Aqueous Film Forming Foam," "Fire Suppressant Foam, "PFAS," "PERFL," "PFOA," "PFOS," and "Genx." Limitations: The data from the NRC website contains initial incident data that has not been validated or investigated by a federal/state response agency. Keyword searches may misidentify some incident reports that do not contain PFAS. This dataset should also not be considered to be exhaustive of all PFAS spills/release incidents.

Government Publication Date: Feb 16, 2026

PFAS NPDES Discharge Monitoring: PFAS NPDES

This list of National Pollutant Discharge Elimination System (NPDES) permitted facilities with required monitoring for Per- and Polyfluoroalkyl (PFAS) Substances is made available via the U.S. Environmental Protection Agency (EPA)'s PFAS Analytic Tools. Any point-source wastewater discharger to waters of the United States must have a NPDES permit, which defines a set of parameters for pollutants and monitoring to ensure that the discharge does not degrade water quality or impair human health. This list includes NPDES permitted facilities associated with permits that monitor for Per- and Polyfluoroalkyl Substances (PFAS), limited to the years 2007 - present. EPA further advises the following regarding these data: currently, fewer than half of states have required PFAS monitoring for at least one of their permittees, and fewer states have established PFAS effluent limits for permittees. For states that may have required monitoring, some reporting and data transfer issues may exist on a state-by-state basis.

Government Publication Date: Dec 16, 2024

Perfluorinated Alkyl Substances (PFAS) from Toxic Release Inventory: PFAS TRI

List of Toxics Release Inventory (TRI) facilities at which the reported chemical is a per- or polyfluoroalkyl (PFAS) substance included in the U.S. Environmental Protection Agency's (EPA) consolidated PFAS Master List of PFAS Substances. Encompasses Toxics Release Inventory records included in the EPA PFAS Analytic Tools. The EPA's TRI database currently tracks information on disposal or releases of 770 individually listed toxic chemicals and 33 chemical categories from thousands of U.S. facilities and details about how facilities manage those chemicals through recycling, energy recovery, and treatment. This listing includes TRI Reporting Data for calendar years 1987 through 2021 and Preliminary Data for 2022.

Government Publication Date: Sep 20, 2023

PFAS Water Quality Portal Sampling Data: PFAS WATER

This Per- and Poly-Fluoroalkyl Substances (PFAS) Environmental Media Sampling Data is made available via the U.S. Environmental Protection Agency's (EPA) PFAS Analytic Tools. The Water Quality Portal (WQP), as a cooperative service sponsored by the United States Geological Survey, the EPA, and the National Water Quality Monitoring Council, is part of a modernized repository storing ambient sampling data for all environmental media and tissue samples. A wide range of federal, state, tribal and local governments, academic and non-governmental organizations, and individuals submit project details and sampling results to this public repository. Limitations: EPA did not carry out the sampling or testing of a majority of the data in the WQP PFAS dataset. EPA can only speak to the accuracy and completeness of the data from projects like the National Aquatic Resource Surveys for which EPA is the data owner/organization. Data may exist within the file on Quality Assurance Project Plans (QAPPs) and the approving agency of the QAPP, if a QAPP is entered.

Government Publication Date: Feb 2, 2026

PFAS TSCA Manufacture and Import Facilities: PFAS TSCA

The U.S. Environmental Protection Agency (EPA) issued the Chemical Data Reporting (CDR) Rule under the Toxic Substances Control Act (TSCA) and requires chemical manufacturers and facilities that manufacture or import chemical substances to report data to EPA. This list is specific only to TSCA Manufacture and Import Facilities with reported per- and poly-fluoroalkyl (PFAS) substances. Data file is sourced from EPA's PFAS Analytic Tools TSCA dataset which includes CDR/Inventory Update Reporting data from 1998 up to 2020. Disclaimer: This data file includes production and importation data for chemicals identified in EPA's CompTox Chemicals Dashboard list of PFAS without explicit structures and list of PFAS structures in DSSTox. Note that some regulations have specific chemical structure requirements that define PFAS differently than the lists in EPA's CompTox Chemicals Dashboard. Reporting information on manufactured or imported chemical substance amounts should not be compared between facilities, as some companies claim Chemical Data Reporting Rule data fields for PFAS information as Confidential Business Information.

Government Publication Date: Jan 5, 2023

PFAS Waste Transfers from RCRA e-Manifest: PFAS E-MANIFEST

This Per- and Poly-Fluoroalkyl Substances (PFAS) Waste Transfers dataset is made available via the U.S. Environmental Protection Agency's (EPA) PFAS Analytic Tools. Every shipment of hazardous waste in the U.S. must be accompanied by a shipment manifest, which is a critical component of the cradle-to-grave tracking of wastes mandated by the Resource Conservation and Recovery Act (RCRA). According to the EPA, currently no Federal Waste Code exists for any PFAS compounds. To work around the lack of PFAS waste codes in the RCRA database, EPA developed the PFAS Transfers dataset by mining e-Manifest records containing at least one of these common PFAS keywords: • PFAS • PFOA • PFOS • PERFL • AFFF • GENX • GEN-X (plus the Vermont state-specific waste codes). Limitations: Amount or concentration of PFAS being transferred cannot be determined from the manifest information. Keyword searches may misidentify some manifest records that do not contain PFAS. This dataset should also not be considered to be exhaustive of all PFAS waste transfers.

Government Publication Date: Feb 14, 2026

PFAS Industry Sectors: PFAS IND

This Per- and Poly-Fluoroalkyl Substances (PFAS) Industry Sectors dataset is made available via the U.S. Environmental Protection Agency's (EPA) PFAS Analytic Tools. The dataset was developed from various sources that show which industries may be handling PFAS including: EPA's Enforcement and Compliance History Online (ECHO) records restricted to potential PFAS-handling industry sectors, based on the North American Industry Classification System (NAICS) Codes and Standard Industrial Classification (SIC) Codes associated federal regulatory programs (e.g., Clean Water Act, Clean Air Act, and Resource Conservation and Recovery Act) at the facility level; ECHO records for Fire Training Sites identified where fire-fighting foam may have been used in training exercises; and 14 CFR Part 139 Airports compiled from historic and current records from the FAA Airport Data and Information Portal. Since July 2006, all certificated Part 139 Airports are required to have fire-fighting foam onsite that meet certain military specifications, which to date have been fluorinated (Aqueous Film Forming Foam). Limitations: Inclusion in this dataset does not indicate that PFAS are being manufactured, processed, used, or released by the facility. Listed facilities potentially handle PFAS based on their industrial profile but are unconfirmed by the EPA. Keyword searches in ECHO for Fire Training sites may misidentify some facilities and should not be considered to be an exhaustive list of fire training facilities in the U.S.

Government Publication Date: Feb 16, 2026

Hazardous Materials Information Reporting System: HMIRS

The Hazardous Materials Incident Reporting System (HMIRS) database contains unintentional hazardous materials release information reported to the U.S. Department of Transportation, Pipeline and Hazardous Materials Safety Administration.

Government Publication Date: May 28, 2025

National Clandestine Drug Labs: NCDL

The U.S. Department of Justice ("the Department"), Drug Enforcement Administration (DEA), provides this data as a public service. It contains addresses of some locations where law enforcement agencies reported they found chemicals or other items that indicated the presence of either clandestine drug laboratories or dumpsites. In most cases, the source of the entries is not the Department, and the Department has not verified the entry and does not guarantee its accuracy.

Government Publication Date: Nov 30, 2023

Toxic Substances Control Act: TSCA

The U.S. Environmental Protection Agency (EPA) is amending the Toxic Substances Control Act (TSCA) section 8(a) Inventory Update Reporting (IUR) rule and changing its name to the Chemical Data Reporting (CDR) rule. The CDR enables EPA to collect and publish information on the manufacturing, processing, and use of commercial chemical substances and mixtures (referred to hereafter as chemical substances) on the TSCA Chemical Substance Inventory (TSCA Inventory). This includes current information on chemical substance production volumes, manufacturing sites, and how the chemical substances are used. This information helps the Agency determine whether people or the environment are potentially exposed to reported chemical substances. EPA publishes submitted CDR data that is not Confidential Business Information (CBI). EPA CDR collections occur approximately every four years and reporting requirements change per collection.

Government Publication Date: May 12, 2022

Hist TSCA: HIST TSCA

The Environmental Protection Agency (EPA) is amending the Toxic Substances Control Act (TSCA) section 8(a) Inventory Update Reporting (IUR) rule and changing its name to the Chemical Data Reporting (CDR) rule.
The 2006 IUR data summary report includes information about chemicals manufactured or imported in quantities of 25,000 pounds or more at a single site during calendar year 2005. In addition to the basic manufacturing information collected in previous reporting cycles, the 2006 cycle is the first time EPA collected information to characterize exposure during manufacturing, processing and use of organic chemicals. The 2006 cycle also is the first time manufacturers of inorganic chemicals were required to report basic manufacturing information.
Government Publication Date: Dec 31, 2006

FTTS Administrative Case Listing: FTTS ADMIN
An administrative case listing from the Federal Insecticide, Fungicide, & Rodenticide Act (FIFRA) and Toxic Substances Control Act (TSCA), together known as FTTS. This database was obtained from the Environmental Protection Agency's (EPA) National Compliance Database (NCDB). The FTTS and NCDB was shut down in 2006.
Government Publication Date: Jan 19, 2007

FTTS Inspection Case Listing: FTTS INSP
An inspection case listing from the Federal Insecticide, Fungicide, & Rodenticide Act (FIFRA) and Toxic Substances Control Act (TSCA), together known as FTTS. This database was obtained from the Environmental Protection Agency's (EPA) National Compliance Database (NCDB). The FTTS and NCDB was shut down in 2006.
Government Publication Date: Jan 19, 2007

Potentially Responsible Parties List: PRP
Early in the site cleanup process, the U.S. Environmental Protection Agency (EPA) conducts a search to find the Potentially Responsible Parties (PRPs). The EPA looks for evidence to determine liability by matching wastes found at the site with parties that may have contributed wastes to the site. This listing contains PRPs, Noticed Parties, at sites in the EPA's Superfund Enterprise Management System (SEMS).
Government Publication Date: Dec 26, 2025

State Coalition for Remediation of Drycleaners Listing: SCRD DRYCLEANER
The State Coalition for Remediation of Drycleaners (SCRD) was established in 1998, with support from the U.S. Environmental Protection Agency (EPA) Office of Superfund Remediation and Technology Innovation. Coalition members are states with mandated programs and funding for drycleaner site remediation. Current members are Alabama, Connecticut, Florida, Illinois, Kansas, Minnesota, Missouri, North Carolina, Oregon, South Carolina, Tennessee, Texas, and Wisconsin. Since 2017, the SCRD no longer maintains this data, refer to applicable state source data where available.
Government Publication Date: Nov 08, 2017

Integrated Compliance Information System (ICIS): ICIS
The Integrated Compliance Information System (ICIS) database contains integrated enforcement and compliance information across most of U.S. Environmental Protection Agency's (EPA) programs. The vision for ICIS is to replace EPA's independent databases that contain enforcement data with a single repository for that information. Currently, ICIS contains all Federal Administrative and Judicial enforcement actions and a subset of the Permit Compliance System (PCS), which supports the National Pollutant Discharge Elimination System (NPDES). This information is maintained by the EPA Headquarters and at the Regional offices. A future release of ICIS will completely replace PCS and will integrate that information with Federal actions already in the system. ICIS also has the capability to track other activities that support compliance and enforcement programs, including incident tracking, compliance assistance, and compliance monitoring.
Government Publication Date: Oct 18, 2025

Drycleaner Facilities: FED DRYCLEANERS
A list of drycleaner facilities from Enforcement and Compliance History Online (ECHO) data as made available by the U.S. Environmental Protection Agency (EPA), sourced from the ECHO Exporter file. This EPA source file tracks facilities that possess NAICS and SIC codes that classify businesses as drycleaner establishments.
Government Publication Date: Jan 24, 2026

Delisted Drycleaner Facilities: DELISTED FED DRY
List of sites which once appeared on - and have since been removed from - the list of drycleaner facilities included in Enforcement and Compliance History Online (ECHO) data as made available by the U.S. Environmental Protection Agency (EPA), sourced from the ECHO Exporter file. This EPA source file tracks facilities that possess NAICS and SIC codes that classify businesses as drycleaner establishments.
Government Publication Date: Jan 24, 2026

Formerly Used Defense Sites: FUDS

Formerly Used Defense Sites (FUDS) are properties that were formerly owned by, leased to, or otherwise possessed by and under the jurisdiction of the Secretary of Defense prior to October 1986, where the Department of Defense (DOD) is responsible for an environmental restoration. The FUDS Annual Report to Congress (ARC) is published by the U.S. Army Corps of Engineers (USACE). This data is compiled from the USACE's Geospatial FUDS data layers and Homeland Infrastructure Foundation-Level Data (HIFLD) FUDS dataset which applies to the Fiscal Year 2021 FUDS Inventory.
Government Publication Date: May 15, 2023

FUDS Munitions Response Sites: FUDS MRS

Boundaries of Munitions Response Sites (MRS), published with the Formerly Used Defense Sites (FUDS) Annual Report to Congress (ARC) by the U.S. Army Corps of Engineers (USACE). An MRS is a discrete location within a Munitions response area (MRA) that is known to require a munitions response. An MRA means any area on a defense site that is known or suspected to contain unexploded ordnance (UXO), discarded military munitions (DMM), or munitions constituents (MC). This data is compiled from the USACE's Geospatial MRS data layers and Homeland Infrastructure Foundation-Level Data (HIFLD) MRS dataset.
Government Publication Date: May 15, 2023

Former Military Nike Missile Sites: FORMER NIKE

This information was taken from report DRXTH-AS-IA-83A016 (Historical Overview of the Nike Missile System, 12/1984) which was performed by Environmental Science and Engineering, Inc. for the U.S. Army Toxic and Hazardous Materials Agency Assessment Division. The Nike system was deployed between 1954 and the mid-1970's. Among the substances used or stored on Nike sites were liquid missile fuel (JP-4); starter fluids (UDKH, aniline, and furfuryl alcohol); oxidizer (IRFNA); hydrocarbons (motor oil, hydraulic fluid, diesel fuel, gasoline, heating oil); solvents (carbon tetrachloride, trichloroethylene, trichloroethane, stoddard solvent); and battery electrolyte. The quantities of material a disposed of and procedures for disposal are not documented in published reports. Virtually all information concerning the potential for contamination at Nike sites is confined to personnel who were assigned to Nike sites. During deactivation most hardware was shipped to depot-level supply points. There were reportedly instances where excess materials were disposed of on or near the site itself at closure. There was reportedly no routine site decontamination.
Government Publication Date: Dec 2, 1984

PHMSA Pipeline Safety Flagged Incidents: PIPELINE INCIDENT

This list of flagged pipeline incidents is made available by the U.S. Department of Transportation (US DOT) Pipeline and Hazardous Materials Safety Administration (PHMSA). PHMSA regulations require incident and accident reports for five different pipeline system types. Accidents reported on hazardous liquid gravity lines (§195.13) and reporting-regulated-only hazardous liquid gathering lines (§195.15) and incidents reported on Type R gas gathering (§192.8(c)) are not included in the flagged incident file data.
Government Publication Date: Jul 10, 2025

Material Licensing Tracking System (MLTS): MLTS

A list of sites that store radioactive material subject to the Nuclear Regulatory Commission (NRC) licensing requirements. This list is maintained by the NRC. As of September 2016, the NRC no longer releases location information for sites. Site locations were last received in July 2016.
Government Publication Date: May 11, 2021

Historic Material Licensing Tracking System (MLTS) sites: HIST MLTS

A historic list of sites that have inactive licenses and/or removed from the Material Licensing Tracking System (MLTS). In some cases, a site is removed from the MLTS when the state becomes an "Agreement State". An Agreement State is a State that has signed an agreement with the Nuclear Regulatory Commission (NRC) authorizing the State to regulate certain uses of radioactive materials within the State.
Government Publication Date: Jan 31, 2010

Mines Master Index File: MINES

The Master Index File (MIF) is provided by the United States Department of Labor, Mine Safety and Health Administration (MSHA). This file, which was originally created in the 1970's, contained many Mine-IDs that were invalid. MSHA removes invalid IDs from the MIF upon discovery. MSHA applicable data includes the following: all Coal and Metal/Non-Metal mines under MSHA's jurisdiction since 1/1/1970; mine addresses for all mines in the database except for Abandoned mines prior to 1998 from MSHA's legacy system (addresses may or may not correspond with the physical location of the mine itself); violations that have been assessed penalties as a result of MSHA inspections beginning on 1/1/2000; and violations issued as a result of MSHA inspections conducted beginning on 1/1/2000.
Government Publication Date: Aug 8, 2025

Surface Mining Control and Reclamation Act Sites: SMCRA

This inventory of land and water impacted by past mining (primarily legacy coal mining operations) is maintained by the U.S. Department of the Interior's Office of Surface Mining Reclamation and Enforcement (OSMRE), as it provides information needed to implement the Surface Mining Control and Reclamation Act of 1977 (SMCRA). This inventory contains information on the type and extent of Abandoned Mine Land (AML) Problems, as well as information on the cost associated with the reclamation of those problems. The data is based upon field surveys by State, Tribal, and OSMRE program officials. It is dynamic to the extent that it is modified as new problems are identified and existing problems are reclaimed. Disclaimer: Per the OSMRE, States and tribes who enter their data into e-AMLIS (AML Inventory System) may truncate their latitude and longitude so the precise location of usually dangerous AMLs is not revealed in an effort to protect the public from searching for these AMLs, most of which are on private property. If more precise location information is needed, please contact the applicable state/tribe of interest.

Government Publication Date: Oct 30, 2025

Mineral Resource Data System: MRDS

The Mineral Resource Data System (MRDS) is a collection of reports describing metallic and nonmetallic mineral resources throughout the world. Included are deposit name, location, commodity, deposit description, geologic characteristics, production, reserves, resources, and references. This database contains the records previously provided in the Mineral Resource Data System (MRDS) of USGS and the Mineral Availability System/Mineral Industry Locator System (MAS/MILS) originated in the U.S. Bureau of Mines, which is now part of USGS. The USGS has ceased systematic updates of the MRDS database with their focus more recently on deposits of critical minerals while providing a well-documented baseline of historical mine locations from USGS topographic maps.

Government Publication Date: Mar 15, 2016

DOE Legacy Management Sites: LM SITES

The U.S. Department of Energy (DOE) Office of Legacy Management (LM) currently manages radioactive and chemical waste, environmental contamination, and hazardous material at over 100 sites across the U.S. The LM manages sites with diverse regulatory drivers (statutes or programs that direct cleanup and management requirements at DOE sites) or as part of internal DOE or congressionally-recognized programs, such as but not limited to: Formerly Utilized Sites Remedial Action Program (FUSRAP), Uranium Mill Tailings Radiation Control Act (UMTRCA Title I, Tile II), Comprehensive Environmental Response, Compensation, and Liability Act (CERCLA), Resource Conservation and Recovery Act (RCRA), Decontamination and Decommissioning (D&D), Nuclear Waste Policy Act (NWPA). The intent of the site location is to provide a general reference point to the site on a national scale. The coordinates of each site point can be the location of a site monument, the centroid of the site boundary, or a general location of the site. This site listing includes data exported from the DOE Office of LM's Geospatial Environmental Mapping System (GEMS). GEMS Data disclaimer: The DOE Office of LM makes no representation or warranty, expressed or implied, regarding the use, accuracy, availability, or completeness of the data presented herein.

Government Publication Date: Nov 6, 2025

Alternative Fueling Stations: ALT FUELS

This list of alternative fueling stations is sourced from the U.S. Department of Energy's (DOE) Alternative Fuels Data Center (AFDC) and National Renewable Energy Laboratory (NREL). The DOE's Office of Energy Efficiency & Renewable Energy launched the AFDC in 1991 as a repository for alternative fuel vehicle performance data, which provides a wealth of information and data on alternative and renewable fuels, advanced vehicles, fuel-saving strategies, and emerging transportation technologies. The data includes Biodiesel (B20 and above), Compressed Natural Gas (CNG), Electric, Ethanol (E85), Hydrogen, Liquefied Natural Gas (LNG), Propane (LPG), and Renewable Diesel (R20 and above) fuel type locations.

Government Publication Date: Dec 16, 2025

Superfunds Consent Decrees: CONSENT DECREES

This list of Superfund consent decrees is provided by the Department of Justice, Environment & Natural Resources Division (ENRD) through a Freedom of Information Act (FOIA) applicable file. This listing includes Cases filed since 2010 limited to the following: Consent Decrees for CERCLA or Superfund Sites filed and/or as proposed within the ENRD's Case Management System (CMS); and applicable ENRD's Environmental Defense Section (EDS) CERCLA Cases with "Consent" in History Note. CMS may not reflect the latest developments in a case, nor can the agency guarantee the accuracy of the data. ENRD Disclaimer: Congress excluded three discrete categories of law enforcement and national security records from the requirements of the FOIA; response is limited to those records that are subject to the requirements of the FOIA; however, this should not be taken as an indication that excluded records do, or do not, exist.

Government Publication Date: Dec 30, 2025

Air Facility System: AFS

This EPA retired Air Facility System (AFS) dataset contains emissions, compliance, and enforcement data on stationary sources of air pollution. Regulated sources cover a wide spectrum; from large industrial facilities to relatively small operations such as dry cleaners. AFS does not contain data on facilities that are solely asbestos demolition and/or renovation contractors, or landfills. ECHO Clean Air Act data from AFS are frozen and reflect data as of October 17, 2014; the EPA retired this system for Clean Air Act stationary sources and transitioned to ICIS-Air.

Government Publication Date: Oct 17, 2014

Registered Pesticide Establishments: SSTS

This national list of active EPA-registered foreign and domestic pesticide and/or device-producing establishments is based on data from the Section Seven Tracking System (SSTS). The Federal Insecticide, Fungicide, and Rodenticide Act (FIFRA) Section 7 requires that each producing establishment must place its EPA establishment number on the label or immediate container of each pesticide, active ingredient or device produced. An EPA establishment number on a pesticide product label identifies the EPA registered location where the product was produced. The list of establishments is made available by the U.S. Environmental Protection Agency (EPA).

Government Publication Date: Sep 26, 2025

Polychlorinated Biphenyl (PCB) Transformers: PCBT

Locations of Transformers Containing Polychlorinated Biphenyls (PCBs) registered with the United States Environmental Protection Agency. PCB transformer owners must register their transformer(s) with EPA. Although not required, PCB transformer owners who have removed and properly disposed of a registered PCB transformer may notify EPA to have their PCB transformer de-registered. Data made available by EPA.

Government Publication Date: Oct 15, 2019

Polychlorinated Biphenyl (PCB) Notifiers: PCB

Facilities included in the national list of facilities that have notified the United States Environmental Protection Agency (EPA) of Polychlorinated Biphenyl (PCB) activities. Any company or person storing, transporting or disposing of PCBs or conducting PCB research and development must notify the EPA and receive an identification number.

Government Publication Date: Aug 12, 2025

Power Plants: POWER PLANTS

This list of power plants is provided by the U.S. Energy Information Administration (EIA). The listing includes operable electric generating plants in the United States by energy source, originating from the EIA-860, Annual Electric Generator Report; EIA-860M, Monthly Update to the Annual Electric Generator Report; and EIA-923, Power Plant Operations Report. It includes all operable plants by energy source with a combined nameplate capacity of 1 megawatt or more that are operating, are on standby, or out of service for short- or long-term.

Government Publication Date: Jun 5, 2025

Historical Business Activity Risk: HIST RISK

Proprietary list of sites identified as potentially having engaged in business activity that poses a higher-than-normal risk of contamination. Records originate from historical city directories, and are included in this list based on broad business categories Potentially Hazardous Chemical Users and Fuel and Automotive, including but not limited to Dry Cleaners and Fuel Stations, Garages, etc. Inclusion in this listing does not indicate that there is or ever has been contamination; rather, sites are included in this list due to their potential for having engaged in a business activity presenting an elevated risk of contamination. The list was compiled from various city directories including Polks, Millers, Mullin Kille, Interstate Directory, and State Directory Co; spanning roughly 1920s through 1960 depending on information available by city.

Government Publication Date: Jan 1, 1960

NPDES Biosolids Program Permit Holders: NPDES BIOSOLIDS

This Water National Pollutant Discharge Elimination System (NPDES) Biosolids Permits list is sourced from the U.S. Environmental Protection Agency's (EPA) Enforcement and Compliance History Online data. EPA's Integrated Compliance Information System (ICIS) for NPDES includes facility and compliance information for NPDES permits in the ECHO Biosolids facility universe. Per the EPA, when sewage from households and businesses (and sometimes wastewater from industrial dischargers) is sent to a wastewater treatment plant, the liquids are separated from the solids, producing a semi-solid, nutrient-rich product known as "sewage sludge" or "biosolids". The EPA typically uses the term "biosolids" to mean sewage sludge that has been treated to meet the agency's regulatory requirements and is intended to be land applied as a soil conditioner or fertilizer.

Government Publication Date: Feb 7, 2026

State

Spills List: SPILLS

A list of spills and releases managed by the South Carolina Department of Environmental Services (SCDES).

Government Publication Date: Sep 24, 2024

Drycleaning Facility Restoration Trust Fund Database: DRYCLEAN FUND

This Priorities list of Drycleaning Facility Restoration Trust Fund (DFRTF) facilities is provided by South Carolina Department of Environmental Services (SCDES) Bureau of Land and Waste Management. The SCDES is responsible for administering the DFRTF to manage the assessment and remediation of drycleaning facilities statewide by prioritizing sites for future funding based on available assessment information. The Funding Priority system categorizes sites into one of five groups and is designed to identify sites that require immediate action to eliminate the risk of human exposure, prevent imminent exposure to environmental contamination, or indicate no funded activity planned when applicable.

Government Publication Date: Apr 16, 2024

Dry Cleaners: DRY CLEANERS

A list of dry cleaners provided by the former South Carolina Department of Health and Environmental Control (DHEC), now known as the South Carolina Department of Environmental Services (SCDES). The SCDES no longer maintains this list of dry cleaners. Please refer to the Priorities list of Drycleaning Facility Restoration Trust Fund facilities as the currently available listing.

Government Publication Date: Jan 9, 2019

Delisted Drycleaning Facilities: DELISTED DRYCLEANERS

List of sites that once appeared on – and have since been removed from – drycleaner listings made available by the South Carolina Department of Revenue (SCDOR) and the South Carolina Department of Environmental Services (SCDES), previously known as the South Carolina Department of Health and Environmental Control (DHEC).

Government Publication Date: Feb 4, 2026

Air Permitted Facilities: AIR PERMIT

The South Carolina Department of Environmental Services (SCDES) Bureau of Air Quality (BAQ) issues permits limiting the amount of regulated air contaminants emitted at a facility. According to the BAQ, an air permit is a legal document that lists what a source must do in order to comply with the state and federal air pollution laws. The facility's potential to emit emissions determines if a facility is classified as major or minor or if the facility has to undergo a major modification. The BAQ issues construction permit, operating permits, general permits, and registration permits. Some permits may be exempted, such as: construction permit exemptions specified in Regulation 61-62.1, Section II (B)(1)(a) through (c), Regulation 61-62.70.2(r), and Regulation 61-62.1, Section II (B)(2)(a) through (h); source- specific exemptions; and emission-level exemptions specified in Regulation 61-62.5 - Standard No. 8, Toxic Air Pollutants.

Government Publication Date: Nov 10, 2025

Underground Injection Control Wells: UIC

This list of Underground Injection Control Class V Wells is provided by the South Carolina Department of Environmental Services (SCDES). The majority of Class V Wells are aquifer remediation injection wells, and the remaining are Aquifer Storage and Recovery Wells (storage of potable water in the subsurface).

Government Publication Date: Jan 14, 2026

Agricultural Facilities: AGRI FAC

A list of permitted agricultural facilities (livestock operations) provided by the former South Carolina Department of Health and Environmental Control (DHEC), now known as the South Carolina Department of Environmental Services (SCDES). The list was supplied by the SCDES Bureau of Water. The SCDES provides no warranty, expressed or implied, as to the accuracy, reliability, or completeness of the data.

Government Publication Date: Dec 19, 2025

Department of Revenue Dry Cleaners: DRYCLEAN FEE

A list of dry cleaners provided by the South Carolina Department of Revenue (SCDOR). Includes facilities with Dry Cleaning Facility Fee (DCFF) and Dry Cleaning Surcharge Fee (DCSF) accounts. Locations that use solvents are required to obtain a Dry Cleaning Facility Fee account, join the Dry Cleaning Restoration Fund, and obtain a certificate of registration from the SCDOR. A wholesaler solvent supply facility that supplies or sells solvent in South Carolina is required to obtain a Solvent Surcharge account.

Government Publication Date: Feb 4, 2026

Surface Water PFAS Sampling: PFAS SAMPLING

The South Carolina Department of Environmental Services (SCDES) has implemented the Ambient Surface Water PFAS Strategy to monitor Per- and Polyfluoroalkyl Substances (PFAS) levels in surface water and associated biota. The Ambient Surface Water Strategy includes analysis of samples from lakes, rivers, and streams across South Carolina, as well as samples from fish, oyster, and blue crab. This summary data includes concentrations each time the site was sampled for six individual PFAS: PFOA, PFOS, PFNA, HFPO-DA or Gen-X, PFHxS, and PFBS. Concentrations identified with a dash (-) indicate the compound was analyzed for but not detected. The SCDES provides this data for general reference purposes only and provides no warranty as to its accuracy, reliability or completeness.

Government Publication Date: Mar 1, 2025

Tribal

No Tribal additional environmental record sources available for this State.

County

No County additional environmental record sources available for this State.

Definitions

Database Descriptions: This section provides a detailed explanation for each database including: source, information available, time coverage, and acronyms used. They are listed in alphabetic order.

Detail Report: This is the section of the report which provides the most detail for each individual record. Records are summarized by location, starting with the project property followed by records in closest proximity.

Distance: The distance value is the distance between plotted points, not necessarily the distance between the sites' boundaries. All values are an approximation.

Direction: The direction value is the compass direction of the site in respect to the project property and/or center point of the report.

Elevation: The elevation value is taken from the location at which the records for the site address have been plotted. All values are an approximation. Source: Google Elevation API.

Executive Summary: This portion of the report is divided into 3 sections:

'Report Summary'- Displays a chart indicating how many records fall on the project property and, within the report search radii.

'Site Report Summary'-Project Property'- This section lists all the records which fall on the project property. For more details, see the 'Detail Report' section.

'Site Report Summary-Surrounding Properties'- This section summarizes all records on adjacent properties, listing them in order of proximity from the project property. For more details, see the 'Detail Report' section.

Map Key: The map key number is assigned according to closest proximity from the project property. Map Key numbers always start at #1. The project property will always have a map key of '1' if records are available. If there is a number in brackets beside the main number, this will indicate the number of records on that specific property. If there is no number in brackets, there is only one record for that property.

The symbol and colour used indicates 'elevation': the red inverted triangle will dictate 'ERIS Sites with Lower Elevation', the yellow triangle will dictate 'ERIS Sites with Higher Elevation' and the orange square will dictate 'ERIS Sites with Same Elevation.'

Unplottables: These are records that could not be mapped due to various reasons, including limited geographic information. These records may or may not be in your study area, and are included as reference.

PSR
PHYSICAL SETTING REPORT

Property Information

Order Number:		26031900072p
Date Completed:		March 19, 2026
Project Number:		EN267072
Project Property:		Radcliffe Manor Radcliffe Manor Charleston SC 29403
Coordinates:		
	Latitude:	32.7904148
	Longitude:	-79.94238101
	UTM Northing:	3628547.741 Meters
	UTM Easting:	599033.6295 Meters
	UTM Zone:	UTM Zone 17S
	Elevation:	9.48 ft
	Slope Direction:	S

Topographic Information....2
Hydrologic Information....4
Geologic Information....9
Soil Information....11
Wells and Additional Sources....13
Summary....14
Detail Report....16
Radon Information....53
Appendix....54
Liability Notice....56


The ERIS ***Physical Setting Report - PSR*** provides comprehensive information about the physical setting around a site and includes a complete overview of topography and surface topology, in addition to hydrologic, geologic and soil characteristics. The location and detailed attributes of oil and gas wells, water wells, public water systems and radon are also included for review.

The compilation of both physical characteristics of a site and additional attribute data is useful in assessing the impact of migration of contaminants and subsequent impact on soils and groundwater.

Disclaimer

This Report does not provide a full environmental evaluation for the site or adjacent properties. Please see the terms and disclaimer at the end of the Report for greater detail.

Topographic Information

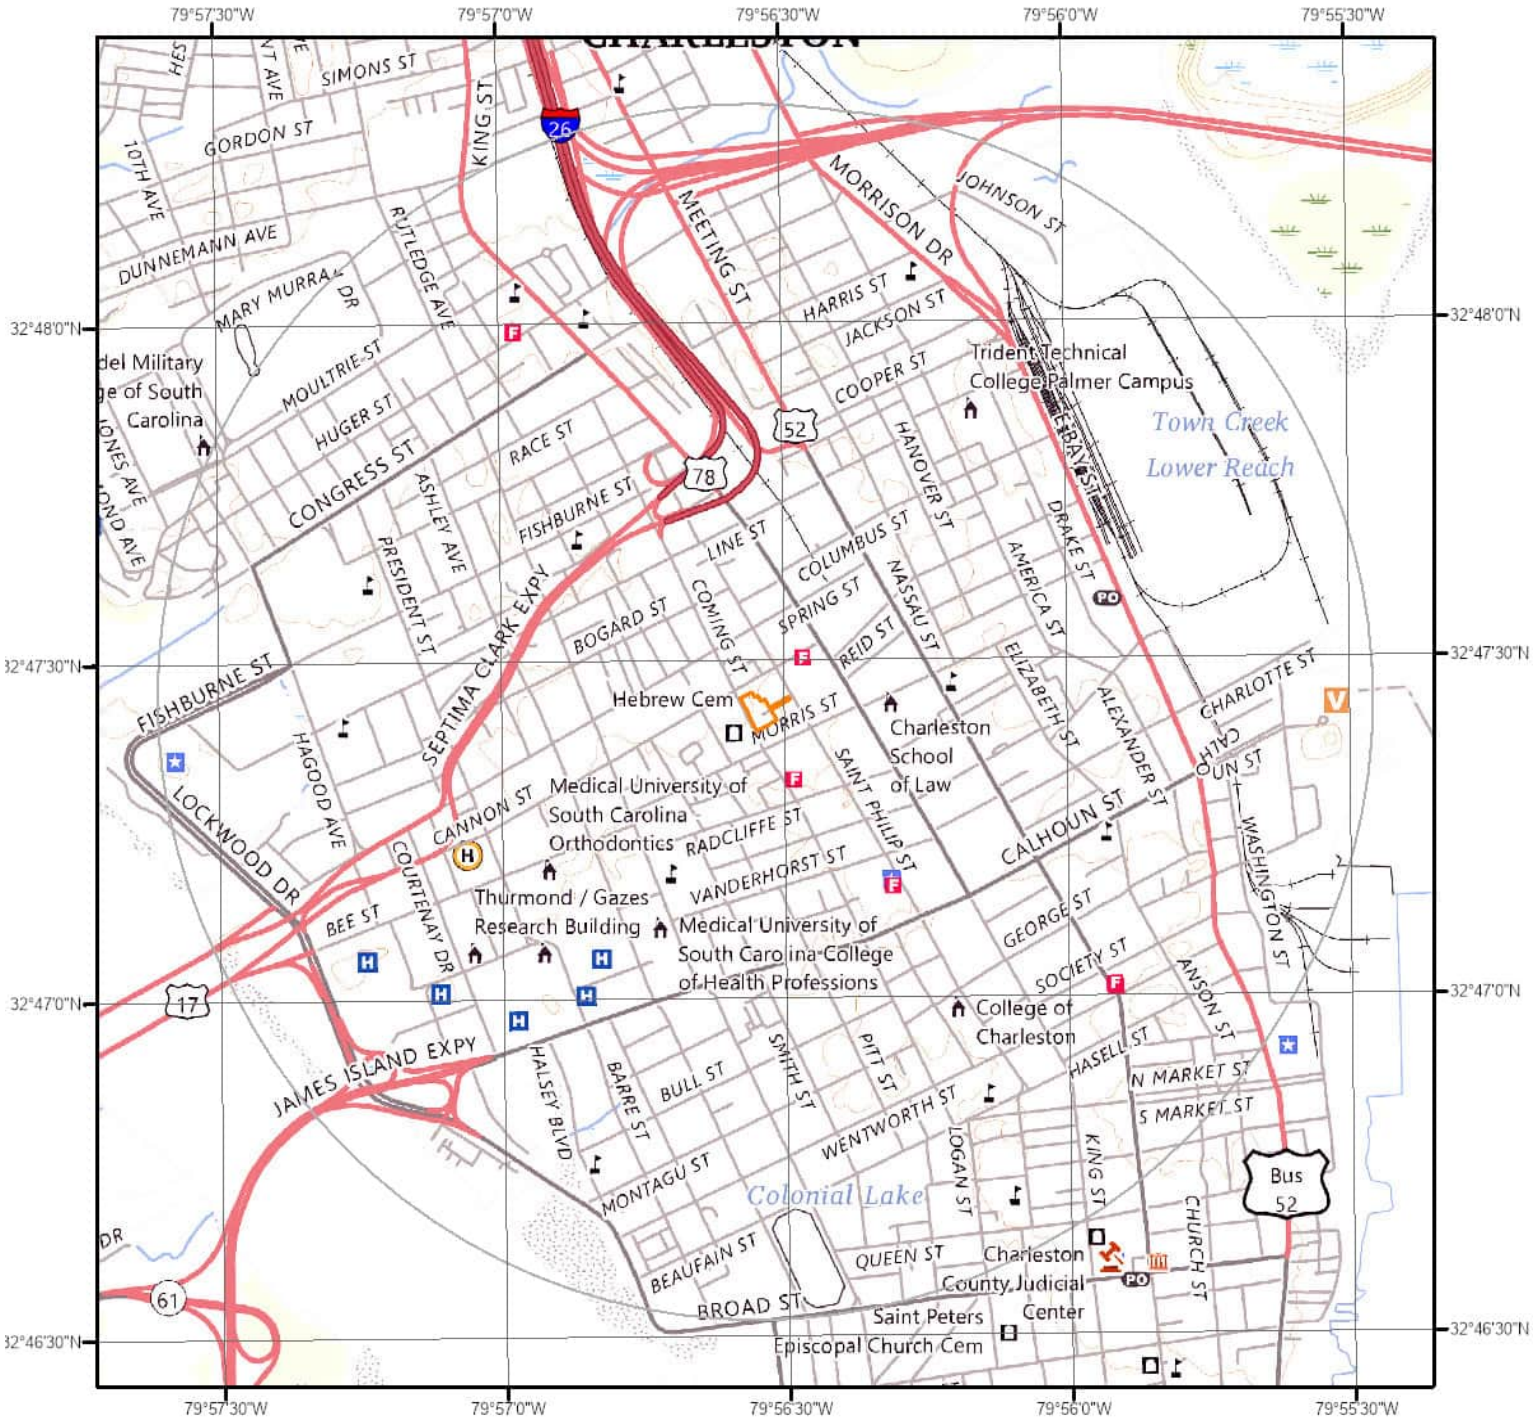

Current USGS Topo (2024)

0 0.17 0.35 0.7 Miles

N

Quadrangle(s): Charleston,SC


Source: USGS 7.5 Minute Topographic Map

Topographic Information

The previous topographic map(s) are created by seamlessly merging and cutting current USGS topographic data. Below are shaded relief map(s), derived from USGS elevation data to show surrounding topography in further detail.

Topographic information at project property:

Elevation:	9.48 ft
Slope Direction:	S

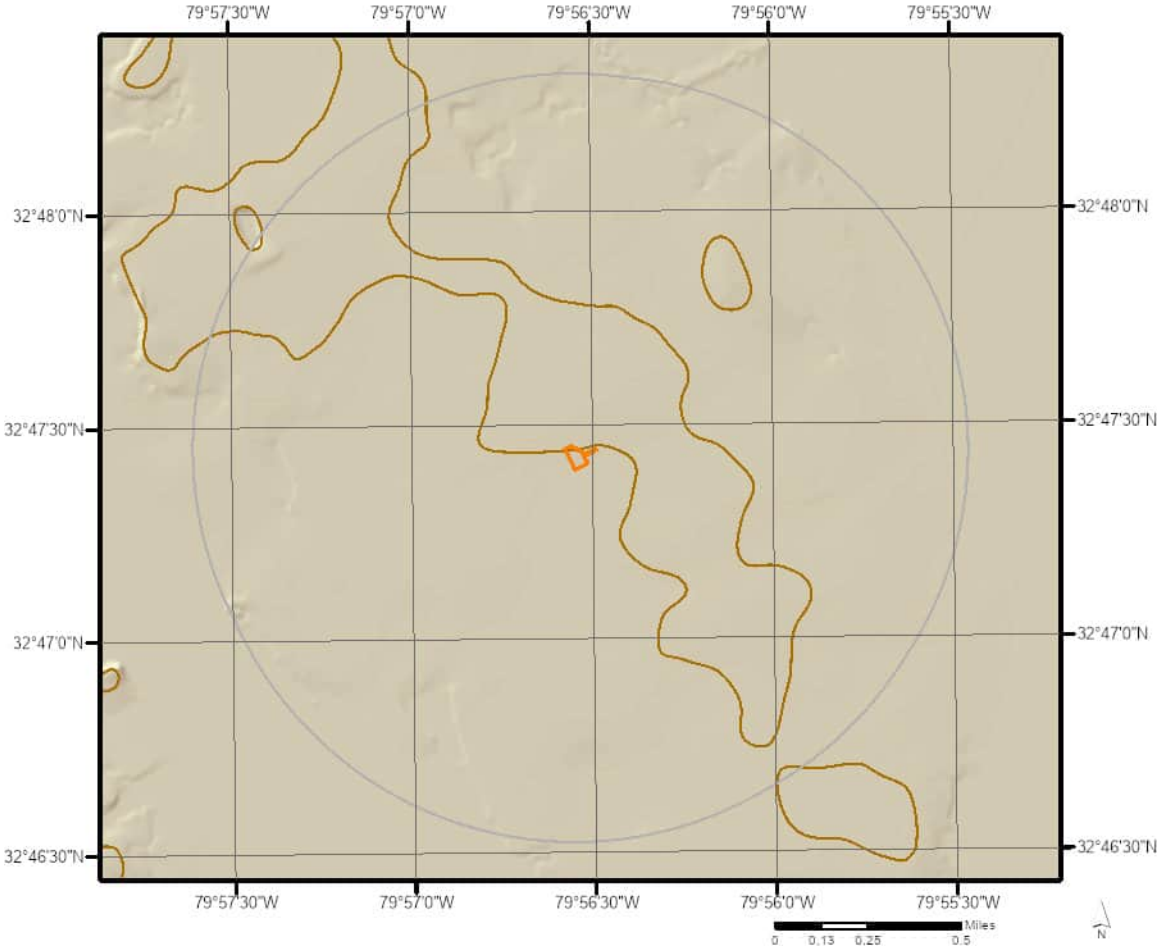

Hydrologic Information



Wetland

0 0.15 0.3 Miles

N

This map shows wetland existence using data from US Fish & Wildlife.
Data coverage is shown to the right. Gray indicates no data available in the area.

- Estuarine and Marine Deepwater
- Estuarine and Marine Wetland
- Freshwater Emergent Wetland
- Freshwater Forested/Shrub Wetland
- Freshwater Pond
- Lake
- Other
- Riverine

ERIS

Hydrologic Information



Flood Hazard Zones

This map shows FEMA flood hazard zones based on FEMA's National Flood Hazard Layer. FIRM Panels are overlayed. An absent FIRM panel represents no data available.

Miles
0 0.09 0.18

N

- 1% Annual Chance Flood Hazard
- Regulatory Floodway
- Special Floodway
- Area of Undetermined Flood Hazard
- 0.2% Annual Chance Flood Hazard
- Future Conditions 1% Annual Chance Flood Hazard
- Area with Reduced Risk Due to Levee
- Area with Risk Due to Levee
- Open Water

Quadrangle(s): Charleston,SC

ERIS

Hydrologic Information

The Wetland Type map shows wetland existence overlaid on an aerial imagery. The Flood Hazard Zones map shows FEMA flood hazard zones overlaid on an aerial imagery. Relevant FIRM panels and detailed zone information is provided below.
For detailed Zone descriptions please click the link: https://floodadvocate.com/fema-zone-definitions

Available FIRM Panels in area:	45019C0512K(effective:2021-01-29) 45019C0516K(effective:2021-01-29)

Flood Zone AE-01

Zone:	AE
Zone subtype:	

Flood Zone X-01

Zone:	X
Zone subtype:	0.2 PCT ANNUAL CHANCE FLOOD HAZARD

Flood Zone X-12

Zone:	X
Zone subtype:	AREA OF MINIMAL FLOOD HAZARD

Hydrologic Information

FEMA Flood Zone Definitions

Special Flood Hazard Areas – High Risk

Special Flood Hazard Areas represent the area subject to inundation by 1-percent-annual chance flood. Structures located within the SFHA have a 26-percent chance of flooding during the life of a standard 30-year mortgage. Federal floodplain management regulations and mandatory flood insurance purchase requirements apply in these zones.

ZONE	DESCRIPTION
A	Areas subject to inundation by the 1-percent-annual-chance flood event. Because detailed hydraulic analyses have not been performed, no Base Flood Elevations (BFEs) or flood depths are shown.
AE, A1-A30	Areas subject to inundation by the 1-percent-annual-chance flood event determined by detailed methods. BFEs are shown within these zones. (Zone AE is used on new and revised maps in place of Zones A1–A30.)
AH	Areas subject to inundation by 1-percent-annual-chance shallow flooding (usually areas of ponding) where average depths are 1–3 feet. BFEs derived from detailed hydraulic analyses are shown in this zone.
AO	Areas subject to inundation by 1-percent-annual-chance shallow flooding (usually sheet flow on sloping terrain) where average depths are 1–3 feet. Average flood depths derived from detailed hydraulic analyses are shown within this zone.
AR	Areas that result from the decertification of a previously accredited flood protection system that is determined to be in the process of being restored to provide base flood protection.
A99	Areas subject to inundation by the 1-percent-annual-chance flood event, but which will ultimately be protected upon completion of an under-construction Federal flood protection system. These are areas of special flood hazard where enough progress has been made on the construction of a protection system, such as dikes, dams, and levees, to consider it complete for insurance rating purposes. Zone A99 may be used only when the flood protection system has reached specified statutory progress toward completion. No BFEs or flood depths are shown.

Coastal High Hazard Areas – High Risk

Coastal High Hazard Areas (CHHA) represent the area subject to inundation by 1-percent-annual chance flood, extending from offshore to the inland limit of a primary front al dune along an open coast and any other area subject to high velocity wave action from storms or seismic sources. Structures located within the CHHA have a 26-percent chance of flooding during the life of a standard 30-year mortgage. Federal floodplain management regulations and mandatory purchase requirements apply in these zones.

ZONE	DESCRIPTION
V	Areas along coasts subject to inundation by the 1-percent-annual-chance flood event with additional hazards associated with storm-induced waves. Because detailed coastal analyses have not been performed, no BFEs or flood depths are shown.
VE, V1-V30	Areas along coasts subject to inundation by the 1-percent-annual-chance flood event with additional hazards due to storm-induced velocity wave action. BFEs derived from detailed hydraulic coastal analyses are shown within these zones. (Zone VE is used on new and revised maps in place of Zones V1–V30.)

Hydrologic Information

Moderate and Minimal Risk Areas


Areas of moderate or minimal hazard are studied based upon the principal source of flood in the area. However, buildings in these zones could be flooded by severe, concentrated rainfall coupled with inadequate local drainage systems. Local stormwater drainage systems are not normally considered in a community's flood insurance study. The failure of a local drainage system can create areas of high flood risk within these zones. Flood insurance is available in participating communities, but is not required by regulation in these zones. Nearly 25-percent of all flood claims filed are for structures located within these zones.

ZONE	DESCRIPTION
B, X (shaded)	Moderate risk areas within the 0.2-percent-annual-chance floodplain, areas of 1-percent-annual-chance flooding where average depths are less than 1 foot, areas of 1-percent-annual-chance flooding where the contributing drainage area is less than 1 square mile, and areas protected from the 1-percent-annual-chance flood by a levee. No BFEs or base flood depths are shown within these zones. (Zone X (shaded) is used on new and revised maps in place of Zone B.)
C, X (unshaded)	Minimal risk areas outside the 1-percent and .2-percent-annual-chance floodplains. No BFEs or base flood depths are shown within these zones. (Zone X (unshaded) is used on new and revised maps in place of Zone C.)

Undetermined Risk Areas

ZONE	DESCRIPTION
D	Unstudied areas where flood hazards are undetermined, but flooding is possible. No mandatory flood insurance purchase requirements apply, but coverage is available in participating communities.

Geologic Information

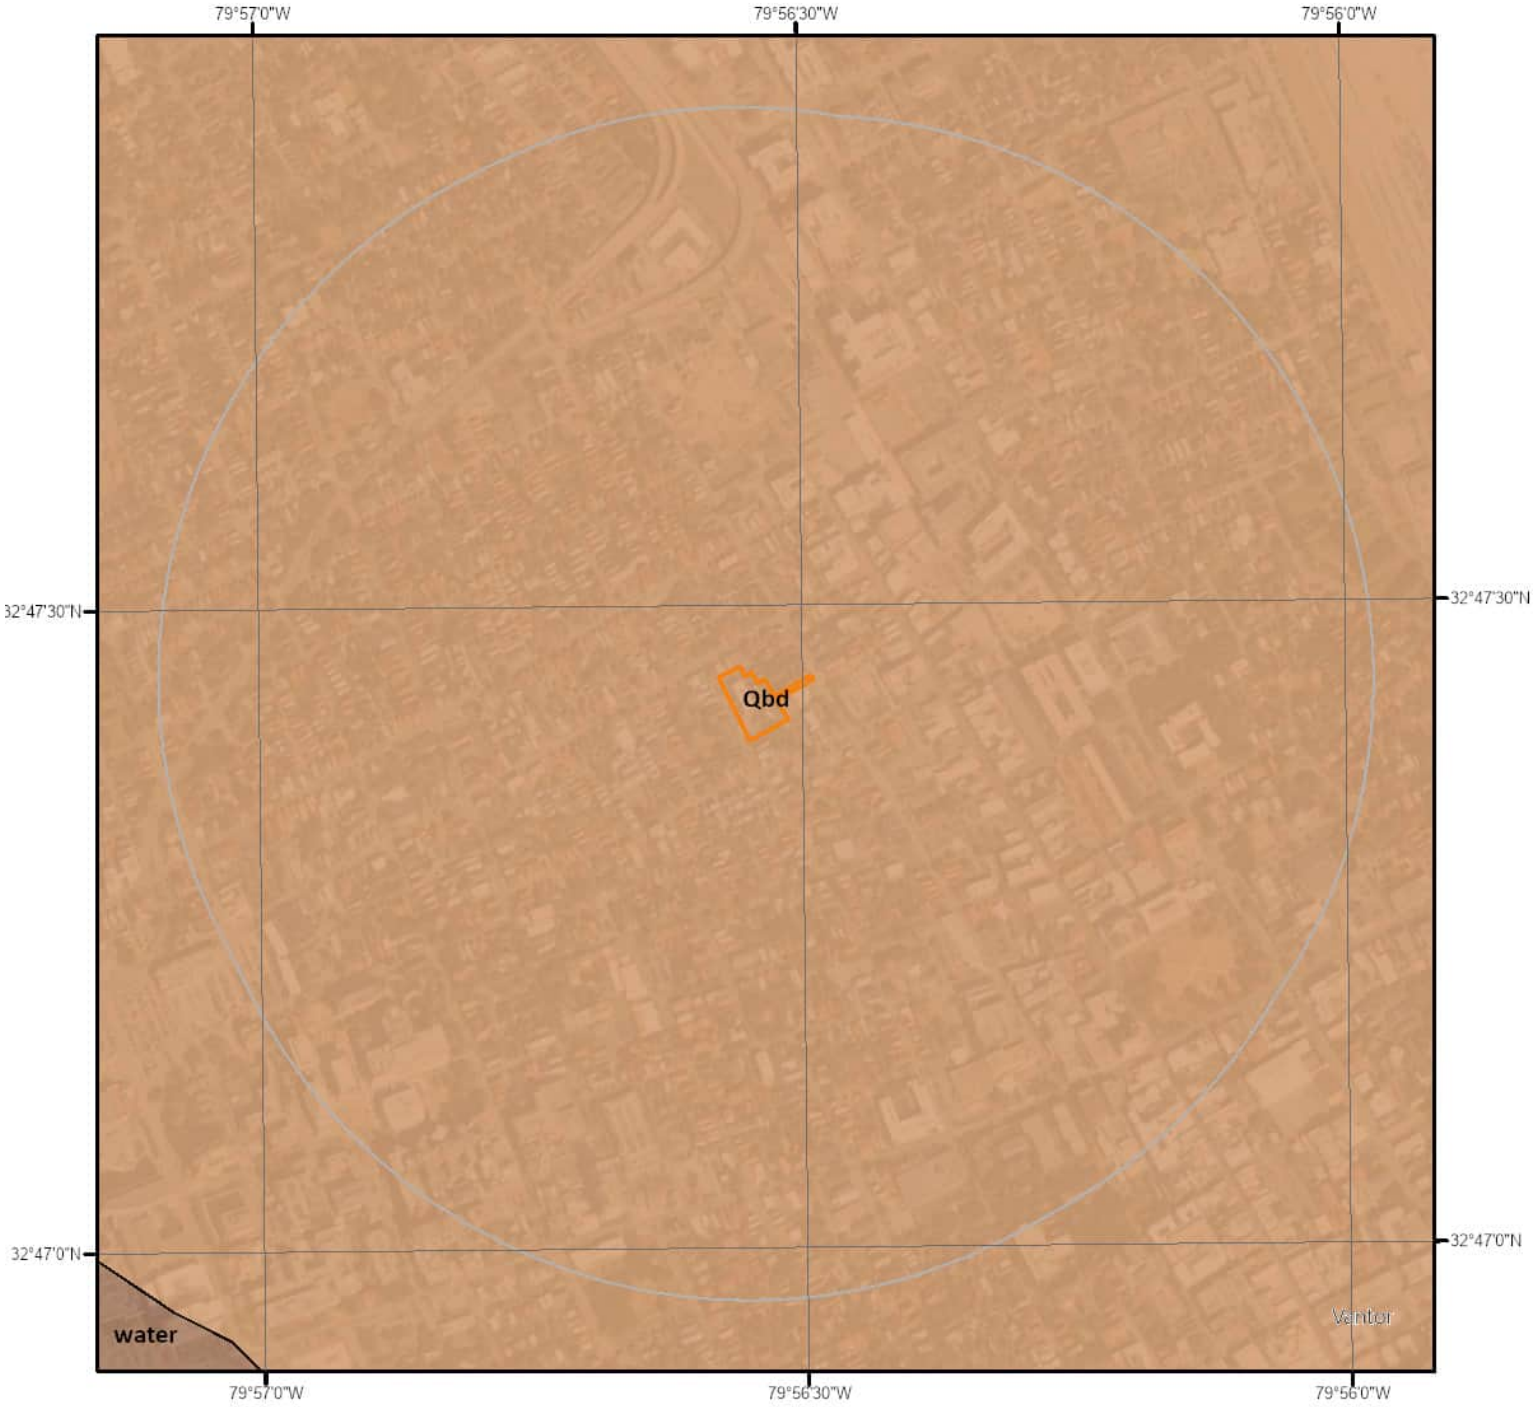

Geologic Units

This maps shows geologic units in the area. Please refer to the report for detailed descriptions.

N

0 0.1 0.3 Miles

ERIS


Geologic Information

The previous page shows USGS geology information. Detailed information about each unit is provided below.

Geologic Unit Qbd

Unit Name:	Chenier plain and deltas of Suwannee & Chattahoochie Rivers
Unit Age:	Holocene
Primary Rock Type:	Unconsolidated
Secondary Rock Type:	
Unit Description:	Chenier plain and deltas of Suwannee & Chattahoochie Rivers

Soil Information

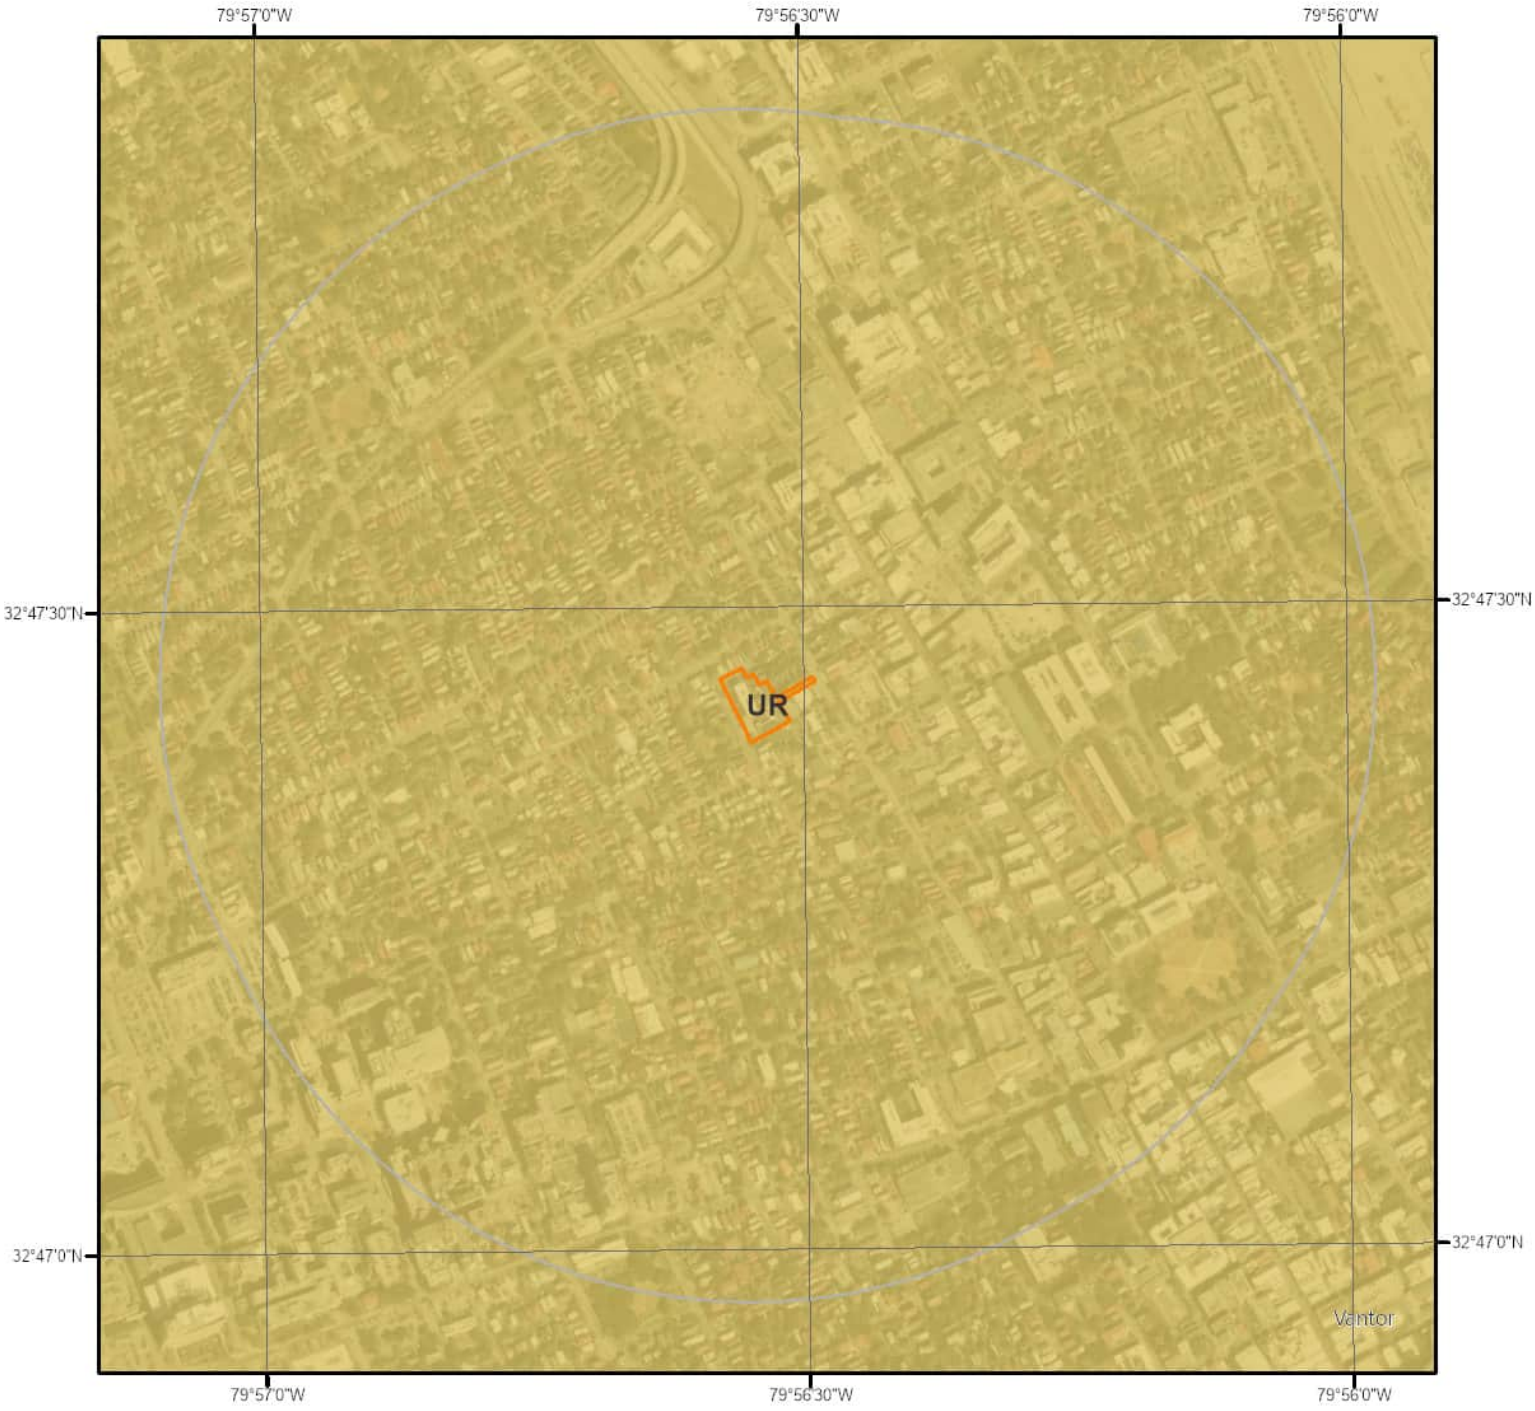

SSURGO Soils

N

0 0.1 0.3 Miles

This maps shows SSURGO soil units around the target property. Please refer to the report for detailed soil descriptions.

ERIS

Soil Information

The previous page shows a soil map using SSURGO data from USDA Natural Resources Conservation Service. Detailed information about each unit is provided below.

Map Unit UR (100.0%)

Map Unit Name:	Urban land-Yauhannah-Yemassee-Ogeechee association
Bedrock Depth - Min:	null
Watertable Depth - Annual Min:	61cm
Drainage Class - Dominant:	null
Hydrologic Group - Dominant:	null
Major components are printed below	
Urban land(75%)	
horizon Ap(0cm to 18cm)	Variable

Component Description:

Minor map unit components are excluded from this report.

Map Unit: UR - Urban land-Yauhannah-Yemassee-Ogeechee association


Component: Urban land (75%)
Generated brief soil descriptions are created for major soil components. The Urban land is a miscellaneous area.

Component: Yauhannah (15%)
Generated brief soil descriptions are created for major soil components. The Yauhannah soil is a minor component.

Component: Ogeechee (5%)
Generated brief soil descriptions are created for major soil components. The Ogeechee soil is a minor component.

Component: Yemassee (5%)
Generated brief soil descriptions are created for major soil components. The Yemassee soil is a minor component.

Wells and Additional Sources

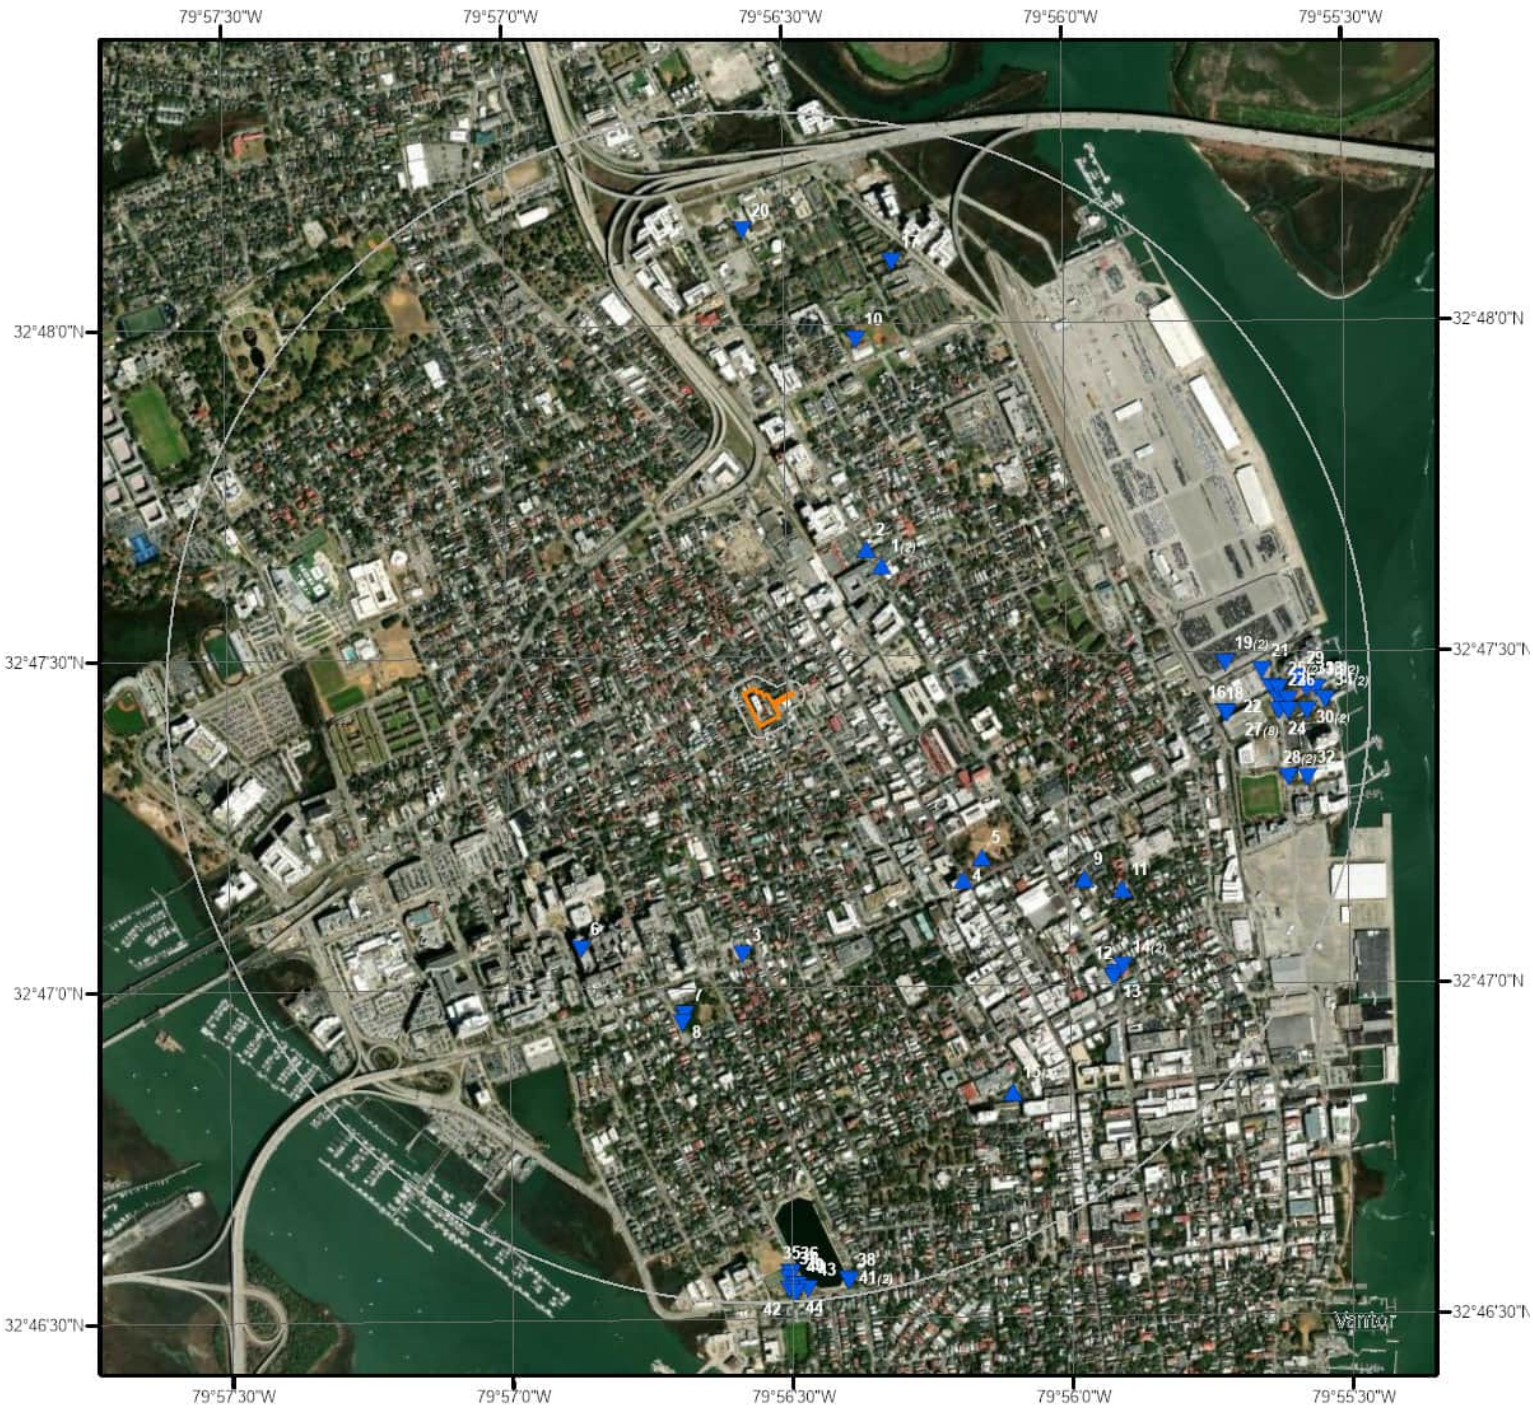

Wells & Additional Sources

N

0 0.3 0.6 Miles

- Sites with Higher Elevation
- Sites with Same Elevation
- Sites with Lower Elevation
- Sites with Unknown Elevation
- OGW Sites with Higher Elevation
- OGW Sites with Same Elevation
- OGW Sites with Lower Elevation
- OGW Sites with Unknown Elevation

ERIS

Wells and Additional Sources Summary

Federal Sources

Public Water Systems Violations and Enforcement Data

Map Key	PWS ID	Distance (ft)	Direction
1	SC1070004	1424.95	NE
15	SC4650002	4054.10	SSE

Safe Drinking Water Information System (SDWIS)

Map Key	PWS ID	Distance (ft)	Direction
1	SC1070004	1424.95	NE
15	SC4650002	4054.10	SSE

USGS National Water Information System

Map Key	Loc Identifier	Distance (ft)	Direction
2	USGS-324739079562200	1481.30	NNE
5	USGS-324711079561000	2256.15	SE
6	USGS-324703079563500	2613.96	SW
8	USGS-324658079562500	2807.98	SSW
11	USGS-324708079555500	3494.45	ESE
13	USGS-324700079555600	3880.50	SE
14	USGS-324701079555509	3887.24	SE
16	USGS-324724079554300	3954.92	E
17	USGS-324805079561900	4047.08	NNE
18	USGS-324724079554200	3972.38	E
21	USGS-324729079472001	4294.14	E
22	USGS-324726079553800	4366.38	E
25	USGS-324726079553809	4443.05	E
27	USGS-324724079553709	4532.91	E
27	USGS-324724079553701	4532.91	E
27	USGS-324724079553700	4532.91	E
28	USGS-324718079553709	4598.28	E
30	USGS-324724079553509	4702.40	E
31	USGS-324726079553509	4698.58	E
33	USGS-324726079553409	4784.27	E
34	USGS-324725079553309	4870.75	E
35	USGS-324620080561000	5007.88	S
37	USGS-324633079563100	5060.02	S
39	USGS-324618080560900	5121.52	S
41	USGS-324632079562401	5140.32	S
41	USGS-324632079562400	5140.32	S
42	USGS-324632079563100	5160.96	S
44	USGS-324619080560900	5196.91	S

State Sources

Coastal Plain Well Records

Map Key	Well ID	Distance (ft)	Direction
3	CHN-178	2094.48	S
4	CHN-11	2251.88	SE

Wells and Additional Sources Summary

7	CHN-800	2726.73	SSW
9	CHN-64	3151.55	ESE
10	CHN-12	3280.78	NNE
12		3878.88	SE
14	CHN-9	3887.24	SE
19		3965.66	E
19	CHN-14	3965.66	E
20	CHN-13	4192.08	N
23	CHN-771	4444.36	E
24	CHN-772	4447.56	E
25	CHN-770	4443.05	E
26	CHN-775	4530.38	E
27	CHN-785	4532.91	E
27	CHN-773	4532.91	E
27	CHN-784	4532.91	E
27	CHN-774	4532.91	E
27	CHN-783	4532.91	E
28	CHN-781	4598.28	E
29	CHN-776	4613.81	E
30	CHN-779	4702.40	E
31	CHN-780	4698.58	E
32	CHN-777	4765.79	E
33	CHN-778	4784.27	E
34	CHN-782	4870.75	E
36	CHN-810	5013.45	S
38	CHN-811	5125.83	S
40	CHN-812	5128.78	S
43	CHN-809	5170.68	S

Oil and Gas Wells

Map Key	ID	Distance (ft)	Direction
	No records found		

Public Water Supply Wells

Map Key	ID	Distance (ft)	Direction
	No records found		

Underground Injection Control Wells

Map Key	ID	Distance (ft)	Direction
	No records found		

Water Wells

Map Key	ID	Distance (ft)	Direction
	No records found		

Public Water Systems Violations and Enforcement Data

Map Key	Direction	Distance (mi)	Distance (ft)	Elevation (ft)	DB
1	NE	0.27	1,424.95	11.83	PWSV

PWS ID:	SC1070004
PWS Type Code:	TNCWS
PWS Type Description:	Transient non-community system
Primary Source Code:	GW
Primary Source Desc:	Ground water
PWS Activity Code:	I
PWS Activity Description:	Inactive
PWS Deactivation Date:	08/01/1996
Zip Code:	29403
Phone No:	843-722-4112
Phone Ext No:	
Admin Name:	
Alt Phone No:	
Email Addr:	
Fax No:	
Cds ID:	
Population Served Count:	55
Epa Region Desc:	Region 4
Epa Region:	04
First Reported Date:	02/10/1979
Gw or Sw:	Groundwater
Gw Sw Code:	GW
Is Grant Eligible Ind:	No
Outstanding Performer:	
Is School or Daycare Ind:	Yes
Is Source Water Protection:	
Is Wholesaler Ind:	No
Lt2 Schedule Cat:	
Lt2 Schedule Cat Code:	
Last Reported Date:	11/19/2004
Org Name:	
Outstanding Perform Begin Date:	
Owner Type:	Private
Pop Cat 11:	<=100
Pop Cat 2:	<10,000
Pop Cat 3:	<=3300
Pop Cat 4:	<10K
Pop Cat 5:	<=500
Primacy Agency:	South Carolina
Season Begin Date:	01-01

Wells and Additional Sources Detail Report

Season End Date:	12-31
Service Connections Count:	1
Submission Status Code:	Y
Submissionyearquarter:	2025Q2
Primacy Type:	State
Dbpr Schedule Category:	
Submission Status:	Reported and accepted
Reduced Monitoring Begin Date:	
Reduced Monitoring End Date:	
Reduced Rtcr Monitoring:	
Seasonal Startup System:	
Source Protection Begin Date:	
City Served:	
County Served:	Charleston
Source Water Protection Code:	

Map Key	Direction	Distance (mi)	Distance (ft)	Elevation (ft)	DB
15	SSE	0.77	4,054.10	9.92	PWSV

PWS ID:	SC4650002
PWS Type Code:	CWS
PWS Type Description:	Community water system
Primary Source Code:	SWP
Primary Source Desc:	Surface water purchased
PWS Activity Code:	N
PWS Activity Description:	Changed from public to non-public
PWS Deactivation Date:	08/27/2010
Zip Code:	29401
Phone No:	803-606-9224
Phone Ext No:	
Admin Name:	WILLIAMS, REECE
Alt Phone No:	
Email Addr:	
Fax No:	
Cds ID:	
Population Served Count:	0
Epa Region Desc:	Region 4
Epa Region:	04
First Reported Date:	02/10/1979
Gw or Sw:	Surface water
Gw Sw Code:	SW
Is Grant Eligible Ind:	No
Outstanding Performer:	
Is School or Daycare Ind:	No

Is Source Water Protection:	No
Is Wholesaler Ind:	No
Lt2 Schedule Cat:	
Lt2 Schedule Cat Code:	
Last Reported Date:	06/30/2025
Org Name:	WILLIAMS, REECE
Outstanding Perform Begin Date:	
Owner Type:	Private
Pop Cat 11:	<=100
Pop Cat 2:	<10,000
Pop Cat 3:	<=3300
Pop Cat 4:	<10K
Pop Cat 5:	<=500
Primacy Agency:	South Carolina
Season Begin Date:	01-01
Season End Date:	12-31
Service Connections Count:	70
Submission Status Code:	Y
Submissionyearquarter:	2025Q2
Primacy Type:	State
Dbpr Schedule Category:	
Submission Status:	Reported and accepted
Reduced Monitoring Begin Date:	
Reduced Monitoring End Date:	
Reduced Rtcr Monitoring:	
Seasonal Startup System:	
Source Protection Begin Date:	
City Served:	
County Served:	York
Source Water Protection Code:	N

Safe Drinking Water Information System (SDWIS)

Map Key	Direction	Distance (mi)	Distance (ft)	Elevation (ft)	DB
1	NE	0.27	1,424.95	11.83	SDWIS

PWS ID:	SC1070004
PWS Type Code:	TNCWS
PSW Type:	Transient non-community system
Primary Source Code:	GW
Primary Source:	Ground water
Pws Activity Code:	I
Activity:	Inactive
PWS Deactivation Dt:	08/01/1996

Wells and Additional Sources Detail Report

Phone No:	843-722-4112
Phone Ext No:	
Admin Name:	
Alt Phone No:	
Email Addr:	
Fax No:	
Cds ID:	
Population Served Count:	55
Epa Region Desc:	Region 4
Epa Region:	04
First Reported Date:	02/10/1979
Gw or Sw:	Groundwater
Is Grant Eligible Ind:	No
Outstanding Performer:	
Is School or Daycare Ind:	Yes
Is Wholesaler Ind:	No
Lt2 Schedule Cat:	
Last Reported Date:	11/19/2004
Org Name:	
Outstanding Perform Begin Date:	
Owner Type:	Private
Pop Cat 11:	<=100
Pop Cat 2:	<10,000
Pop Cat 3:	<=3300
Pop Cat 4:	<10K
Pop Cat 5:	<=500
Primacy Agency:	South Carolina
Primacy Agency Code:	SC
Season Begin Date:	01-01
Season End Date:	12-31
Service Connections Count:	1
Submission Yr Qtr:	2025Q2
Primacy Type:	State
Dbpr Schedule Category:	
Submission Status:	Reported and accepted
Reduced Monitoring Begin:	
Reduced Monitoring End Date:	
Reduced Rtcr Monitoring:	
Seasonal Startup System:	
Source Protection Begin Date:	
City Served:	
County Served:	Charleston

Map Key	Direction	Distance (mi)	Distance (ft)	Elevation (ft)	DB
15	SSE	0.77	4,054.10	9.92	SDWIS

Wells and Additional Sources Detail Report

PWS ID:	SC4650002
PWS Type Code:	CWS
PSW Type:	Community water system
Primary Source Code:	SWP
Primary Source:	Surface water purchased
Pws Activity Code:	N
Activity:	Changed from public to non-public
PWS Deactivation Dt:	08/27/2010
Phone No:	803-606-9224
Phone Ext No:	
Admin Name:	WILLIAMS, REECE
Alt Phone No:	
Email Addr:	
Fax No:	
Cds ID:	
Population Served Count:	0
Epa Region Desc:	Region 4
Epa Region:	04
First Reported Date:	02/10/1979
Gw or Sw:	Surface water
Is Grant Eligible Ind:	No
Outstanding Performer:	
Is School or Daycare Ind:	No
Is Wholesaler Ind:	No
Lt2 Schedule Cat:	
Last Reported Date:	06/30/2025
Org Name:	WILLIAMS, REECE
Outstanding Perform Begin Date:	
Owner Type:	Private
Pop Cat 11:	<=100
Pop Cat 2:	<10,000
Pop Cat 3:	<=3300
Pop Cat 4:	<10K
Pop Cat 5:	<=500
Primacy Agency:	South Carolina
Primacy Agency Code:	SC
Season Begin Date:	01-01
Season End Date:	12-31
Service Connections Count:	70
Submission Yr Qtr:	2025Q2
Primacy Type:	State
Dbpr Schedule Category:	
Submission Status:	Reported and accepted
Reduced Monitoring Begin:	

Reduced Monitoring End Date:
Reduced Rtcr Monitoring:
Seasonal Startup System:
Source Protection Begin Date:
City Served:
County Served: York

USGS National Water Information System

Map Key	Direction	Distance (mi)	Distance (ft)	Elevation (ft)	DB
2	NNE	0.28	1,481.30	11.77	FED USGS

Loc Identifier: USGS-324739079562200
Date Drilled:
Latitude: 32.7943430489458
Longitude: -79.939254879172
Loc Horz Coord Std: NAD83
Loc Latitude Stnd: 32.7943430489458
Loc Longitude Stnd: -79.939254879172
Loc Tribl Land Ind:
Loc Tribal Land:
Location Welltype:
Alt Loc Identifier:
Alt Loc Identif 1:
Alt Loc Identifi 2:
Site Type: Well
Formation Type:
Reporting Agency: U.S. Geological Survey
Station Name: CHN- 13

Well Depth:
Well Depth Unit: ft
Well Hole Depth:
Well Hole Dpth Unt:
Loc Country Name: United States of America
Loc HUC Code: 030502010707
Loc Aquifer Code:
Loc Aquifer Conte:
Loc Aquifer Desc:
Alt Loc Identif A:
Alt Loc Identif B:
Alt Loc Identif C:

Map Key	Direction	Distance (mi)	Distance (ft)	Elevation (ft)	DB
5	SE	0.43	2,256.15	12.20	FED USGS

Loc Identifier: USGS-324711079561000
Date Drilled:
Latitude: 32.7865654197384
Longitude: -79.9359215914918
Loc Horz Coord Std: NAD83
Loc Latitude Stnd: 32.7865654197384
Loc Longitude Stnd: -79.9359215914918
Loc Tribl Land Ind:
Loc Tribal Land:
Location Welltype:
Alt Loc Identifier:
Alt Loc Identif 1:
Alt Loc Identifi 2:

Well Depth: 1970.0
Well Depth Unit: ft
Well Hole Depth:
Well Hole Dpth Unt:
Loc Country Name: United States of America
Loc HUC Code: 030502010707
Loc Aquifer Code: 211MDDF
Loc Aquifer Conte:
Loc Aquifer Desc:
Alt Loc Identif A:
Alt Loc Identif B:
Alt Loc Identif C:

Wells and Additional Sources Detail Report

Site Type: Well
Formation Type:
Reporting Agency: U.S. Geological Survey
Station Name: CHN- 11

Map Key	Direction	Distance (mi)	Distance (ft)	Elevation (ft)	DB
6	SW	0.50	2,613.96	6.55	FED USGS

Loc Identifier: USGS-324703079563500
Date Drilled:
Latitude: 32.7843432786502
Longitude: -79.9478665826303
Loc Horz Coord Std: NAD83
Loc Latitude Stnd: 32.7843432786502
Loc Longitude Stnd: -79.9478665826303
Loc Tribl Land Ind:
Loc Tribal Land:
Location Welltype:
Alt Loc Identifier:
Alt Loc Identif 1:
Alt Loc Identifi 2:
Well Depth: 2078.0
Well Depth Unit: ft
Well Hole Depth:
Well Hole Dpth Unt:
Loc Country Name: United States of America
Loc HUC Code:
Loc Aquifer Code: 211MDDF
Loc Aquifer Conte:
Loc Aquifer Desc:
Alt Loc Identif A:
Alt Loc Identif B:
Alt Loc Identif C:
Site Type: Well
Formation Type:
Reporting Agency: U.S. Geological Survey
Station Name: CHN- 178

Map Key	Direction	Distance (mi)	Distance (ft)	Elevation (ft)	DB
8	SSW	0.53	2,807.98	6.10	FED USGS

Loc Identifier: USGS-324658079562500
Date Drilled:
Latitude: 32.7824544192335
Longitude: -79.9448637258367
Loc Horz Coord Std: NAD83
Loc Latitude Stnd: 32.7824544192335
Loc Longitude Stnd: -79.9448637258367
Loc Tribl Land Ind:
Loc Tribal Land:
Location Welltype:
Alt Loc Identifier:
Alt Loc Identif 1:
Alt Loc Identifi 2:
Well Depth: 480.0
Well Depth Unit: ft
Well Hole Depth:
Well Hole Dpth Unt:
Loc Country Name: United States of America
Loc HUC Code:
Loc Aquifer Code: 124SNTE
Loc Aquifer Conte:
Loc Aquifer Desc:
Alt Loc Identif A:
Alt Loc Identif B:
Alt Loc Identif C:
Site Type: Well
Formation Type:
Reporting Agency: U.S. Geological Survey
Station Name: CHN- 800

Wells and Additional Sources Detail Report

Map Key	Direction	Distance (mi)	Distance (ft)	Elevation (ft)	DB
11	ESE	0.66	3,494.45	9.85	FED USGS

Loc Identifier:	USGS-324708079555500	Well Depth:	
Date Drilled:		Well Depth Unit:	ft
Latitude:	32.7857320908989	Well Hole Depth:	
Longitude:	-79.9317547720303	Well Hole Dpth Unt:	
Loc Horz Coord Std:	NAD83	Loc Country Name:	United States of America
Loc Latitude Stnd:	32.7857320908989	Loc HUC Code:	
Loc Longitude Stnd:	-79.9317547720303	Loc Aquifer Code:	211BKCK
Loc Tribl Land Ind:		Loc Aquifer Conte:	
Loc Tribal Land:		Loc Aquifer Desc:	
Location Welltype:		Alt Loc Identif A:	
Alt Loc Identifier:		Alt Loc Identif B:	
Alt Loc Identif 1:		Alt Loc Identif C:	
Alt Loc Identifi 2:			
Site Type:	Well		
Formation Type:			
Reporting Agency:	U.S. Geological Survey		
Station Name:	CHN- 64		

Map Key	Direction	Distance (mi)	Distance (ft)	Elevation (ft)	DB
13	SE	0.73	3,880.50	9.29	FED USGS

Loc Identifier:	USGS-324700079555600	Well Depth:	1260.0
Date Drilled:		Well Depth Unit:	ft
Latitude:	32.7835099148898	Well Hole Depth:	
Longitude:	-79.9320326121547	Well Hole Dpth Unt:	
Loc Horz Coord Std:	NAD83	Loc Country Name:	United States of America
Loc Latitude Stnd:	32.7835099148898	Loc HUC Code:	030502010707
Loc Longitude Stnd:	-79.9320326121547	Loc Aquifer Code:	211BKCK
Loc Tribl Land Ind:		Loc Aquifer Conte:	
Loc Tribal Land:		Loc Aquifer Desc:	
Location Welltype:		Alt Loc Identif A:	
Alt Loc Identifier:		Alt Loc Identif B:	
Alt Loc Identif 1:		Alt Loc Identif C:	
Alt Loc Identifi 2:			
Site Type:	Well		
Formation Type:			
Reporting Agency:	U.S. Geological Survey		
Station Name:	CHN- 9		

Map Key	Direction	Distance (mi)	Distance (ft)	Elevation (ft)	DB
14	SE	0.74	3,887.24	9.37	FED USGS

Loc Identifier:	USGS-324701079555509	Well Depth:	
Date Drilled:		Well Depth Unit:	ft
Latitude:	32.7837876861635	Well Hole Depth:	
Longitude:	-79.9317548164917	Well Hole Dpth Unt:	
Loc Horz Coord Std:	NAD83	Loc Country Name:	United States of America
Loc Latitude Stnd:	32.7837876861635	Loc HUC Code:	030502010707
Loc Longitude Stnd:	-79.9317548164917	Loc Aquifer Code:	
Loc Tribl Land Ind:		Loc Aquifer Conte:	
Loc Tribal Land:		Loc Aquifer Desc:	
Location Welltype:		Alt Loc Identif A:	
Alt Loc Identifier:		Alt Loc Identif B:	
Alt Loc Identif 1:		Alt Loc Identif C:	
Alt Loc Identifi 2:			
Site Type:	Well		
Formation Type:			
Reporting Agency:	U.S. Geological Survey		
Station Name:	CHN- 10		

Map Key	Direction	Distance (mi)	Distance (ft)	Elevation (ft)	DB
16	E	0.75	3,954.92	4.51	FED USGS

Loc Identifier:	USGS-324724079554300	Well Depth:	
Date Drilled:		Well Depth Unit:	ft
Latitude:	32.7901444444444	Well Hole Depth:	
Longitude:	-79.9286361111111	Well Hole Dpth Unt:	
Loc Horz Coord Std:	NAD83	Loc Country Name:	United States of America
Loc Latitude Stnd:	32.7901444444444	Loc HUC Code:	030502010707
Loc Longitude Stnd:	-79.9286361111111	Loc Aquifer Code:	
Loc Tribl Land Ind:		Loc Aquifer Conte:	
Loc Tribal Land:		Loc Aquifer Desc:	
Location Welltype:		Alt Loc Identif A:	
Alt Loc Identifier:		Alt Loc Identif B:	
Alt Loc Identif 1:		Alt Loc Identif C:	
Alt Loc Identifi 2:			
Site Type:	Well		
Formation Type:			
Reporting Agency:	U.S. Geological Survey		
Station Name:	USGS-1		

Map Key	Direction	Distance (mi)	Distance (ft)	Elevation (ft)	DB
17	NNE	0.77	4,047.08	5.58	FED USGS

Loc Identifier:	USGS-324805079561900	Well Depth:	1945.0
Date Drilled:		Well Depth Unit:	ft
Latitude:	32.8015651213482	Well Hole Depth:	

Longitude:	-79.9384213425496	Well Hole Dpth Unt:	
Loc Horz Coord Std:	NAD83	Loc Country Name:	United States of America
Loc Latitude Stnd:	32.8015651213482	Loc HUC Code:	
Loc Longitude Stnd:	-79.9384213425496	Loc Aquifer Code:	211MDDF
Loc Tribl Land Ind:		Loc Aquifer Conte:	
Loc Tribal Land:		Loc Aquifer Desc:	
Location Welltype:		Alt Loc Identif A:	
Alt Loc Identifier:		Alt Loc Identif B:	
Alt Loc Identif 1:		Alt Loc Identif C:	
Alt Loc Identifi 2:			
Site Type:	Well		
Formation Type:			
Reporting Agency:	U.S. Geological Survey		
Station Name:	CHN- 12		

Map Key	Direction	Distance (mi)	Distance (ft)	Elevation (ft)	DB
18	E	0.75	3,972.38	4.32	FED USGS

Loc Identifier:	USGS-324724079554200	Well Depth:	
Date Drilled:		Well Depth Unit:	ft
Latitude:	32.7901222222222	Well Hole Depth:	
Longitude:	-79.9285805555556	Well Hole Dpth Unt:	
Loc Horz Coord Std:	NAD83	Loc Country Name:	United States of America
Loc Latitude Stnd:	32.7901222222222	Loc HUC Code:	030502010707
Loc Longitude Stnd:	-79.9285805555556	Loc Aquifer Code:	
Loc Tribl Land Ind:		Loc Aquifer Conte:	
Loc Tribal Land:		Loc Aquifer Desc:	
Location Welltype:		Alt Loc Identif A:	
Alt Loc Identifier:		Alt Loc Identif B:	
Alt Loc Identif 1:		Alt Loc Identif C:	
Alt Loc Identifi 2:			
Site Type:	Well		
Formation Type:			
Reporting Agency:	U.S. Geological Survey		
Station Name:	USGA-A		

Map Key	Direction	Distance (mi)	Distance (ft)	Elevation (ft)	DB
21	E	0.81	4,294.14	2.02	FED USGS

Loc Identifier:	USGS-324729079472001	Well Depth:	2007.0
Date Drilled:		Well Depth Unit:	ft
Latitude:	32.79119444444444	Well Hole Depth:	
Longitude:	-79.92752777777778	Well Hole Dpth Unt:	
Loc Horz Coord Std:	NAD83	Loc Country Name:	United States of America
Loc Latitude Stnd:	32.79119444444444	Loc HUC Code:	
Loc Longitude Stnd:	-79.92752777777778	Loc Aquifer Code:	211MDDF

Loc Tribl Land Ind:		Loc Aquifer Conte:	
Loc Tribal Land:		Loc Aquifer Desc:	
Location Welltype:		Alt Loc Identif A:	
Alt Loc Identifier:		Alt Loc Identif B:	
Alt Loc Identif 1:		Alt Loc Identif C:	
Alt Loc Identifi 2:			
Site Type:	Well		
Formation Type:			
Reporting Agency:	U.S. Geological Survey		
Station Name:	CHN- 14		

Map Key	Direction	Distance (mi)	Distance (ft)	Elevation (ft)	DB
22	E	0.83	4,366.38	1.82	FED USGS

Loc Identifier:	USGS-324726079553800	Well Depth:	
Date Drilled:		Well Depth Unit:	ft
Latitude:	32.790775	Well Hole Depth:	
Longitude:	-79.9272805555556	Well Hole Dpth Unt:	
Loc Horz Coord Std:	NAD83	Loc Country Name:	United States of America
Loc Latitude Stnd:	32.790775	Loc HUC Code:	030502010707
Loc Longitude Stnd:	-79.9272805555556	Loc Aquifer Code:	
Loc Tribl Land Ind:		Loc Aquifer Conte:	
Loc Tribal Land:		Loc Aquifer Desc:	
Location Welltype:		Alt Loc Identif A:	
Alt Loc Identifier:		Alt Loc Identif B:	
Alt Loc Identif 1:		Alt Loc Identif C:	
Alt Loc Identifi 2:			
Site Type:	Well		
Formation Type:			
Reporting Agency:	U.S. Geological Survey		
Station Name:	A3-T1		

Map Key	Direction	Distance (mi)	Distance (ft)	Elevation (ft)	DB
25	E	0.84	4,443.05	1.48	FED USGS

Loc Identifier:	USGS-324726079553809	Well Depth:	12.0
Date Drilled:		Well Depth Unit:	ft
Latitude:	32.7907319745124	Well Hole Depth:	
Longitude:	-79.9270322424991	Well Hole Dpth Unt:	
Loc Horz Coord Std:	NAD83	Loc Country Name:	United States of America
Loc Latitude Stnd:	32.7907319745124	Loc HUC Code:	030502010707
Loc Longitude Stnd:	-79.9270322424991	Loc Aquifer Code:	111SANDD
Loc Tribl Land Ind:		Loc Aquifer Conte:	
Loc Tribal Land:		Loc Aquifer Desc:	
Location Welltype:		Alt Loc Identif A:	
Alt Loc Identifier:		Alt Loc Identif B:	

Alt Loc Identif 1:		Alt Loc Identif C:	
Alt Loc Identifi 2:			
Site Type:	Well		
Formation Type:			
Reporting Agency:	U.S. Geological Survey		
Station Name:	CHN- 770		

Map Key	Direction	Distance (mi)	Distance (ft)	Elevation (ft)	DB
27	E	0.86	4,532.91	1.53	FED USGS

Loc Identifier:	USGS-324724079553709	Well Depth:	
Date Drilled:		Well Depth Unit:	ft
Latitude:	32.7901764294742	Well Hole Depth:	
Longitude:	-79.9267544658211	Well Hole Dpth Unt:	
Loc Horz Coord Std:	NAD83	Loc Country Name:	United States of America
Loc Latitude Stnd:	32.7901764294742	Loc HUC Code:	030502010707
Loc Longitude Stnd:	-79.9267544658211	Loc Aquifer Code:	
Loc Tribl Land Ind:		Loc Aquifer Conte:	
Loc Tribal Land:		Loc Aquifer Desc:	
Location Welltype:		Alt Loc Identif A:	
Alt Loc Identifier:		Alt Loc Identif B:	
Alt Loc Identif 1:		Alt Loc Identif C:	
Alt Loc Identifi 2:			
Site Type:	Well		
Formation Type:			
Reporting Agency:	U.S. Geological Survey		
Station Name:	CHN- 785		

Map Key	Direction	Distance (mi)	Distance (ft)	Elevation (ft)	DB
27	E	0.86	4,532.91	1.53	FED USGS

Loc Identifier:	USGS-324724079553701	Well Depth:	13.0
Date Drilled:		Well Depth Unit:	ft
Latitude:	32.7901764294742	Well Hole Depth:	
Longitude:	-79.9267544658211	Well Hole Dpth Unt:	
Loc Horz Coord Std:	NAD83	Loc Country Name:	United States of America
Loc Latitude Stnd:	32.7901764294742	Loc HUC Code:	030502010707
Loc Longitude Stnd:	-79.9267544658211	Loc Aquifer Code:	111SANDD
Loc Tribl Land Ind:		Loc Aquifer Conte:	
Loc Tribal Land:		Loc Aquifer Desc:	
Location Welltype:		Alt Loc Identif A:	
Alt Loc Identifier:		Alt Loc Identif B:	
Alt Loc Identif 1:		Alt Loc Identif C:	
Alt Loc Identifi 2:			
Site Type:	Well		
Formation Type:			

Wells and Additional Sources Detail Report

Reporting Agency: U.S. Geological Survey
Station Name: CHN- 784

Map Key	Direction	Distance (mi)	Distance (ft)	Elevation (ft)	DB
27	E	0.86	4,532.91	1.53	FED USGS

Loc Identifier: USGS-324724079553700
Date Drilled:
Latitude: 32.7901764294742
Longitude: -79.9267544658211
Loc Horz Coord Std: NAD83
Loc Latitude Stnd: 32.7901764294742
Loc Longitude Stnd: -79.9267544658211
Loc Tribl Land Ind:
Loc Tribal Land:
Location Welltype:
Alt Loc Identifier:
Alt Loc Identif 1:
Alt Loc Identifi 2:
Site Type: Well
Formation Type:
Reporting Agency: U.S. Geological Survey
Station Name: CHN- 783

Well Depth: 42.0
Well Depth Unit: ft
Well Hole Depth:
Well Hole Dpth Unt:
Loc Country Name: United States of America
Loc HUC Code: 030502010707
Loc Aquifer Code: 111SANDD
Loc Aquifer Conte:
Loc Aquifer Desc:
Alt Loc Identif A:
Alt Loc Identif B:
Alt Loc Identif C:

Map Key	Direction	Distance (mi)	Distance (ft)	Elevation (ft)	DB
28	E	0.87	4,598.28	2.45	FED USGS

Loc Identifier: USGS-324718079553709
Date Drilled:
Latitude: 32.788509796879
Longitude: -79.9267545031755
Loc Horz Coord Std: NAD83
Loc Latitude Stnd: 32.788509796879
Loc Longitude Stnd: -79.9267545031755
Loc Tribl Land Ind:
Loc Tribal Land:
Location Welltype:
Alt Loc Identifier:
Alt Loc Identif 1:
Alt Loc Identifi 2:
Site Type: Well
Formation Type:
Reporting Agency: U.S. Geological Survey
Station Name: CHN- 781

Well Depth: 17.0
Well Depth Unit: ft
Well Hole Depth:
Well Hole Dpth Unt:
Loc Country Name: United States of America
Loc HUC Code: 030502010707
Loc Aquifer Code: 111SANDD
Loc Aquifer Conte:
Loc Aquifer Desc:
Alt Loc Identif A:
Alt Loc Identif B:
Alt Loc Identif C:

Map Key	Direction	Distance (mi)	Distance (ft)	Elevation (ft)	DB

Map Key	Direction	Distance (mi)	Distance (ft)	Elevation (ft)	DB
30	E	0.89	4,702.40	0.91	FED USGS

Loc Identifier:	USGS-324724079553509	Well Depth:	18.0
Date Drilled:		Well Depth Unit:	ft
Latitude:	32.7901764277958	Well Hole Depth:	
Longitude:	-79.9261988875341	Well Hole Dpth Unt:	
Loc Horz Coord Std:	NAD83	Loc Country Name:	United States of America
Loc Latitude Stnd:	32.7901764277958	Loc HUC Code:	030502010707
Loc Longitude Stnd:	-79.9261988875341	Loc Aquifer Code:	111SANDD
Loc Tribl Land Ind:		Loc Aquifer Conte:	
Loc Tribal Land:		Loc Aquifer Desc:	
Location Welltype:		Alt Loc Identif A:	
Alt Loc Identifier:		Alt Loc Identif B:	
Alt Loc Identif 1:		Alt Loc Identif C:	
Alt Loc Identifi 2:			
Site Type:	Well		
Formation Type:			
Reporting Agency:	U.S. Geological Survey		
Station Name:	CHN- 779		

Map Key	Direction	Distance (mi)	Distance (ft)	Elevation (ft)	DB
31	E	0.89	4,698.58	0.54	FED USGS

Loc Identifier:	USGS-324726079553509	Well Depth:	27.0
Date Drilled:		Well Depth Unit:	ft
Latitude:	32.7907319719928	Well Hole Depth:	
Longitude:	-79.9261988751106	Well Hole Dpth Unt:	
Loc Horz Coord Std:	NAD83	Loc Country Name:	United States of America
Loc Latitude Stnd:	32.7907319719928	Loc HUC Code:	030502010707
Loc Longitude Stnd:	-79.9261988751106	Loc Aquifer Code:	111SANDD
Loc Tribl Land Ind:		Loc Aquifer Conte:	
Loc Tribal Land:		Loc Aquifer Desc:	
Location Welltype:		Alt Loc Identif A:	
Alt Loc Identifier:		Alt Loc Identif B:	
Alt Loc Identif 1:		Alt Loc Identif C:	
Alt Loc Identifi 2:			
Site Type:	Well		
Formation Type:			
Reporting Agency:	U.S. Geological Survey		
Station Name:	CHN- 780		

Map Key	Direction	Distance (mi)	Distance (ft)	Elevation (ft)	DB
33	E	0.91	4,784.27	0.41	FED USGS

Loc Identifier:	USGS-324726079553409	Well Depth:	20.0

Date Drilled:		Well Depth Unit:	ft
Latitude:	32.790731971153	Well Hole Depth:	
Longitude:	-79.925921085981	Well Hole Dpth Unt:	
Loc Horz Coord Std:	NAD83	Loc Country Name:	United States of America
Loc Latitude Stnd:	32.790731971153	Loc HUC Code:	
Loc Longitude Stnd:	-79.925921085981	Loc Aquifer Code:	111SANDD
Loc Tribl Land Ind:		Loc Aquifer Conte:	
Loc Tribal Land:		Loc Aquifer Desc:	
Location Welltype:		Alt Loc Identif A:	
Alt Loc Identifier:		Alt Loc Identif B:	
Alt Loc Identif 1:		Alt Loc Identif C:	
Alt Loc Identifi 2:			
Site Type:	Well		
Formation Type:			
Reporting Agency:	U.S. Geological Survey		
Station Name:	CHN- 778		

Map Key	Direction	Distance (mi)	Distance (ft)	Elevation (ft)	DB
34	E	0.92	4,870.75	0.33	FED USGS

Loc Identifier:	USGS-324725079553309	Well Depth:	
Date Drilled:		Well Depth Unit:	ft
Latitude:	32.7904541982153	Well Hole Depth:	
Longitude:	-79.9256433030493	Well Hole Dpth Unt:	
Loc Horz Coord Std:	NAD83	Loc Country Name:	United States of America
Loc Latitude Stnd:	32.7904541982153	Loc HUC Code:	030502010707
Loc Longitude Stnd:	-79.9256433030493	Loc Aquifer Code:	
Loc Tribl Land Ind:		Loc Aquifer Conte:	
Loc Tribal Land:		Loc Aquifer Desc:	
Location Welltype:		Alt Loc Identif A:	
Alt Loc Identifier:		Alt Loc Identif B:	
Alt Loc Identif 1:		Alt Loc Identif C:	
Alt Loc Identifi 2:			
Site Type:	Well		
Formation Type:			
Reporting Agency:	U.S. Geological Survey		
Station Name:	CHN- 782		

Map Key	Direction	Distance (mi)	Distance (ft)	Elevation (ft)	DB
35	S	0.95	5,007.88	0.33	FED USGS

Loc Identifier:	USGS-324620080561000	Well Depth:	438.0
Date Drilled:		Well Depth Unit:	ft
Latitude:	32.7761545382616	Well Hole Depth:	
Longitude:	-79.9417304118558	Well Hole Dpth Unt:	
Loc Horz Coord Std:	NAD83	Loc Country Name:	United States of America

Loc Latitude Stnd:	32.7761545382616	Loc HUC Code:	
Loc Longitude Stnd:	-79.9417304118558	Loc Aquifer Code:	120FLRD
Loc Tribl Land Ind:		Loc Aquifer Conte:	
Loc Tribal Land:		Loc Aquifer Desc:	
Location Welltype:		Alt Loc Identif A:	
Alt Loc Identifier:		Alt Loc Identif B:	
Alt Loc Identif 1:		Alt Loc Identif C:	
Alt Loc Identifi 2:			
Site Type:	Well		
Formation Type:			
Reporting Agency:	U.S. Geological Survey		
Station Name:	CHN- 810		

Map Key	Direction	Distance (mi)	Distance (ft)	Elevation (ft)	DB
37	S	0.96	5,060.02	0.45	FED USGS

Loc Identifier:	USGS-324633079563100	Well Depth:	
Date Drilled:		Well Depth Unit:	ft
Latitude:	32.7760100968349	Well Hole Depth:	
Longitude:	-79.9417554163443	Well Hole Dpth Unt:	
Loc Horz Coord Std:	NAD83	Loc Country Name:	United States of America
Loc Latitude Stnd:	32.7760100968349	Loc HUC Code:	
Loc Longitude Stnd:	-79.9417554163443	Loc Aquifer Code:	
Loc Tribl Land Ind:		Loc Aquifer Conte:	
Loc Tribal Land:		Loc Aquifer Desc:	
Location Welltype:		Alt Loc Identif A:	
Alt Loc Identifier:		Alt Loc Identif B:	
Alt Loc Identif 1:		Alt Loc Identif C:	
Alt Loc Identifi 2:			
Site Type:	Well		
Formation Type:			
Reporting Agency:	U.S. Geological Survey		
Station Name:	CHN- 810 D1		

Map Key	Direction	Distance (mi)	Distance (ft)	Elevation (ft)	DB
39	S	0.97	5,121.52	0.33	FED USGS

Loc Identifier:	USGS-324618080560900	Well Depth:	438.0
Date Drilled:		Well Depth Unit:	ft
Latitude:	32.7758489884315	Well Hole Depth:	
Longitude:	-79.9415609675213	Well Hole Dpth Unt:	
Loc Horz Coord Std:	NAD83	Loc Country Name:	United States of America
Loc Latitude Stnd:	32.7758489884315	Loc HUC Code:	
Loc Longitude Stnd:	-79.9415609675213	Loc Aquifer Code:	120FLRD
Loc Tribl Land Ind:		Loc Aquifer Conte:	
Loc Tribal Land:		Loc Aquifer Desc:	

Location Welltype:		Alt Loc Identif A:	
Alt Loc Identifier:		Alt Loc Identif B:	
Alt Loc Identif 1:		Alt Loc Identif C:	
Alt Loc Identifi 2:			
Site Type:	Well		
Formation Type:			
Reporting Agency:	U.S. Geological Survey		
Station Name:	CHN- 812		

Map Key	Direction	Distance (mi)	Distance (ft)	Elevation (ft)	DB
41	S	0.97	5,140.32	0.39	FED USGS

Loc Identifier:	USGS-324632079562401	Well Depth:	340.0
Date Drilled:		Well Depth Unit:	ft
Latitude:	32.7759350930994	Well Hole Depth:	
Longitude:	-79.9399775653139	Well Hole Dpth Unt:	
Loc Horz Coord Std:	NAD83	Loc Country Name:	United States of America
Loc Latitude Stnd:	32.7759350930994	Loc HUC Code:	
Loc Longitude Stnd:	-79.9399775653139	Loc Aquifer Code:	123COOP
Loc Tribl Land Ind:		Loc Aquifer Conte:	
Loc Tribal Land:		Loc Aquifer Desc:	
Location Welltype:		Alt Loc Identif A:	
Alt Loc Identifier:		Alt Loc Identif B:	
Alt Loc Identif 1:		Alt Loc Identif C:	
Alt Loc Identifi 2:			
Site Type:	Well		
Formation Type:			
Reporting Agency:	U.S. Geological Survey		
Station Name:	CHN- 811B		

Map Key	Direction	Distance (mi)	Distance (ft)	Elevation (ft)	DB
41	S	0.97	5,140.32	0.39	FED USGS

Loc Identifier:	USGS-324632079562400	Well Depth:	438.0
Date Drilled:		Well Depth Unit:	ft
Latitude:	32.7759350930994	Well Hole Depth:	
Longitude:	-79.9399775653139	Well Hole Dpth Unt:	
Loc Horz Coord Std:	NAD83	Loc Country Name:	United States of America
Loc Latitude Stnd:	32.7759350930994	Loc HUC Code:	
Loc Longitude Stnd:	-79.9399775653139	Loc Aquifer Code:	120FLRD
Loc Tribl Land Ind:		Loc Aquifer Conte:	
Loc Tribal Land:		Loc Aquifer Desc:	
Location Welltype:		Alt Loc Identif A:	
Alt Loc Identifier:		Alt Loc Identif B:	
Alt Loc Identif 1:		Alt Loc Identif C:	
Alt Loc Identifi 2:			

Wells and Additional Sources Detail Report

Site Type: Well
Formation Type:
Reporting Agency: U.S. Geological Survey
Station Name: CHN- 811

Map Key	Direction	Distance (mi)	Distance (ft)	Elevation (ft)	DB
42	S	0.98	5,160.96	0.92	FED USGS

Loc Identifier: USGS-324632079563100
Date Drilled:
Latitude: 32.7757323247181
Longitude: -79.9417554229477
Loc Horz Coord Std: NAD83
Loc Latitude Stnd: 32.7757323247181
Loc Longitude Stnd: -79.9417554229477
Loc Tribl Land Ind:
Loc Tribal Land:
Location Welltype:
Alt Loc Identifier:
Alt Loc Identif 1:
Alt Loc Identifi 2:
Well Depth:
Well Depth Unit: ft
Well Hole Depth:
Well Hole Dpth Unt:
Loc Country Name: United States of America
Loc HUC Code:
Loc Aquifer Code:
Loc Aquifer Conte:
Loc Aquifer Desc:
Alt Loc Identif A:
Alt Loc Identif B:
Alt Loc Identif C:
Site Type: Well
Formation Type:
Reporting Agency: U.S. Geological Survey
Station Name: CHN- 810 D2

Map Key	Direction	Distance (mi)	Distance (ft)	Elevation (ft)	DB
44	S	0.98	5,196.91	0.95	FED USGS

Loc Identifier: USGS-324619080560900
Date Drilled:
Latitude: 32.7756406593934
Longitude: -79.9415776398407
Loc Horz Coord Std: NAD83
Loc Latitude Stnd: 32.7756406593934
Loc Longitude Stnd: -79.9415776398407
Loc Tribl Land Ind:
Loc Tribal Land:
Location Welltype:
Alt Loc Identifier:
Alt Loc Identif 1:
Alt Loc Identifi 2:
Well Depth: 438.0
Well Depth Unit: ft
Well Hole Depth:
Well Hole Dpth Unt:
Loc Country Name: United States of America
Loc HUC Code:
Loc Aquifer Code: 120FLRD
Loc Aquifer Conte:
Loc Aquifer Desc:
Alt Loc Identif A:
Alt Loc Identif B:
Alt Loc Identif C:
Site Type: Well
Formation Type:
Reporting Agency: U.S. Geological Survey
Station Name: CHN- 809

Wells and Additional Sources Detail Report

Coastal Plain Well Records

Map Key	Direction	Distance (mi)	Distance (ft)	Elevation (ft)	DB
3	S	0.40	2,094.48	7.82	WATER WELLS

Well ID:	CHN-178	Owner Well ID:	
SCGR ID:	18DD-l3	Wl Yr:	1973
Co No:	178	Driller:	Layne-Atlantic
Use:		Drill Yr:	1973
Wl Ft:	8	Drill Mo:	5
Depth D:	2075	Topo:	Charleston
Depth C:	2013	Elev:	10
Wl:		Location:	Barre St.
Wl Q:		Yield:	
Diam 1:	20	Yield Yr:	
Diam 2:	10	D Logs:	No
OH Cas:		D Logs Text:	
Screen T:	1807	P Test:	No
Screen B:	2006	P Test Text:	
SCGS Sampl:		County:	CHN
Object ID 1:		Latitude:	32.78417
Well Use:	PS	Longitude:	-79.94306
Chem:	C	X:	
G Logs:	E, C, N	Y:	
County Desc:	Charleston	Use Desc:	Public Supply
Well Use Desc:			
Chem Desc:	complete analysis		
G Logs Desc:	E - electric log; C - caliper log; N - nuclear, or any other type of log		
Global ID:			
Remarks:			

Map Key	Direction	Distance (mi)	Distance (ft)	Elevation (ft)	DB
4	SE	0.43	2,251.88	12.57	WATER WELLS

Well ID:	CHN-11	Owner Well ID:	
SCGR ID:	18DD-l1	Wl Yr:	1946
Co No:	11	Driller:	
Use:		Drill Yr:	1878
Wl Ft:	-92	Drill Mo:	
Depth D:		Topo:	Charleston
Depth C:	1970	Elev:	10
Wl:		Location:	Marion Square
Wl Q:		Yield:	465
Diam 1:		Yield Yr:	1878
Diam 2:		D Logs:	No
OH Cas:		D Logs Text:	

Screen T:		P Test:	No
Screen B:		P Test Text:	
SCGS Sampl:		County:	CHN
Object ID 1:		Latitude:	32.7860034486
Well Use:	UNU	Longitude:	-79.9364796899
Chem:	C	X:	
G Logs:		Y:	
County Desc:	Charleston	Use Desc:	Unused
Well Use Desc:			
Chem Desc:	complete analysis		
G Logs Desc:			
Global ID:			
Remarks:			

Map Key	Direction	Distance (mi)	Distance (ft)	Elevation (ft)	DB
7	SSW	0.52	2,726.73	6.28	WATER WELLS

Well ID:	CHN-800	Owner Well ID:	
SCGR ID:	18DD-s1	Wl Yr:	
Co No:	800	Driller:	USGS ?
Use:		Drill Yr:	1994
Wl Ft:		Drill Mo:	12
Depth D:	1010	Topo:	Charleston
Depth C:		Elev:	4
Wl:		Location:	Cannon Park
Wl Q:		Yield:	
Diam 1:	6	Yield Yr:	
Diam 2:		D Logs:	No
OH Cas:	98	D Logs Text:	
Screen T:		P Test:	No
Screen B:		P Test Text:	
SCGS Sampl:		County:	CHN
Object ID 1:		Latitude:	32.7826735256
Well Use:	TEST	Longitude:	-79.9448100189
Chem:		X:	
G Logs:	E, G, C, T	Y:	
County Desc:	Charleston	Use Desc:	Test hole
Well Use Desc:			
Chem Desc:	no analysis		
G Logs Desc:	E - electric log; G - natural gamma-ray log; C - caliper log; T - temperature log		
Global ID:			
Remarks:	ASR test well.		

Map Key	Direction	Distance (mi)	Distance (ft)	Elevation (ft)	DB
9	ESE	0.60	3,151.55	10.01	WATER WELLS

Wells and Additional Sources Detail Report

Well ID:	CHN-64	Owner Well ID:	
SCGR ID:	18DD-k2	Wl Yr:	1968
Co No:	64	Driller:	
Use:		Drill Yr:	1900
Wl Ft:	-71	Drill Mo:	
Depth D:		Topo:	Charleston
Depth C:	1435	Elev:	10
Wl:		Location:	George St.
Wl Q:		Yield:	300
Diam 1:	8	Yield Yr:	1961
Diam 2:		D Logs:	No
OH Cas:		D Logs Text:	
Screen T:		P Test:	No
Screen B:		P Test Text:	
SCGS Sampl:		County:	CHN
Object ID 1:		Latitude:	32.7860034511
Well Use:	UNU	Longitude:	-79.9328695637
Chem:	C	X:	
G Logs:	G, C, T	Y:	
County Desc:	Charleston	Use Desc:	Unused
Well Use Desc:			
Chem Desc:	complete analysis		
G Logs Desc:	G - natural gamma-ray log; C - caliper log; T - temperature log		
Global ID:			
Remarks:	Date drilled approximate.		

Map Key	Direction	Distance (mi)	Distance (ft)	Elevation (ft)	DB
10	NNE	0.62	3,280.78	7.60	WATER WELLS

Well ID:	CHN-12	Owner Well ID:	
SCGR ID:	18DD-l2	Wl Yr:	1960
Co No:	12	Driller:	Gray
Use:		Drill Yr:	1885
Wl Ft:	Flow	Drill Mo:	
Depth D:		Topo:	Charleston
Depth C:	1945	Elev:	10
Wl:		Location:	Hanover St.
Wl Q:		Yield:	700
Diam 1:	20	Yield Yr:	1960
Diam 2:	6	D Logs:	No
OH Cas:		D Logs Text:	
Screen T:		P Test:	No
Screen B:		P Test Text:	
SCGS Sampl:		County:	CHN
Object ID 1:		Latitude:	32.799613128
Well Use:	REC	Longitude:	-79.9395296142

Chem:	C	X:	
G Logs:	C, T, FR, N	Y:	
County Desc:	Charleston	Use Desc:	Recreation
Well Use Desc:			
Chem Desc:	complete analysis		
G Logs Desc:	C - caliper log; T - temperature log; FR - fluid resistivity/conductivity log; N - nuclear, or any other type of log		
Global ID:			
Remarks:	No info on screen.		

Map Key	Direction	Distance (mi)	Distance (ft)	Elevation (ft)	DB
12	SE	0.73	3,878.88	9.27	WATER WELLS

Well ID:		Owner Well ID:	
SCGR ID:	18DD-k1	Wl Yr:	1960
Co No:	CHN-9	Driller:	
Use:	UNU	Drill Yr:	1849
Wl Ft:		Drill Mo:	
Depth D:		Topo:	Charleston
Depth C:	1260	Elev:	10
Wl:	Flow	Location:	
Wl Q:		Yield:	
Diam 1:		Yield Yr:	
Diam 2:		D Logs:	0 - no log
OH Cas:		D Logs Text:	
Screen T:		P Test:	0 - no pumping test
Screen B:		P Test Text:	
SCGS Sampl:		County:	Charleston
Object ID 1:		Latitude:	32.78361111
Well Use:		Longitude:	-79.93194444444444444444444444444444444444
Chem:	C	X:	
G Logs:		Y:	
County Desc:		Use Desc:	
Well Use Desc:	Unused		
Chem Desc:	complete analysis		
G Logs Desc:			
Global ID:			
Remarks:			

Map Key	Direction	Distance (mi)	Distance (ft)	Elevation (ft)	DB
14	SE	0.74	3,887.24	9.37	WATER WELLS

Well ID:	CHN-9	Owner Well ID:	
SCGR ID:	18DD-k1	Wl Yr:	1960
Co No:	9	Driller:	
Use:		Drill Yr:	1849

Wl Ft:	Flow	Drill Mo:	
Depth D:		Topo:	Charleston
Depth C:	1260	Elev:	10
Wl:		Location:	Wentworth & Meeting Sts.
Wl Q:		Yield:	
Diam 1:		Yield Yr:	
Diam 2:		D Logs:	No
OH Cas:		D Logs Text:	
Screen T:		P Test:	No
Screen B:		P Test Text:	
SCGS Sampl:		County:	CHN
Object ID 1:		Latitude:	32.7837835
Well Use:	UNU	Longitude:	-79.9317495456
Chem:	C	X:	
G Logs:		Y:	
County Desc:	Charleston	Use Desc:	Unused
Well Use Desc:			
Chem Desc:	complete analysis		
G Logs Desc:			
Global ID:			
Remarks:			

Map Key	Direction	Distance (mi)	Distance (ft)	Elevation (ft)	DB
19	E	0.75	3,965.66	3.40	WATER WELLS

Well ID:		Owner Well ID:	
SCGR ID:	18DD-k3	Wl Yr:	2009
Co No:	CHN-14	Driller:	
Use:	OBS	Drill Yr:	1911
Wl Ft:		Drill Mo:	
Depth D:		Topo:	Charleston
Depth C:	2001	Elev:	5
Wl:	47	Location:	
Wl Q:		Yield:	429
Diam 1:	14	Yield Yr:	1946
Diam 2:	6	D Logs:	0 - no log
OH Cas:	1875	D Logs Text:	
Screen T:		P Test:	0 - no pumping test
Screen B:		P Test Text:	
SCGS Sampl:		County:	Charleston
Object ID 1:		Latitude:	32.79138889
Well Use:		Longitude:	-79.92861111111111111111111111111111111111111
Chem:		X:	
G Logs:	G, C, T, N	Y:	
County Desc:		Use Desc:	
Well Use Desc:	Observation		

Chem Desc:	no analysis
G Logs Desc:	natural gamma-ray log, caliper log, temperature log, nuclear, or any other type of log
Global ID:	
Remarks:	WL monitored by USGS.

Map Key	Direction	Distance (mi)	Distance (ft)	Elevation (ft)	DB
19	E	0.75	3,965.66	3.40	WATER WELLS

Well ID:	CHN-14	Owner Well ID:	
SCGR ID:	18DD-k3	Wl Yr:	2009
Co No:	14	Driller:	
Use:		Drill Yr:	1911
Wl Ft:	47	Drill Mo:	
Depth D:		Topo:	Charleston
Depth C:	2001	Elev:	5
Wl:		Location:	Charlotte St. at Cooper River
Wl Q:		Yield:	429
Diam 1:	14	Yield Yr:	1946
Diam 2:	6	D Logs:	No
OH Cas:	1875	D Logs Text:	
Screen T:		P Test:	No
Screen B:		P Test Text:	
SCGS Sampl:		County:	CHN
Object ID 1:		Latitude:	32.79139
Well Use:	OBS	Longitude:	-79.92861
Chem:		X:	
G Logs:	G, C, T, N	Y:	
County Desc:	Charleston	Use Desc:	Observation
Well Use Desc:			
Chem Desc:	no analysis		
G Logs Desc:	G - natural gamma-ray log; C - caliper log; T - temperature log; N - nuclear, or any other type of log		
Global ID:			
Remarks:	WL monitored by USGS.		

Map Key	Direction	Distance (mi)	Distance (ft)	Elevation (ft)	DB
20	N	0.79	4,192.08	6.64	WATER WELLS

Well ID:	CHN-13	Owner Well ID:	
SCGR ID:	18DD-i1	Wl Yr:	
Co No:	13	Driller:	Miller
Use:		Drill Yr:	1897
Wl Ft:	Flow	Drill Mo:	
Depth D:		Topo:	Charleston
Depth C:	2000	Elev:	10
Wl:		Location:	Nassau St.
Wl Q:		Yield:	

Diam 1:		Yield Yr:	
Diam 2:		D Logs:	No
OH Cas:		D Logs Text:	
Screen T:		P Test:	No
Screen B:		P Test Text:	
SCGS Sampl:		County:	CHN
Object ID 1:		Latitude:	32.802393088
Well Use:	FIRE	Longitude:	-79.9428697595
Chem:		X:	
G Logs:		Y:	
County Desc:	Charleston	Use Desc:	Fire station
Well Use Desc:			
Chem Desc:	no analysis		
G Logs Desc:			
Global ID:			
Remarks:	Open-hole well.		

Map Key	Direction	Distance (mi)	Distance (ft)	Elevation (ft)	DB
23	E	0.84	4,444.36	1.61	WATER WELLS

Well ID:	CHN-771	Owner Well ID:	Dockside MW-2
SCGR ID:	18DD-k5	Wl Yr:	1993
Co No:	771	Driller:	Gen. Engr.
Use:		Drill Yr:	1992
Wl Ft:	4	Drill Mo:	8
Depth D:	12	Topo:	Charleston
Depth C:	12	Elev:	6
Wl:		Location:	
Wl Q:		Yield:	
Diam 1:	2	Yield Yr:	
Diam 2:		D Logs:	No
OH Cas:		D Logs Text:	
Screen T:	3	P Test:	No
Screen B:	10	P Test Text:	
SCGS Sampl:		County:	CHN
Object ID 1:		Latitude:	32.7904533604
Well Use:	OBS	Longitude:	-79.9270293166
Chem:		X:	
G Logs:		Y:	
County Desc:	Charleston	Use Desc:	Observation
Well Use Desc:			
Chem Desc:	no analysis		
G Logs Desc:			
Global ID:			
Remarks:			

Map Key	Direction	Distance (mi)	Distance (ft)	Elevation (ft)	DB

Map Key	Direction	Distance (mi)	Distance (ft)	Elevation (ft)	DB
24	E	0.84	4,447.56	1.80	WATER WELLS

Well ID:	CHN-772	Owner Well ID:	Dockside MW-3
SCGR ID:	18DD-k6	Wl Yr:	1993
Co No:	772	Driller:	Gen. Engr.
Use:		Drill Yr:	1992
Wl Ft:	4	Drill Mo:	8
Depth D:	16	Topo:	Charleston
Depth C:	16	Elev:	6
Wl:		Location:	
Wl Q:		Yield:	
Diam 1:	2	Yield Yr:	
Diam 2:		D Logs:	No
OH Cas:		D Logs Text:	
Screen T:	3	P Test:	No
Screen B:	14	P Test Text:	
SCGS Sampl:		County:	CHN
Object ID 1:		Latitude:	32.7901733668
Well Use:	OBS	Longitude:	-79.9270293199
Chem:		X:	
G Logs:		Y:	
County Desc:	Charleston	Use Desc:	Observation
Well Use Desc:			
Chem Desc:	no analysis		
G Logs Desc:			
Global ID:			
Remarks:			

Map Key	Direction	Distance (mi)	Distance (ft)	Elevation (ft)	DB
25	E	0.84	4,443.05	1.48	WATER WELLS

Well ID:	CHN-770	Owner Well ID:	Dockside MW-1
SCGR ID:	18DD-k4	Wl Yr:	1992
Co No:	770	Driller:	Gen. Engr.
Use:		Drill Yr:	1992
Wl Ft:	3	Drill Mo:	8
Depth D:	12	Topo:	Charleston
Depth C:	12	Elev:	6
Wl:		Location:	
Wl Q:		Yield:	
Diam 1:	2	Yield Yr:	
Diam 2:		D Logs:	No
OH Cas:		D Logs Text:	
Screen T:	3	P Test:	No
Screen B:	10	P Test Text:	

SCGS Sampl:		County:	CHN
Object ID 1:		Latitude:	32.7907333539
Well Use:	OBS	Longitude:	-79.9270293133
Chem:		X:	
G Logs:		Y:	
County Desc:	Charleston	Use Desc:	Observation
Well Use Desc:			
Chem Desc:	no analysis		
G Logs Desc:			
Global ID:			
Remarks:			

Map Key	Direction	Distance (mi)	Distance (ft)	Elevation (ft)	DB
26	E	0.86	4,530.38	1.34	WATER WELLS

Well ID:	CHN-775	Owner Well ID:	Dockside MW-6
SCGR ID:	18DD-k9	Wl Yr:	1993
Co No:	775	Driller:	Gen. Engr.
Use:		Drill Yr:	1992
Wl Ft:	3	Drill Mo:	8
Depth D:	15	Topo:	Charleston
Depth C:	15	Elev:	6
Wl:		Location:	
Wl Q:		Yield:	
Diam 1:	2	Yield Yr:	
Diam 2:		D Logs:	No
OH Cas:		D Logs Text:	
Screen T:	3	P Test:	No
Screen B:	13	P Test Text:	
SCGS Sampl:		County:	CHN
Object ID 1:		Latitude:	32.790453361
Well Use:	OBS	Longitude:	-79.9267493075
Chem:		X:	
G Logs:		Y:	
County Desc:	Charleston	Use Desc:	Observation
Well Use Desc:			
Chem Desc:	no analysis		
G Logs Desc:			
Global ID:			
Remarks:			

Map Key	Direction	Distance (mi)	Distance (ft)	Elevation (ft)	DB
27	E	0.86	4,532.91	1.53	WATER WELLS

Well ID:	CHN-785	Owner Well ID:	# 3
SCGR ID:	18DD-k19	Wl Yr:	

Co No:	785	Driller:	
Use:		Drill Yr:	
Wl Ft:		Drill Mo:	
Depth D:		Topo:	Charleston
Depth C:		Elev:	
Wl:		Location:	
Wl Q:		Yield:	
Diam 1:		Yield Yr:	
Diam 2:		D Logs:	No
OH Cas:		D Logs Text:	
Screen T:		P Test:	No
Screen B:		P Test Text:	
SCGS Sampl:		County:	CHN
Object ID 1:		Latitude:	32.7901733675
Well Use:		Longitude:	-79.9267493108
Chem:		X:	
G Logs:		Y:	
County Desc:	Charleston	Use Desc:	
Well Use Desc:			
Chem Desc:	no analysis		
G Logs Desc:			
Global ID:			
Remarks:			

Map Key	Direction	Distance (mi)	Distance (ft)	Elevation (ft)	DB
27	E	0.86	4,532.91	1.53	WATER WELLS

Well ID:	CHN-773	Owner Well ID:	Dockside MW-4
SCGR ID:	18DD-k7	Wl Yr:	1993
Co No:	773	Driller:	Gen. Engr.
Use:		Drill Yr:	1992
Wl Ft:	5	Drill Mo:	8
Depth D:	14	Topo:	Charleston
Depth C:	14	Elev:	8
Wl:		Location:	
Wl Q:		Yield:	
Diam 1:	2	Yield Yr:	
Diam 2:		D Logs:	No
OH Cas:		D Logs Text:	
Screen T:	2	P Test:	No
Screen B:	12	P Test Text:	
SCGS Sampl:		County:	CHN
Object ID 1:		Latitude:	32.7901733675
Well Use:	OBS	Longitude:	-79.9267493108
Chem:		X:	
G Logs:		Y:	

County Desc:	Charleston	Use Desc:	Observation
Well Use Desc:			
Chem Desc:	no analysis		
G Logs Desc:			
Global ID:			
Remarks:			

Map Key	Direction	Distance (mi)	Distance (ft)	Elevation (ft)	DB
27	E	0.86	4,532.91	1.53	WATER WELLS

Well ID:	CHN-784	Owner Well ID:	# 29
SCGR ID:	18DD-k18	Wl Yr:	
Co No:	784	Driller:	
Use:		Drill Yr:	
Wl Ft:		Drill Mo:	
Depth D:		Topo:	Charleston
Depth C:		Elev:	
Wl:		Location:	
Wl Q:		Yield:	
Diam 1:		Yield Yr:	
Diam 2:		D Logs:	No
OH Cas:		D Logs Text:	
Screen T:		P Test:	No
Screen B:		P Test Text:	
SCGS Sampl:		County:	CHN
Object ID 1:		Latitude:	32.7901733675
Well Use:		Longitude:	-79.9267493108
Chem:		X:	
G Logs:		Y:	
County Desc:	Charleston	Use Desc:	
Well Use Desc:			
Chem Desc:	no analysis		
G Logs Desc:			
Global ID:			
Remarks:			

Map Key	Direction	Distance (mi)	Distance (ft)	Elevation (ft)	DB
27	E	0.86	4,532.91	1.53	WATER WELLS

Well ID:	CHN-774	Owner Well ID:	Dockside MW-5
SCGR ID:	18DD-k8	Wl Yr:	1993
Co No:	774	Driller:	Gen. Engr.
Use:		Drill Yr:	1992
Wl Ft:	5	Drill Mo:	8
Depth D:	16	Topo:	Charleston
Depth C:	16	Elev:	7

WI:		Location:	
WI Q:		Yield:	
Diam 1:	2	Yield Yr:	
Diam 2:		D Logs:	No
OH Cas:		D Logs Text:	
Screen T:	4	P Test:	No
Screen B:	14	P Test Text:	
SCGS Sampl:		County:	CHN
Object ID 1:		Latitude:	32.7901733675
Well Use:	OBS	Longitude:	-79.9267493108
Chem:		X:	
G Logs:		Y:	
County Desc:	Charleston	Use Desc:	Observation
Well Use Desc:			
Chem Desc:	no analysis		
G Logs Desc:			
Global ID:			
Remarks:			

Map Key	Direction	Distance (mi)	Distance (ft)	Elevation (ft)	DB
27	E	0.86	4,532.91	1.53	WATER WELLS

Well ID:	CHN-783	Owner Well ID:	# 2
SCGR ID:	18DD-k17	WI Yr:	
Co No:	783	Driller:	
Use:		Drill Yr:	
WI Ft:		Drill Mo:	
Depth D:		Topo:	Charleston
Depth C:		Elev:	
WI:		Location:	
WI Q:		Yield:	
Diam 1:		Yield Yr:	
Diam 2:		D Logs:	No
OH Cas:		D Logs Text:	
Screen T:		P Test:	No
Screen B:		P Test Text:	
SCGS Sampl:		County:	CHN
Object ID 1:		Latitude:	32.7901733675
Well Use:		Longitude:	-79.9267493108
Chem:		X:	
G Logs:		Y:	
County Desc:	Charleston	Use Desc:	
Well Use Desc:			
Chem Desc:	no analysis		
G Logs Desc:			
Global ID:			

Remarks:

Map Key	Direction	Distance (mi)	Distance (ft)	Elevation (ft)	DB
28	E	0.87	4,598.28	2.45	WATER WELLS

Well ID:	CHN-781	Owner Well ID:	Dockside MW-12
SCGR ID:	18DD-k15	Wl Yr:	1993
Co No:	781	Driller:	Gen. Engr.
Use:		Drill Yr:	1992
Wl Ft:	3	Drill Mo:	8
Depth D:	17	Topo:	Charleston
Depth C:	17	Elev:	6
Wl:		Location:	
Wl Q:		Yield:	
Diam 1:	2	Yield Yr:	
Diam 2:		D Logs:	No
OH Cas:		D Logs Text:	
Screen T:	3	P Test:	No
Screen B:	14	P Test Text:	
SCGS Sampl:		County:	CHN
Object ID 1:		Latitude:	32.7885034054
Well Use:	OBS	Longitude:	-79.9267493294
Chem:		X:	
G Logs:		Y:	
County Desc:	Charleston	Use Desc:	Observation
Well Use Desc:			
Chem Desc:	no analysis		
G Logs Desc:			
Global ID:			
Remarks:			

Map Key	Direction	Distance (mi)	Distance (ft)	Elevation (ft)	DB
29	E	0.87	4,613.81	0.54	WATER WELLS

Well ID:	CHN-776	Owner Well ID:	Dockside MW-7
SCGR ID:	18DD-k10	Wl Yr:	1993
Co No:	776	Driller:	Gen. Engr.
Use:		Drill Yr:	1992
Wl Ft:	3	Drill Mo:	8
Depth D:	15	Topo:	Charleston
Depth C:	15	Elev:	6
Wl:		Location:	
Wl Q:		Yield:	
Diam 1:	2	Yield Yr:	
Diam 2:		D Logs:	No
OH Cas:		D Logs Text:	

Screen T:	3	P Test:	No
Screen B:	13	P Test Text:	
SCGS Sampl:		County:	CHN
Object ID 1:		Latitude:	32.7910033489
Well Use:	OBS	Longitude:	-79.9264792922
Chem:		X:	
G Logs:		Y:	
County Desc:	Charleston	Use Desc:	Observation
Well Use Desc:			
Chem Desc:	no analysis		
G Logs Desc:			
Global ID:			
Remarks:			

Map Key	Direction	Distance (mi)	Distance (ft)	Elevation (ft)	DB
30	E	0.89	4,702.40	0.91	WATER WELLS

Well ID:	CHN-779	Owner Well ID:	Dockside MW-10
SCGR ID:	18DD-k13	Wl Yr:	1993
Co No:	779	Driller:	Gen. Engr.
Use:		Drill Yr:	1992
Wl Ft:	4	Drill Mo:	8
Depth D:	18	Topo:	Charleston
Depth C:	18	Elev:	7
Wl:		Location:	
Wl Q:		Yield:	
Diam 1:	2	Yield Yr:	
Diam 2:		D Logs:	No
OH Cas:		D Logs Text:	
Screen T:	3	P Test:	No
Screen B:	15	P Test Text:	
SCGS Sampl:		County:	CHN
Object ID 1:		Latitude:	32.7901733688
Well Use:	OBS	Longitude:	-79.9261992928
Chem:		X:	
G Logs:		Y:	
County Desc:	Charleston	Use Desc:	Observation
Well Use Desc:			
Chem Desc:	no analysis		
G Logs Desc:			
Global ID:			
Remarks:			

Map Key	Direction	Distance (mi)	Distance (ft)	Elevation (ft)	DB
31	E	0.89	4,698.58	0.54	WATER WELLS

Wells and Additional Sources Detail Report

Well ID:	CHN-780	Owner Well ID:	Dockside MW-11
SCGR ID:	18DD-k14	Wl Yr:	1993
Co No:	780	Driller:	Gen. Engr.
Use:		Drill Yr:	1992
Wl Ft:	3	Drill Mo:	8
Depth D:	27	Topo:	Charleston
Depth C:	27	Elev:	6
Wl:		Location:	
Wl Q:		Yield:	
Diam 1:	2	Yield Yr:	
Diam 2:		D Logs:	No
OH Cas:		D Logs Text:	
Screen T:	10	P Test:	No
Screen B:	25	P Test Text:	
SCGS Sampl:		County:	CHN
Object ID 1:		Latitude:	32.7907333558
Well Use:	OBS	Longitude:	-79.9261992863
Chem:		X:	
G Logs:		Y:	
County Desc:	Charleston	Use Desc:	Observation
Well Use Desc:			
Chem Desc:	no analysis		
G Logs Desc:			
Global ID:			
Remarks:			

Map Key	Direction	Distance (mi)	Distance (ft)	Elevation (ft)	DB
32	E	0.90	4,765.79	1.58	WATER WELLS

Well ID:	CHN-777	Owner Well ID:	Dockside MW-8
SCGR ID:	18DD-k11	Wl Yr:	1993
Co No:	777	Driller:	Gen. Engr.
Use:		Drill Yr:	1992
Wl Ft:	3	Drill Mo:	8
Depth D:	28	Topo:	Charleston
Depth C:	28	Elev:	6
Wl:		Location:	
Wl Q:		Yield:	
Diam 1:	2	Yield Yr:	
Diam 2:		D Logs:	No
OH Cas:		D Logs Text:	
Screen T:	14	P Test:	No
Screen B:	26	P Test Text:	
SCGS Sampl:		County:	CHN
Object ID 1:		Latitude:	32.7885034066
Well Use:	OBS	Longitude:	-79.9261993112

Chem:		X:	
G Logs:		Y:	
County Desc:	Charleston	Use Desc:	Observation
Well Use Desc:			
Chem Desc:	no analysis		
G Logs Desc:			
Global ID:			
Remarks:			

Map Key	Direction	Distance (mi)	Distance (ft)	Elevation (ft)	DB
33	E	0.91	4,784.27	0.41	WATER WELLS

Well ID:	CHN-778	Owner Well ID:	Dockside MW-9
SCGR ID:	18DD-k12	Wl Yr:	1993
Co No:	778	Driller:	Gen. Engr.
Use:		Drill Yr:	1992
Wl Ft:	4	Drill Mo:	8
Depth D:	20	Topo:	Charleston
Depth C:	20	Elev:	7
Wl:		Location:	
Wl Q:		Yield:	
Diam 1:	2	Yield Yr:	
Diam 2:		D Logs:	No
OH Cas:		D Logs Text:	
Screen T:	4	P Test:	No
Screen B:	18	P Test Text:	
SCGS Sampl:		County:	CHN
Object ID 1:		Latitude:	32.7907333565
Well Use:	OBS	Longitude:	-79.9259192773
Chem:		X:	
G Logs:		Y:	
County Desc:	Charleston	Use Desc:	Observation
Well Use Desc:			
Chem Desc:	no analysis		
G Logs Desc:			
Global ID:			
Remarks:			

Map Key	Direction	Distance (mi)	Distance (ft)	Elevation (ft)	DB
34	E	0.92	4,870.75	0.33	WATER WELLS

Well ID:	CHN-782	Owner Well ID:	# 1
SCGR ID:	18DD-k16	Wl Yr:	
Co No:	782	Driller:	
Use:		Drill Yr:	
Wl Ft:		Drill Mo:	

Depth D:		Topo:	Charleston
Depth C:		Elev:	
Wl:		Location:	
Wl Q:		Yield:	
Diam 1:		Yield Yr:	
Diam 2:		D Logs:	No
OH Cas:		D Logs Text:	
Screen T:		P Test:	No
Screen B:		P Test Text:	
SCGS Sampl:		County:	CHN
Object ID 1:		Latitude:	32.7904533637
Well Use:		Longitude:	-79.9256392715
Chem:		X:	
G Logs:		Y:	
County Desc:	Charleston	Use Desc:	
Well Use Desc:			
Chem Desc:	no analysis		
G Logs Desc:			
Global ID:			
Remarks:			

Map Key	Direction	Distance (mi)	Distance (ft)	Elevation (ft)	DB
36	S	0.95	5,013.45	0.33	WATER WELLS

Well ID:	CHN-810	Owner Well ID:	
SCGR ID:	18DD-s2	Wl Yr:	
Co No:	810	Driller:	USGS
Use:		Drill Yr:	1998
Wl Ft:		Drill Mo:	8
Depth D:	440	Topo:	Charleston
Depth C:	440	Elev:	
Wl:		Location:	Charleston
Wl Q:		Yield:	
Diam 1:	4	Yield Yr:	
Diam 2:		D Logs:	No
OH Cas:		D Logs Text:	
Screen T:	368	P Test:	No
Screen B:	438	P Test Text:	
SCGS Sampl:		County:	CHN
Object ID 1:		Latitude:	32.77614
Well Use:	OBS	Longitude:	-79.94171
Chem:		X:	
G Logs:	E, G	Y:	
County Desc:	Charleston	Use Desc:	Observation
Well Use Desc:			
Chem Desc:	no analysis		

G Logs Desc:	E - electric log; G - natural gamma-ray log
Global ID:	
Remarks:	ASR Project

Map Key	Direction	Distance (mi)	Distance (ft)	Elevation (ft)	DB
38	S	0.97	5,125.83	0.33	WATER WELLS

Well ID:	CHN-811	Owner Well ID:	
SCGR ID:	18DD-s4	Wl Yr:	
Co No:	811	Driller:	USGS
Use:		Drill Yr:	1998
Wl Ft:		Drill Mo:	9
Depth D:	440	Topo:	Charleston
Depth C:	440	Elev:	4
Wl:		Location:	Charleston
Wl Q:		Yield:	
Diam 1:	6	Yield Yr:	
Diam 2:	2	D Logs:	No
OH Cas:		D Logs Text:	
Screen T:	335	P Test:	No
Screen B:	438	P Test Text:	
SCGS Sampl:		County:	CHN
Object ID 1:		Latitude:	32.77597
Well Use:	OBS	Longitude:	-79.94002
Chem:		X:	
G Logs:	E, G	Y:	
County Desc:	Charleston	Use Desc:	Observation
Well Use Desc:			
Chem Desc:	no analysis		
G Logs Desc:	E - electric log; G - natural gamma-ray log		
Global ID:			
Remarks:	ASR Project. Two wells constructed inside original well.		

Map Key	Direction	Distance (mi)	Distance (ft)	Elevation (ft)	DB
40	S	0.97	5,128.78	0.38	WATER WELLS

Well ID:	CHN-812	Owner Well ID:	
SCGR ID:	18DD-s5	Wl Yr:	
Co No:	812	Driller:	Rodgers
Use:		Drill Yr:	1998
Wl Ft:		Drill Mo:	10
Depth D:	440	Topo:	Charleston
Depth C:	440	Elev:	
Wl:		Location:	Charleston
Wl Q:		Yield:	
Diam 1:	16	Yield Yr:	

Diam 2:		D Logs:	No
OH Cas:		D Logs Text:	
Screen T:	368	P Test:	No
Screen B:	438	P Test Text:	
SCGS Sampl:		County:	CHN
Object ID 1:		Latitude:	32.77583
Well Use:	OBS	Longitude:	-79.94154
Chem:		X:	
G Logs:	E, G	Y:	
County Desc:	Charleston	Use Desc:	Observation
Well Use Desc:			
Chem Desc:	no analysis		
G Logs Desc:	E - electric log; G - natural gamma-ray log		
Global ID:			
Remarks:			

Map Key	Direction	Distance (mi)	Distance (ft)	Elevation (ft)	DB
43	S	0.98	5,170.68	0.33	WATER WELLS

Well ID:	CHN-809	Owner Well ID:	
SCGR ID:	18DD-s3	Wl Yr:	
Co No:	809	Driller:	USGS
Use:		Drill Yr:	1998
Wl Ft:		Drill Mo:	8
Depth D:		Topo:	Charleston
Depth C:	410	Elev:	
Wl:		Location:	
Wl Q:		Yield:	
Diam 1:		Yield Yr:	
Diam 2:		D Logs:	No
OH Cas:	105	D Logs Text:	
Screen T:		P Test:	No
Screen B:		P Test Text:	
SCGS Sampl:		County:	CHN
Object ID 1:		Latitude:	32.7757336641
Well Use:	OBS	Longitude:	-79.9411999246
Chem:		X:	
G Logs:	E, G	Y:	
County Desc:	Charleston	Use Desc:	Observation
Well Use Desc:			
Chem Desc:	no analysis		
G Logs Desc:	E - electric log; G - natural gamma-ray log		
Global ID:			
Remarks:	ASR Project		

Radon Information

This section lists any relevant radon information found for the target property.

Federal EPA Radon Zone for *CHARLESTON* County: **3**

Zone 1: Counties with predicted average indoor radon screening levels greater than 4 pCi/L
Zone 2: Counties with predicted average indoor radon screening levels from 2 to 4 pCi/L
Zone 3: Counties with predicted average indoor radon screening levels less than 2 pCi/L

Federal Area Radon Information for *CHARLESTON* County

No Measures/Homes:	74
Geometric Mean:	0.2
Arithmetic Mean:	0.4
Median:	0.2
Standard Deviation:	0.8
Maximum:	3.6
% >4 pCi/L:	0
% >20 pCi/L:	0
Notes on Data Table:	TABLE 1. Screening indoor radon data from the EPA/State Residential Radon Survey of South Carolina conducted during 1990-91. Data represent 2-7 day charcoal canister measuremenl from the lowest level of each home tested.

Appendix

Federal Sources

FEMA National Flood Hazard Layer — **FEMA FLOOD**

The National Flood Hazard Layer (NFHL) data incorporates Flood Insurance Rate Map (FIRM) databases published by the Federal Emergency Management Agency (FEMA), and any Letters Of Map Revision (LOMRs) that have been issued against those databases since their publication date. The FIRM Database is the digital, geospatial version of the flood hazard information shown on the published paper FIRMs. The FIRM Database depicts flood risk information and supporting data used to develop the risk data. The FIRM Database is derived from Flood Insurance Studies (FISs), previously published FIRMs, flood hazard analyses performed in support of the FISs and FIRMs, and new mapping data, where available.

Indoor Radon Data — **INDOOR RADON**

Indoor radon measurements tracked by the Environmental Protection Agency(EPA) and the State Residential Radon Survey.

Public Water Systems Violations and Enforcement Data — **PWSV**

This list of drinking water violations and enforcement actions is sourced from the U.S Environmental Protection Agency's (EPA) Enforcement and Compliance History Online (ECHO) system that incorporates Public Water Systems data from EPA's Safe Drinking Water Information System (SDWIS) database, as part of the national download of Safe Drinking Water Act (SDWA) data. SDWIS contains information on public water systems from the Public Water System Supervision (PWSS) Program, including monitoring, enforcement, and violation data related to requirements established by the SWDA. Address information provided in SWDIS may correspond either with the physical location of the water system, or with a contact address.

Radon Zone Level — **RADON ZONE**

Areas showing the level of Radon Zones (level 1, 2 or 3) by county. This data is maintained by the Environmental Protection Agency (EPA).

Safe Drinking Water Information System (SDWIS) — **SDWIS**

This national download of Safe Drinking Water Act (SDWA) data is sourced from the U.S Environmental Protection Agency's (EPA) Enforcement and Compliance History Online (ECHO) system that incorporates Public Water Systems data from EPA's Safe Drinking Water Information System (SDWIS) database. SDWIS contains information on public water systems from the Public Water System Supervision (PWSS) Program related to requirements established by the Safe Drinking Water Act (SDWA). Address information provided in SWDIS may correspond either with the physical location of the water system, or with a contact address.

Soil Survey Geographic database — **SSURGO**

The Soil Survey Geographic database (SSURGO) contains information about soil as collected by the National Cooperative Soil Survey at the Natural Resources Conservation Service (NRCS). Soil maps outline areas called map units. The map units are linked to soil properties in a database. Each map unit may contain one to three major components and some minor components.

U.S. Fish & Wildlife Service Wetland Data — **US WETLAND**

The U.S. Fish & Wildlife Service Wetland layer represents the approximate location and type of wetlands and deepwater habitats in the United States.

USGS Current Topo — **US TOPO**

US Topo topographic maps are produced by the National Geospatial Program of the U.S. Geological Survey (USGS). The project was launched in late 2009, and the term "US Topo" refers specifically to quadrangle topographic maps published in 2009 and later.

USGS Geology — **US GEOLOGY**

Seamless maps depicting geological information provided by the United States Geological Survey (USGS).

USGS National Water Information System — **FED USGS**

The U.S. Geological Survey's (USGS) National Water Information System (NWIS) is the nation's principal repository of water resources data. The data includes comprehensive information of well-construction details, time-series data for gage height, streamflow, groundwater level, and precipitation and water use data. This NWIS database information is obtained through the Water Quality Data Portal (WQP). The WQP

is a cooperative service sponsored by the USGS, the Environmental Protection Agency (EPA), and the National Water Quality Monitoring Council (NWQMC). WQX3.0 is the newest version of the data standard that is delivered from the WQP, and this updated version holds new profiles containing USGS data added since March 11, 2024 sourced from their beta version website.

State Sources

Coastal Plain Well Records **WATER WELLS**

A list of water wells in the Coastal Plain counties of South Carolina provided by the South Carolina Department of Environmental Services (SCDES) Bureau of Water Hydrology Program, formerly maintained by the South Carolina Department of Natural Resource Hydrology Section.

Oil and Gas Wells **OGW**

The state of South Carolina does not have any oil and gas reserves; therefore, as confirmed by the South Carolina Department of Environmental Services (SCDES), no applicable data is available.

Public Water Supply Wells **PWSW**

A list of Public Water Supply Wells made available by the South Carolina Department of Environmental Services (SCDES) Bureau of Water (BOW).

Underground Injection Control Wells **UIC**

This list of Underground Injection Control Class V Wells is provided by the South Carolina Department of Environmental Services (SCDES). The majority of Class V Wells are aquifer remediation injection wells, and the remaining are Aquifer Storage and Recovery Wells (storage of potable water in the subsurface).

Water Wells **WATER WELLS**

A list of water wells in the Piedmont (upstate) counties made available by the South Carolina Department of Natural Resources. Some well locations are approximated to the nearest degree and minute of latitude and longitude.

Liability Notice

Reliance on information in Report: The Physical Setting Report (PSR) DOES NOT replace a full Phase I Environmental Site Assessment but is solely intended to be used as a review of environmental databases and physical characteristics for the site or adjacent properties.

License for use of information in Report: No page of this report can be used without this cover page, this notice and the project property identifier. The information in Report(s) may not be modified or re-sold.

Your Liability for misuse: Using this Service and/or its reports in a manner contrary to this Notice or your agreement will be in breach of copyright and contract and ERIS may obtain damages for such mis-use, including damages caused to third parties, and gives ERIS the right to terminate your account, rescind your license to any previous reports and to bar you from future use of the Service.

No warranty of Accuracy or Liability for ERIS: The information contained in this report has been produced by ERIS Information Inc. ("ERIS") using various sources of information, including information provided by Federal and State government departments. The report applies only to the address and up to the date specified on the cover of this report, and any alterations or deviation from this description will require a new report. This report and the data contained herein does not purport to be and does not constitute a guarantee of the accuracy of the information contained herein and does not constitute a legal opinion nor medical advice. Although ERIS has endeavored to present you with information that is accurate, ERIS Information Inc. disclaims, any and all liability for any errors, omissions, or inaccuracies in such information and data, whether attributable to inadvertence, negligence or otherwise, and for any consequences arising therefrom. Liability on the part of ERIS is limited to the monetary value paid for this report.

Trademark and Copyright: You may not use the ERIS trademarks or attribute any work to ERIS other than as outlined above. This Service and Report(s) are protected by copyright owned by ERIS Information Inc. Copyright in data used in the Service or Report(s) (the "Data") is owned by ERIS or its licensors. The Service, Report(s) and Data may not be copied or reproduced in whole or in any substantial part without prior written consent of ERIS.

Wright, Kevin

From: Erin E. Jezek <erin.jezek@des.sc.gov>
Sent: Friday, March 20, 2026 10:18 AM
To: Wright, Kevin
Subject: Re: 200 Coming Street, Charleston, Charleston County

Kevin,

I looked into the property at 200 Coming Street in Charleston for Stephanie as she is out of the office. I did not find any evidence of a UST system on this property. The only thing I show on this property is an old Asbestos removal project. If you have any more questions, please let me know.

Erin Jezek
Geologist/Hydrologist II
UST Management Division
Bureau of Land and Waste Management
O: 803-898-0608
Erin.Jezek@des.sc.gov
DES.SC.gov

SC DEPARTMENT of ENVIRONMENTAL SERVICES

From: Stephanie M. Briney <Stephanie.Briney@des.sc.gov>
Sent: Friday, March 20, 2026 9:29 AM
To: Erin E. Jezek <erin.jezek@des.sc.gov>
Subject: Fw: 200 Coming Street, Charleston, Charleston County

Can you take care of this request for me? Thanks!

Get Outlook for iOS

From: Wright, Kevin <Kevin.Wright2@terracon.com>
Sent: Friday, March 20, 2026 7:50:54 AM
To: Stephanie M. Briney <Stephanie.Briney@des.sc.gov>
Subject: 200 Coming Street, Charleston, Charleston County

Hi Stephanie,

I hope you have been well. I am working on an ESA for a property located at 200 Coming Street in Charleston, Charleston County and wanted to confirm that the UST Division does not have records of USTs at the property in the system.

Thak you,

Kevin Wright, G.I.T.
Senior Staff Scientist I Environmental

1800 Reynolds Avenue I North Charleston, SC 29405
D (843) 277-8396 I M (843)575-0662
Kevin.Wright2@terracon.com I Terracon.com

Learn more about how we can help by visiting our video channel
Please consider the environment before printing this email

Terracon provides environmental, facilities, geotechnical, and materials consulting engineering services delivered with responsiveness, resourcefulness, and reliability.

Private and confidential as detailed here (www.terracon.com/disclaimer). If you cannot access the hyperlink, please e-mail sender.

CAUTION: This email originated from outside of the organization. Do not click links or open attachments unless you recognize the sender and know the content is safe.

APPENDIX E

Lead Paint Testing Report


Limited Lead Paint Testing Report

200 A Coming St, Charleston, SC 29403

April 7, 2026 | Report Number: EN267072

Prepared for:

Radcliffe Manor Apartments, LP
206 Peach Way
Columbia, MO 65203

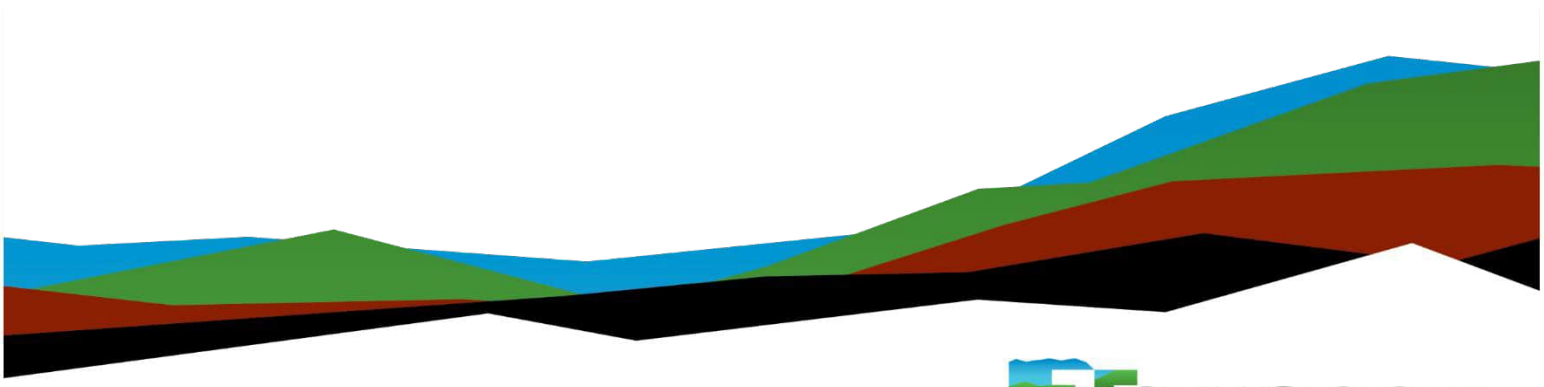

Terracon
Explore with us

Nationwide
Terracon.com

- Facilities
- Environmental
- Geotechnical
- Materials

1800 Reynolds Avenue
Charleston, SC 29405
P (843) 277-8461
F (843) 277-1234
Terracon.com

April 7, 2026

Radcliffe Manor Apartments, LP
206 Peach Way
Columbia, MO 65203

Attn: Mr. Jay Cox
E: :jcox@jesholdings.com

Re: **Limited Lead Paint Testing Report**
Radcliffe Manor
200 A Coming Street,
Charleston, Charleston County, South Carolina 29403
Terracon Project No. EN267072
Survey Conducted: March 27, 2026

Dear Mr. Cox:

Terracon Consultants, Inc. (Terracon) is pleased to present the results of the limited lead paint testing performed on the above referenced site. We understand that this survey was requested due to the planned renovations of the onsite structure.

Terracon appreciates the opportunity to provide environmental consulting services for Radcliffe Manor Apartments, LP. If you should have any questions regarding this report, or if you need assistance with bid documents or project oversight during the building renovation, please contact the undersigned at (732)-598-2552.

Sincerely,
Terracon Consultants, Inc.

Zach Harrell
Senior Staff Indutrial Hygienist

Chris Murray, CIH, CSP
Department Manager

TABLE OF CONTENTS

EXECUTIVE SUMMARY ii

1.0 INTRODUCTION iii

2.0 BUILDING DESCRIPTION iii

3.0 LEAD PAINT SAMPLING iii

3.1 Regulatory Overview iii
3.2 Sampling and Analytical Protocol iv
3.3 Sample Collection iv
3.4 Findings v

4.0 LIMITATIONS / GENERAL COMMENTS v

TABLES

Table 1 – Limited Lead Paint Sample Summary- XRF Sampling Log
Table 2 - Lead Paint Sample Summary- Lead Paint Chip Sample Log

APPENDIX A – PHOTO DOCUMENTATION

APPENDIX B – LABORATORY REPORT

Lead Paint Analytical Laboratory Data

APPENDIX C – INSPECTOR CREDENTIALS

EXECUTIVE SUMMARY

This executive summary is intended as an overview for the convenience of the reader. The report should be reviewed in its entirety prior to making any decisions regarding this site.

Terracon Consultants Inc. (Terracon) conducted a limited lead paint testing within five (5) randomly selected units of the structure located at 200 A Coming Street, in Charleston, SC 29403. The site structure is a residential 63 unit, 3-story building, originally built in 1930. It was our understanding that Radcliffe Manor Apartments, LP, plans to continue operating the site as built. The objective of the lead paint inspection is to support the client with consideration for the SC Housing Low-income Housing Tax Credit (LIHTC) program.

The inspection was performed on March 27, 2026, by an United States Environmental Protection Agency (US EPA) licensed lead inspector (Certification# LBP-I-I317901-1) in general accordance with our Proposal dated March 17, 2026. Paint samples were collected from visible and accessible building components and paint systems and submitted to an Environmental Laboratory Accreditation Program (ELAP) approved laboratory for analysis of lead.

Five (5) paint-chip samples were collected from the components of the structure on the site.

Findings

Based on the results of laboratory analysis, none of the paints collected contain concentration of lead above the SCDES regulatory limit (0.05% wt.).

Recommendations

Based on the scope of services, limitations, and findings of this assessment, Terracon recommends keeping a copy of this report onsite during renovation activities.

OSHA has not defined lead-containing paint, but states that paint having any measurable level of lead (> 0.01 mg/cm2) may pose a substantial exposure hazard during construction work, depending upon the work performed.

1.0 INTRODUCTION

Terracon Consultants, Inc. (Terracon) conducted limited lead paint testing within five (5) randomly selected units within the building located at 200 A Coming Street in Charleston, South Carolina. The inspection was conducted on March 27, 2026, by an United States Environmental Protection Agency (US EPA) licensed lead inspector (Certification# LBP-I-I317901-1) in general accordance with our proposal dated March 17, 2026. We understand the lead paint inspection was requested to support the client with consideration for the SC Housing LIHTC program which requires lead-based paint testing for buildings constructed prior to 1978. We further understand the client intends to continue operating the site as built with non-owner-occupied apartments for adults 55 and older (55-plus).

2.0 BUILDING DESCRIPTION

The referenced building is a residential 63 unit, 3-story building, built as part of a school in 1930 located at 200 A Coming Street in Charleston, South Carolina. The site is currently operating as a 55-plus, non-owner-occupied, apartment complex. The exterior of the building is constructed of masonry brick with metal framed windows and doors. Interior features include drywall and plaster walls in the suites observed throughout the building. The flooring includes carpet or hardwood flooring.

3.0 LEAD PAINT SAMPLING

The objective of sampling for lead-based paint was to support the client with consideration for the SC Housing LIHTC program which requires lead-based paint testing be conducted on structures built prior to 1978.

3.1 Regulatory Overview

Lead is regulated by the EPA, SCDES and OSHA. The EPA and SCDES regulate lead use, removal, and disposal, and OSHA regulates lead exposure to workers. The EPA defines LBP as paint, varnish, stain, or other applied coating that contains lead equal to or greater than 1.0 mg/cm^2, 5,000 mg/kg, or 0.5% by dry weight as determined by laboratory analysis. The SCDES regulations 61-107.19 require that painted demolition debris with a lead concentration greater than 0.05% by weight be disposed in a permitted Class II landfill.

LBP is regulated by multiple government agencies, and each requires different response actions when the concentration of lead exceeds specified thresholds. The Occupational Safety and Health Administration (OSHA) regulates worker exposure to lead dust, and as a result considers materials with any lead content to be a potential hazard. Furthermore, the South Carolina Department of Health and Environmental Control (SCDHEC) requires some materials found to contain greater than or equal to (≥) 0.7 mg/cm2 lead to be disposed of at specialized waste facilities

For the purpose of the OSHA lead standard, lead includes metallic lead, all inorganic lead compounds, and organic lead soaps. The complete OSHA standard for compliance can be found on OSHA's website (www.osha.gov). A synopsis of the OSHA regulations (29 CFR 1926.62) and the applicability are as follows:

The OSHA *Lead Standard for Construction* (29 CFR 1926.62) applies to all construction work where an employee may be occupationally exposed to lead. All work related to construction, alteration, or repair (including painting and decorating) is included. The lead-in-construction standard applies to any detectable concentration of lead in paint, as even small concentrations of lead can result in unacceptable employee exposures depending upon on the method of removal and other workplace conditions. Under this standard, construction includes, but is not limited to, the following:

- Demolition or salvage of structures where lead or materials containing lead are present
- Removal or encapsulation of materials containing lead
- New construction, alteration, repair, or renovation of structures, substrates, or portions containing lead, or materials containing lead
- Installation of products containing lead
- Lead contamination/emergency clean-up
- Transportation, disposal, storage, or containment of lead or materials containing lead on the site or location at which construction activities are performed
- Maintenance operations associated with construction activities described above

3.2 Sampling and Analytical Protocol

Mr. Zach Harrell of Terracon, a United States Environmental Protection Agency (US EPA) licensed lead inspector (Certification# LBP-I-I317901-1) conducted the limited lead paint (LP) testing on March 27, 2026. A copy of Mr. Harrell's license is included in Appendix C of this report. The LP sampling was conducted by utilizing a handheld, direct-read x-ray fluorescence (XRF) device to screen for lead content in readily accessible interior dominant painted and varnished components associated with the building. For any XRF instrument readings that indicated no lead detected, Terracon will collected confirmation paint chip samples for laboratory analysis since OSHA does not recognize XRF testing results with no lead detected. The paint chip samples were collected from painted or lacquered surfaces of building components likely to contain LP, based on apparent date of application. The paint samples were collected down to the surface substrate so as to include any underlying paint systems in the analysis. The random paint chip samples were selected based on current paint schemes and may not be inclusive of old paint systems covered with paneling, or existing painted systems. The paint chip samples were submitted to an ELAP approved laboratory for analysis of lead by NIOSH Method 7082M (atomic absorption).

3.3 Sample Collection

In total sixty-four (64) XRF readings were taken from painted surfaces within the five (5) randomly selected units. A complete list of XRF readings obtained during the limited lead paint testing is summarized in Table 1. Additionally, five (5) paint samples were collected from interior painted

surfaces on the buildings. A complete list of paint chip samples obtained during the limited lead paint testing is summarized in Table 2. Photo documentation is available in Appendix A of this report.

3.4 Findings

Based on the results of laboratory analysis, lead was not identified above detection limits in any of the XRF readings or paint chip samples. OSHA has not defined lead-containing paint, but states that paint having any measurable level of lead (> 0.01 mg/cm2) may pose a substantial exposure hazard during construction work, depending upon the work performed.

Based on the scope of services, limitations, and findings of this assessment, Terracon recommends keeping a copy of this report onsite for any future renovation activities.

4.0 LIMITATIONS / GENERAL COMMENTS

Terracon did not perform sampling which required demolition or destructive activities such as knocking holes in walls, ceiling and dismantling of equipment or removal of protective coverings. Reasonable efforts to access suspect materials within known areas of restricted access (e.g. crawl spaces and attics) were made; however, confined spaces or areas which may pose a health or safety risk to Terracon personnel were not sampled. Sampling did not include materials which could not be safely reached with available ladders.

This survey was conducted in a manner consistent with the level of care and skill ordinarily exercised by members of the profession currently practicing under similar conditions in the same locale. The results, findings, conclusions and recommendations expressed in this report are based on conditions observed during our survey of the building. The information contained in this report is relevant to the date on which this survey was performed and should not be relied upon to represent conditions at a later date.

This report has been prepared on behalf of and exclusively for use by Radcliffe Manor Apartments, LP, for specific application to their project as discussed. Terracon does not warrant the work of regulatory agencies, laboratories or other third parties supplying information, which may have been used in the preparation of this report. No warranty, express or implied is made.

This report is not a bidding document. Contractors or consultants reviewing this report must draw their own conclusions regarding further investigation or remediation deemed necessary.

Table 1
Radcliffe Manor
200 Coming St, Charleston, SC 29403
Terracon Project No. EN267072

LIMITED LEAD PAINT SAMPLE SUMMARY

Test Date	Suite Number	Test / Sample #	Side	Color	Substrate	Component	Location	Condition	Result (mg/cm^2)
3/27	Calibration	122							1.06
3/27	Calibration	123							1.02
3/27	Calibration	124							1.05
3/27	Calibration Average	125							1.04
3/27	105	126	A	Beige	Drywall	Wall	Main Room	Damaged	0.00
3/27	105	127	B	Beige	Drywall	Wall	Main Room	Damaged	0.00
3/27	105	128	C	White	Plaster	Wall	Main Room	Damaged	0.00
3/27	105	129	D	Beige	Drywall	Wall	Main Room	Damaged	0.00
3/27	105	130	C	White	Brick	Windowsill	Main Room	Damaged	0.00
3/27	105	131	C	White	Wood	Window Frame	Main Room	Damaged	0.00
3/27	105	132	C	White	Wood	Baseboard	Main Room	Damaged	0.00
3/27	105	133	A	Beige	Wood	Door Face	Main Room	Damaged	0.00
3/27	105	134	A	Beige	Wood	Door Case	Main Room	Damaged	0.00
3/27	105	135		Beige	Plaster	Ceiling	Main Room	Damaged	0.00
3/27	102	136	A	Beige	Drywall	Wall	Main Room	Damaged	0.00
3/27	102	137	B	Beige	Drywall	Wall	Main Room	Damaged	0.00
3/27	102	138	C	White	Plaster	Wall	Main Room	Damaged	0.00
3/27	102	139	D	Beige	Drywall	Wall	Main Room	Damaged	0.00
3/27	102	140	C	White	Brick	Windowsill	Main Room	Damaged	0.01
3/27	102	141	C	White	Wood	Window Frame	Main Room	Damaged	0.01
3/27	102	142	C	White	Wood	Baseboard	Main Room	Damaged	0.00
3/27	102	143	A	Beige	Wood	Door Face	Main Room	Damaged	0.00

Table 1
Radcliffe Manor
200 Coming St, Charleston, SC 29403
Terracon Project No. EN267072

LIMITED LEAD PAINT SAMPLE SUMMARY

Test Date	Suite Number	Test / Sample #	Side	Color	Substrate	Component	Location	Condition	Result (mg/cm^2)
3/27	102	143	A	Beige	Wood	Door Case	Main Room	Damaged	0.00
3/27	102	144		Beige	Plaster	Ceiling	Main Room	Damaged	0.00
3/27	208	145	A	Beige	Drywall	Wall	Main Room	Intact	0.00
3/27	208	146	B	Beige	Drywall	Wall	Main Room	Intact	0.00
3/27	208	147	C	White	Plaster	Wall	Main Room	Intact	0.00
3/27	208	148	D	Beige	Drywall	Wall	Main Room	Intact	0.00
3/27	208	149	C	White	Brick	Windowsill	Main Room	Intact	0.00
3/27	208	150	C	White	Wood	Window Frame	Main Room	Intact	0.00
3/27	208	151	C	White	Wood	Baseboard	Main Room	Intact	0.00
3/27	208	152	A	Beige	Wood	Door Face	Main Room	Intact	0.00
3/27	208	153	A	Beige	Wood	Door Case	Main Room	Intact	0.01
3/27	208	154		Beige	Plaster	Ceiling	Main Room	Intact	0.00
3/27	307	155	A	Beige	Drywall	Wall	Main Room	Damaged	0.00
3/27	307	156	B	Beige	Drywall	Wall	Main Room	Damaged	0.00
3/27	307	157	C	White	Plaster	Wall	Main Room	Damaged	0.00
3/27	307	158	D	Beige	Drywall	Wall	Main Room	Damaged	0.00
3/27	307	159	C	White	Brick	Windowsill	Main Room	Damaged	0.00
3/27	307	160	C	White	Wood	Window Frame	Main Room	Damaged	0.00
3/27	307	161	C	White	Wood	Baseboard	Main Room	Damaged	0.00
3/27	307	162	A	Beige	Wood	Door Face	Main Room	Damaged	0.00
3/27	307	163	A	Beige	Wood	Door Case	Main Room	Damaged	0.00
3/27	307	164		Beige	Plaster	Ceiling	Main Room	Damaged	0.00

Table 1
Radcliffe Manor
200 Coming St, Charleston, SC 29403
Terracon Project No. EN267072

LIMITED LEAD PAINT SAMPLE SUMMARY

Test Date	Suite Number	Test / Sample #	Side	Color	Substrate	Component	Location	Condition	Result (mg/cm^2)
3/27	309	165	A	Beige	Drywall	Wall	Main Room	Damaged	0.00
3/27	309	166	B	Beige	Drywall	Wall	Main Room	Damaged	0.00
3/27	309	167	C	White	Plaster	Wall	Main Room	Damaged	0.03
3/27	309	168	D	Beige	Drywall	Wall	Main Room	Damaged	0.00
3/27	309	169	C	White	Wood	Windowsill	Main Room	Damaged	0.01
3/27	309	170	C	White	Wood	Window Frame	Main Room	Damaged	0.04
3/27	309	171	C	White	Wood	Baseboard	Main Room	Damaged	0.00
3/27	309	172	A	Beige	Wood	Door Face	Main Room	Damaged	0.00
3/27	309	173	A	Beige	Wood	Door Case	Main Room	Damaged	0.00
3/27	309	174		Beige	Plaster	Ceiling	Main Room	Damaged	0.00
3/27	Exterior	175	A	White	Wood	Door Face	Exterior	Intact	0.00
3/27	Exterior	176	A	White	Wood	Door Case	Exterior	Intact	0.00
3/27	Exterior	177	A	White	Wood	Windowsill	Exterior	Intact	0.00
3/27	Exterior	178	A	White	Wood	Window Frame	Exterior	Intact	0.02
3/27	Exterior	179	A	White	Concrete	Wall	Exterior	Intact	0.00
3/27	Exterior	180	B	White	Concrete	Wall	Exterior	Intact	0.00
3/27	Exterior	181	C	White	Concrete	Wall	Exterior	Intact	0.00
3/27	Exterior	182	D	White	Concrete	Wall	Exterior	Intact	0.00
3/27	Calibration	183							1.05
3/27	Calibration	184							1.01
3/27	Calibration	185							1.04
3/27	Calibration Average	186							1.03

TABLE 2 - Lead Paint Sample Summary
Radcliffe Manor
200 Coming St, Charleston, SC 29403
Project No. EN267072

Sample Number	Description	Location	Lab Result
PC-01	White on Wood Window Frame	102	0.02%
PC-02	White on Plaster Ceiling	309	<0.01%
PC-03	White on Plaster Walls	309	0.03%
PC-04	White on Wood Window Sill	309	<0.01%
PC-05	White on Wood Window Mullion	309	0.01%

Note:
Results in **bold** indicate concentration above the EPA regulatory limit (0.5%)

APPENDIX A

Radcliffe Manor
Terracon Project No. EN267072
Date Photos Taken: 03/27/26



#1 View of LP-01: White on Wood Window Frame (0.02% by weight) in Unit 102



#2 View of PC-03: White on Plaster Wall (0.03% by weight), PC-04: White on Wood Windowsill (<0.01% by weight), and PC-05: White on Wood Window Mullion (0.01% by weight) in Unit 309

APPENDIX B

eurofins | Built Environment Testing

April 02, 2026

Zach Harrell
Terracon Consultants, Inc. (North Charleston)
1800 Reynolds Avenue
North Charleston, SC 29405

CLIENT PROJECT: EN267072 Radcliffe Manor
LAB CODE: 737470-1

Dear Zach,

Enclosed are lead analysis results for chemistry samples received at our laboratory on 03/30/26. The samples were analyzed for lead using flame atomic absorption spectrophotometry.

Thank you for your business and we look forward to continuing good relations.

Kind Regards,

Kamila Reichert

Kamila Reichert,
Laboratory Director

AIHA LAP 290960

EHS Laboratories
ENVIRONMENTAL HAZARDS SERVICES, LLC
7469 Whitepine Rd
North Chesterfield, VA 23237
Telephone: 800.347.4010

Lead Paint Chip Analysis Report

Report Number: 26-03-06296

Client: Eurofins Built Environment Testing East
730 S.E. Maynard Road
Cary, NC 27511

Received Date: 03/31/2026
Analyzed Date: 04/02/2026
Reported Date: 04/02/2026

Project/Test Address: EN267072 Radcliffe Manor
Collection Date: 03/27/2026

Client Number: 34-1445

Laboratory Results

Fax Number: 919-481-1442

Lab Sample Number	Client Sample Number	Collection Location	Pb (ug/g) ppm	% Pb by Wt.	Narrative ID
26-03-06296-001	PC-01	WHITE ON WOOD WINDOW FRAME	150	0.015	
26-03-06296-002	PC-02	WHITE ON PLASTER	<41	<0.0041	
26-03-06296-003	PC-03	WHITE ON PLASTER WALLS	250	0.025	
26-03-06296-004	PC-04	WHITE ON WOOD WINDOW SILL	<38	<0.0038	
26-03-06296-005	PC-05	WHITE ON WINDOW MULLION	87	0.0087	

Environmental Hazards Services, L.L.C

Client Number: 34-1445 **Report Number:** 26-03-06296
Project/Test Address: EN267072 Radcliffe Manor

Lab Sample Number	Client Sample Number	Collection Location	Pb (ug/g) ppm	% Pb by Wt.	Narrative ID

Preparation Method: ASTM E-1979-17
Analysis Method: EPA SW846 7000B

Reviewed By Authorized Signatory: Candace Mason

Candace Mason
Quality Manager

The Reporting Limit (RL) for samples prepared by ASTM E-1979-17 is 10.0 ug Total Pb. The RL for samples prepared by EPA SW846 3050B is 25.0 ug Total Pb. Paint chip area and results are calculated based on area measurements determined by the client. All internal quality control requirements associated with this batch were met, unless otherwise noted.

The condition of the samples analyzed was acceptable upon receipt per laboratory protocol unless otherwise noted on this report. Results represent the analysis of samples submitted by the client. Sample location, description, area, etc., was provided by the client. Results reported above in mg/cm3 are calculated based on area supplied by client. Measurement Uncertainty values are available upon request. This report shall not be reproduced except in full, without the written consent of Environmental Hazards Services, L.L.C.

ELLAP Accredtitation through AIHA LAP, LLC (100420), NY ELAP #11714.

LEGEND	Pb= lead	ug = microgram	ppm = parts per million
	ug/g = micrograms per gram	Wt. = weight	

ENVIRONMENTAL HAZARDS SERVICES, LLC

Lead Chain of Custody Form

Company Name	Eurofins CEI - Cary	Account #	34-1445
Company Address	730 SE Maynard Road	City/State/Zip	Cary, North Carolina 27511
Phone	919-481-1413	Email	builtsupport.sc@et.eurofinsus.com
Project Name / Testing Address	EN267072 Radcliffe Manor		
PO Number	737470-1	Collected By	ZH

Turn-Around Time: ○ 5 Day ○ 3 Day ◉ 2 Day ○ 1 Day ○ Same Day / Weekend - Must Call Ahead

Do Submitted Dust Wipe Samples Meet ASTM E1792 Requirements? ☐ Yes ☐ No

NEW YORK CITY Pb DUST WIPE PROJECTS: Please take floor dust wipe samples using a 2 ft² wipe area.

LAB NUMBER	Client Sample ID	Collection Date	Sample Type	Collection Location [LR, KT, BA,]	Surface Type	Area: Length X Width (in Inches) [Provide paint chip area only if results are needed in mg/cm²]	Paint Chip: mg/cm²	Paint Chip: % by weight	Air: Total Time [minutes]	Air: Flow Rate [L/min]	Air: Total Volume [Liters]
1	PC-01	3.27.2026	P	White on Wood Window Frame		X					
2	PC-02	3.27.2026	P	White on Plaster		X					
3	PC-03	3.27.2026	P	White on Plaster Walls		X					
4	PC-04	3.27.2026	P	White on Wood Window Sill		X					
5	PC-05	3.27.2026	P	White on Window Mullion		X					
6						X					
7						X					
8						X					
9						X					
10						X					
11						X					
12						X					
13						X					
14						X					

Released By: Candice Wilkins/Eurofins Date: 3.30.2026 Time: 5:00PM

Signature: [signature]

State Samples Collected in: SC

LAB USE ONLY - BELOW THIS LINE

Received By: A Swart

Signature: [signature]

Date: 3/31/26 Time: 2:14 ☐ AM ☒ PM

☐ Portal Contact Added

26-03-06296

Due Date: 04/02/2026 (Thursday) AE 3:00PM

7469 WHITEPINE RD, RICHMOND, VA 23237 (800)-347-4010

RESULTS VIA CLIENT PORTAL AVAILABLE @ www.leadlab.com

eurofins | Built Environment Testing

RES Job #: 737470

SUBMITTED BY		INVOICE TO		CONTACT INFORMATION		SERIES
Company:	Terracon Consultants, Inc. (North Charleston)	Company:	Terracon Consultants, Inc. (North Charleston)	Contact:	Zach Harrell	-1 Chem Standard 3
Address:	1800 Reynolds Avenue	Address:	1800 Reynolds Avenue	Phone:	(843) 884-1234	
	North Charleston, SC 29405		North Charleston, SC 29405	Fax:		
				Cell:	(732) 598-2552	
Project Number and/or P.O. #:	None Given	Project Zip Code:		Final Data Deliverable Email Address:		
Project Description/Location:	EN267072 Radcliffe Manor			Zach.Harrell@terracon.com (+ 2 ADDNL. CONTACTS)		

ASBESTOS LABORATORY

PLM / PCM / TEM / NYS DTL RUSH PRIORITY STANDARD

CHEMISTRY LABORATORY

Dust RUSH PRIORITY STANDARD

Metals RUSH PRIORITY STANDARD *PRIOR NOTICE REQUIRED FOR SAME DAY TAT

Organics* SAME DAY RUSH PRIORITY STANDARD

MICROBIOLOGY LABORATORY

Viable Analysis** PRIORITY STANDARD **TAT DEPENDENT ON SPEED OF MICROBIAL GROWTH

Medical Device Analysis RUSH STANDARD

Mold Analysis RUSH PRIORITY STANDARD

****Turnaround times establish a laboratory priority, subject to laboratory volume and are not guaranteed. Additional fees apply for afterhours, weekends and holidays.****

Special Instructions:
SC samples, EPA SW-846 3rd Ed. Method No.3050B/EPA SW-846-700B

REQUESTED ANALYSIS

Client Sample ID Number (Sample ID's must be unique)	ASBESTOS: PLM	ASBESTOS: TEM	ASBESTOS: PCM	ASBESTOS: NYS	CHEMISTRY: DUST	CHEMISTRY: METALS - Analyte(s) Pb Lead by Flame AA (USEPA SW846)	CHEMISTRY: ORGANICS	MICROBIOLOGY: VIABLES	MICROBIOLOGY: MEDICAL	MICROBIOLOGY: MOLD	ICO	Sample Volume (L) / Area	Sample Temperature (°C)	Length(or Aliquots) x Width(or Area/Aliquot)	Matrix Code	# of Containers	Date Collected mm/dd/yy	Time Collected hh:mm	Laboratory Analysis Instructions
1 PC-01						X									P				
2 PC-02						X									P				
3 PC-03						X									P				
4 PC-04						X									P				
5 PC-05						X									P				

VALID MATRIX CODES

Air = A	Bulk = B
Dust = D	Food = F
Paint = P	Soil = S
Surface = SU	Swab = SW
Tape = T	Wipe = W
Drinking Water = DW	
Waste Water = WW	
ASTM E1792 approved wipe media only	

LAB NOTES

Eurofins Built Environment Testing East, LLC establishes a unique Lab Sample ID, for each sample, by preceding each unique Client Sample ID with the laboratory RES Job Number.
Eurofins Built Environment Testing East, LLC will analyze incoming samples based on information received and will not be responsible for errors or omissions in calculations resulting from the inaccuracy of original data. By signing, client/company representative agrees that submission of the following samples for requested analysis as indicated on this Chain of Custody shall consitute an analytical services agreement with payment terms of NET30. Failure to comply with payment terms may result in a 18% APR finance charge.

Relinquished By:		Date/Time: 03/30/2026 9:14:16	Sample Condition: Acceptable
Received By:	Candice Wilkins	Date/Time: 03/30/2026 10:39:51	Carrier: Fed-Ex

T3T4T70-1

Client:	Terracon
Contact:	Zach Harrell
Address:	1800 Reynolds, Ave, North Charleston, SC. 29405
Phone:	732-598-2552
Email:	zach.harrell@terracon.com helen.rimsa@terracon.com
Project:	EN267072 Radcliffe Manor
Client Notes:	
P.O. #.	
Date Submitted:	3/27/2026 0:00
Analysis:	EPA SW-846 3rd Ed. Method No. 3050B/EPA SW-846-7000B
TurnAroundTime:	3-day TAT

Terracon
1800 Reynolds Ave,
North Charleston, SC, 29405
Phone: 843-883-1234

Sample Number	Sample Description	Location
<<		
PC-01	White on Wood Window Frame	102
PC-02	White on Plaster Ceiling	309
PC-03	White on Plaster Walls	309
PC-04	White on Wood Window Sill	309
PC-05	White on Window Mullion	309

ACCEPTED
BY CGW DATE 3.30.2026
9:14am

Relinquished By

Received By
CGW 3.30.2026
9:14am

APPENDIX C

United States Environmental Protection Agency

This is to certify that



Zachary Harrell

has fulfilled the requirements of the Toxic Substances Control Act (TSCA) Section 402, and has received certification to conduct lead-based paint activities pursuant to 40 CFR Part 745.226 as:

Inspector

In the Jurisdiction of:

All EPA Administered Lead-based Paint Activities Program States, Tribes and Territories

This certification is valid from the date of issuance and expires December 22, 2028

LBP-I-I317901-1

Certification #

December 08, 2025

Issued On

Adrienne Priselac, Deputy Director

Land, Chemicals & Redevelopment Division

APPENDIX F

Credentials

Andy Ruocco, M.S., LEED AP BD+C

PRINCIPAL | ENVIRONMENTAL DEPARTMENT MANAGER



PROFESSIONAL EXPERIENCE

Mr. Ruocco is an Environmental Department Manager with 20 years of professional experience; nine of which have been in Terracon's Charleston, South Carolina office. Project duties include National Environmental Policy Act (NEPA) Documentation, Environmental Site Assessments (ESA), Subsurface Site Investigations, Natural Resources Permitting, Environmental Permitting and Regulatory Compliance, Soil & Groundwater Remediation, Environmental Risk Assessments, Noise Surveys, Industrial Hygiene and Indoor Air Quality Assessments, client management, and technical report writing. Mr. Ruocco serves as an Authorized Project Reviewer (APR) for Phase I Environmental Site Assessments conducted as part of Terracon's quality control process.

PROJECT EXPERIENCE

Site Assessment Experience

Environmental Professional for hundreds of Phase I and Phase II ESA projects for a varied client base including lending institutions, insurance companies, law firms, and private industrial entities using American Society for Testing and Materials (ASTM) and client-specific due diligence guidelines.

Example properties assessed include due diligence assessments at sites ranging from urban environments to rural areas on a wide variety of facilities including: former bulk petroleum storage and distribution facilities; turn-of-the century mills and factories; industrial steel production facilities; automotive dealerships with large-scale repair facilities, automotive and equipment service and fueling facilities; full-service dry cleaning facilities; electroplating facilities; textile manufacturing and painting facilities; large warehousing and distribution centers; hospitals; and large land parcels.

Remediation & Regulatory Reporting Experience

Remediation and regulatory compliance experience for multiple sites throughout South Carolina. Responsible for conducting soil and groundwater assessments, semi-annual groundwater assessment monitoring, determining risk-based remediation goals for soil and groundwater related to contamination required under South Carolina laws. Preparation Corrective Action Plans (CAPs) to include design and installation of soil and groundwater remediation systems.

EDUCATION

Master of Science, Environmental Science, College of Charleston, 2007

Bachelor of Science, Biological Sciences, University of South Carolina, College of Science and Mathematics, 2000

REGISTRATIONS

Professional Wetland Scientist
Society of Wetland Scientists

LEED Accredited Professional

Licensed Asbestos Building Inspector / SC

B Level Licensed Well Driller / SC

Certified Erosion Prevention Sediment Control Inspector

TRAINING

40 Hour HAZWOPER Certification

10 Hour OSHA Construction Certification

30 Hour OSHA Construction Certification

NEPA and Transportation Decision Making Process provided by National Highway Institute, 2013

NEPA Cumulative Effects Analysis and Documentation provided by the Shipley Group, 2012

FERC Environmental Review and Compliance, 2018

WORK HISTORY

Terracon Consultants, Inc., Staff Scientist / Project Manager / Environmental Manager, 2005 to Present

South Carolina Department of Health and Environmental Control, Environmental Manager I, 2001-2005

Kevin Lewis Wright, G.I.T.

Senior Staff Scientist

PROFESSIONAL EXPERIENCE

Mr. Wright is a Staff Scientist and Project Manager in the Environmental Department at Terracon Consultants Charleston, South Carolina office. Mr. Wright has over two years of experience conducting Phase I, and II Environmental Site Assessments including historical research, report writing, mapping, interviewing, site reconnaissance, and regulatory file review.

Mr. Wright also has 3 years of land surveying experience including conducting boundary surveys, tree surveys, topographic surveys, dock permit surveys, as-built surveys, FEMA elevation certificates and construction site layout work using both RTK-GPS and conventional surveying equipment.

During his time studying geology and environmental geosciences at the College of Charleston, Mr. Wright was awarded a paid research position where he investigated and mapped chemical and biological pathogens in urban floodwaters located on the Charleston Peninsula. Mr. Wright gained experience in collecting field data, analytical laboratory techniques, and GIS technology. Mr. Wright's abstract was chosen for exhibition by a committee, and he presented his research findings at the South Carolina Water Resources Conference in October of 2022.

Mr. Wright has successfully completed the Fundamentals of Geology Exam given by the Association of State Boards of Geology. The South Carolina Board of Registration for Geologists recognizes Mr. Wright as a Geologist in Training (GIT). Registration Number: 89

PROJECT EXPERIENCE

Phase I Environmental Site Assessment Experience

Mr. Wright has worked on Phase I ESA projects for the US Department of Agriculture Forrest Service, the US Department of Housing and Urban Development, and multiple commercial property developers. Mr. Wright has experience completing Phase I ESAs of undeveloped wooded areas, urban commercial areas, gas stations, and industrial sites.

Phase II Environmental Site Assessment

Mr. Wright has experience with the installation of environmental monitoring wells, groundwater sample collection, soil vapor sample collections, and soil sample collection.

EDUCATION

Bachelor of Science in Geology, College of Charleston, School of Sciences Mathematics and Engineering, SC

REGISTRATIONS/ CERTIFICATIONS

40-Hour HAZWOPER Certificate

Licensed Asbestos Building Inspector – SC

Registered Geologist in Training SC

Association of State Boards of Geology

PROFESSIONAL TRAINING

OSHA 40-hour HAZWOPER

Adult CPR, AED, and First Aid Certified by the American Red Cross

AFFILIATIONS

C of C Geology Alumni Board of Advocates

South Carolina Adopt-A-Stream

Center for Watershed Excellence

Geological Society of America

Carolina Geological Society

WORK HISTORY

Terracon Consultants, Inc.,
North Charleston, SC
Project Manager, Staff Scientist
July 2023 - Present

College of Charleston
Charleston, SC
Research Assistant
2022-2023

United States Environmental Protection Agency

This is to certify that



Zachary Harrell

has fulfilled the requirements of the Toxic Substances Control Act (TSCA) Section 402, and has received certification to conduct lead-based paint activities pursuant to 40 CFR Part 745.226 as:

Inspector

In the Jurisdiction of:

All EPA Administered Lead-based Paint Activities Program States, Tribes and Territories

This certification is valid from the date of issuance and expires December 22, 2028

LBP-I-I317901-1

Certification #

December 08, 2025

Issued On

Adrienne Priselac, Deputy Director

Land, Chemicals & Redevelopment Division

This Page Intentionally Left Blank