MARSHALL LANDING

Greenwood, South Carolina



SEALS

NOT FOR CONSTRUCTION

CONSULTANTS

PROJECT

MARSHALL LANDING

GREENWOOD, SOUTH CAROLINA

26-412.00

REVISIONS

DATE

DATE: MAY 15, 2026
ISSUED FOR: SC HOUSING APPLICATION

SET#

SHEET

TITLE SHEET

TS100

PM:RFB TEAM LEAD:SMB


Architecture
Planning
Interiors

R/DA Architects

© Copyright 2026 R/DA Architects, PA

Mailing Address: P.O. Box 98044, Raleigh, North Carolina 27624-8044
Street Address: 4010 Wake Forest Road, Raleigh, North Carolina 27609
E-mail: mail@RDA-Architects-PA.com
Fax: 919.875.9200
Phone: 919.875.0001

VICINITY MAP

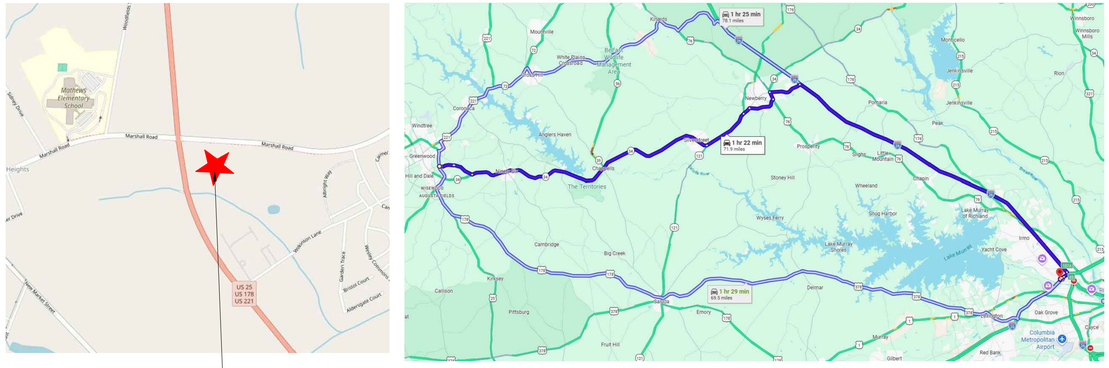

MARSHALL ROAD,
GREENWOOD, SOUTH CAROLINA

MARSHALL LANDING

GREENWOOD, SOUTH CAROLINA



DRAWING INDEX

REVISION NUMBER	SEQUENCE NUMBER	DRAWING NUMBER	DRAWING DESCRIPTION	ISSUE DATE	LAST REVISION DATE	REVISED THIS PRINTING
	1	TS100	TITLE SHEET	05.15.26		
	2	CS100	COVER SHEET/DRAWING INDEX	05.15.26		
	3	CS101	PROJECT SUMMARY	05.15.26		
	4	CS102	EXHIBIT G	05.15.26		
	5	CS300	APPENDIX B	05.15.26		
	6	CS301	APPENDIX B	05.15.26		
	7	CS302	APPENDIX B	05.15.26		
	8	CS303	APPENDIX B	05.15.26		
CIVIL						
	9	C-1	OVERALL SITE PLAN	05.12.26		
	10	C-2	GRADING PLAN	05.12.26		
	11	C-3	UTILITY PLAN	05.12.26		
	12	C-4	ACCESSIBLE ROUTE	05.12.26		
SITE ARCHITECTURAL						
	13	SA100	ARCHITECTURAL SITE PLAN w/ ACCESSIBLE ROUTE	05.15.26		
	14	SA200	SITE DETAILS	05.15.26		
ARCHITECTURAL						
	15	A100	OVERALL BUILDING PLAN - FIRST AND SECOND FLOOR	05.15.26		
	16	A101	OVERALL BUILDING PLAN - THIRD FLOOR	05.15.26		
	17	A110	ENLARGED LEFT WING - FIRST FLOOR	05.15.26		
	18	A111	ENLARGED RIGHT WING - FIRST FLOOR	05.15.26		
	19	A120	ENLARGED LEFT WING - SECOND FLOOR	05.15.26		
	20	A121	ENLARGED RIGHT WING - SECOND FLOOR	05.15.26		
	21	A130	ENLARGED LEFT WING - THIRD FLOOR	05.15.26		
	22	A131	ENLARGED RIGHT WING - THIRD FLOOR	05.15.26		
	23	A300	EXTERIOR ELEVATIONS	05.15.26		
	24	A310	EXTERIOR ELEVATIONS	05.15.26		
	25	A320	EXTERIOR ELEVATIONS	05.15.26		
	26	A400	ENLARGED COMMON AREA - FIRST FLOOR	05.15.26		
	27	A401	ENLARGED COMMON AREA - SECOND FLOOR	05.15.26		
	28	A402	ENLARGED COMMON AREA - THIRD FLOOR	05.15.26		
	29	A410	UNIT PLANS - 1 BEDROOM (FHA)(ANSI-MOB)	05.15.26		
	30	A420	UNIT PLANS - 2 BEDROOM (FHA)(ANSI-MOB)	05.15.26		

CIVIL ENGINEERING	STRUCTURAL ENGINEERING	ARCHITECTURAL	ENGINEERING (MEP)	GENERAL CONTRACTOR	OWNER	AGENCY
CAROLINA ENGINEERING SERVICE, INC. P.O. BOX 358 NINETY SIX, SOUTH CAROLINA 29666 PHONE # : 864.229.6256		R/DA ARCHITECTS, PA 4010 WAKE FOREST ROAD RALEIGH, NORTH CAROLINA 27609 PHONE # : 919.875.0001 FAX # : 919.875.9200			TAPESTRY DEVELOPMENT GROUP, INC. BRITNI GRIMES 120 WEST TRINITY PLACE, 4TH FLOOR DECATUR, GA 30030 PHONE # :404.997.6788	SC HOUSING 300 OUTLET POINTE BLVD C COLUMBIA, SOUTH CAROLINA 29210 PHONE # :803.896.9001

SEALS
NOT FOR CONSTRUCTION

CONSULTANTS

PROJECT
MARSHALL LANDING
GREENWOOD, SOUTH CAROLINA
26-412.00

REVISIONS

DATE
DATE: MAY 15, 2026
ISSUED FOR: SC HOUSING APPLICATION

SET#

SHEET
COVER SHEET
DRAWING INDEX
CS100
PM:RFB TEAM LEAD:SMB

© Copyright 2026 R/DA Architects, PA

Mailing Address: P.O. Box 98044, Raleigh, North Carolina 27624-8044 Street Address: 4010 Wake Forest Road, Raleigh, North Carolina 27609 E-mail: mail@RDA-Architects-PA.com Fax: 919.875.9200 Phone: 919.875.0001

Architecture
Planning
Interiors
R/DA Architects

PROJECT SUMMARY

CURRENT CODES

- 2021 SOUTH CAROLINA STATE BUILDING CODE
- 2021 SOUTH CAROLINA STATE EXISTING BUILDING CODE
- 2021 SOUTH CAROLINA STATE RESIDENTIAL BUILDING CODE
- 2021 SOUTH CAROLINA ENERGY CONSERVATION CODE
- 2021 SOUTH CAROLINA FIRE PREVENTION CODE
- 2021 SOUTH CAROLINA FUEL GAS CODE
- 2021 SOUTH CAROLINA MECHANICAL CODE
- 2021 SOUTH CAROLINA PLUMBING CODE
- 2020 SOUTH CAROLINA ELECTRICAL CODE
- 2017 ICC A117.1 ACCESSIBLE AND USABLE BUILDINGS AND FACILITIES
- 2010 AMERICAN WITH DISABILITIES ADAAG REQUIREMENTS
- UNIFORM FEDERAL ACCESSIBILITY STANDARDS

ACCESSIBLE UNIT LOCATIONS

FLOOR	ACC. MOB. UNIT #	AV UNIT #
1	112 - 1BR	106 - 1BR
2	207 - 2BR	210 - 2BR
3	312 - 1BR	X
TOTAL	3	2

SC - 5% TO BE IN ACC UNITS.
ACC. 51 x 5% = 2.55 = 3
A/V 151 x 2% = 1.02 = 2

THIS PROJECT, IN ITS ENTIRETY, TO COMPLY WITH 2026 QAP, APPENDIX B, DESIGN QUALITY STANDARDS.

South Carolina Affordable Housing
Unit Area Summary

Project Name: MARSHALL LANDING, Greenwood
R/DA Project Number: 26-412.00

UNIT Min. Req. (heated)	1 BR 750 - 840	2 BR 850 - 1100	3 BR 1100 - 1280	4 BR 1250 - 1375
Heated *	793	1,082		
Net Heated	841	1,139		
Gross **	940	1,238		

UNHEATED	1 BR	2 BR	3 BR	4 BR
Exterior Storage (min. 16 s.f.)	20	20		
Patio/Balcony (min. 65 s.f.)	70	70		

LIVING ROOM (heated)	1 BR	2 BR	3 BR	4 BR
Min. Req.	150	150	150	150
Provided	172	188		

BEDROOM (heated)	1 BR	2 BR	3 BR	4 BR
MASTER:				
Min. Req.	144	144	144	144
Provided	170	180		
2nd / 3rd / 4th:				
Min. Req.	120	120	120	120
Provided	N/A	128		

CLOSET - LF	1 BR	2 BR	3 BR	4 BR
Min. Req.	5LF	5LF	5LF	5LF
Provided	10'-4"	12'-11" / 6'		

KITCHEN - LF	1 BR	2 BR	3 BR	4 BR
Min. Req.	8LF	10LF	12LF	13LF
Provided	19'-8"	19'-8"		

BATH VANITY - LF	1 BR	2 BR	3 BR	4 BR
Min. Req. (average)	36"	36"	36"	36"
Provided	36"	42"		

BATH - # per unit	1 BR	2 BR	3 BR	4 BR
Min. Req.	1	1	2	2
Provided	1	1		

DEFINITIONS
* Heated: The Authority considers the square footage of an individual unit to be the usable living space measured from the interior wall to interior wall.

South Carolina Affordable Housing
Project Area Summary

MARSHALL LANDING, Greenwood

LOCATION	FLOOR	ROOM	AREA HEATED	AREA NET HEATED	AREA GROSS
COMMON CORE AREA	1	**to include:**	2,741	2,807	4,069
		Vestibule	73		
		Lobby/Sitting Areas	1,225		
		Management Office (min. 200 s.f.)	240		
		Waiting Room	135		
		Mail Center	141		
		Restrooms	105		
		Maintenance	112		
		Storage/ Mechanical/Electrical	188		
		Tenant Storage	273		
	2	**to include:**	2,741	2,807	3,103
		Lobby/Sitting Areas	1,170		
		Multi-Purpose Room (min. 8s.f./unit)	481		
		Laundry	197		
		Restrooms	105		
		Maintenance	92		
		Storage/ Mechanical/Electrical	169		
		Tenant Storage	273		
	3	**to include:**	2,741	2,807	2,807
		Lobby/Sitting Areas	1,149		
		Computer Center	160		
		Exercise Room	321		
		Library	118		
		Restrooms	105		
		Maintenance (min. 200 s.f.)	211		
		Storage/ Mechanical/Electrical	169		
		Tenant Storage	273		
	Covered Drop-Off				980
	Stairs				630
	Covered Patio				282
	Screened Porch				282
SUB-TOTAL, CORE:			8,223	8,421	9,979

LOCATION	FLOOR	BDRM. COUNT 1-BDRM	BDRM. COUNT 2-BDRM	AREA HEATED	AREA NET HEATED	AREA GROSS
LEFT WING	1	4		3,172	3,364	3,760
	1		4	4,328	4,556	4,952
	2	4		3,172	3,364	3,760
	2		4	4,328	4,556	4,952
	3	4		3,172	3,364	3,760
	3		4	4,328	4,556	4,952
	Corridor for all Floors:			2,014	2,048	2,048
	Interior Walls/Misc:			1,810	1,650	1,380
	Stairs/Sprinkler Closet:					317
SUB-TOTAL:		12	12	26,324	27,458	29,881
RIGHT WING	1	5		3,965	4,205	4,700
	1		4	4,328	4,556	4,952
	2	5		3,965	4,205	4,700
	2		4	4,328	4,556	4,952
	3	5		3,965	4,205	4,700
	3		4	4,328	4,556	4,952
	Corridor for all Floors:			2,825	2,871	2,871
	Interior Walls/Misc:			1,091	806	540
	Stairs/Sprinkler Closet:					317
SUB-TOTAL, RIGHT:		15	12	28,795	29,960	32,684
SUB-TOTAL, RES. UNITS:				55,119	57,418	62,565
TOTAL BUILDING:				63,342	65,839	72,544

TOTAL, 1BR UNITS:	27
TOTAL, 2BR UNITS:	24
TOTAL, UNITS:	51

South Carolina Affordable Housing
Development Summary

TOTAL ACREAGE: 4.320 ACRES

NUMBER OF BUILDINGS:	
RESIDENTIAL BUILDINGS	1
NON-RESIDENTIAL BUILDING (Office/Community Building)	
TOTAL:	1

PARKING PROVISIONS:				
SPACES PER 1BR UNIT:	1	(Including ADA Spaces)		27
SPACES PER 2BR UNIT:	1.5	(Including ADA Spaces)		36
SPACES PER 3BR+ UNIT:	2	(Including ADA Spaces)		
SPACES AT OFFICE/CB:		(Including ADA Spaces)		
A.D.A. SPACES PROVIDED (ADA + (1) Office ADA + 2% of FHA):			7	
TOTAL PARKING REQUIRED PER LOCAL ORDINANCE:				63
TOTAL PARKING PLANNED:				63

ACCESSIBILITY PROVISIONS: UNIT TYPE	1 BEDROOM	2 BEDROOM	3 BEDROOM	4 BEDROOM	TOTAL
STANDARD UNITS	N/A	N/A			
UNITS COMPLIANT W/ F.H.A. CRITERIA	24	22			46
UNITS COMPLIANT W/ A.D.A. ACCESSIBILITY GUIDELINES (5%) *	2	1			3
UNITS COMPLIANT W/ CRITERIA FOR THE VISION/ HEARING IMPAIRED (2%) **	1	1			2
TOTAL	27	24			51

SEALS
NOT FOR CONSTRUCTION

CONSULTANTS

PROJECT
MARSHALL LANDING
GREENWOOD, SOUTH CAROLINA
26-412.00

REVISIONS

DATE
DATE: MAY 15, 2026
ISSUED FOR: SC HOUSING APPLICATION

SET#

SHEET
PROJECT SUMMARY
LIST OF CURRENT CODES
CS101
PM:RFB TEAM LEAD:SMB

© Copyright 2026 R/DA Architects, PA
Mailing Address: P.O. Box 98044, Raleigh, North Carolina 27624-8044
Street Address: 4010 Wake Forest Road, Raleigh, North Carolina 27609
E-mail: mail@RDA-Architects-PA.com
Fax: 919.875.9200
Phone: 919.875.0001
Architecture
Planning
Interiors
R/DA Architects

Docusign Envelope ID: 2AAEB3F5-44A0-8621-803B-2D5F97421529

EXHIBIT G

South Carolina State Housing Finance and Development Authority

Architect and/or Professional Engineer Certification

Development Name: MARSHALL LANDING, Greenwood

of Residential Buildings: 1

of Non-Residential Buildings: 0

NOTE: All square footages listed on Exhibit G must match those listed in the tax credit application. All heated and non-heated square footage for the entire development must be included on this form and on any submitted drawings.

Unit Details

	LI/MR	# of Units	BRs	BAs	Heated Sqft	Total HSqft	CP#	CPA	OS#	OSA	Ot#	OtA	Total NHSqft
1	LI	27	1	1	793	21411	27	70	27	20			2430
2	LI	24	2	1	1082	25968	24	70	24	20			2160
3													
4													
Total Units =		51	Total Residential HSqft =			47379	Total Residential Non-Heated Sqft =						4590

CP = Covered Porches OS = Outside Storage Ot = Other A = Area*

*If Other was selected, please describe: _____

General (not unit specific) Non-Heated Sqft

Type	# of Type	Area	Total Area
Breezeways	0		0
Covered Drop-off	1	980	980
Covered Patio	1	282	282
Screened Porch	1	282	282
Exterior Walls	1	3068	3068
Total General Non-Heated Sqft =			4612

Common Heated Areas

Type	Area
Office Area	240
Laundry	197
Exercise Room	321
Computer Room	160
Community Building	7141
Corridors	4839
Interior Walls	2901
Total Common Area =	15799

Total Heated Area: 63343

Total Non- Heated Area: 9202

Total Development Area: 72545

Docusign Envelope ID: 2AAEB3F5-44A0-8621-803B-2D5F97421529

Architect and/or Professional Engineer Certification:

The undersigned certifies to the South Carolina State Housing Finance and Development Authority (SCSHFDA) that:

(1) the above information is true and correct;

(2) the development **will be or has been** constructed in accordance with the mandatory design criteria as prescribed in the appropriate SCSHFDA Qualified Allocation Plan and any subsequent clarifying bulletins; and

(3) the architect and/or professional engineer has reviewed the plans and specifications of the development to ensure that such plans and specifications comply with and the development has been constructed to comply with the accessibility and other requirements of Section 504 of the Rehabilitation Act, the Fair Housing Amendments to the Civil Rights Act of 1968, the American With Disabilities Act, 2010 Americans with Disabilities Act Accessibility Guidelines, local building codes, and any other applicable State or Federal legislation.

The undersigned further certifies that s/he will verify that the construction of the development will meet, at a minimum, the following seven specific requirements based on HUD's Fair Housing Act regulations (24 C.F.R. Part 100 as modified or explained in guidelines, manuals, Q&A's, etc.):

(1) accessible building entrance on an accessible route,
(2) accessible and usable public and common use areas,
(3) usable doors,
(4) accessible route into and through the covered dwelling unit,
(5) light switches, electrical outlets, thermostats and other environmental controls in accessible locations,
(6) reinforced walls for grab bars, and
(7) usable kitchens and bathrooms.

The undersigned acknowledges that the foregoing certifications will be relied upon by the SCSHFDA and that any misrepresentation, whenever discovered, will result in:

a) the undersigned and the Developer both being debarred from participation in any Authority administered programs for a minimum of one (1) year and

b) the filing of a complaint against the architect/professional engineer with the S.C. Department of Labor, Licensing and Regulation.

Firm: R/DA ARCHITECTS, P.A.

By: James M. Ross, II, AIA License #: SC 3307

Its: President

Signature: James M. Ross, II Date: 05/06/2026 | 10:45 AM EDT

SEALS

NOT FOR CONSTRUCTION

CONSULTANTS

PROJECT

MARSHALL LANDING

GREENWOOD, SOUTH CAROLINA

26-412.00

REVISIONS

DATE

DATE: MAY 15, 2026
ISSUED FOR: SC HOUSING APPLICATION

SET#

SHEET

EXHIBIT G

CS102

PM:RFB TEAM LEAD:SMB

© Copyright 2026 R/DA Architects, PA

Mailing Address: P.O. Box 98044, Raleigh, North Carolina 27624-8044 Street Address: 4010 Wake Forest Road, Raleigh, North Carolina 27609 E-mail: mail@RDA-Architects-PA.com Fax: 919.875.9200 Phone: 919.875.0001

Architecture
Planning
Interiors

R/DA Architects

APPENDIX B

DEVELOPMENT DESIGN CRITERIA

Table of Contents

I. DESIGN DOCUMENT STANDARDS 2
- A. Code Compliance 2
- B. Application Plan Requirements 2
- C. Final Plan and Specification Requirements 3

II. ACCESSIBILITY 4
- A. Accessibility Consultant 4
- B. Modification Requirements: 5
- C. Required Accessibility Standards: 6
- D. Emergency Alert System: 6
- E. Older Persons 55+ Developments: 6

III. MANDATORY NEW CONSTRUCTION DESIGN CRITERIA 7
- A. Applicability 7
- B. Unit Size & Base Requirements 7
- C. Community Room(s), Site Amenities & Facilities 9
- D. Site and Site Lighting 13
- E. Building Foundations, Slabs and Radon 13
- F. Building Exterior 14
- G. Roofing and Gutters 15
- H. Building Envelope, Insulation and Sound Proofing 17
- I. Windows and Doors 17
- J. Kitchens 19
- K. Bathrooms 21
- L. Bedrooms, Closets and Storage Closets 22
- M. Laundry Room 22
- N. Floor Coverings 23
- O. Mechanicals 23
- P. Plumbing 24
- Q. Electrical 25
- R. Energy Star 26
- S. Single Family, Townhouse and Duplex Developments 27
- T. Adaptive Re-Use of Existing Structures 27

IV. MANDATORY REHABILITATION CRITERIA 27
- A. Applicability 27
- B. Applicants must submit the following 29
- C. Replacement Reserve 29

The terms of these mandatory design criteria are the minimum requirements for any project awarded LIHTCs. Required documents must be prepared by engineers and architects licensed to do business in South Carolina.

Owners must submit a full size (24" x 36") electronic version of the final plans and specifications and receive approval before commencing site work or construction. At all times after award, the owner is responsible for promptly informing the Authority of any changes or alterations which deviate from the final plans and specifications approved by the Authority. The owners must not take action on any material change, the site layout, floor plan, elevations or amenities without a completed change order approved by the Authority. This includes changes required by local governments to receive building permits.

Nothing in this Appendix shall be construed to modify or eliminate any legally imposed requirement, including those governing accessibility.

I. DESIGN DOCUMENT STANDARDS

A. Code Compliance

Construction must be in compliance with all federal, state, county, city, local and governing jurisdictions codes, in addition to:

1. Fair Housing Act.
2. Section 504.
3. HUD Housing Quality Standards (HQS).
4. HUD Minimum Property Standards (MPS).
5. HUD Uniform Physical Condition Standards (UPCS).

These code standards are not meant to replace Federal, State or local codes.

B. Application Plan Requirements

Plans must be submitted in electronic via the application system.

1. Site & Civil plans, four pages minimum, using a scale of 1" = 30' or 40' with a north arrow that include:
   a. Phased site plan.
   b. Vicinity map.
   c. Street name(s) where site access is made.
   d. Site acreage with Tax map #s.
   e. Flood plains and wetlands as determined by qualified wetlands professional
   f. Site zoning restrictions including but not limited to: setback, utility easements, ingress/egress easements, right of ways and boundary lines.
   g. Existing topographic elevations and proposed elevations.
   h. Location of existing and any proposed changes to existing structures, buildings, roadways and parking areas.

   i. Finished floor elevations for all buildings.
   j. Building(s) layout with locations of proposed specialty units including but not limited to handicapped and sensory impaired locations.
   k. Site features such as community building, playground, picnic shelter, gazebo, walking trails, refuse collection area, postal facilities and site entrance signage.
   l. Planed roads and parking areas with parking spaces clearly depicted.
   m. Retaining walls.
   n. Current underground utilities, including but not limited to: sanitary sewer, water, gas, electric, cable, internet and telephone if available.
   o. Storm water detention, detention pond, underground detention, storm water/detention easement.
   p. All proposed fencing.
   q. Location of any proposed/new utility easements, ingress/egress easements and right of ways.
2. Architectural plans that include:
   a. Front, rear and side elevations of all building types and identify all materials to be used on building (s) exterior using a scale of 1/8" = 1'.
   b. Building plans using a scale of 1/8" or ¼" = 1'.
   c. Building plans to include total square footage and heated total square footage.
   d. Dimensioned floor plans for all unit types using a scale of ¼" = 1" that include heated square footage, total square footage and individual room square footage. Plans must include furniture and equipment layouts.
   e. Dimensioned floor plans for all Community Buildings or Rooms, Site Amenities and Facilities using a scale of ¼" =1" that include heated square footage, total square footage and individual room square footage. Plans must include the furniture and equipment layout.
   f. For projects involving renovation and/or demolition of existing structures, proposed changes to building components and design shown in redline and also describe removal and new construction methods.
   g. For projects involving removal of asbestos and/or lead based paint removal, general notes identifying location and procedures for removal.

C. Final Plan and Specification Requirements

No later than twelve (12) months after the Reservation Date, all awarded projects must submit a full set of completed Plans, Specifications and Geotechnical Soil Reports that include all application plan requirements, any changes from the application plan submittal, and the following:

1. Plans must include and incorporate all Mandatory and Optional Design Criteria into the plans.
2. The Mandatory Design Criteria must be bound with in the project specifications.
3. Accessibility, Energy Star and Sustainable Building reports and/or reviews and checklist must be signed and/or sealed by the Engineer or Consultant that completed the plan, design, review and checklist.

4. All plans must be 100% complete, sealed by the appropriate professional and marked released for construction. The Landscaping and Development Site Lighting plans may be preliminary plans.
5. Full parcel survey; must include adjoining parcel(s) if functionally dependent.
6. Site, Civil, Architectural and Structural plans.
   a. Must incorporate all Geotechnical recommendations included in the soil report(s).
   b. Provide complete sections and details.
   c. Window and Door Schedules must be complete.
   d. Details and Sections pages for all site features and amenities.
7. Mechanicals (HVAC, Plumbing and Electrical) and Fire Sprinkler must be completed by engineers and sealed.
   a. Plumbing drawings must include waste and domestic water riser diagrams.
   b. All electrical, plumbing and HVAC fixture schedules must be complete.
   c. HVAC, manuals J, S & D.
   d. Natural air calculations.
   e. Outside air calculations.
8. Landscaping Plans must follow any applicable landscape municipal ordinance and include:
   a. Existing plantings.
   b. Proposed plantings.
   c. Use of native drought resistance plants.
   d. There must be 20' minimum of sod or planting bed extending out from each exterior building wall. A lesser amount will be permitted if sod extends from building wall to property line or road.
   e. An Irrigation/sprinkler system serving all landscaped areas.
   f. All disturbed areas not sodded must be seeded.
9. Development Site Lighting plans with representative photometrics shown on plan reflecting an average footcandles of 1.0 for all development parking, sidewalks and exterior common areas.
10. Site and Civil plans using a scale of 1" = 30' or 40'.
11. Building plans using a scale of 1/8" or ¼" = 1'.
12. Floor Plans using a scale of 1/4" = 1' scale.
13. Elevations and Sections using a scale of 1/8' or ¼" = 1'.

II. ACCESSIBILITY

Developments must meet all federal, state and local accessibility standards, as well as all Authority accessibility requirements.

A. Accessibility Consultant

All owners must contract with a third-party Qualified Accessibility Consultant to conduct the following:

1. A pre-construction plan and specification review to determine that the proposed property will meet all required accessibility requirements, including initial comments from the consultant and all documents related to resolution of identified accessibility issues. The Consultant report must be included with the initial construction documents submitted to the Authority.
2. Provide at least two training sessions to the Architect, General Contractor, Job Superintendent, and a representative of every subcontractor group that will affect accessibility (grading, concrete, framing, electrical, plumbing, sheetrock, and cabinetry) regarding accessibility requirements. One training session must be on site. Maintain a written description of the training sessions and documentation of the events.
3. An inspection of the construction site after framing. The Authority must receive a copy of the consultant's report and documentation that all issues have been resolved.
4. A final inspection of the property after construction completion to determine that the property was constructed in accordance with all accessibility requirements. The Authority must receive a copy of the consultant's report and documentation that all issues were resolved prior to cost certification submission. Developers must contact the qualified accessibility consultant directly, and contract to provide the accessibility compliance services.

The project team must discuss the scope of the specific project with the Accessibility Consultant to determine the number of site visits/reviews.

The Accessibility Consultant must:
- complete Exhibit AA, Accessibility Consultant Qualifications Statement;
- possess the required knowledge to inspect multifamily properties for compliance with all federal, state and agency accessibility requirements and meets the following experience requirements and qualifications;
- not be a member or have an identity of interest with any member of the Development Team;
- have no less than five (5) years of experience performing accessibility compliance assessments for affordable rental housing projects; and
- carry the minimum insurance coverage as required by current industry standards.

The Qualified Consultant must arrange enough visits with the Development Team to observe all areas of accessibility and to verify completion of recommended corrections.

B. Modification Requirements:

1. All accessibility modifications must be in place upon completion of
   - new construction and/or
   - rehabilitation,

   including kitchen and closet shelving, grab bars, and appliances. The ability of the applicant to adapt a unit to the required standard upon request is generally not sufficient to meet this requirement. However, removable or adaptable base cabinets are permitted under kitchen and bathroom sinks and under kitchen work surfaces if written instructions for their removal and adaptation is on file in the leasing office
2. The following equipment may be stored onsite for installation at the tenant's request:
   a. Under-sink pipe guards.
   b. Visual/hearing impaired equipment.

   c. Tub seats.

   Refer to Uniform Federal Accessibility Standards (UFAS) 4.34 for additional unit design standards and consumer information that must be available to the tenant in an accessible unit.

C. Required Accessibility Standards:

1. **Mobility Disabled Units**: Type A, at least 5% of the total units (but no less than one unit) must be equipped for the mobility disabled, including for wheelchair restricted residents. ADA/ANSI compliant 36" x 60" minimum useable floor space roll-in showers must be incorporated into all of the Type A mobility equipped units. Mobility units with more than one bathroom must have at least one bathroom with a roll-in shower.
2. **Hearing and Sight-Impaired Units**: Type B, at least an additional 2% of the total units (but no less than one unit) must be equipped for hearing and sight-impaired residents including compliance with ICC/ANSI A117.1 Section 1006 (audio and visual notification on fire alarms and at the primary unit entrance).
   - The unit(s) must be roughed in to allow for smoke alarms with strobe lights in every bedroom, hallway outside of the bathroom, and living area.
   - A lighted doorbell button connected to an audible and strobe alarm installed in each bathroom, bedroom, and common area is required for each sight and hearing-impaired unit.
3. **5% and 2% requirement**: The same unit(s) cannot be used to satisfy the 5% and 2% requirement.
4. Signage for designated common areas and all units must be in Braille and meet ANSI A117.1, Section 703 standards.

D. Emergency Alert System:

1. All Mobility and Hearing and Sight-Impaired Units must have a wireless or hard-wired emergency alert system installed, located in every bedroom and bathroom that either triggers an audible and visual notification outside of the dwelling unit or notifies the staff and 911 during work hours, and 911 after work hours. All call for aid devices must be installed beside or below ceiling light switches in bedrooms and bathrooms.
2. If a building fire alarm system is required, the hearing and sight-impaired units are undesignated, and the required equipment is not installed, then all units must be wired into the building fire alarm system.

E. Older Persons 55+ Developments:

1. **Elevators:** There must be an ADA compliant elevator to all units above the ground floor.
2. **Furnished Gathering Areas:** Buildings with multi-story construction must have interior conditioned and furnished gathering areas located throughout the complex, including but not limited to areas near elevators.
3. **Accessible and Adaptable:** 100% of the non Type A units in new construction projects must be accessible and adaptable (Type B), as defined by the Fair Housing Amendments Act of 1988 and applicable regulations.

4. Hallways must have a minimum width of 42 inches.
5. Hallways and Corridors areas must have a continuous suitable handrail on both sides mounted 34 to 38 inches above finished floor, and be 1 ¼ inches in diameter.
6. Provide a minimum 18 inch grab bar in all tub/shower units. The grab bar must be centered vertically at 48 inches A.F.F. on the wall opposite the controls.
7. Provide solid blocking at all toilets and tub/shower units for grab bar installation.

III. MANDATORY NEW CONSTRUCTION DESIGN CRITERIA

A. Applicability

Unless otherwise indicated, the requirements in this Section III apply to the design and construction of new amenities, buildings (including nonresidential), and other structures, including when done as part of a rehabilitation or adaptive re-use development.

B. Unit Size & Base Requirements

1. All residential units must meet minimum and maximum unit size requirements. The square footage measurements below are for heated square feet only, measured interior wall to interior wall, and do not include exterior wall square footage. The area occupied by the stair case may only be counted once. Unheated areas such as patios, decks, porches, stoops, or storage rooms cannot be included. The maximum number of bedrooms allowed is four (4).

Unit	Minimum	Maximum
Studio	500 square feet	525 square feet
1 Bedroom	750 square feet	840 square feet
2 Bedroom	850 square feet	1,100 square feet
3 Bedroom	1,100 square feet	1,280 square feet
4 Bedroom	1,250 square feet	1,375 square feet

   The requirements in section (B)(2) below are applicable.

   No more than 20% of the total number of residential units may be Studio units.

   The above square footage requirements do not apply to rehabilitation projects.

   For townhouses, the maximum square footage for a 2 bedroom is 1,224 and 1,512 for a 3 bedroom.

2. Units must also meet the following requirements:
   a. Studio Apartment: the bedroom, living area and full kitchen may be contained in the same room; must have one full bathroom and laundry room.
   b. One Bedroom Apartment: at least six rooms including a living room, dining room, full kitchen, one bedroom, one full bathroom and laundry room.
   c. Two Bedroom Apartment: at least seven rooms including a living room, dining room, full kitchen, two bedrooms, one full bathroom and laundry room.

   d. Three Bedroom Apartment: at least nine rooms including a living room, dining room, full kitchen, three bedrooms, two full bathrooms and laundry room.
   e. Four Bedroom Apartment: at least ten rooms including a living room, dining room, full kitchen, four bedrooms, two full bathrooms and laundry room.

   Designers are encouraged to combine living, dining and kitchen rooms into a single space to promote family community.

   The above room requirements do not apply to rehabilitation projects.

3. Bedroom Size: The primary bedroom in each unit must be at least 144 square feet. All other bedrooms must be a minimum 120 square feet. The minimum bedroom square footage excludes the closet space.
4. Living Room Size: The living room must be at least 150 square feet with a minimum dimension of 11'6".
5. Bathroom Requirements
   a. Full Bathroom: must contain a toilet, vanity with sink and a 32" x 60" gasketed fiberglass tub/shower combination.
   b. Half Bathroom: must contain a toilet and a vanity with sink.
   c. Type A units must have the accessible bedroom and bathroom with one roll-in shower located on the accessible floor.
   d. Town Homes without a bed and bath on the main floor will be required to have a half bathroom located on the main floor.
   e. Whirlpool tubs are prohibited.
6. All units must have a balcony, sunroom, or patio.
   a. Patios and balconies must be 65 square feet minimum inside the railing.
   b. Sunroom must be 70 square feet minimum and:
      i. Contain a minimum of three operable window units.
      ii. Have distinct architectural separation from the living room.
      iii. Front porches are not considered patios.
   c. Applicants may request a wavier for this requirement before the submission deadline if building zoning or design restrictions prohibit.
7. All Single Family, Townhouse and Duplex Developments must have:
   a. A covered / roofed front main entryway that must be a minimum 5' x 5' and
   b. A porch, patio or deck at a minimum of 70 square feet. A front porch on a single-family home or stacked duplex is acceptable to meet this requirement and must be 100 square feet minimum.
8. Hallways, interior:
   a. 40" minimum width in all family units.

SEALS

NOT FOR CONSTRUCTION

CONSULTANTS

PROJECT

MARSHALL LANDING

GREENWOOD, SOUTH CAROLINA

26-412.00

REVISIONS

DATE

DATE: MAY 15, 2026
ISSUED FOR: SC HOUSING APPLICATION

SET#

SHEET

APPENDIX B

CS300

PM:RFB TEAM LEAD:SMB

© Copyright 2026 R/DA Architects, PA

Mailing Address: P.O. Box 98044, Raleigh, North Carolina 27624-8044
Street Address: 4010 Wake Forest Road, Raleigh, North Carolina 27609
E-mail: mail@RDA-Architects-PA.com
Fax: 919.875.9200
Phone: 919.875.0001

Architecture
Planning
Interiors

R/DA Architects

b. 42” minimum width in all older persons units.

9. Breezeways and Stairways: 48” minimum clear path of travel is required through building breezeways and public/common use stairways.

10. Moisture resistant gypsum board must be installed on all ceilings and walls of bathrooms, on all walls of laundry rooms, mechanical closets and exterior storage closets, and behind kitchen sink base and dishwasher.

11. Water-resistant gypsum board or equivalent shall be provided behind any tub/shower unit located on an exterior wall.

12. Fireplaces are prohibited in residential units.

C. Community Room(S), Site Amenities & Facilities

Community room(s) and amenities must be consistent with the design and appearance of the residential buildings. Development lighting is required for all amenities. Amenities should be usable beyond leasing office hours and on weekends and include occupancy sensor lighting or photocell lighting if an exterior amenity.

A Phased Development with a previously funded phase will not share amenities with a previous phase without the Authority’s prior written consent.

1. COMMUNITY BUILDING OR ROOM

Community room(s) and site amenities may be incorporated into the resident / unit buildings therefore eliminating the need for a community building. If provided, a community building must be at least 1,200 square feet and include the community multi-purpose room and ADA compliant handicapped toilet facilities. The community building may include a leasing office of 200 square feet minimum, laundry rooms, and storage / maintenance rooms. Screened porch(es), sunroom(s), and covered patio(s) may be incorporated into the community building, but their square footage will not be included as part of the 1,200 square foot minimum for the community building. All primary entrance doors in the community building and site amenities must be either half lite or full view commercial grade glass, unless otherwise noted, to allow residents a view of the outside/inside. This does not include the maintenance or storage room doors. Blinds are prohibited on these doors. For rehabilitation projects without an existing community building/room is not required to construct a new community room or building or meet the required amenities listed below with exception of the playground for family developments.

2. REQUIRED AMENITIES

a. Community multi-purpose room must be adequately furnished. Must contain a minimum of 8 square feet for each unit, rounded up for a total of 1,000 square feet, never being less than 250 square feet regardless of developments total units.

b. Kitchenette with a minimum of 6 linear feet of counter top that is equipped with refrigerator, microwave, sink and a 5lb. fire extinguisher.

c. An exercise room equipped with a minimum of three low impact cardio machines.

d. Tenant computer room equipped with two new current and updated computer systems that include a scanner and printer. Computers must be connected to a high-speed internet service. All

equipment must be kept current for the entire compliance period. All expenses associated with supplies, updates, internet service and replacement of the computer equipment is the responsibility of the development.

e. For a single building multi story development, a covered drive thru at building main entry with 13’ vehicle headroom clearance minimum (Older Persons 55+ only).

f. Playground (Family developments only)

i. Equipment must be of commercial design and quality.

ii. All playgrounds must each contain at least four play stations/activities.

iii. Playground must be located away from areas of frequent automobile traffic and situated such that the play area is visible from the office and maximum number of residential units.

iv. Playground must be accessible to persons with mobility impairments.

v. A bench that is weather resistant, metal or composite, have a back, and be anchored permanently.

3. LAUNDRY FACILITIES

a. Laundry facilities are required for all developments not providing washers and dryers in all rental units. For rehabilitation projects without an existing laundry facility is not required to construct a new laundry facility.

b. Entry into the laundry facility must be available at all times and days.

c. The development must provide washer and dryer hookups and space as required per development based upon the total units in the development as follows:

Up to 30 units	2 Washers and 2 Dryers
31-60 units	4 Washers and 4 Dryers
61-100 units	5 Washers and 5 Dryers
100+ units	7 Washers and 7 Dryers

The development must supply at all times a minimum one washer and one dryer. If tenant needs and usage exceeds the washers and dryers provided, the development must supply up to the required amount above.

d. The entrance must have a minimum roof covering of 20 square feet and have adequate lighting functioning from dusk to dawn.

e. The primary entrance door to the laundry facilities must be full view / full length glass to allow residents a view of the outside/inside. Blinds are prohibited.

f. Contain adequate seating

g. A working surface for folding cloths must be installed.

i. 24” x 48”, 8 square feet minimum.

ii. Must provide working space of 8 square feet per every twelve washer/dryers provided.

h. One of every twelve washer/dryers provided must be ADA compliant and accessible with one working surface also being ADA compliant and accessible.

4. POSTAL FACILITIES

If not located within the building, the postal facility must:

a. have a roof covering which offers residents ample protection from the rain while gathering mail;

b. be located adjacent to available parking and sited such that tenants will not obstruct traffic while collecting mail; and

c. have adequate lighting functioning from dusk to dawn.

5. OFFICE AND MAINTENANCE ROOM

a. Development must have an office on site of 200 square feet minimum. Does not apply to rehabilitation projects.

b. Development must have a maintenance room of 200 square feet minimum. Does not apply to rehabilitation projects.

c. The office must contain ADA compliant toilet facilities.

d. Office must be clearly marked and visible with exterior signage on or close to building.

6. PARKING, ROADS, SIDEWALKS AND DEVELOPMENT SIGN

a. Parking and side walk lighting must be provided.

b. All roads and parking areas are to be asphalt or concrete paved.

c. Curbing is required for all roads and parking areas throughout the development site.

d. Parking areas must be located on the development site.

e. The primary property entrance must have a development sign designed with brick or stone columns with lighting and a Fair Housing logo.

f. All sidewalks and walkways shall be a minimum of 48” in width, must be made of concrete, and must comply with the following requirements:

i. Provide access to all parking spaces, front entryway doors, amenities, driveways and leasing office.

ii. Sidewalks may not exceed a 2% cross slope regardless of where located. Provide a non-skid finish to all walkways.

iii. Switchbacks are not permitted from handicap parking spaces or access aisles to building entrance in new construction projects.

iv. Be ADA accessible and compliant as required within the development with clearly marked ramps, crosswalks, signage, etc. in accordance with ADA regulations.

v. The developments sidewalks must join the local existing sidewalks if they exist.

7. PARKING SPACES

If local guidelines mandate parking less than the Authority requirement, the development must receive Authority approval prior to application submittal.

a. All developments require a minimum number of parking spaces per unit size as follows:

i. One bedroom units are 1.0 parking spaces per unit.

ii. Two bedroom units are 1.5 parking spaces per unit.

iii. Three and four bedroom units are 2.0 parking spaces per unit.

b. There must be at least one handicap parking space for each designated accessible unit that must be the nearest available parking space to the unit.

i. All handicap parking spaces and associated aisles must be concrete.

ii. Handicap ramps may not protrude into parking lot.

iii. Access aisles cannot be installed through vehicular paths of travel.

c. All non-handicap parking spaces must be an asphalt or concrete solid surface with a minimum dimension of 8 feet wide and 18 feet deep. Ten (10) percent of the required parking spaces can be compact parking spaces.

The minimum number required parking spaces does not apply to rehabilitation projects.

8. REFUSE COLLECTION AREA (S) AND RECYCLING

a. Collection area(s) should not be placed at the entrance or exits of the development unless the collection area provides the following:

i. A pull off from the main road consisting of a cul-de-sac / turn around.

ii. Dumpster drop off or pick up that does not stop or impede the flow of traffic.

iii. Tenant use that does not stop or impede the flow of traffic.

b. Provide an easily-accessible area that serves the entire development for the refuse collection area and recycling area. These can be combined into one area.

c. Dumpsters / trash compactors and recycling area must be ADA accessible and located on an ADA accessible route or have ADA parking near the collection area(s).

d. Provide a collection and storage area of non-hazardous material for recycling.

Property management is responsible for prominently displaying a sign stating exactly which materials are and are not accepted for recycling.

e. The pad and approach pad to the dumpster must be concrete. The approach pad must meet the requirements determined by a professional engineer. At a minimum, the dumpster pad must include two painted pipe bollards installed behind each dumpster.

f. Pedestrian paths of accessible travel must be marked/identified (painted in yellow or white) on dumpster pad surfaces.

g. The dumpster / trash compactor and recycling pad / area must be enclosed on at least three sides with materials that will be consistent with the design and appearance of the residential buildings. An enclosure combining masonry, cementitious products or composite products are acceptable enclosures or these products can be used independently. PVC or vinyl fencing is acceptable. Chain link and wood fencing are not acceptable.

The above requirements for Refuse Collection Area and Recycling do not apply to rehabilitation projects with exception of items c., d., and g.

D. Site and Site Lighting

1. Utilities (including but not limited to sanitary sewer, water, gas/electric, cable, internet, and telephone) must be underground throughout the development site.

2. Lots must be graded so as to drain surface water away from foundation walls. The final grade away from foundation walls must fall a minimum of ≥ 0.5 inches per foot away from building for ≥ 10ft according to the National Water Management System Requirements under Energy Star Multifamily New Construction.

3. Provide positive drainage at all driveways, parking areas, ramps, walkways and dumpster pads to prevent standing water.

Utilize yard drains if needed, piped to storm water system or to daylight.

4. All water from roof and gutter system must be discharged no less than 6 feet from building foundation with positive drainage that is not impeded by mulch or other landscaping ground cover. See gutter requirements. Does not apply to rehabilitation projects.

5. All retention and/or detention ponds must be fenced. The storm water retention/detention basin design, maintenance and management shall be the sole responsibility of the owner/developer and shall be in strict accordance with all applicable federal, state, local and environmental regulations governing storm water retention/detention basins.

6. Site lighting is required for all parking, sidewalks, buildings and site amenities and should be directed down to diminish nuisance light in residential units. Lighting plans to be completed using photometrics software reflecting an average footcandle of 1.0 for all development parking, sidewalks, and exterior common areas.

7. No part of the disturbed site may be left uncovered or un-stabilized once construction is complete.

8. Burying construction waste on-site is prohibited.

E. Building Foundations, Slabs and Radon

1. All buildings located in a Radon Zone 1 will require Radon Resistant New Construction Practices. Rehabilitation projects located in a Radon Zone 1 must meet Radon Mitigation Standards. The ANSI/AARST standards are available at https://standards.aarst.org/. Check applicable federal, state, and local building codes to see if more stringent codes apply.

2. All units and community buildings must be elevated 24” minimum above the base flood elevation. Base Flood Elevation - The elevation of an area in relation to the mean sea level expected to be reached during a flood. Based on historic data, these figures indicate which areas are most likely to be flooded. This includes all flood years (100, 500, and 1000 year) and both FEMA maps and Local flood hazard areas.

3. Slab constructed buildings / structures. Slab to be elevated a minimum of 8” above finished grade on all elevations.

4. Slab foundations will consist of a brick or stone veneer at a minimum height of 16” above finished floor elevation on all elevations.

5. Crawl space constructed home/structures will have a minimum of 30” clearance from the bottom of the lowest structural floor system framing member to grade.

6. Crawl space foundations will consist of brick or stone veneer installed up to the finished floor elevation at a minimum on all elevations.

F. Building Exterior

The building exteriors should create a residential image appropriate to the market area. Building design must use different roof planes and contours to break up roof lines. Wide window and door trim should be used to accent siding. If horizontal banding is used between floor levels, use separate color tones for upper and lower levels or patterns.

All materials must be installed using standard construction methods and means, and result in the issuance of written manufacturer’s warranty and guarantees. No exterior wood finishes may be used.

EXTERIOR WALL FINISHES

1. Exterior wall faces (other than for single family homes, townhomes, and duplexes) must have an excess of 20% brick or natural or manufactured stone on each of the exterior wall surfaces, including the front wall face, each side’s wall face and the rear wall face of the buildings (not to the interior wall faces of open breezeways). On all exterior walls the brick/stone must extend to all areas of grass, landscaping and other areas of soil or mulch. Does not apply to rehabilitation projects.

2. High quality durable low maintenance materials are required for exterior building coverings on all elevations including all exterior trims, fascia, soffits, ceilings and vents and must be warranted for at least 30 years as installed:

a. **Brick** must be installed per manufacturer’s requirements

b. **Portland Cement Stucco** (No EIFS) must be installed per manufacturer’s requirements

c. **Stone**- natural or manufactured must be installed per manufacturer’s requirements

d. **Fiber Cement Siding & Trims** must be 5/16” thickness or greater and be installed per manufacturer’s requirements

e. **Vinyl Siding** must have a .044” thickness or greater and be installed per manufacturer’s requirements

f. **Vinyl Soffit** must have a .040” thickness or greater and be installed per manufacturer’s requirements

g. **PVC or Vinyl Composite Trim Boards** must be installed per manufacturer’s requirements.

h. **PVC Coated Trim Coil** must have a .024” thickness or greater for fascia and freeze boards only- must be installed per manufacturer’s requirements

Developments must provide the Authority a written manufacturer warranty confirming a 30 year minimum warranty for all of the above items with the placed in service application.

3. Where exterior brick does not extend to an eave line, aluminum flashing shall be installed that extends a minimum of 5” under/behind the above exterior wall surface material and over the outer edge of the brick to prevent water penetration.

4. Weep holes must be below finished slab elevation and not covered by finished grade or landscaping.

5. Siding applications require all exterior penetrations to be installed on mounting blocks.

6. Metal z-flashings must be installed behind on top of and below all band boards and be of appropriate size for materials being flashed.

7. Metal flashings must be installed behind on top of and below all veneer material changes.

8. Metal flashing or 20 mil polyethylene when used in conjunction with a self-adhering polyethylene laminate flashing, must be installed above all exterior door and window units.

EXTERIOR STAIRS, RAILINGS, COLUMNS, SIGNAGE, PATIO & BREEZEWAY

1. Columns must be sized and loaded properly and consist of fiberglass, polyurethane or aluminum. Must be installed with stand offs, bases, caps and vents per manufacturer’s recommendations. 4X4, 4X6, 6X6 etc. treated wood post wrapped with coil stock are prohibited. Steel post and treated post may be utilized if built up with cement trims.

2. Exterior steps at porches and patios and porches will be constructed of brick/stone foundation veneers with concrete deck/slab.

3. Multi story second, third, or fourth floor elevated porch, patio or breezeway may be constructed utilizing concrete slabs or 5/4” composite materials for the deck. Be constructed in such a manner that no wood is exposed. Concealment of wood shall be with composite materials such as PVC coated coil stock, vinyl 1x’s composite 1x’s, and fiber cement trims.

4. Hand rails and/or guard rail systems used at steps, porches, and patios shall be code compliant systems made of composite materials such as vinyl, fiberglass, steel (field painted) or aluminum.

5. Public use stairway components, such as stringers, treads, and risers must be constructed from steel (primed and field painted) and/or concrete. Handrails and pickets must be constructed from steel (primed and field painted) or aluminum, and be completely under roof cover.

6. Buildings and units must be identified using clearly visible signage and numbers. Building and unit identification signage must be well lit from dusk till dawn and meet ANSI A117.1, Section 703 standards.

7. For Type A units,

a. ADA Handicap ramp components must be constructed from one of the following:

i. steel (field painted) and/or concrete

ii. concrete slab with brick ribbon and sidewalls

iii. aluminum ramp system.

b. Handrails and pickets must be constructed from steel (field painted) or aluminum.

G. Roofing and Gutters

All roofing to be installed in accordance with the current IBC / IRC Chapter 9 and the Authority standards listed below. Developments are required to provide the Authority a written manufacturer warranty confirming a 30 year minimum warranty has been acquired for the installed roof system. This can be submitted with the placed in service application.

ASPHALT SHINGLES

1. Roof pitch to be a minimum of 4/12.

2. Architectural (dimensional) anti-fungal shingles must be used and:

a. Must be high quality and durable.

b. Must be installed per manufacturer’s requirements to achieve at least a 30 year warranty.

c. The following must be used underlayment, leak barriers, starter strip shingles and hip & ridge cap shingles. No exceptions.

3. Synthetic underlayment is required

4. Leak barriers must be the mineral surfaced type.

a. Leak barriers must be installed a minimum of 5” up all side walls.

b. Leak barrier must be installed a minimum of 24” around all roof penetration on the roof deck.

c. Ice barriers to be installed per IBC/IRC R905.1.2.

5. All flashing are to be installed per manufacturer’s recommendations to obtain a minimum 30 year warranty and:

a. Step flashing to be 5”x5”x7” minimum.

b. Be a minimum of 0.019” (0.5 mm) in thickness.

c. Be factory painted.

d. All rakes or slopes must have step flashing.

e. Drip edge to be installed on all eves and rakes per IBC/IRC R905.2.8.5 at a minimum.

METAL ROOFING

1. Roof pitch to be a minimum of 3/12

2. Standing Seam panels must be used and:

a. Be 24 gauge or thicker if placed over a heated/conditioned space.

b. Have 1 ½” seam height minimum.

c. Have striations or stiffing ribs.

d. Have a galvalume coating.

e. Must have a 30 year minimum paint warranty.

f. Be installed per manufacturer’s recommendations.

g. Must be installed be certified installers.

3. Synthetic underlayment is required on roof deck.

LOW SLOPE/FLAT ROOFING

All low slope/flat roofing products are to be installed per manufacturer’s recommendations to achieve at least a 30-year warranty.

1. Products must be installed by certified installers.

2. Acceptable products are

a. Metal panels with a 3” seam height minimum.

b. Single- Ply membranes

i. PVC or,

ii. TPO or,

iii. EPDM

c. Modified Bitumen must:

i. Be a 2 ply system.

SEALS

NOT FOR CONSTRUCTION

CONSULTANTS

PROJECT

MARSHALL LANDING

GREENWOOD, SOUTH CAROLINA

26-412.00

REVISIONS

DATE

DATE: MAY 15, 2026
ISSUED FOR: SC HOUSING APPLICATION

SET#

SHEET

APPENDIX B

CS301

PM:RFB TEAM LEAD:SMB

Architecture
Planning
Interiors

R/DA Architects

© Copyright 2026 R/DA Architects, PA Mailing Address: P.O. Box 98044, Raleigh, North Carolina 27624-8044 Street Address: 4010 Wake Forest Road, Raleigh, North Carolina 27609 E-mail: mail@RDA-Architects-PA.com Fax: 919.875.9200 Phone: 919.875.0001

ii. Be Torch down.

iii. Have a ceramic surface.

3. All Single-Ply membranes and Modified Bitumen low slope roof products to be installed with heavy duty walkway pads:
   a. Walkway must be a different color.
   b. Must be from same manufacture as roofing material or approved by manufacture for use.

GUTTERS

Seamless 5" minimum gutter and downspout systems complete to be installed on all buildings.

1. Downspouts must be installed so as not to drain across pedestrian paths of travel
2. All water from roof and gutter system must be discharged no less than 6 feet from building foundation by:
   a. Concrete splash blocks with positive sloped drainage away from foundation; or
   b. Be piped underground to an appropriate location.

H. Building Envelope, Insulation and Sound Proofing

1. All buildings must be wrapped with an exterior air and water infiltration barrier. All wall penetrations are to be taped for moisture protection or similar water barriers provided manufacture's installation steps are followed.
2. Seal all penetrations to prevent moisture and air leakage.
3. All attics to be vented.
4. Exterior walls R-13 insulation.
5. Attics R-38 insulation.
6. Crawl Space floors R-19 insulation.
7. Unit party walls and floor assemblies require sound proofing (sound batt insulation) to achieve a rating of STC 54.

I. Windows and Doors

All windows and exterior doors must be Energy Star rated for zone south central be of high quality, durability and must be installed per manufacturer's requirements to achieve at least a 10 year warranty for windows and a 1 year warranty for Fire Rated doors. Developments are required to provide the Authority a written manufacturer warranty confirming the warranty has been acquired for the windows and exterior doors. This can be submitted with the placed in service application. An accessible automatic door opener is required for the primary entrance into and out of older person's congregate buildings.

1. All interior doors must:
   a. Be side hinged.
   b. Be hollow core paneled hardboard, paneled solid wood, or hollow core flush hardwood.
   c. Bedroom doors must be 3-0. Does not apply to rehabilitation projects.
   d. Bath doors minimum of 2-8. Does not apply to rehabilitation projects.

   e. Closet doors minimum of 2-6. Does not apply to rehabilitation projects.
   f. Pantry doors minimum 2-0. Does not apply to rehabilitation projects.
   g. Hollow core, flush lauan doors are prohibited.
   h. ADA accessible doors at common areas and Type A units must:
      i. Have ADA lever hardware.
      ii. Be 3-0 minimum.
   i. Have a 3/4" minimum air space at bottom of door measured from finished floor for air circulation.
   j. Louvered doors at HVAC closet for air handler return are acceptable.
2. All exterior doors must be Energy Star metal-clad or fiberglass doors and must:
   a. Metal clad steel edge doors and frames are acceptable for use in firewalls only.
   b. Be side hinged.
   c. Be a minimum of 3-0 in width (34" clear width). Does not apply to rehabilitation projects.
   d. Have a rot proof jamb.
   e. Include a peephole on main entry door.
   f. Have a thumb latch / lever style deadbolt lock.
   g. ADA accessible doors at common areas and Type A units must:
      i. Have a maximum threshold height of ½".
      ii. Have ADA lever hardware.
      iii. Include a peephole a maximum of 48" AFF at primary unit entry door only.
      iv. Have spring hinges at the unit's primary unit entry door only.
   h. Primary unit entry doors must have a minimum roof covering of 3'w x 5'd with corresponding porch/pad or be located in the breezeway.
   i. High quality vinyl sliding glass doors are acceptable for use at the back door to the patio or deck and must:
      i. Have multi point locking hardware keyed alike.
      ii. Include coastal hardware.
3. Windows must be Energy Star rated for zone south central and must:
   a. Have blinds for each window installed.
   b. Metal blinds are prohibited.
   c. Provide window manufacturers data sheet (s) with plans.
   d. Be single hung, double hung, casement or awning. Sliding windows are prohibited. Sliding windows are acceptable to rehabilitation projects.
   e. Be vinyl.
   f. Have appropriate design for exterior finishes.

   i. Windows installed in brick or stucco veneer must meet manufacture's recommendation for installation and water proofing.
   ii. Windows installed in siding veneers must meet manufacture's recommendation for installation and water proofing.
   iii. Windows installed with 1x perimeter trim must meet manufacture's recommendation for installation and water proofing.
   g. Not be installed over bath tub/shower.
   h. Be continuously caulked behind the flange and taped per the manufacture's recommendations.
   i. Be installed per window manufactures recommendations.
   j. In Type A units, all windows and blinds must meet or exceed all State and Federal accessibility requirements.

J. Kitchens

1. All kitchen cabinets shall be constructed with solid wood or plywood stiles, rails, doors and drawer fronts. All cabinets will conform to the performance and fabrication requirements of ANSI/KCMA A161.1-2000.
   a. Drawers must have dual slide tracks.
   b. Accessible cabinets with removable fronts must be manufactured to be removable with only a screwdriver.
   c. Site built cabinets are prohibited.
2. Each kitchen must have at the least the following minimum linear footage of clear countertop that are at or below 36 inches in height above finished floor, excluding the sink and range space:

Studio	5.0 linear feet minimum
1 Bedroom	8.0 linear feet minimum
2 Bedroom	10.0 linear feet minimum
3 Bedroom	12.0 linear feet minimum
4 Bedroom	13.0 linear feet minimum

   This amount must be clearly shown on the plans.

   The minimum linear footage of clear countertop requirement does not apply to rehabilitation projects.

   a. Counter tops may be manufactured post form, granite or solid surface.
   b. Site built tops countertops must be constructed of 3/4"AC plywood. No particle board, press board or fiber board will be allowed.
3. All units must have an 18 cubic foot minimum Energy Star rated frost free refrigerator freezer with ice maker. Does not apply to rehabilitation projects.
   a. Doors must open beyond 90 degrees to allow bin removal.
   b. Ice maker box (cold water supply) with shut off must be installed behind the refrigerator.
4. All units must have an Energy Star rated dishwasher and be installed beside the kitchen sink. Does apply to rehabilitation projects.

5. All units must have a double bowl kitchen sink 8" deep minimum. Does not apply to rehabilitation projects.
6. All units must have over the range microwave.
7. All units must have a slide in range that is at least 30 inches wide or a cooktop and wall oven.
   a. A backsplash panel must be installed behind the cooktop and cover the entire wall behind the cooktop.
   b. Anti-tip devices must be installed on all kitchen ranges and be securely fastened to the floor.
8. All units must have a Fire Stop or comparable extinguishing system over the stove. Alternatively, the range must have SmartBurner elements installed in the range.
9. Each unit must be equipped with a 5 lb. ABC rated dry chemical fire extinguisher readily accessible in the kitchen and mounted to accommodate handicapped accessible height in accessible units. If contained in the cabinet/pantry area must have proper signage, 4" X 3" minimum, identifying the location.
10. A 24" wide pantry cabinet, same manufacture as kitchen cabinets, or a pantry closet with a 24" interior door and a minimum of 24" deep must be provided in the kitchen.
11. Fluorescent lighting or LED lighting is required in the kitchen.
12. The aisle width between cabinets and/or appliances is 42" minimum. Does not apply to rehabilitation projects.
13. For Type A units:
    a. The refrigerator must be ADA compliant.
    b. Kitchen sinks must be ADA compliant and:
       i. Be 6 ½" deep maximum.
       ii. Be rear-draining.
       iii. Sink bottoms insulated if bottom of sink is at or below 29 inches above finished floor.
    c. The range / cooktop / wall oven must be ADA compliant.
    d. Pull-out worktops are prohibited
    e. Workstations must be installed beside the range with no wall to the left or right of the workstation.
    f. The wall cabinet mounted over the work station must be 48 inches maximum above finished floor to the top of the bottom shelf.
    g. Provide cabinet microwave shelf with microwave or counter top microwave.
    h. Unit must have a 30" range hood.
    i. The range hood fan and light must have separate remote switches.
    j. Kitchen counter tops and ranges with cooktop must be ADA compliant.
    k. Provide ADA compliant cabinet handles/pulls on cabinet doors and drawers. Knobs are prohibited.

K. Bathrooms

1. All bathroom vanities/cabinets shall be constructed with solid wood or plywood stiles, rails, doors and drawer fronts. All cabinets will conform to the performance and fabrication requirements of ANSI/KCMA A161.1-2000 and:
   a. Drawers must have dual slide tracks.
   b. Accessible cabinets with removable fronts must be manufactured to be removable with only a screwdriver.
   c. Site built cabinets are prohibited.
2. Vanities/cabinets shall be provided in all units and must be 36" minimum.
3. All full bathrooms must have:
   a. Ceiling light and exhaust fan on the same switch and must provide adequate lighting to the tub/shower.
   b. Vanity light must be provided and be on a separate switch.
4. All half bathrooms must have:
   a. Ceiling light and or vanity light, must provide adequate lighting
   b. Exhaust fan.
   c. These can be switch together or separately.
5. Mirror length must extend from the top of vanity backsplash to 6' minimum above finish floor. Framed decorative mirrors are excepted if they meet the above requirements.
6. Tub/shower units must be 32" x 60" minimum fiberglass based units with slip resistant floors. Shower head to be mounted 80" above finished floor.
7. Water closets must be centered, at a minimum, 18 inches from sidewalls, vanity/lavatories and bath tubs and be clearly marked on the plans.
8. Type A units:
   a. Must contain a roll in shower and:
      i. Be one piece fiberglass based unit with slip resistant floor.
      ii. Be ADA/ANSI compliant from manufacture.
      iii. Have factory installed grab bars.
      iv. Have a 36" x 60" minimum useable floor space.
      v. Have a collapsible water dam or beveled threshold that meets code.
      vi. Approaches to roll-in showers must be level, not sloped.
      vii. Have adjustable shower rod and weighted curtain installed before occupancy.
      viii. Shower floor may not be used for code required 67" clear floor space in bathrooms.
      ix. The shower head with wand must be installed on a sliding bar and within code required reach ranges by the seat.
      x. An additional diverter must be installed to provide water to a shower head on the short shower wall in front of the seat, mounted 80" above finished floor.

   b. Accessible cabinets with removable fronts must be manufactured to be removable with only a screwdriver.
   c. Vanity tops or top of sink rim can be no higher than 34" above floor.
   d. Provide ADA compliant cabinet handles/pulls on cabinet doors and drawers. Knobs are prohibited.
   e. Provide solid blocking at all toilets and tub/shower units for grab bar installation.
   f. If providing a wall hung sink in an accessible unit it must have solid blocking behind the fixture and a recessed medicine cabinet or a storage cabinet must be provided.
   g. A wireless or hard-wired call for aid station is required in all bathrooms

L. Bedrooms, Closets and Storage Closets

1. The primary bedroom must have at least 144 square feet, excluding the closet(s). Does not apply to rehabilitation projects.
2. Secondary bedrooms must have at least 120 square feet, excluding the closet(s). Does not apply to rehabilitation projects.
3. Every bedroom must have a closet at a minimum of 24" deep and contain a 5' long minimum wire shelf and closet rod. Does not apply to rehabilitation projects.
4. All interior and exterior mechanical and storage closets must have finished floor coverings.
   a. Interior closets must have carpet or resilient flooring.
   b. Interior mechanical closet must be resilient flooring

M. Laundry Room

1. All developments must have a washer and dryer hookup in each unit and:
   a. Have a minimum depth of 36" measured from the back of the door.
   b. Must accommodate a full sized 30" washer and dryer adjacent to each other.
2. Washer water shutoff valves must be installed right side up with the hose connection below the shutoff handle.
3. Dryer vent connection box must be galvanized metal and be located above the baseboard.
4. In Type A and Type B units,
   a. Each clothes washer and dryer must be centered for a side approach only. Does not apply to Type B units in rehabilitation projects.
   b. The washer and dryer clear floor space areas may overlap.
   c. All electrical, plumbing, and venting rough-ins must be centered behind each washer and dryer to allow them to be centered for side approach.

N. Floor Coverings

All materials must be installed to manufacturer's specifications using standard methods and resulting in the issuance of a manufacturer's guarantee / warranty. Manufacturer's written warranties must be provided to the Authority with the placed in service application.

1. Living Areas must have Luxury Vinyl Tile (LVT), Ceramic Tile, Laminate Flooring or Hardwoods.
2. Bedrooms may have carpet.
3. Kitchens, Bathrooms, Laundry room, Mechanical closets, Dining areas, and Foyer/ entrance area must have resilient flooring LVT, Sheet Vinyl, VCT or Ceramic Tile. Shoe molding must be installed in all resilient flooring areas.
4. LVT must have a 12mil wear layer and provide a minimum 15-year residential warranty. LVT installed in kitchens, bathrooms, laundry areas and mechanical closets must be water resistant.
5. Sheet vinyl must be a minimum 0.095 thickness and provide a minimum 20-year residential warranty.
6. VCT must be at minimum 0.080 thickness.
7. Ceramic floor tile shall be minimum 12" x 12" and installed over poured concrete slab or cementitious backing material.
8. Carpeting shall comply with FHA -HUD Use of Materials Bulletin No. 44d.
9. Carpet pad must be installed under all carpeting and shall comply with FHA -HUD Use of Materials Bulletin No. 72a.
10. Carpets used in Type A unit bedrooms must be glue-down type without padding.
11. Carpet tile may be used in common area and must be:
    - rated for severe use with a 3.5 or greater TARR rating,
    - open cell backed, no hard backed tiles. and
    - stain resistant.

O. Mechanicals

1. Non-Unit, "development", spaces must have separate HVAC systems. AKA "House System"
   a. Must have a combined 15 SEER2 Energy Star rated HVAC system.
   b. All refrigeration lines must be insulated.
   c. Must be located within the developments building space.
2. All units must have individual central heat and air, HVAC.
   a. Manuals J, S & D must be utilized for design requirements. HVAC manufactures J, S & D software can be utilized to provide the required manuals as long as that manufacturer's equipment is being installed.
   b. All units must have a combined 15 SEER2 Energy Star rated HVAC system.
   c. All refrigeration lines must be insulated.
   d. Traditional air handler, heat pump and ducted HVAC system are acceptable.
   e. Mini split ducted or ductless systems are acceptable.

3. All HVAC air handlers must be contained within the unit.
4. Bottom of returns must be 12" minimum above FFE.
5. All openings in duct work at registers and grilles must be covered after installation to keep out debris during construction.
6. The use of duct board is prohibited.
7. Connections in duct system must be taped and sealed with mastic and fiberglass mesh.
8. Ductwork located in unconditioned spaces must be insulated with R-8 minimum.
9. Galvanized metal or aluminum must be used for plenums and mixing boxes.
10. Electric mechanical condensate pumps are not allowed.
11. All hub drains serving HVAC condensate lines must be piped to the outside. Piping to the sanitary sewer is not allowed unless a primed p-trap is installed.
12. All bedroom closets, interior storage rooms, coat closets, and laundry rooms/closets must have a 4 inch tall by 8 inch wide minimum pass-thru grille above doors for air circulation in those areas that do not get conditioned. Does not apply to rehabilitation projects.
13. There must be a minimum of ¾ inch air space under all interior doors measured from finished floor for air circulation.
14. All bath exhaust fans shall be rated at 70 CFM minimum vented to the exterior of the building using hard ductwork along the shortest run possible. Venting through the roof is prohibited.
15. Dryer vents must be vented to the exterior of the building using hard ductwork along with the shortest run possible: maximum run is 35' including deductions for elbows.
    a. Vent connection must be centered behind the dryer.
    b. Venting thru the roof is prohibited.

P. Plumbing

1. Sanitary sewer main lines cannot be located under the slab of a multifamily single-story design, single family homes, townhouses and duplex developments. The sanitary sewer main line must run on the front, side or back of the building / structure and provide a sanitary sewer service tie in for each unit. Sub metering, readable, is required for all units in multifamily multi story developments.
2. Individual water meters are required for all units in multifamily single-story designs, single family homes, townhouses and duplex developments.
3. Unit water cut offs must be in an easily accessible area and clearly marked with signage.
4. All domestic water line cut off valves must have metal handles, not plastic.
5. Domestic water lines are not allowed in unconditioned spaces.
6. Offset toilet flanges are prohibited.
7. All shower valves to be anti-scald.
8. Water sense fixtures must be used:
   a. Toilets 1.28 GPM or less.
   b. Showerheads, Kitchen faucets and Bath faucets 1.5 GPM or less.

SEALS

NOT FOR CONSTRUCTION

CONSULTANTS

PROJECT

MARSHALL LANDING

GREENWOOD, SOUTH CAROLINA

26-412.00

REVISIONS

DATE

DATE: MAY 15, 2026
ISSUED FOR: SC HOUSING APPLICATION

SET#

SHEET

APPENDIX B

CS302

PM:RFB TEAM LEAD:SMB

© Copyright 2026 R/DA Architects, PA

Mailing Address: P.O. Box 98044, Raleigh, North Carolina 27624-8044
Street Address: 4010 Wake Forest Road, Raleigh, North Carolina 27609
E-mail: mail@RDA-Architects-PA.com
Fax: 919.875.9200
Phone: 919.875.0001

Architecture
Planning
Interiors

R/DA Architects

9. Washer/dryer hookups in all units.
10. Toilets to be ADA height in all units.
11. Toilets must be centered, at a minimum, 18 inches from sidewalls, vanity/lavatories and bath tubs and be clearly marked on the plans.
12. Water heater for each unit:
    a. Electric water heaters must meet Energy Star requirements.
    b. Gas water heaters must meet Energy Star requirements.
    c. 30 gallon minimum for one and two bedroom units.
    d. 40 gallon minimum for three and four bedroom units.
    e. Prohibited to be mounted above equipment or appliances.
    f. Located in the units insulated envelope.
    g. Placed in drain pans with drain piping plumbed to disposal point as per the latest approved addition of the International Plumbing Code.
    h. Pipe all Water Heater Temperature & Pressure (T&P) relief valve discharges to disposal point as per the latest approved edition of the International Plumbing Code.
    i. Elevated if necessary for proper pan drainage.
    j. Use of gas tankless water heaters is allowed with above requirements.
    k. Use of electric tank less water heaters is allowed with the above requirements and the electrical panel must be rated at 200 amps or greater.
13. All hub drains serving HVAC condensate lines and water heater lines must be piped to the outside. Piping to the sanitary sewer is not allowed unless a primed p-trap is installed.
14. Frost-proof exterior faucets must be provided on every building with in a multi story development on the "House" water supply. Locations should be maintenance based.
15. All single family, Townhouse, Duplex and single story development must supply a frost-proof faucet at the front and rear of each unit on the unit's water supply. Does not apply to rehabilitation projects.

Q. Electrical

1. Units must have separate electrical systems.
2. Non-residential, "development", spaces must have separate electrical systems. AKA "House".
3. Hardwired interconnected Smoke Detectors and Carbon monoxide detectors are to be installed as required by all applicable codes and regulations local, state and federal.
4. All switches and thermostats to be mounted no more than 48" above the FFE.
5. All receptacles, telephone jacks (Older Person +55 Development), and cable jacks to be mounted 15" minimum above FFE.
6. All ceiling fans to be Energy Star rated.
7. All bulbs to be Energy Star rated.
8. All units must have an Energy Star rated ceiling fan with light fixture located in the living room and all bedrooms with the light and fan being wall switched separately.

9. Overhead lighting is required in all bedrooms, bathrooms, laundry rooms, closets (other than pantries or coat closets), and storage rooms and to be wall switched. Does not apply to laundry rooms and closets for rehabilitation projects.
10. Exterior lighting is required at each unit entry door and to be wall switched by door unit. Buildings with conditioned interior corridors with access doors at each end with 24/7 "House" lighting are exempt from this requirement at the unit main entry door only.
11. All units pre-wired for high speed Internet, phone and data hook-up with:
    a. One centrally located connection port within the unit with capabilities in the living room and each bedroom.
    b. All internet, phone and data lines must be toned and tagged properly to each unit.
    c. Each building must have an internet, phone and data termination and demarcation box for each vendor connection.
12. All units in an Older Person +55 development must be pre-wired for telephone with jacks installed in the living room and one per bedroom.

    All telephone lines must be toned and tagged properly to each unit.
13. Development Lighting
    a. Serviced by the "House" electrical panel.
    b. Must be located in all common areas, breezeways, corridors, stairwells and amenities.
    c. Open areas and exterior amenities must be activated by a photo cell placed on the east or north side of the building.
    d. Conditioned or closed common areas require 24/7 lighting.

R. Energy Star

1. New Construction Multi Family Developments will:
    a. Be built to meet and receive the Multi Family New Construction Energy Star Certification. This includes all mandatory measures; MFNC Rater Design Review Checklist, MFNC Rater Filed Checklist, MFNC HVAC Functional Testing Checklist, MFNC Water Management System Requirements.
    b. All reports must be provided to the Authority with final inspection request.
    c. Developments will use the Energy Star Portfolio Manager and must allow The Authority full access to this data for a minimum of five years. To share a property with The Authority, users should send a connection request to development@SCHousing.com.
2. New Construction Single Family, Townhouses and Duplex Developments will:
    a. Be built to meet and receive the Version 3.0 Energy Star Certification. This includes all mandatory measures; National Rater Design Review Checklist, National Rater Checklist, National HVAC Design Report, National HVAC Commissioning Checklist, National Water Management System Builder Requirements.
    b. All reports must be provided to the Authority with final inspection request.
3. If the development fails to meet the requirements outlined in this section, the Authority may adjust the allowable costs for construction and may reduce the LIHTC allocation.

S. Single Family, Townhouse and Duplex Developments

1. All detached single-family homes must contain a minimum of two (2) bedrooms.
2. Duplexes may have one bedroom if mixed development two (2) bedrooms if not mixed.
3. Townhouses must contain:
    a. a minimum of two (2) bedrooms
    b. Town Homes without a bed and bath on the main floor will be required to have a half bathroom located on the main floor.
    c. Townhouse definition: A single family dwelling unit constructed in a row of three or four attached units two or three stories tall in which each unit extends from foundation to roof with a yard or public way in the front and back. Each unit would have its own separate street address. These units would be considered IRC R-3 buildings.
4. Must have concrete driveways (if providing individual driveway for each unit), curbing at street and front entry walkways. Curbing at street will be waived for scattered site developments.
5. May use trash cart container if the locality provides such and:
    a. Must provide enclosed storage at each unit for the trash cart.
    b. Must have one for each unit.
    c. Must provide letter stating this service is available.

T. Adaptive Re-Use of Existing Structures

The definition of "adaptive reuse" is the conversion of an existing non-residential building(s) into a residential building(s). The architect must certify on Exhibit G that the development will meet the following requirements:

1. A minimum of fifty percent (50%) of the square footage of each existing building(s) must be converted to residential use.
2. If additional buildings/units are constructed to provide additional space, the total square footage of the previously existing building(s) must constitute a minimum of fifty percent (50%) of the total square footage of the entire development.
3. Reseal all asphalt parking and roadway surfaces throughout the development.

IV. MANDATORY REHABILITATION CRITERIA

A. Applicability

The following requirements apply to rehabilitation of existing units. Other than as described below, existing developments do not need to be physically altered to meet new construction standards.

Design documents must show all proposed changes to existing and proposed buildings, parking, utilities, and landscaping. An architect or engineer must prepare the design drawings.

All amenities and common areas must be brought to current ADA requirements. Any replacement of existing materials or components must comply with the design standards for new construction. In addition to needs identified by the Authority, the rehabilitation scope of work must include the following:

1. UNIT INTERIORS

- All bi-fold and accordion doors must be replaced with hinged doors.
- Shoe molding must be installed in areas where glue down or laminate flooring is/was installed.
- Splash panels must be installed behind all ranges.
- Stair handrails must have continuous wood blocker board.
- Anti-tip devices secured to the floor must be installed under all ranges.
- Interior painting must include the entire unit.

2. PLUMBING

- All water heaters must be in an overflow pan and piped to the outside (where possible).
- All units must have individual water shut off valves in the unit.
- Water heaters under kitchen countertops must be relocated.
- All polybutylene ("Quest") piping must be replaced.
- All original cast iron p-traps must be replaced.

3. ELECTRICAL

- All receptacles, switches and cover plates must be replaced.
- All units must have looped smoke alarms.
- In bathrooms, overhead ceiling light must be switched with the exhaust fan and the vanity light wired to a separate switch. If a ceiling light is not present, one must be installed and switched accordingly.
- Ceiling fans with lights must be installed in all living rooms and bedrooms. Fan and light must be wired to a separate switch.
- A telephone jack must be installed in the primary bedroom next to a receptacle for future TTY use.
- A centrally located port supporting tenants personal (private) wireless high speed internet equipment, per unit.

4. HEATING AND AIR

- Hard duct all new and existing bathroom exhaust fans where possible (in attics).
- Existing HVAC air handlers must have a secondary condensate overflow line or cutoff switch.
- Clothes dryer venting must be hard ducted to the exterior and concealed in wall.

5. SITE WORK

- Existing site lighting must be adequate and functioning according to photo metric analysis software.
- Property entrance must have a monument sign with brick or stone columns.
- Sewer lines must be scoped and repaired/replaced as needed.
- Painted pipe bollards must be installed behind all dumpsters.

6. MISCELLANEOUS

- Attic insulation must meet R-30 minimum value.
- An automatic accessible door opener is required for the primary entrance into and out of senior congregate buildings.
- All Type A accessible units must be brought to current building standards.
- Existing fire walls in attics between units must be intact and solid.

- Attic access panels must be lockable with keys available.

B. Applicants must submit the following

These tests must be provided 10 months after receiving an award.

1. For properties built prior to 1978, a hazardous material report that provides the results of testing for asbestos containing materials, lead based paint, Polychlorinated Biphenyls (PCBs), underground storage tanks, petroleum bulk storage tanks, Chlorofluorocarbons (CFCs), and other hazardous materials. Professionals licensed to do hazardous materials testing must perform the testing. A report written by an architect, building contactor or develop will not suffice. A plan and projected costs for removal of hazardous materials must be included.
2. All properties must be tested mold by licensed professional in these areas and a plan for removal or remediation of any issues. At least ten (10) percent of the total number of units must be tested. The testing must include at least one (1) centrally located unit in each building.
3. All properties located in Radon Zone 1 must be tested by a licensed professional in these areas and a plan for remediation of any issues.
3. A report assessing the structural integrity of the building(s) being renovated from an architect or engineer. Report must be dated no more than six (6) months from the full application deadline.
4. A current termite inspection report. Report must be dated no more than six (6) months from the full application deadline.

C. Replacement Reserve

Applications must demonstrate the replacement reserve is adequate to maintain and replace any existing systems and conditions not being replaced or addressed during rehabilitation.

SEALS

NOT FOR CONSTRUCTION

CONSULTANTS

PROJECT

MARSHALL LANDING

GREENWOOD, SOUTH CAROLINA

26-412.00

REVISIONS

DATE

DATE: MAY 15, 2026
ISSUED FOR: SC HOUSING APPLICATION

SET#

SHEET

APPENDIX B


CS303

PM:RFB TEAM LEAD:SMB

© Copyright 2026 R/DA Architects, PA
Mailing Address: P.O. Box 98044, Raleigh, North Carolina 27624-8044
Street Address: 4010 Wake Forest Road, Raleigh, North Carolina 27609
E-mail: mail@RDA-Architects-PA.com
Fax: 919.875.9200
Phone: 919.875.0001


Architecture
Planning
Interiors

R/DA Architects

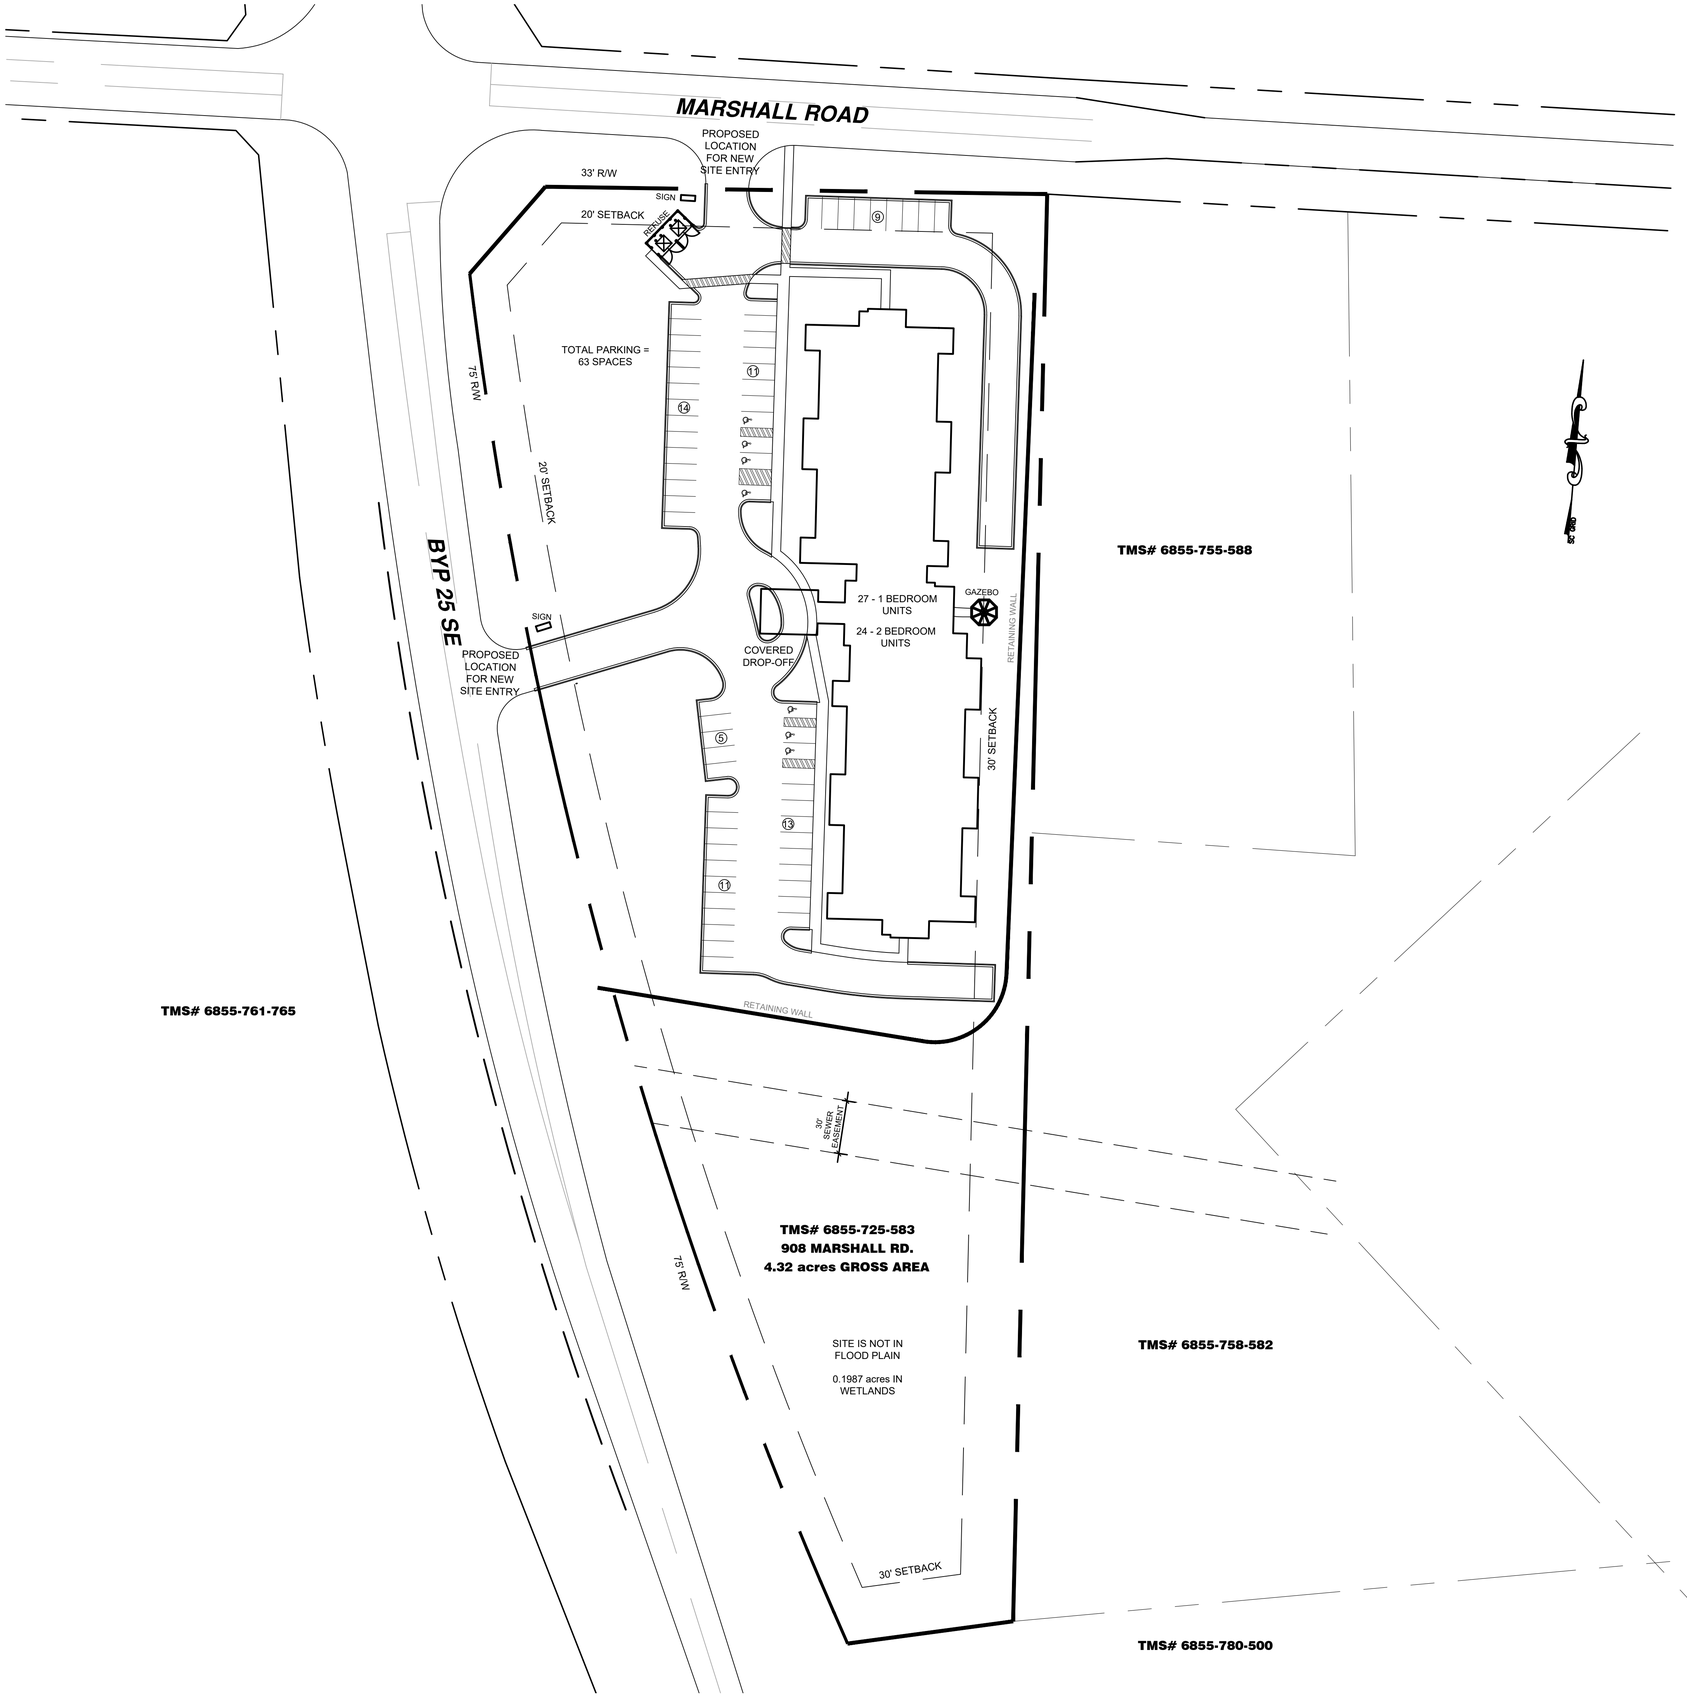

OVERALL SITE PLAN

SCALE: 1" = 40'

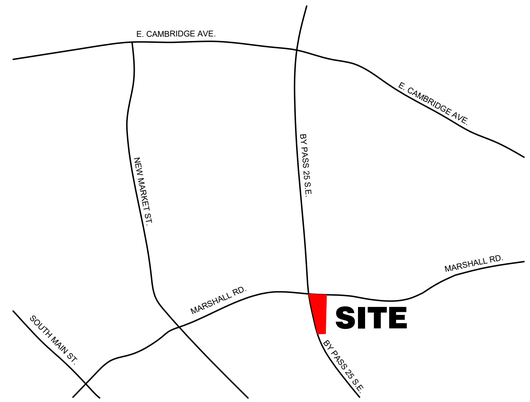

VICINITY MAP

CAROLINA ENGINEERING SERVICE, INC.
CONSULTING ENGINEERS
P.O. BOX 1495
GREENVILLE, SC 29602
OFFICE: 864-220-4254
EST. 1989

SOUTH CAROLINA
CAROLINA ENGINEERING SERVICE, INC.
No. C00731
CERTIFICATE OF AUTHORIZATION

SOUTH CAROLINA
REGISTERED PROFESSIONAL ENGINEER
No. 11624
MARK A. AMICK

PROJECT: MARSHALL LANDING

CLIENT: TAPESTRY DEVELOPMENT GROUP, LLC

REVISIONS


NO.	DATE

DATE: 5/12/26
DESIGNED: MAA
DRAWN: MAA
JOB NO. 26052

SHEET NO.


C—1

1 OF 4

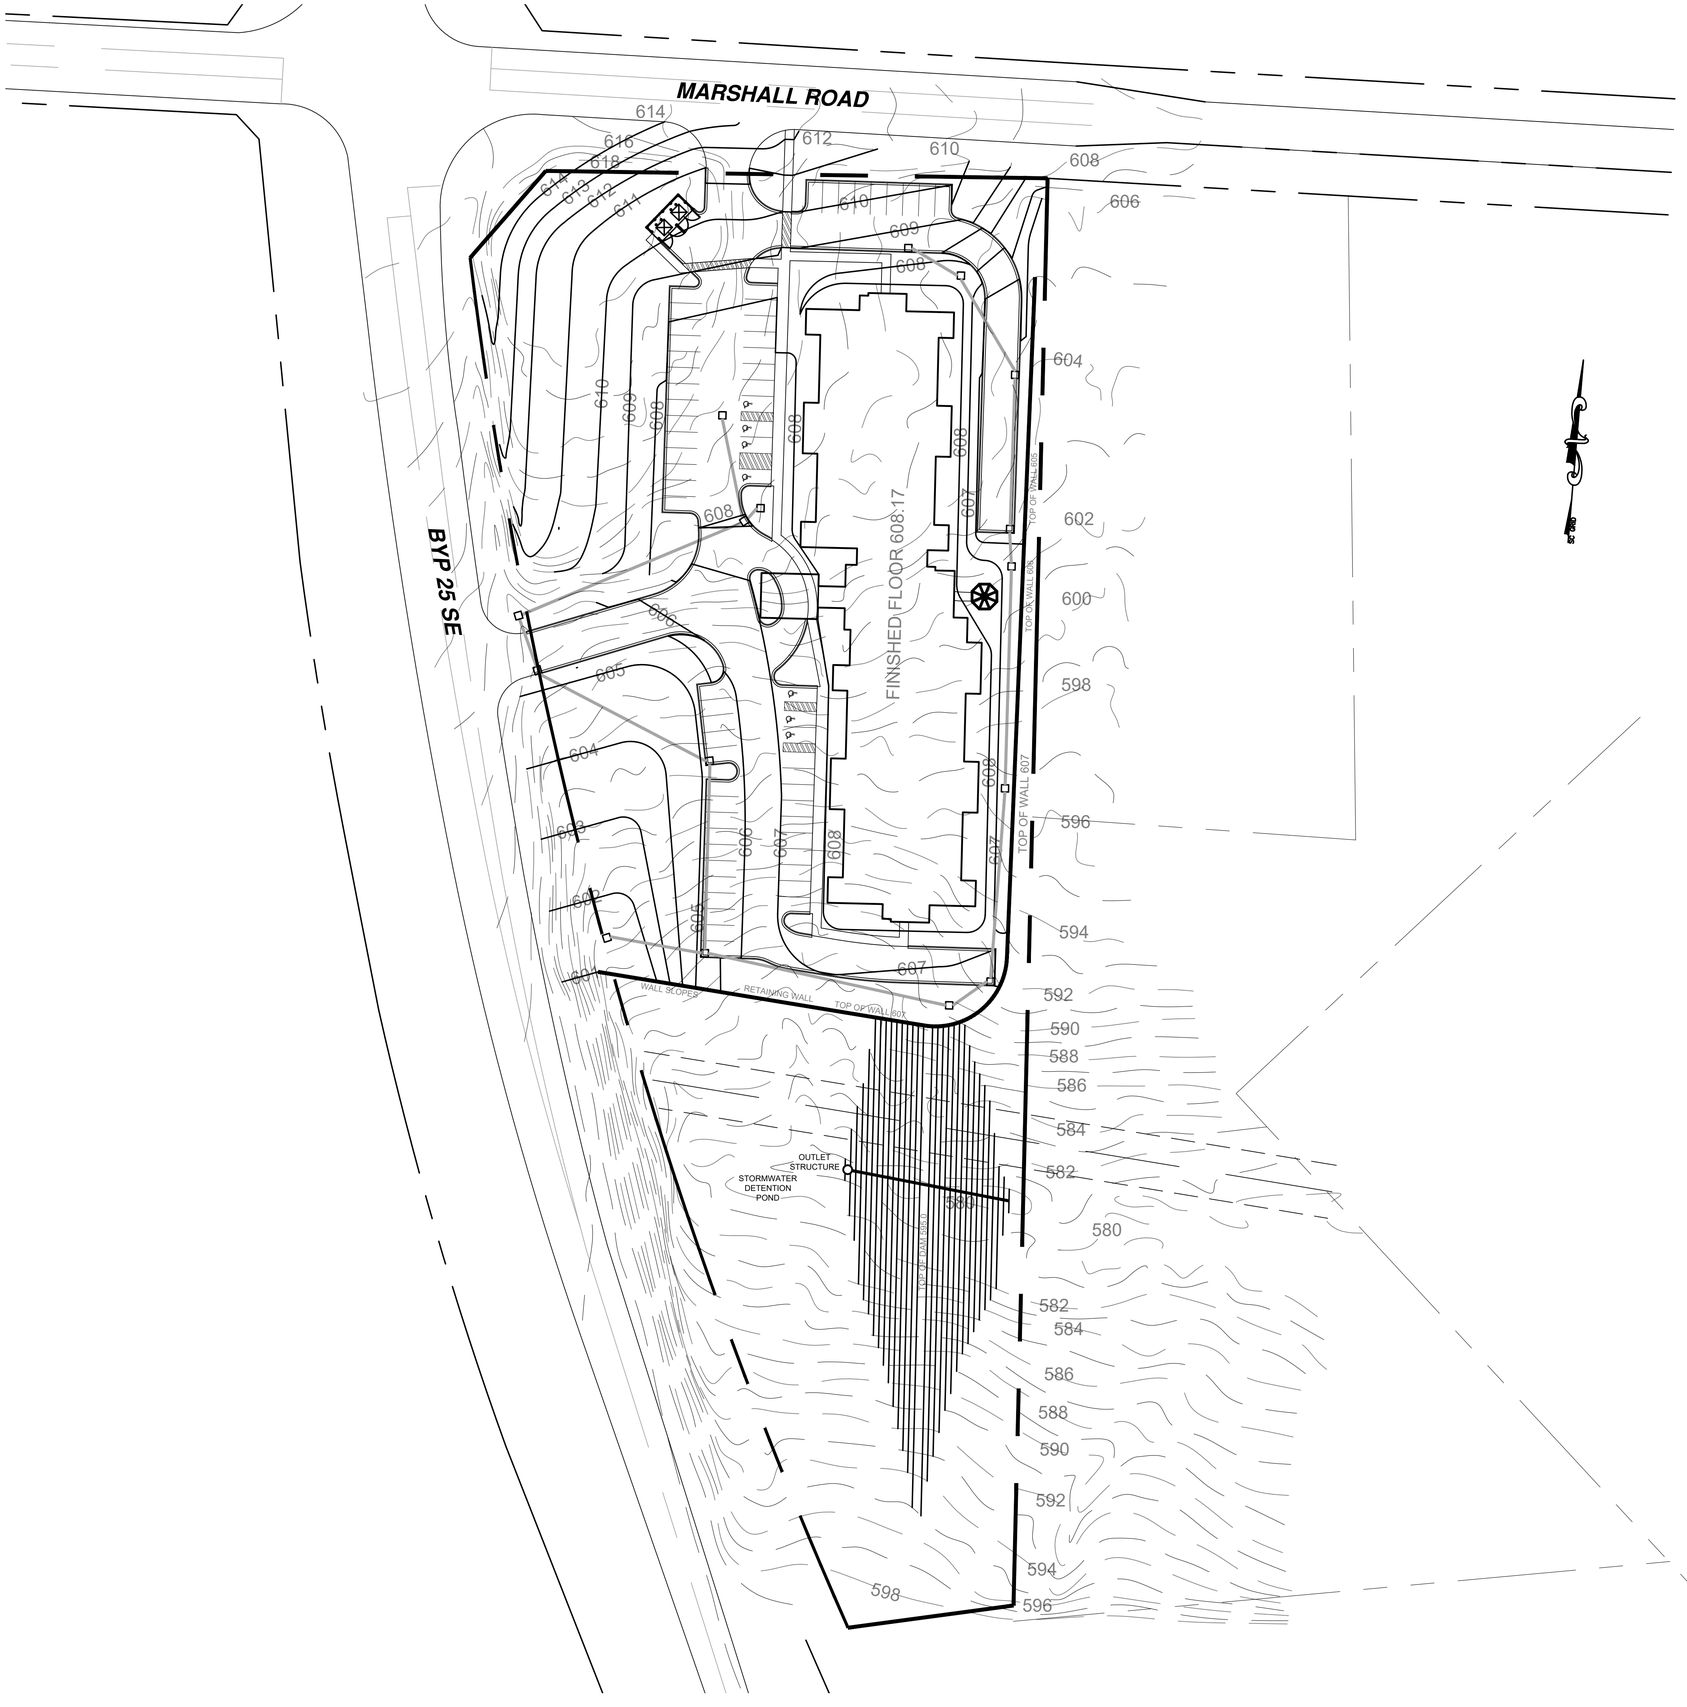

SITE GRADING PLAN

SCALE: 1" = 40'

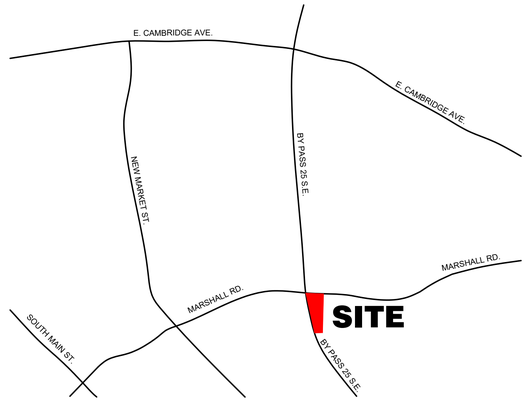

VICINITY MAP

CAROLINA ENGINEERING SERVICE, INC.
CONSULTING ENGINEERS
P.O. BOX 1985
NINETY SIX, S.C. 29666
OFFICE: 864-229-4254
EST. 1989

SOUTH CAROLINA
CAROLINA ENGINEERING SERVICE, INC.
No. C00731
CERTIFICATE OF AUTHORIZATION

SOUTH CAROLINA
REGISTERED PROFESSIONAL ENGINEER
No. 11624
MARK A. AMICK

PROJECT: MARSHALL LANDING


CLIENT: TAPESTRY DEVELOPMENT GROUP, LLC


REVISIONS

NO.	DATE

DATE: 5/12/26
DESIGNED: MAA
DRAWN: MAA
JOB NO. 26052

SHEET NO.
C-2
2 OF 4

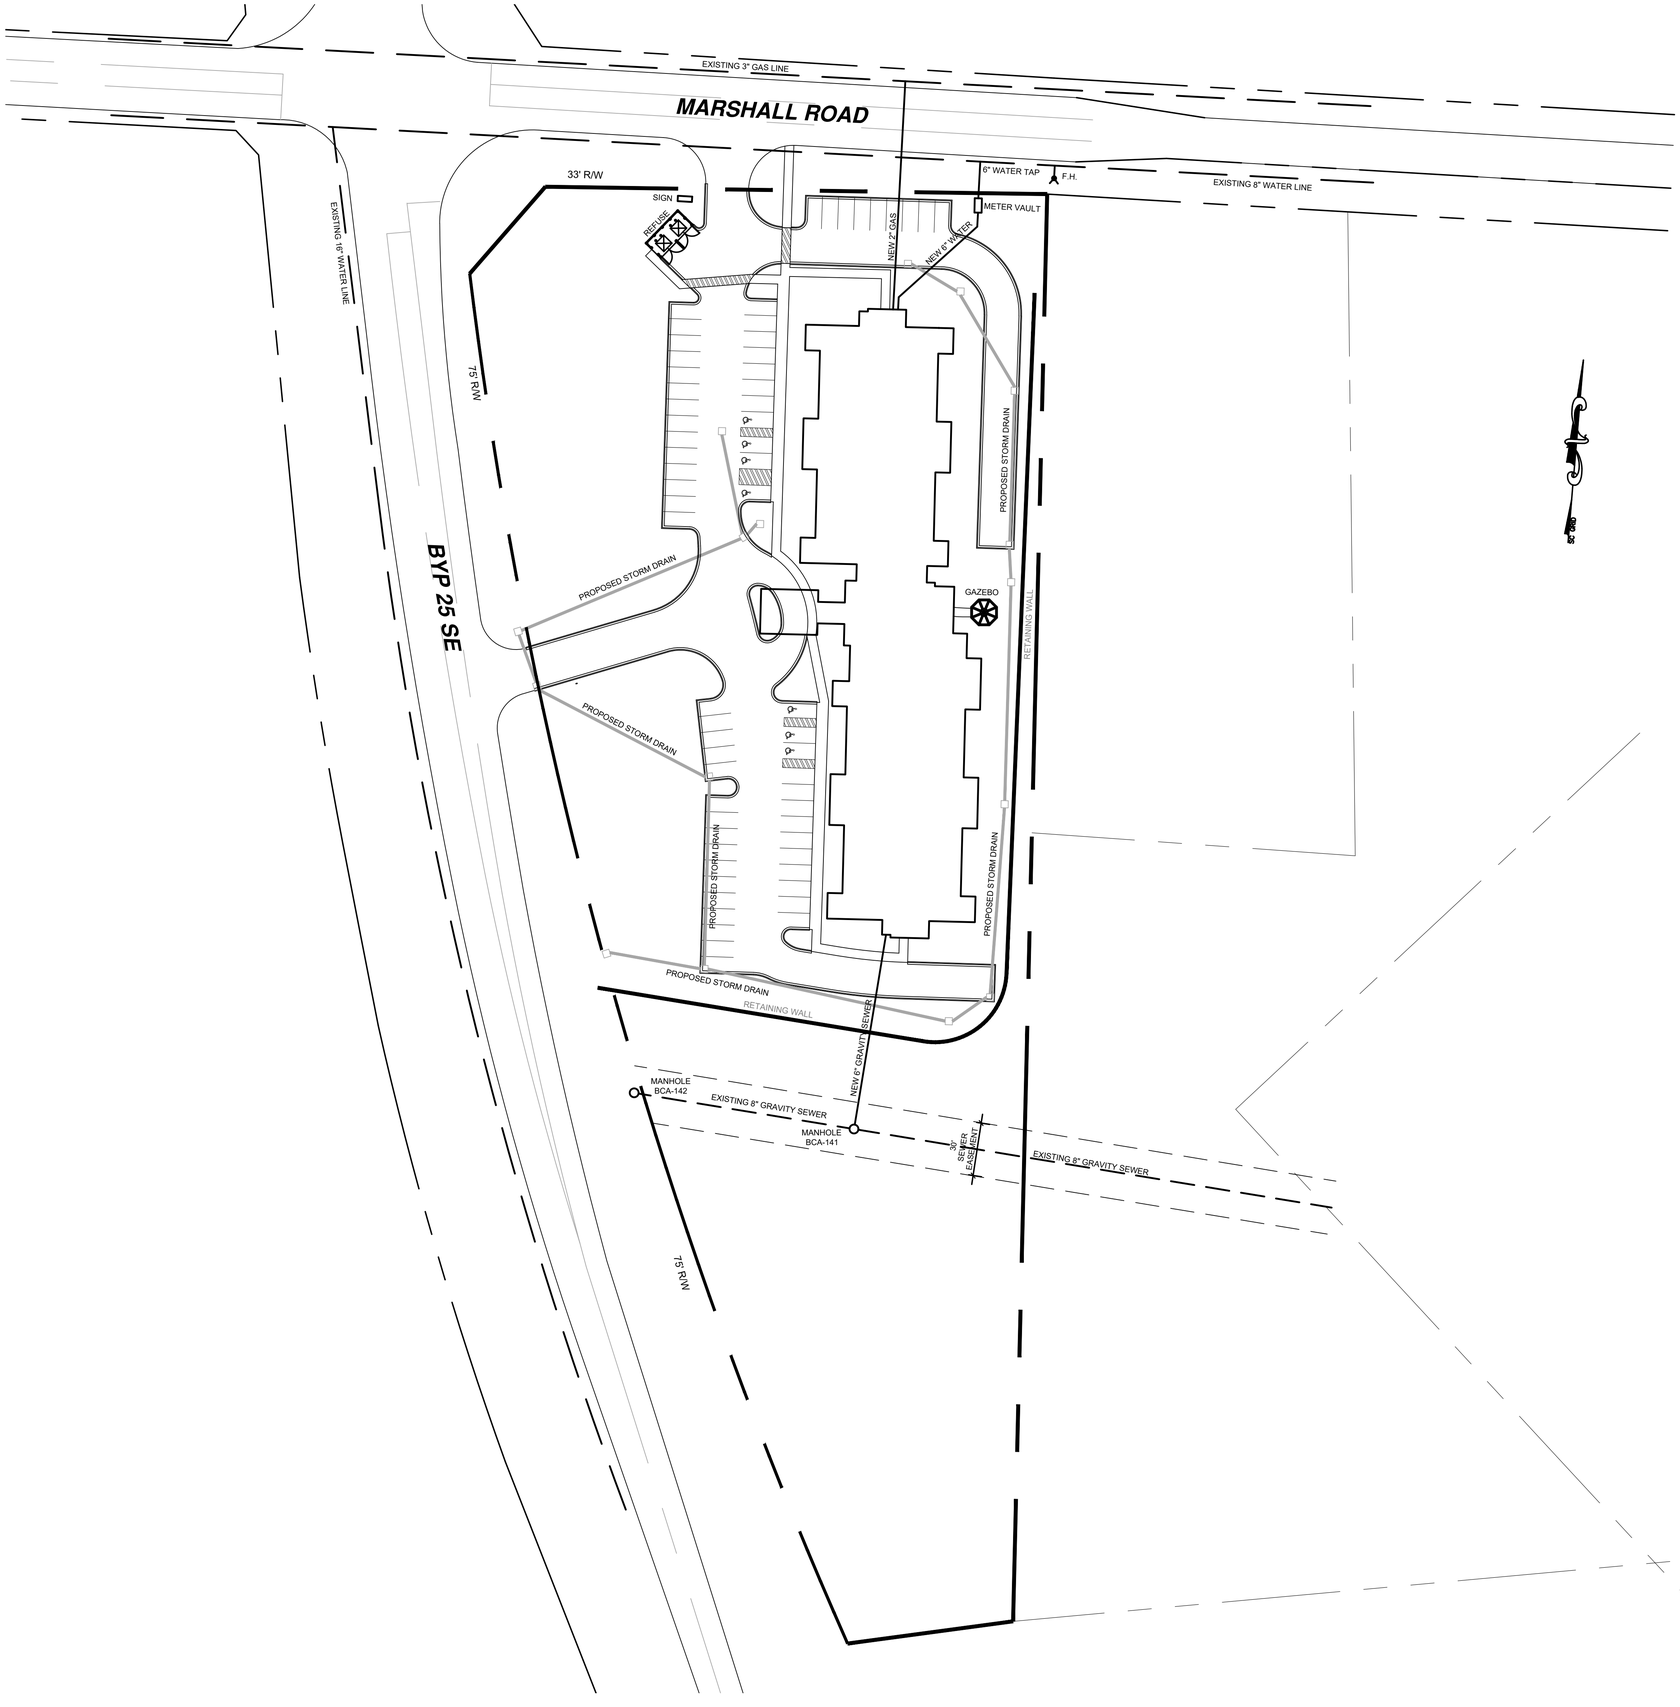

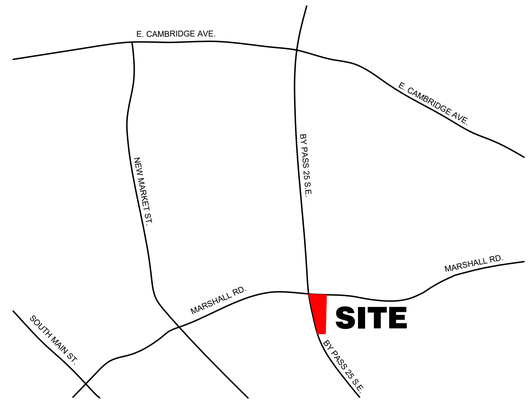

VICINITY MAP

SITE UTILITY PLAN

SCALE: 1" = 40'

CAROLINA ENGINEERING SERVICE, INC.
CONSULTING ENGINEERS
P.O. BOX 1985
GREENVILLE, SC 29602
OFFICE: 864-220-4054
EST. 1989

SOUTH CAROLINA
CAROLINA ENGINEERING SERVICE, INC.
No. C00731
CERTIFICATE OF AUTHORIZATION

SOUTH CAROLINA
REGISTERED PROFESSIONAL ENGINEER
No. 11624
MARK A. AMICK

PROJECT: MARSHALL LANDING


CLIENT: TAPESTRY DEVELOPMENT GROUP, LLC


REVISIONS

NO.	DATE

DATE: 5/12/26
DESIGNED: MAA
DRAWN: MAA
JOB NO. 26052

SHEET NO.
C-3
3 OF 4

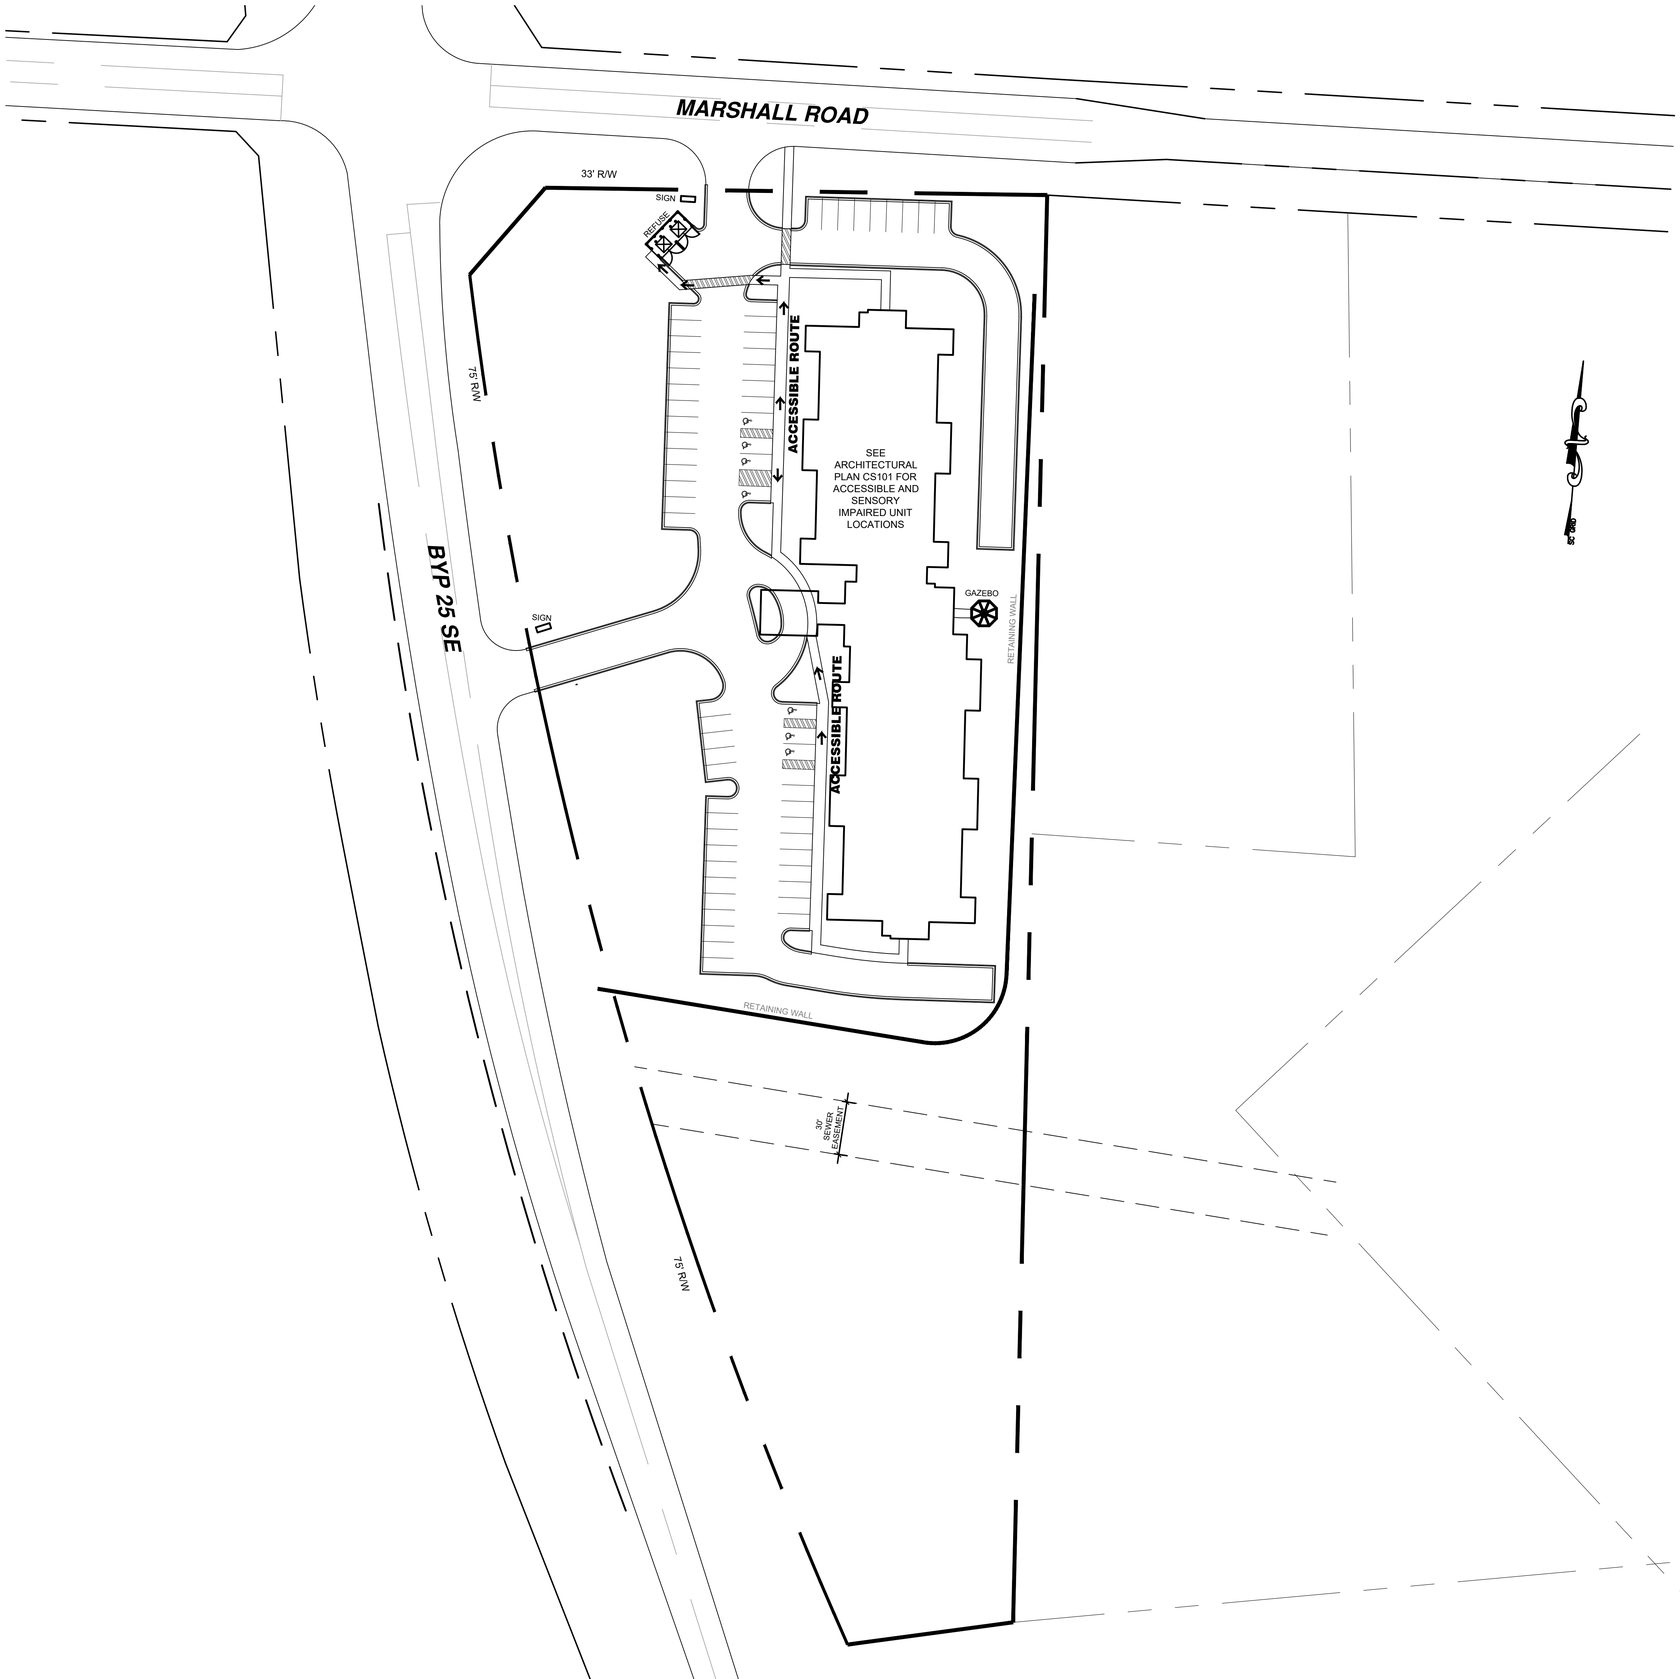

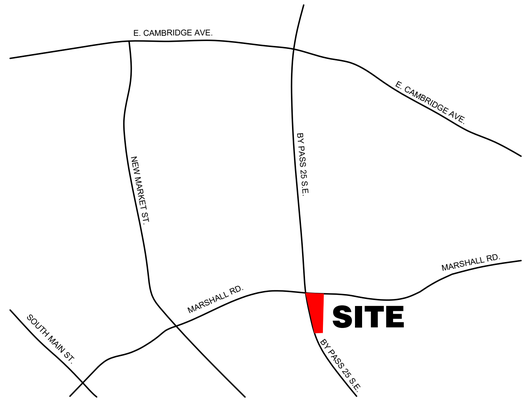

VICINITY MAP

ACCESSIBLE ROUTE PLAN

SCALE: 1" = 40'

CAROLINA ENGINEERING SERVICE, INC.
CONSULTING ENGINEERS
P.O. BOX 1495
NINETY SIX, S.C. 29666
OFFICE: 864-229-4054
EST. 1989

SOUTH CAROLINA
CAROLINA ENGINEERING SERVICE, INC.
No. C00731
CERTIFICATE OF AUTHORIZATION

SOUTH CAROLINA
REGISTERED PROFESSIONAL ENGINEER
No. 11624
MARK A. AMICK

PROJECT: MARSHALL LANDING


CLIENT: TAPESTRY DEVELOPMENT GROUP, LLC

REVISIONS

NO.	DATE

DATE: 5/12/26
DESIGNED: MAA
DRAWN: MAA
JOB NO. 26052

SHEET NO.
C-4
4 OF 4

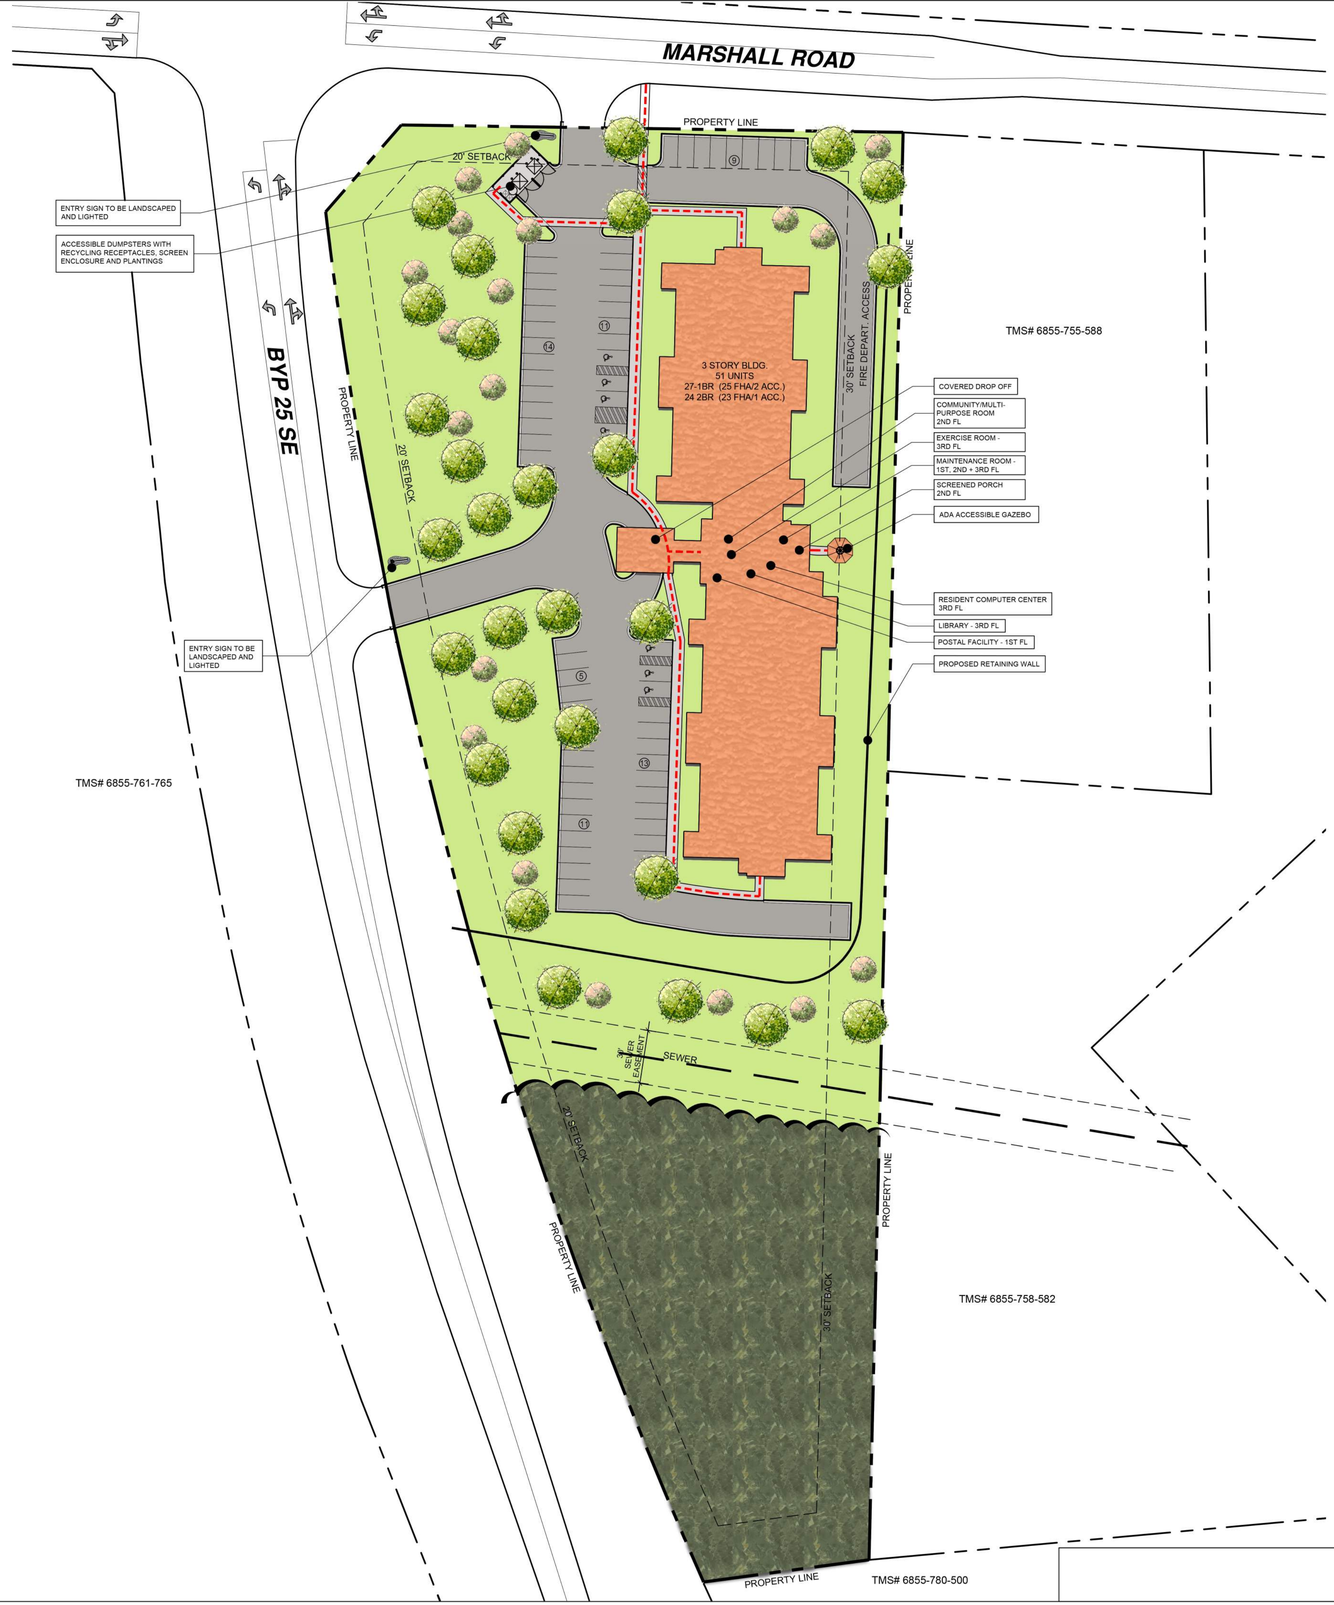

SITE INFORMATION:

SITE ACREAGE: (+/-) 4.32 ACRES
SITE ACCESS: FROM 'MARSHALL ROAD + BYP 25 SE'
TOTAL PARKING SPACES PROVIDED: 63 SPACES
TOTAL NUMBER OF BUILDINGS: (1) RESIDENTIAL BUILDING WITH COMMON AREA
FLOOD PLAIN: NONE
RETAINING WALLS EXISTING/PLANNED: NONE/YES

LEGEND

- CONTOUR LINES
- PROPERTY LINES
- ACCESSIBLE ROUTE

N

GRAPHIC SCALE

0 20' 40' 80' 160'

1 inch = 40 ft.

ARCHITECTURAL SITE PLAN

SCALE: 1" = 40'-0"

1

SEALS

NOT FOR CONSTRUCTION

CONSULTANTS

PROJECT

MARSHALL LANDING

GREENWOOD, SOUTH CAROLINA

26-412.00

REVISIONS

DATE

DATE: MAY 15, 2026
ISSUED FOR: SC HOUSING APPLICATION

SET#

SHEET

ARCHITECTURAL SITE PLAN

SA100


PM RFB TEAM LEAD:SMB

© Copyright 2026 R/DA Architects, PA


Mailing Address: P.O. Box 98044, Raleigh, North Carolina 27624-8044
Street Address: 4010 Wake Forest Road, Raleigh, North Carolina 27609
E-mail: mail@RDA-Architects-PA.com
Fax: 919.875.9200
Phone: 919.875.0001

Architecture
Planning
Interiors


R/DA Architects

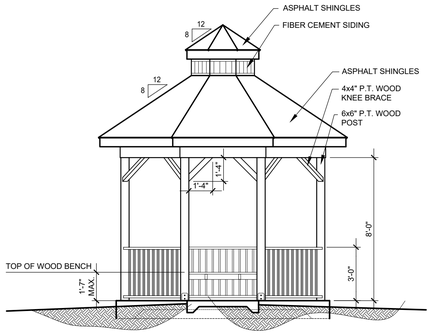

ELEVATION

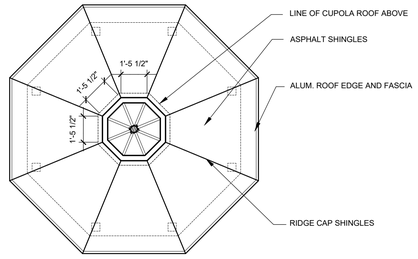


ROOF PLAN

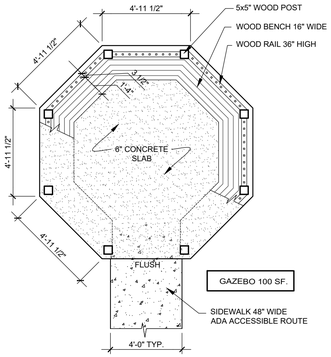

PLAN


ACCESSIBLE GAZEBO

SCALE: 1/2" = 1'-0" | 4

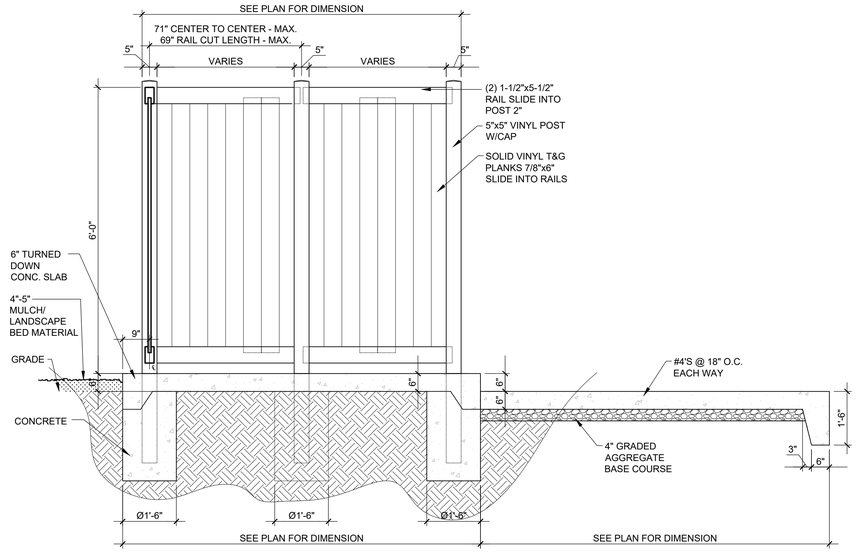


DUMPSTER ENCLOSURE

SCALE: 1/2" = 1'-0" | 3

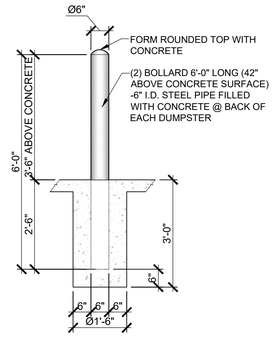


BOLLARD DETAIL

SCALE: 1/2" = 1'-0" | 2

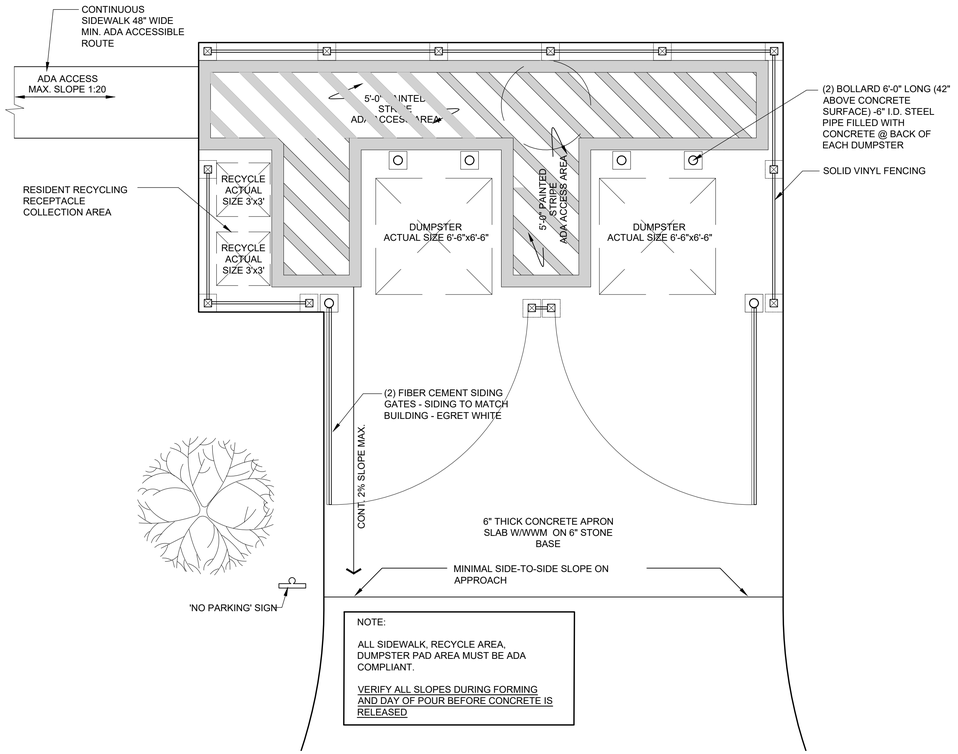


DUMPSTER PLAN

SCALE: 1/4" = 1'-0" | 4

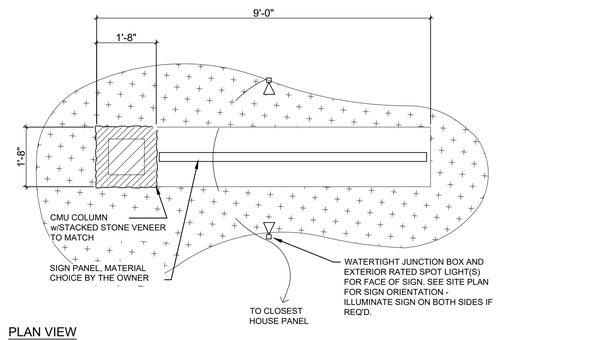

PLAN VIEW

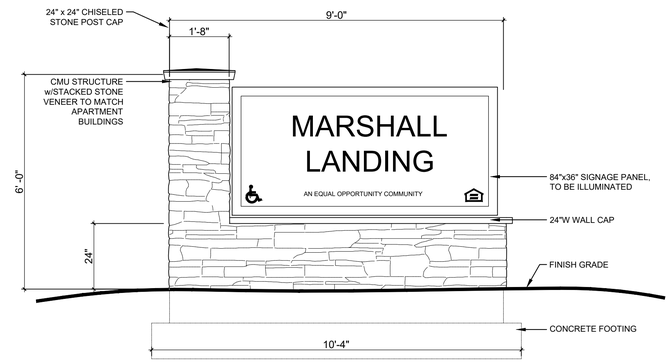

ELEVATION

ENTRY SIGN

SCALE: 1/2" = 1'-0" | 1

SEALS

NOT FOR CONSTRUCTION

CONSULTANTS

PROJECT

MARSHALL LANDING

GREENWOOD, SOUTH CAROLINA

26-412.00

REVISIONS

DATE

DATE: MAY 15, 2026
ISSUED FOR: SC HOUSING APPLICATION

SET#

SHEET

SITE DETAILS

SA200


PM:RFB TEAM LEAD:SMB

© Copyright 2026 R/DA Architects, PA

Mailing Address: P.O. Box 98044, Raleigh, North Carolina 27624-8044 Street Address: 4010 Wake Forest Road, Raleigh, North Carolina 27609 E-mail: mail@RDA-Architects-PA.com Fax: 919.875.9200 Phone: 919.875.0001

Architecture
Planning
Interiors


R/DA Architects

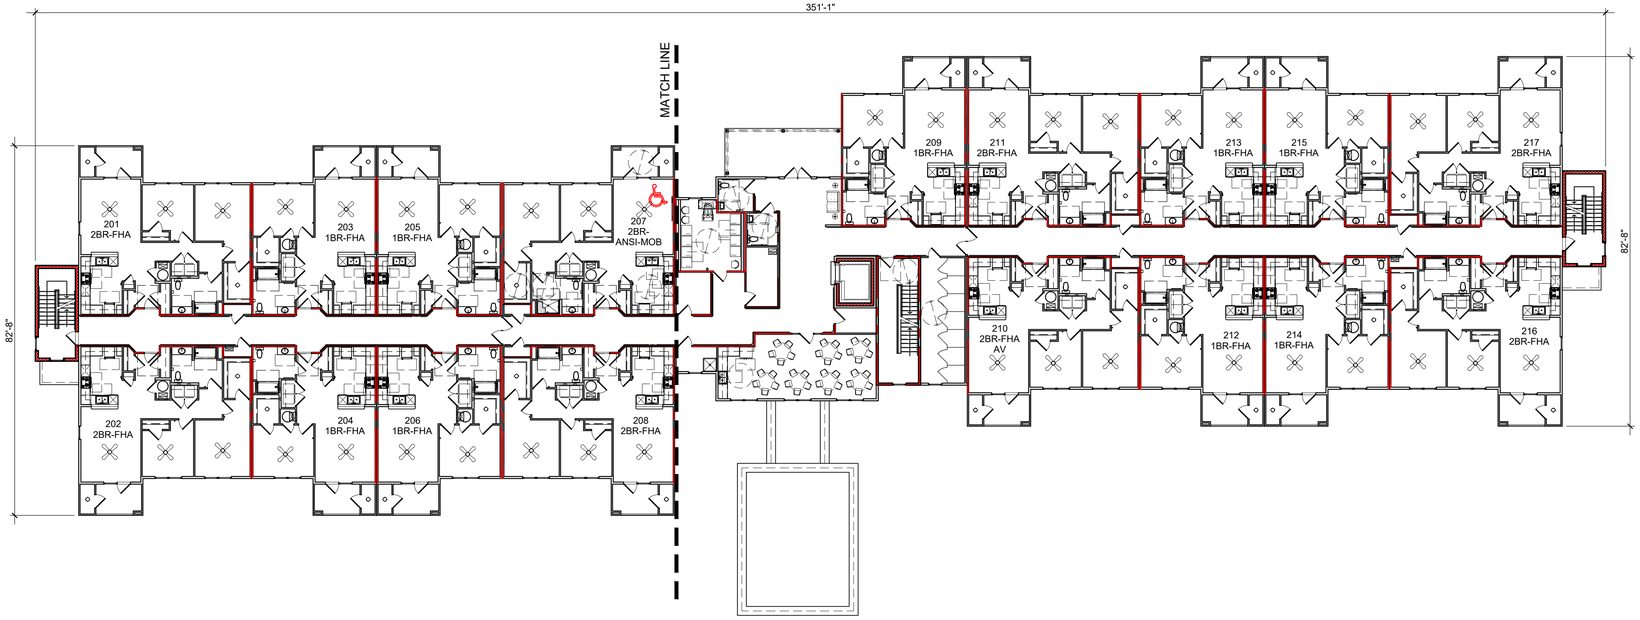

N

OVERALL SECOND FLOOR
SCALE: 1/16"=1'-0"

2

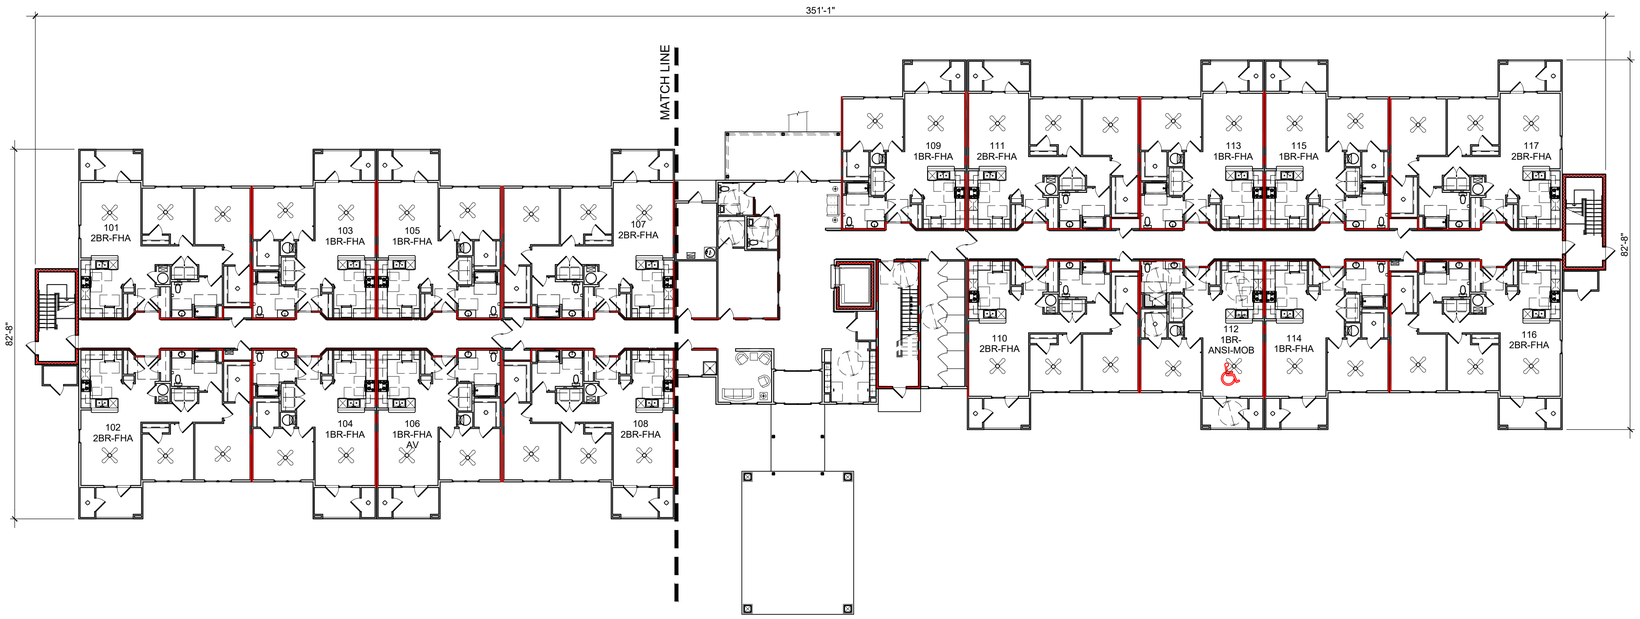

N

OVERALL FIRST FLOOR
SCALE: 1/16"=1'-0"

1

SEALS

NOT FOR CONSTRUCTION

CONSULTANTS

PROJECT

MARSHALL LANDING

GREENWOOD, SOUTH CAROLINA

26-412.00

REVISIONS

DATE

DATE: MAY 15, 2026
ISSUED FOR: SC HOUSING APPLICATION

SET#

SHEET

OVERALL BUILDING PLAN
- FIRST FLOOR
- SECOND FLOOR

A100


PM:RFB TEAM LEAD:SMB

© Copyright 2026 R/DA Architects, PA

Mailing Address: P.O. Box 98044, Raleigh, North Carolina 27624-8044
Street Address: 4010 Wake Forest Road, Raleigh, North Carolina 27609
E-mail: mail@RDA-Architects-PA.com
Fax: 919.875.9200
Phone: 919.875.0001

Architecture
Planning
Interiors

R/DA Architects

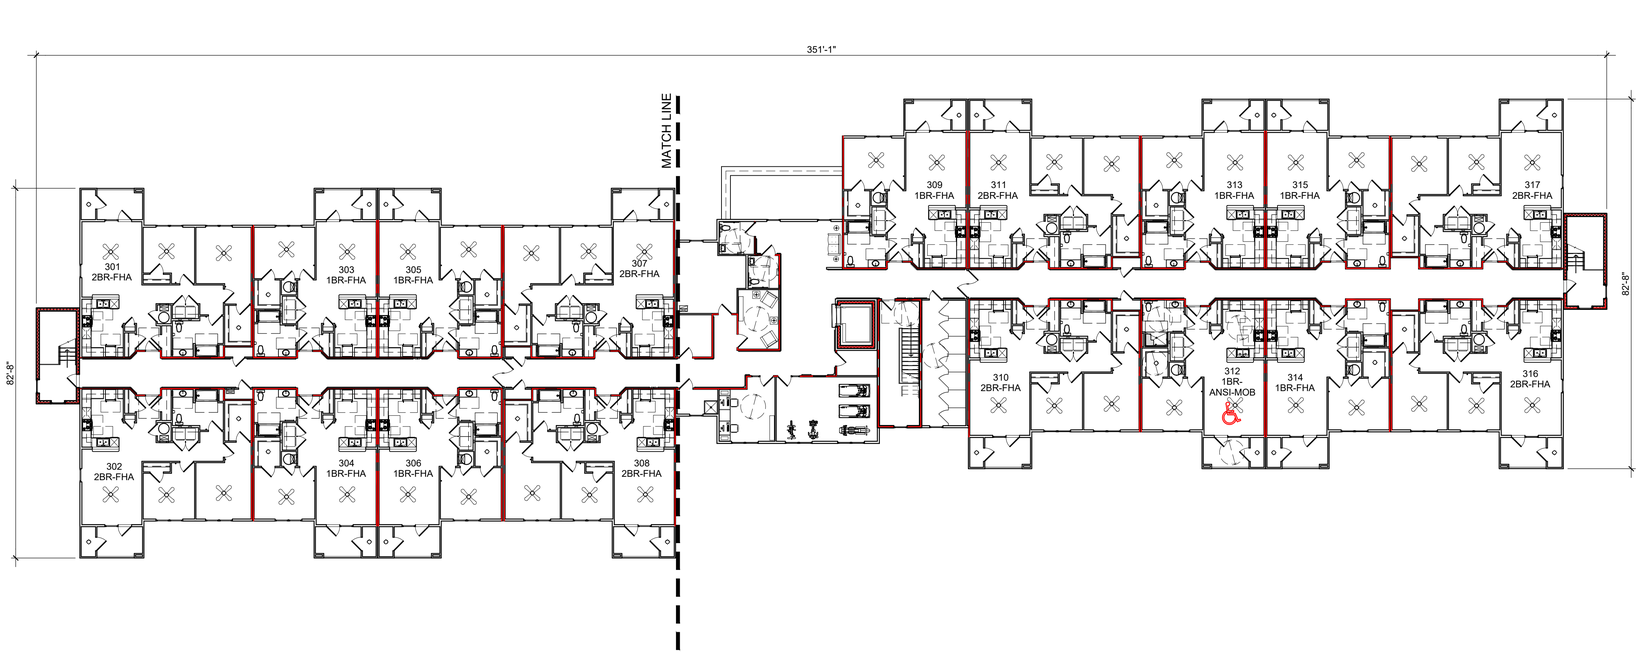

OVERALL THIRD FLOOR
SCALE: 1/16"=1'-0"

1

SEALS

NOT FOR CONSTRUCTION

CONSULTANTS

PROJECT

MARSHALL LANDING

GREENWOOD, SOUTH CAROLINA

26-412.00

REVISIONS

DATE

DATE: MAY 15, 2026
ISSUED FOR: SC HOUSING APPLICATION

SET#

SHEET

OVERALL BUILDING PLAN
- THIRD FLOOR

A101

PM:RFB TEAM LEAD:SMB

© Copyright 2026 R/DA Architects, PA

Mailing Address: P.O. Box 98044, Raleigh, North Carolina 27624-8044
Street Address: 4010 Wake Forest Road, Raleigh, North Carolina 27609
E-mail: mail@RDA-Architects-PA.com
Fax: 919.875.9200
Phone: 919.875.0001

Architecture
Planning
Interiors

R/DA Architects

ACCESSIBLE UNIT LOCATIONS

FLOOR	ACC. MOB UNIT #	AV UNIT #
1	112 - 1BR	106 - 1BR
2	207 - 2BR	210 - 2BR
3	312 - 1BR	X
TOTAL	3	2

SC - 5% TO BE IN ACC UNITS.
ACC. 51 x 5% = 2.55 = 3
A/V 151 x 2% = 1.02 = 2

WALL TYPE LEGEND

1 EXTERIOR WALL

- 5/8" GWB* (MOISTURE & MOLD RESISTANT ON BATHROOM SIDE, WET WALLS AND ALL DWH CLOSET WALLS)
- R-20 BATT PAPER FACED INSULATION - CAVITY FILLED
- 7/16" EXTERIOR SHEATHING
- 2x6 STUDS (SPF)
- 2" MIN. AIR SPACE
- BRICK VENEER FULL OR PART. HEIGHT WITH BRICK TIES EVERY 24" (SEE ELEVATIONS)

2 FRAMED INTERIOR PARTITION TO CEILING ABOVE

- 5/8" GWB* (MOISTURE AND MOLD RESISTANT ON BATHROOM SIDE)
- 2x4 OR (UNO)

3 FRAMED INTERIOR FIRE BARRIER TO ROOF SHEATHING
1HR RATED WALL PER UL U305

- 5/8" TYPE 'X' GWB* ON BOTH SIDES (MOISTURE AND MOLD RESISTANT ON WET WALL)
- 2x4 STUDS (SPF) W/ R-15 PAPER FACED BATT INSULATION

NOTE:
ALL GWB AT RATED WALLS TO BE "FIRECODE" TYPE.

4 FRAMED INTERIOR PARTITION TO CEILING ABOVE TENANT SEPARATION
1HR RATED WALL PER UL U376

- 5/8" TYPE 'X' GWB* ON TENANT SIDE OF PARTITION ONLY (MOISTURE AND MOLD RESISTANT ON BATHROOM SIDE)
- 2x4 STUDS (SPF) W/ R-13 BATT INSULATION
- 1" AIR GAP BETWEEN TENANT PARTITIONS
- 2x4 STUDS (SPF) W/ R-13 BATT INSULATION 5/8" TYPE 'X' GWB* ON TENANT SIDE OF PARTITION ONLY (MOISTURE AND MOLD RESISTANT ON BATHROOM SIDE)

NOTE:
PROVIDE FIRE BLOCKING EVERY 10' HORIZONTALLY

5 FRAMED INTERIOR CORRIDOR
0.5 HR RATED WALL PER UL U319

- 5/8" TYPE 'X' GWB (MOISTURE & MOLD RESISTANT ON BATHROOM SIDE)
- 2x6 STUDS (SPF) W/ R-13 BATT INSULATION
- HANDRAIL @ 36" A.F.F

NOTE:
PROVIDE FIRE BLOCKING EVERY 10' HORIZONTALLY

6 FRAMED INTERIOR FIRE WALL/CORRIDOR (BEARING WALL)
2HR RATED WALL PER UL U347

- 5/8" TYPE 'X' GWB* (MOISTURE AND MOLD RESISTANT ON BATHROOM SIDE)
- 2x4 STUDS (SPF) W/ R-11 BATT INSULATION
- 3/4" AIR GAP
- 2-LAYERS 1" GWB
- 2x4 STUDS (SPF) W/ R-11 BATT INSULATION
- 5/8" TYPE 'X' GWB* (MOISTURE AND MOLD RESISTANT ON BATHROOM SIDE)


NOTE:
PROVIDE FIRE BLOCKING EVERY 10' HORIZONTALLY

7 EXTERIOR FIRE BARRIER 2-HR RATED PER UL 905

- 8" CMU
- 1" RIGID FOAM INSULATION
- PRESSURE TREATED 1X4 FURRING
- BRICK/COMPOSITE SIDING

NOTE:
PROVIDE FIRE BLOCKING EVERY 10' HORIZONTALLY

LEGEND NOTE:
* GWB NOT SHOWN IN WALL ASSEMBLY, TYP.

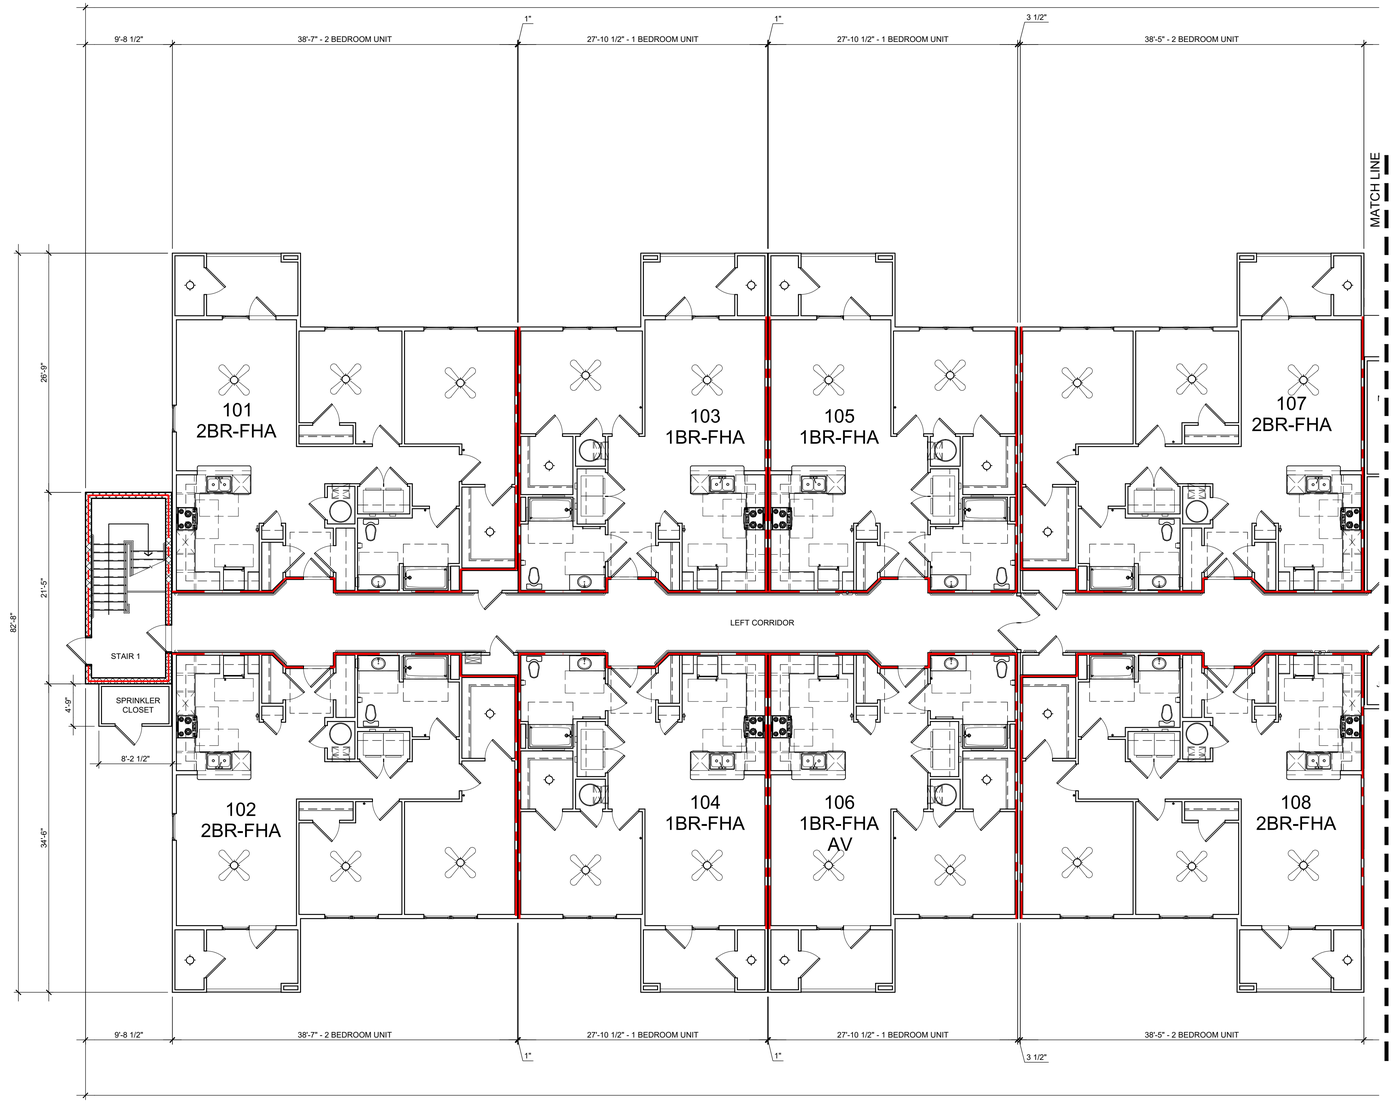

N

ENLARGED LEFT WING FIRST FLOOR

SCALE: 1/8"=1'-0"

1

SEALS

NOT FOR CONSTRUCTION

CONSULTANTS

PROJECT

MARSHALL LANDING

GREENWOOD, SOUTH CAROLINA

26-412.00

REVISIONS

DATE

DATE: MAY 15, 2026
ISSUED FOR: SC HOUSING APPLICATION

SET#

SHEET

ENLARGED LEFT WING - FIRST FLOOR

A110

PM:RFB TEAM LEAD:SMB

© Copyright 2026 R/DA Architects, PA

Mailing Address: P.O. Box 98044, Raleigh, North Carolina 27624-8044
Street Address: 4010 Wake Forest Road, Raleigh, North Carolina 27609
E-mail: mail@RDA-Architects-PA.com
Fax: 919.875.9200
Phone: 919.875.0001

Architecture
Planning
Interiors

R/DA Architects

ACCESSIBLE UNIT LOCATIONS

FLOOR	ACC. MOB UNIT #	AV UNIT #
1	112 - 1BR	106 - 1BR
2	207 - 2BR	210 - 2BR
3	312 - 1BR	X
TOTAL	3	2

SC - 5% TO BE IN ACC UNITS.
ACC. 51 x 5% = 2.55 = 3
A/V 151 x 2% = 1.02 = 2

WALL TYPE LEGEND

1 EXTERIOR WALL

- 5/8" GWB* (MOISTURE & MOLD RESISTANT ON BATHROOM SIDE, WET WALLS AND ALL DWH CLOSET WALLS)
- R-20 BATT PAPER FACED INSULATION - CAVITY FILLED
- 7/16" EXTERIOR SHEATHING
- 2x6 STUDS (SPF)
- 2" MIN. AIR SPACE
- BRICK VENEER FULL OR PART. HEIGHT WITH BRICK TIES EVERY 24" (SEE ELEVATIONS)

2 FRAMED INTERIOR PARTITION TO CEILING ABOVE

- 5/8" GWB* (MOISTURE AND MOLD RESISTANT ON BATHROOM SIDE)
- 2x4 OR (UNO)

3 FRAMED INTERIOR FIRE BARRIER TO ROOF SHEATHING
1HR RATED WALL PER UL U305

- 5/8" TYPE 'X' GWB* ON BOTH SIDES (MOISTURE AND MOLD RESISTANT ON WET WALL)
- 2x4 STUDS (SPF) W/ R-15 PAPER FACED BATT INSULATION

NOTE:
ALL GWB AT RATED WALLS TO BE "FIRECODE" TYPE.

4 FRAMED INTERIOR PARTITION TO CEILING ABOVE TENANT SEPARATION
1HR RATED WALL PER UL U376

- 5/8" TYPE 'X' GWB* ON TENANT SIDE OF PARTITION ONLY (MOISTURE AND MOLD RESISTANT ON BATHROOM SIDE)
- 2x4 STUDS (SPF) W/ R-13 BATT INSULATION
- 1" AIR GAP BETWEEN TENANT PARTITIONS
- 2x4 STUDS (SPF) W/ R-13 BATT INSULATION 5/8" TYPE 'X' GWB* ON TENANT SIDE OF PARTITION ONLY (MOISTURE AND MOLD RESISTANT ON BATHROOM SIDE)

NOTE:
PROVIDE FIRE BLOCKING EVERY 10' HORIZONTALLY

5 FRAMED INTERIOR CORRIDOR
0.5 HR RATED WALL PER UL U319

- 5/8" TYPE 'X' GWB (MOISTURE & MOLD RESISTANT ON BATHROOM SIDE)
- 2x6 STUDS (SPF) W/ R-13 BATT INSULATION
- HANDRAIL @ 36" A.F.F

NOTE:
PROVIDE FIRE BLOCKING EVERY 10' HORIZONTALLY

6 FRAMED INTERIOR FIRE WALL/CORRIDOR (BEARING WALL)
2HR RATED WALL PER UL U347

- 5/8" TYPE 'X' GWB* (MOISTURE AND MOLD RESISTANT ON BATHROOM SIDE)
- 2x4 STUDS (SPF) W/ R-11 BATT INSULATION
- 3/4" AIR GAP
- 2-LAYERS 1" GWB
- 2x4 STUDS (SPF) W/ R-11 BATT INSULATION
- 5/8" TYPE 'X' GWB* (MOISTURE AND MOLD RESISTANT ON BATHROOM SIDE)


NOTE:
PROVIDE FIRE BLOCKING EVERY 10' HORIZONTALLY

7 EXTERIOR FIRE BARRIER 2-HR RATED PER UL 905

- 8" CMU
- 1" RIGID FOAM INSULATION
- PRESSURE TREATED 1X4 FURRING
- BRICK/COMPOSITE SIDING

NOTE:
PROVIDE FIRE BLOCKING EVERY 10' HORIZONTALLY

LEGEND NOTE:
* GWB NOT SHOWN IN WALL ASSEMBLY, TYP.

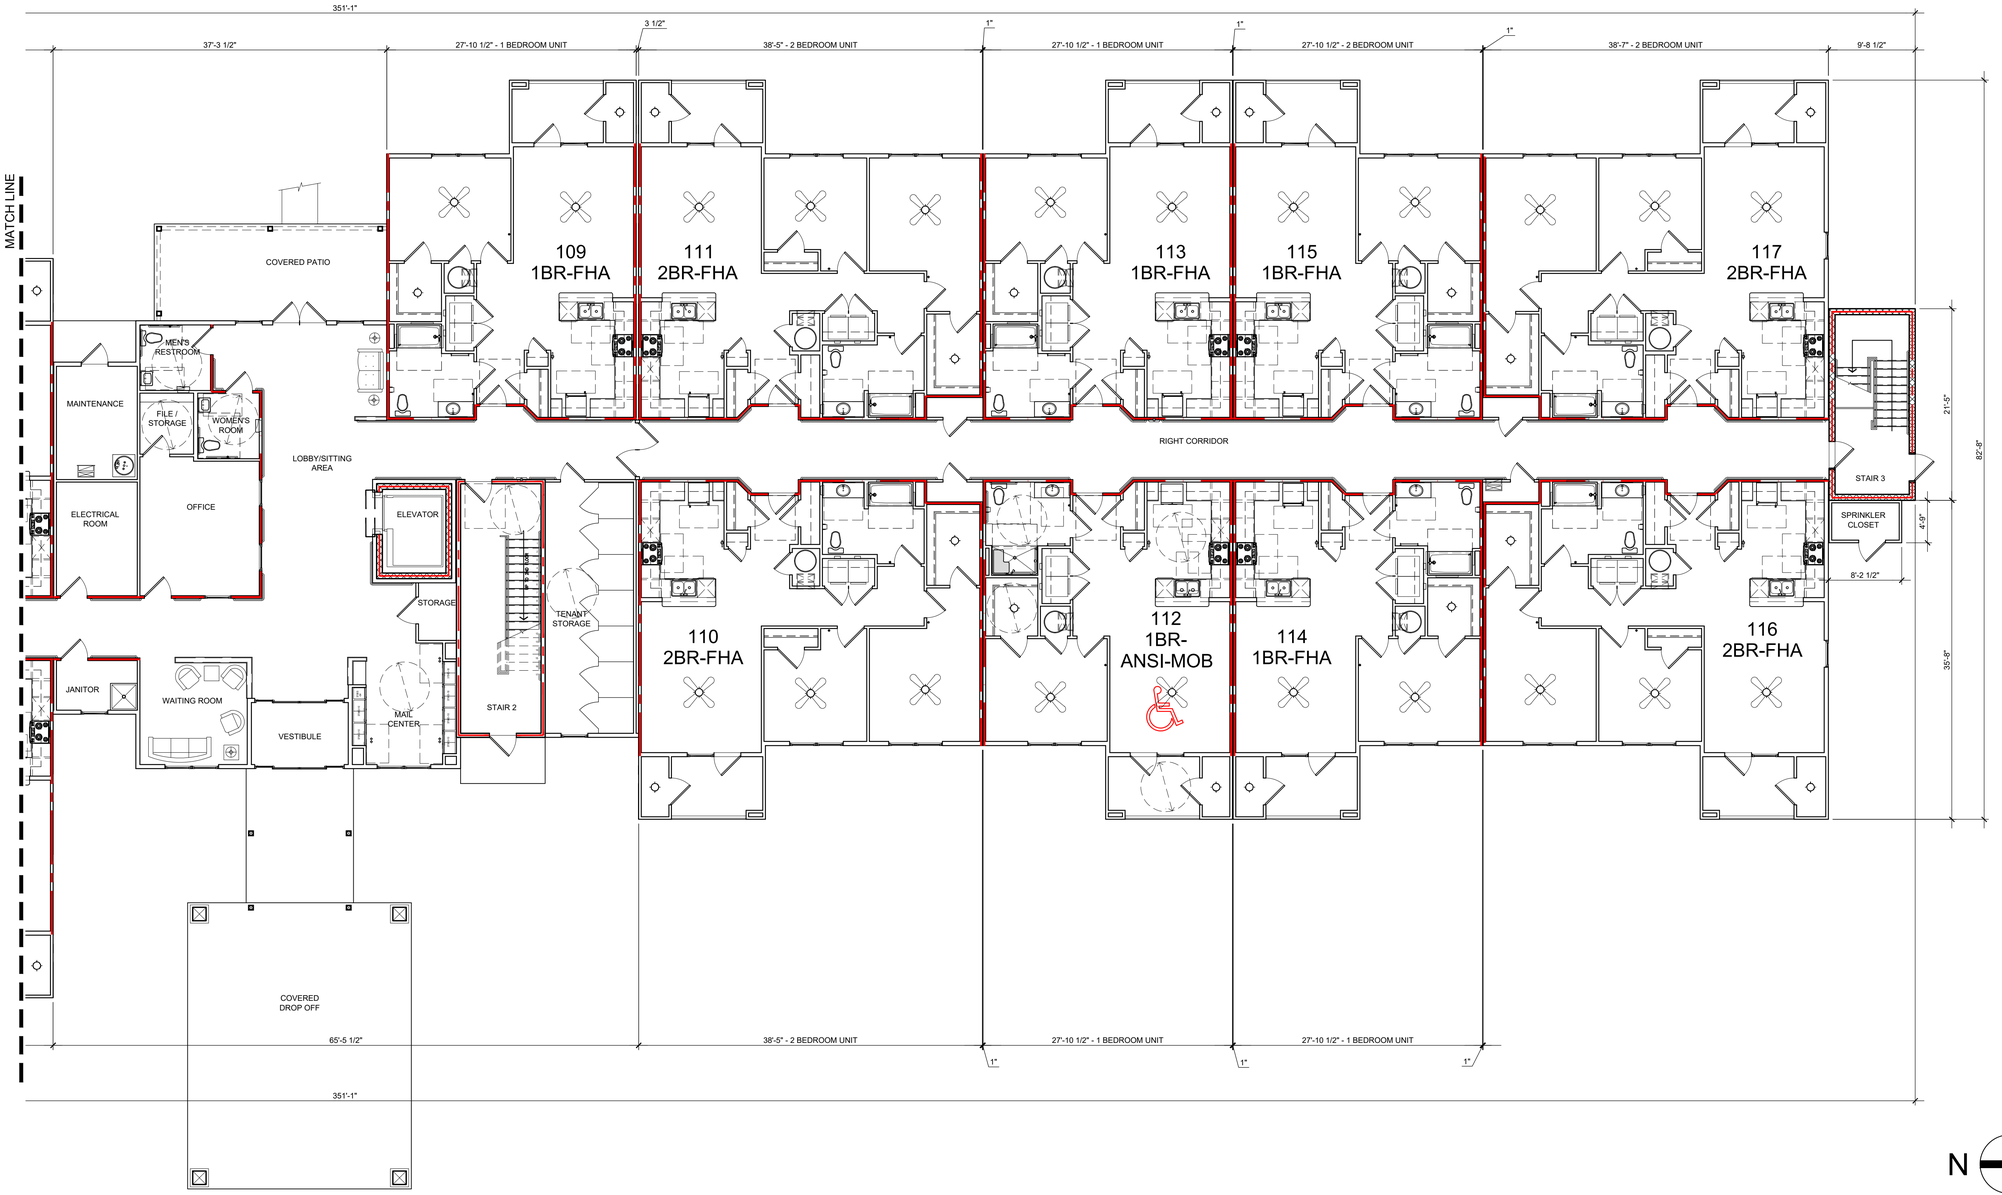

ENLARGED RIGHT WING FIRST FLOOR

SCALE: 1/8"=1'-0"

1

SEALS

NOT FOR CONSTRUCTION

CONSULTANTS

PROJECT

MARSHALL LANDING

GREENWOOD, SOUTH CAROLINA

26-412.00

REVISIONS

DATE

DATE: MAY 15, 2026
ISSUED FOR: SC HOUSING APPLICATION

SET#

SHEET

ENLARGED RIGHT WING - FIRST FLOOR

A111

PM:RFB TEAM LEAD:SMB

© Copyright 2026 R/DA Architects, PA

Mailing Address: P.O. Box 98044, Raleigh, North Carolina 27624-8044
Street Address: 4010 Wake Forest Road, Raleigh, North Carolina 27609
E-mail: mail@RDA-Architects-PA.com
Fax: 919.875.9200
Phone: 919.875.0001

Architecture
Planning
Interiors

R/DA Architects

ACCESSIBLE UNIT LOCATIONS

FLOOR	ACC. MOB UNIT #	AV UNIT #
1	112 - 1BR	106 - 1BR
2	207 - 2BR	210 - 2BR
3	312 - 1BR	X
TOTAL	3	2

SC - 5% TO BE IN ACC UNITS.
ACC. 51 x 5% = 2.55 = 3
A/V 151 x 2% = 1.02 = 2

WALL TYPE LEGEND

1 EXTERIOR WALL

- 5/8" GWB* (MOISTURE & MOLD RESISTANT ON BATHROOM SIDE, WET WALLS AND ALL DWH CLOSET WALLS)
- R-20 BATT PAPER FACED INSULATION - CAVITY FILLED
- 7/16" EXTERIOR SHEATHING
- 2x6 STUDS (SPF)
- 2" MIN. AIR SPACE
- BRICK VENEER FULL OR PART. HEIGHT WITH BRICK TIES EVERY 24" (SEE ELEVATIONS)

2 FRAMED INTERIOR PARTITION TO CEILING ABOVE

- 5/8" GWB* (MOISTURE AND MOLD RESISTANT ON BATHROOM SIDE)
- 2x4 OR (UNO)

3 FRAMED INTERIOR FIRE BARRIER TO ROOF SHEATHING
1HR RATED WALL PER UL U305

- 5/8" TYPE 'X' GWB* ON BOTH SIDES (MOISTURE AND MOLD RESISTANT ON WET WALL)
- 2x4 STUDS (SPF) W/ R-15 PAPER FACED BATT INSULATION

NOTE:
ALL GWB AT RATED WALLS TO BE "FIRECODE" TYPE.

4 FRAMED INTERIOR PARTITION TO CEILING ABOVE TENANT SEPARATION
1HR RATED WALL PER UL U376

- 5/8" TYPE 'X' GWB* ON TENANT SIDE OF PARTITION ONLY (MOISTURE AND MOLD RESISTANT ON BATHROOM SIDE)
- 2x4 STUDS (SPF) W/ R-13 BATT INSULATION
- 1" AIR GAP BETWEEN TENANT PARTITIONS
- 2x4 STUDS (SPF) W/ R-13 BATT INSULATION 5/8" TYPE 'X' GWB* ON TENANT SIDE OF PARTITION ONLY (MOISTURE AND MOLD RESISTANT ON BATHROOM SIDE)

NOTE:
PROVIDE FIRE BLOCKING EVERY 10' HORIZONTALLY

5 FRAMED INTERIOR CORRIDOR
0.5 HR RATED WALL PER UL U319

- 5/8" TYPE 'X' GWB (MOISTURE & MOLD RESISTANT ON BATHROOM SIDE)
- 2x6 STUDS (SPF) W/ R-13 BATT INSULATION
- HANDRAIL @ 36" A.F.F

NOTE:
PROVIDE FIRE BLOCKING EVERY 10' HORIZONTALLY

6 FRAMED INTERIOR FIRE WALL/CORRIDOR (BEARING WALL)
2HR RATED WALL PER UL U347

- 5/8" TYPE 'X' GWB* (MOISTURE AND MOLD RESISTANT ON BATHROOM SIDE)
- 2x4 STUDS (SPF) W/ R-11 BATT INSULATION
- 3/4" AIR GAP
- 2-LAYERS 1" GWB
- 2x4 STUDS (SPF) W/ R-11 BATT INSULATION
- 5/8" TYPE 'X' GWB* (MOISTURE AND MOLD RESISTANT ON BATHROOM SIDE)


NOTE:
PROVIDE FIRE BLOCKING EVERY 10' HORIZONTALLY

7 EXTERIOR FIRE BARRIER 2-HR RATED PER UL 905

- 8" CMU
- 1" RIGID FOAM INSULATION
- PRESSURE TREATED 1X4 FURRING
- BRICK/COMPOSITE SIDING

NOTE:
PROVIDE FIRE BLOCKING EVERY 10' HORIZONTALLY

LEGEND NOTE:
* GWB NOT SHOWN IN WALL ASSEMBLY, TYP.

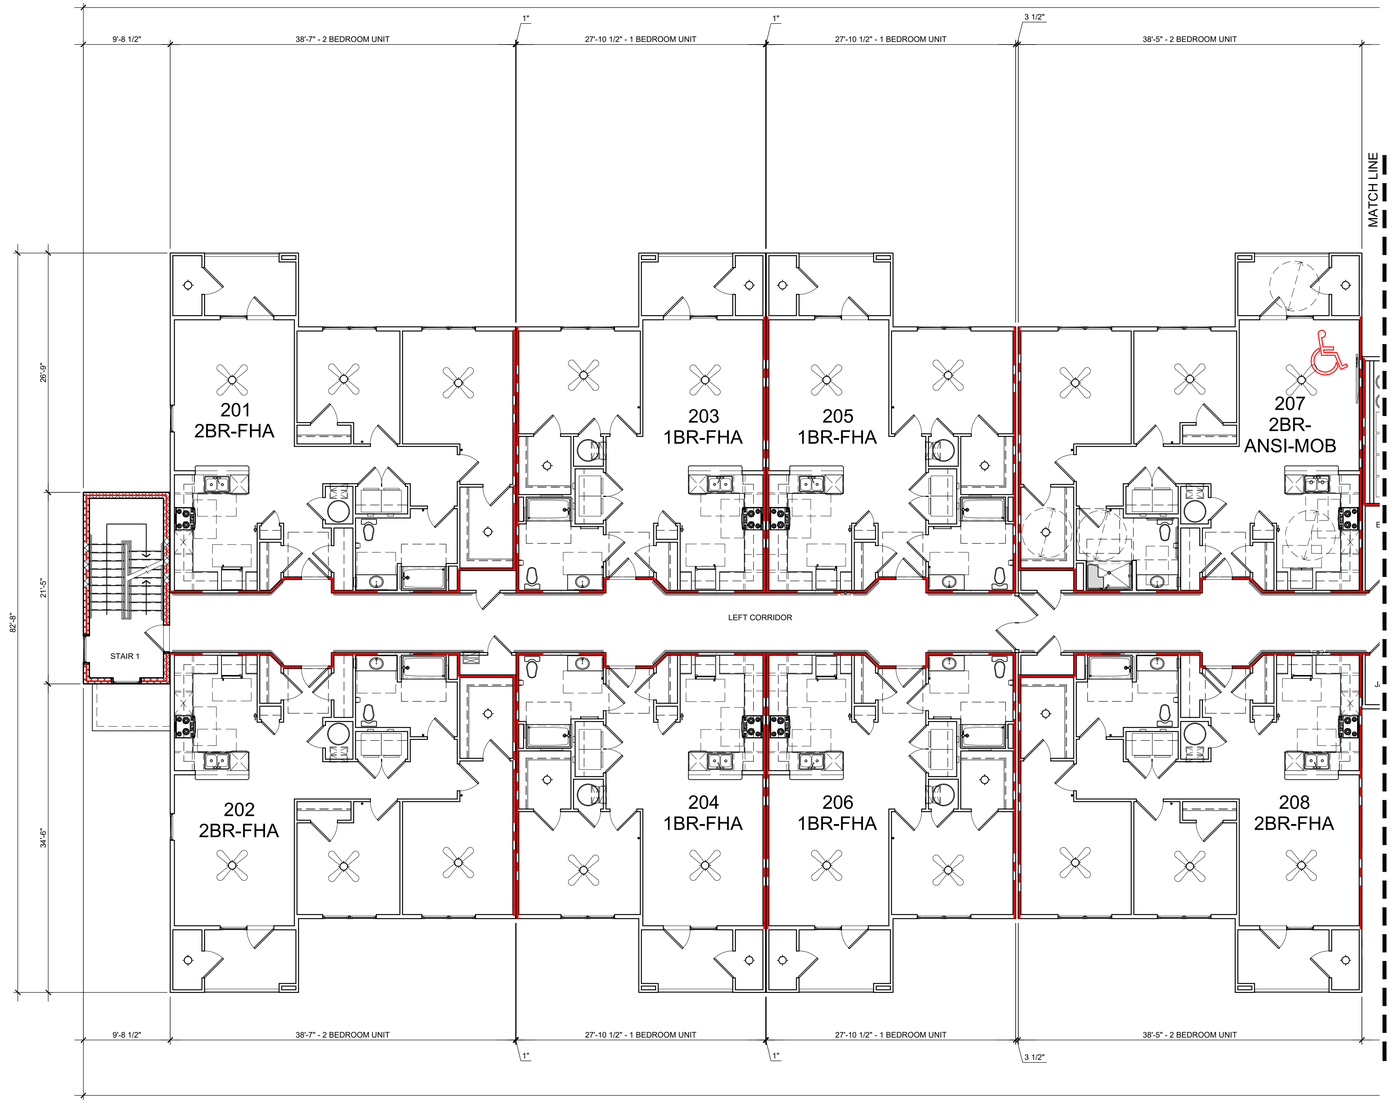

N

ENLARGED LEFT WING SECOND FLOOR
SCALE: 1/8"=1'-0"

1

SEALS

NOT FOR CONSTRUCTION

CONSULTANTS

PROJECT

MARSHALL LANDING

GREENWOOD, SOUTH CAROLINA

26-412.00

REVISIONS

DATE

DATE: MAY 15, 2026
ISSUED FOR: SC HOUSING APPLICATION

SET#

SHEET

ENLARGED LEFT WING - SECOND FLOOR

A120

PM:RFB TEAM LEAD:SMB

© Copyright 2026 R/DA Architects, PA

Mailing Address: P.O. Box 98044, Raleigh, North Carolina 27624-8044
Street Address: 4010 Wake Forest Road, Raleigh, North Carolina 27609
E-mail: mail@RDA-Architects-PA.com
Fax: 919.875.9200
Phone: 919.875.0001

Architecture
Planning
Interiors

R/DA Architects

ACCESSIBLE UNIT LOCATIONS

FLOOR	ACC. MOB UNIT #	AV UNIT #
1	112 - 1BR	106 - 1BR
2	207 - 2BR	210 - 2BR
3	312 - 1BR	X
TOTAL	3	2

SC - 5% TO BE IN ACC UNITS.
ACC. 51 x 5% = 2.55 = 3
A/V 151 x 2% = 1.02 = 2

WALL TYPE LEGEND

1 EXTERIOR WALL

- 5/8" GWB* (MOISTURE & MOLD RESISTANT ON BATHROOM SIDE, WET WALLS AND ALL DWH CLOSET WALLS)
- R-20 BATT PAPER FACED INSULATION - CAVITY FILLED
- 7/16" EXTERIOR SHEATHING
- 2x6 STUDS (SPF)
- 2" MIN. AIR SPACE
- BRICK VENEER FULL OR PART. HEIGHT WITH BRICK TIES EVERY 24" (SEE ELEVATIONS)

2 FRAMED INTERIOR PARTITION TO CEILING ABOVE

- 5/8" GWB* (MOISTURE AND MOLD RESISTANT ON BATHROOM SIDE)
- 2x4 OR (UNO)

3 FRAMED INTERIOR FIRE BARRIER TO ROOF SHEATHING
1HR RATED WALL PER UL U305

- 5/8" TYPE 'X' GWB* ON BOTH SIDES (MOISTURE AND MOLD RESISTANT ON WET WALL)
- 2x4 STUDS (SPF) W/ R-15 PAPER FACED BATT INSULATION

NOTE:
ALL GWB AT RATED WALLS TO BE "FIRECODE" TYPE.

4 FRAMED INTERIOR PARTITION TO CEILING ABOVE TENANT SEPARATION
1HR RATED WALL PER UL U376

- 5/8" TYPE 'X' GWB* ON TENANT SIDE OF PARTITION ONLY (MOISTURE AND MOLD RESISTANT ON BATHROOM SIDE)
- 2x4 STUDS (SPF) W/ R-13 BATT INSULATION
- 1" AIR GAP BETWEEN TENANT PARTITIONS
- 2x4 STUDS (SPF) W/ R-13 BATT INSULATION 5/8" TYPE 'X' GWB* ON TENANT SIDE OF PARTITION ONLY (MOISTURE AND MOLD RESISTANT ON BATHROOM SIDE)

NOTE:
PROVIDE FIRE BLOCKING EVERY 10' HORIZONTALLY

5 FRAMED INTERIOR CORRIDOR
0.5 HR RATED WALL PER UL U319

- 5/8" TYPE 'X' GWB (MOISTURE & MOLD RESISTANT ON BATHROOM SIDE)
- 2x6 STUDS (SPF) W/ R-13 BATT INSULATION
- HANDRAIL @ 36" A.F.F

NOTE:
PROVIDE FIRE BLOCKING EVERY 10' HORIZONTALLY

6 FRAMED INTERIOR FIRE WALL/CORRIDOR (BEARING WALL)
2HR RATED WALL PER UL U347

- 5/8" TYPE 'X' GWB* (MOISTURE AND MOLD RESISTANT ON BATHROOM SIDE)
- 2x4 STUDS (SPF) W/ R-11 BATT INSULATION
- 3/4" AIR GAP
- 2-LAYERS 1" GWB
- 2x4 STUDS (SPF) W/ R-11 BATT INSULATION
- 5/8" TYPE 'X' GWB* (MOISTURE AND MOLD RESISTANT ON BATHROOM SIDE)


NOTE:
PROVIDE FIRE BLOCKING EVERY 10' HORIZONTALLY

7 EXTERIOR FIRE BARRIER 2-HR RATED PER UL 905

- 8" CMU
- 1" RIGID FOAM INSULATION
- PRESSURE TREATED 1X4 FURRING
- BRICK/COMPOSITE SIDING

NOTE:
PROVIDE FIRE BLOCKING EVERY 10' HORIZONTALLY

LEGEND NOTE:
* GWB NOT SHOWN IN WALL ASSEMBLY, TYP.

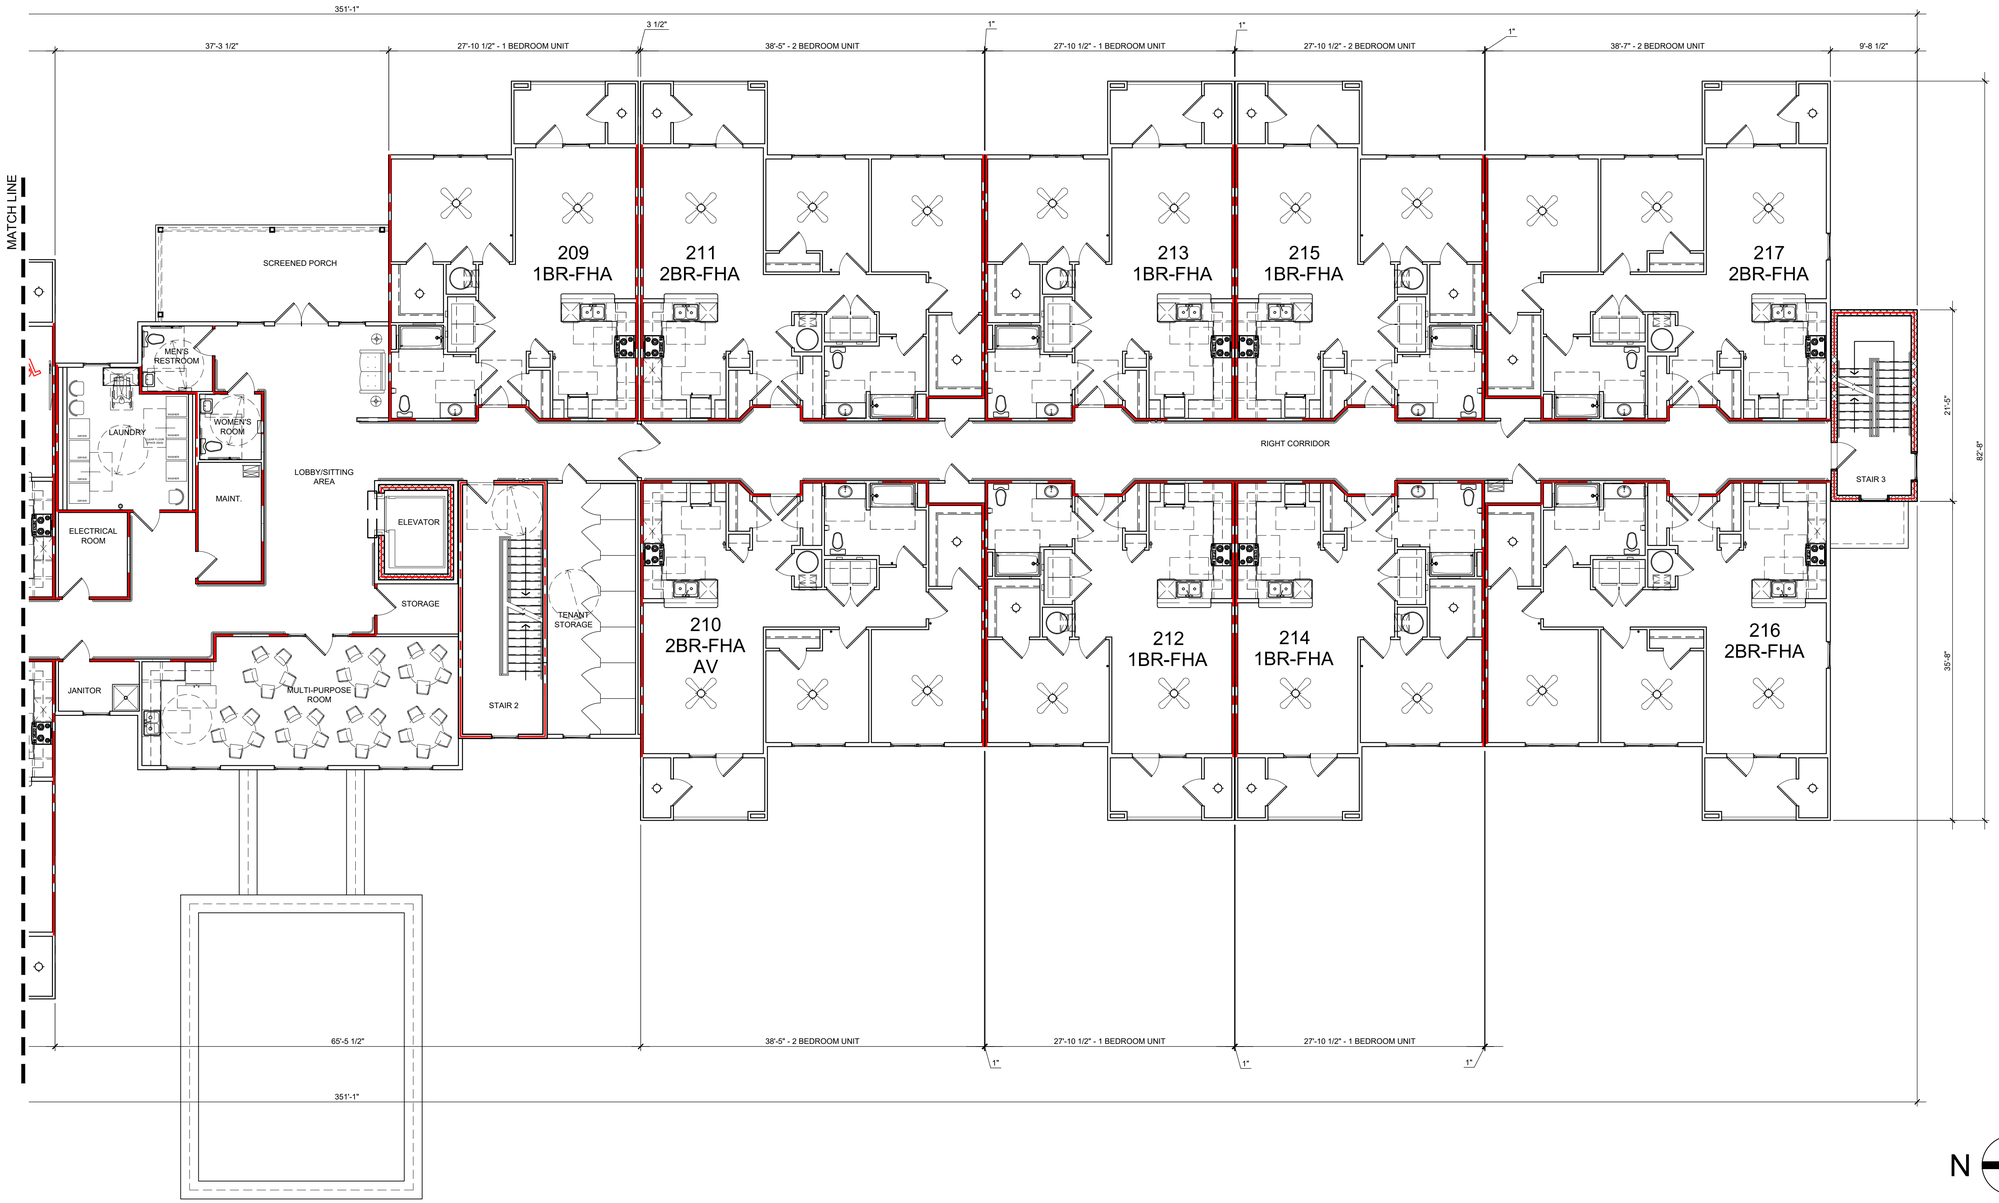

ENLARGED RIGHT WING SECOND FLOOR

SCALE: 1/8"=1'-0"

1

SEALS

NOT FOR CONSTRUCTION

CONSULTANTS

PROJECT

MARSHALL LANDING

GREENWOOD, SOUTH CAROLINA

26-412.00

REVISIONS

DATE

DATE: MAY 15, 2026
ISSUED FOR: SC HOUSING APPLICATION

SET#

SHEET

ENLARGED RIGHT WING - SECOND FLOOR

A121

PM:RFB TEAM LEAD:SMB

Architecture
Planning
Interiors

R/DA Architects

© Copyright 2026 R/DA Architects, PA

Mailing Address: P.O. Box 98044, Raleigh, North Carolina 27624-8044
Street Address: 4010 Wake Forest Road, Raleigh, North Carolina 27609
E-mail: mail@RDA-Architects-PA.com
Fax: 919.875.9200
Phone: 919.875.0001

ACCESSIBLE UNIT LOCATIONS

FLOOR	ACC. MOB UNIT #	AV UNIT #
1	112 - 1BR	106 - 1BR
2	207 - 2BR	210 - 2BR
3	312 - 1BR	X
TOTAL	3	2

SC - 5% TO BE IN ACC UNITS.
ACC. 51 x 5% = 2.55 = 3
A/V 151 x 2% = 1.02 = 2

WALL TYPE LEGEND

1 EXTERIOR WALL

- 5/8" GWB* (MOISTURE & MOLD RESISTANT ON BATHROOM SIDE, WET WALLS AND ALL DWH CLOSET WALLS)
- R-20 BATT PAPER FACED INSULATION - CAVITY FILLED
- 7/16" EXTERIOR SHEATHING
- 2x6 STUDS (SPF)
- 2" MIN. AIR SPACE
- BRICK VENEER FULL OR PART. HEIGHT WITH BRICK TIES EVERY 24" (SEE ELEVATIONS)

2 FRAMED INTERIOR PARTITION TO CEILING ABOVE

- 5/8" GWB* (MOISTURE AND MOLD RESISTANT ON BATHROOM SIDE)
- 2x4 OR (UNO)

3 FRAMED INTERIOR FIRE BARRIER TO ROOF SHEATHING
1HR RATED WALL PER UL U305

- 5/8" TYPE 'X' GWB* ON BOTH SIDES (MOISTURE AND MOLD RESISTANT ON WET WALL)
- 2x4 STUDS (SPF) W/ R-15 PAPER FACED BATT INSULATION

NOTE:
ALL GWB AT RATED WALLS TO BE "FIRECODE" TYPE.

4 FRAMED INTERIOR PARTITION TO CEILING ABOVE TENANT SEPARATION
1HR RATED WALL PER UL U376

- 5/8" TYPE 'X' GWB* ON TENANT SIDE OF PARTITION ONLY (MOISTURE AND MOLD RESISTANT ON BATHROOM SIDE)
- 2x4 STUDS (SPF) W/ R-13 BATT INSULATION
- 1" AIR GAP BETWEEN TENANT PARTITIONS
- 2x4 STUDS (SPF) W/ R-13 BATT INSULATION 5/8" TYPE 'X' GWB* ON TENANT SIDE OF PARTITION ONLY (MOISTURE AND MOLD RESISTANT ON BATHROOM SIDE)

NOTE:
PROVIDE FIRE BLOCKING EVERY 10' HORIZONTALLY

5 FRAMED INTERIOR CORRIDOR
0.5 HR RATED WALL PER UL U319

- 5/8" TYPE 'X' GWB (MOISTURE & MOLD RESISTANT ON BATHROOM SIDE)
- 2x6 STUDS (SPF) W/ R-13 BATT INSULATION
- HANDRAIL @ 36" A.F.F

NOTE:
PROVIDE FIRE BLOCKING EVERY 10' HORIZONTALLY

6 FRAMED INTERIOR FIRE WALL/CORRIDOR (BEARING WALL)
2HR RATED WALL PER UL U347

- 5/8" TYPE 'X' GWB* (MOISTURE AND MOLD RESISTANT ON BATHROOM SIDE)
- 2x4 STUDS (SPF) W/ R-11 BATT INSULATION
- 3/4" AIR GAP
- 2-LAYERS 1" GWB
- 2x4 STUDS (SPF) W/ R-11 BATT INSULATION
- 5/8" TYPE 'X' GWB* (MOISTURE AND MOLD RESISTANT ON BATHROOM SIDE)


NOTE:
PROVIDE FIRE BLOCKING EVERY 10' HORIZONTALLY

7 EXTERIOR FIRE BARRIER 2-HR RATED PER UL 905

- 8" CMU
- 1" RIGID FOAM INSULATION
- PRESSURE TREATED 1X4 FURRING
- BRICK/COMPOSITE SIDING

NOTE:
PROVIDE FIRE BLOCKING EVERY 10' HORIZONTALLY

LEGEND NOTE:
* GWB NOT SHOWN IN WALL ASSEMBLY, TYP.

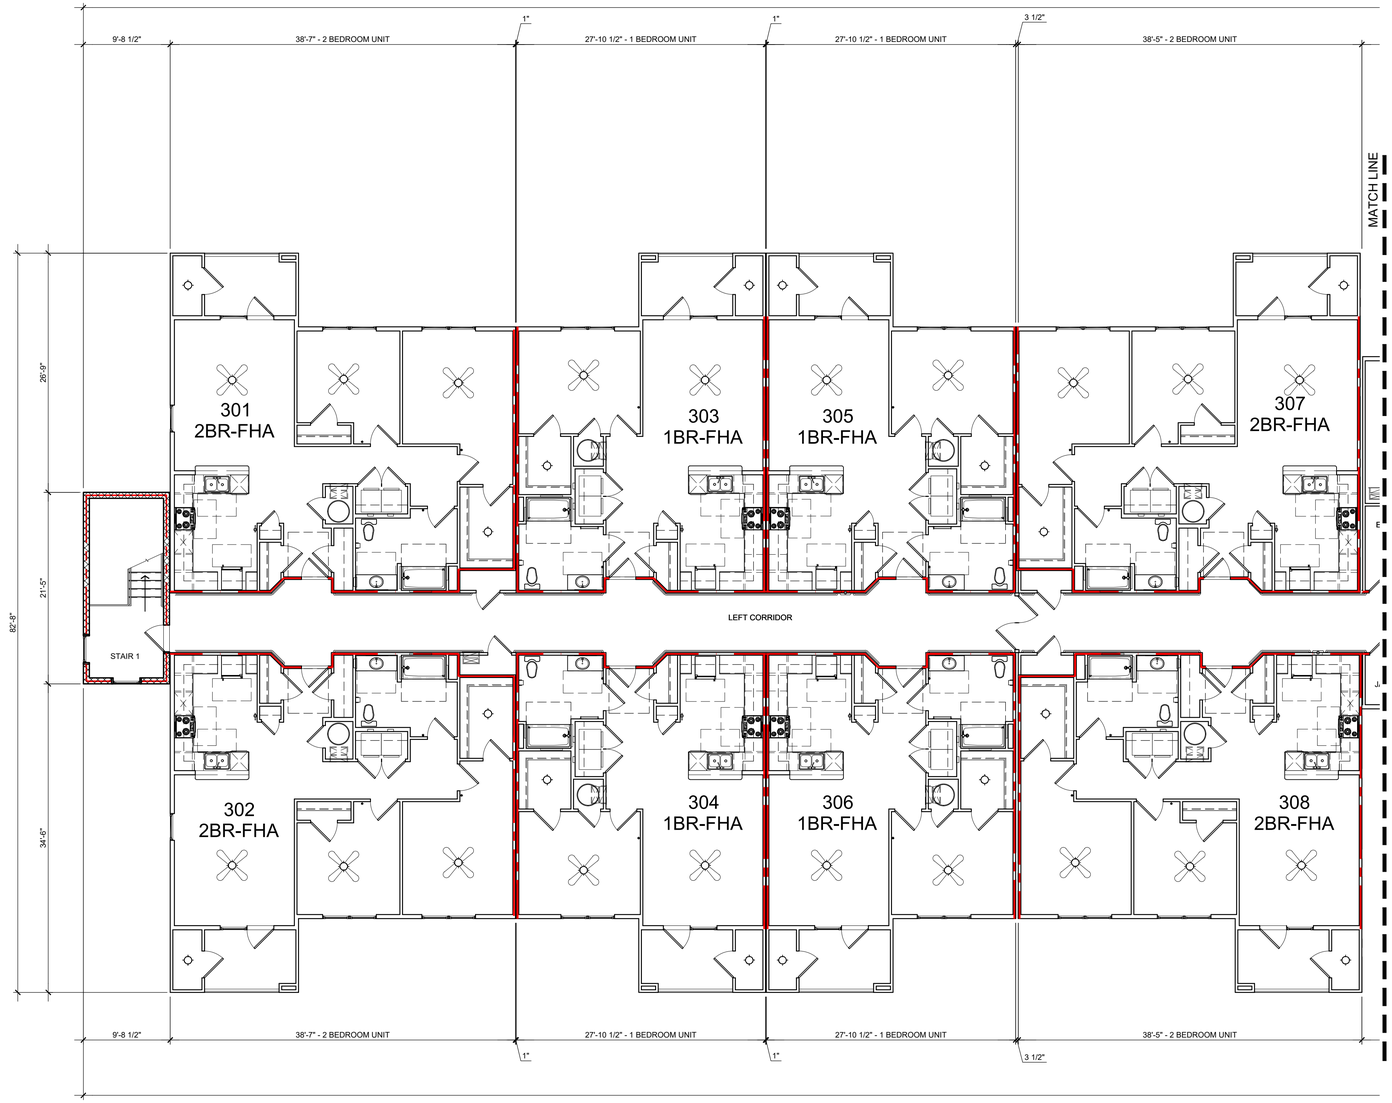

N

ENLARGED LEFT WING THIRD FLOOR

SCALE: 1/8"=1'-0"

1

SEALS

NOT FOR CONSTRUCTION

CONSULTANTS

PROJECT

MARSHALL LANDING

GREENWOOD, SOUTH CAROLINA

26-412.00

REVISIONS

DATE

DATE: MAY 15, 2026
ISSUED FOR: SC HOUSING APPLICATION

SET#

SHEET

ENLARGED LEFT WING - THIRD FLOOR

A130

PM RFB TEAM LEAD SMB

© Copyright 2026 R/DA Architects, PA

Mailing Address: P.O. Box 98044, Raleigh, North Carolina 27624-8044
Street Address: 4010 Wake Forest Road, Raleigh, North Carolina 27609
E-mail: mail@RDA-Architects-PA.com
Fax: 919.875.9200
Phone: 919.875.0001

Architecture
Planning
Interiors

R/DA Architects

ACCESSIBLE UNIT LOCATIONS

FLOOR	ACC. MOB UNIT #	AV UNIT #
1	112 - 1BR	106 - 1BR
2	207 - 2BR	210 - 2BR
3	312 - 1BR	X
TOTAL	3	2

SC - 5% TO BE IN ACC UNITS.
ACC. 51 x 5% = 2.55 = 3
A/V 151 x 2% = 1.02 = 2

WALL TYPE LEGEND

1 EXTERIOR WALL
- 5/8" GWB* (MOISTURE & MOLD RESISTANT ON BATHROOM SIDE, WET WALLS AND ALL DWH CLOSET WALLS)
- R-20 BATT PAPER FACED INSULATION - CAVITY FILLED
- 7/16" EXTERIOR SHEATHING
- 2x6 STUDS (SPF)
- 2" MIN. AIR SPACE
- BRICK VENEER FULL OR PART. HEIGHT WITH BRICK TIES EVERY 24" (SEE ELEVATIONS)

2 FRAMED INTERIOR PARTITION TO CEILING ABOVE
- 5/8" GWB* (MOISTURE AND MOLD RESISTANT ON BATHROOM SIDE)
- 2x4 OR (UNO)

3 FRAMED INTERIOR FIRE BARRIER TO ROOF SHEATHING
1HR RATED WALL PER UL U305
- 5/8" TYPE 'X' GWB* ON BOTH SIDES (MOISTURE AND MOLD RESISTANT ON WET WALL)
- 2x4 STUDS (SPF) W/ R-15 PAPER FACED BATT INSULATION

NOTE:
ALL GWB AT RATED WALLS TO BE "FIRECODE" TYPE.

4 FRAMED INTERIOR PARTITION TO CEILING ABOVE TENANT SEPARATION
1HR RATED WALL PER UL U376
- 5/8" TYPE 'X' GWB* ON TENANT SIDE OF PARTITION ONLY (MOISTURE AND MOLD RESISTANT ON BATHROOM SIDE)
- 2x4 STUDS (SPF) W/ R-13 BATT INSULATION
- 1" AIR GAP BETWEEN TENANT PARTITIONS
- 2x4 STUDS (SPF) W/ R-13 BATT INSULATION 5/8" TYPE 'X' GWB* ON TENANT SIDE OF PARTITION ONLY (MOISTURE AND MOLD RESISTANT ON BATHROOM SIDE)

NOTE:
PROVIDE FIRE BLOCKING EVERY 10' HORIZONTALLY

5 FRAMED INTERIOR CORRIDOR
0.5 HR RATED WALL PER UL U319
- 5/8" TYPE 'X' GWB (MOISTURE & MOLD RESISTANT ON BATHROOM SIDE)
- 2x6 STUDS (SPF) W/ R-13 BATT INSULATION
- HANDRAIL @ 36" A.F.F

NOTE:
PROVIDE FIRE BLOCKING EVERY 10' HORIZONTALLY


6 FRAMED INTERIOR FIRE WALL/CORRIDOR (BEARING WALL)
2HR RATED WALL PER UL U347
- 5/8" TYPE 'X' GWB* (MOISTURE AND MOLD RESISTANT ON BATHROOM SIDE)
- 2x4 STUDS (SPF) W/ R-11 BATT INSULATION
- 3/4" AIR GAP
- 2-LAYERS 1" GWB
- 2x4 STUDS (SPF) W/ R-11 BATT INSULATION
- 5/8" TYPE 'X' GWB* (MOISTURE AND MOLD RESISTANT ON BATHROOM SIDE)

NOTE:
PROVIDE FIRE BLOCKING EVERY 10' HORIZONTALLY

7 EXTERIOR FIRE BARRIER 2-HR RATED PER UL 905
- 8" CMU
- 1" RIGID FOAM INSULATION
- PRESSURE TREATED 1X4 FURRING
- BRICK/COMPOSITE SIDING

NOTE:
PROVIDE FIRE BLOCKING EVERY 10' HORIZONTALLY

LEGEND NOTE:
* GWB NOT SHOWN IN WALL ASSEMBLY, TYP.

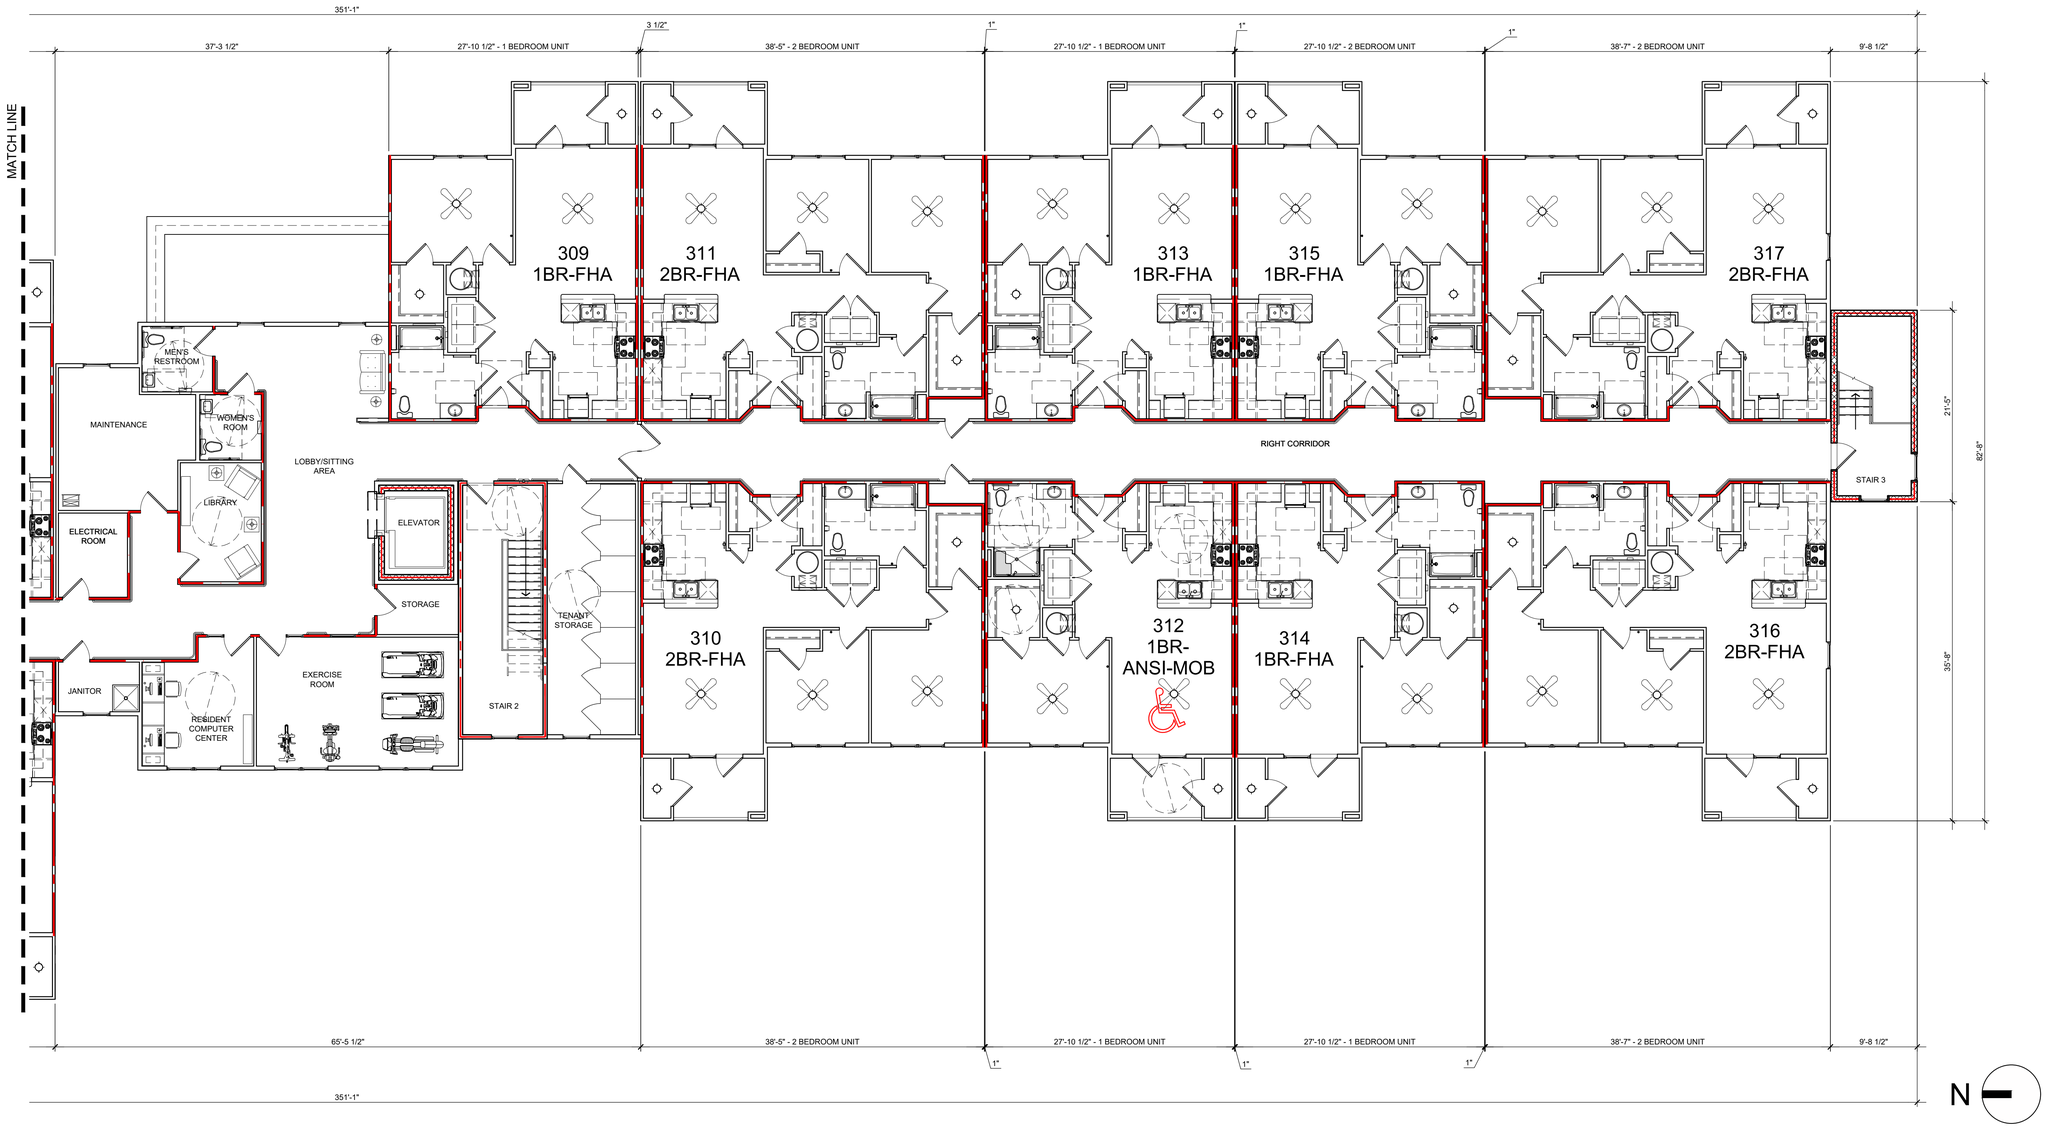

ENLARGED RIGHT WING THIRD FLOOR

SCALE: 1/8"=1'-0"

1

SEALS

NOT FOR CONSTRUCTION

CONSULTANTS

PROJECT

MARSHALL LANDING

GREENWOOD, SOUTH CAROLINA

26-412.00

REVISIONS

DATE

DATE: MAY 15, 2026
ISSUED FOR: SC HOUSING APPLICATION

SET#

SHEET

ENLARGED RIGHT WING - THIRD FLOOR

A131

PM RFB TEAM LEAD SMB

© Copyright 2026 R/DA Architects, PA

Mailing Address: P.O. Box 98044, Raleigh, North Carolina 27624-8044
Street Address: 4010 Wake Forest Road, Raleigh, North Carolina 27609
E-mail: mail@RDA-Architects-PA.com
Fax: 919.875.9200
Phone: 919.875.0001

Architecture
Planning
Interiors

R/DA Architects



GENERAL ELEVATION NOTES

1. NO (OR VERY LOW) MAINTENANCE MATERIALS ARE REQ'D FOR ALL EXTERIOR BUILDING COVERINGS, INCLUDING HIGH QUALITY VINYL SIDING, BRICK, OR FIBER CEMENT SIDING. VINYL SIDING MUST HAVE A .044" (MIN) THICKNESS AND MUST HAVE A LIMITED LIFETIME WARRANTY. BAND BOARDS ARE REQUIRED TO BE INSTALLED w/MTL Z-FLASH'G ON TOP & BELOW BANDS.
2. ALL EXTERIOR TRIM, INCLUDING FASCIA AND SOFFITS, WINDOWS AND DOOR TRIM, GABLE VENTS, ETC. TO BE CONSTRUCTED OF NO (OR VERY LOW) MAINTENANCE MATERIALS.
3. ALL BUILDINGS TO INCLUDE SEAMLESS GUTTERS AND ALUMINUM DRIP EDGE ON ALL GABLE RAKES AND FASCIA BOARDS. DRIP EDGE TO EXTEND 2"(MIN) UNDER SHINGLES. DOWNSPOUTS TO BE INSTALLED SO AS NOT TO DRAIN ACROSS PEDESTRIAN PATH OF TRAVEL.
4. BREEZEWAY AND STAIRWELL CEILINGS TO BE CONSTRUCTED OF MATERIALS RATED FOR EXTERIOR EXPOSURE.
5. BUILDINGS AND UNITS TO BE IDENTIFIED USING CLEARLY VISIBLE SIGNAGE AND NUMBERS. BUILDING AND UNIT IDENTIFICATION SIGNAGE TO BE WELL LIT FROM DUSK TILL DAWN AND MEET THE REQUIREMENTS OF ANSI A117.1, SECTION 703 STANDARDS.
6. EXTERIOR RAILINGS TO BE MADE OF VINYL, ALUMINUM OR STEEL (NO WOOD).
7. ALL LOW/FLAT ROOFING PRODUCTS ARE TO BE INSTALLED PER MANUFACTURER'S RECOMMENDATIONS TO ACHIEVE AT LEAST A 30-YEAR WARRANTY.
8. ALL EXTERIOR PENETRATIONS THROUGH VINYL SIDING TO BE INSTALLED USING PLASTIC J-BOXES.
9. WEEP HOLES TO BE LOCATED BELOW FINISHED SLAB ELEVATION AND NOT COVERED WITH SOD, MULCH, FINISHED GRADE OR LANDSCAPING.
10. ALL HVAC CONDENSATE DRAIN LINES SHALL NOT DRAIN ON BRICK VENEERS OR SIDING MATERIALS.

MATERIAL LEGEND KEY

- M1 — **ROOF:** LOW/FLAT ROOF SINGLE PLY MEMBRANE OR MODIFIED LOW SLOPE PRODUCT WITH HEAVY DUTY WALKWAY PADS.
- M2 — **FIBER CEMENT SIDING:** BOARD AND BATTEN PROFILE
- M3 — **FIBER CEMENT SIDING:** HORIZONTAL PROFILE
- M4 — **FIBER CEMENT SIDING:** PANEL BOARD
- M5 — **BRICK VENEER:** FULL BRICK VENEER w/MASONRY TIES @ 16"O.C. BOTH DIRECTIONS
- M6 — **STONE VENEER:** STONE VENEER ON RAIN SCREEN



PARTIAL FRONT EXTERIOR ELEVATION - RIGHT WING

SCALE: 1/8"=1'-0"

2



PARTIAL FRONT EXTERIOR ELEVATION - LEFT WING

SCALE: 1/8"=1'-0"

1

SEALS

NOT FOR CONSTRUCTION

CONSULTANTS

PROJECT

MARSHALL LANDING

GREENWOOD, SOUTH CAROLINA

26-412.00

REVISIONS

DATE

DATE: MAY 15, 2026
ISSUED FOR: SC HOUSING APPLICATION

SET#

SHEET

EXTERIOR ELEVATIONS
- PARTIAL FRONT
- LEFT AND RIGHT WING

A300

PM:RFB TEAM LEAD:SMB

Architecture
Planning
Interiors

R/DA Architects

© Copyright 2026 R/DA Architects, PA

Mailing Address: P.O. Box 98044, Raleigh, North Carolina 27624-8044 Street Address: 4010 Wake Forest Road, Raleigh, North Carolina 27609 E-mail: mail@RDA-Architects-PA.com Fax: 919.875.9200 Phone: 919.875.0001



GENERAL ELEVATION NOTES

1. NO (OR VERY LOW) MAINTENANCE MATERIALS ARE REQ'D FOR ALL EXTERIOR BUILDING COVERINGS, INCLUDING HIGH QUALITY VINYL SIDING, BRICK, OR FIBER CEMENT SIDING. VINYL SIDING MUST HAVE A .044" (MIN) THICKNESS AND MUST HAVE A LIMITED LIFETIME WARRANTY. BAND BOARDS ARE REQUIRED TO BE INSTALLED w/MTL Z-FLASH'G ON TOP & BELOW BANDS.
2. ALL EXTERIOR TRIM, INCLUDING FASCIA AND SOFFITS, WINDOWS AND DOOR TRIM, GABLE VENTS, ETC. TO BE CONSTRUCTED OF NO (OR VERY LOW) MAINTENANCE MATERIALS.
3. ALL BUILDINGS TO INCLUDE SEAMLESS GUTTERS AND ALUMINUM DRIP EDGE ON ALL GABLE RAKES AND FASCIA BOARDS. DRIP EDGE TO EXTEND 2"(MIN) UNDER SHINGLES. DOWNSPOUTS TO BE INSTALLED SO AS NOT TO DRAIN ACROSS PEDESTRIAN PATH OF TRAVEL.
4. BREEZEWAY AND STAIRWELL CEILINGS TO BE CONSTRUCTED OF MATERIALS RATED FOR EXTERIOR EXPOSURE.
5. BUILDINGS AND UNITS TO BE IDENTIFIED USING CLEARLY VISIBLE SIGNAGE AND NUMBERS. BUILDING AND UNIT IDENTIFICATION SIGNAGE TO BE WELL LIT FROM DUSK TILL DAWN AND MEET THE REQUIREMENTS OF ANSI A117.1, SECTION 703 STANDARDS.
6. EXTERIOR RAILINGS TO BE MADE OF VINYL, ALUMINUM OR STEEL (NO WOOD).
7. ALL LOW/FLAT ROOFING PRODUCTS ARE TO BE INSTALLED PER MANUFACTURER'S RECOMMENDATIONS TO ACHIEVE AT LEAST A 30-YEAR WARRANTY.
8. ALL EXTERIOR PENETRATIONS THROUGH VINYL SIDING TO BE INSTALLED USING PLASTIC J-BOXES.
9. WEEP HOLES TO BE LOCATED BELOW FINISHED SLAB ELEVATION AND NOT COVERED WITH SOD, MULCH, FINISHED GRADE OR LANDSCAPING.
10. ALL HVAC CONDENSATE DRAIN LINES SHALL NOT DRAIN ON BRICK VENEERS OR SIDING MATERIALS.

MATERIAL LEGEND KEY

- M1 — **ROOF:** LOW/FLAT ROOF SINGLE PLY MEMBRANE OR MODIFIED LOW SLOPE PRODUCT WITH HEAVY DUTY WALKWAY PADS.
- M2 — **FIBER CEMENT SIDING:** BOARD AND BATTEN PROFILE
- M3 — **FIBER CEMENT SIDING:** HORIZONTAL PROFILE
- M4 — **FIBER CEMENT SIDING:** PANEL BOARD
- M5 — **BRICK VENEER:** FULL BRICK VENEER w/MASONRY TIES @ 16"O.C. BOTH DIRECTIONS
- M6 — **STONE VENEER:** STONE VENEER ON RAIN SCREEN



PARTIAL REAR EXTERIOR ELEVATION - RIGHT WING

SCALE: 1/8"=1'-0" — 2



PARTIAL REAR EXTERIOR ELEVATION - LEFT WING

SCALE: 1/8"=1'-0" — 1

SEALS

NOT FOR CONSTRUCTION

CONSULTANTS

PROJECT

MARSHALL LANDING

GREENWOOD, SOUTH CAROLINA

26-412.00

REVISIONS

DATE

DATE: MAY 15, 2026
ISSUED FOR: SC HOUSING APPLICATION

SET#

SHEET

EXTERIOR ELEVATIONS
- PARTIAL REAR
- LEFT AND RIGHT WING

A310


PM:RFB TEAM LEAD:SMB

Architecture
Planning
Interiors

R/DA Architects

© Copyright 2026 R/DA Architects, PA

Mailing Address: P.O. Box 98044, Raleigh, North Carolina 27624-8044
Street Address: 4010 Wake Forest Road, Raleigh, North Carolina 27609
E-mail: mail@RDA-Architects-PA.com
Fax: 919.875.9200
Phone: 919.875.0001

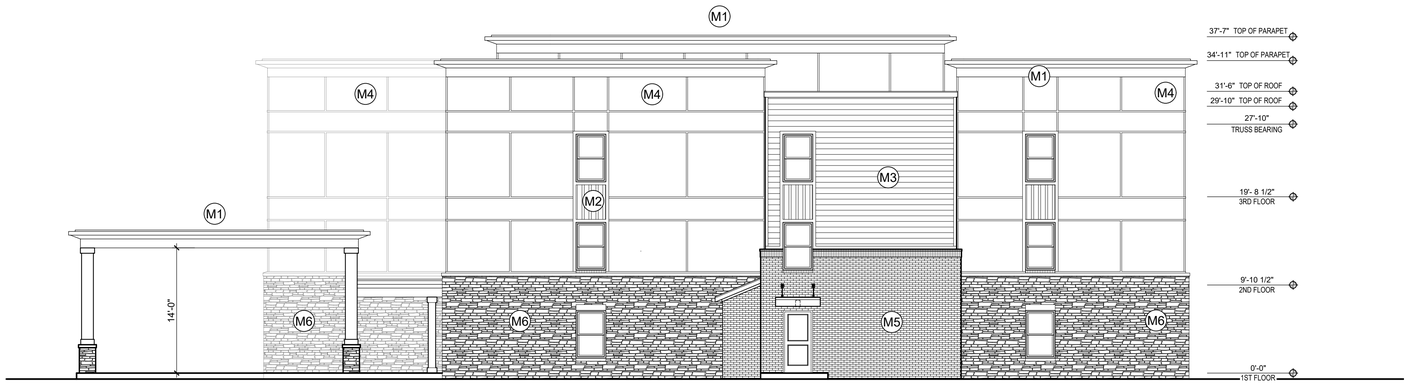

RIGHT SIDE EXTERIOR ELEVATION

SCALE: 1/8"=1'-0"

2



LEFT SIDE EXTERIOR ELEVATION

SCALE: 1/8"=1'-0"

1

MATERIAL LEGEND KEY

- M1 **ROOF:** LOW/FLAT ROOF SINGLE PLY MEMBRANE OR MODIFIED LOW SLOPE PRODUCT WITH HEAVY DUTY WALKWAY PADS.
- M2 **FIBER CEMENT SIDING:** BOARD AND BATTEN PROFILE
- M3 **FIBER CEMENT SIDING:** HORIZONTAL PROFILE
- M4 **FIBER CEMENT SIDING:** PANEL BOARD
- M5 **BRICK VENEER:** FULL BRICK VENEER w/MASONRY TIES @ 16"O.C. BOTH DIRECTIONS
- M6 **STONE VENEER:** STONE VENEER ON RAIN SCREEN

GENERAL ELEVATION NOTES

1. NO (OR VERY LOW) MAINTENANCE MATERIALS ARE REQ'D FOR ALL EXTERIOR BUILDING COVERINGS, INCLUDING HIGH QUALITY VINYL SIDING, BRICK, OR FIBER CEMENT SIDING. VINYL SIDING MUST HAVE A .044" (MIN) THICKNESS AND MUST HAVE A LIMITED LIFETIME WARRANTY. BAND BOARDS ARE REQUIRED TO BE INSTALLED w/MTL Z-FLASH'G ON TOP & BELOW BANDS.
2. ALL EXTERIOR TRIM, INCLUDING FASCIA AND SOFFITS, WINDOWS AND DOOR TRIM, GABLE VENTS, ETC. TO BE CONSTRUCTED OF NO (OR VERY LOW) MAINTENANCE MATERIALS.
3. ALL BUILDINGS TO INCLUDE SEAMLESS GUTTERS AND ALUMINUM DRIP EDGE ON ALL GABLE RAKES AND FASCIA BOARDS. DRIP EDGE TO EXTEND 2"(MIN) UNDER SHINGLES. DOWNSPOUTS TO BE INSTALLED SO AS NOT TO DRAIN ACROSS PEDESTRIAN PATH OF TRAVEL.
4. BREEZEWAY AND STAIRWELL CEILINGS TO BE CONSTRUCTED OF MATERIALS RATED FOR EXTERIOR EXPOSURE.
5. BUILDINGS AND UNITS TO BE IDENTIFIED USING CLEARLY VISIBLE SIGNAGE AND NUMBERS. BUILDING AND UNIT IDENTIFICATION SIGNAGE TO BE WELL LIT FROM DUSK TILL DAWN AND MEET THE REQUIREMENTS OF ANSI A117.1, SECTION 703 STANDARDS.
6. EXTERIOR RAILINGS TO BE MADE OF VINYL, ALUMINUM OR STEEL (NO WOOD).
7. ALL LOW/FLAT ROOFING PRODUCTS ARE TO BE INSTALLED PER MANUFACTURER'S RECOMMENDATIONS TO ACHIEVE AT LEAST A 30-YEAR WARRANTY.
8. ALL EXTERIOR PENETRATIONS THROUGH VINYL SIDING TO BE INSTALLED USING PLASTIC J-BOXES.
9. WEEP HOLES TO BE LOCATED BELOW FINISHED SLAB ELEVATION AND NOT COVERED WITH SOD, MULCH, FINISHED GRADE OR LANDSCAPING.
10. ALL HVAC CONDENSATE DRAIN LINES SHALL NOT DRAIN ON BRICK VENEERS OR SIDING MATERIALS.

SEALS

NOT FOR CONSTRUCTION

CONSULTANTS

PROJECT

MARSHALL LANDING

GREENWOOD, SOUTH CAROLINA

26-412.00

REVISIONS

DATE

DATE: MAY 15, 2026
ISSUED FOR: SC HOUSING APPLICATION

SET#

SHEET


EXTERIOR ELEVATIONS - LEFT AND RIGHT SIDE

A320

PM:RFB TEAM LEAD:SMB

Architecture
Planning
Interiors
R/DA Architects

© Copyright 2026 R/DA Architects, PA
Mailing Address: P.O. Box 98044, Raleigh, North Carolina 27624-8044 Street Address: 4010 Wake Forest Road, Raleigh, North Carolina 27609 E-mail: mail@RDA-Architects-PA.com Fax: 919.875.9200 Phone: 919.875.0001

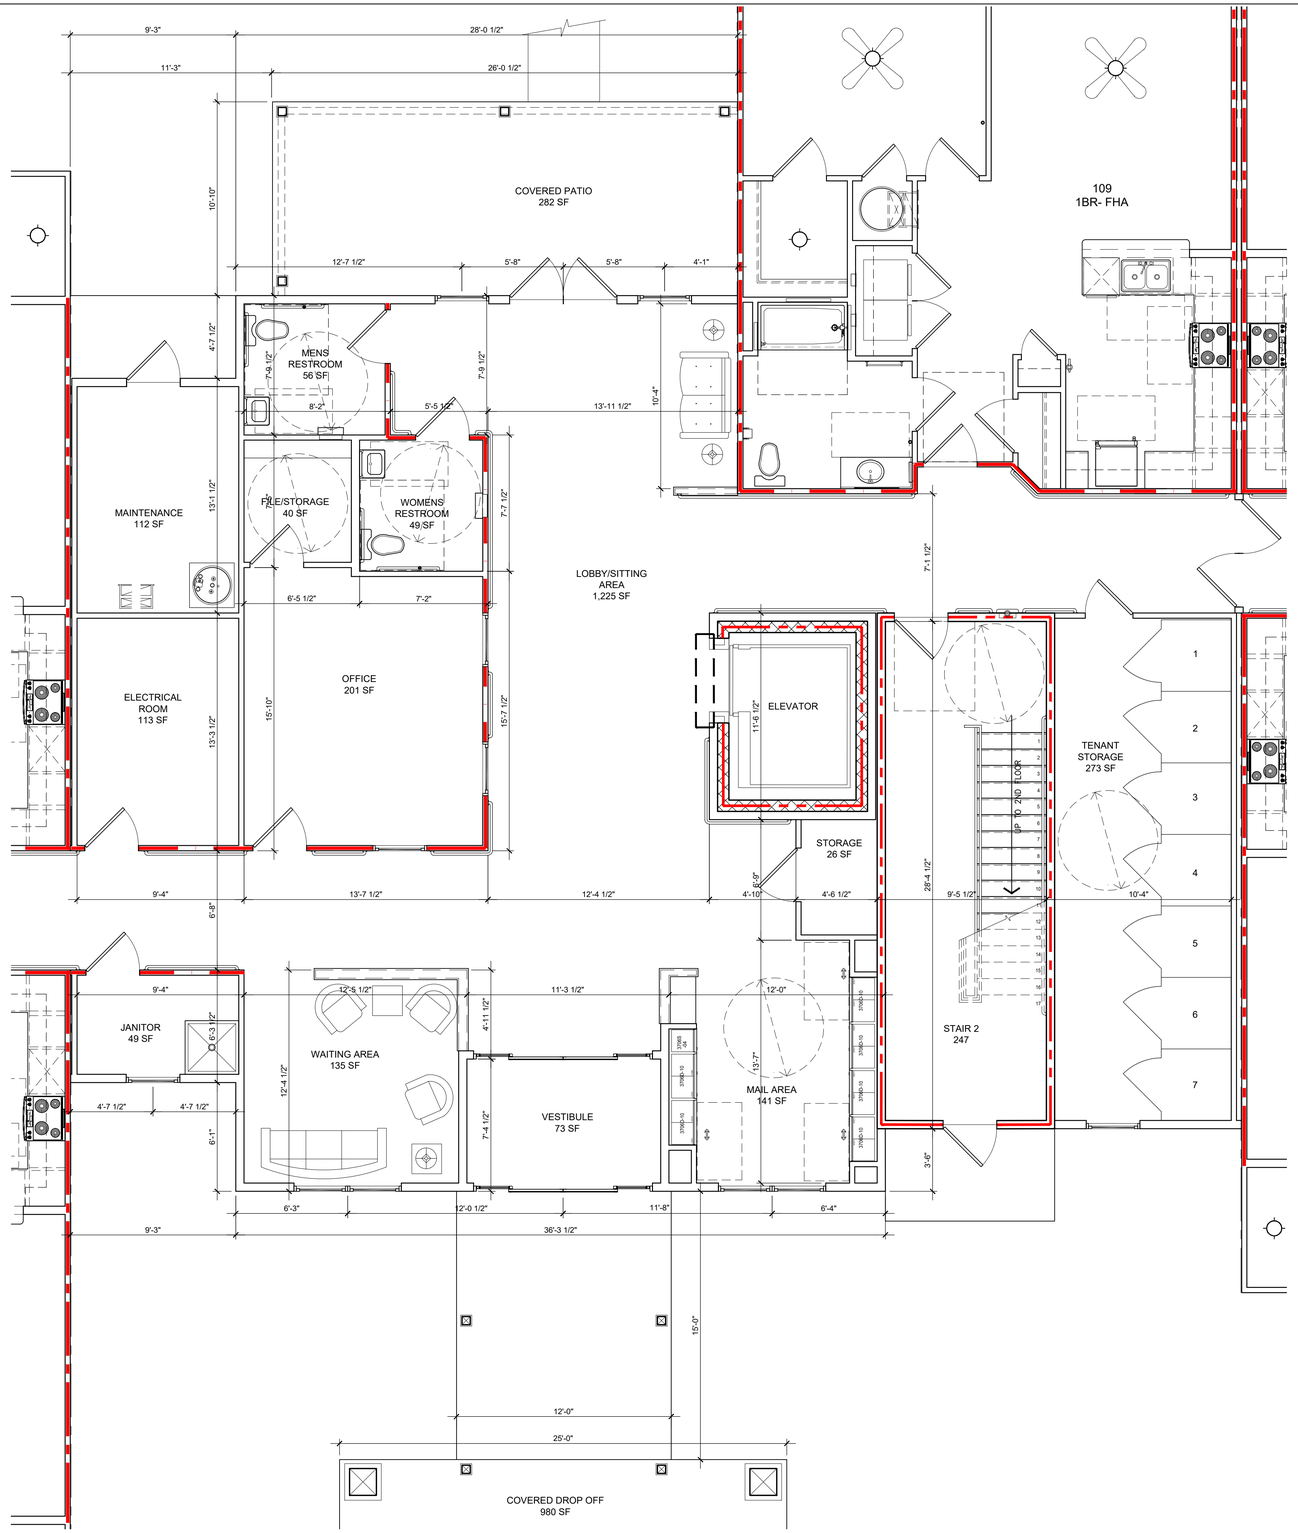

WALL TYPE LEGEND

1 EXTERIOR WALL

- 5/8" GWB* (MOISTURE & MOLD RESISTANT ON BATHROOM SIDE, WET WALLS AND ALL DWH CLOSET WALLS)
- R-20 BATT PAPER FACED INSULATION - CAVITY FILLED
- 7/16" EXTERIOR SHEATHING
- 2x6 STUDS (SPF)
- 2" MIN. AIR SPACE
- BRICK VENEER FULL OR PART. HEIGHT WITH BRICK TIES EVERY 24" (SEE ELEVATIONS)

2 FRAMED INTERIOR PARTITION TO CEILING ABOVE

- 5/8" GWB* (MOISTURE AND MOLD RESISTANT ON BATHROOM SIDE)
- 2x4 OR (UNO)

3 FRAMED INTERIOR FIRE BARRIER TO ROOF SHEATHING
1HR RATED WALL PER UL U305

- 5/8" TYPE 'X' GWB* ON BOTH SIDES (MOISTURE AND MOLD RESISTANT ON WET WALL)
- 2x4 STUDS (SPF) W/ R-15 PAPER FACED BATT INSULATION

NOTE:
ALL GWB AT RATED WALLS TO BE "FIRECODE" TYPE.

4 FRAMED INTERIOR PARTITION TO CEILING ABOVE TENANT SEPARATION
1HR RATED WALL PER UL U376

- 5/8" TYPE 'X' GWB* ON TENANT SIDE OF PARTITION ONLY (MOISTURE AND MOLD RESISTANT ON BATHROOM SIDE)
- 2x4 STUDS (SPF) W/ R-13 BATT INSULATION
- 1" AIR GAP BETWEEN TENANT PARTITIONS
- 2x4 STUDS (SPF) W/ R-13 BATT INSULATION 5/8" TYPE 'X' GWB* ON TENANT SIDE OF PARTITION ONLY (MOISTURE AND MOLD RESISTANT ON BATHROOM SIDE)

NOTE:
PROVIDE FIRE BLOCKING EVERY 10' HORIZONTALLY

5 FRAMED INTERIOR CORRIDOR
0.5 HR RATED WALL PER UL U319

- 5/8" TYPE 'X' GWB (MOISTURE & MOLD RESISTANT ON BATHROOM SIDE)
- 2x6 STUDS (SPF) W/ R-13 BATT INSULATION
- HANDRAIL @ 36" A.F.F

NOTE:
PROVIDE FIRE BLOCKING EVERY 10' HORIZONTALLY

6 FRAMED INTERIOR FIRE WALL/CORRIDOR (BEARING WALL)
2HR RATED WALL PER UL U347

- 5/8" TYPE 'X' GWB* (MOISTURE AND MOLD RESISTANT ON BATHROOM SIDE)
- 2x4 STUDS (SPF) W/ R-11 BATT INSULATION
- 3/4" AIR GAP
- 2-LAYERS 1" GWB
- 2x4 STUDS (SPF) W/ R-11 BATT INSULATION
- 5/8" TYPE 'X' GWB* (MOISTURE AND MOLD RESISTANT ON BATHROOM SIDE)

NOTE:
PROVIDE FIRE BLOCKING EVERY 10' HORIZONTALLY

7 EXTERIOR FIRE BARRIER 2-HR RATED PER UL 905

- 8" CMU
- 1" RIGID FOAM INSULATION
- PRESSURE TREATED 1X4 FURRING
- BRICK/COMPOSITE SIDING

NOTE:
PROVIDE FIRE BLOCKING EVERY 10' HORIZONTALLY

LEGEND NOTE:
* GWB NOT SHOWN IN WALL ASSEMBLY, TYP.

ENLARGED COMMON AREA - FIRST FLOOR

SCALE: 1/4"=1'-0"

1

SEALS

NOT FOR CONSTRUCTION

CONSULTANTS

PROJECT

MARSHALL LANDING

GREENWOOD, SOUTH CAROLINA

26-412.00

REVISIONS

DATE

DATE: MAY 15, 2026
ISSUED FOR: SC HOUSING APPLICATION

SET#

SHEET

ENLARGED COMMON AREA
- FIRST FLOOR

A400


PM:RFB TEAM LEAD:SMB

Architecture
Planning
Interiors

R/DA Architects

© Copyright 2026 R/DA Architects, PA

Mailing Address: P.O. Box 98044, Raleigh, North Carolina 27624-8044
Street Address: 4010 Wake Forest Road, Raleigh, North Carolina 27609
E-mail: mail@RDA-Architects-PA.com
Fax: 919.875.9200
Phone: 919.875.0001

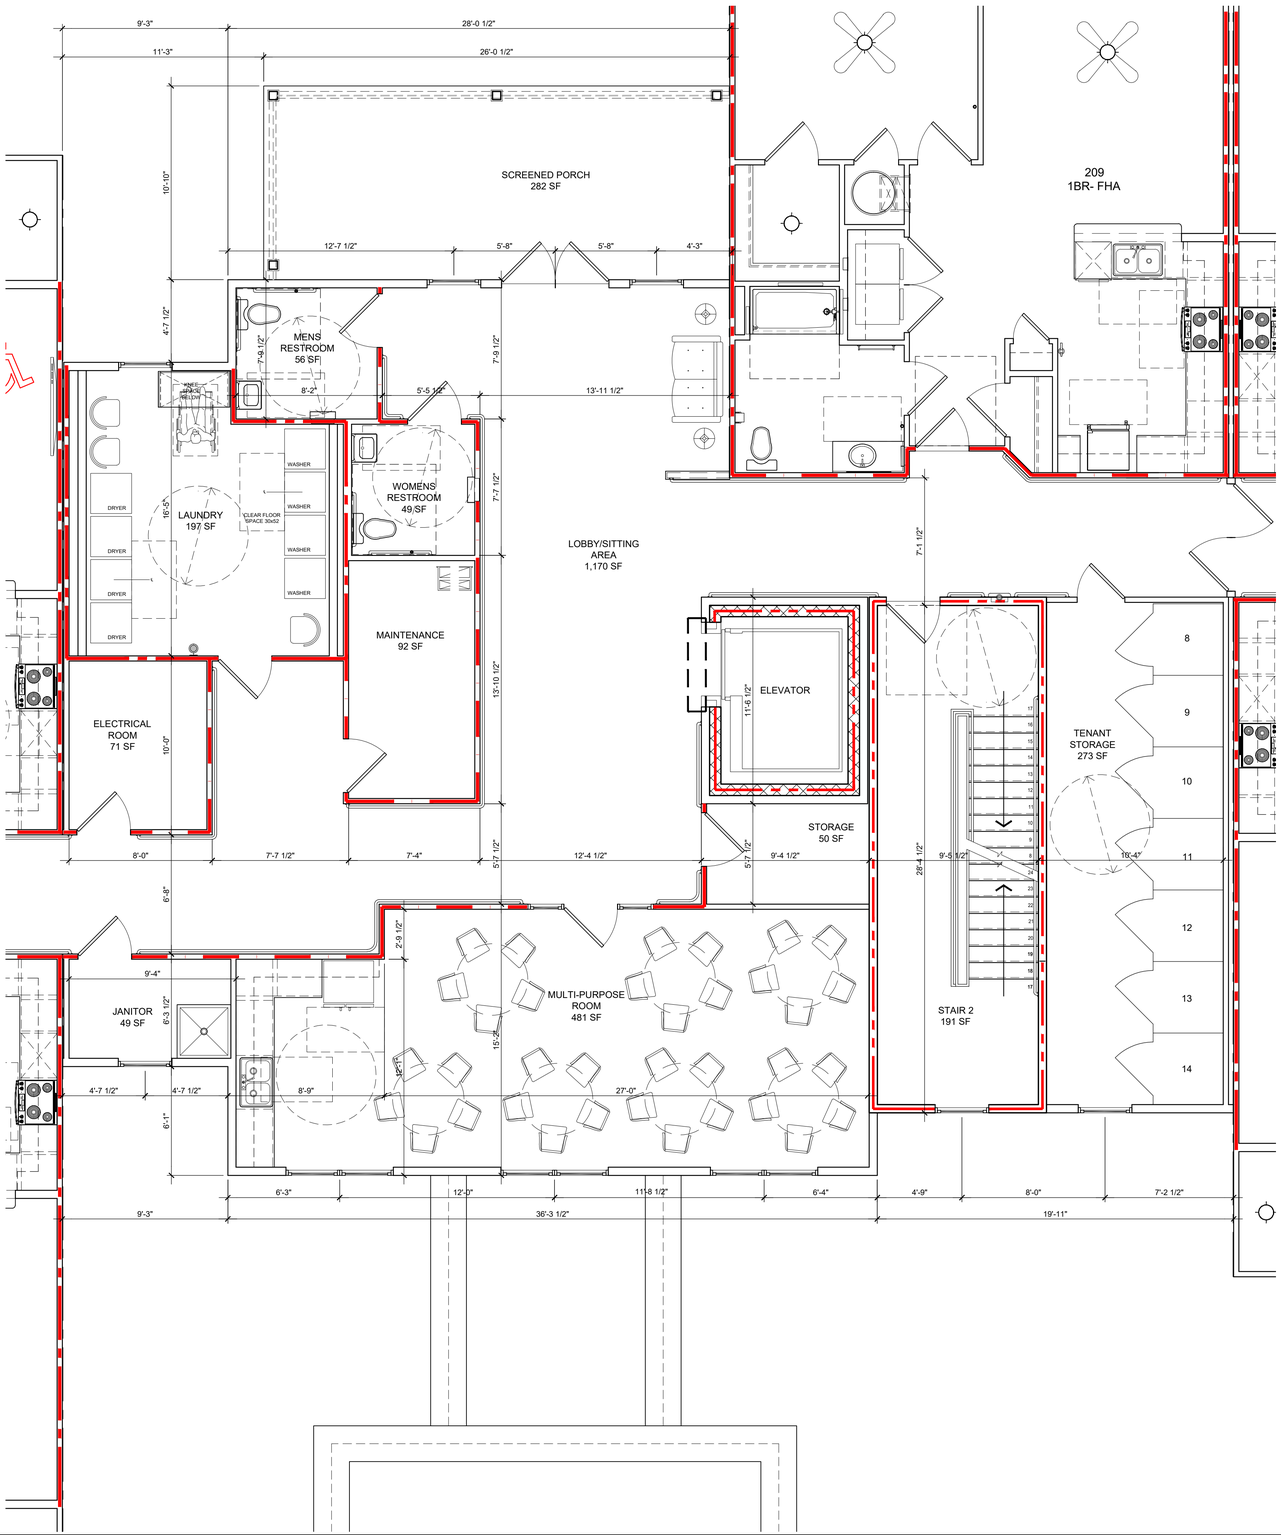

ENLARGED COMMON AREA - SECOND FLOOR

SCALE: 1/4"=1'-0"

1

WALL TYPE LEGEND

1 — EXTERIOR WALL

- 5/8" GWB* (MOISTURE & MOLD RESISTANT ON BATHROOM SIDE, WET WALLS AND ALL DWH CLOSET WALLS)
- R-20 BATT PAPER FACED INSULATION - CAVITY FILLED
- 7/16" EXTERIOR SHEATHING
- 2x6 STUDS (SPF)
- 2" MIN. AIR SPACE
- BRICK VENEER FULL OR PART. HEIGHT WITH BRICK TIES EVERY 24" (SEE ELEVATIONS)

2 — FRAMED INTERIOR PARTITION TO CEILING ABOVE

- 5/8" GWB* (MOISTURE AND MOLD RESISTANT ON BATHROOM SIDE)
- 2x4 OR (UNO)

3 — FRAMED INTERIOR FIRE BARRIER TO ROOF SHEATHING
1HR RATED WALL PER UL U305

- 5/8" TYPE 'X' GWB* ON BOTH SIDES (MOISTURE AND MOLD RESISTANT ON WET WALL)
- 2x4 STUDS (SPF) W/ R-15 PAPER FACED BATT INSULATION

NOTE:
ALL GWB AT RATED WALLS TO BE "FIRECODE" TYPE.

4 — FRAMED INTERIOR PARTITION TO CEILING ABOVE TENANT SEPARATION
1HR RATED WALL PER UL U376

- 5/8" TYPE 'X' GWB* ON TENANT SIDE OF PARTITION ONLY (MOISTURE AND MOLD RESISTANT ON BATHROOM SIDE)
- 2x4 STUDS (SPF) W/ R-13 BATT INSULATION
- 1" AIR GAP BETWEEN TENANT PARTITIONS
- 2x4 STUDS (SPF) W/ R-13 BATT INSULATION 5/8" TYPE 'X' GWB* ON TENANT SIDE OF PARTITION ONLY (MOISTURE AND MOLD RESISTANT ON BATHROOM SIDE)

NOTE:
PROVIDE FIRE BLOCKING EVERY 10' HORIZONTALLY

5 — FRAMED INTERIOR CORRIDOR
0.5 HR RATED WALL PER UL U319

- 5/8" TYPE 'X' GWB (MOISTURE & MOLD RESISTANT ON BATHROOM SIDE)
- 2x6 STUDS (SPF) W/ R-13 BATT INSULATION
- HANDRAIL @ 36" A.F.F

NOTE:
PROVIDE FIRE BLOCKING EVERY 10' HORIZONTALLY

6 — FRAMED INTERIOR FIRE WALL/CORRIDOR (BEARING WALL)
2HR RATED WALL PER UL U347

- 5/8" TYPE 'X' GWB* (MOISTURE AND MOLD RESISTANT ON BATHROOM SIDE)
- 2x4 STUDS (SPF) W/ R-11 BATT INSULATION
- 3/4" AIR GAP
- 2-LAYERS 1" GWB
- 2x4 STUDS (SPF) W/ R-11 BATT INSULATION
- 5/8" TYPE 'X' GWB* (MOISTURE AND MOLD RESISTANT ON BATHROOM SIDE)

NOTE:
PROVIDE FIRE BLOCKING EVERY 10' HORIZONTALLY

7 — EXTERIOR FIRE BARRIER 2-HR RATED PER UL 905

- 8" CMU
- 1" RIGID FOAM INSULATION
- PRESSURE TREATED 1X4 FURRING
- BRICK/COMPOSITE SIDING

NOTE:
PROVIDE FIRE BLOCKING EVERY 10' HORIZONTALLY

LEGEND NOTE:
* GWB NOT SHOWN IN WALL ASSEMBLY, TYP.

SEALS
NOT FOR CONSTRUCTION

CONSULTANTS

PROJECT
MARSHALL LANDING
GREENWOOD, SOUTH CAROLINA
26-412.00

REVISIONS

DATE
DATE: MAY 15, 2026
ISSUED FOR: SC HOUSING APPLICATION


SET#

SHEET
ENLARGED COMMON AREA
- SECOND FLOOR

A401
PM:RFB TEAM LEAD:SMB

© Copyright 2026 R/DA Architects, PA
Mailing Address: P.O. Box 98044, Raleigh, North Carolina 27624-8044
Street Address: 4010 Wake Forest Road, Raleigh, North Carolina 27609
E-mail: mail@RDA-Architects-PA.com
Fax: 919.875.9200
Phone: 919.875.0001

Architecture
Planning
Interiors
R/DA Architects

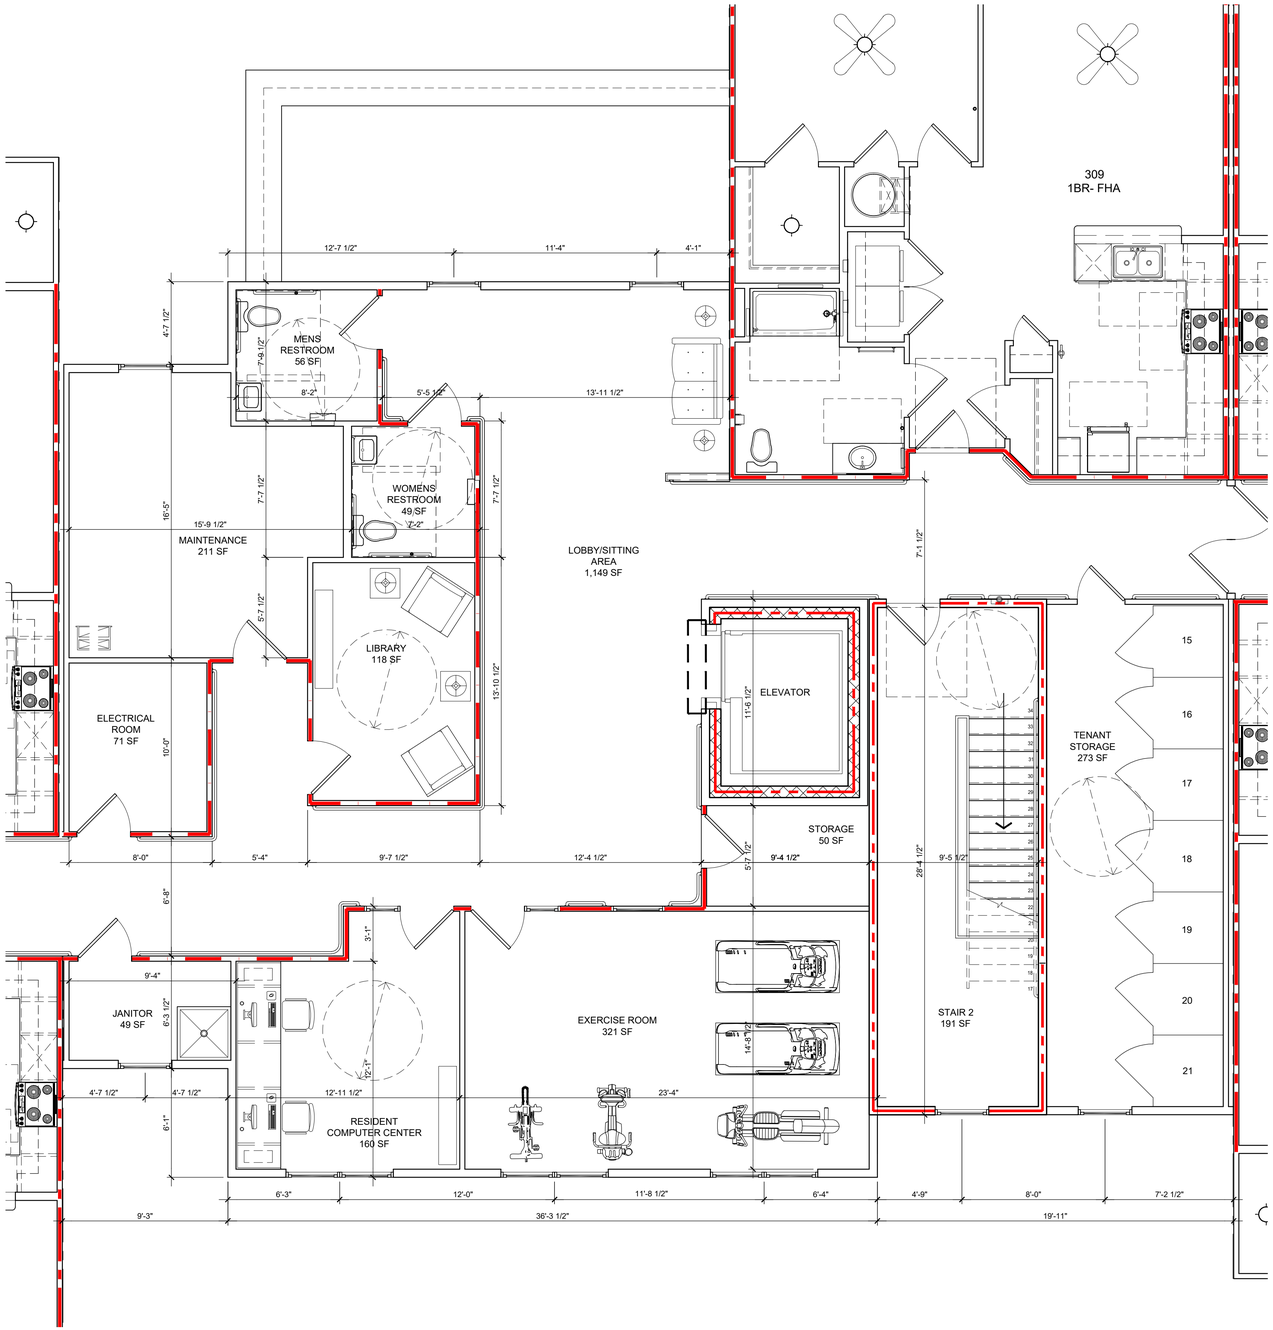

WALL TYPE LEGEND

1 EXTERIOR WALL

- 5/8" GWB* (MOISTURE & MOLD RESISTANT ON BATHROOM SIDE, WET WALLS AND ALL DWH CLOSET WALLS)
- R-20 BATT PAPER FACED INSULATION - CAVITY FILLED
- 7/16" EXTERIOR SHEATHING
- 2x6 STUDS (SPF)
- 2" MIN. AIR SPACE
- BRICK VENEER FULL OR PART. HEIGHT WITH BRICK TIES EVERY 24" (SEE ELEVATIONS)

2 FRAMED INTERIOR PARTITION TO CEILING ABOVE

- 5/8" GWB* (MOISTURE AND MOLD RESISTANT ON BATHROOM SIDE)
- 2x4 OR (UNO)

3 FRAMED INTERIOR FIRE BARRIER TO ROOF SHEATHING
1HR RATED WALL PER UL U305

- 5/8" TYPE 'X' GWB* ON BOTH SIDES (MOISTURE AND MOLD RESISTANT ON WET WALL)
- 2x4 STUDS (SPF) W/ R-15 PAPER FACED BATT INSULATION

NOTE:
ALL GWB AT RATED WALLS TO BE "FIRECODE" TYPE.

4 FRAMED INTERIOR PARTITION TO CEILING ABOVE TENANT SEPARATION
1HR RATED WALL PER UL U376

- 5/8" TYPE 'X' GWB* ON TENANT SIDE OF PARTITION ONLY (MOISTURE AND MOLD RESISTANT ON BATHROOM SIDE)
- 2x4 STUDS (SPF) W/ R-13 BATT INSULATION
- 1" AIR GAP BETWEEN TENANT PARTITIONS
- 2x4 STUDS (SPF) W/ R-13 BATT INSULATION 5/8" TYPE 'X' GWB* ON TENANT SIDE OF PARTITION ONLY (MOISTURE AND MOLD RESISTANT ON BATHROOM SIDE)

NOTE:
PROVIDE FIRE BLOCKING EVERY 10' HORIZONTALLY

5 FRAMED INTERIOR CORRIDOR
0.5 HR RATED WALL PER UL U319

- 5/8" TYPE 'X' GWB (MOISTURE & MOLD RESISTANT ON BATHROOM SIDE)
- 2x6 STUDS (SPF) W/ R-13 BATT INSULATION
- HANDRAIL @ 36" A.F.F

NOTE:
PROVIDE FIRE BLOCKING EVERY 10' HORIZONTALLY

6 FRAMED INTERIOR FIRE WALL/CORRIDOR (BEARING WALL)
2HR RATED WALL PER UL U347

- 5/8" TYPE 'X' GWB* (MOISTURE AND MOLD RESISTANT ON BATHROOM SIDE)
- 2x4 STUDS (SPF) W/ R-11 BATT INSULATION
- 3/4" AIR GAP
- 2-LAYERS 1" GWB
- 2x4 STUDS (SPF) W/ R-11 BATT INSULATION
- 5/8" TYPE 'X' GWB* (MOISTURE AND MOLD RESISTANT ON BATHROOM SIDE)

NOTE:
PROVIDE FIRE BLOCKING EVERY 10' HORIZONTALLY

7 EXTERIOR FIRE BARRIER 2-HR RATED PER UL 905

- 8" CMU
- 1" RIGID FOAM INSULATION
- PRESSURE TREATED 1X4 FURRING
- BRICK/COMPOSITE SIDING

NOTE:
PROVIDE FIRE BLOCKING EVERY 10' HORIZONTALLY

LEGEND NOTE:
* GWB NOT SHOWN IN WALL ASSEMBLY, TYP.

ENLARGED COMMON AREA - THIRD FLOOR

SCALE: 1/4"=1'-0"

1

SEALS
NOT FOR CONSTRUCTION

CONSULTANTS

PROJECT
MARSHALL LANDING
GREENWOOD, SOUTH CAROLINA
26-412.00

REVISIONS

DATE
DATE: MAY 15, 2026
ISSUED FOR: SC HOUSING APPLICATION

SET#


SHEET
ENLARGED COMMON AREA
- THIRD FLOOR

A402

PM RFB TEAM LEAD:SMB

© Copyright 2026 R/DA Architects, PA
Mailing Address: P.O. Box 98044, Raleigh, North Carolina 27624-8044
Street Address: 4010 Wake Forest Road, Raleigh, North Carolina 27609
E-mail: mail@RDA-Architects-PA.com
Fax: 919.875.9200
Phone: 919.875.0001

Architecture
Planning
Interiors
R/DA Architects

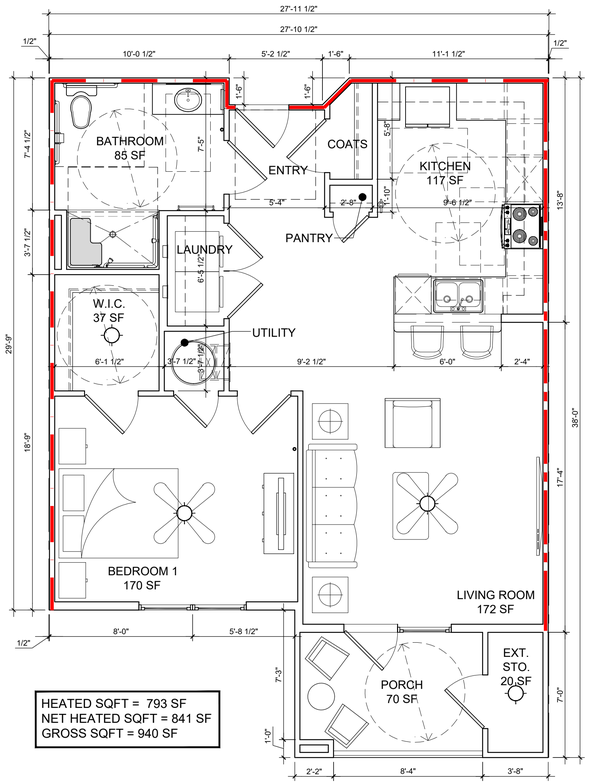


HEATED SQFT = 793 SF
NET HEATED SQFT = 841 SF
GROSS SQFT = 940 SF

ENLARGED 1 BEDROOM UNIT PLAN - ANSI-MOB (TYPE 'A')

SCALE: 1/4"=1'-0"

2

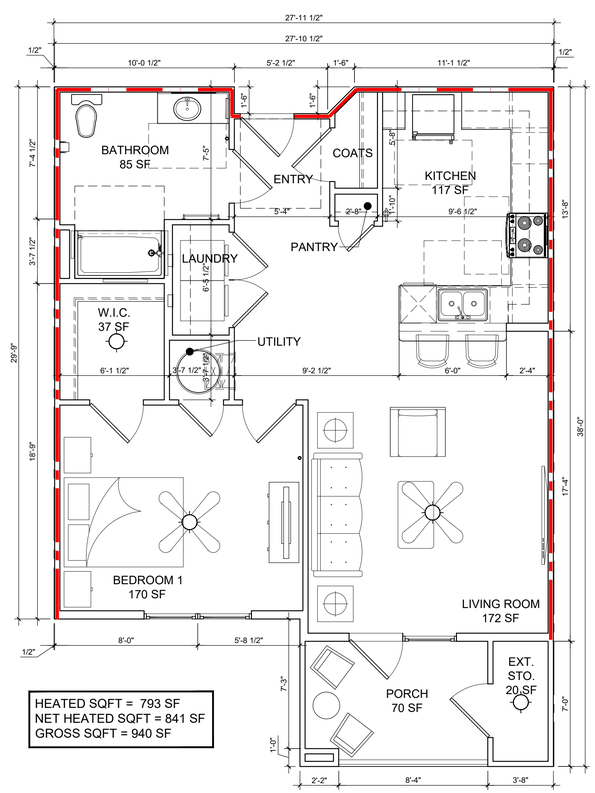

HEATED SQFT = 793 SF
NET HEATED SQFT = 841 SF
GROSS SQFT = 940 SF

ENLARGED 1 BEDROOM UNIT PLAN - FHA (TYPE 'B')

SCALE: 1/4"=1'-0"

1

WALL TYPE LEGEND

1 EXTERIOR WALL

- 5/8" GWB* (MOISTURE & MOLD RESISTANT ON BATHROOM SIDE, WET WALLS AND ALL DWH CLOSET WALLS)
- R-20 BATT PAPER FACED INSULATION - CAVITY FILLED
- 7/16" EXTERIOR SHEATHING
- 2x6 STUDS (SPF)
- 2" MIN. AIR SPACE
- BRICK VENEER FULL OR PART. HEIGHT WITH BRICK TIES EVERY 24" (SEE ELEVATIONS)

2 FRAMED INTERIOR PARTITION TO CEILING ABOVE

- 5/8" GWB* (MOISTURE AND MOLD RESISTANT ON BATHROOM SIDE)
- 2x4 OR (UNO)

3 FRAMED INTERIOR FIRE BARRIER TO ROOF SHEATHING
1HR RATED WALL PER UL U305

- 5/8" TYPE 'X' GWB* ON BOTH SIDES (MOISTURE AND MOLD RESISTANT ON WET WALL)
- 2x4 STUDS (SPF) W/ R-15 PAPER FACED BATT INSULATION

NOTE:
ALL GWB AT RATED WALLS TO BE "FIRECODE" TYPE.

4 FRAMED INTERIOR PARTITION TO CEILING ABOVE TENANT SEPARATION
1HR RATED WALL PER UL U376

- 5/8" TYPE 'X' GWB* ON TENANT SIDE OF PARTITION ONLY (MOISTURE AND MOLD RESISTANT ON BATHROOM SIDE)
- 2x4 STUDS (SPF) W/ R-13 BATT INSULATION
- 1" AIR GAP BETWEEN TENANT PARTITIONS
- 2x4 STUDS (SPF) W/ R-13 BATT INSULATION 5/8" TYPE 'X' GWB* ON TENANT SIDE OF PARTITION ONLY (MOISTURE AND MOLD RESISTANT ON BATHROOM SIDE)

NOTE:
PROVIDE FIRE BLOCKING EVERY 10' HORIZONTALLY

5 FRAMED INTERIOR CORRIDOR
0.5 HR RATED WALL PER UL U319

- 5/8" TYPE 'X' GWB (MOISTURE & MOLD RESISTANT ON BATHROOM SIDE)
- 2x6 STUDS (SPF) W/ R-13 BATT INSULATION
- HANDRAIL @ 36" A.F.F

NOTE:
PROVIDE FIRE BLOCKING EVERY 10' HORIZONTALLY

6 FRAMED INTERIOR FIRE WALL/CORRIDOR (BEARING WALL)
2HR RATED WALL PER UL U347

- 5/8" TYPE 'X' GWB* (MOISTURE AND MOLD RESISTANT ON BATHROOM SIDE)
- 2x4 STUDS (SPF) W/ R-11 BATT INSULATION
- 3/4" AIR GAP
- 2-LAYERS 1" GWB
- 2x4 STUDS (SPF) W/ R-11 BATT INSULATION
- 5/8" TYPE 'X' GWB* (MOISTURE AND MOLD RESISTANT ON BATHROOM SIDE)

NOTE:
PROVIDE FIRE BLOCKING EVERY 10' HORIZONTALLY

7 EXTERIOR FIRE BARRIER 2-HR RATED PER UL 905

- 8" CMU
- 1" RIGID FOAM INSULATION
- PRESSURE TREATED 1X4 FURRING
- BRICK/COMPOSITE SIDING

NOTE:
PROVIDE FIRE BLOCKING EVERY 10' HORIZONTALLY

LEGEND NOTE:
* GWB NOT SHOWN IN WALL ASSEMBLY, TYP.

ACCESSIBLE UNIT LOCATIONS

FLOOR	ACC. MOB UNIT #	AV UNIT #
1	112 - 1BR	106 - 1BR
2	207 - 2BR	210 - 2BR
3	312 - 1BR	X
TOTAL	3	2

SC - 5% TO BE IN ACC UNITS.
ACC. 51 x 5% = 2.55 = 3
A/V 151 x 2% = 1.02 = 2

SEALS

NOT FOR CONSTRUCTION

CONSULTANTS

REVISIONS

PROJECT

MARSHALL LANDING

GREENWOOD, SOUTH CAROLINA

26-412.00

DATE

DATE: MAY 15, 2026
ISSUED FOR: SC HOUSING APPLICATION

SET#

SHEET

ENLARGED UNIT PLANS
- 1 BEDROOM FHA
- 1 BEDROOM ANSI-MOB


A410

PM:RFB TEAM LEAD:SMB

© Copyright 2026 R/DA Architects, PA
Mailing Address: P.O. Box 98044, Raleigh, North Carolina 27624-8044
Street Address: 4010 Wake Forest Road, Raleigh, North Carolina 27609
E-mail: mail@RDA-Architects-PA.com
Fax: 919.875.9200
Phone: 919.875.0001

Architecture
Planning
Interiors

R/DA Architects

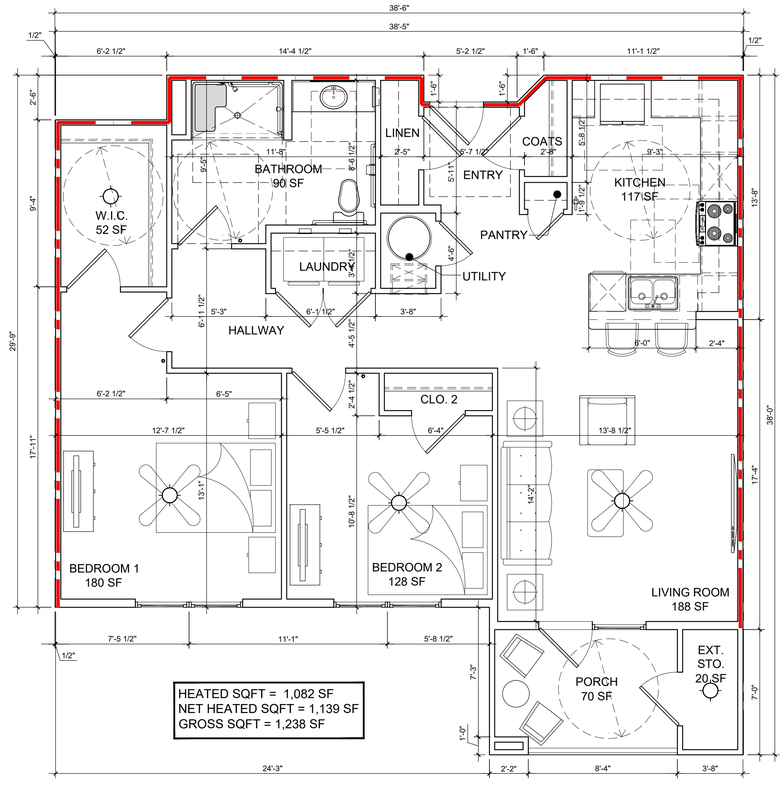


HEATED SQFT = 1,082 SF
NET HEATED SQFT = 1,139 SF
GROSS SQFT = 1,238 SF

ENLARGED 2 BEDROOM UNIT PLAN - ANSI-MOB (TYPE 'A')

SCALE: 1/4"=1'-0"

2

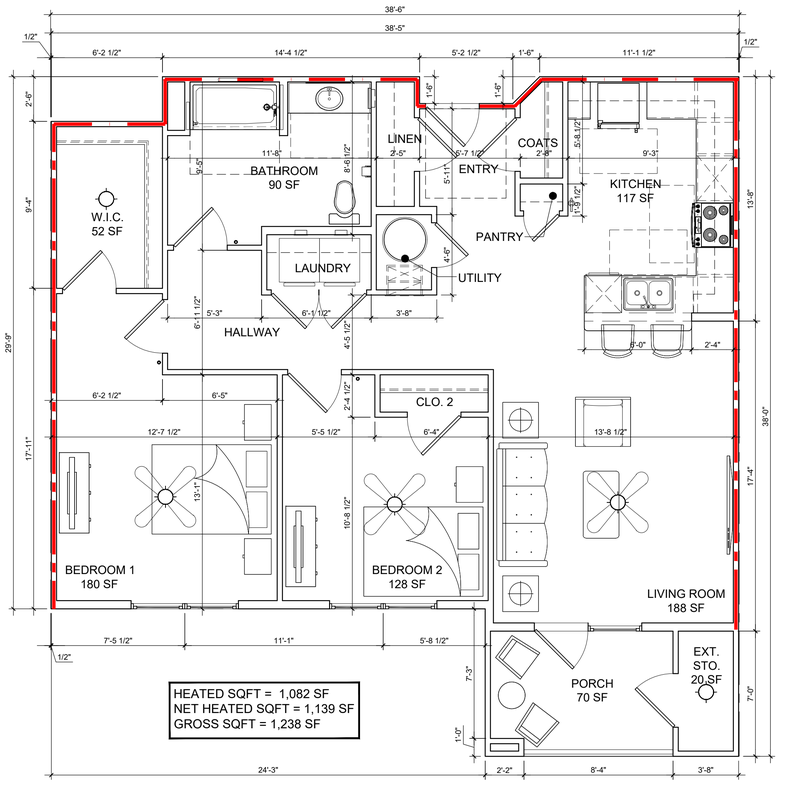

HEATED SQFT = 1,082 SF
NET HEATED SQFT = 1,139 SF
GROSS SQFT = 1,238 SF

ENLARGED 2 BEDROOM UNIT PLAN - FHA (TYPE 'B')

SCALE: 1/4"=1'-0"

1

WALL TYPE LEGEND

1 EXTERIOR WALL

- 5/8" GWB* (MOISTURE & MOLD RESISTANT ON BATHROOM SIDE, WET WALLS AND ALL DWH CLOSET WALLS)
- R-20 BATT PAPER FACED INSULATION - CAVITY FILLED
- 7/16" EXTERIOR SHEATHING
- 2x6 STUDS (SPF)
- 2" MIN. AIR SPACE
- BRICK VENEER FULL OR PART. HEIGHT WITH BRICK TIES EVERY 24" (SEE ELEVATIONS)

2 FRAMED INTERIOR PARTITION TO CEILING ABOVE

- 5/8" GWB* (MOISTURE AND MOLD RESISTANT ON BATHROOM SIDE)
- 2x4 OR (UNO)

3 FRAMED INTERIOR FIRE BARRIER TO ROOF SHEATHING
1HR RATED WALL PER UL U305

- 5/8" TYPE 'X' GWB* ON BOTH SIDES (MOISTURE AND MOLD RESISTANT ON WET WALL)
- 2x4 STUDS (SPF) W/ R-15 PAPER FACED BATT INSULATION

NOTE:
ALL GWB AT RATED WALLS TO BE "FIRECODE" TYPE.

4 FRAMED INTERIOR PARTITION TO CEILING ABOVE TENANT SEPARATION
1HR RATED WALL PER UL U376

- 5/8" TYPE 'X' GWB* ON TENANT SIDE OF PARTITION ONLY (MOISTURE AND MOLD RESISTANT ON BATHROOM SIDE)
- 2x4 STUDS (SPF) W/ R-13 BATT INSULATION
- 1" AIR GAP BETWEEN TENANT PARTITIONS
- 2x4 STUDS (SPF) W/ R-13 BATT INSULATION 5/8" TYPE 'X' GWB* ON TENANT SIDE OF PARTITION ONLY (MOISTURE AND MOLD RESISTANT ON BATHROOM SIDE)

NOTE:
PROVIDE FIRE BLOCKING EVERY 10' HORIZONTALLY

5 FRAMED INTERIOR CORRIDOR
0.5 HR RATED WALL PER UL U319

- 5/8" TYPE 'X' GWB (MOISTURE & MOLD RESISTANT ON BATHROOM SIDE)
- 2x6 STUDS (SPF) W/ R-13 BATT INSULATION
- HANDRAIL @ 36" A.F.F

NOTE:
PROVIDE FIRE BLOCKING EVERY 10' HORIZONTALLY

6 FRAMED INTERIOR FIRE WALL/CORRIDOR (BEARING WALL)
2HR RATED WALL PER UL U347

- 5/8" TYPE 'X' GWB* (MOISTURE AND MOLD RESISTANT ON BATHROOM SIDE)
- 2x4 STUDS (SPF) W/ R-11 BATT INSULATION
- 3/4" AIR GAP
- 2-LAYERS 1" GWB
- 2x4 STUDS (SPF) W/ R-11 BATT INSULATION
- 5/8" TYPE 'X' GWB* (MOISTURE AND MOLD RESISTANT ON BATHROOM SIDE)

NOTE:
PROVIDE FIRE BLOCKING EVERY 10' HORIZONTALLY

7 EXTERIOR FIRE BARRIER 2-HR RATED PER UL 905

- 8" CMU
- 1" RIGID FOAM INSULATION
- PRESSURE TREATED 1X4 FURRING
- BRICK/COMPOSITE SIDING

NOTE:
PROVIDE FIRE BLOCKING EVERY 10' HORIZONTALLY

LEGEND NOTE:
* GWB NOT SHOWN IN WALL ASSEMBLY, TYP.

ACCESSIBLE UNIT LOCATIONS

FLOOR	ACC. MOB UNIT #	AV UNIT #
1	112 - 1BR	106 - 1BR
2	207 - 2BR	210 - 2BR
3	312 - 1BR	X
TOTAL	3	2

SC - 5% TO BE IN ACC UNITS.
ACC. 51 x 5% = 2.55 = 3
A/V 151 x 2% = 1.02 = 2

SEALS

NOT FOR CONSTRUCTION

CONSULTANTS

PROJECT

MARSHALL LANDING

GREENWOOD, SOUTH CAROLINA

26-412.00

REVISIONS

DATE

DATE: MAY 15, 2026
ISSUED FOR: SC HOUSING APPLICATION

SET#

SHEET

ENLARGED UNIT PLANS
- 2 BEDROOM FHA
- 2 BEDROOM STD

A420

PM:RFB TEAM LEAD:SMB

© Copyright 2026 R/DA Architects, PA

Mailing Address: P.O. Box 98044, Raleigh, North Carolina 27624-8044
Street Address: 4010 Wake Forest Road, Raleigh, North Carolina 27609
E-mail: mail@RDA-Architects-PA.com
Fax: 919.875.9200
Phone: 919.875.0001

Architecture
Planning
Interiors

R/DA Architects